PROJECT REFERENCE NO.	SHEET NO.
R-5522	PM-1

ROADWAY DESIGN ENGINEER

NORTH CAROLINA PROFESSIONAL SEAL 26960 ENGINEER M. SCHULER 4/3/12

PAVEMENT MARKING PLAN

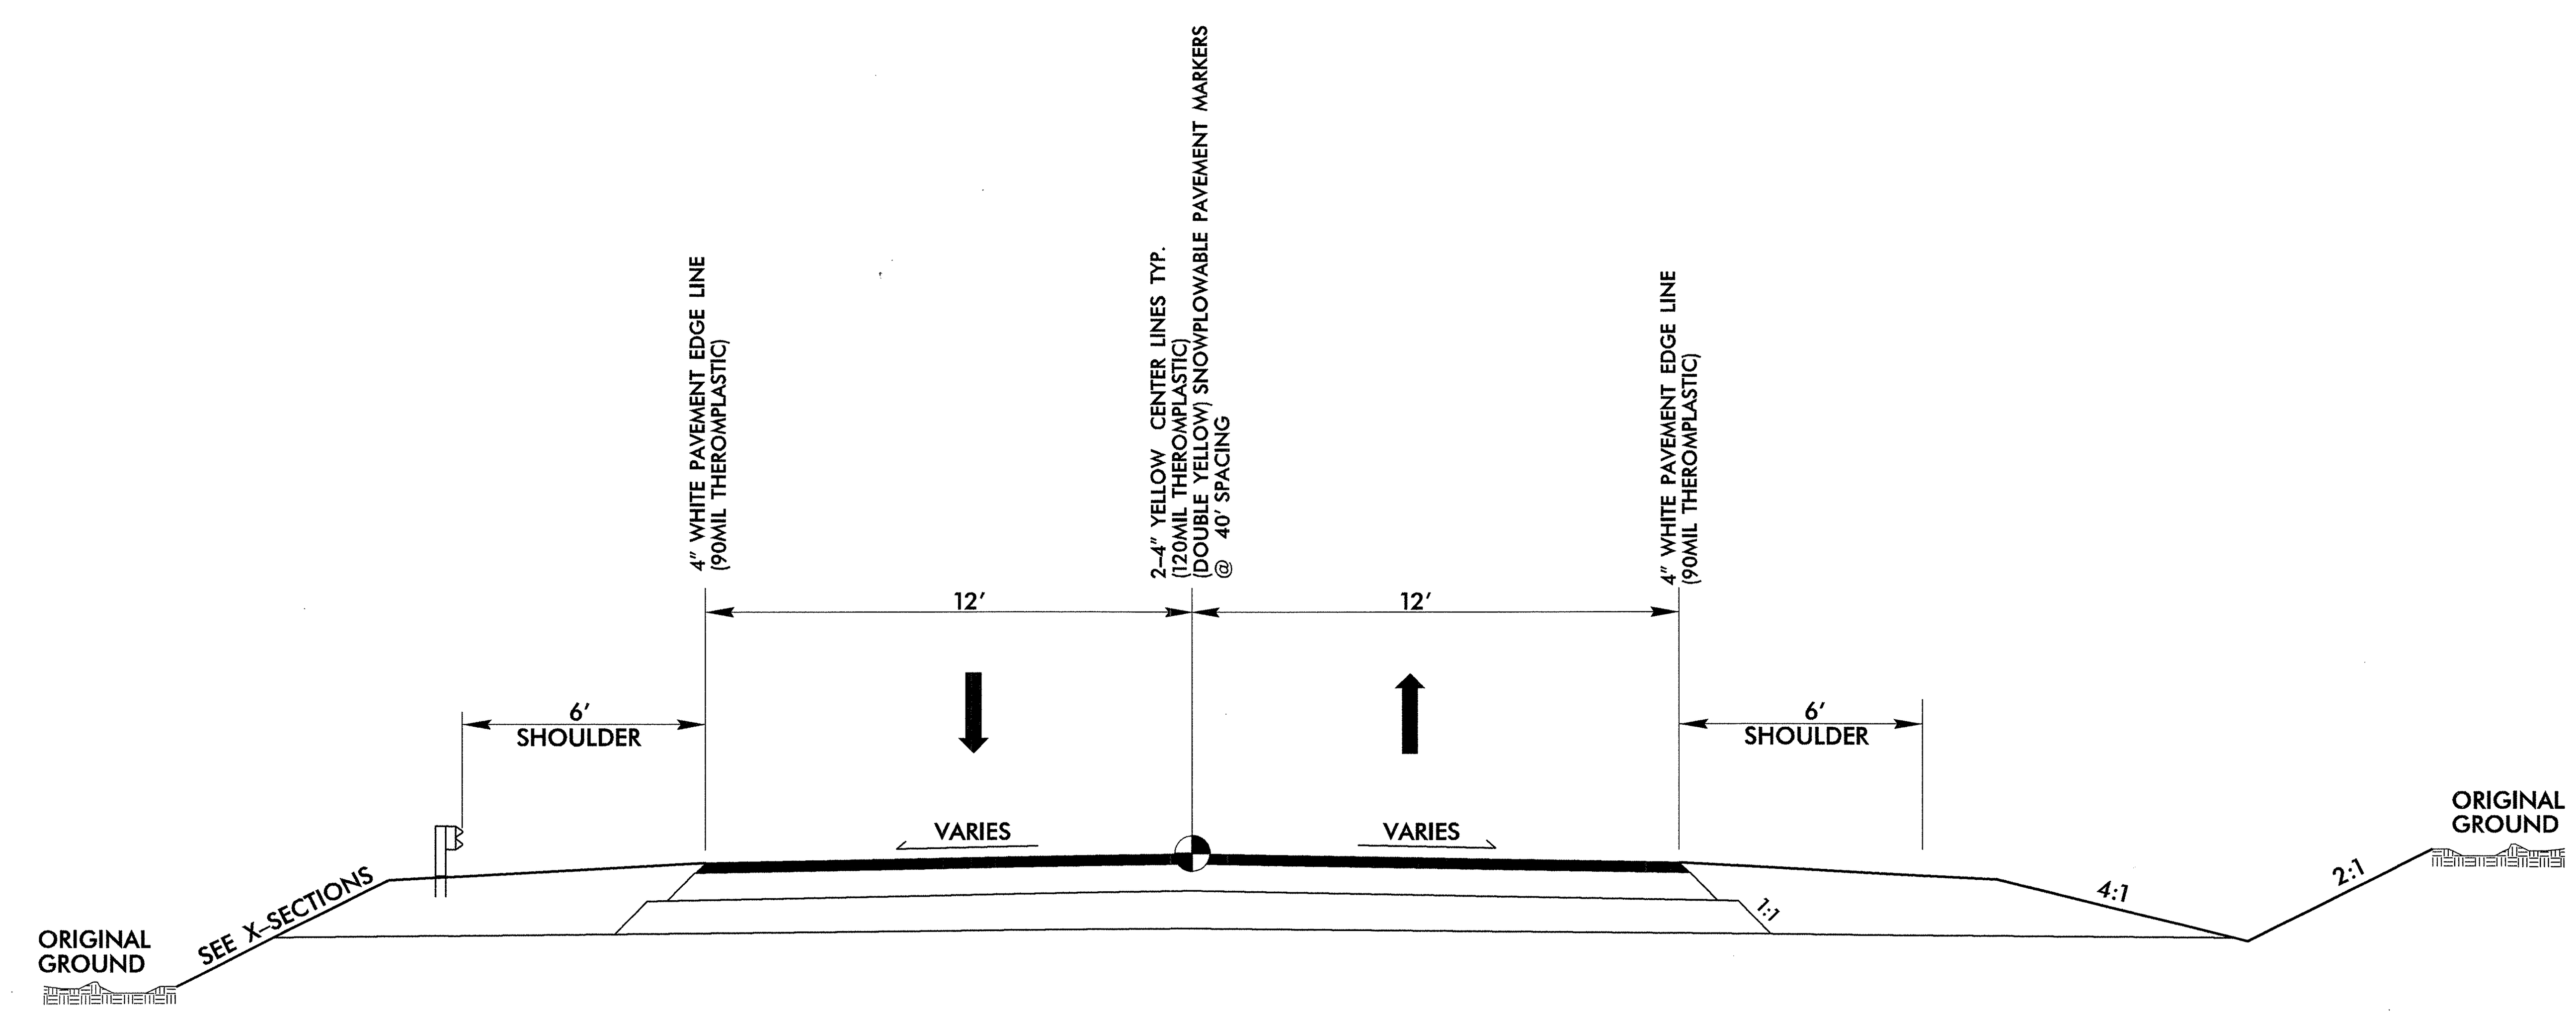

MARKING AND DELINEATION DETAIL

PASSING / NO PASSING ZONES WILL BE
DETERMINED BY THE ENGINEER
NO SCALE

6/2/99

$$$$$SYSTIME$$$$
$$$$$$$$$DGN$$$$$$$$$$$$$$$$$$$$
$$$USERNAME$$$$