Approximate quantities only. Unclassified excavation, borrow excavation, fine grading, clearing and grubbing, and removal of existing pavement will be paid for at the lump sum price for "Grading".

PROJ. REFERENCE NO.	SHEET NO.
W-5016 / R-5519	X-1A

STATE OF NORTH CAROLINA
DIVISION OF HIGHWAYS

CROSS-SECTION SUMMARY

EMBANKMENT COLUMN DOES NOT INCLUDE BACKFILL FOR UNDERCUT

Station -L-	Uncl. Exc. (cu. yd.)	Embt (cu. yd.)	Station -L-	Uncl. Exc. (cu. yd.)	Embt (cu. yd.)	Station -L-	Uncl. Exc. (cu. yd.)	Embt (cu. yd.)	Station -L-	Uncl. Exc. (cu. yd.)	Embt (cu. yd.)	Station -L-	Uncl. Exc. (cu. yd.)	Embt (cu. yd.)	Station -L-	Uncl. Exc. (cu. yd.)	Embt (cu. yd.)
11+00.00	0	0	37+50.00	37	37	64+00.00	57	34	90+50.00	62	31	117+00.00	35	24	143+50.00	59	26
11+50.00	34	11	38+00.00	31	35	64+50.00	64	28	91+00.00	58	30	117+50.00	41	23	144+00.00	52	33
12+00.00	40	5	38+50.00	46	28	65+00.00	82	27	91+50.00	52	26	118+00.00	52	22	144+50.00	51	33
12+50.00	84	24	39+00.00	49	29	65+50.00	125	38	92+00.00	54	23	118+50.00	60	25	145+00.00	52	49
13+00.00	123	21	39+50.00	46	26	66+00.00	156	37	92+50.00	89	26	119+00.00	63	35	145+50.00	52	53
13+50.00	104	24	40+00.00	46	28	66+50.00	114	31	93+00.00	116	27	119+50.00	59	33	146+00.00	41	38
14+00.00	82	37	40+50.00	40	30	67+00.00	64	35	93+50.00	93	26	120+00.00	51	31	146+50.00	35	33
14+50.00	72	27	41+00.00	59	36	67+50.00	47	34	94+00.00	65	29	120+50.00	47	30	147+00.00	38	31
15+00.00	52	28	41+50.00	70	36	68+00.00	38	28	94+50.00	43	32	121+00.00	46	31	147+50.00	32	31
15+50.00	37	29	42+00.00	58	29	68+50.00	44	20	95+00.00	40	30	121+50.00	43	34	148+00.00	31	33
16+00.00	34	23	42+50.00	50	36	69+00.00	46	20	95+50.00	41	27	122+00.00	42	38	148+50.00	32	34
16+50.00	30	26	43+00.00	49	37	69+50.00	45	23	96+00.00	45	29	122+50.00	46	40	149+00.00	29	34
17+00.00	27	36	43+50.00	51	39	70+00.00	49	21	96+50.00	56	36	123+00.00	44	42	149+50.00	28	35
17+50.00	25	26	44+00.00	50	41	70+50.00	46	20	97+00.00	45	43	123+50.00	43	43	150+00.00	38	37
18+00.00	27	25	44+50.00	54	41	71+00.00	43	21	97+50.00	30	43	124+00.00	43	42	150+50.00	45	38
18+50.00	26	26	45+00.00	55	41	71+50.00	43	23	98+00.00	35	40	124+50.00	39	42	151+00.00	40	38
19+00.00	33	28	45+50.00	56	40	72+00.00	48	15	98+50.00	35	38	125+00.00	36	42	151+50.00	37	37
19+50.00	38	38	46+00.00	70	40	72+50.00	43	20	99+00.00	29	35	125+50.00	36	43	152+00.00	40	29
20+00.00	32	35	46+50.00	61	31	73+00.00	31	32	99+50.00	30	30	126+00.00	44	41	152+50.00	37	28
20+50.00	30	37	47+00.00	46	32	73+50.00	28	32	100+00.00	33	30	126+50.00	51	38	153+00.00	34	33
21+00.00	27	28	47+50.00	52	41	74+00.00	26	32	100+50.00	33	33	127+00.00	45	36	153+50.00	48	18
21+50.00	24	24	48+00.00	54	37	74+50.00	26	29	101+00.00	33	34	127+50.00	42	34	154+00.00	56	10
22+00.00	25	36	48+50.00	53	27	75+00.00	24	26	101+50.00	33	36	128+00.00	49	32	154+50.00	51	11
22+50.00	25	42	49+00.00	57	28	75+50.00	23	28	102+00.00	33	42	128+50.00	54	32	155+00.00	37	17
23+00.00	25	31	49+50.00	59	35	76+00.00	25	30	102+50.00	33	44	129+00.00	54	32	155+50.00	24	30
23+50.00	27	28	50+00.00	54	35	76+50.00	24	28	103+00.00	33	32	129+50.00	54	35	156+00.00	27	32
24+00.00	29	42	50+50.00	49	30	77+00.00	25	28	103+50.00	30	25	130+00.00	53	38	156+50.00	30	31
24+50.00	31	44	51+00.00	48	30	77+50.00	33	25	104+00.00	25	30	130+50.00	50	38	157+00.00	38	25
25+00.00	32	43	51+50.00	45	30	78+00.00	36	23	104+50.00	24	32	131+00.00	44	36	157+50.00	38	25
25+50.00	34	40	52+00.00	39	24	78+50.00	34	21	105+00.00	25	34	131+50.00	49	38	158+00.00	31	30
26+00.00	35	37	52+50.00	42	31	79+00.00	40	18	105+50.00	28	33	132+00.00	51	34	158+50.00	30	28
26+50.00	32	25	53+00.00	47	31	79+50.00	51	20	106+00.00	28	32	132+50.00	48	35	159+00.00	30	27
27+00.00	39	25	53+50.00	45	21	80+00.00	65	20	106+50.00	28	31	133+00.00	50	40	159+50.00	35	19
27+50.00	54	36	54+00.00	44	19	80+50.00	75	17	107+00.00	31	29	133+50.00	53	27	160+00.00	36	18
28+00.00	52	38	54+50.00	50	25	81+00.00	71	15	107+50.00	26	29	134+00.00	49	24	160+50.00	29	24
28+50.00	47	40	55+00.00	55	36	81+50.00	58	16	108+00.00	26	28	134+50.00	54	27	161+00.00	27	29
29+00.00	51	43	55+50.00	49	52	82+00.00	46	20	108+50.00	35	26	135+00.00	59	27	161+50.00	25	32
29+50.00	47	45	56+00.00	43	55	82+50.00	39	24	109+00.00	36	27	135+50.00	51	28	162+00.00	24	32
30+00.00	50	55	56+50.00	32	46	83+00.00	37	26	109+50.00	37	29	136+00.00	48	28	162+50.00	25	33
30+50.00	46	58	57+00.00	24	47	83+50.00	37	28	110+00.00	38	31	136+50.00	42	29	163+00.00	25	33
31+00.00	36	48	57+50.00	22	50	84+00.00	36	31	110+50.00	33	31	137+00.00	34	29	163+50.00	25	33
31+50.00	35	48	58+00.00	20	54	84+50.00	35	31	111+00.00	28	27	137+50.00	31	31	164+00.00	26	31
32+00.00	34	46	58+50.00	20	52	85+00.00	32	33	111+50.00	36	15	138+00.00	31	31	164+50.00	25	30
32+50.00	38	42	59+00.00	20	47	85+50.00	38	26	112+00.00	36	15	138+50.00	35	26	165+00.00	27	28
33+00.00	47	40	59+50.00	18	49	86+00.00	49	12	112+50.00	29	23	139+00.00	41	21	165+50.00	31	26
33+50.00	52	38	60+00.00	20	53	86+50.00	41	16	113+00.00	31	23	139+50.00	44	12	166+00.00	33	27
34+00.00	49	39	60+50.00	24	55	87+00.00	30	29	113+50.00	32	23	140+00.00	48	6	166+50.00	32	27
34+50.00	46	40	61+00.00	20	51	87+50.00	33	28	114+00.00	32	25	140+50.00	60	9	167+00.00	31	28
35+00.00	47	39	61+50.00	15	41	88+00.00	35	26	114+50.00	31	27	141+00.00	62	13	167+50.00	31	29
35+50.00	55	38	62+00.00	15	43	88+50.00	37	28	115+00.00	29	30	141+50.00	54	22	168+00.00	35	23
36+00.00	59	21	62+50.00	16	47	89+00.00	39	31	115+50.00	24	32	142+00.00	53	30	168+50.00	37	24
36+50.00	57	16	63+00.00	20	44	89+50.00	38	33	116+00.00	26	30	142+50.00	52	31	169+00.00	36	29
37+00.00	52	32	63+50.00	41	40	90+00.00	48	33	116+50.00	32	30	143+00.00	58	24	169+50.00	36	27

PROJ. REFERENCE NO.	SHEET NO.
W-5016 / R-5519	X-1B

Approximate quantities only. Unclassified excavation, borrow excavation, fine grading, clearing and grubbing, and removal of existing pavement will be paid for at the lump sum price for "Grading".

STATE OF NORTH CAROLINA
DIVISION OF HIGHWAYS

CROSS-SECTION SUMMARY

EMBANKMENT COLUMN DOES NOT INCLUDE BACKFILL FOR UNDERCUT

Station -L-	Uncl. Exc. (cu. yd.)	Embt (cu. yd.)
170+00.00	38	27
170+50.00	38	28
171+00.00	40	29
171+50.00	45	28
172+00.00	50	27
172+50.00	53	25
173+00.00	53	26
173+50.00	53	25
174+00.00	57	23
174+50.00	55	23
175+00.00	62	24
175+50.00	79	20
176+00.00	89	21
176+50.00	100	27
177+00.00	90	27
177+50.00	71	22
178+00.00	72	20
178+50.00	71	21
179+00.00	73	25
179+50.00	83	28
180+00.00	96	29
180+50.00	106	26
181+00.00	100	24
181+50.00	91	31
182+00.00	91	33
182+50.00	94	29
183+00.00	93	26
183+50.00	69	26
184+00.00	35	29
184+50.00	26	32
185+00.00	35	31
185+50.00	39	30
186+00.00	37	31
186+50.00	40	30
187+00.00	36	29
187+50.00	29	23
188+00.00	17	12
188+50.00	48	5

Station -L1-	Uncl. Exc. (cu. yd.)	Embt (cu. yd.)
20+52.99	54	36
21+00.00	59	39
22+00.00	110	200
22+19.90	24	56
23+00.00	171	166
-L1-		
24+00.00	274	111
25+00.00	184	61
26+00.00	100	49
27+00.00	107	53
27+28.45	49	11
28+00.00	134	32
29+00.00	175	41
30+00.00	143	7
31+00.00	74	16
32+00.00	41	14
33+00.00	34	8
34+00.00	47	9
35+00.00	24	7
35+60.75	12	8
38+00.00	53	72
38+60.75	9	24
39+00.00	8	20
40+00.00	12	56
41+00.00	2	54
41+72.28	7	57
42+00.00	5	28
43+00.00	38	62
44+00.00	60	153
45+00.00	36	225
46+00.00	10	205
46+50.00	7	96

Station -L1-	Uncl. Exc. (cu. yd.)	Embt (cu. yd.)
10+00.00	0	0
11+00.00	4	6
12+00.00	5	15
13+00.00	3	18
14+00.00	3	22
15+00.00	65	28
16+00.00	119	45
17+00.00	108	72
18+00.00	104	88
19+00.00	100	95
20+00.00	87	82

0 2.5 5	PROJ. REFERENCE NO.	SHEET NO.
	W-5016 / R-5519	X-1

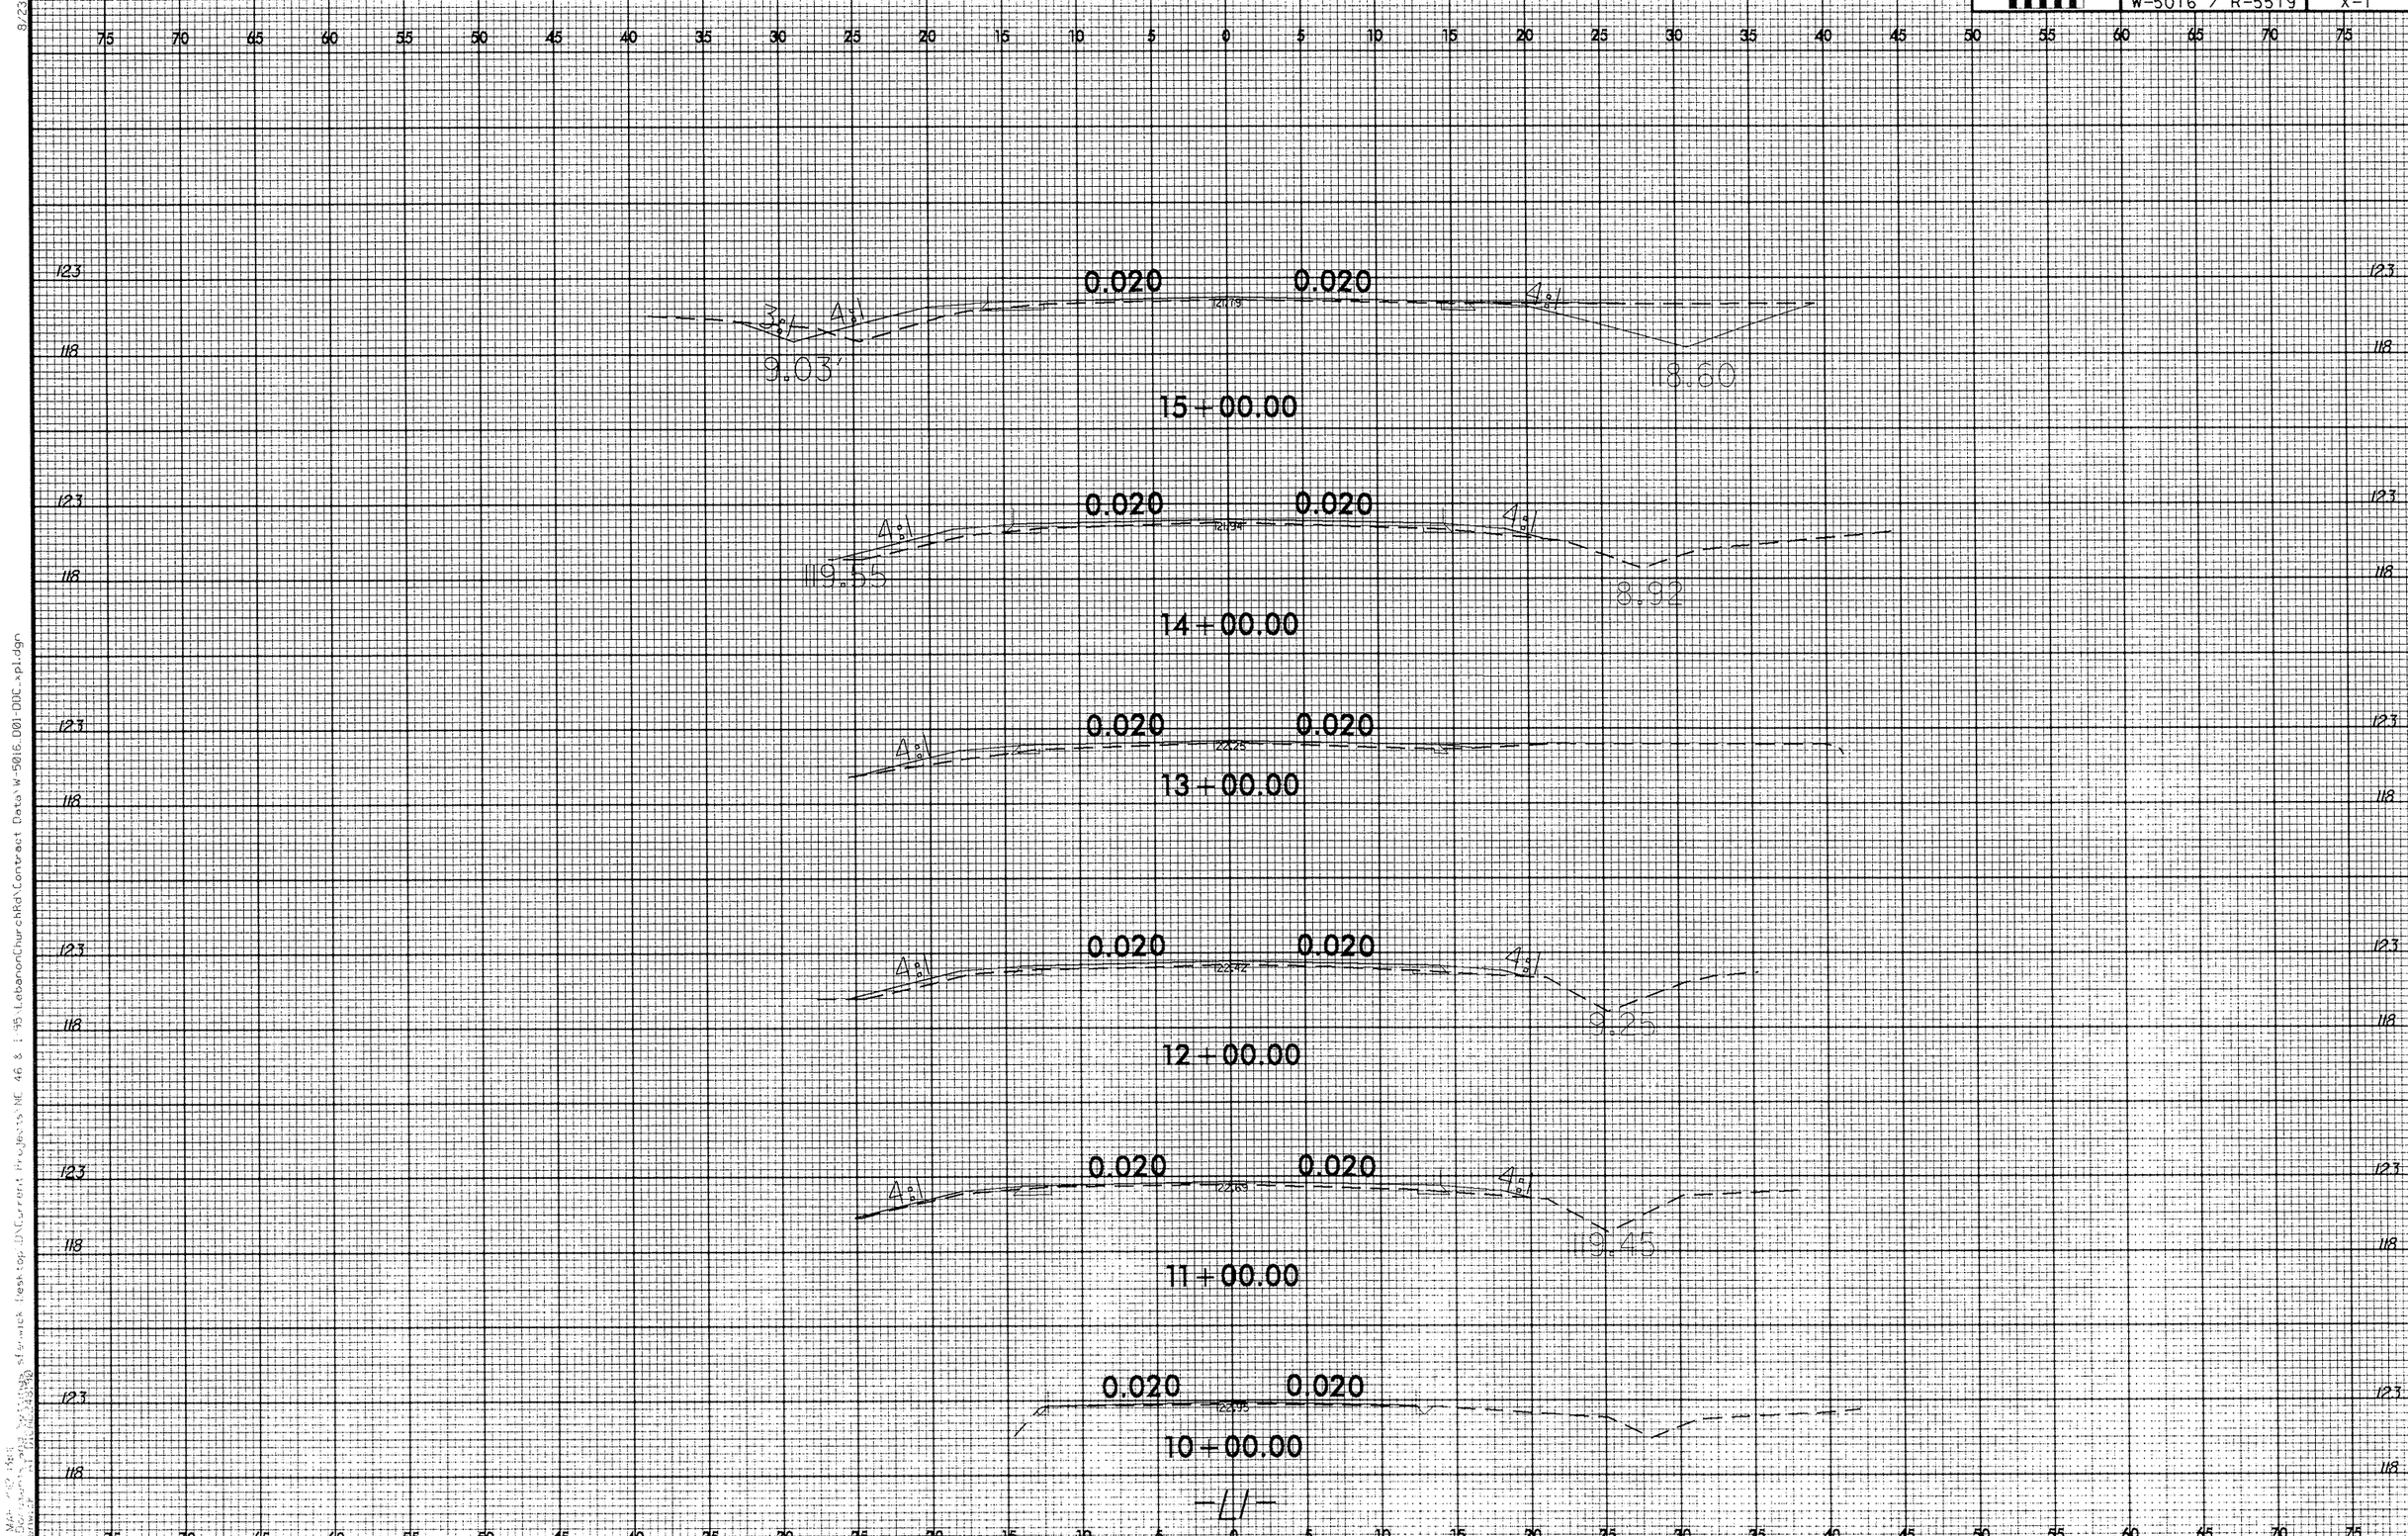

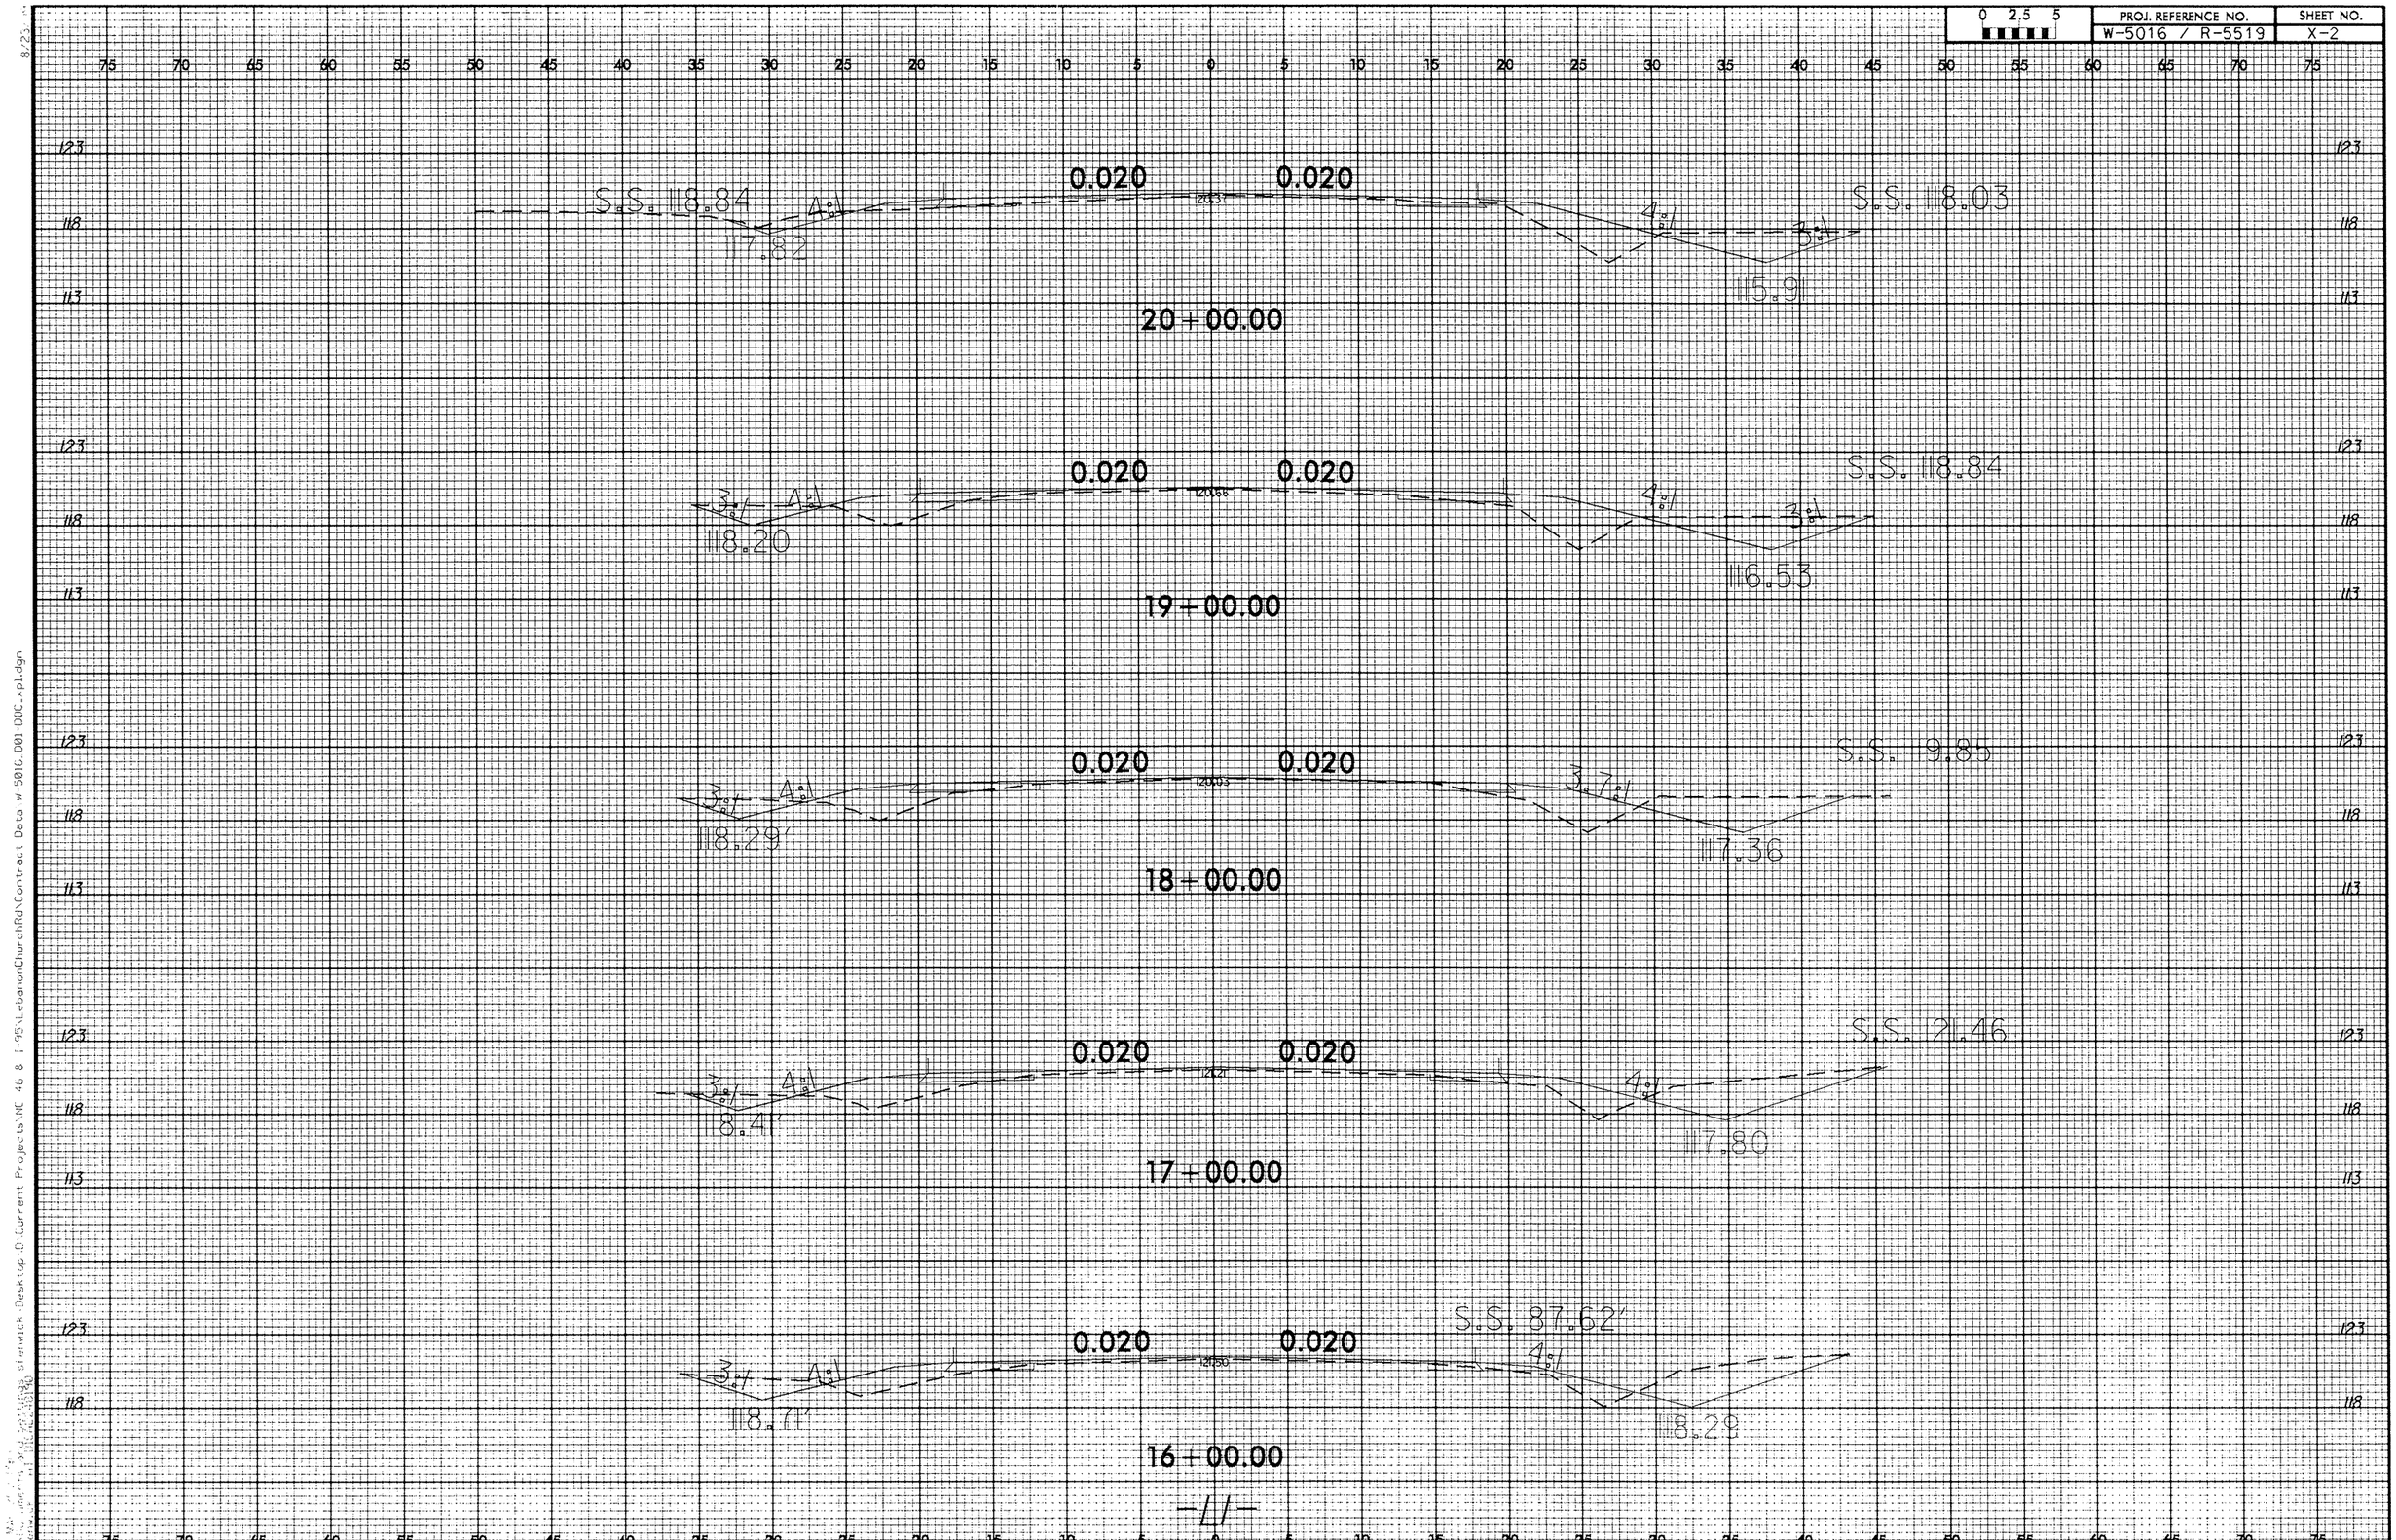

0 2.5 5
PROJ. REFERENCE NO.
W-5016 / R-5519
SHEET NO.
X-2
S.S. 118.84
117.82
0.020
0.020
4:1
4:1
3:1
S.S. 118.03
115.91
20+00.00
3:1
4:1
118.20
0.020
0.020
4:1
3:1
S.S. 118.84
116.53
19+00.00
3:1
4:1
118.29'
0.020
0.020
3.7:1
S.S. 19.85
117.36
18+00.00
3:1
4:1
118.41'
0.020
0.020
4:1
S.S. 21.46
117.80
17+00.00
3:1
4:1
118.71'
0.020
0.020
4:1
S.S. 87.62'
118.29
16+00.00
-11-

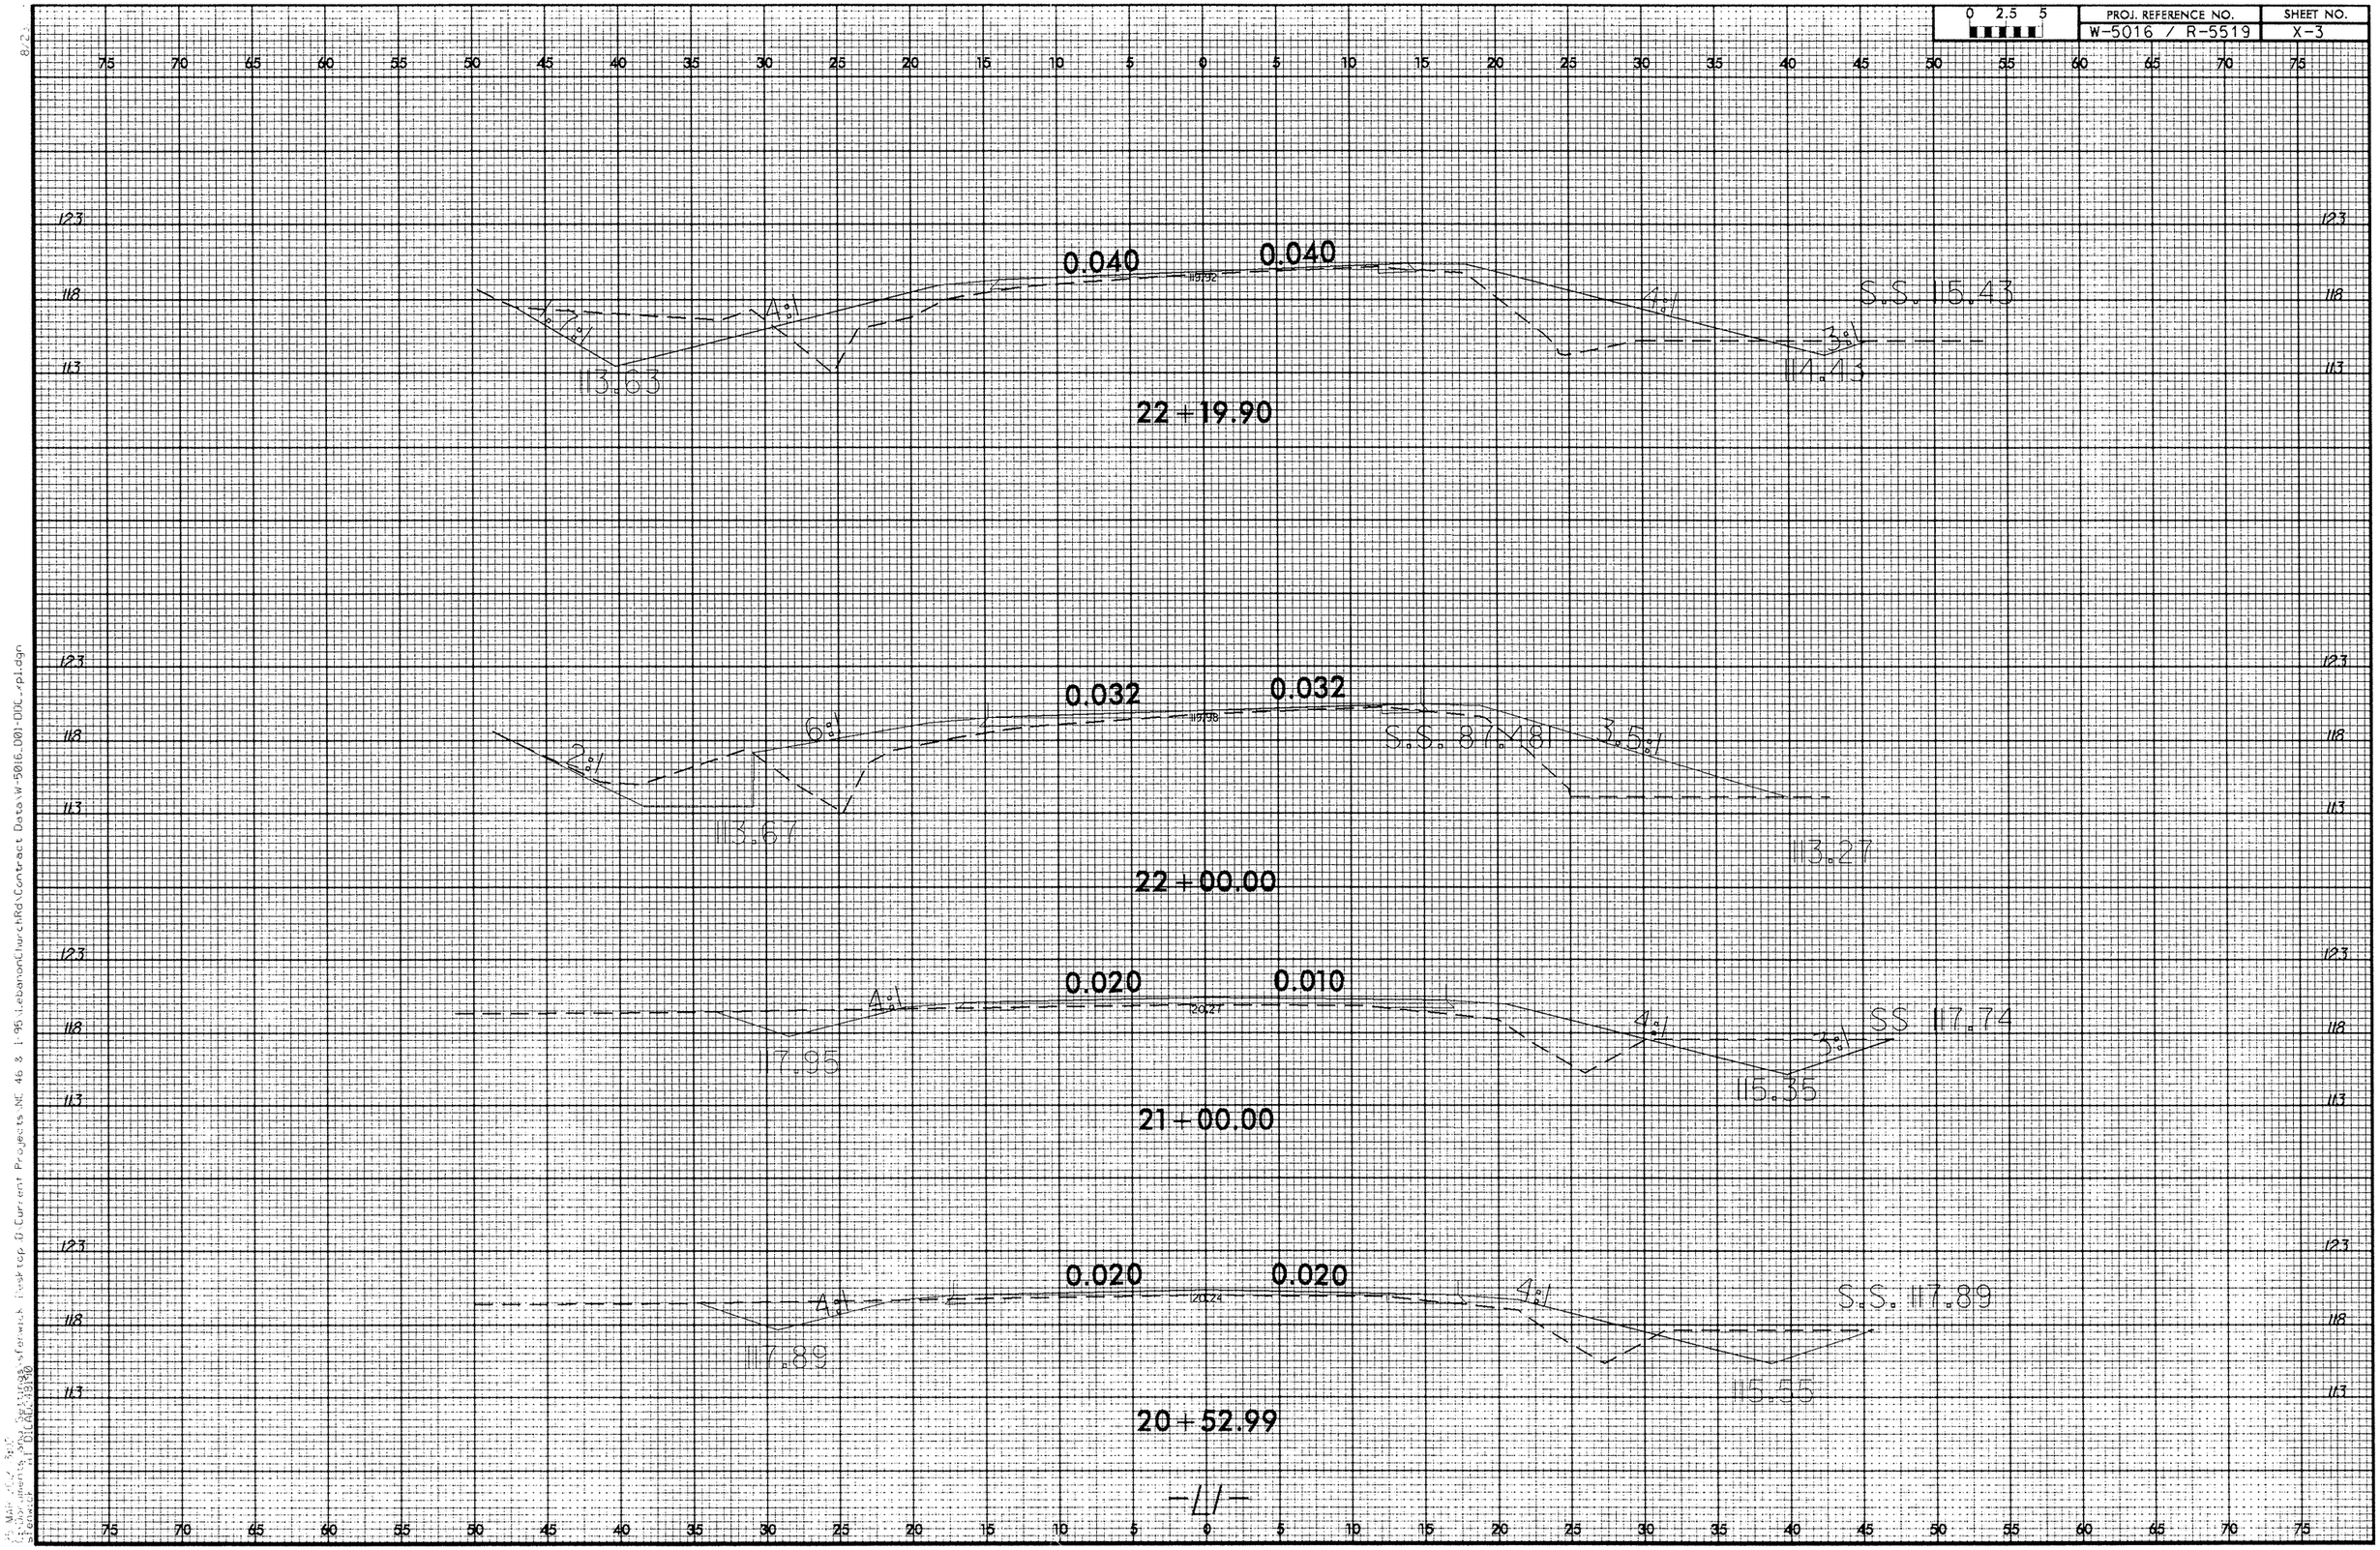

0 2.5 5
PROJ. REFERENCE NO.
W-5016 / R-5519
SHEET NO.
X-3
0.040
0.040
4:1
4:1
3:1
S.S. 115.43
113.63
114.43
22+19.90
0.032
0.032
6:1
2:1
3.5:1
S.S. 87.481
113.67
113.27
22+00.00
0.020
0.010
4:1
4:1
3:1
SS 117.74
117.95
115.35
21+00.00
0.020
0.020
4:1
4:1
S.S. 117.89
117.89
115.55
20+52.99
-L1-

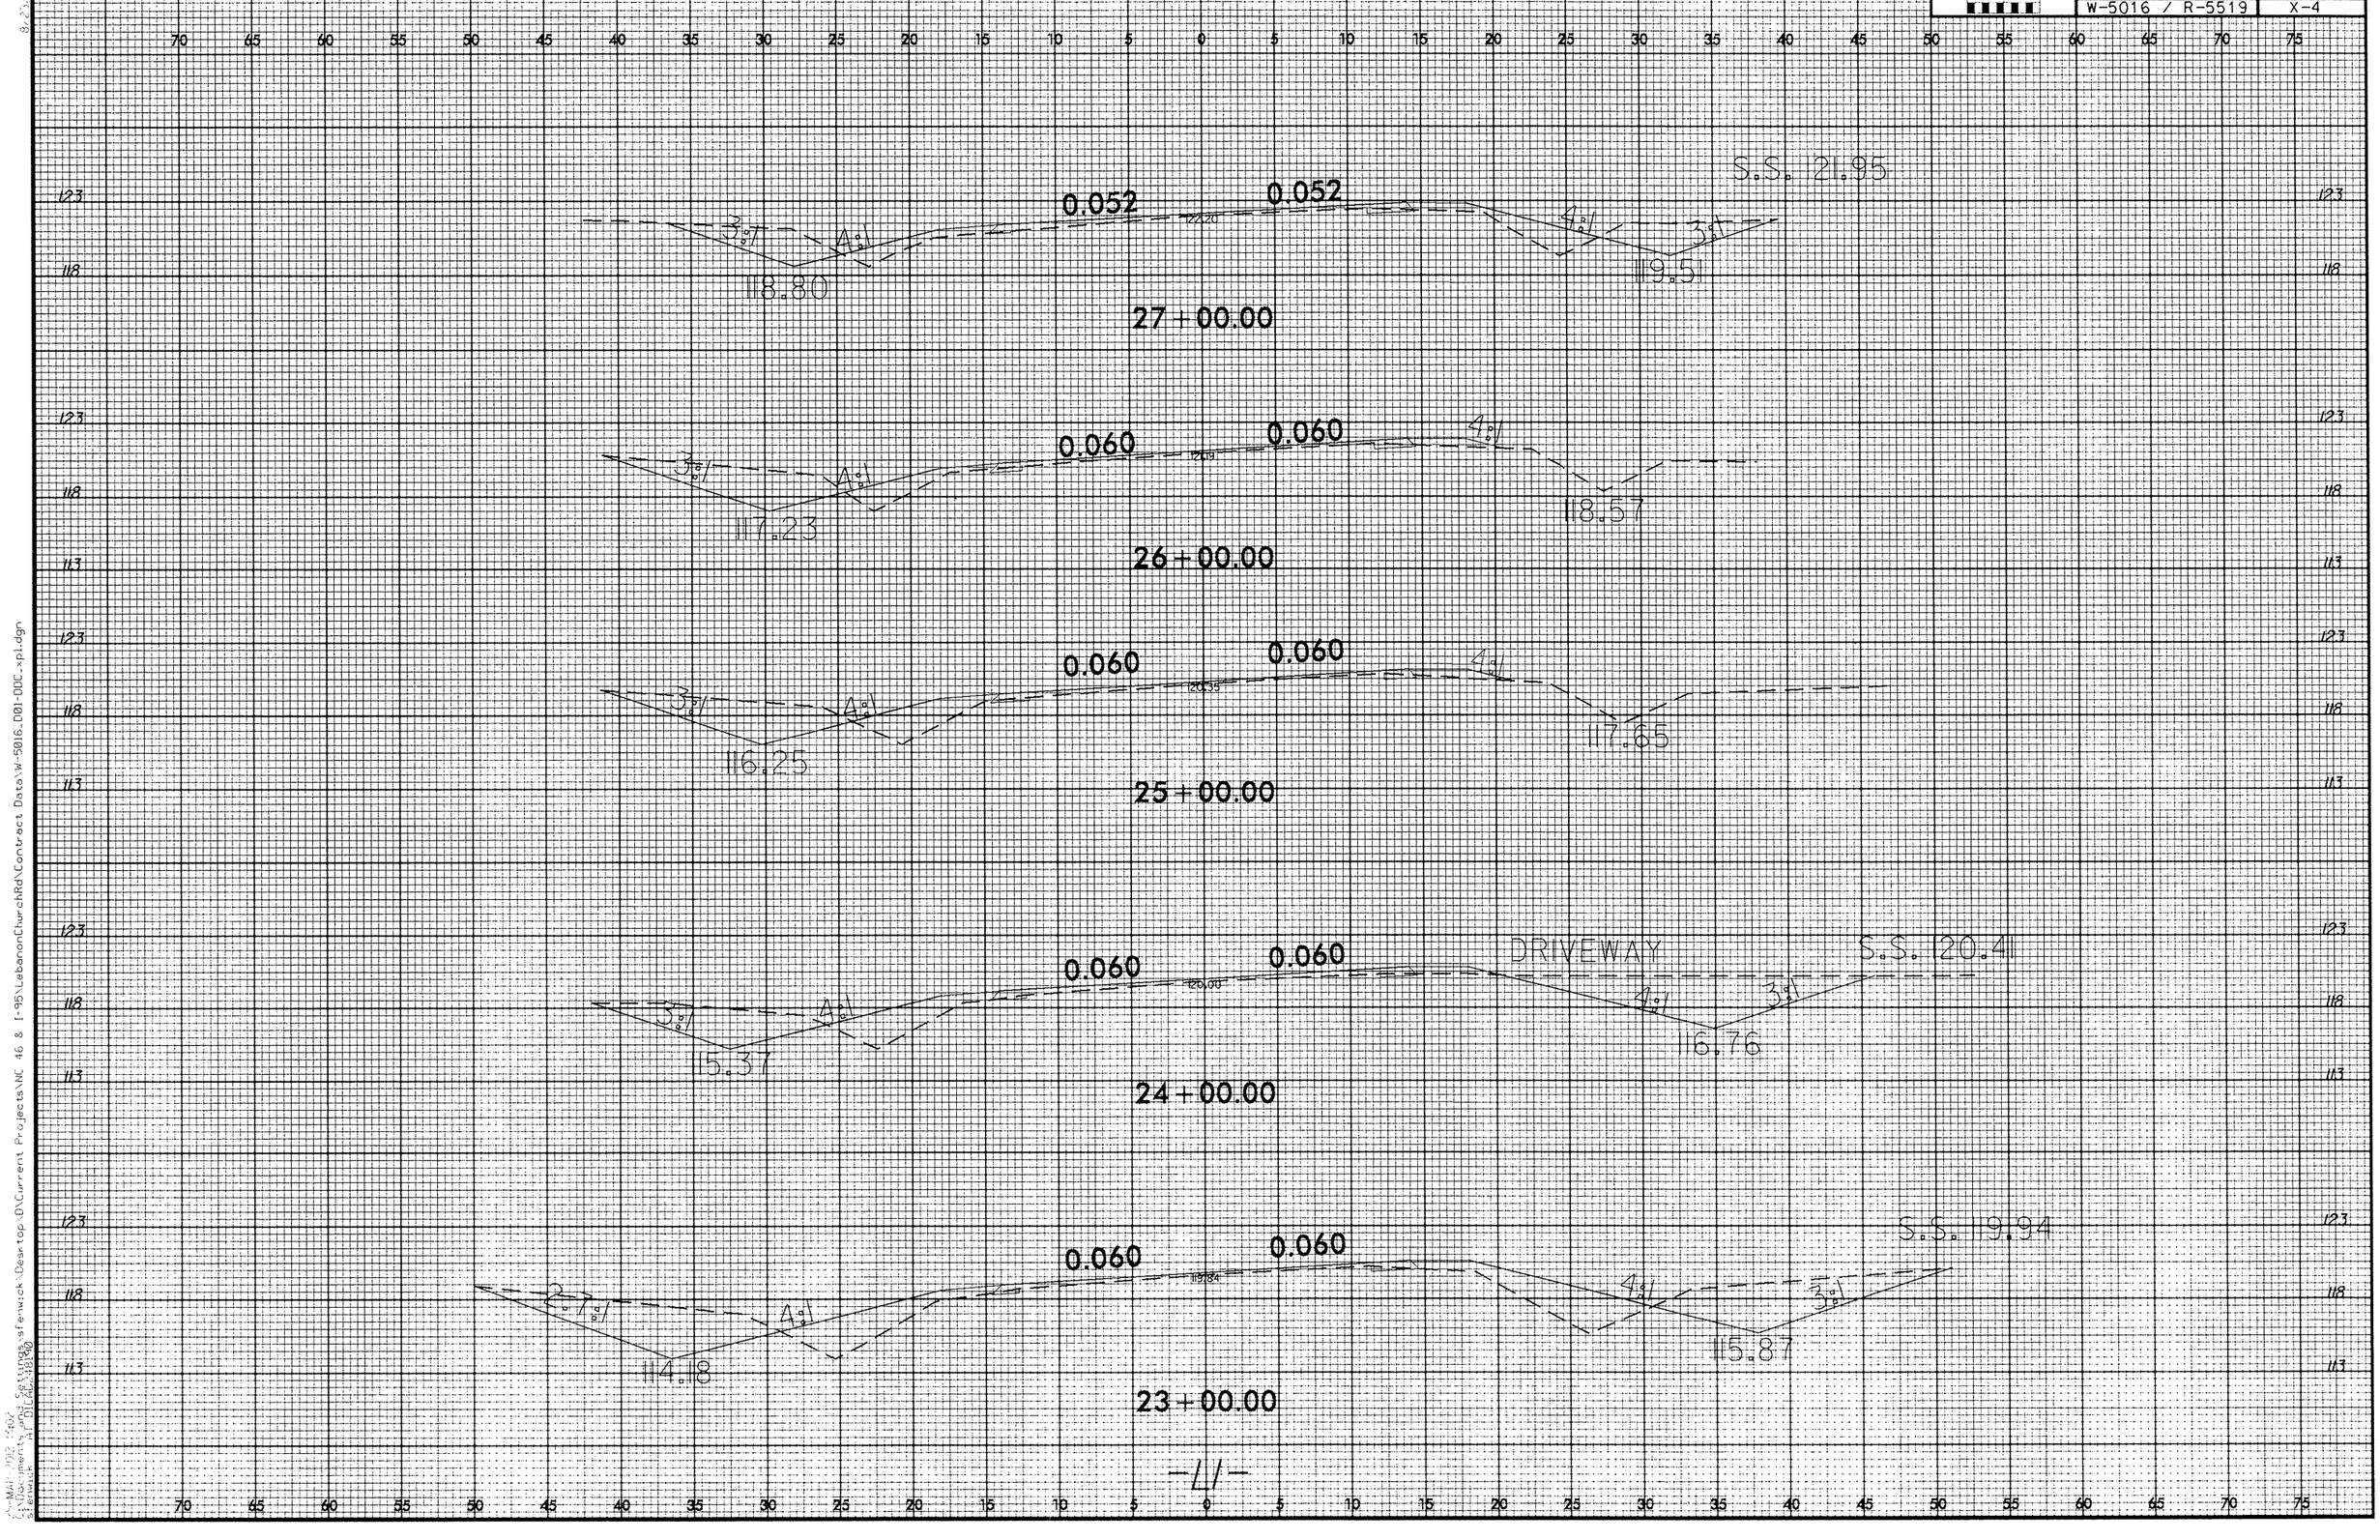

0 2.5 5
PROJ. REFERENCE NO.
W-5016 / R-5519
SHEET NO.
X-4
S.S. 121.95
0.052
0.052
3:1
4:1
118.80
119.51
27+00.00
0.060
0.060
117.23
118.57
26+00.00
116.25
117.65
25+00.00
DRIVEWAY
S.S. 120.41
115.37
116.76
24+00.00
S.S. 119.94
2.7:1
114.18
115.87
23+00.00
-L1-

PROJ. REFERENCE NO.	SHEET NO.
W-5016 / R-5519	X-5

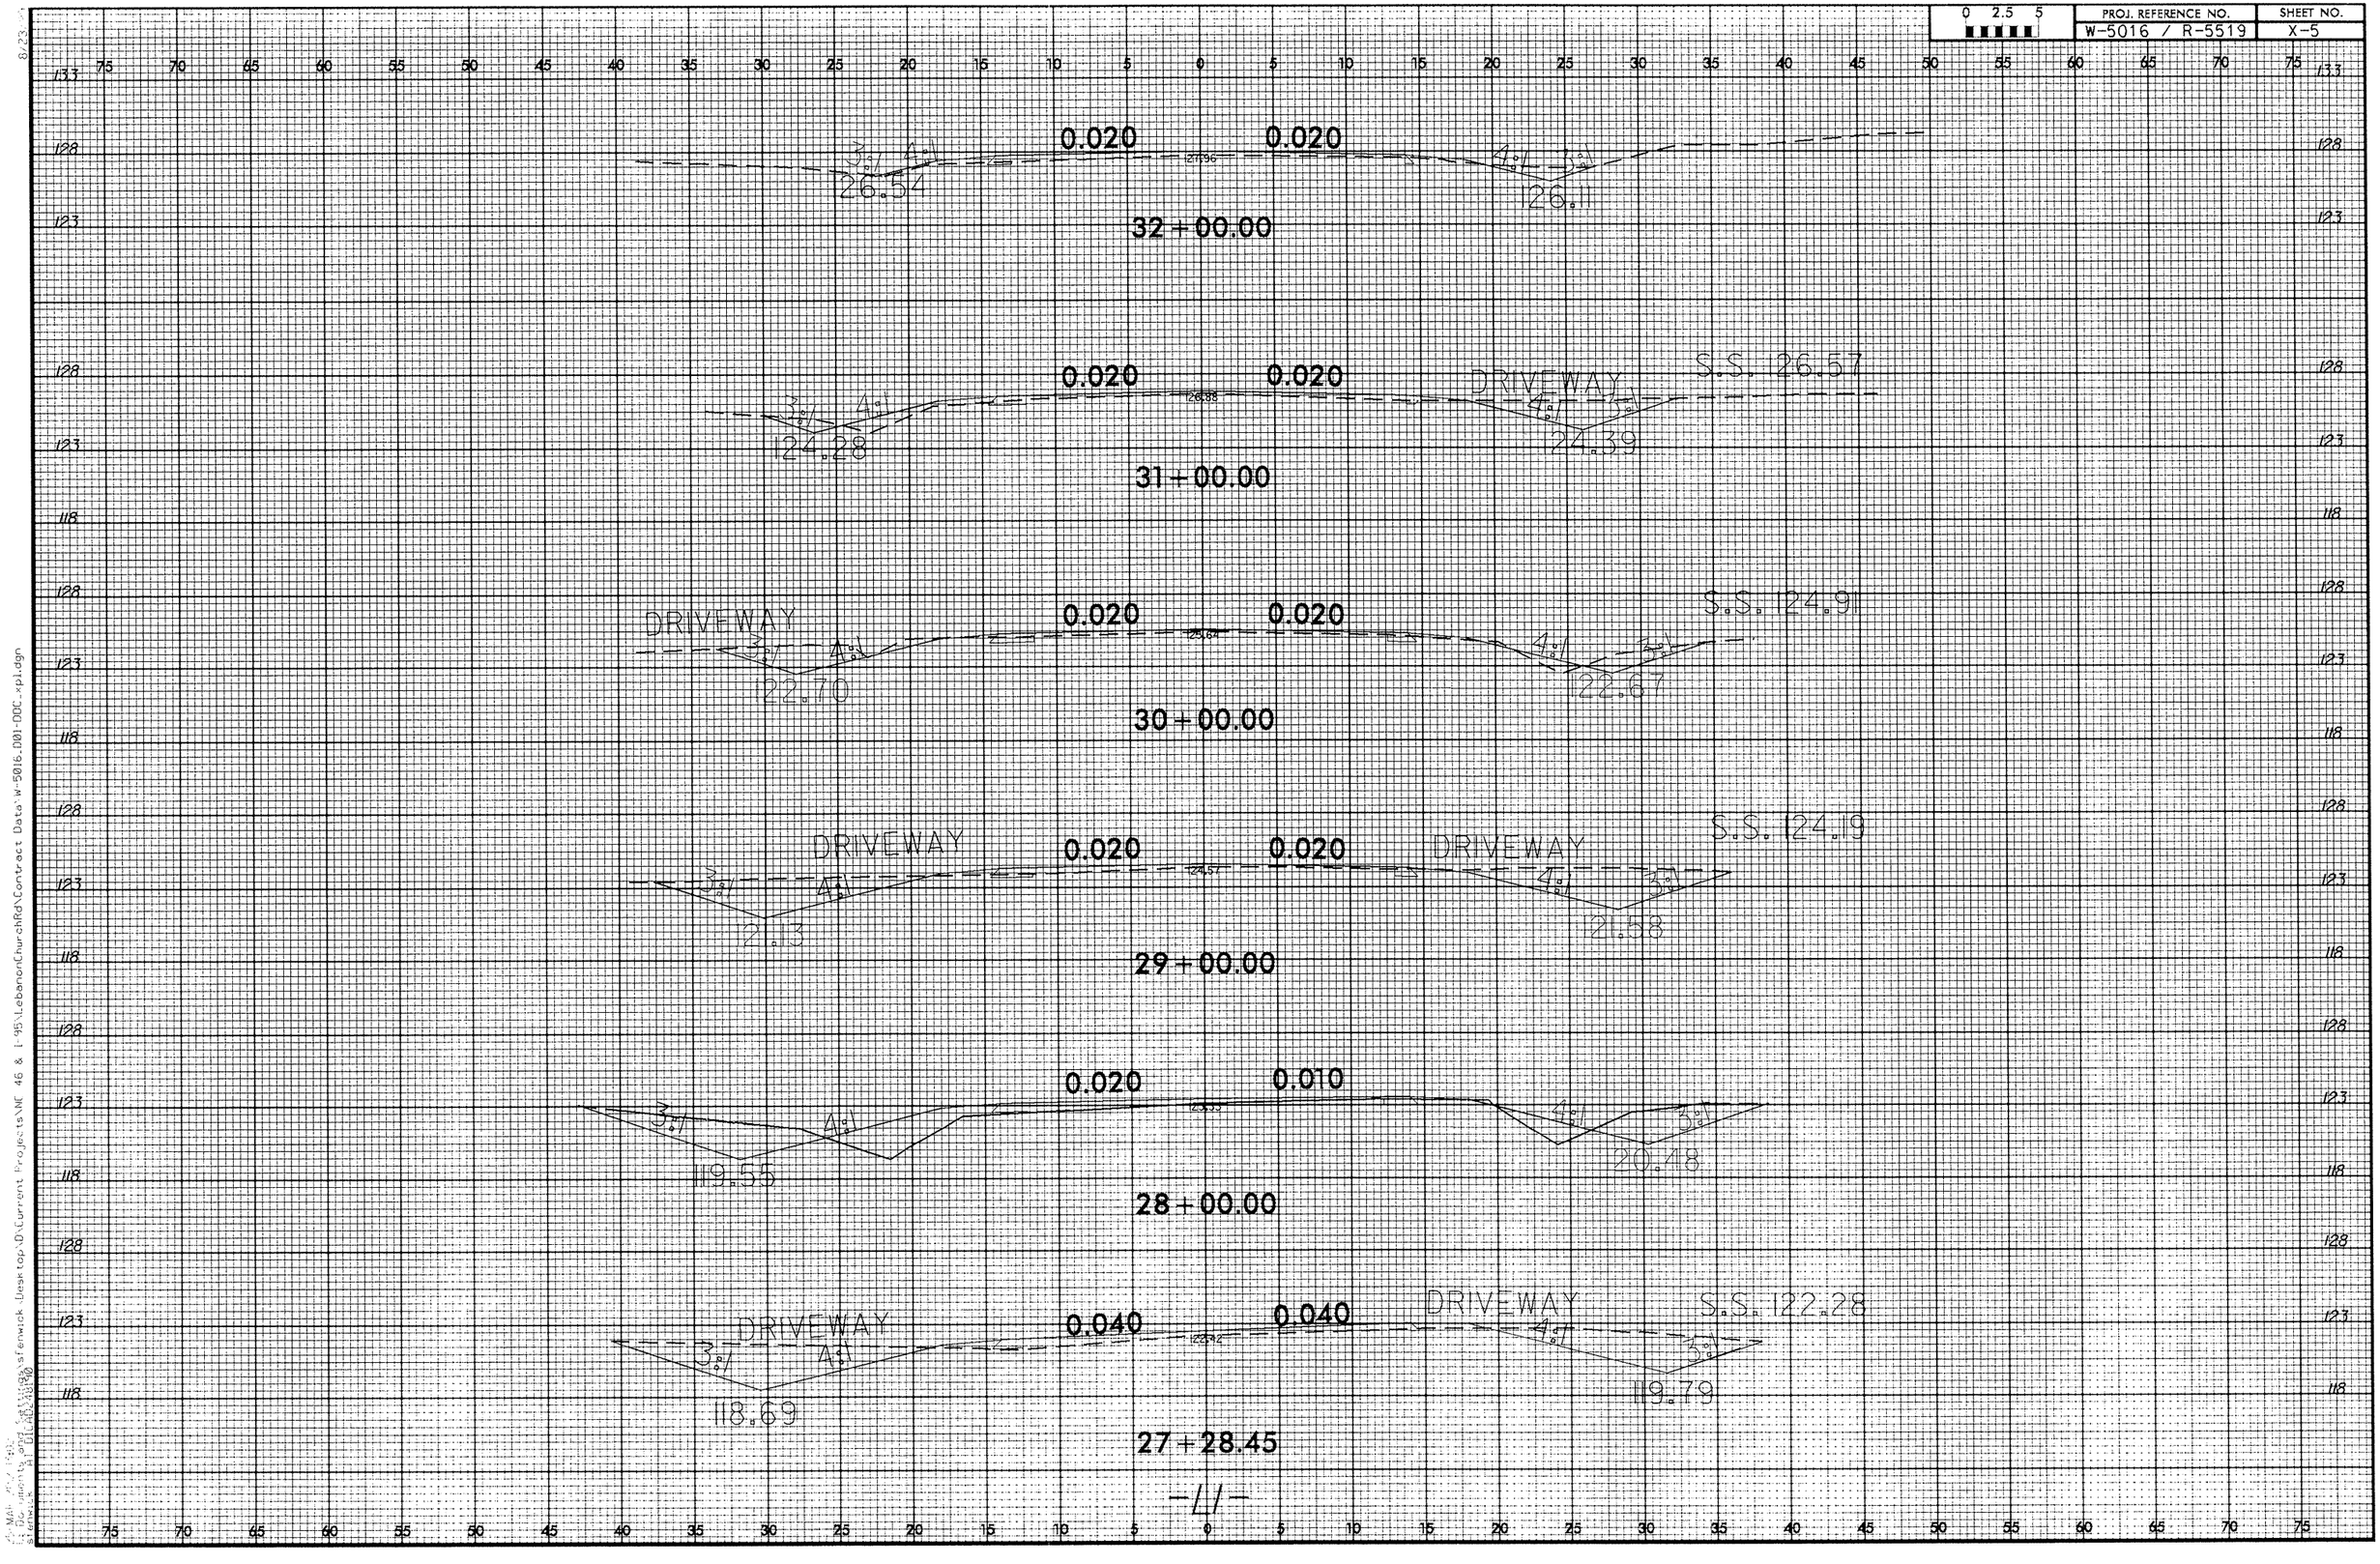

0 2.5 5	PROJ. REFERENCE NO.	SHEET NO.
	W-5016 / R-5519	X-6

75 70 65 60 55 50 45 40 35 30 25 20 15 10 5 0 5 10 15 20 25 30 35 40 45 50 55 60 65 70 75

138 133 128

S.S. 34.63

3% 4%

133.1

0.030 0.030

134.11

4% 3%

S.S. 133.70

33.52

38+00.00

138 133 128

4%

130.86

0.020 0.020

132.17

4% 5%

S.S. 133.20

130.78

35+60.75

137 133 128

4%

130.5

0.020 0.020

131.19

4%

130.50

35+00.00

133 128

3% 4%

129.01

0.020 0.020

130.38

4% 5%

S.S. 132.69

129.36

34+00.00

133 128 123

4%

127.17

0.020 0.020

129.20

4%

127.83

33+00.00

-11-

75 70 65 60 55 50 45 40 35 30 25 20 15 10 5 0 5 10 15 20 25 30 35 40 45 50 55 60 65 70 75

25-MAR-2010 13:07
C:\Documents and Settings\sfenwick\Desktop\Current Projects\NC 46 & I-95\LebanonChurchRd\Contract Data\W-5016_001-000_...p1.dgn
$USER
$DIL_VERSION 8.05.02 (180)

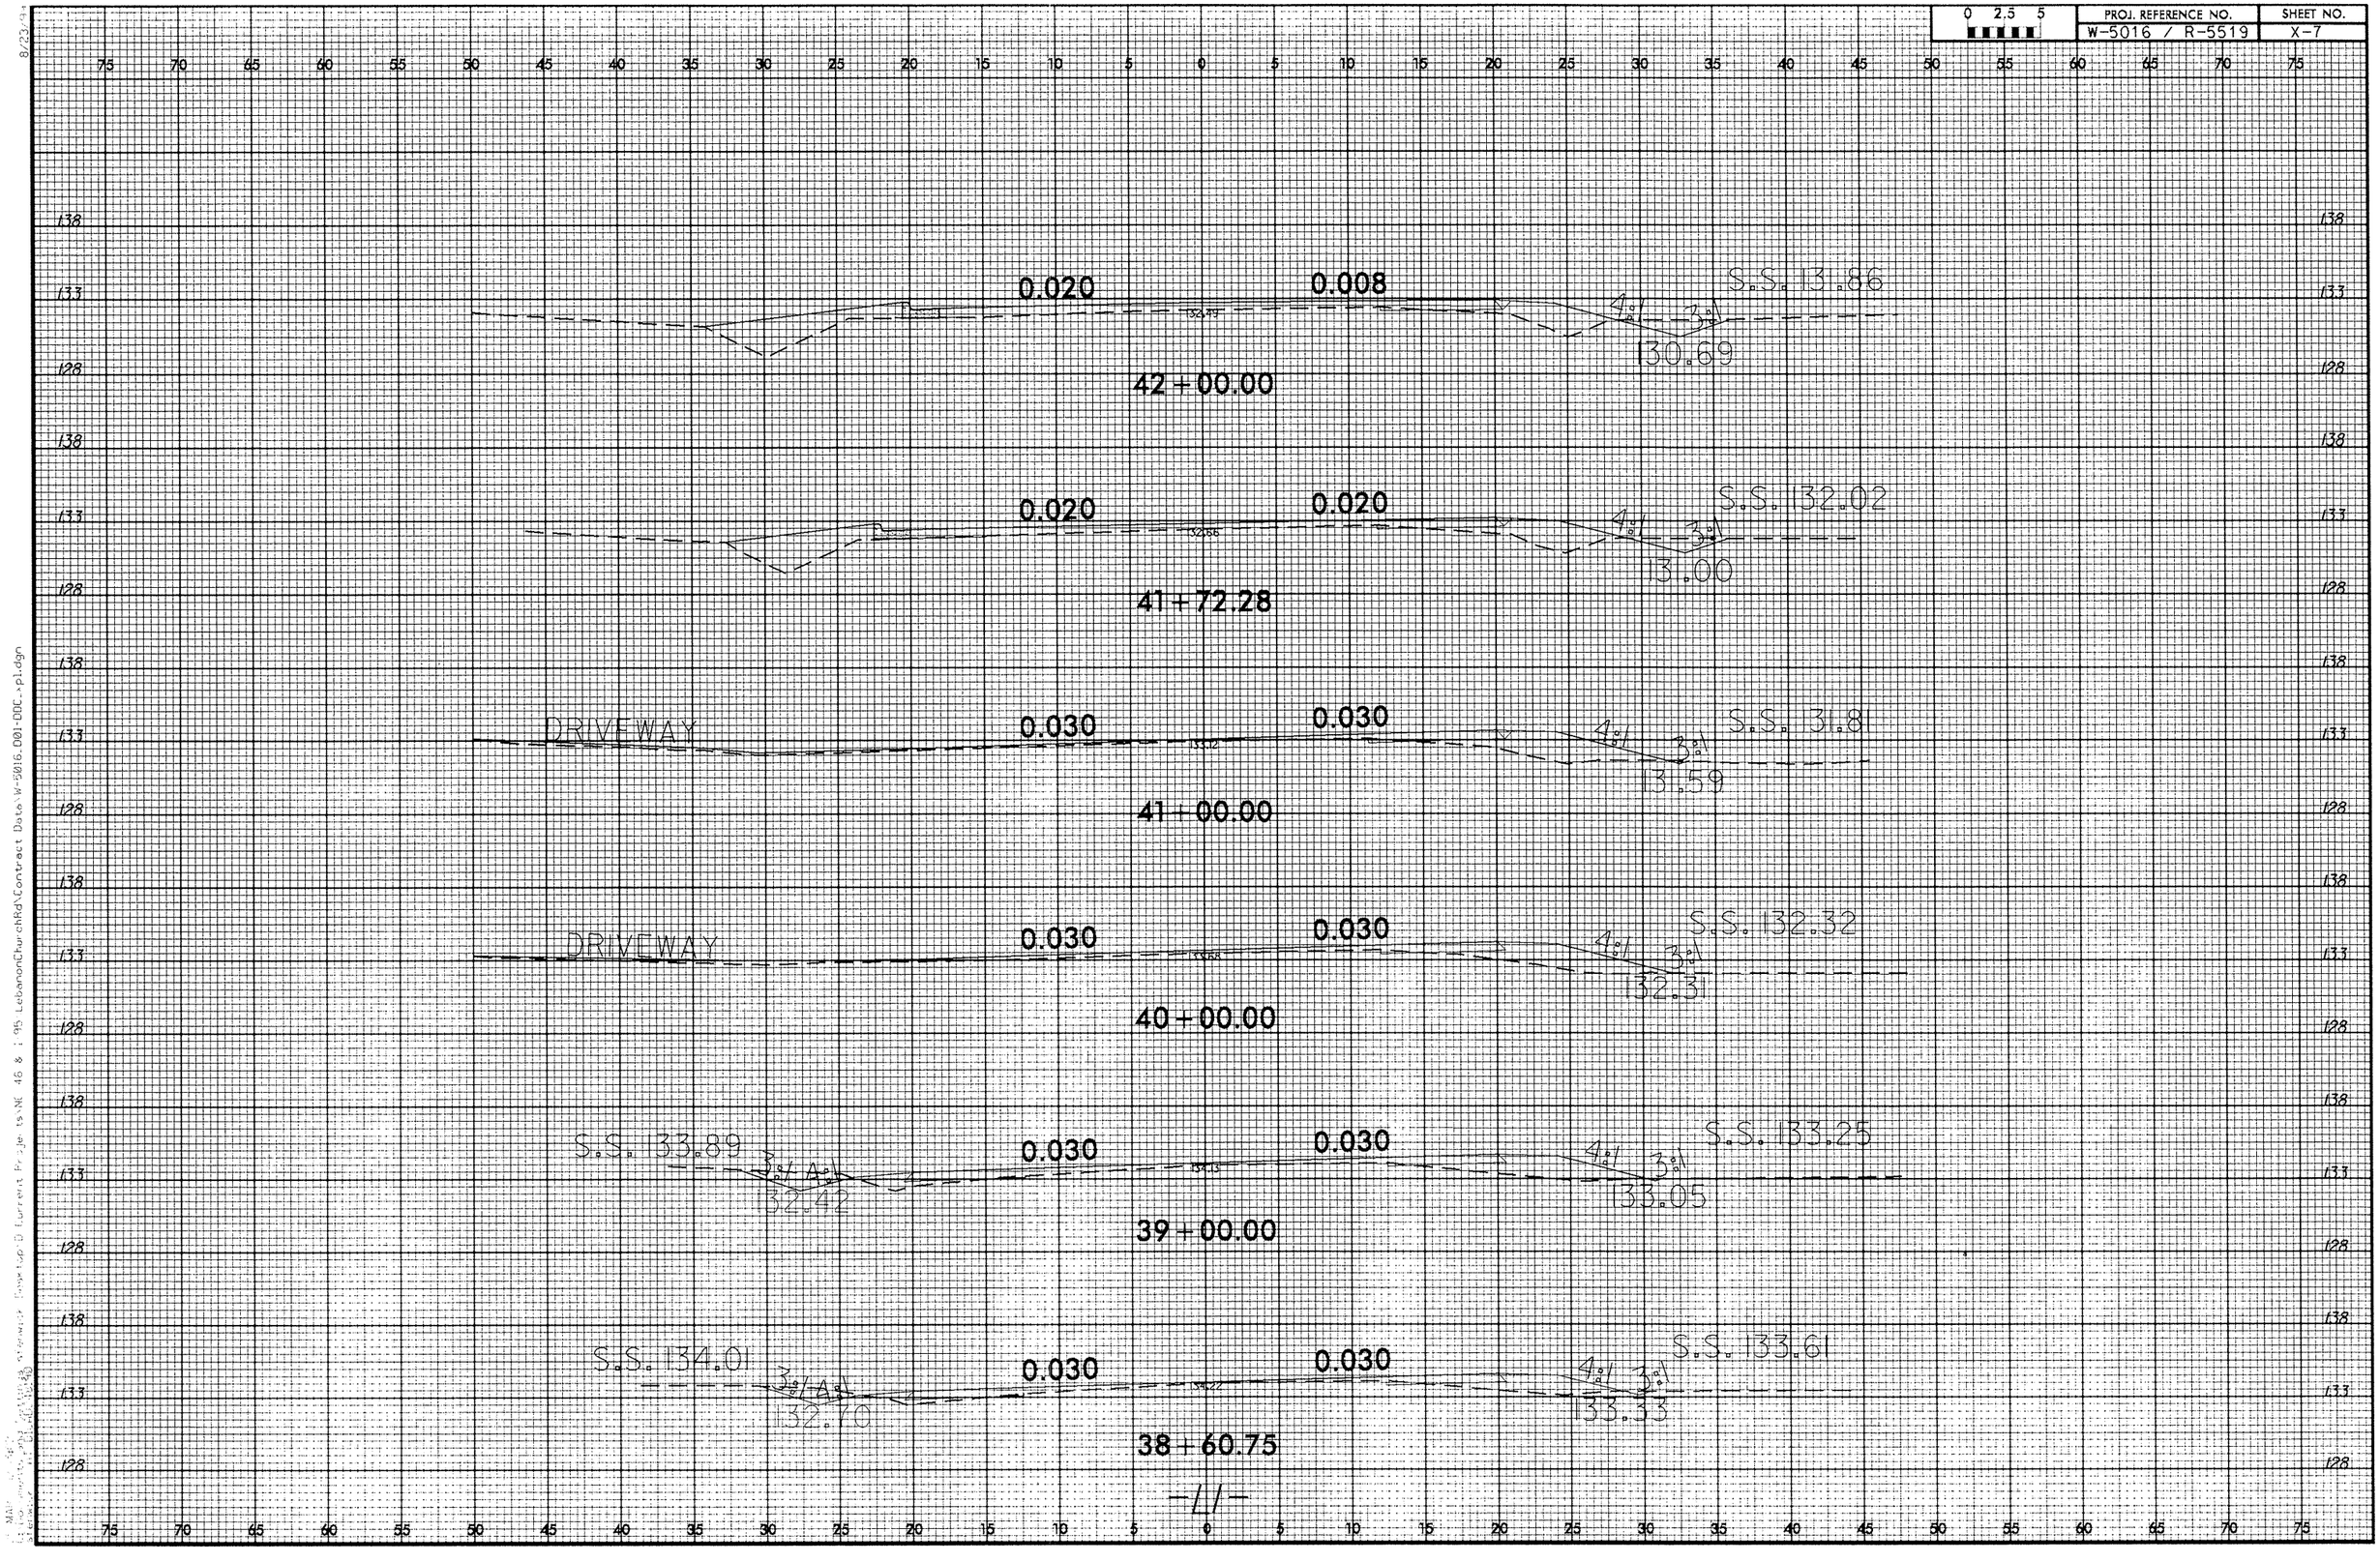

0 2.5 5
PROJ. REFERENCE NO.
W-5016 / R-5519
SHEET NO.
X-7
0.020
0.008
S.S. 131.86
4:1
3:1
130.69
42+00.00
0.020
0.020
S.S. 132.02
4:1
3:1
131.00
41+72.28
DRIVEWAY
0.030
0.030
S.S. 131.81
4:1
3:1
131.59
41+00.00
DRIVEWAY
0.030
0.030
S.S. 132.32
4:1
3:1
132.31
40+00.00
S.S. 133.89
3:1
4:1
132.42
0.030
0.030
S.S. 133.25
4:1
3:1
133.05
39+00.00
S.S. 134.01
3:1
4:1
132.70
0.030
0.030
S.S. 133.61
4:1
3:1
133.33
38+60.75
-L1-

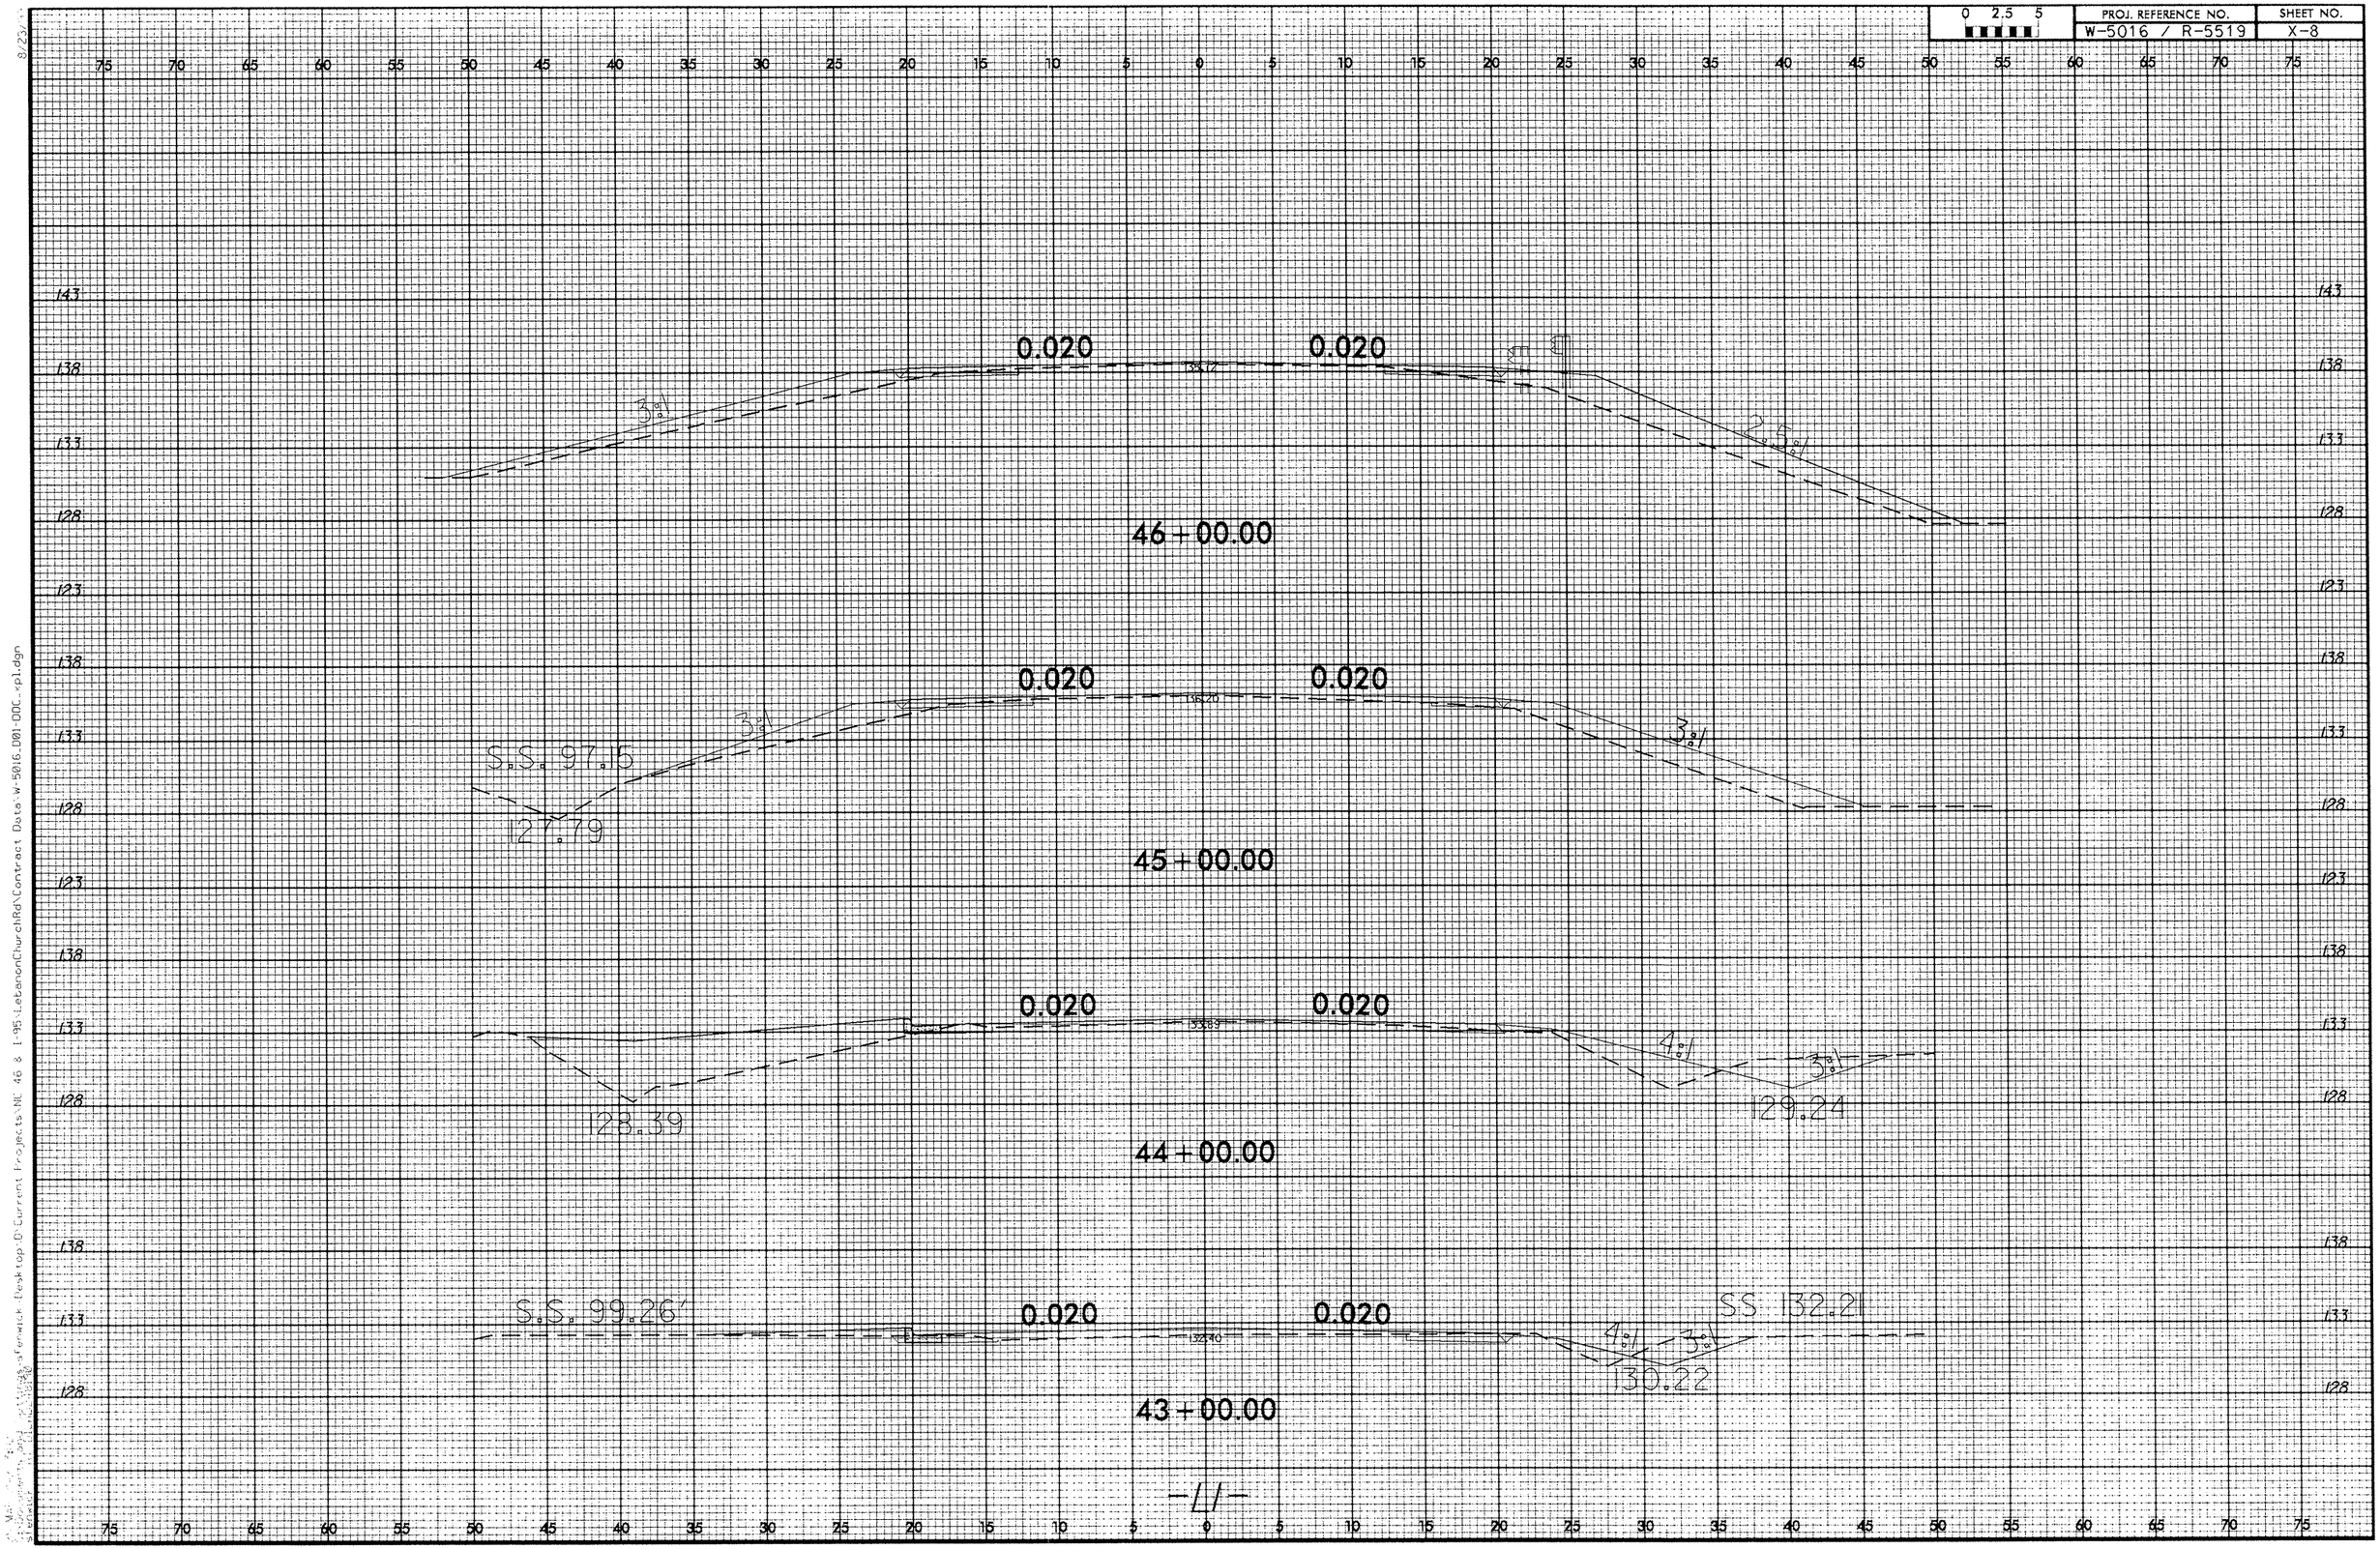

0 2.5 5
PROJ. REFERENCE NO.
W-5016 / R-5519
SHEET NO.
X-8
0.020
0.020
3:1
2.5:1
46+00.00
0.020
0.020
S.S. 97.15
127.79
3:1
3:1
45+00.00
0.020
0.020
128.39
4:1
3:1
129.24
44+00.00
S.S. 99.26'
0.020
0.020
SS 132.21
4:1
3:1
130.22
43+00.00
-11-

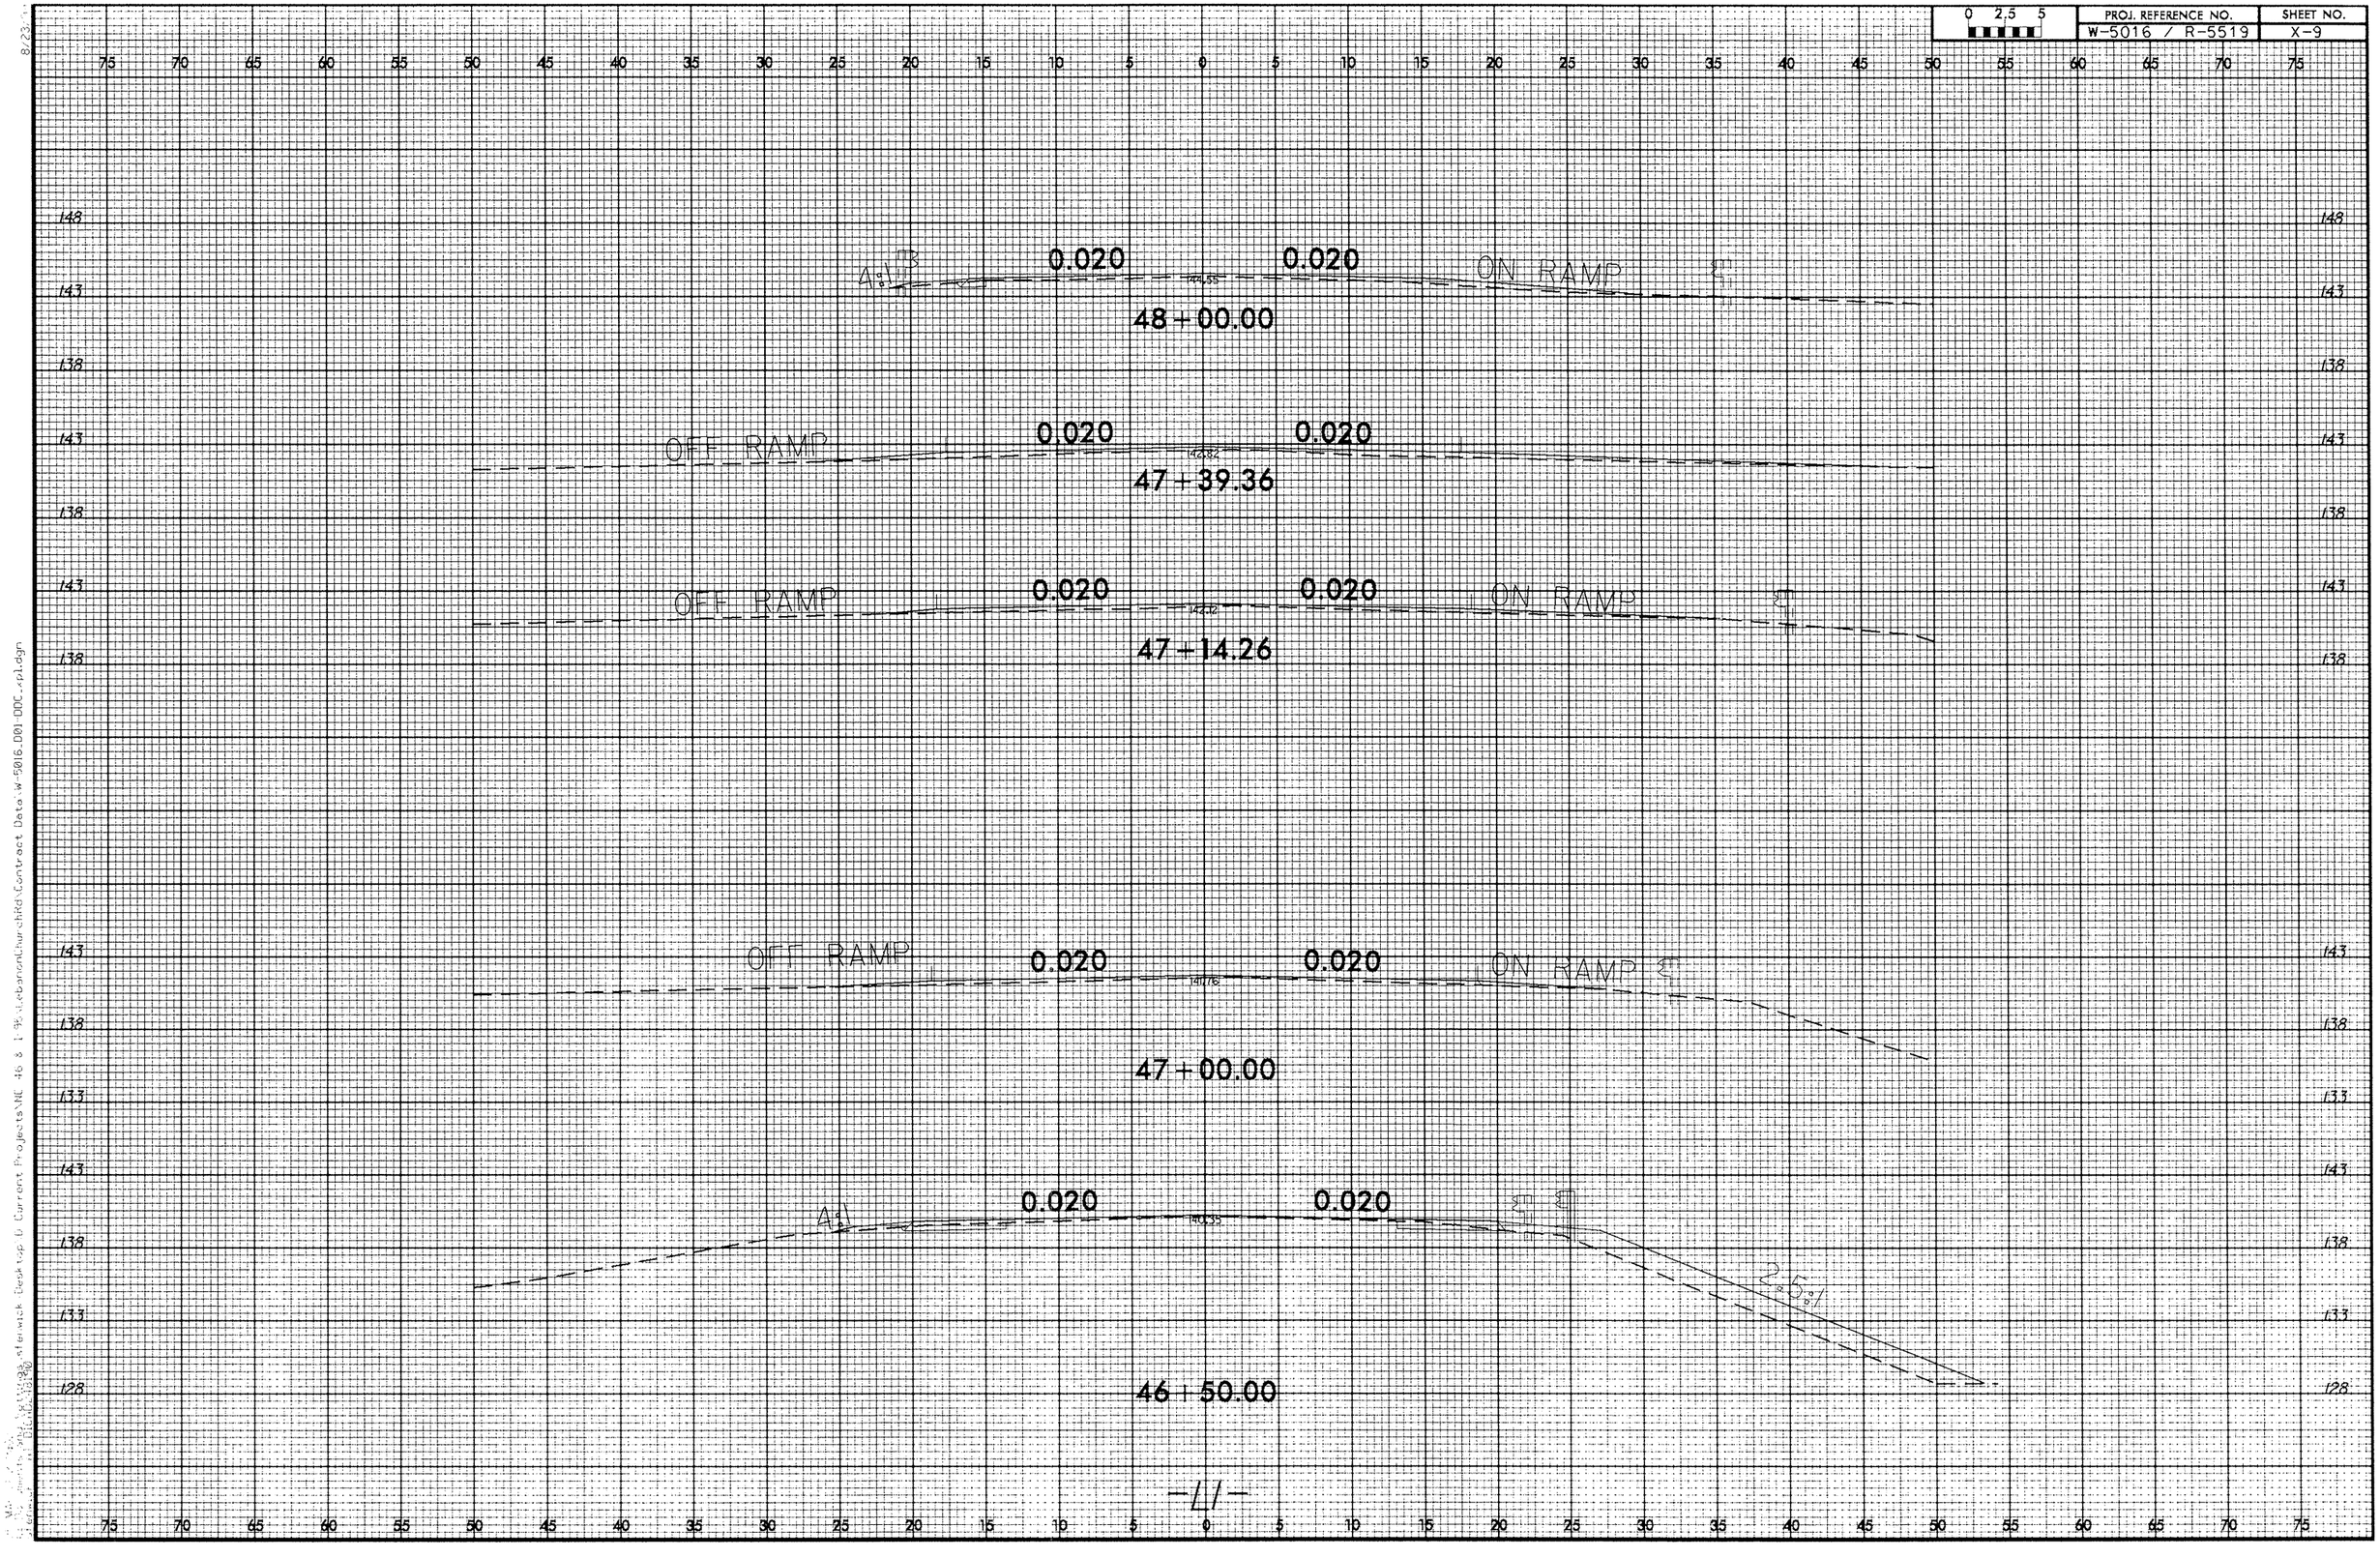

0 2.5 5
PROJ. REFERENCE NO.
W-5016 / R-5519
SHEET NO.
X-9
0.020
0.020
ON RAMP
48+00.00
OFF RAMP
0.020
0.020
47+39.36
OFF RAMP
0.020
0.020
ON RAMP
47+14.26
OFF RAMP
0.020
0.020
ON RAMP
47+00.00
0.020
0.020
2.5:1
46+50.00
-L1-

PROJ. REFERENCE NO.	SHEET NO.
W-5016 / R-5519	X-10

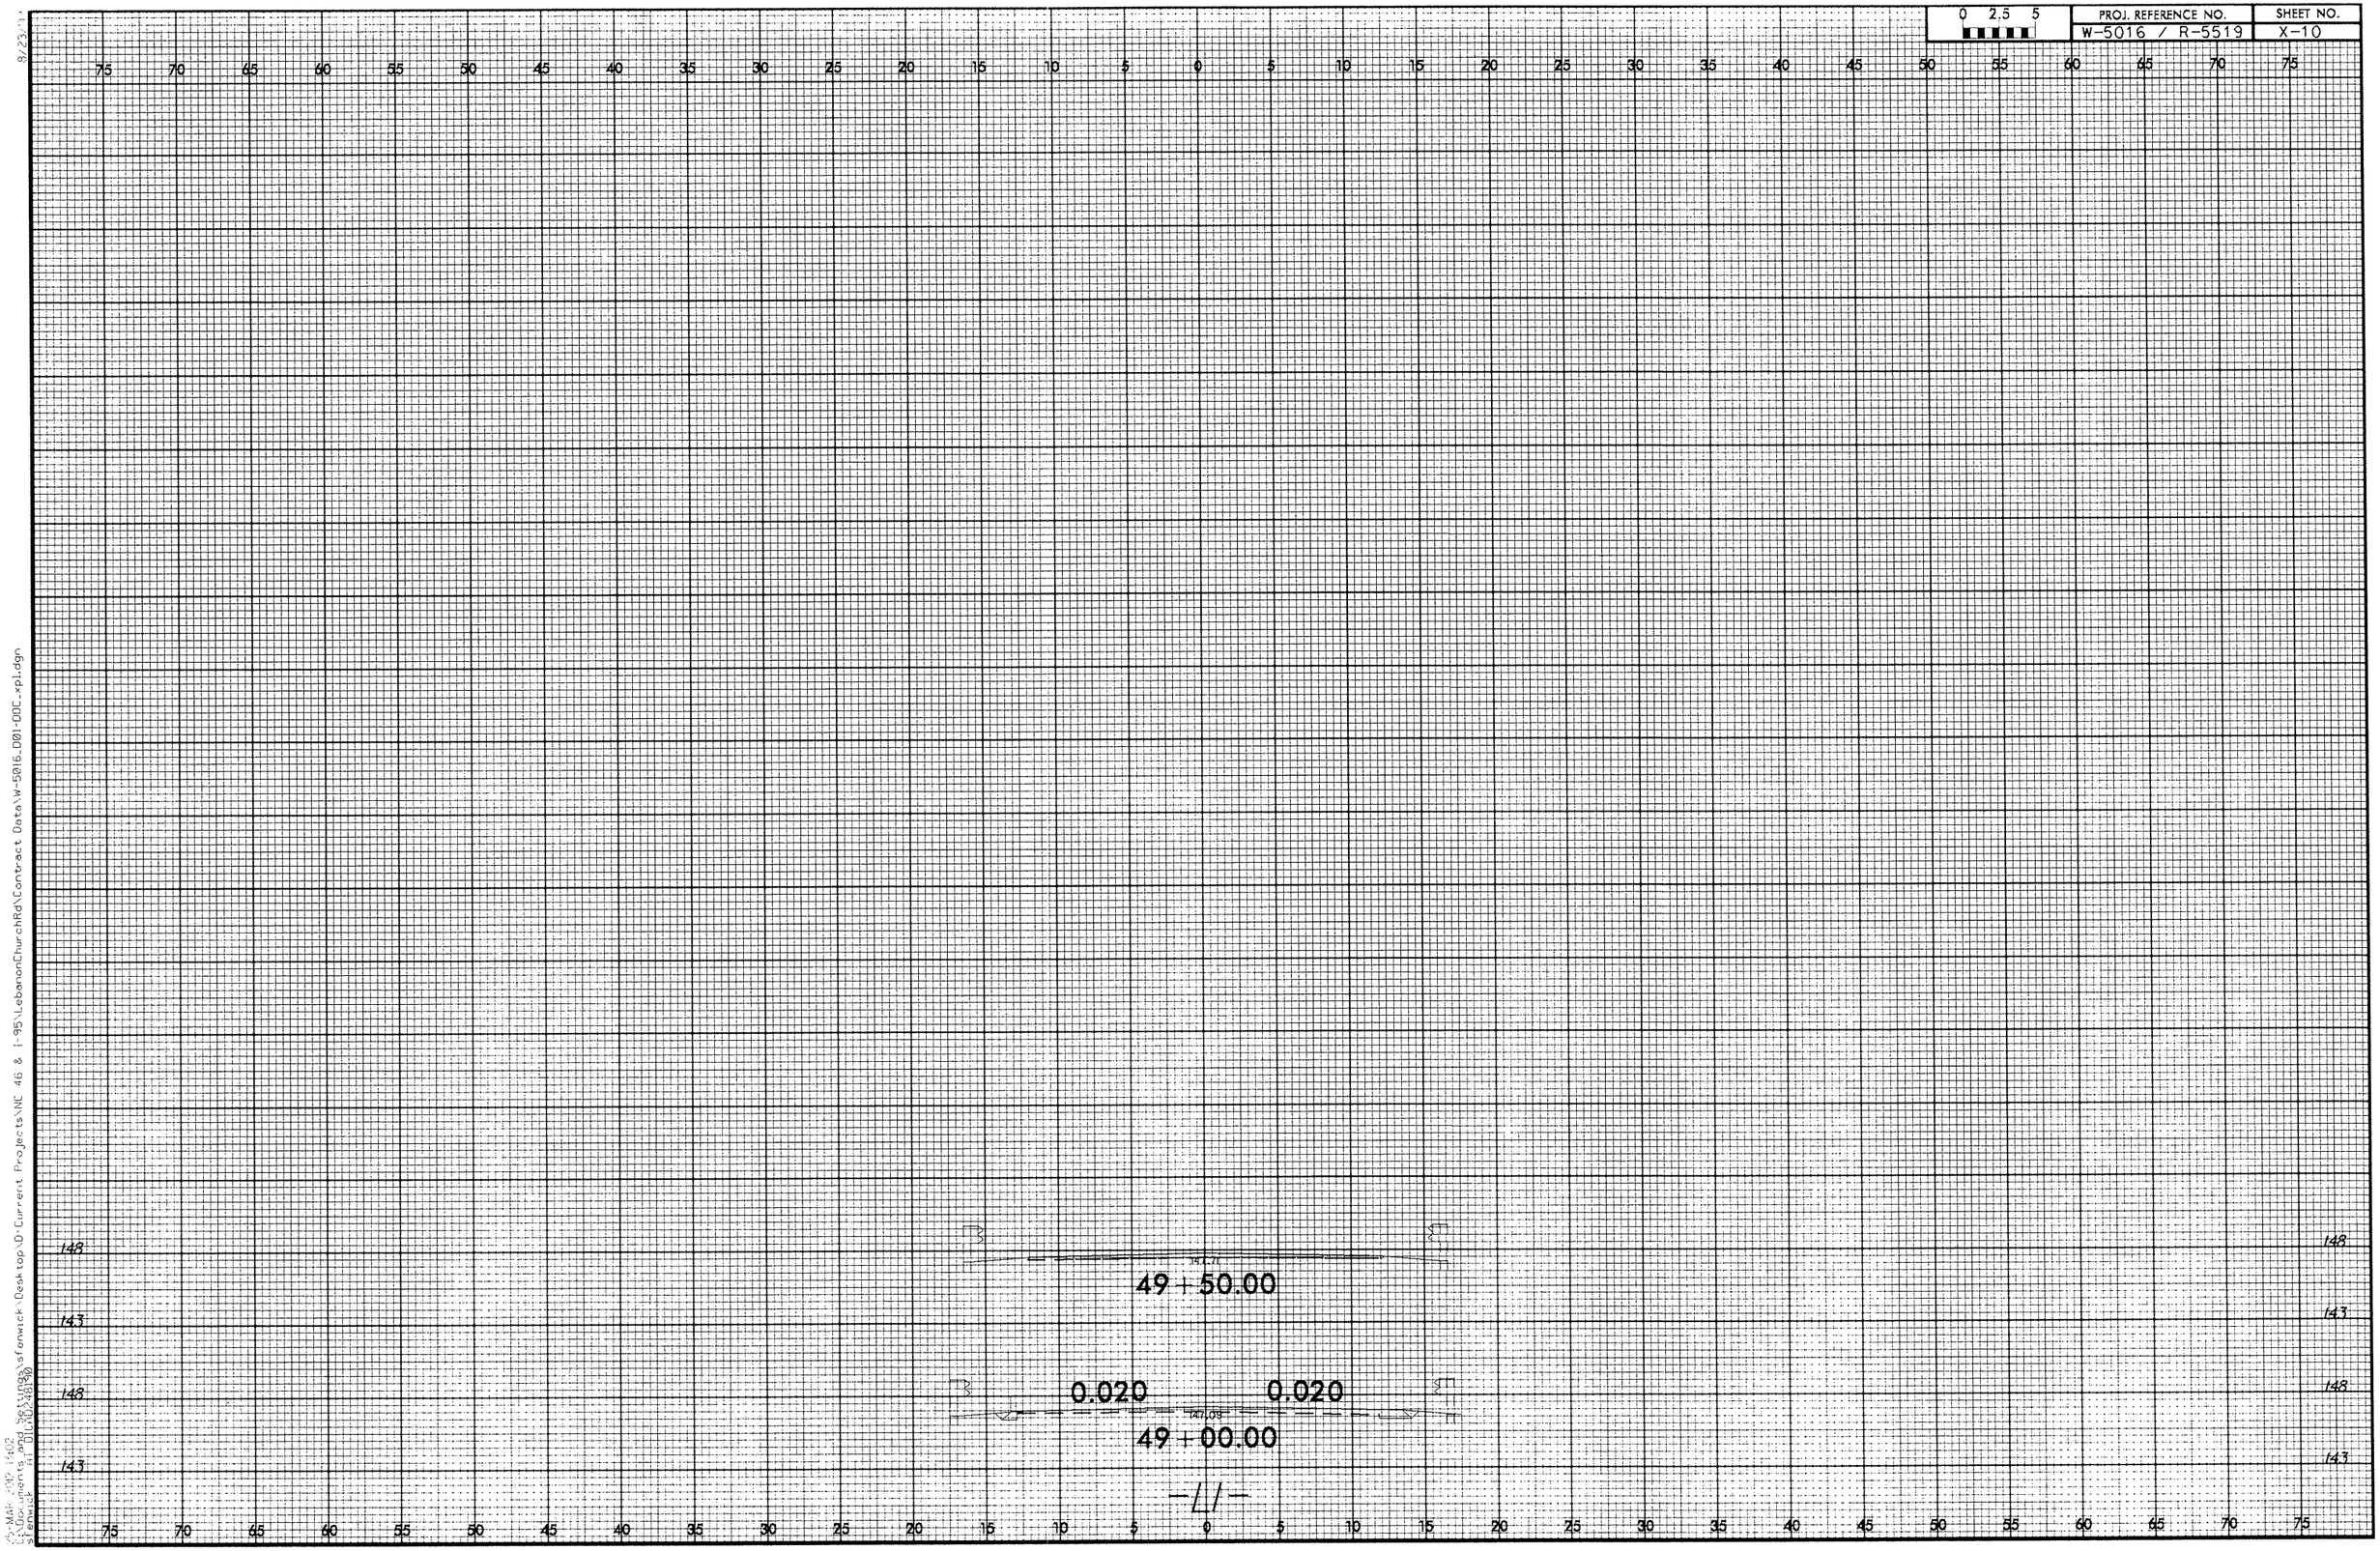

8/23/01
25-MAR-2012 13:02
C:\Documents and Settings\sfenwick\Desktop\D:\Current Projects\NC 46 & I-95\LebanonChurchRd\Contract Data\W-5016_D01-DOC_xpl.dgn
sfenwick AT DICAD248190

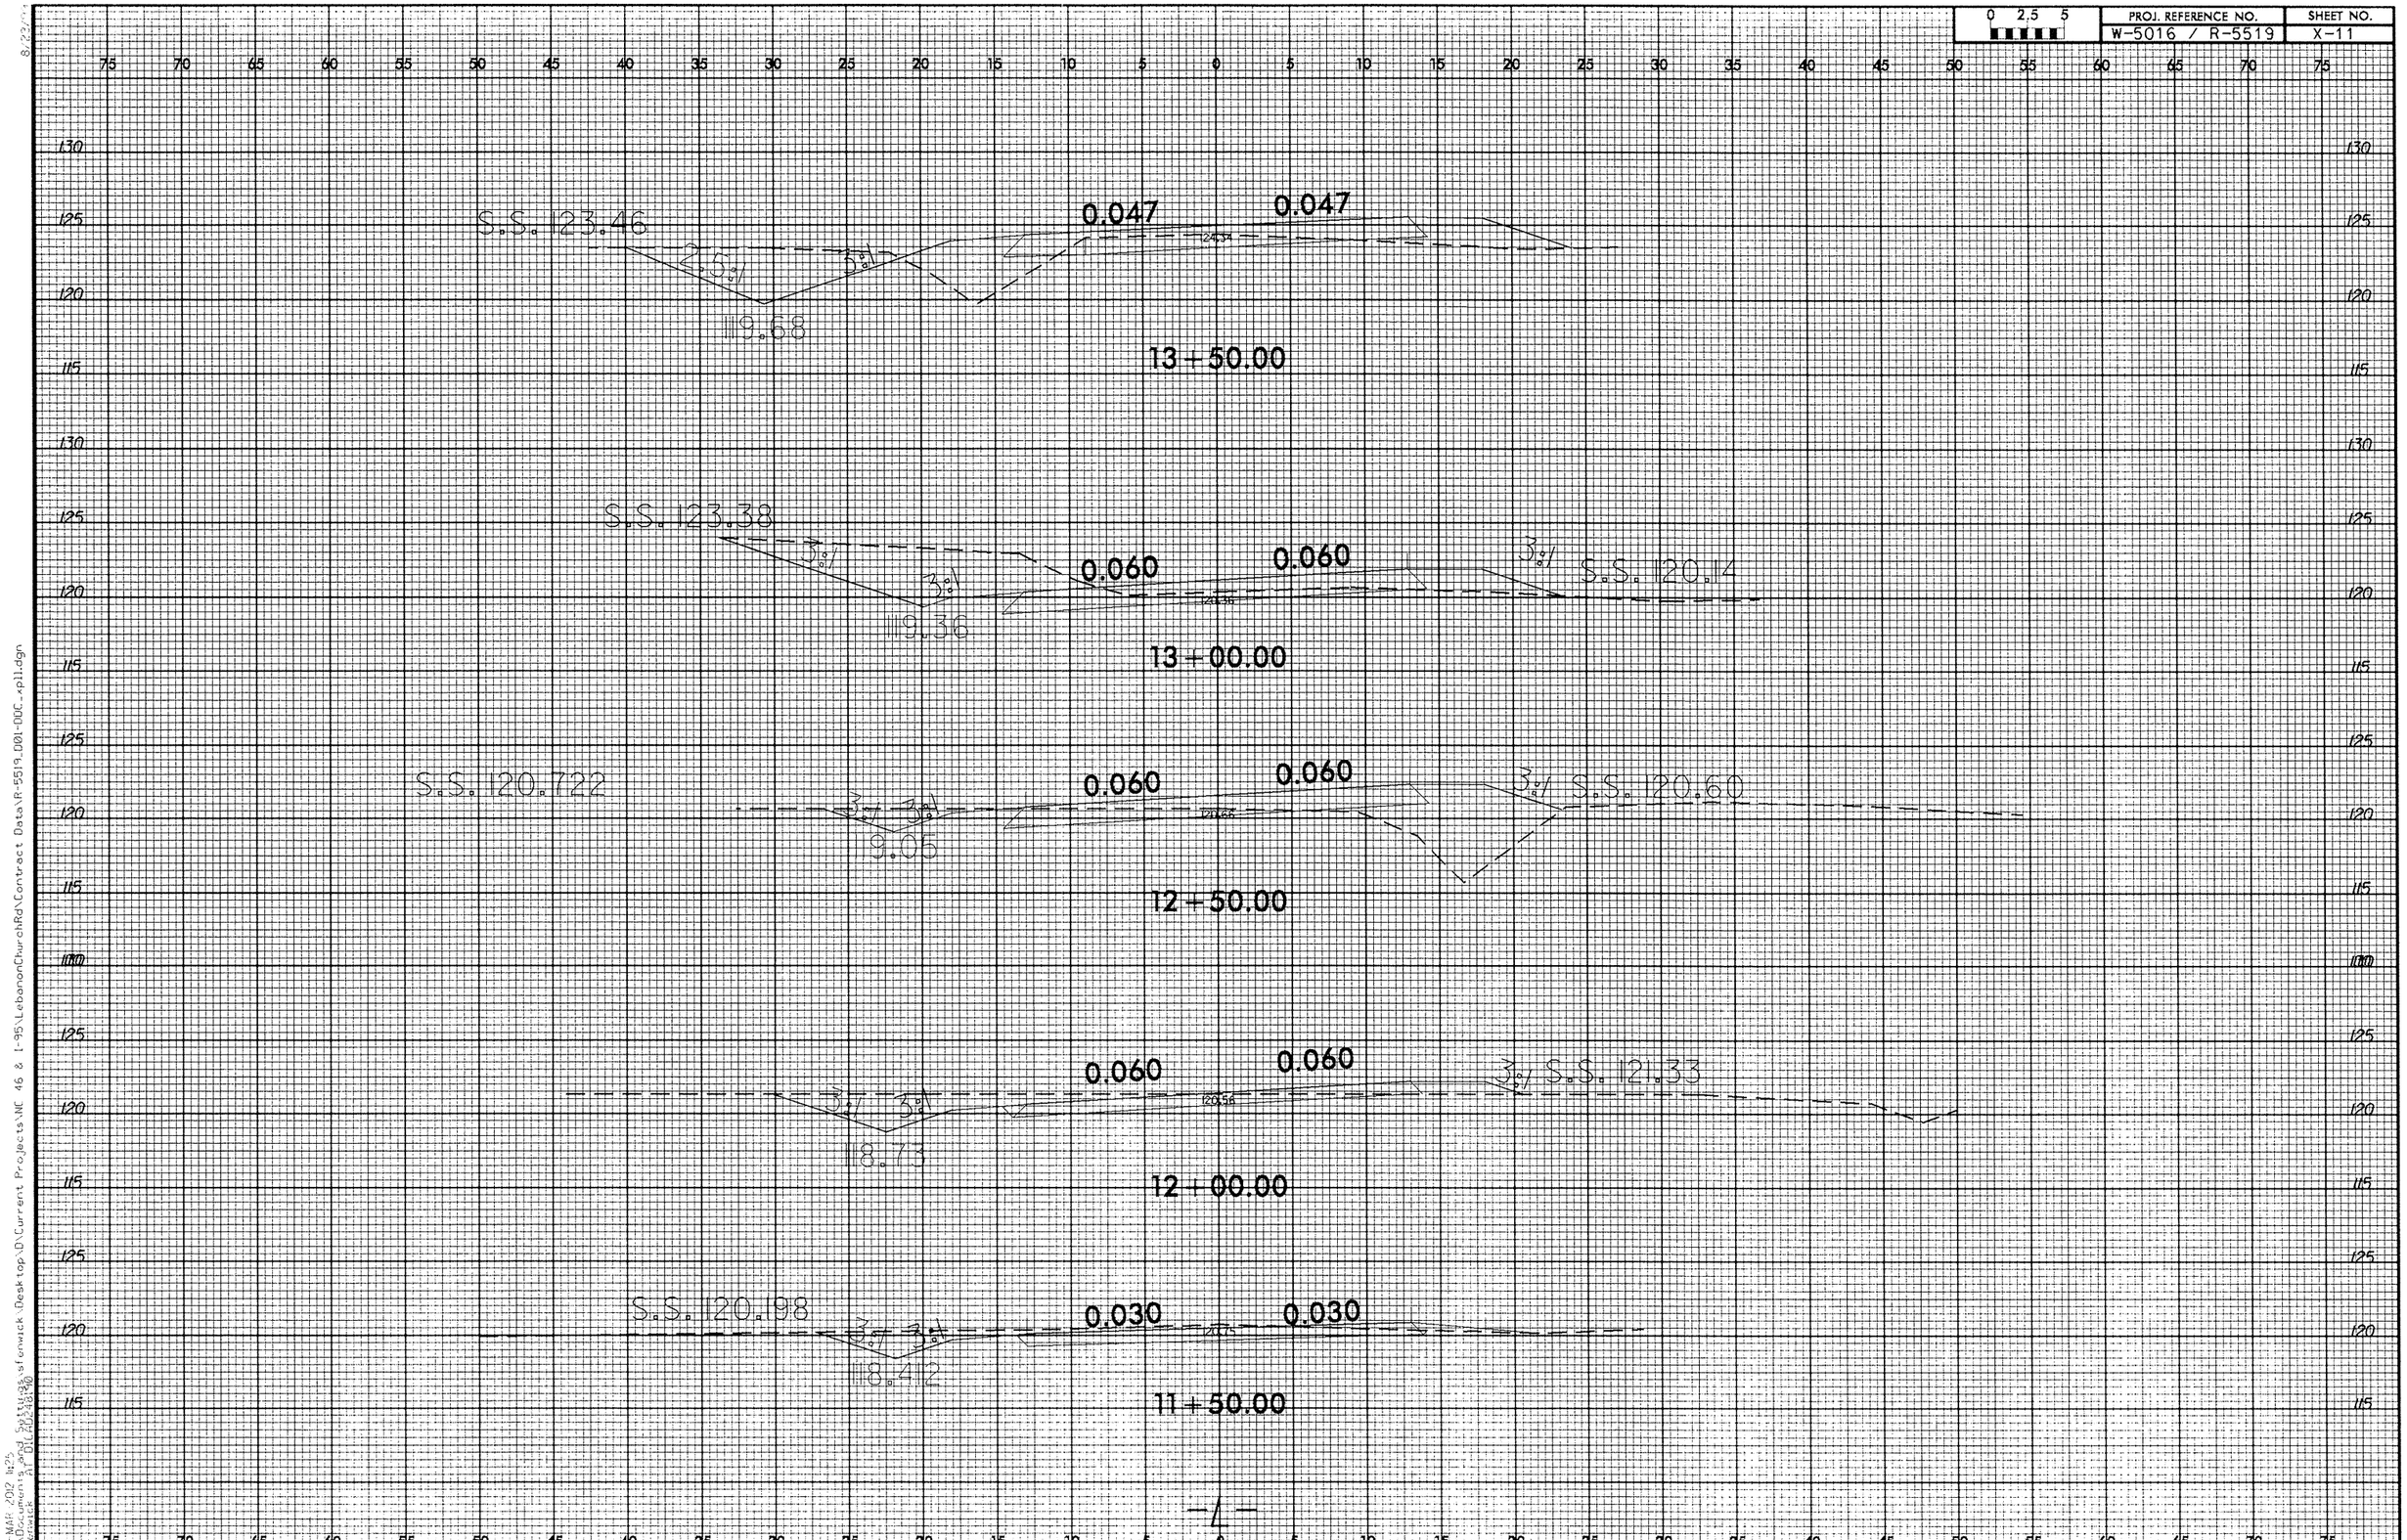

0 2.5 5
PROJ. REFERENCE NO.
W-5016 / R-5519
SHEET NO.
X-11
S.S. 123.46
2.5:1
3:1
119.68
0.047
0.047
13+50.00
S.S. 123.38
3:1
3:1
119.36
0.060
0.060
3:1
S.S. 120.14
13+00.00
S.S. 120.722
3:1
3:1
119.05
0.060
0.060
3:1
S.S. 120.60
12+50.00
3:1
3:1
118.73
0.060
0.060
3:1
S.S. 121.33
12+00.00
S.S. 120.198
3:1
3:1
118.412
0.030
0.030
11+50.00
-L-

PROJ. REFERENCE NO.	SHEET NO.
W-5016 / R-5519	X-12

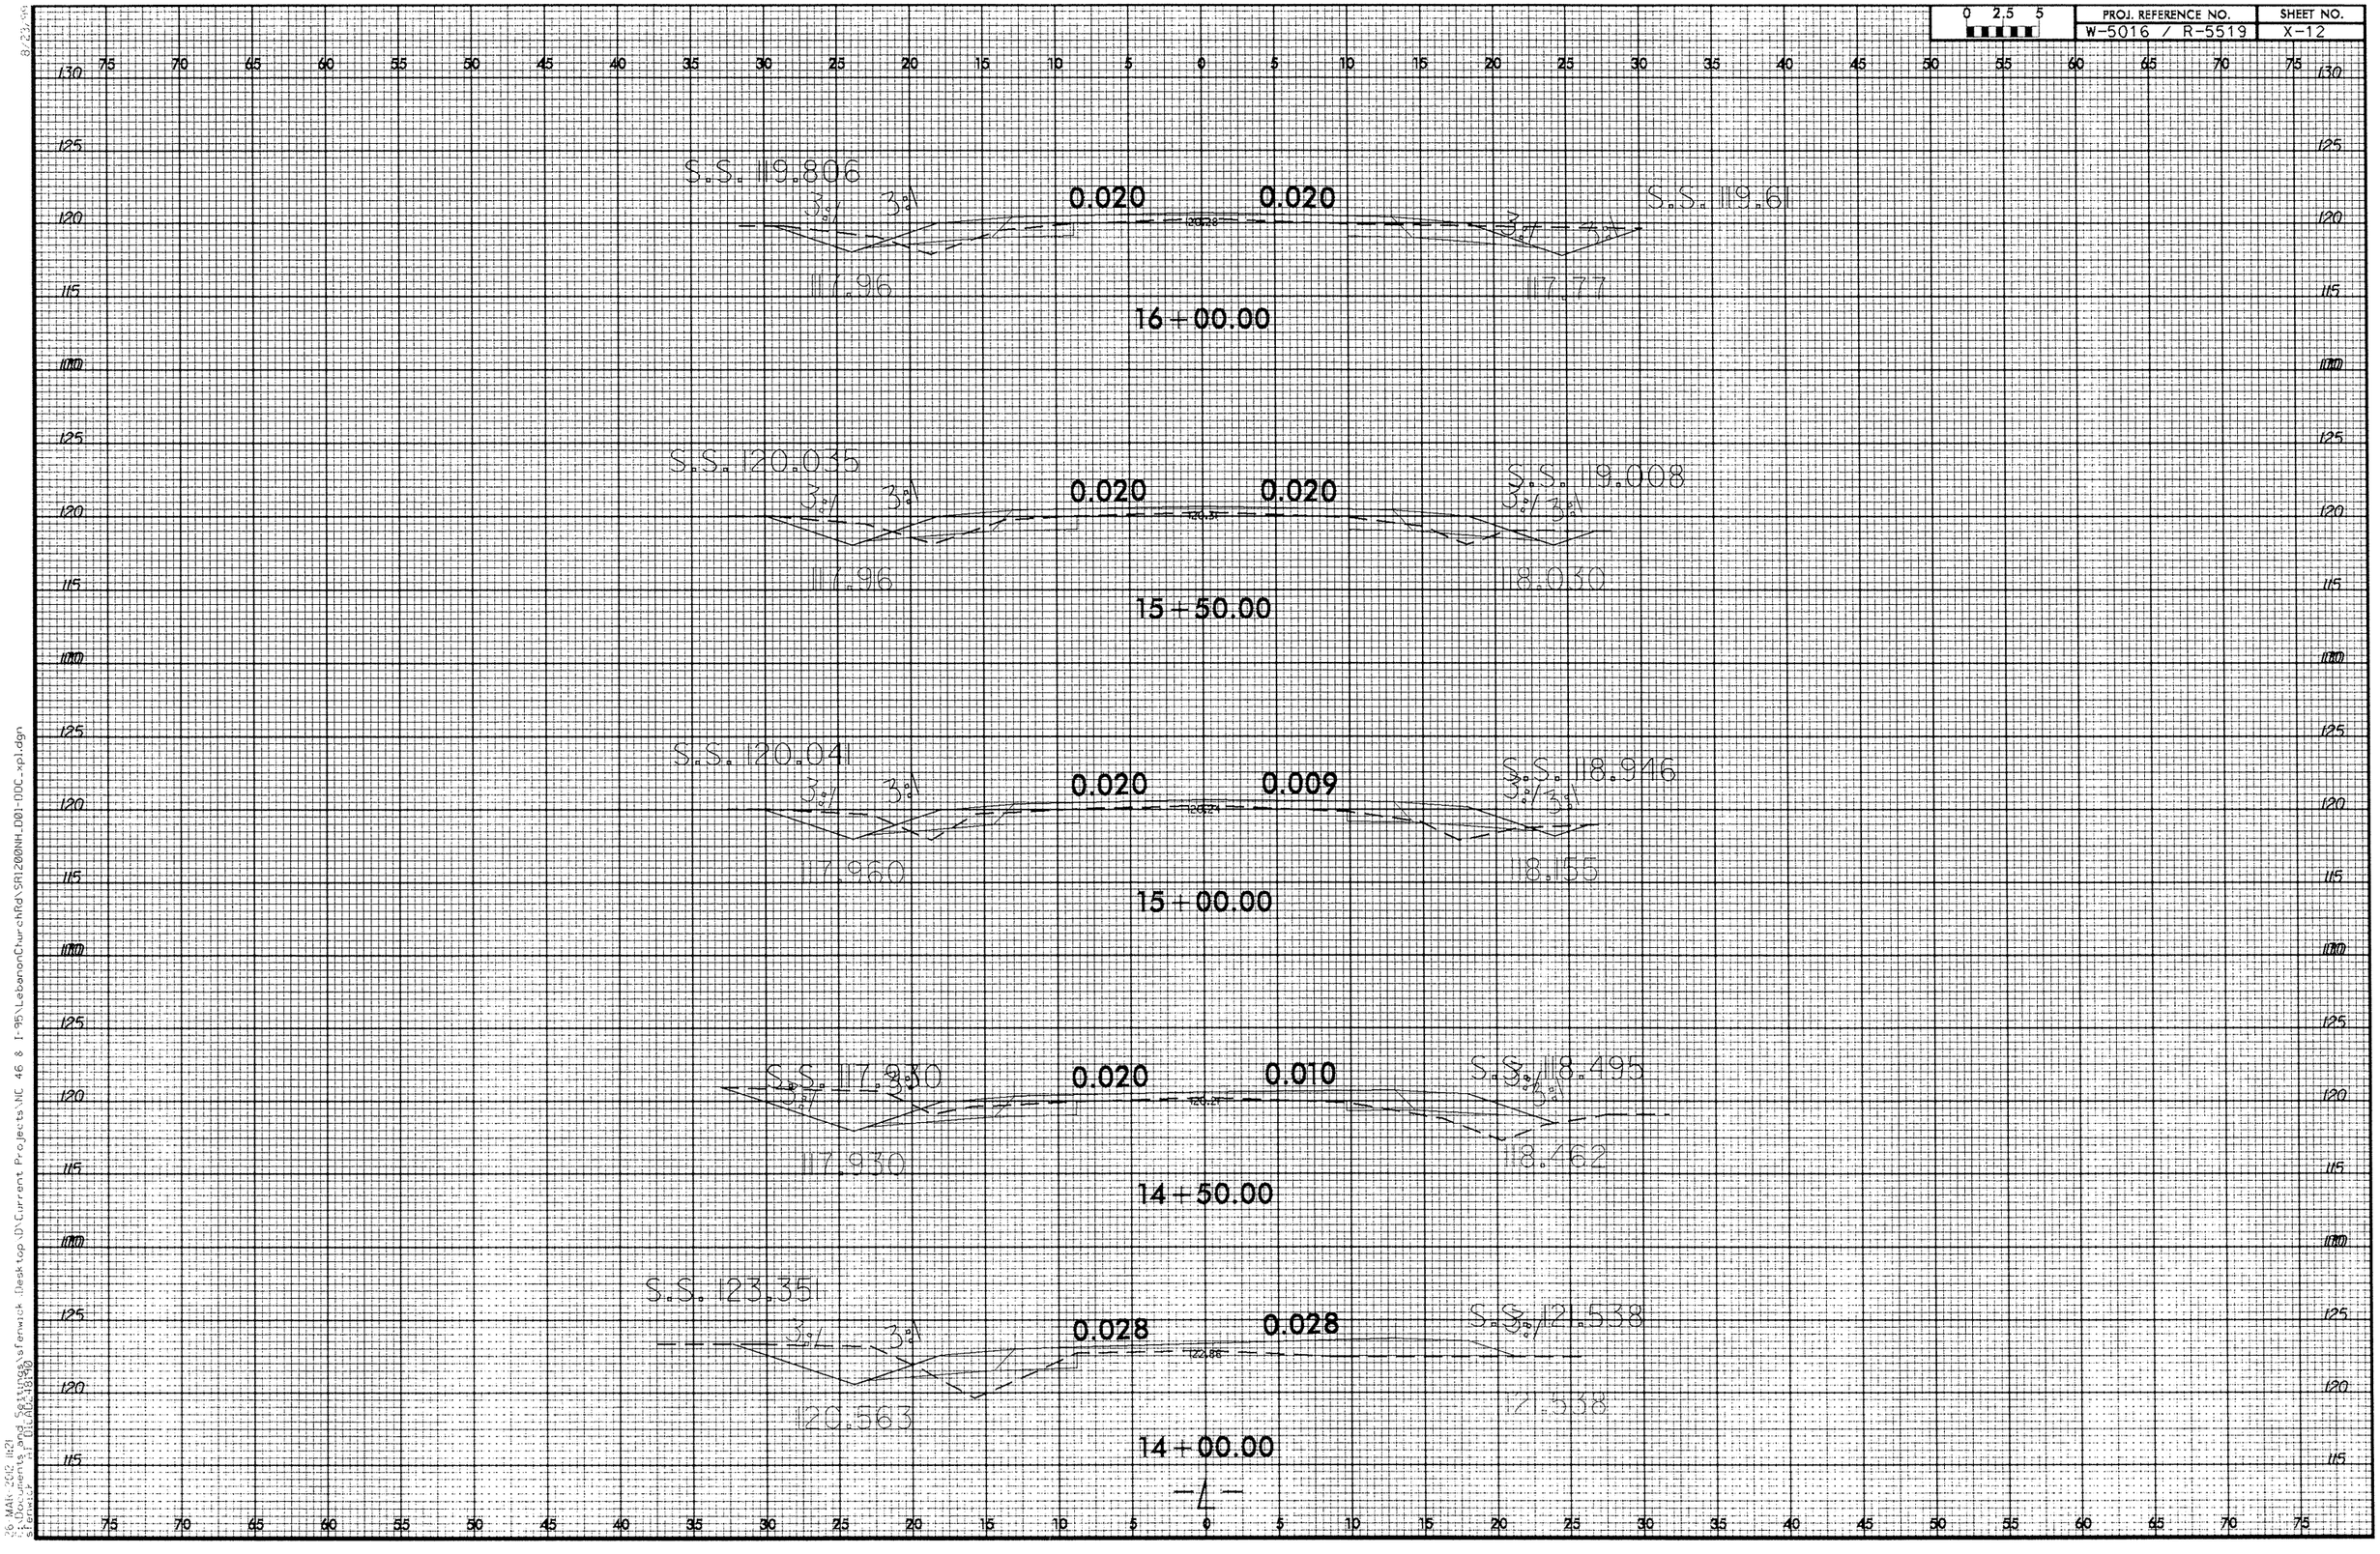

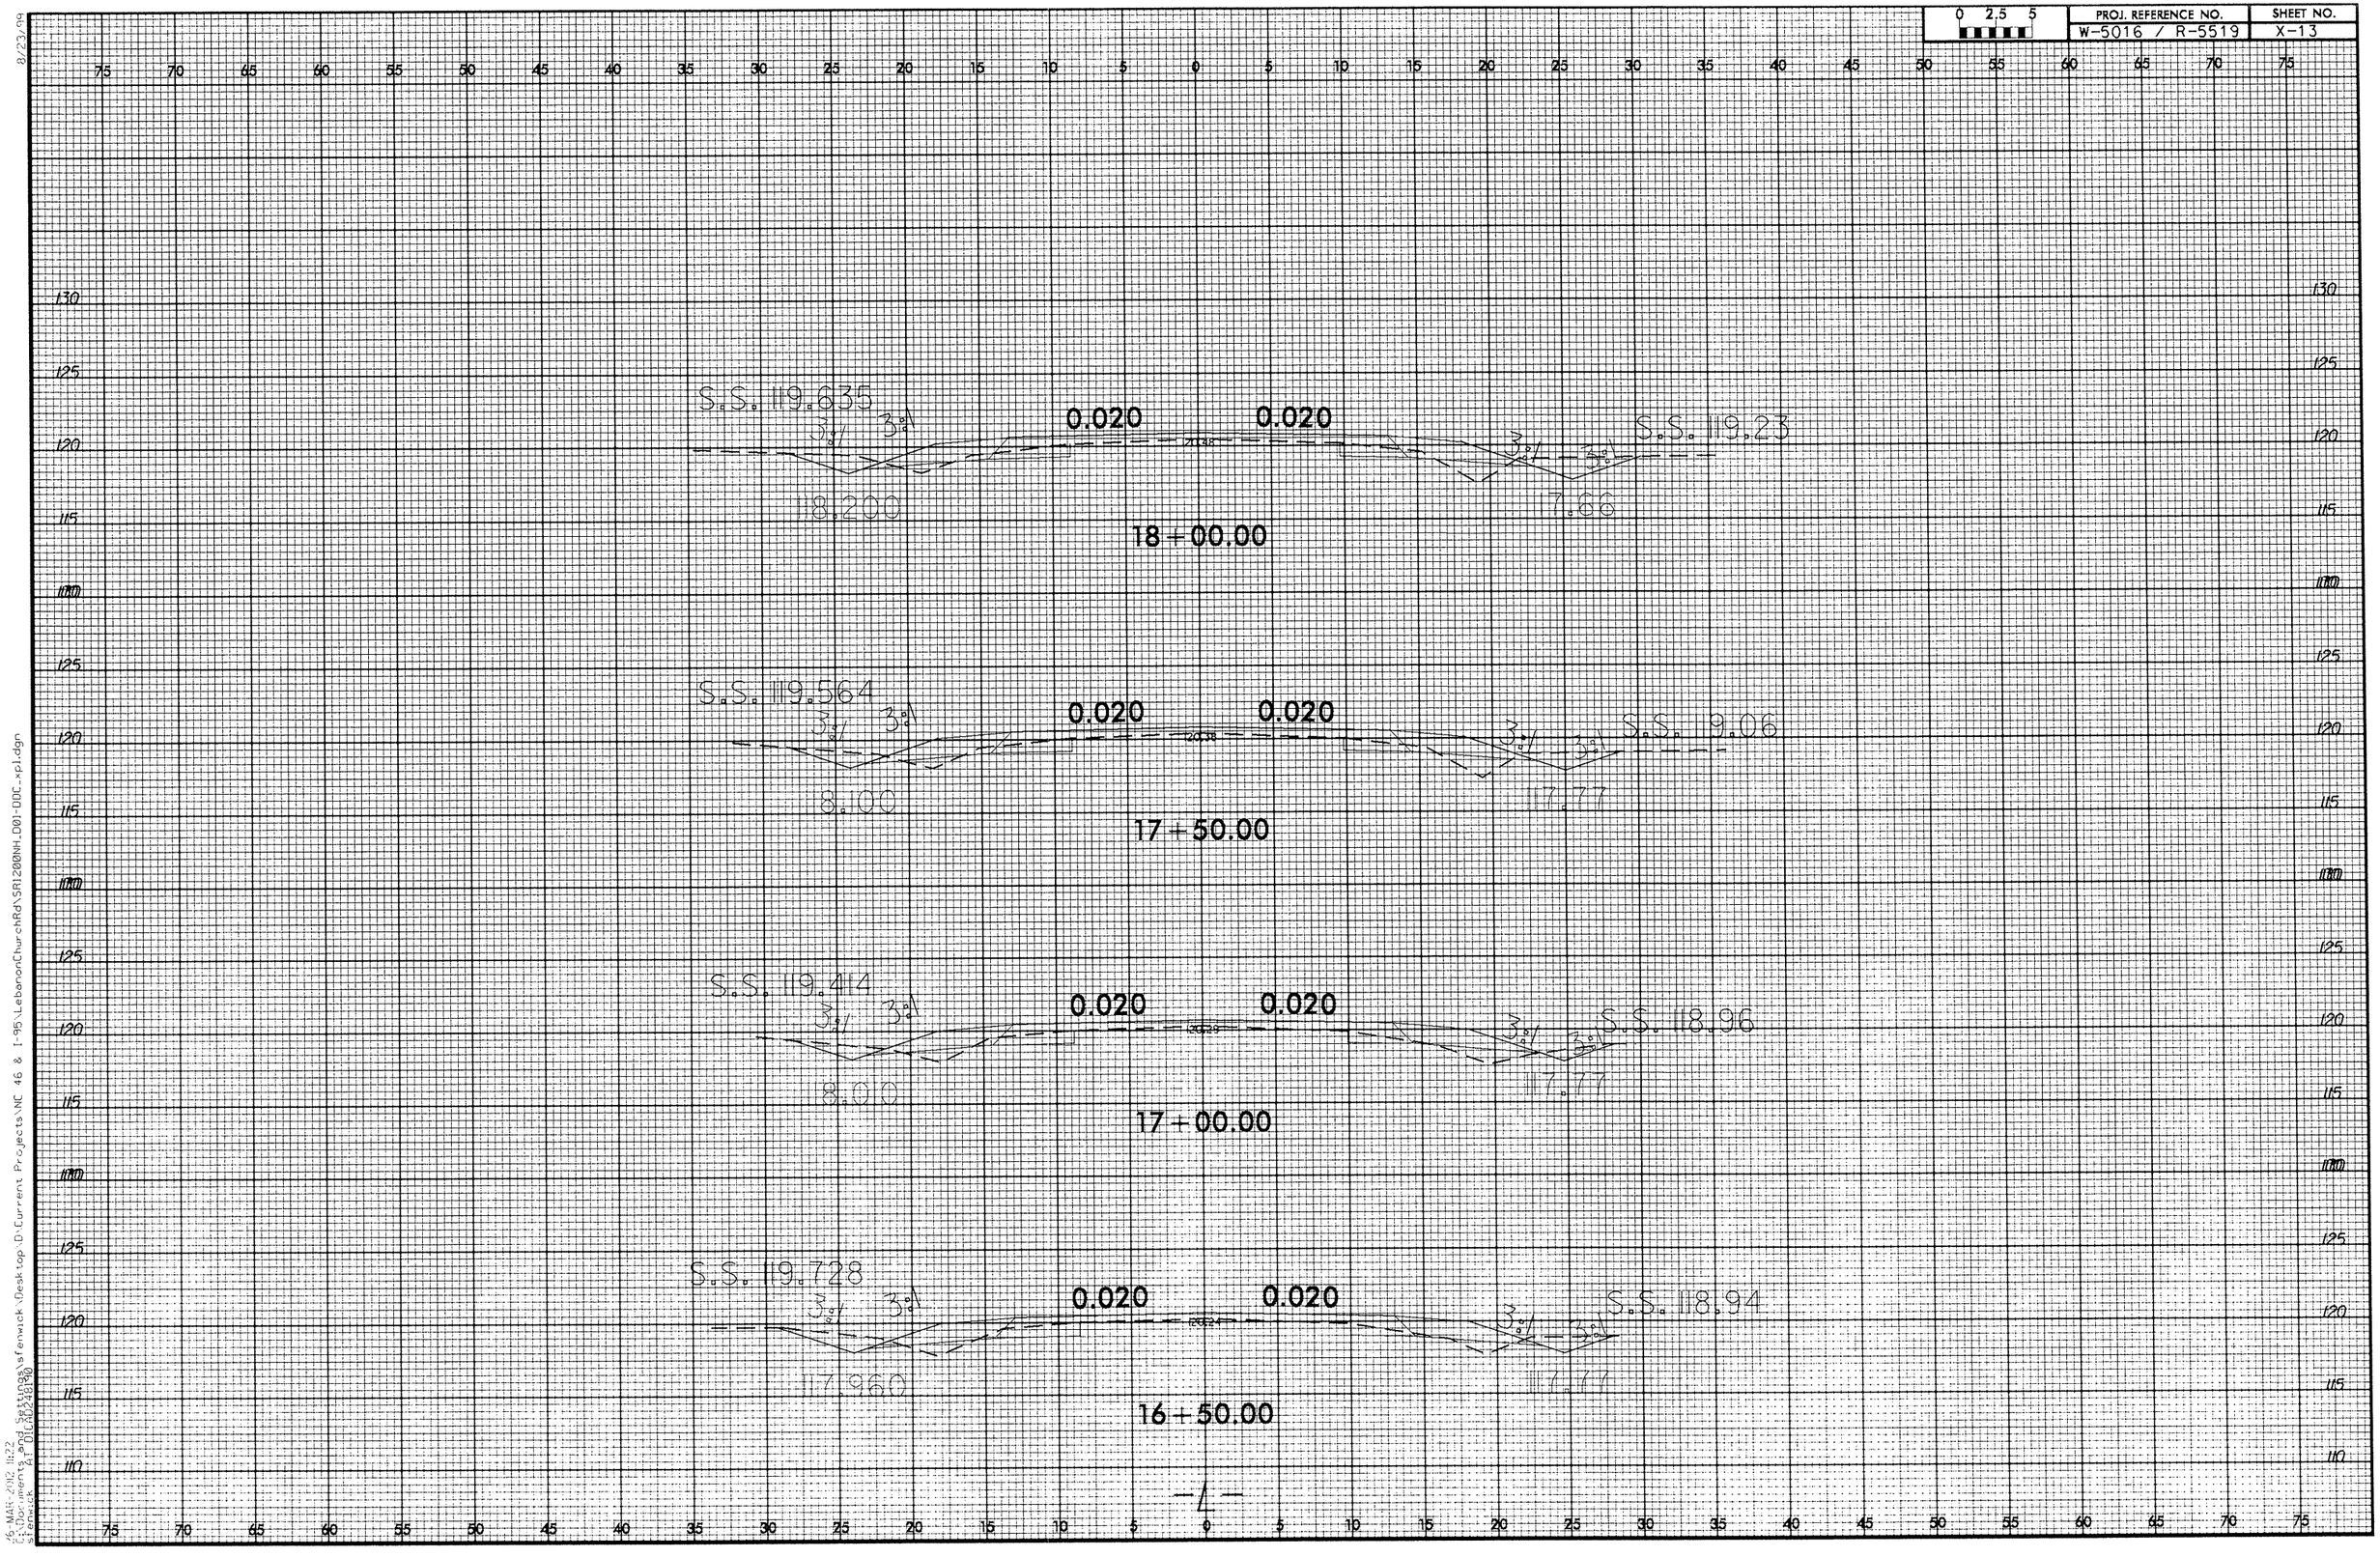

0 2.5 5
PROJ. REFERENCE NO.
W-5016 / R-5519
SHEET NO.
X-13
S.S. 119.635
3:1
3:1
0.020
0.020
3:1
3:1
S.S. 119.23
118.200
17.66
18+00.00
S.S. 119.564
3:1
3:1
0.020
0.020
3:1
3:1
S.S. 119.06
118.100
117.77
17+50.00
S.S. 119.414
3:1
3:1
0.020
0.020
3:1
3:1
S.S. 118.96
118.010
117.77
17+00.00
S.S. 119.728
3:1
3:1
0.020
0.020
3:1
3:1
S.S. 118.94
117.960
117.77
16+50.00
-L-

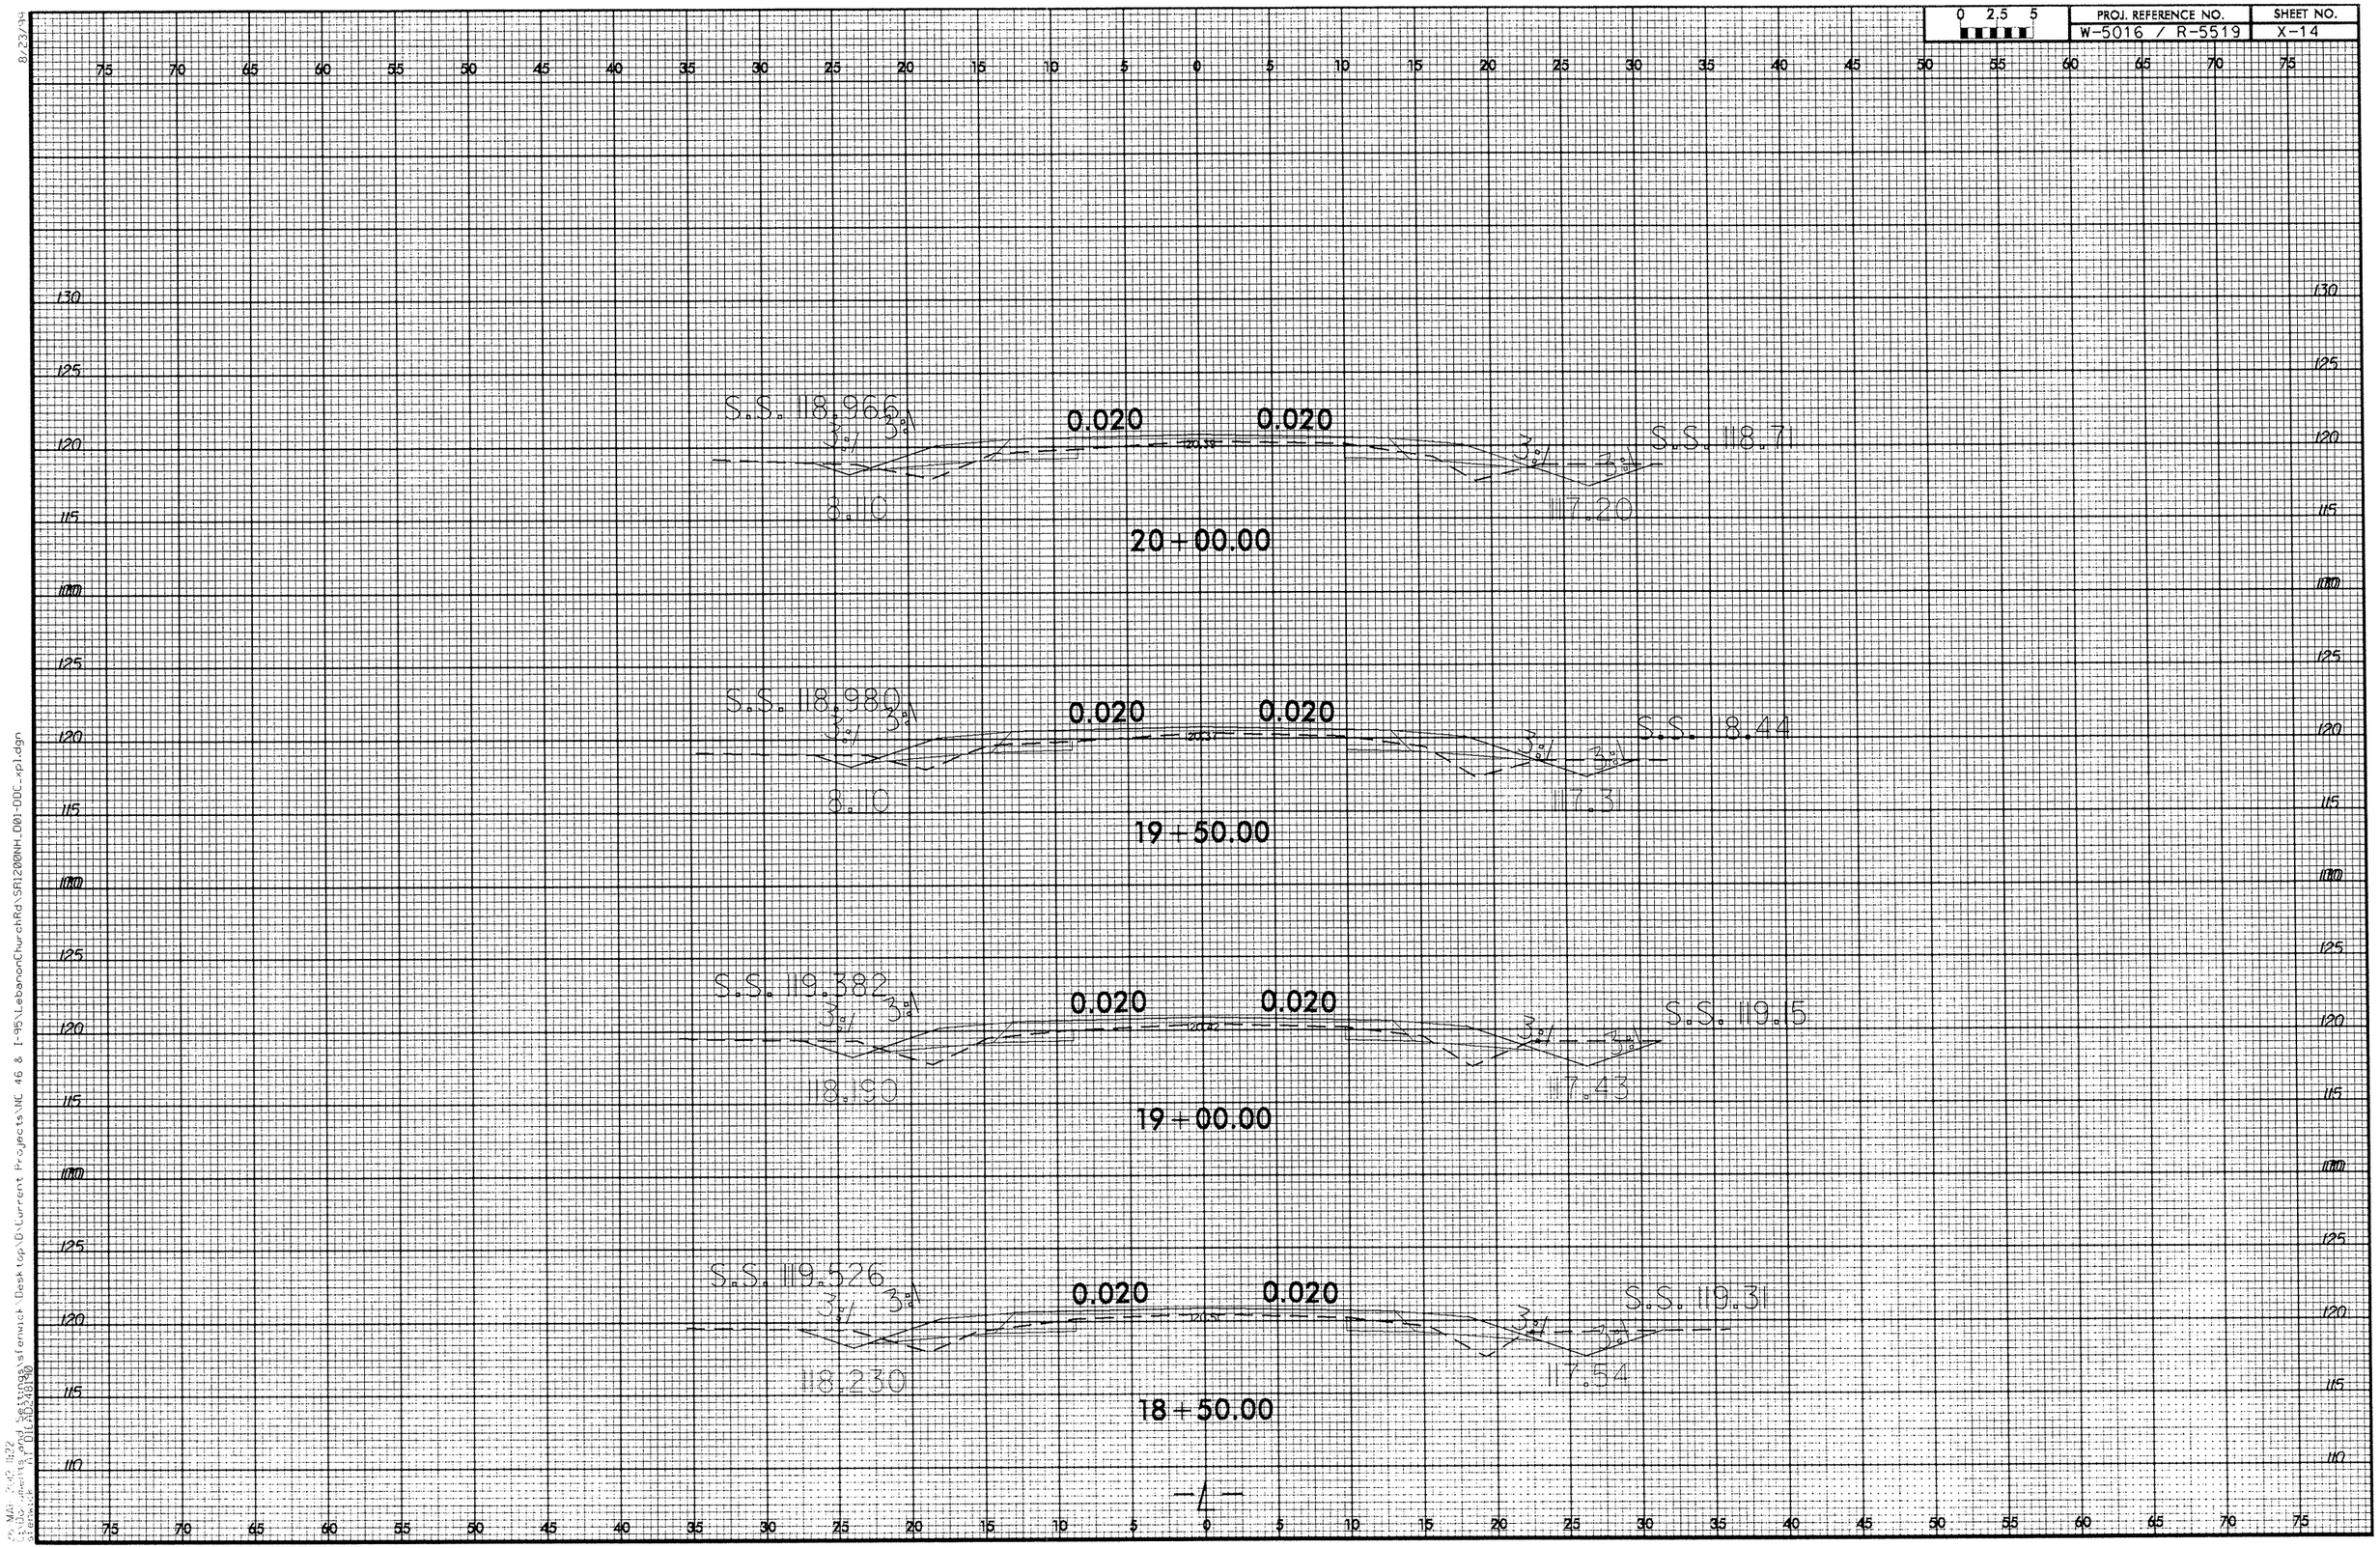

0 2.5 5
PROJ. REFERENCE NO.
W-5016 / R-5519
SHEET NO.
X-14
S.S. 118.966
0.020
0.020
S.S. 118.71
8.10
117.20
20+00.00
S.S. 118.980
0.020
0.020
S.S. 118.44
8.10
117.31
19+50.00
S.S. 119.382
0.020
0.020
S.S. 119.15
118.190
117.43
19+00.00
S.S. 119.526
0.020
0.020
S.S. 119.31
118.230
117.54
18+50.00
-L-

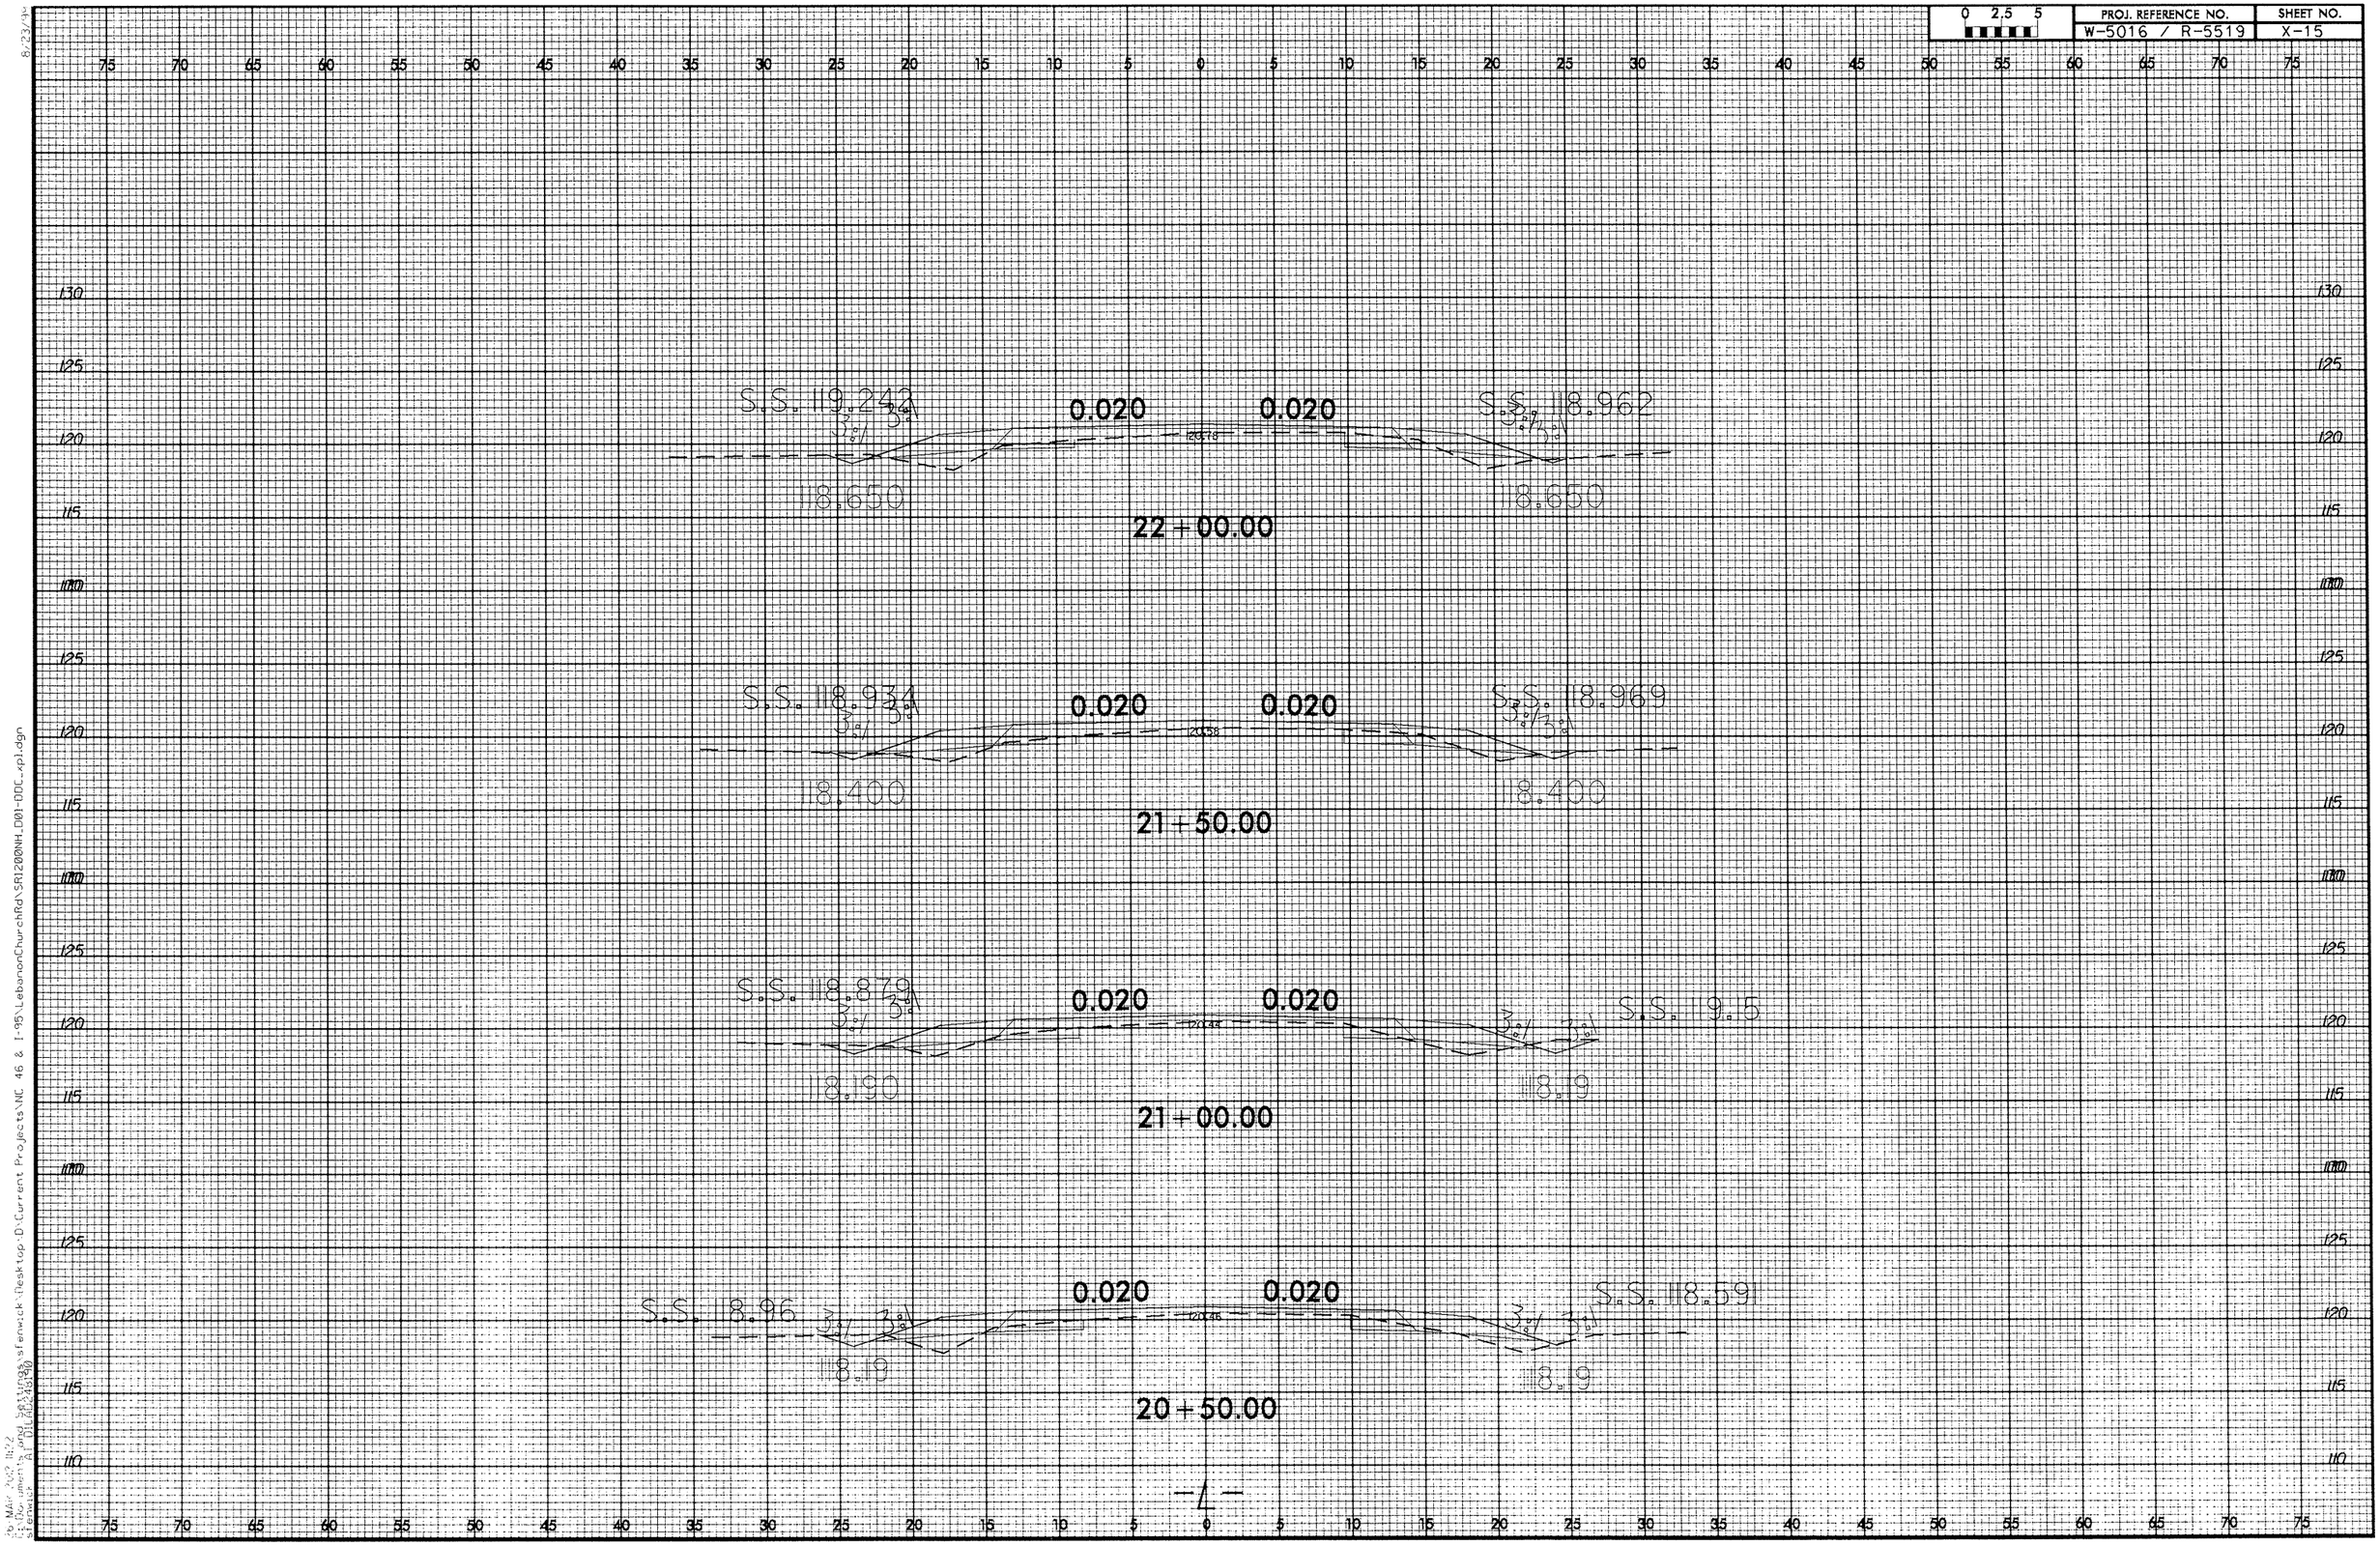

0 2.5 5
PROJ. REFERENCE NO.
W-5016 / R-5519
SHEET NO.
X-15
S.S. 119.242
0.020
0.020
S.S. 118.962
118.650
118.650
22+00.00
S.S. 118.934
0.020
0.020
S.S. 118.969
118.400
118.400
21+50.00
S.S. 118.879
0.020
0.020
S.S. 119.5
118.190
118.19
21+00.00
S.S. 118.96
0.020
0.020
S.S. 118.591
118.19
118.19
20+50.00
-L-

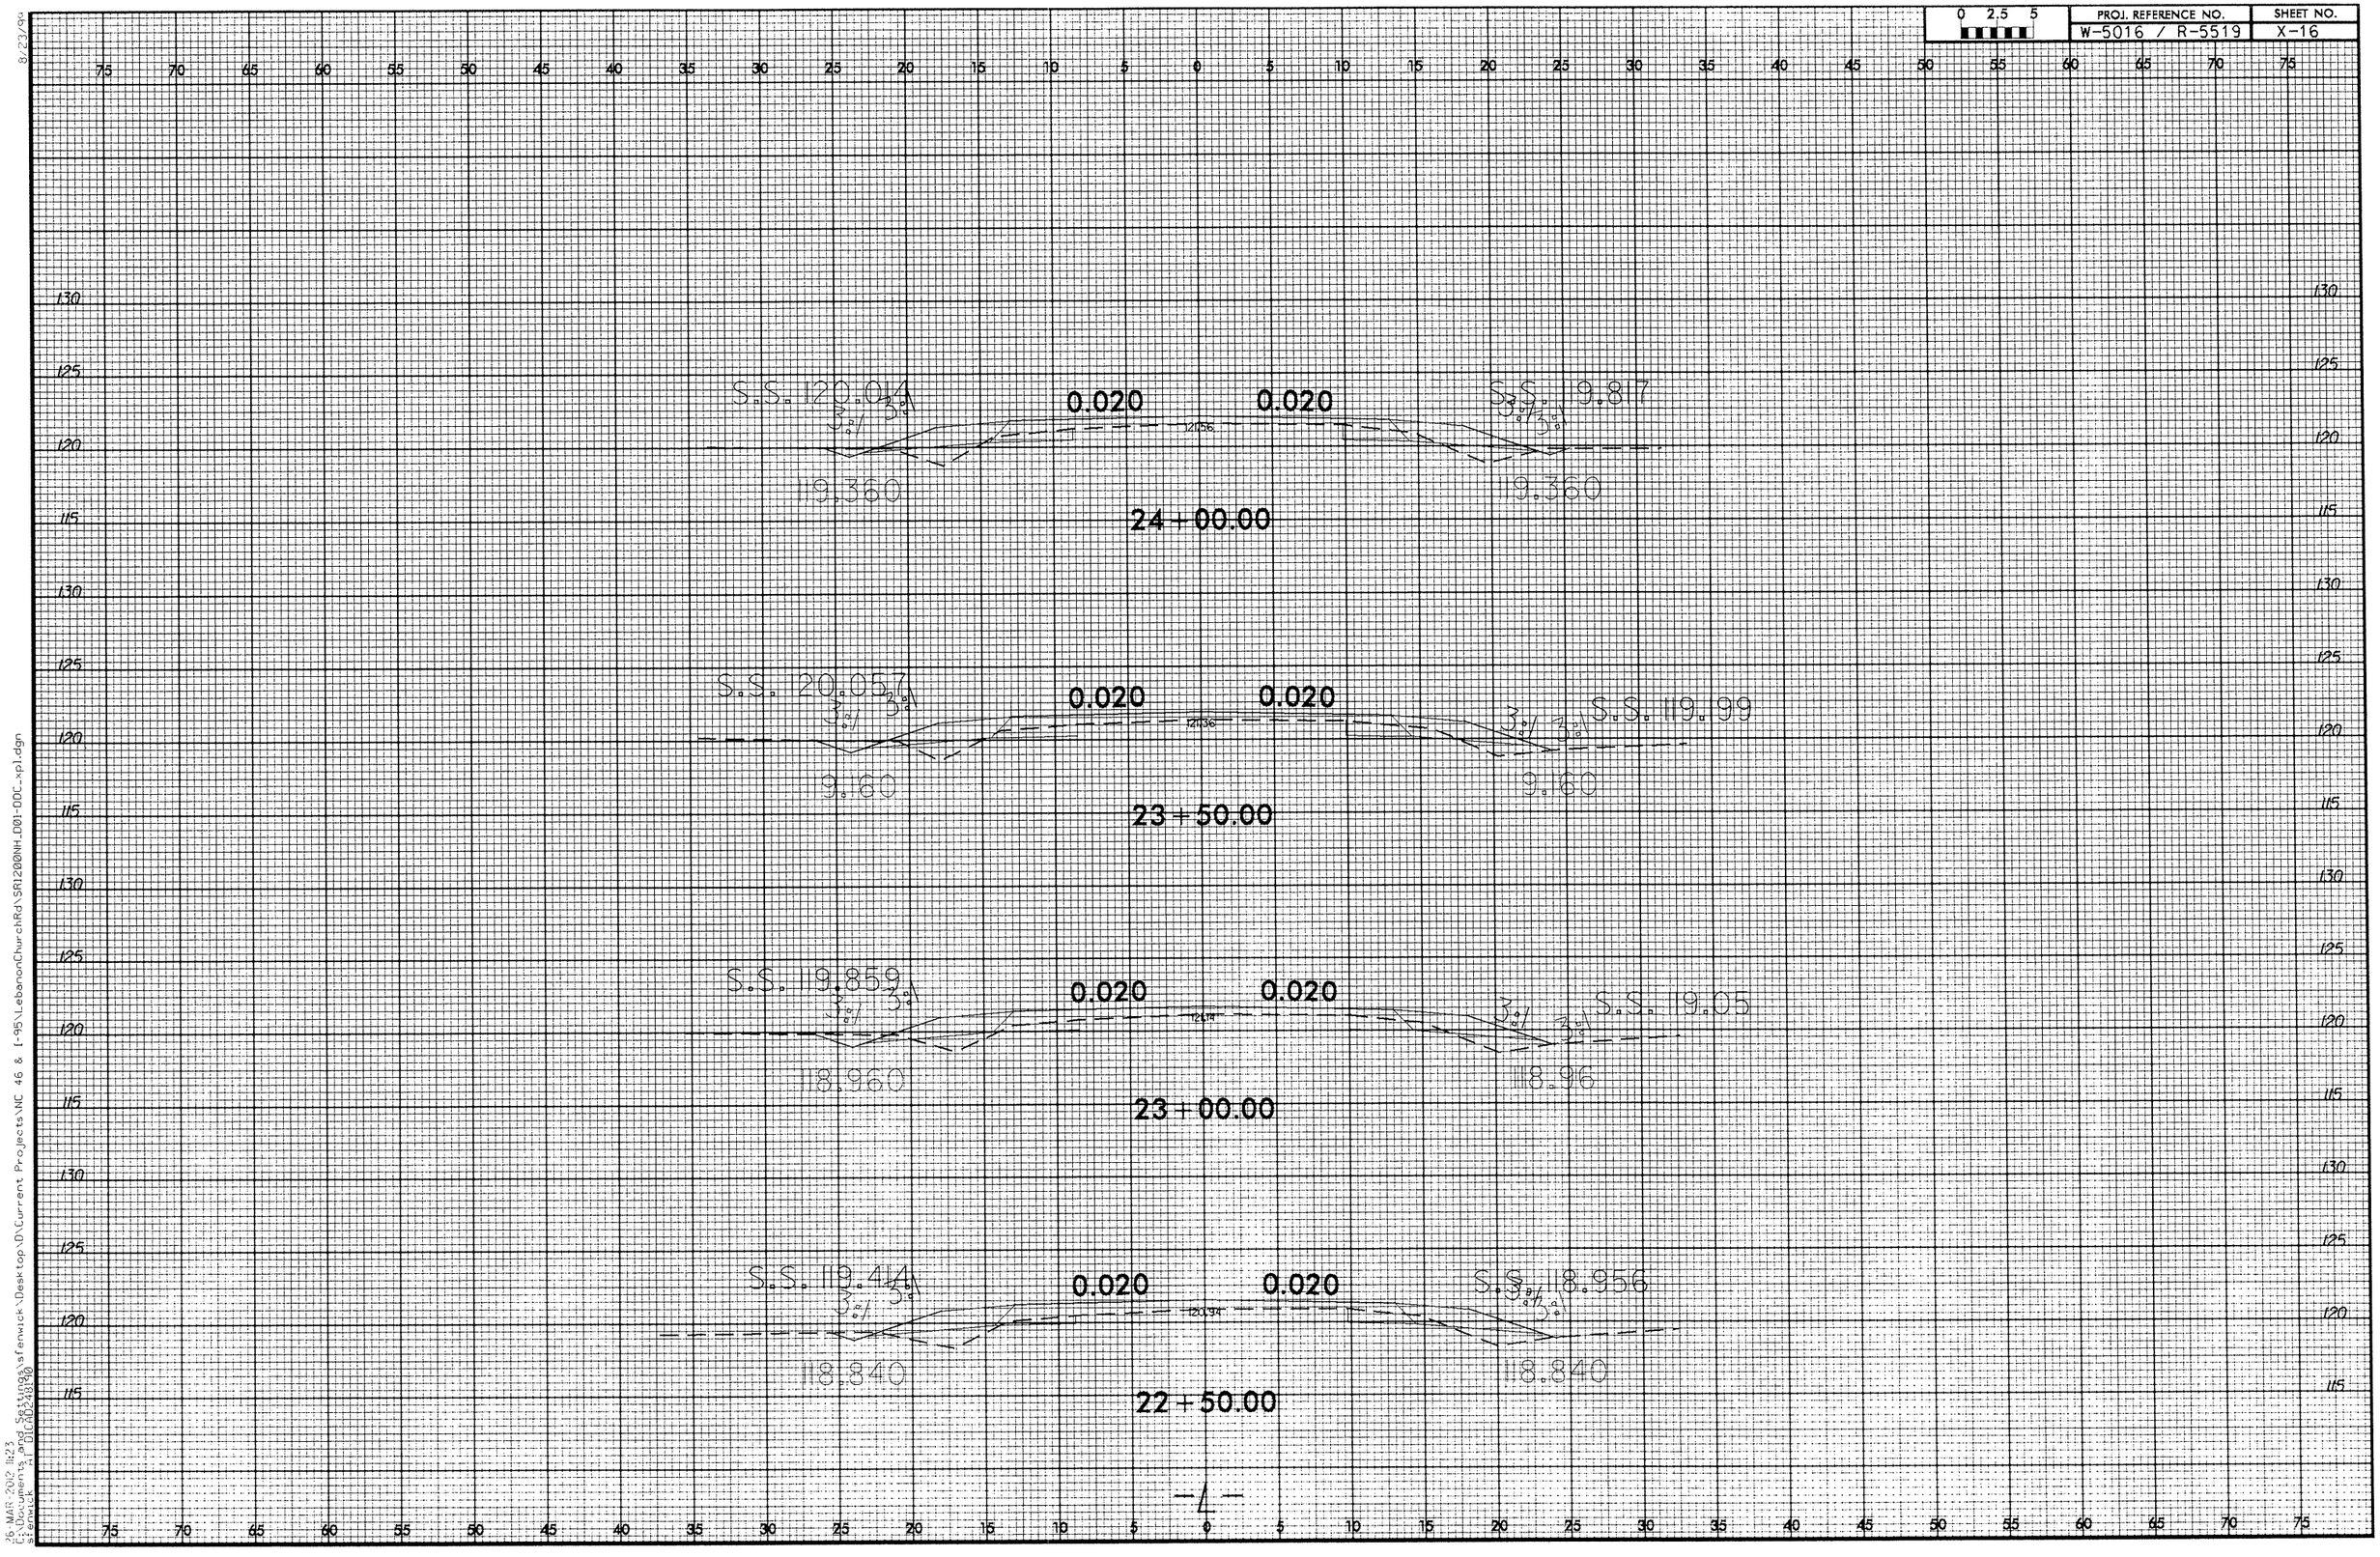

0 2.5 5
PROJ. REFERENCE NO.
W-5016 / R-5519
SHEET NO.
X-16
S.S. 120.014
0.020
0.020
S.S. 119.817
119.360
119.360
24+00.00
S.S. 120.057
0.020
0.020
S.S. 119.199
119.160
119.160
23+50.00
S.S. 119.859
0.020
0.020
S.S. 119.05
118.960
118.96
23+00.00
S.S. 119.414
0.020
0.020
S.S. 118.956
118.840
118.840
22+50.00
-L-

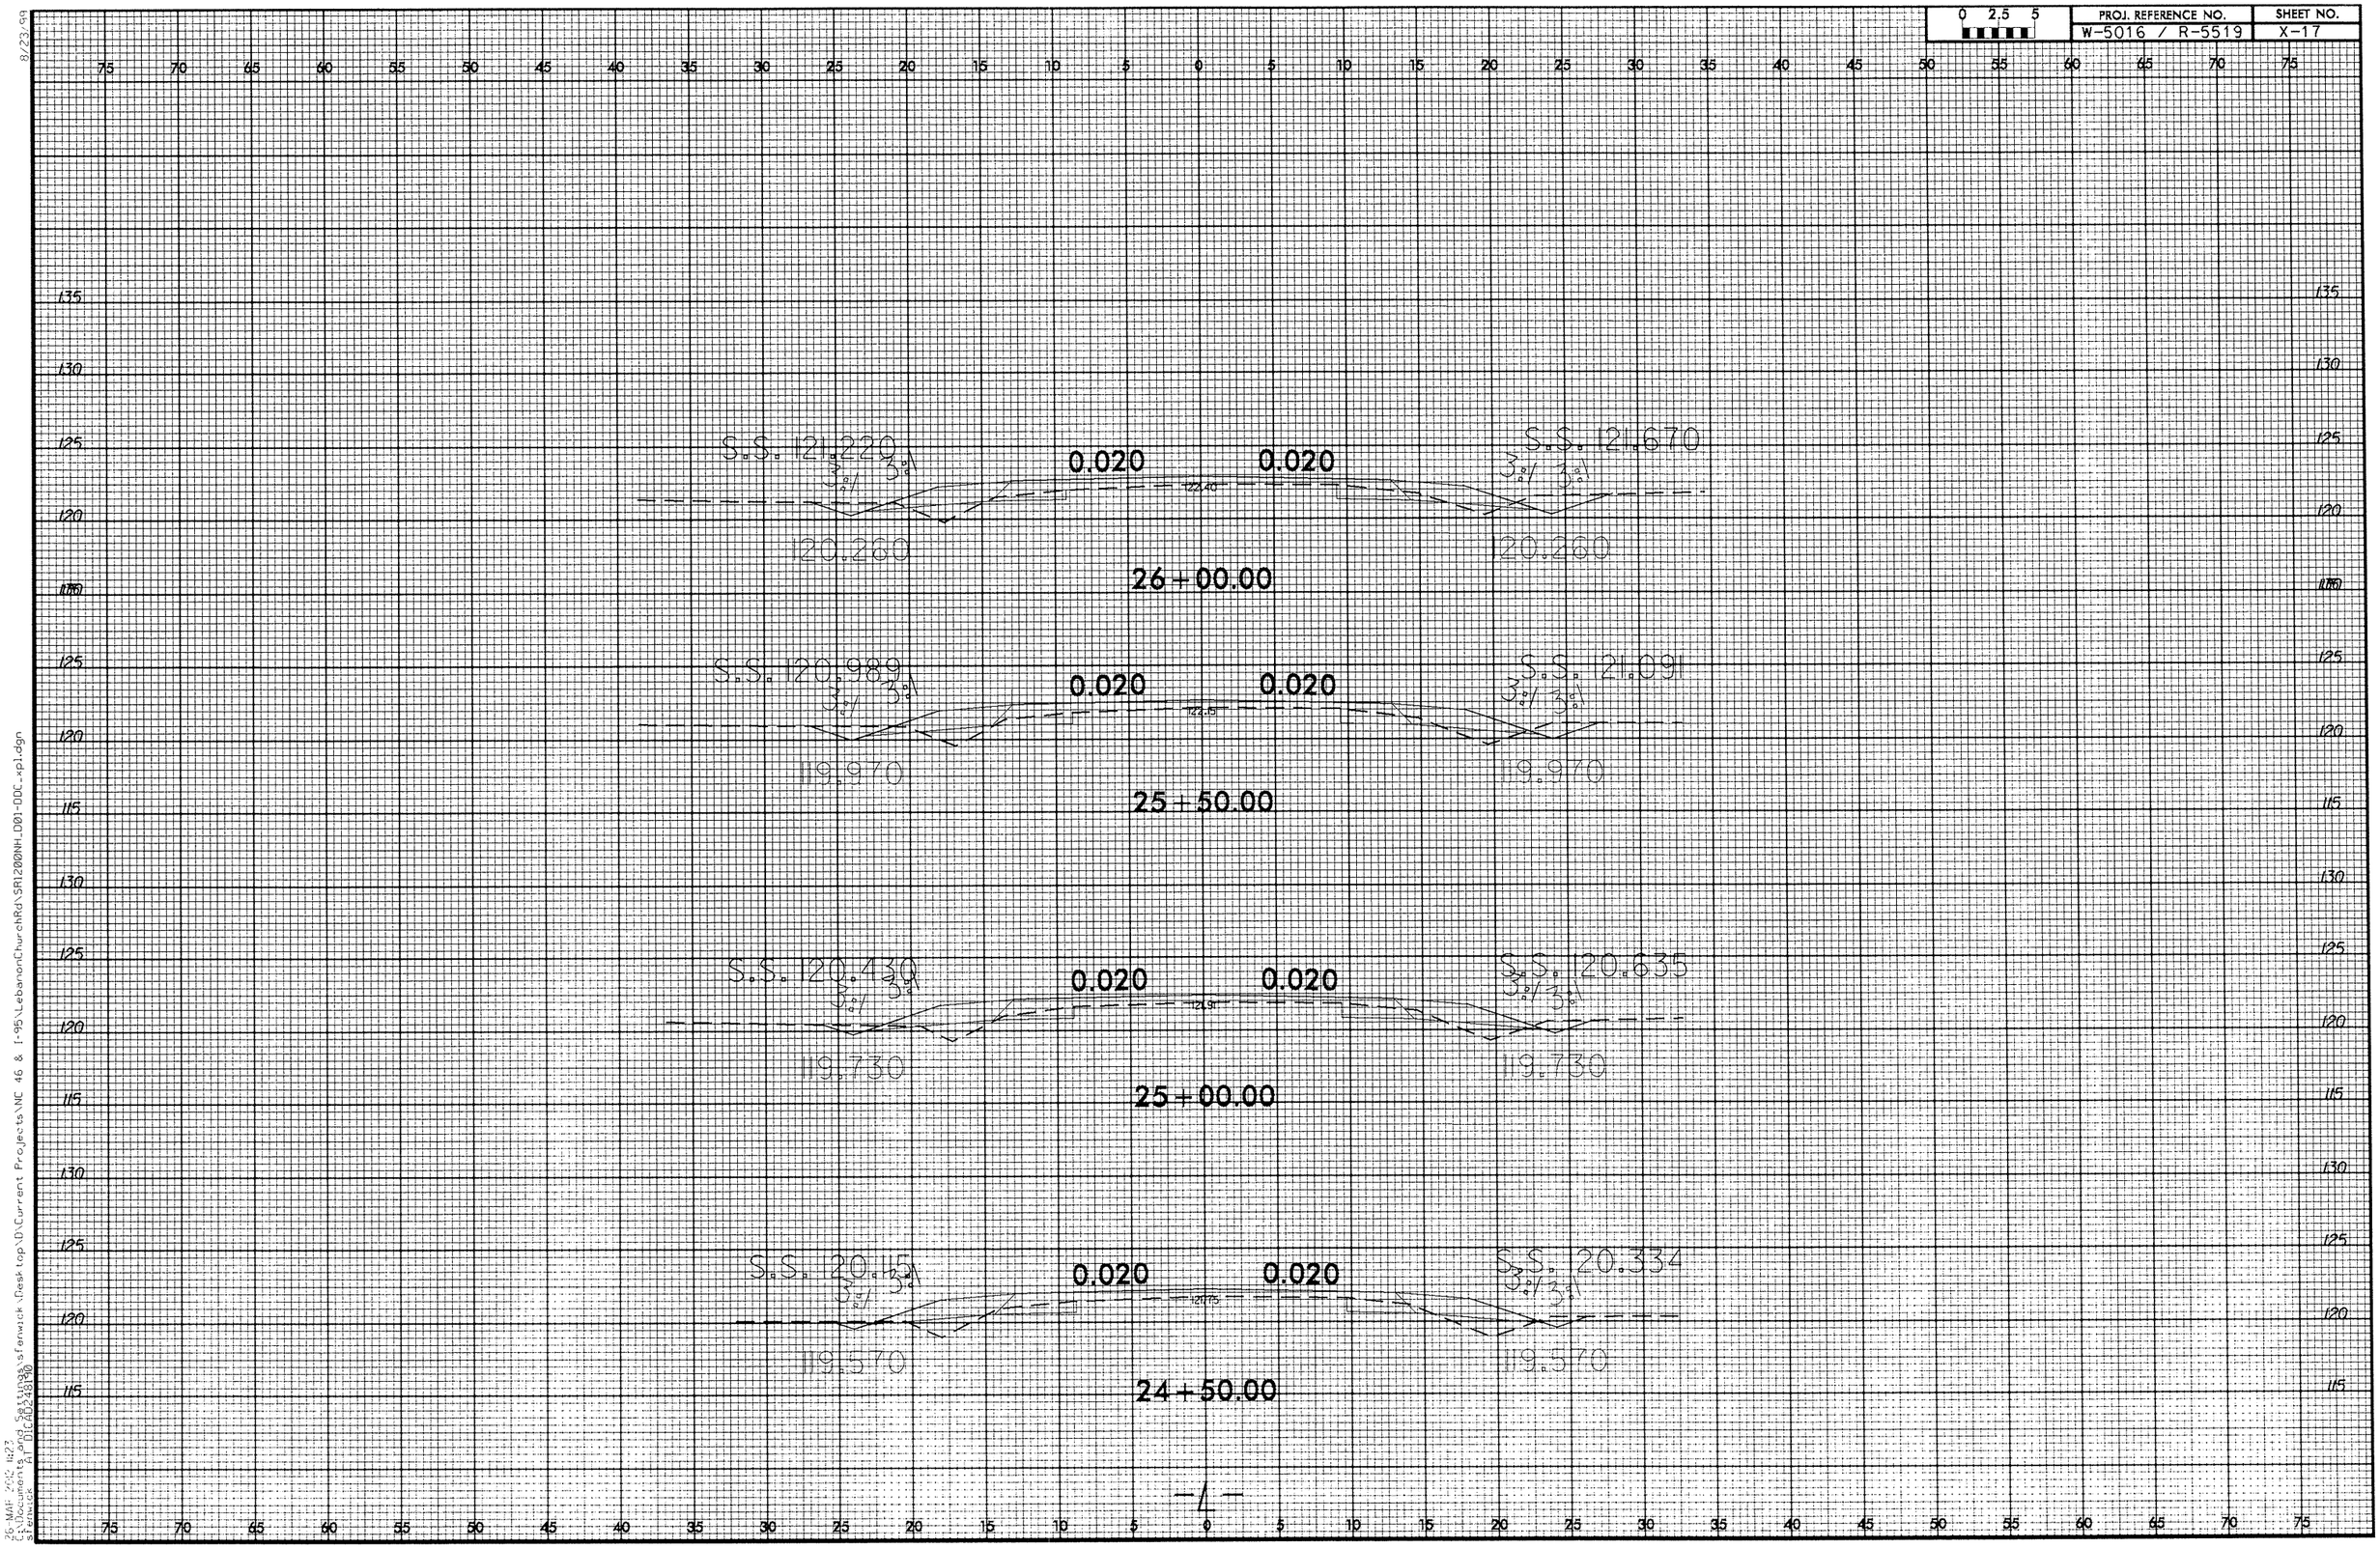

0 2.5 5
PROJ. REFERENCE NO.
W-5016 / R-5519
SHEET NO.
X-17
S.S. 121.220
3:1
3:1
0.020
0.020
S.S. 121.670
3:1
3:1
120.260
120.260
26+00.00
S.S. 120.989
3:1
3:1
0.020
0.020
S.S. 121.091
3:1
3:1
119.970
119.970
25+50.00
S.S. 120.430
3:1
3:1
0.020
0.020
S.S. 120.635
3:1
3:1
119.730
119.730
25+00.00
S.S. 120.115
3:1
3:1
0.020
0.020
S.S. 120.334
3:1
3:1
119.570
119.570
24+50.00
-L-

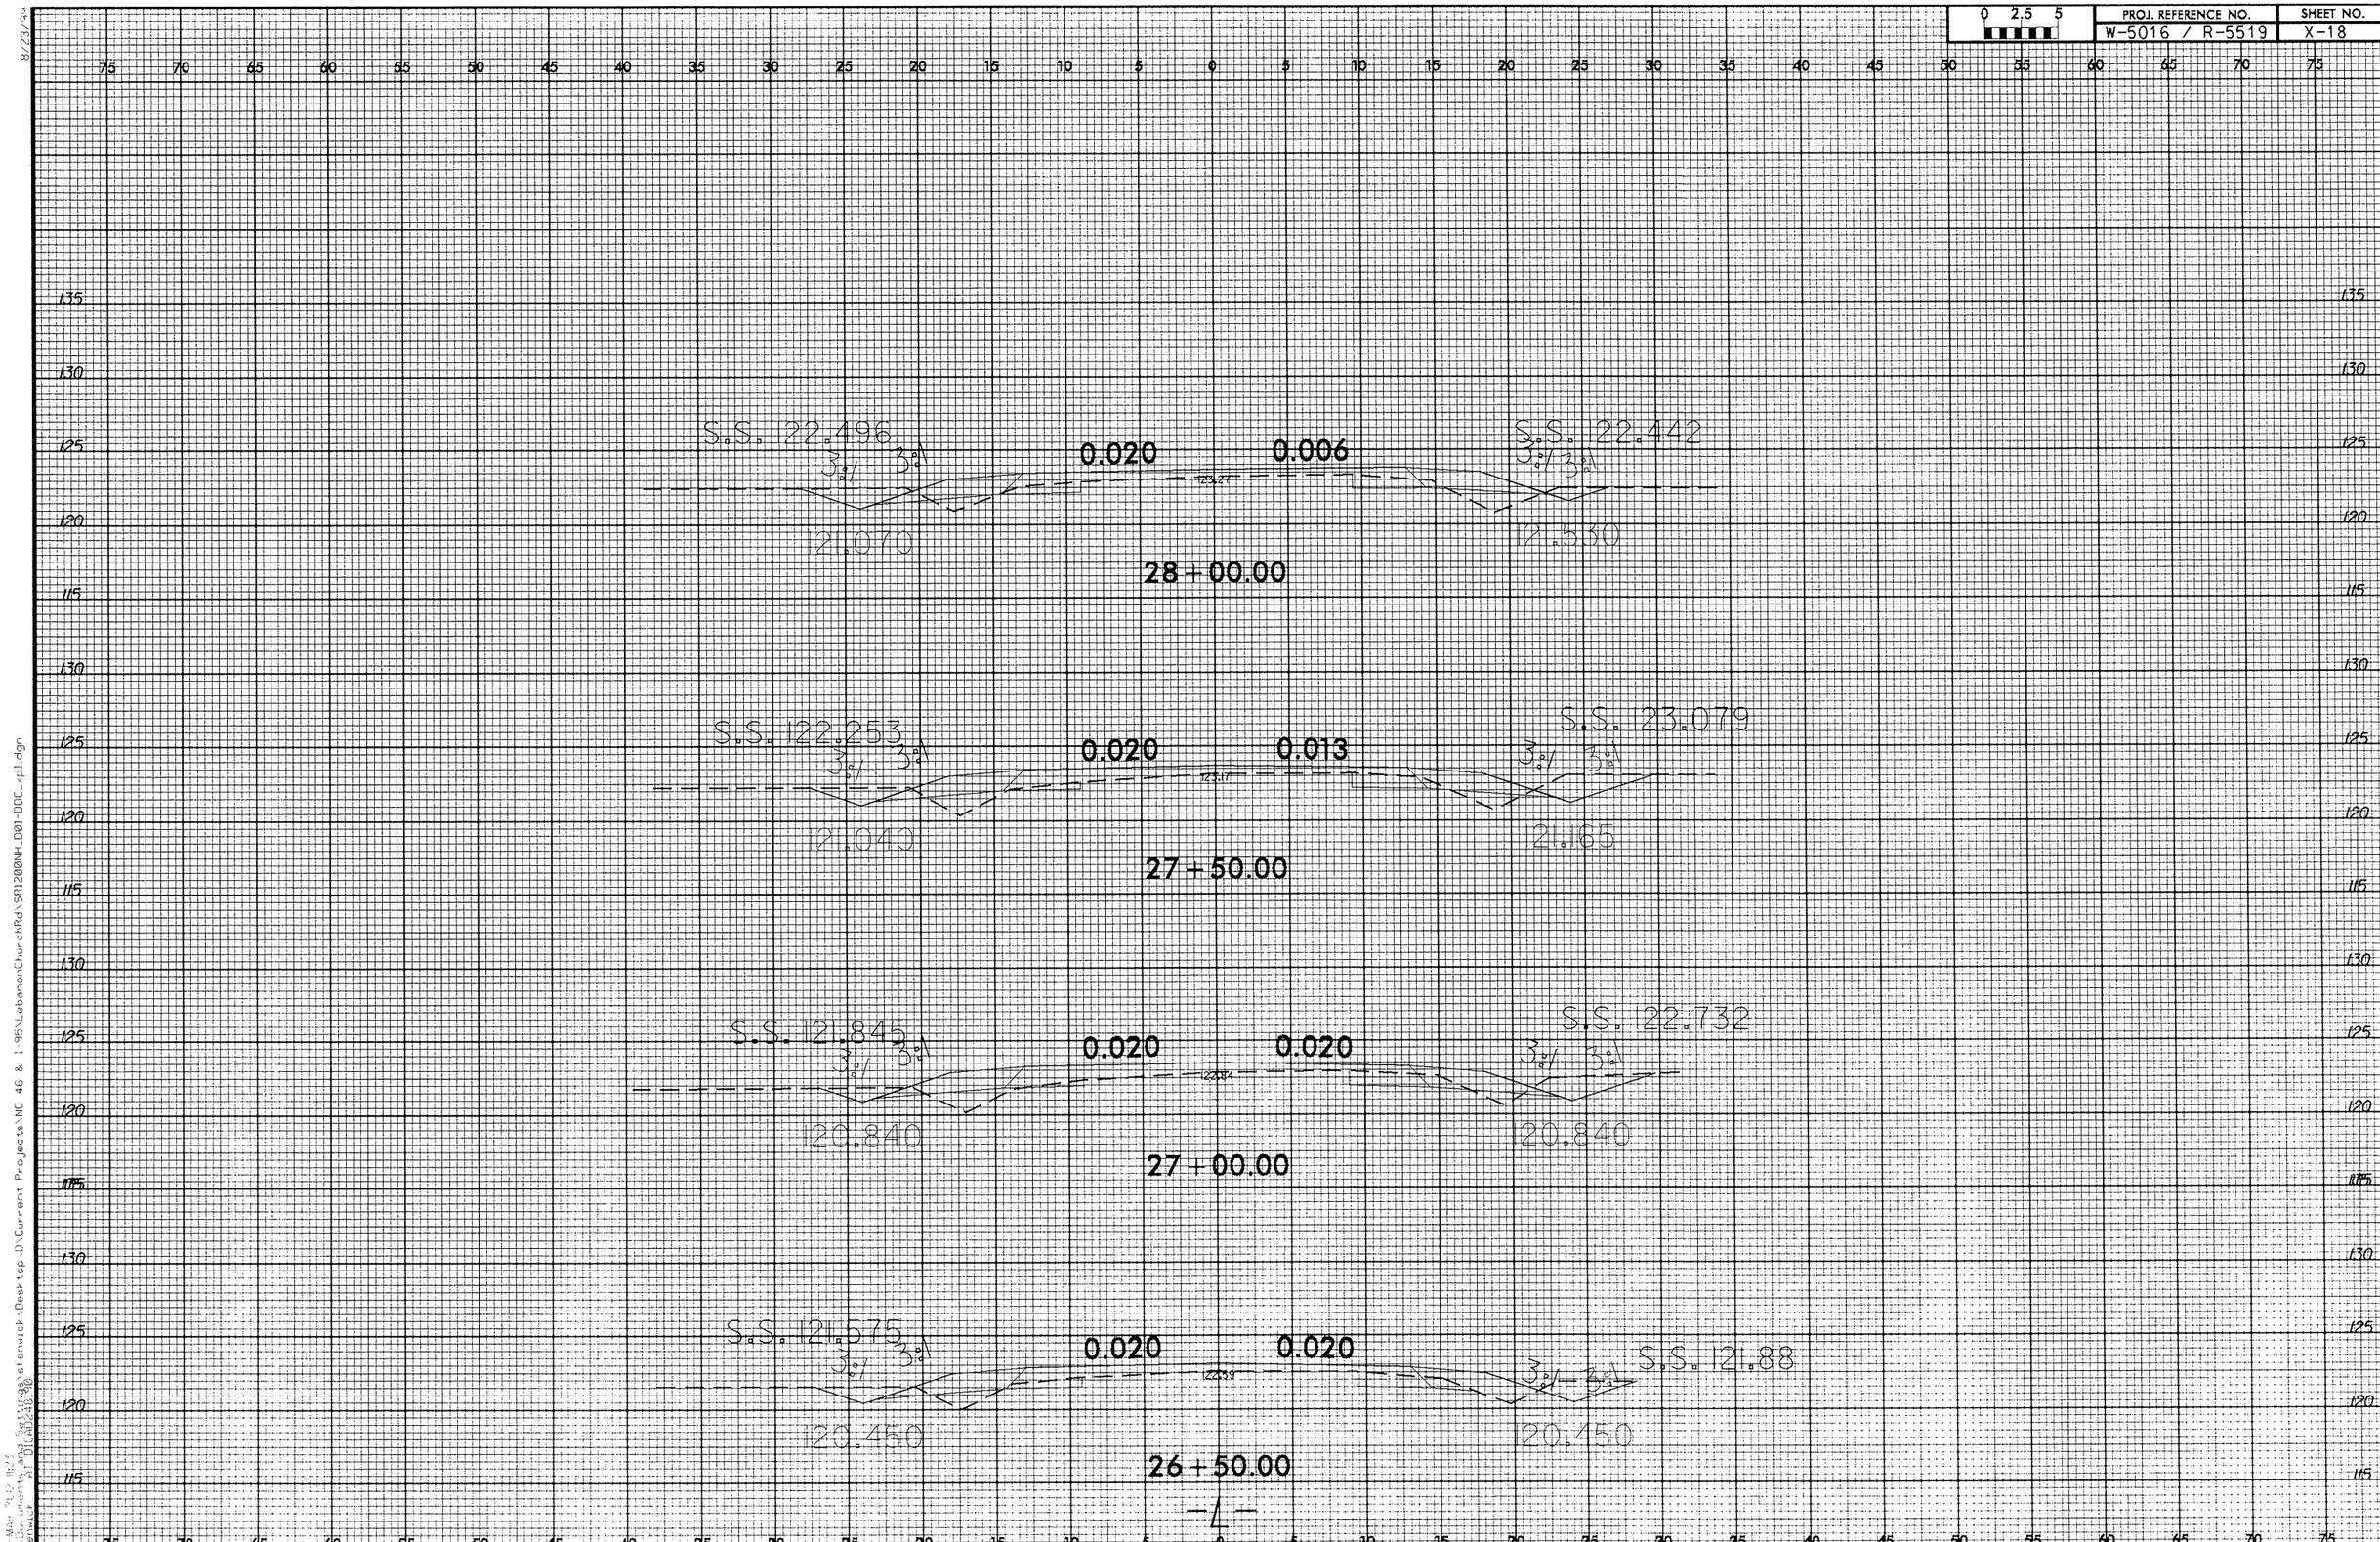

0 2.5 5
PROJ. REFERENCE NO.
W-5016 / R-5519
SHEET NO.
X-18
S.S. 122.496
0.020
0.006
S.S. 122.442
121.070
121.530
28+00.00
S.S. 122.253
0.020
0.013
S.S. 123.079
121.040
121.165
27+50.00
S.S. 121.845
0.020
0.020
S.S. 122.732
120.840
120.840
27+00.00
S.S. 121.575
0.020
0.020
S.S. 121.88
120.450
120.450
26+50.00
-L-

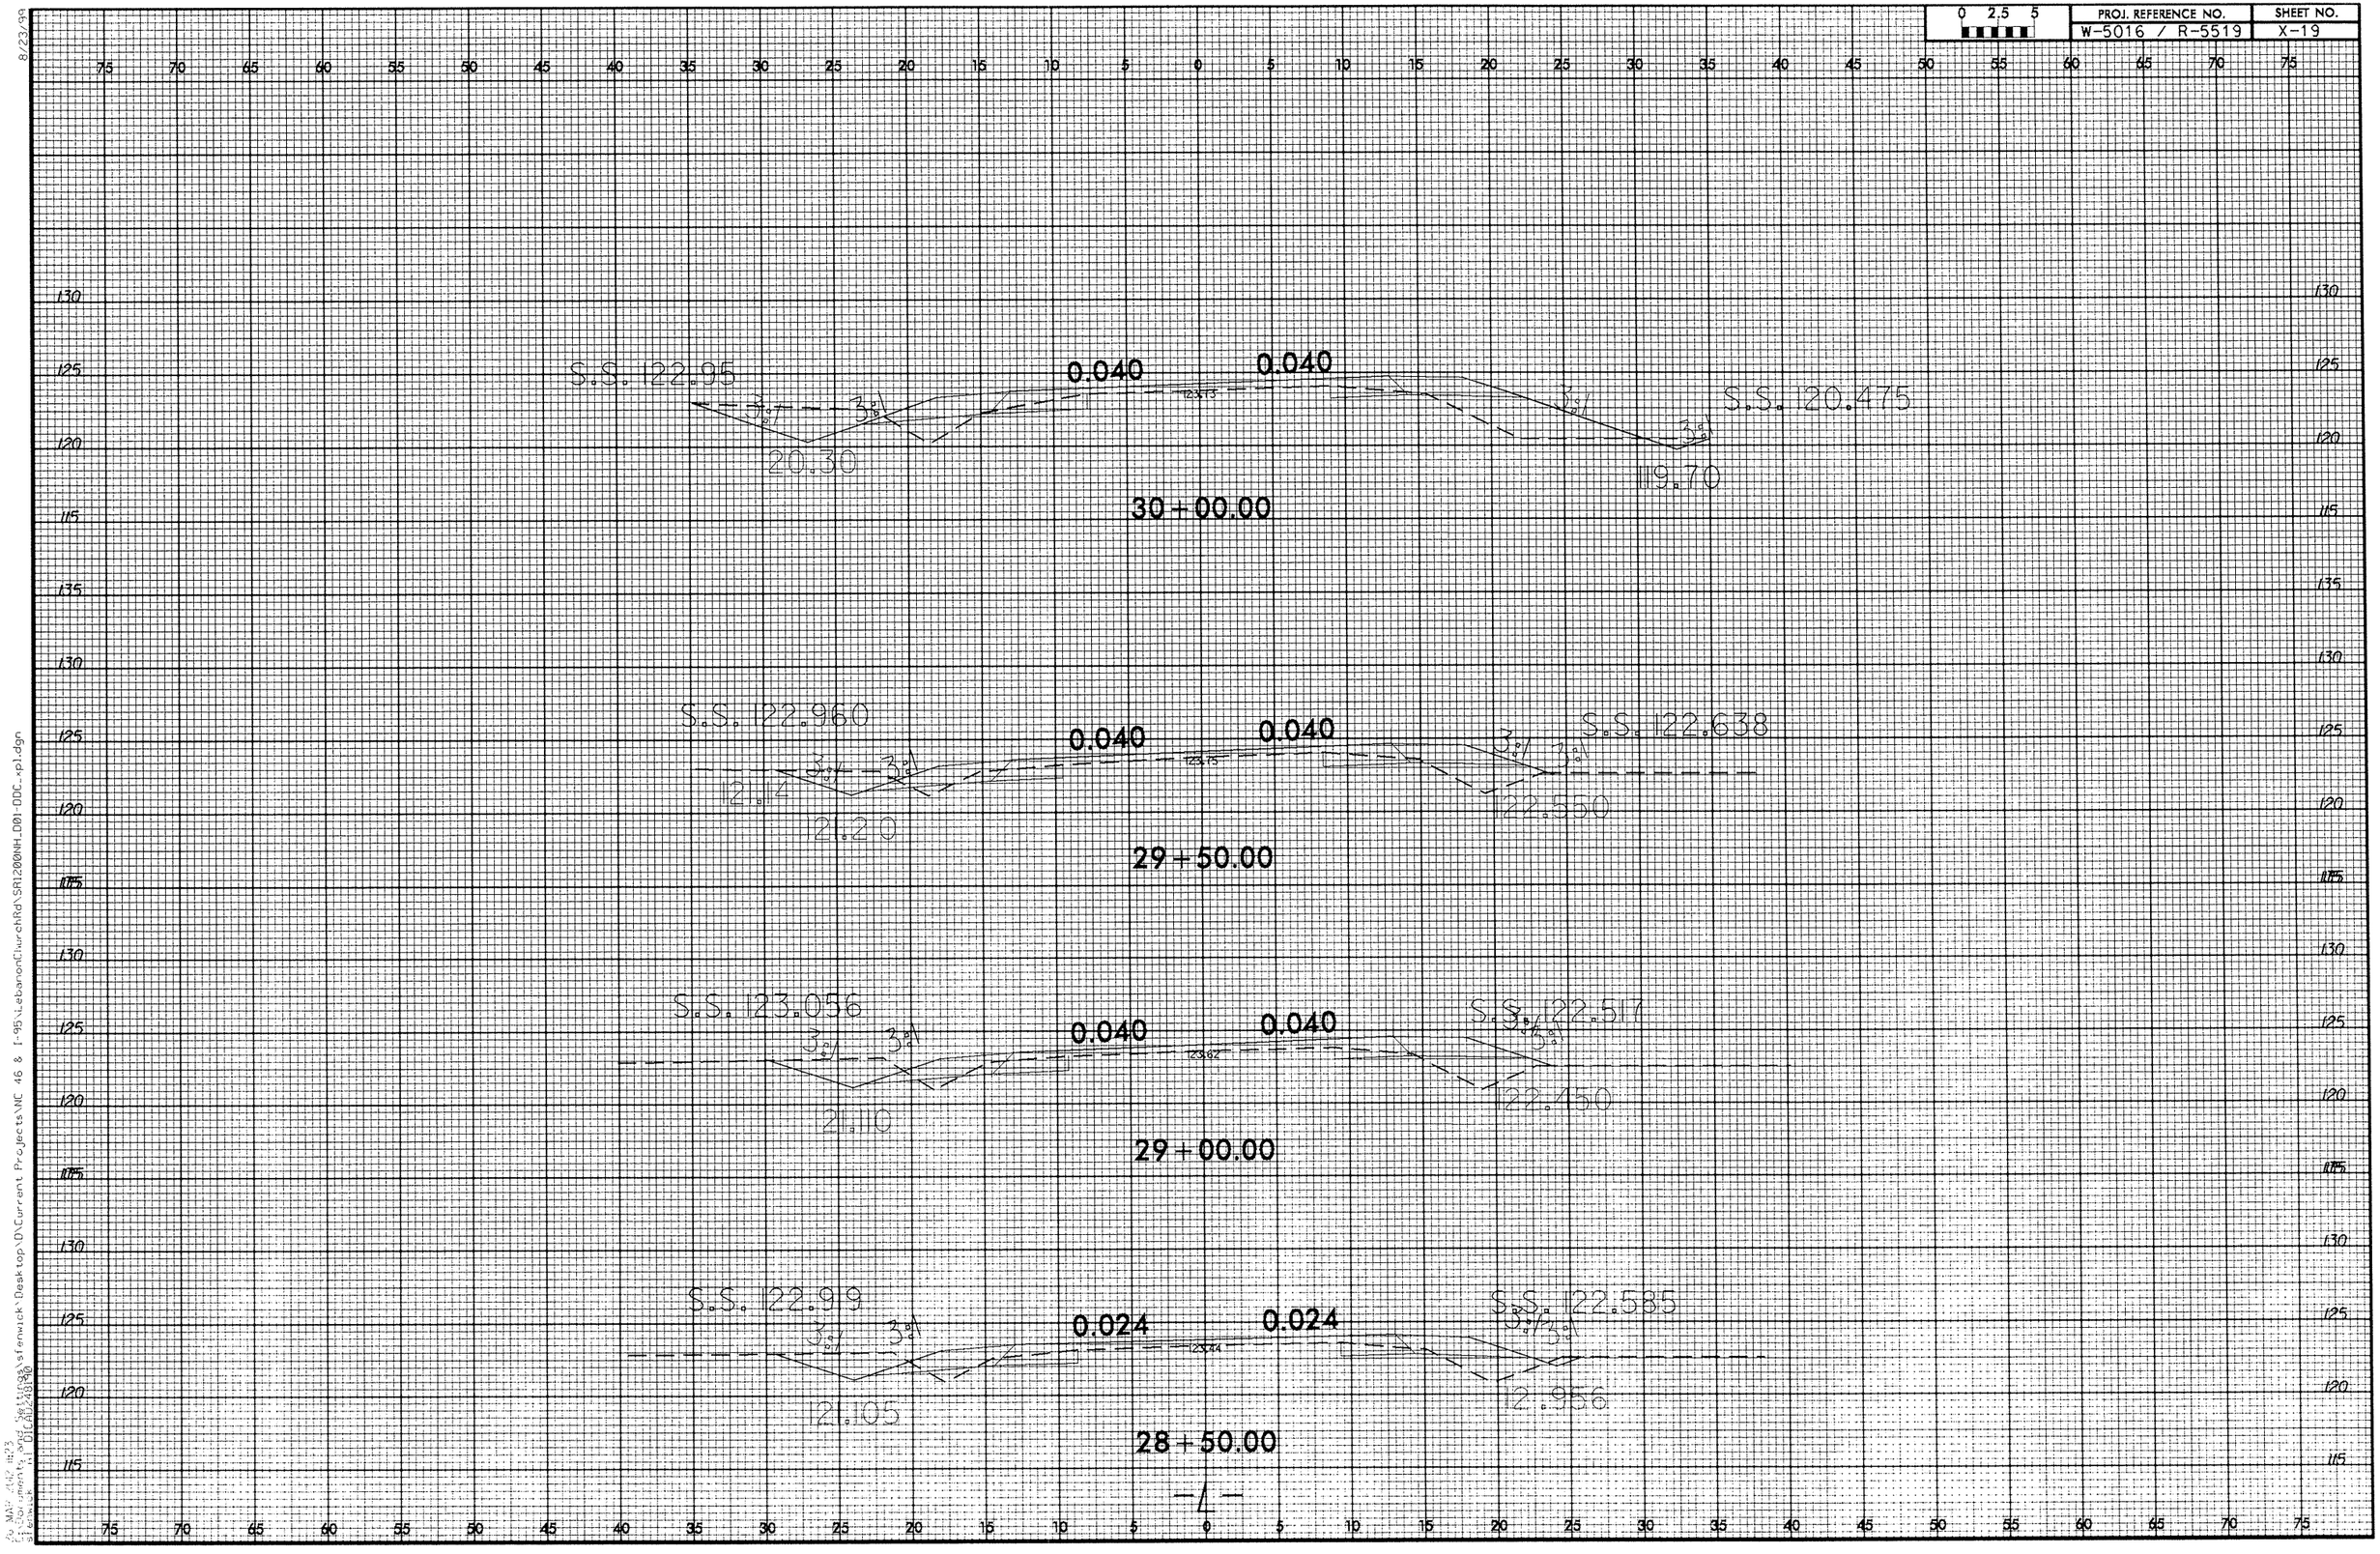

0 2.5 5
PROJ. REFERENCE NO.
W-5016 / R-5519
SHEET NO.
X-19
S.S. 122.95
0.040
0.040
S.S. 120.475
20.30
119.70
30+00.00
S.S. 122.960
0.040
0.040
S.S. 122.638
121.14
121.20
122.550
29+50.00
S.S. 123.056
0.040
0.040
S.S. 122.517
121.110
122.450
29+00.00
S.S. 122.919
0.024
0.024
S.S. 122.585
121.105
122.956
28+50.00
-L-

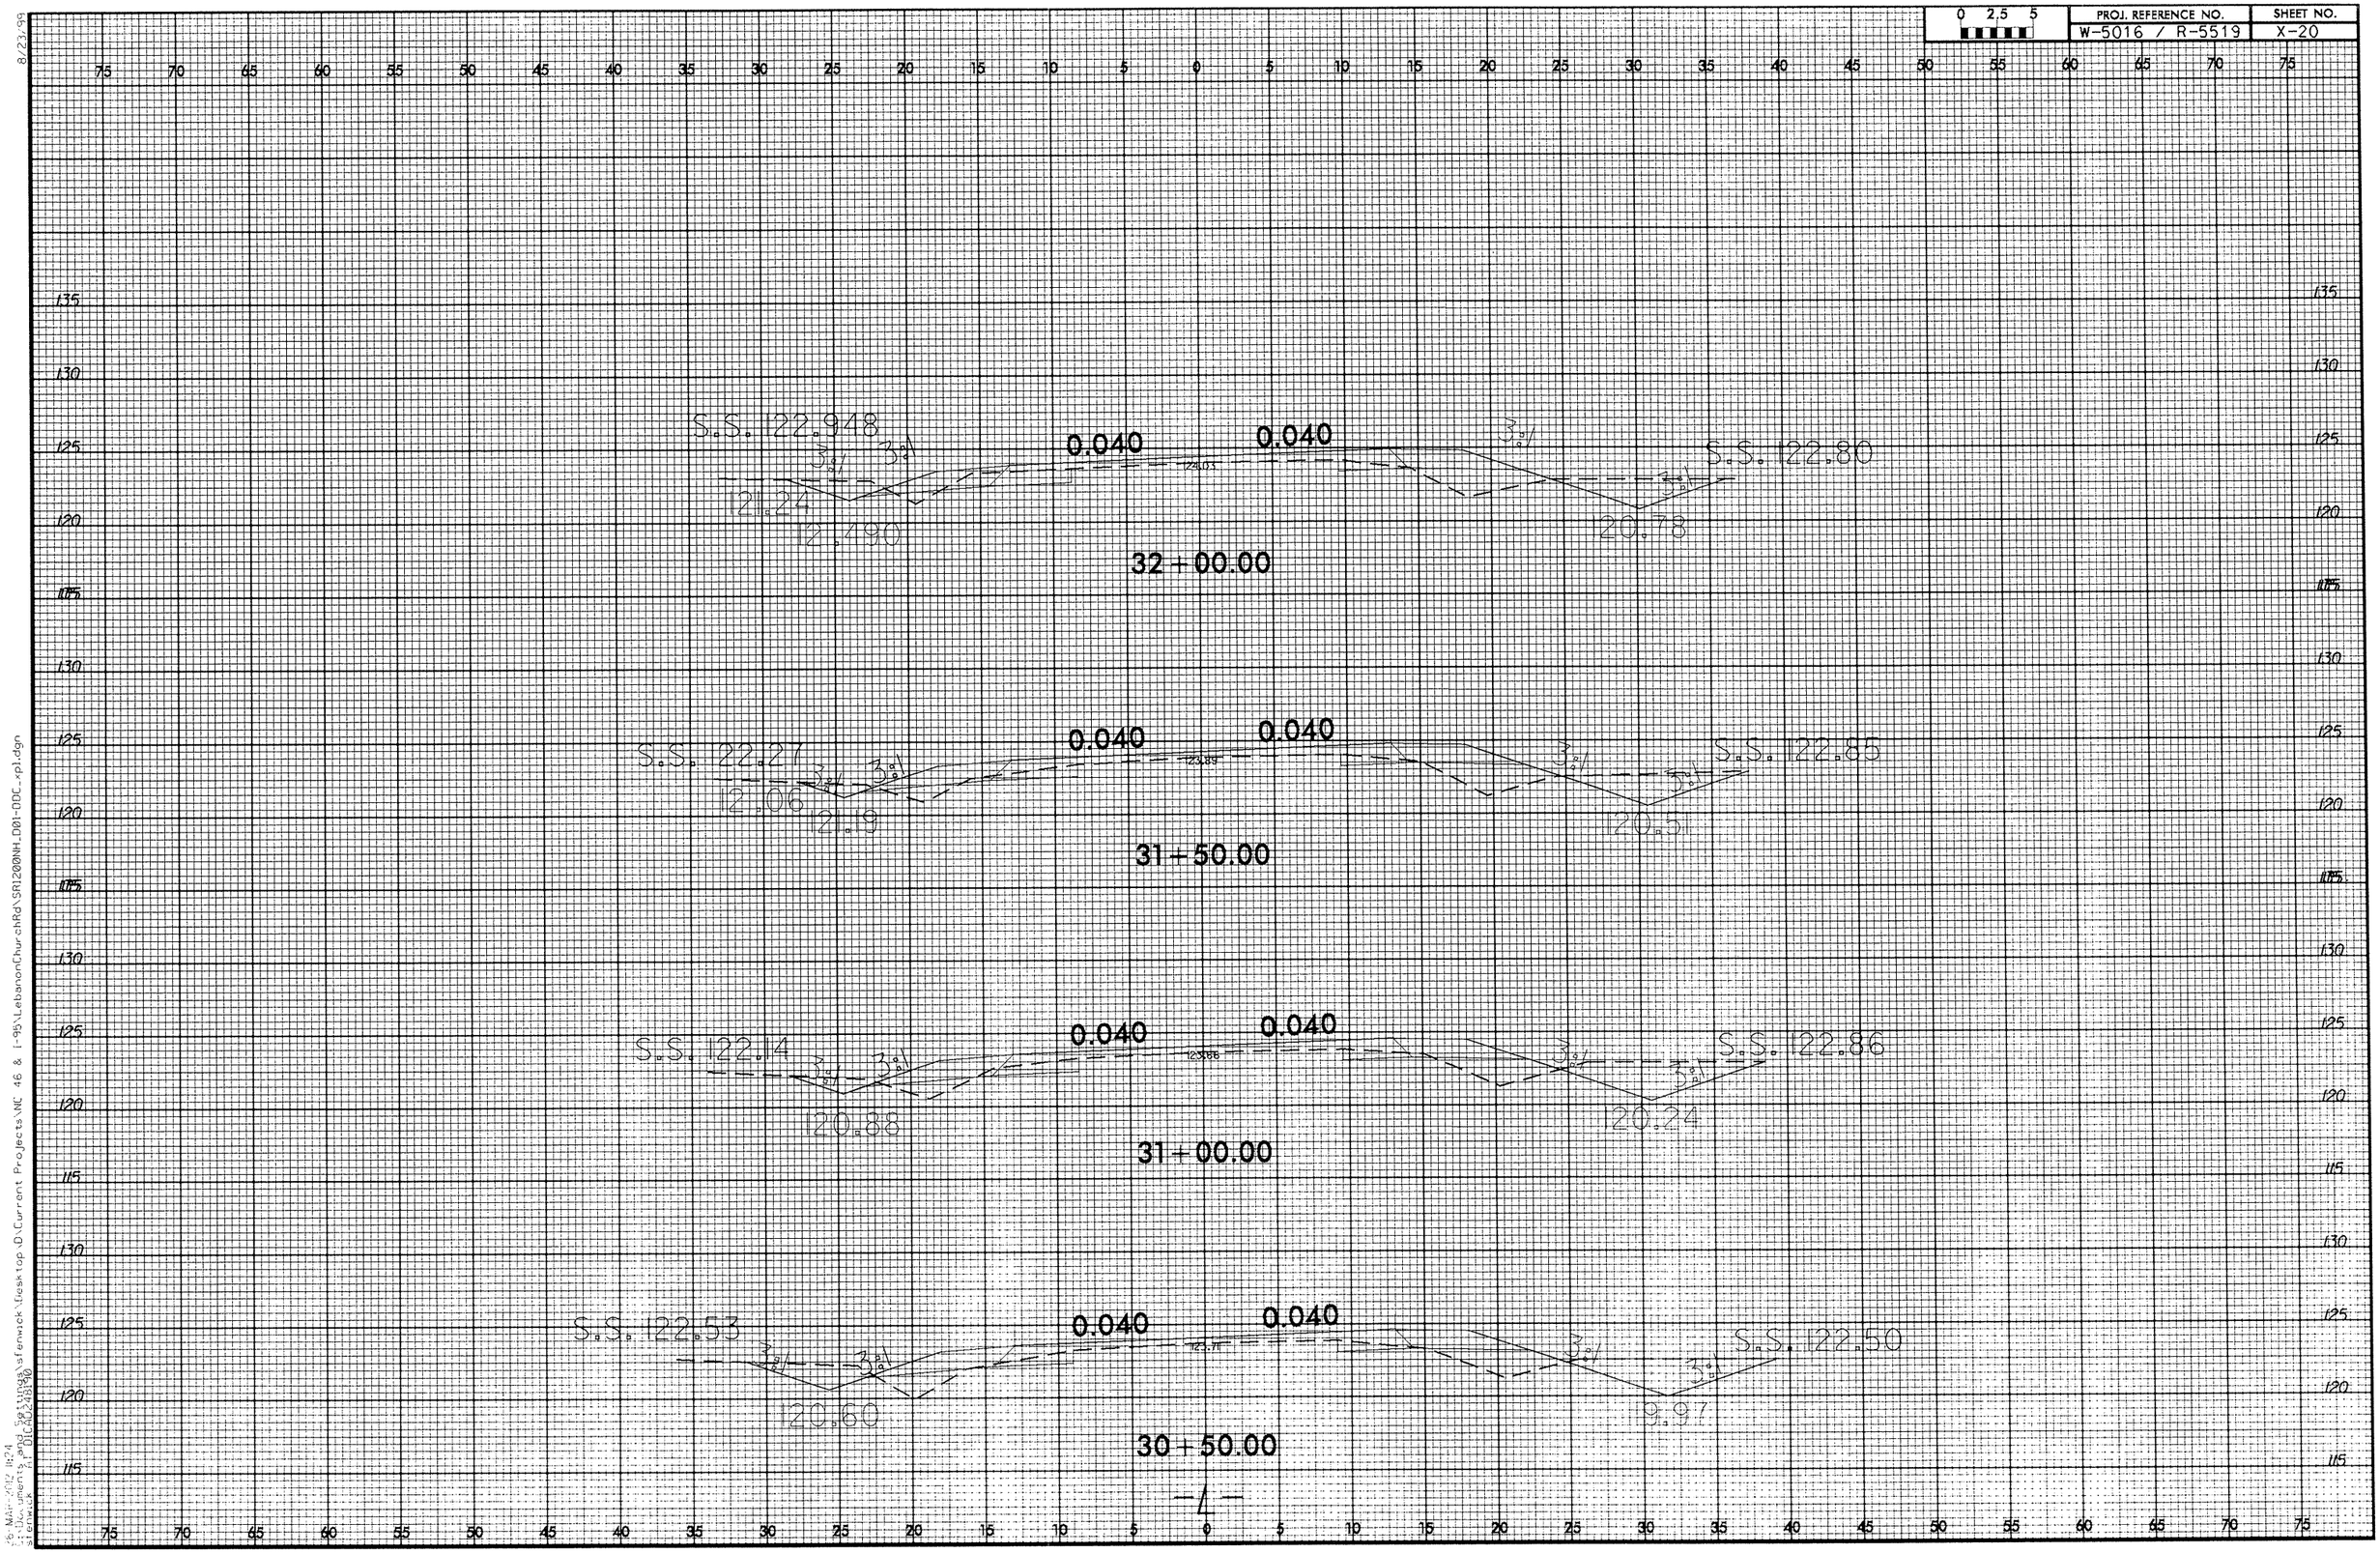

0 2.5 5
PROJ. REFERENCE NO.
W-5016 / R-5519
SHEET NO.
X-20
S.S. 122.948
121.24
121.490
0.040
0.040
S.S. 122.80
120.78
32+00.00
S.S. 122.27
12.06
121.19
0.040
0.040
S.S. 122.85
120.51
31+50.00
S.S. 122.14
120.88
0.040
0.040
S.S. 122.86
120.24
31+00.00
S.S. 122.53
120.60
0.040
0.040
S.S. 122.50
19.97
30+50.00
-L-

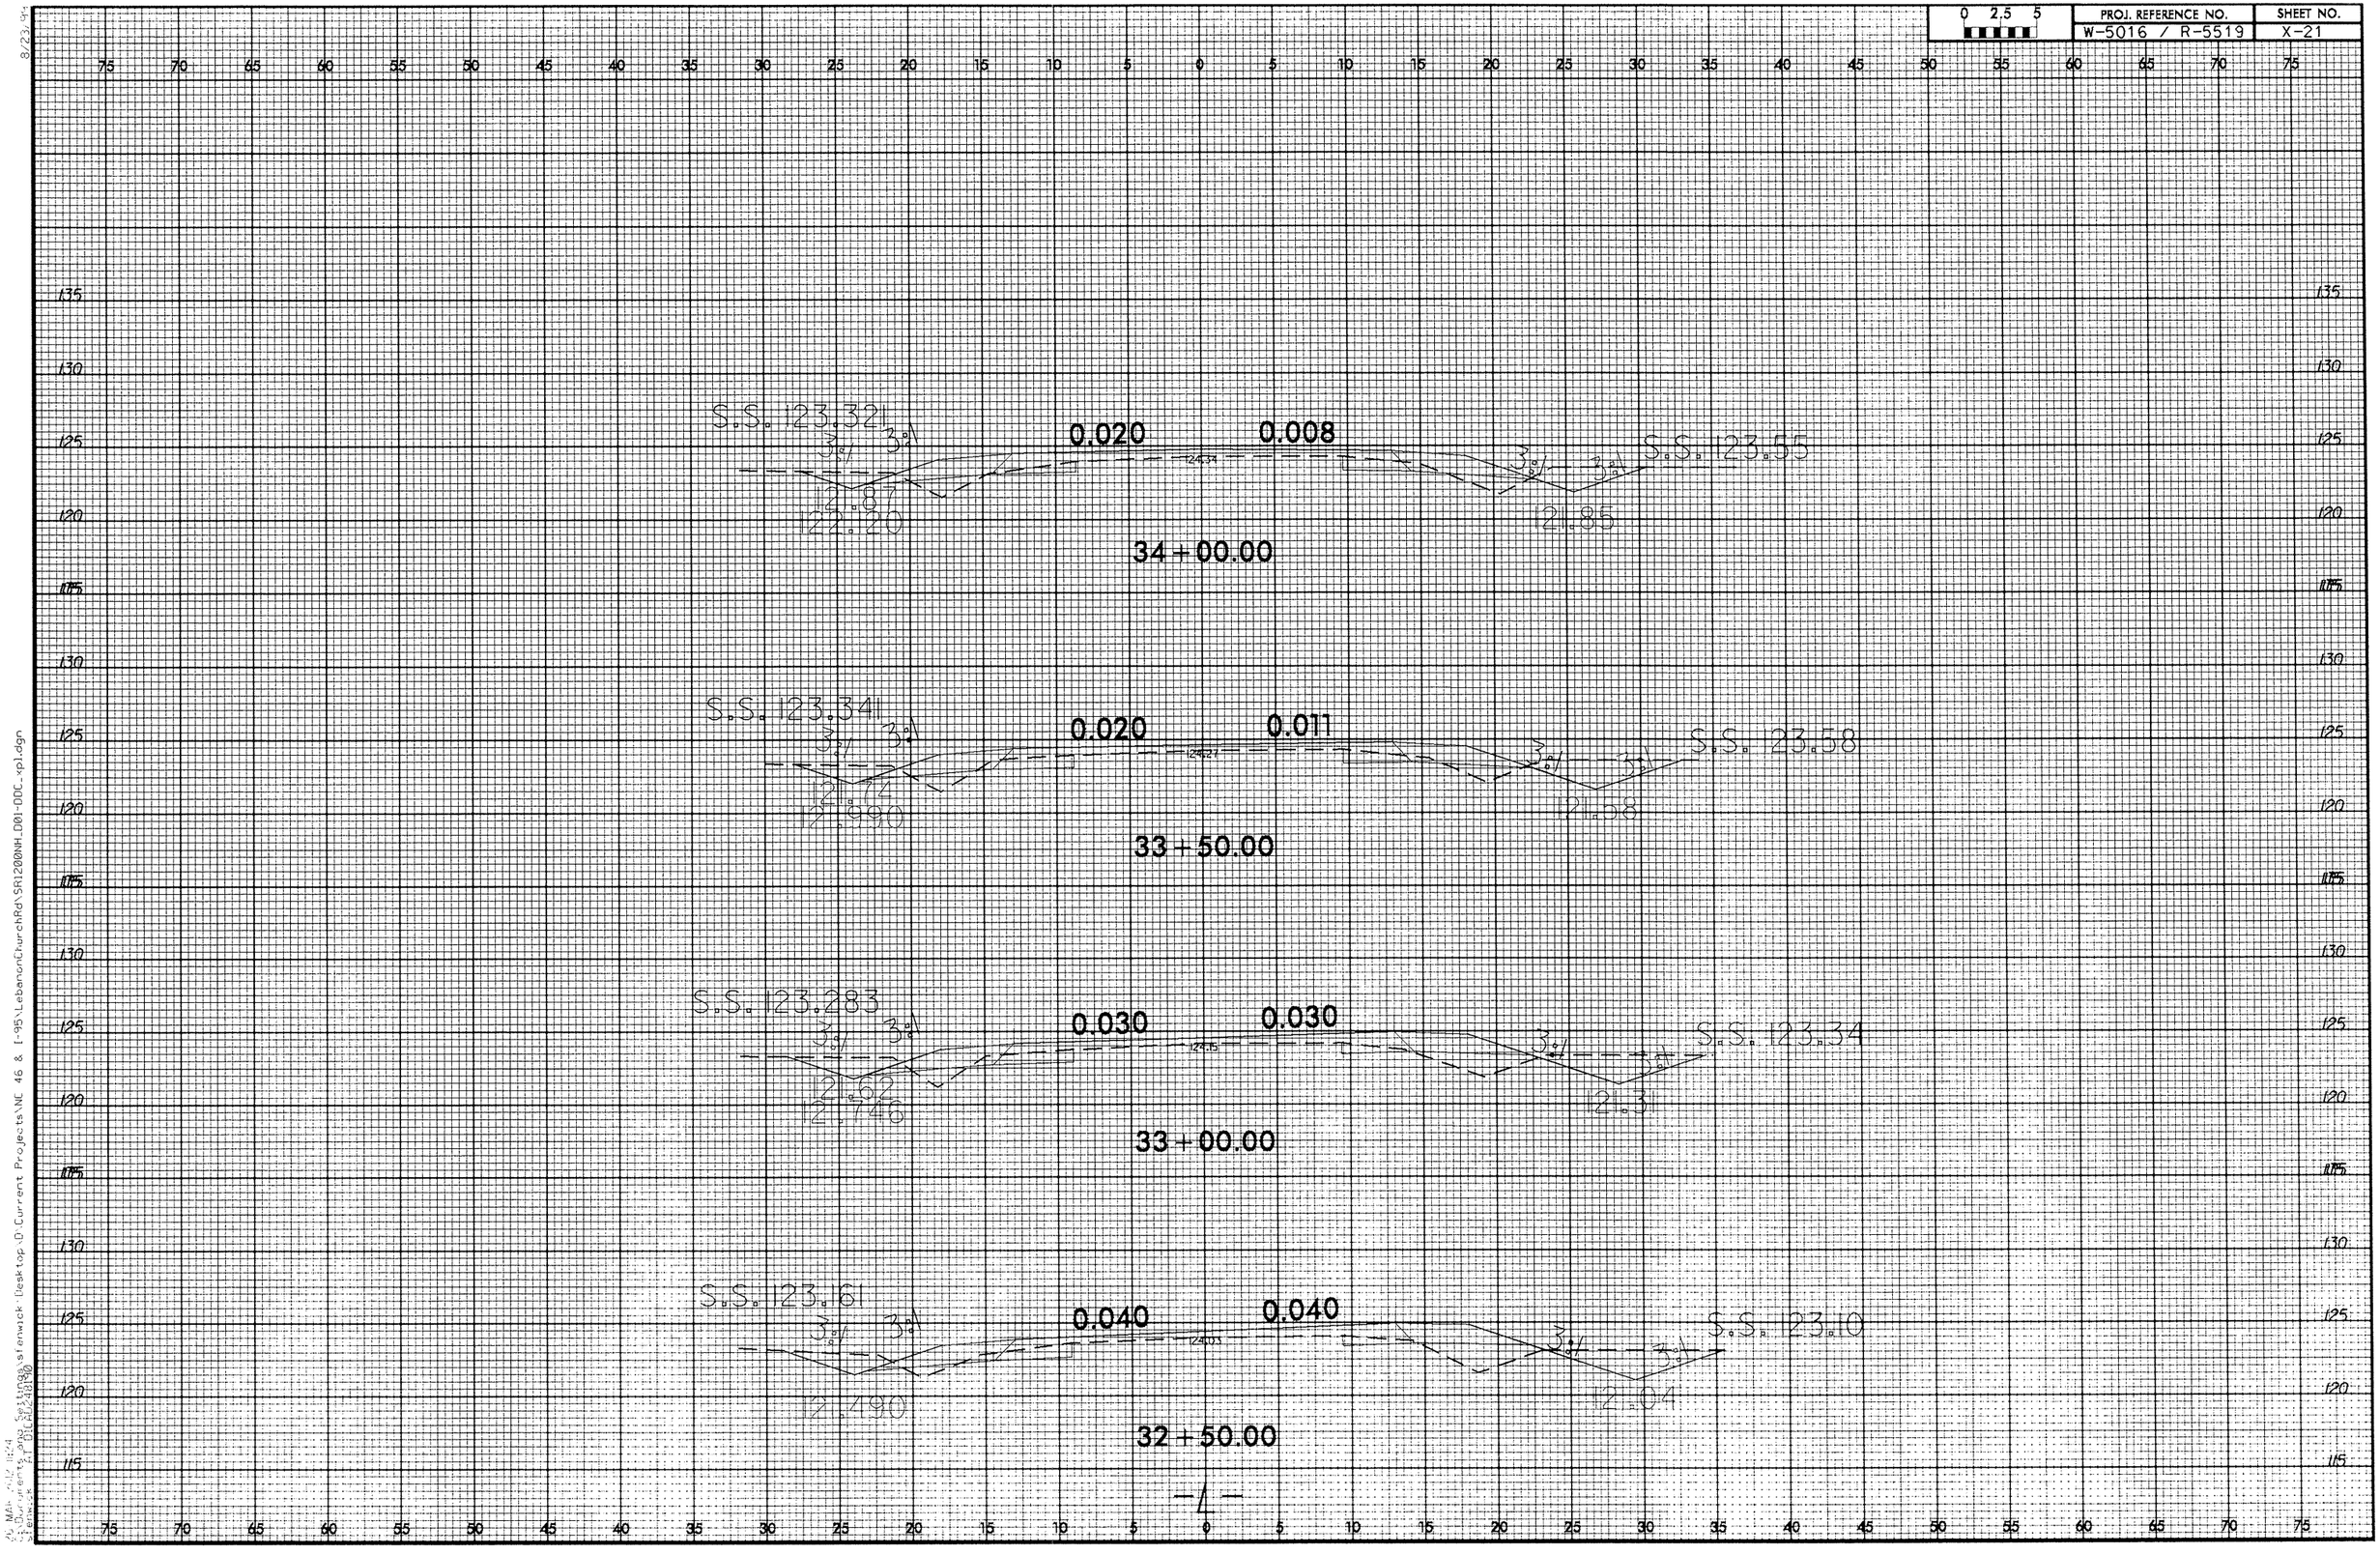

0 2.5 5
PROJ. REFERENCE NO.
W-5016 / R-5519
SHEET NO.
X-21
S.S. 123.321
0.020
0.008
S.S. 123.55
121.87
122.20
121.85
34+00.00
S.S. 123.341
0.020
0.011
S.S. 123.58
121.74
121.990
121.58
33+50.00
S.S. 123.283
0.030
0.030
S.S. 123.34
121.62
121.746
121.31
33+00.00
S.S. 123.161
0.040
0.040
S.S. 123.10
121.490
121.04
32+50.00
-L-

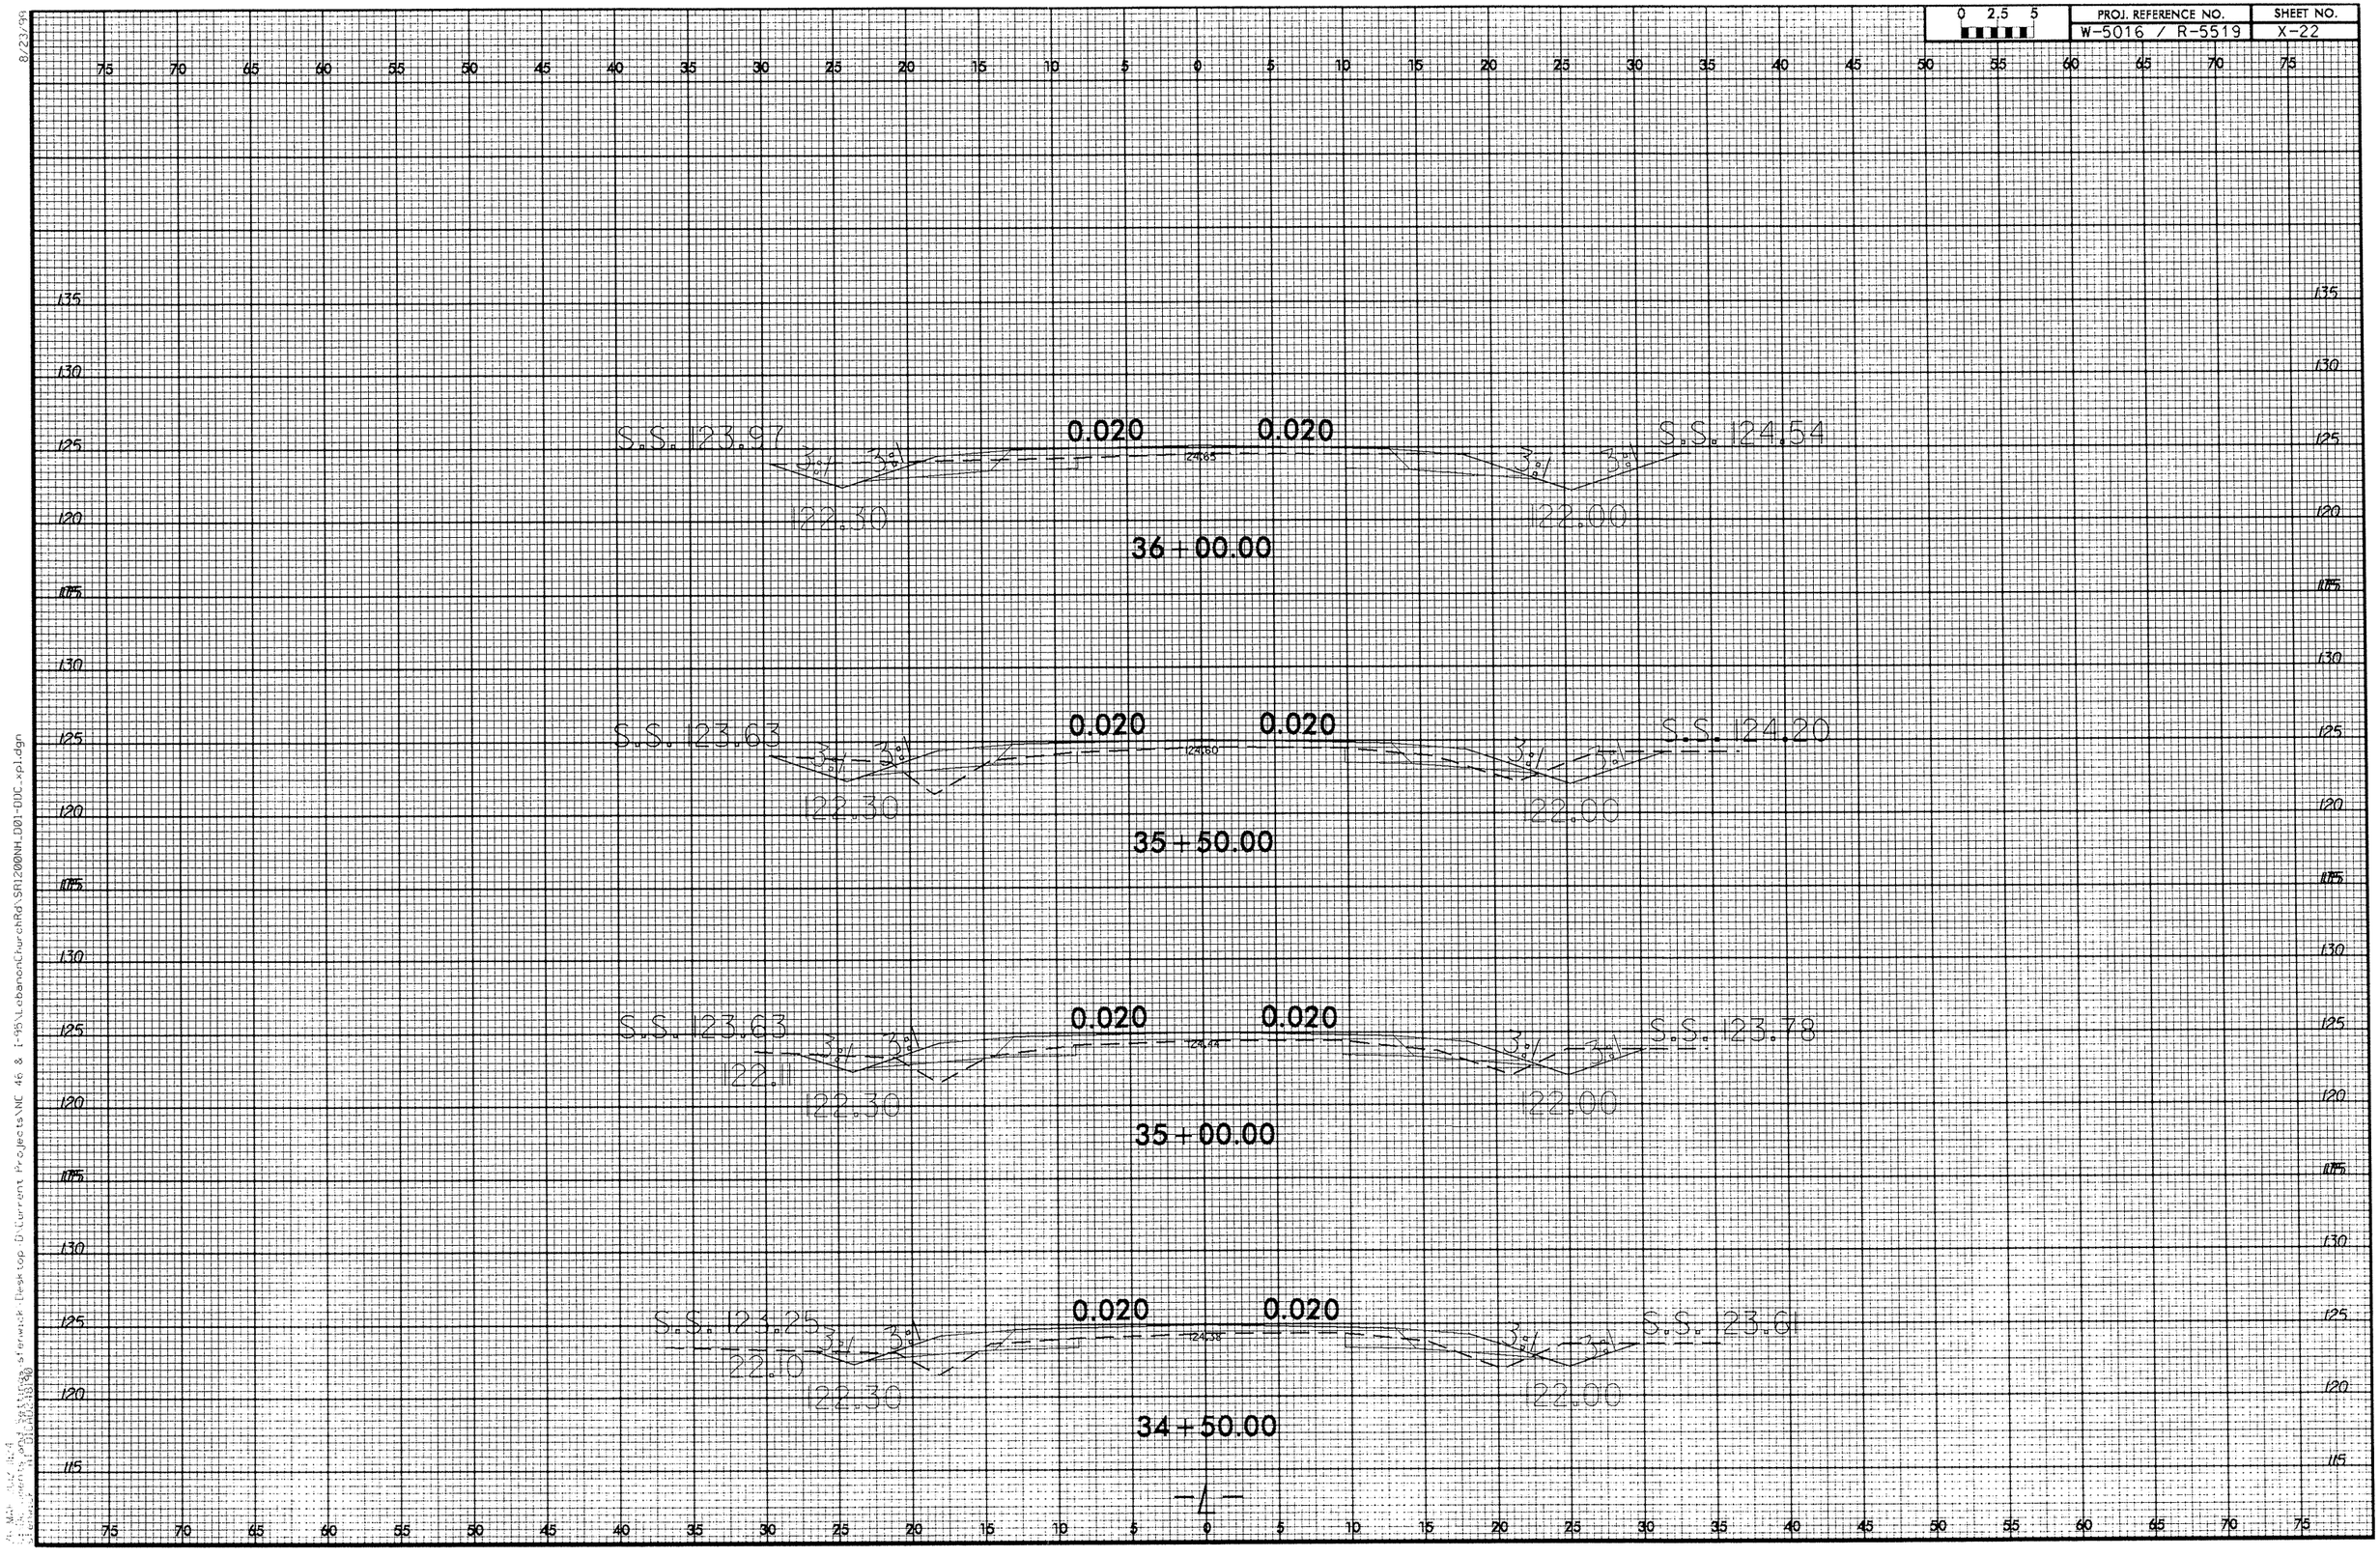

0 2.5 5
PROJ. REFERENCE NO.
W-5016 / R-5519
SHEET NO.
X-22
S.S. 123.97
0.020
0.020
S.S. 124.54
3:1
122.30
122.00
36+00.00
S.S. 123.63
0.020
0.020
S.S. 124.20
122.30
122.00
35+50.00
S.S. 123.63
0.020
0.020
S.S. 123.78
122.11
122.30
122.00
35+00.00
S.S. 123.25
0.020
0.020
S.S. 123.61
122.10
122.30
122.00
34+50.00
-L-

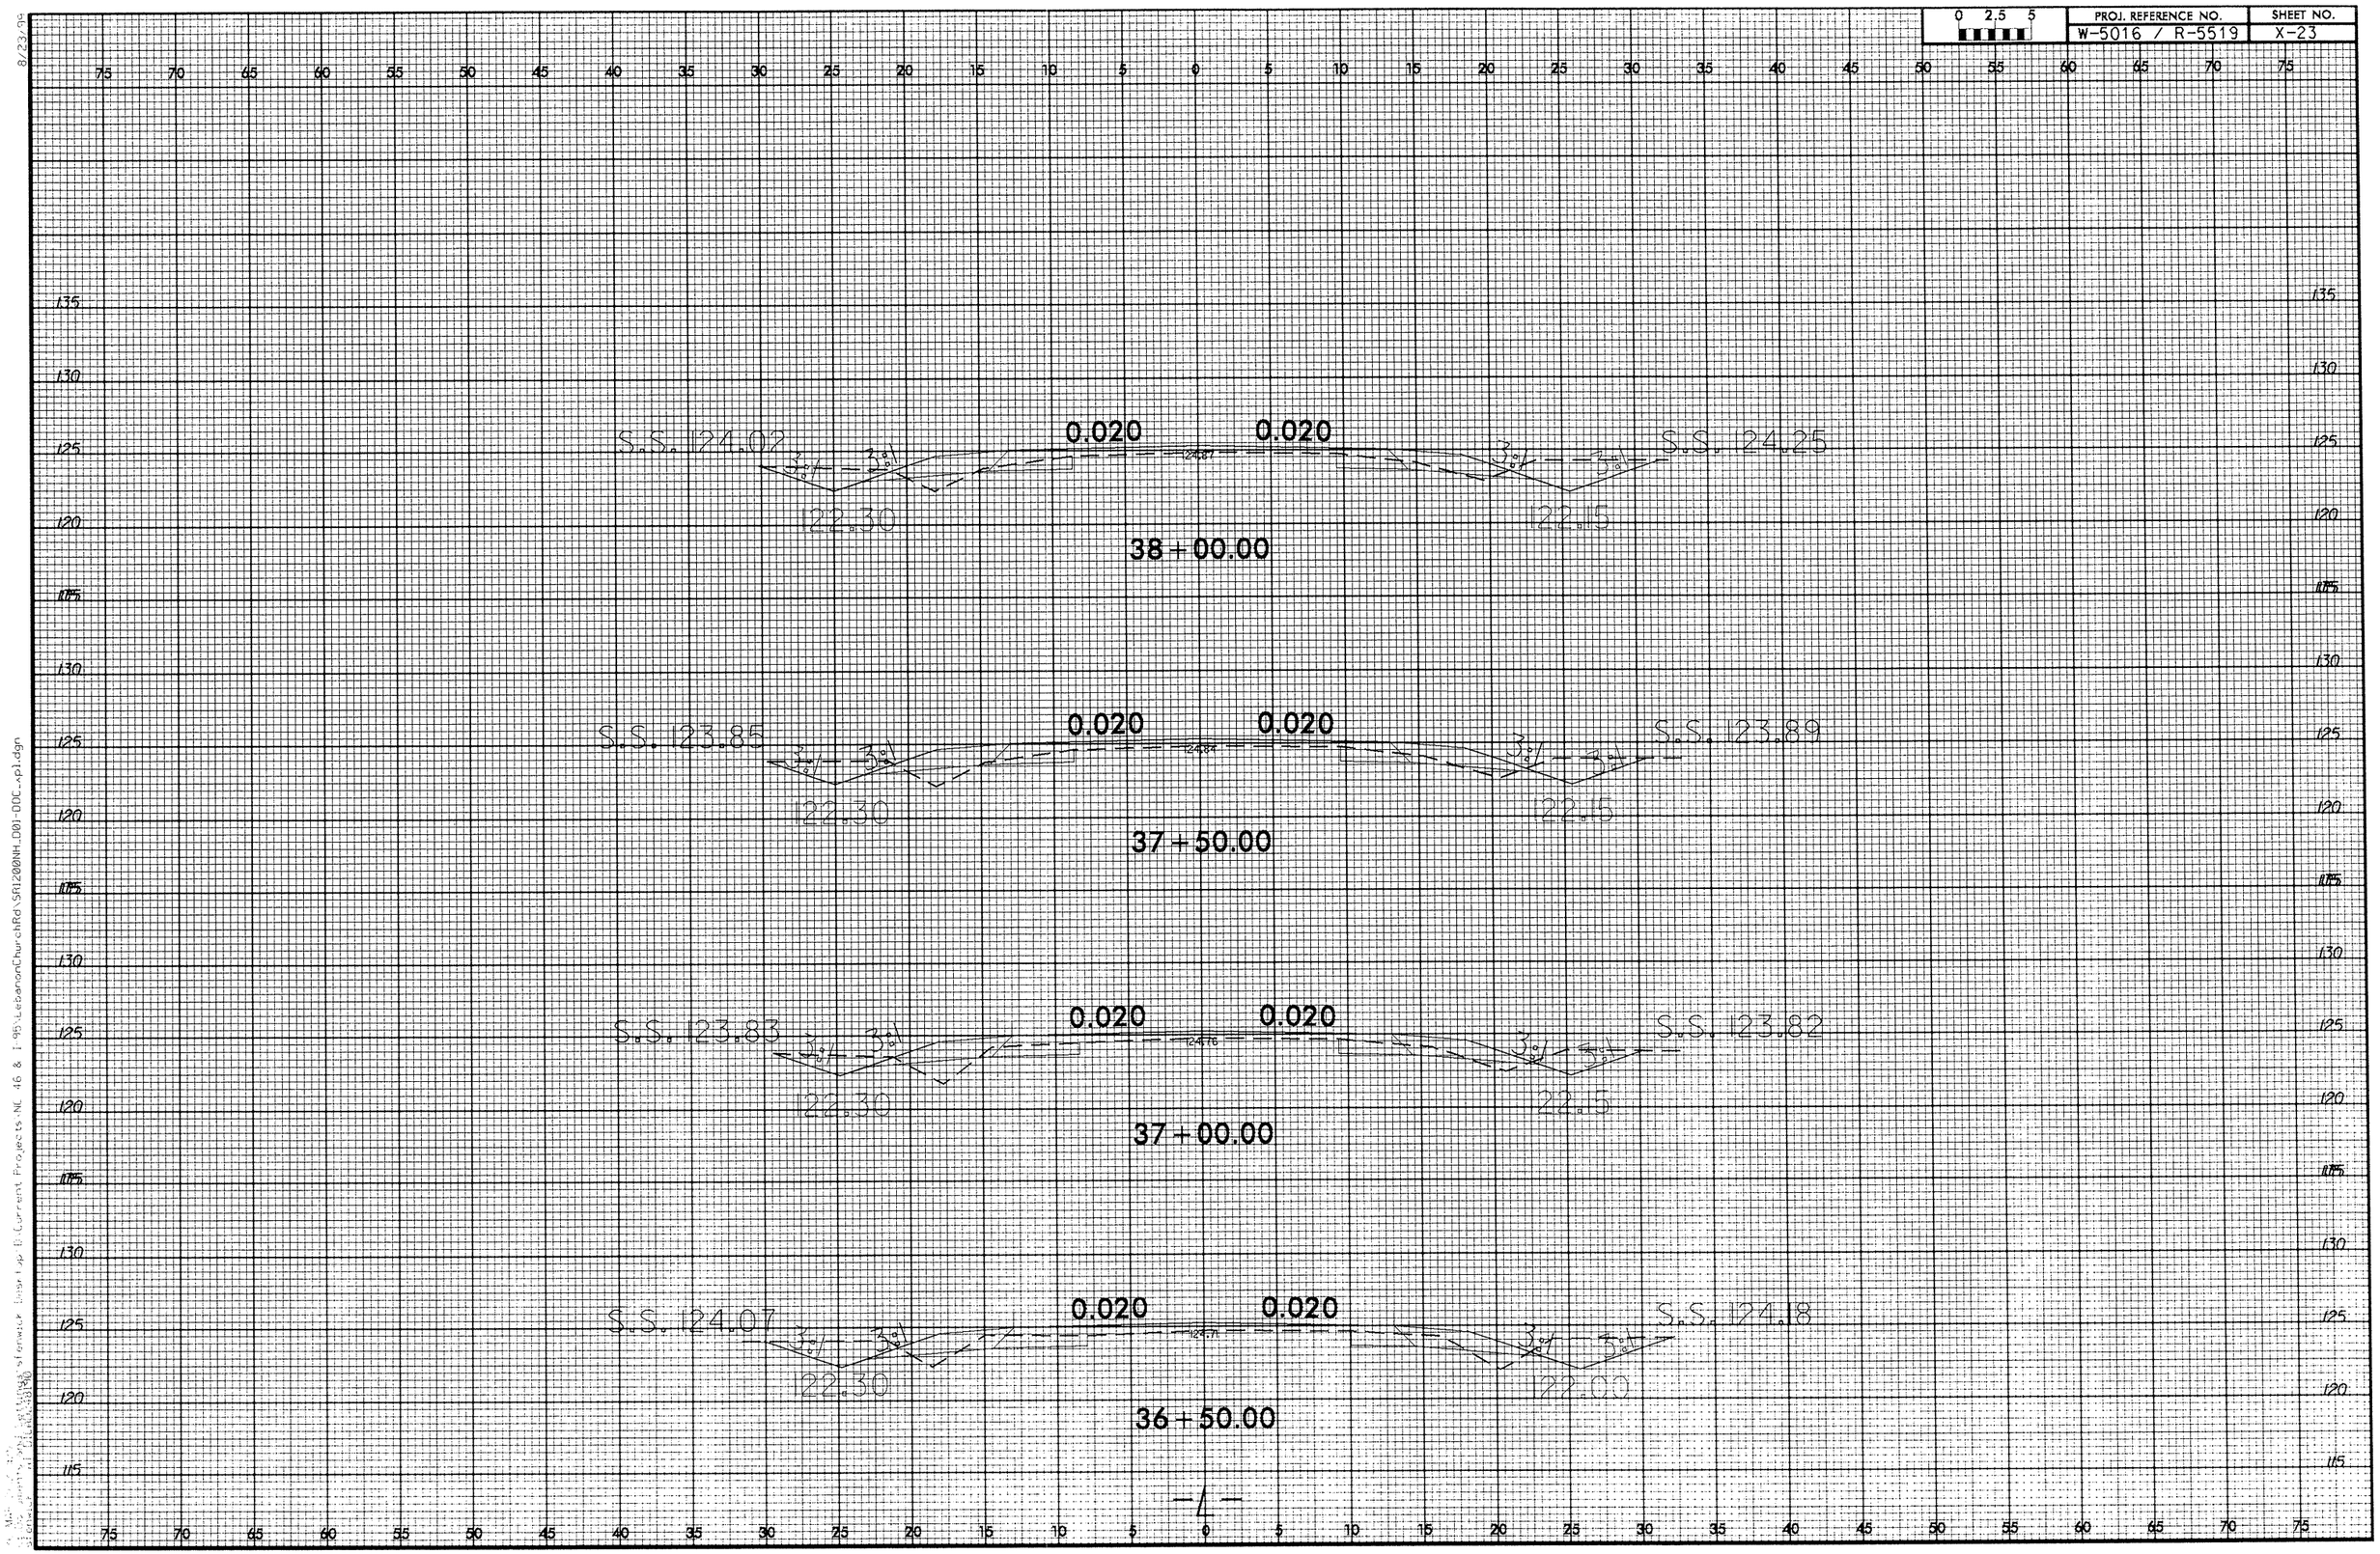

0 2.5 5
PROJ. REFERENCE NO.
W-5016 / R-5519
SHEET NO.
X-23
S.S. 124.02
0.020
0.020
S.S. 124.25
122.30
122.15
38+00.00
S.S. 123.85
0.020
0.020
S.S. 123.89
122.30
122.15
37+50.00
S.S. 123.83
0.020
0.020
S.S. 123.82
122.30
122.15
37+00.00
S.S. 124.07
0.020
0.020
S.S. 124.18
122.30
122.00
36+50.00
-L-

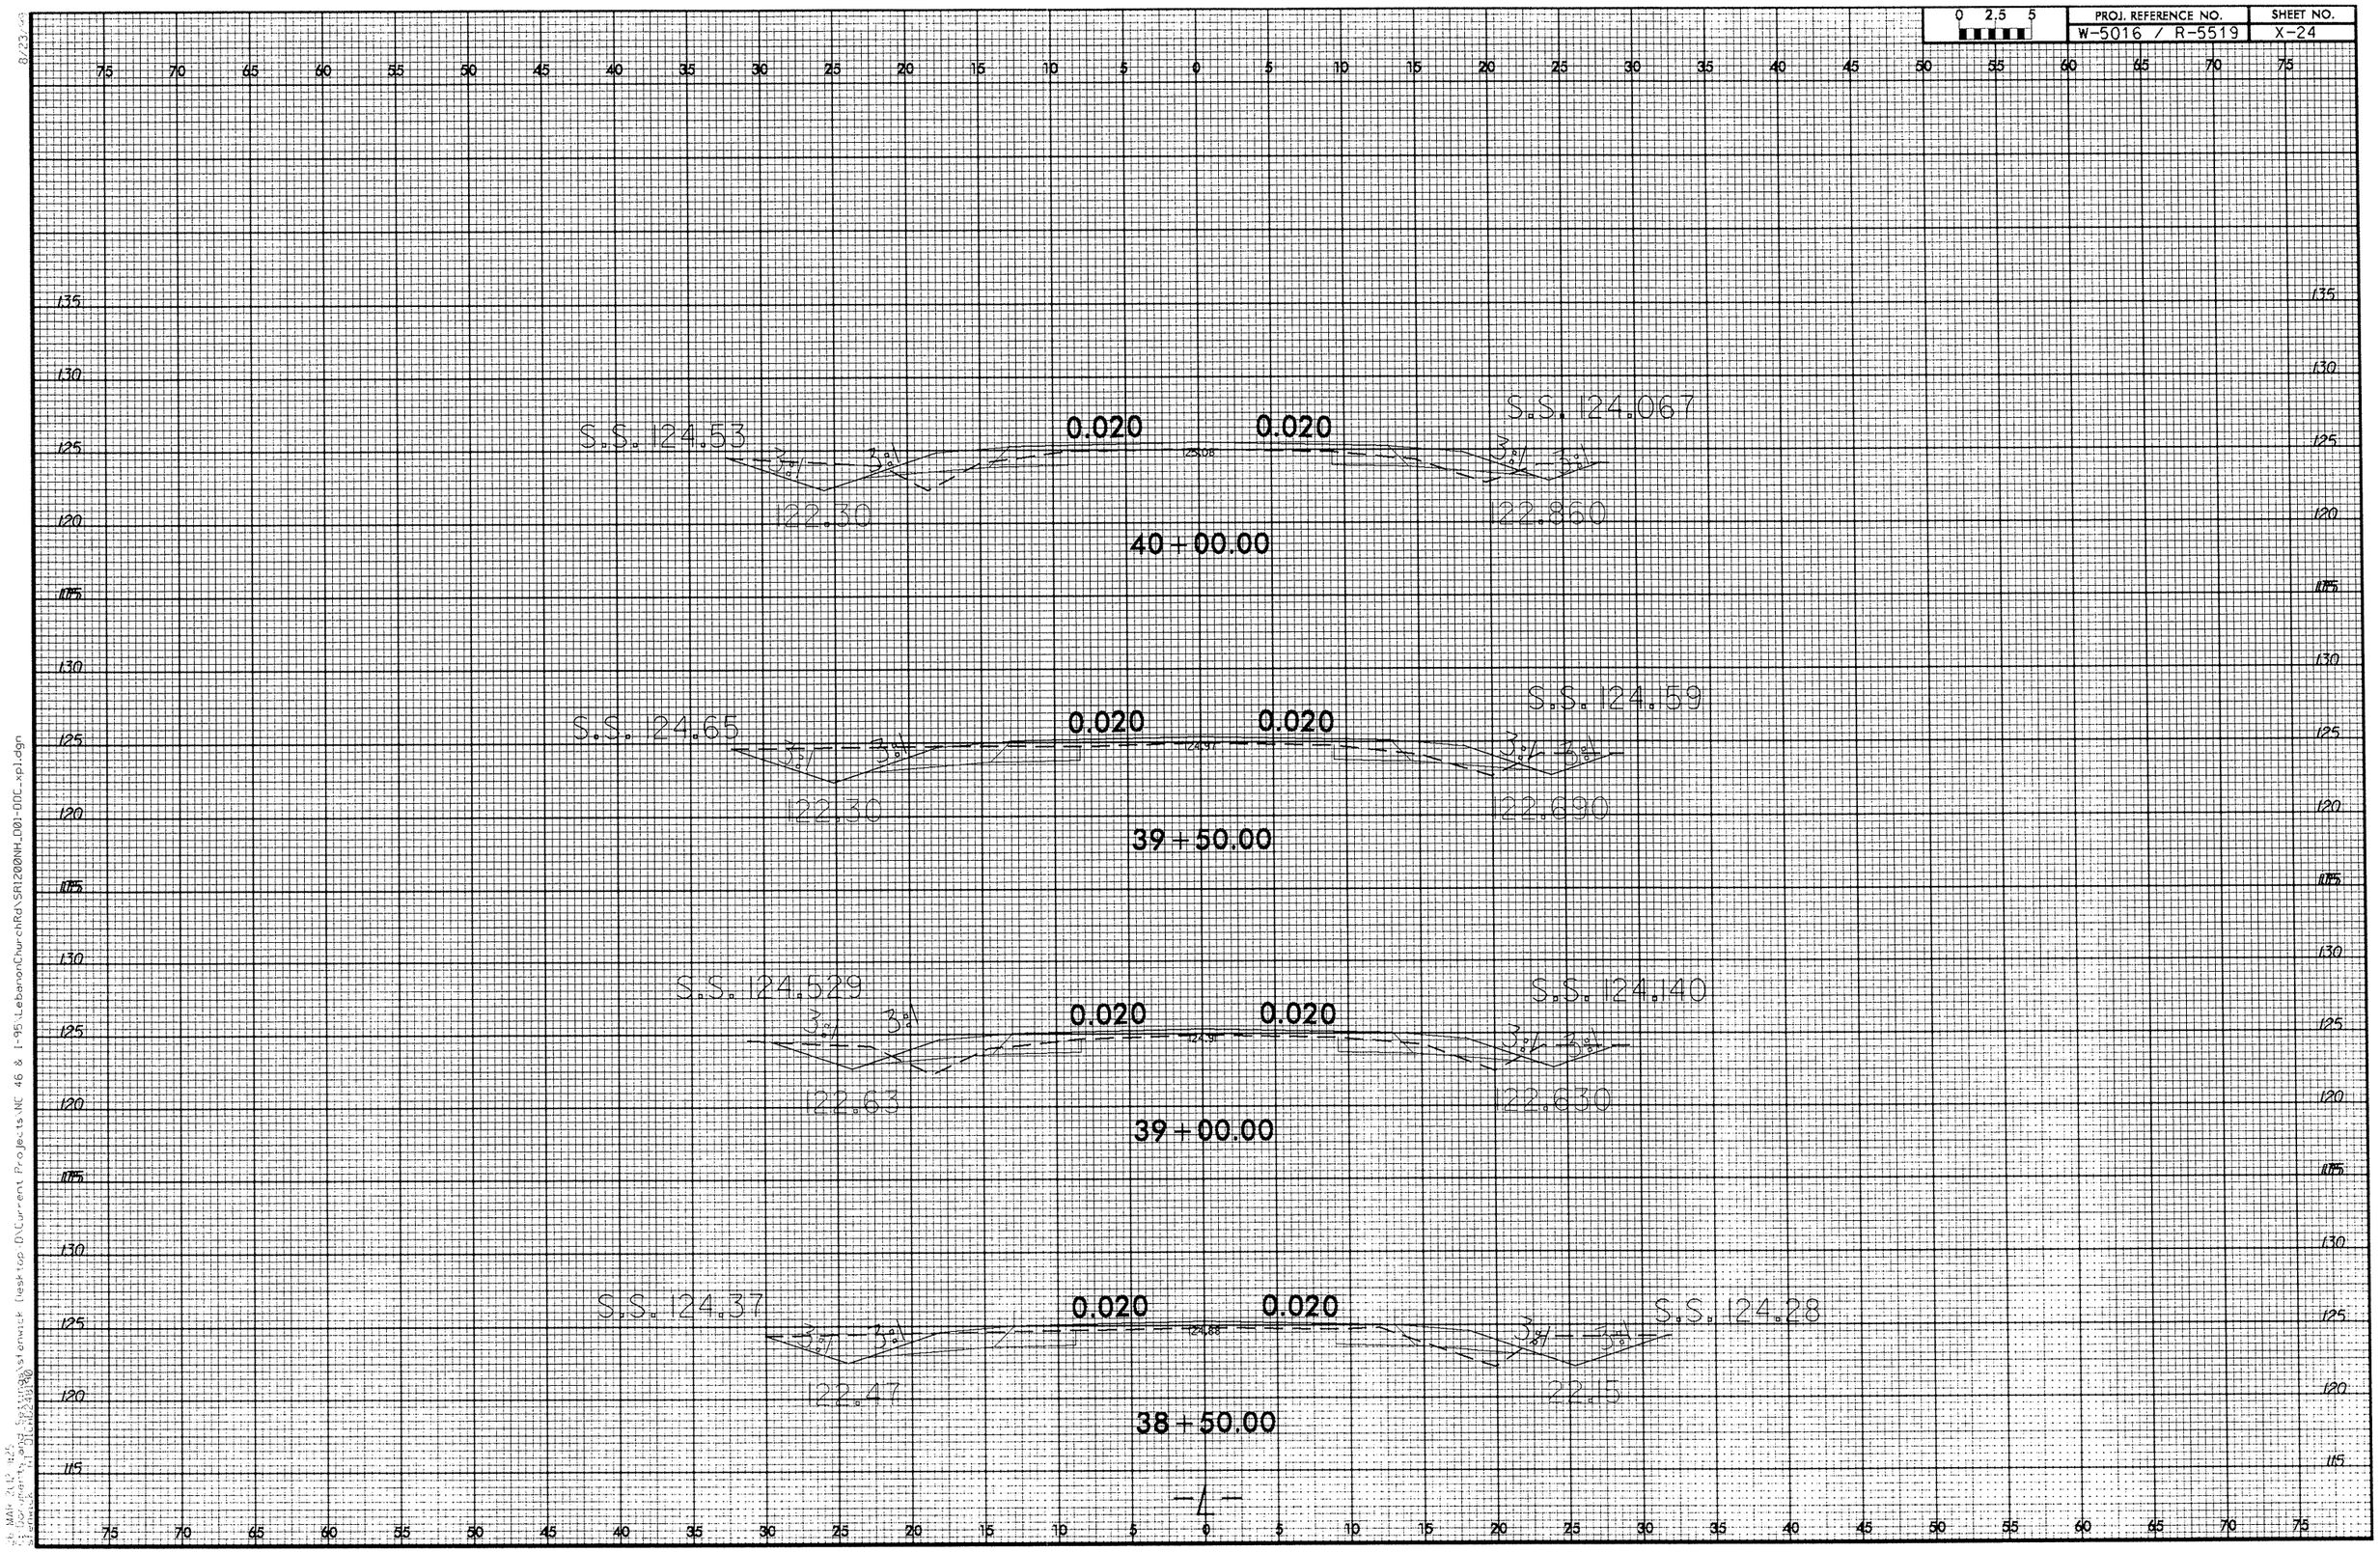

0 2.5 5
PROJ. REFERENCE NO.
W-5016 / R-5519
SHEET NO.
X-24
S.S. 124.53
0.020
0.020
S.S. 124.067
3:1
3:1
122.30
122.860
40+00.00
S.S. 124.65
0.020
0.020
S.S. 124.59
122.30
122.690
39+50.00
S.S. 124.529
0.020
0.020
S.S. 124.140
122.63
122.630
39+00.00
S.S. 124.37
0.020
0.020
S.S. 124.28
122.47
122.15
38+50.00
-L-

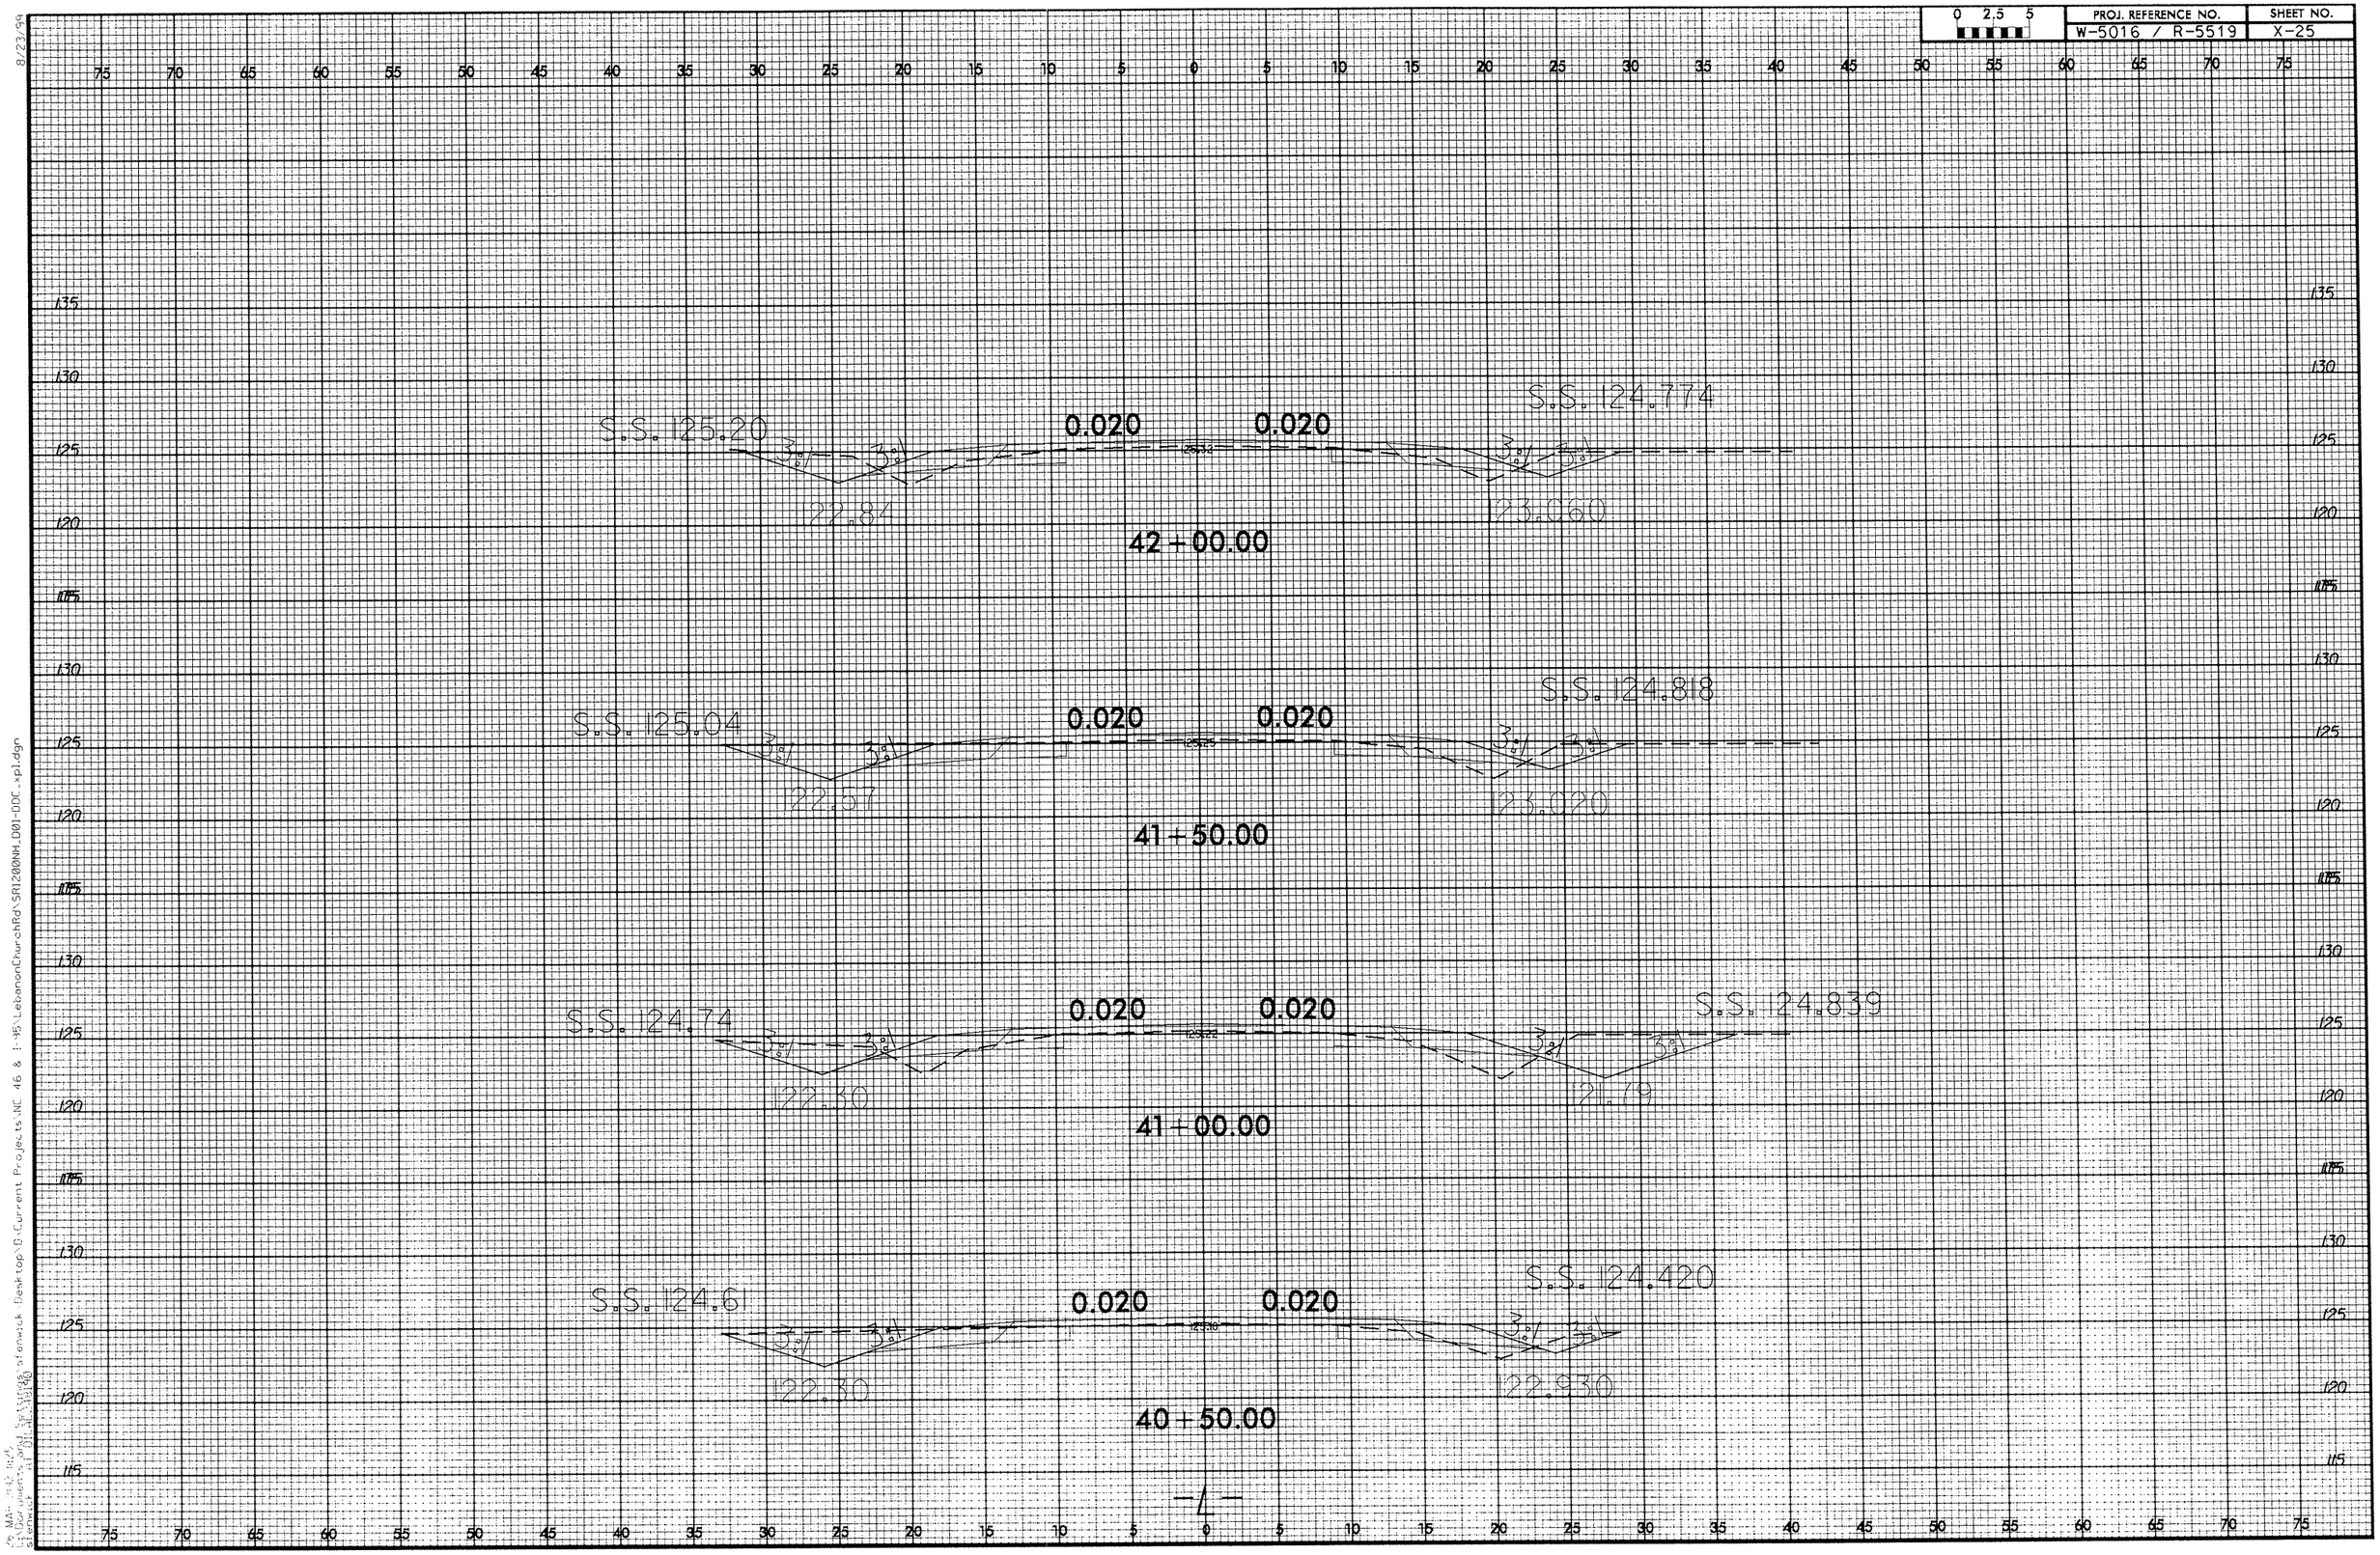

0 2.5 5
PROJ. REFERENCE NO.
W-5016 / R-5519
SHEET NO.
X-25
S.S. 125.20
0.020
0.020
S.S. 124.774
3:1
122.84
123.060
42+00.00
S.S. 125.04
0.020
0.020
S.S. 124.818
122.57
123.020
41+50.00
S.S. 124.74
0.020
0.020
S.S. 124.839
122.30
121.79
41+00.00
S.S. 124.61
0.020
0.020
S.S. 124.420
122.30
122.930
40+50.00
-L-

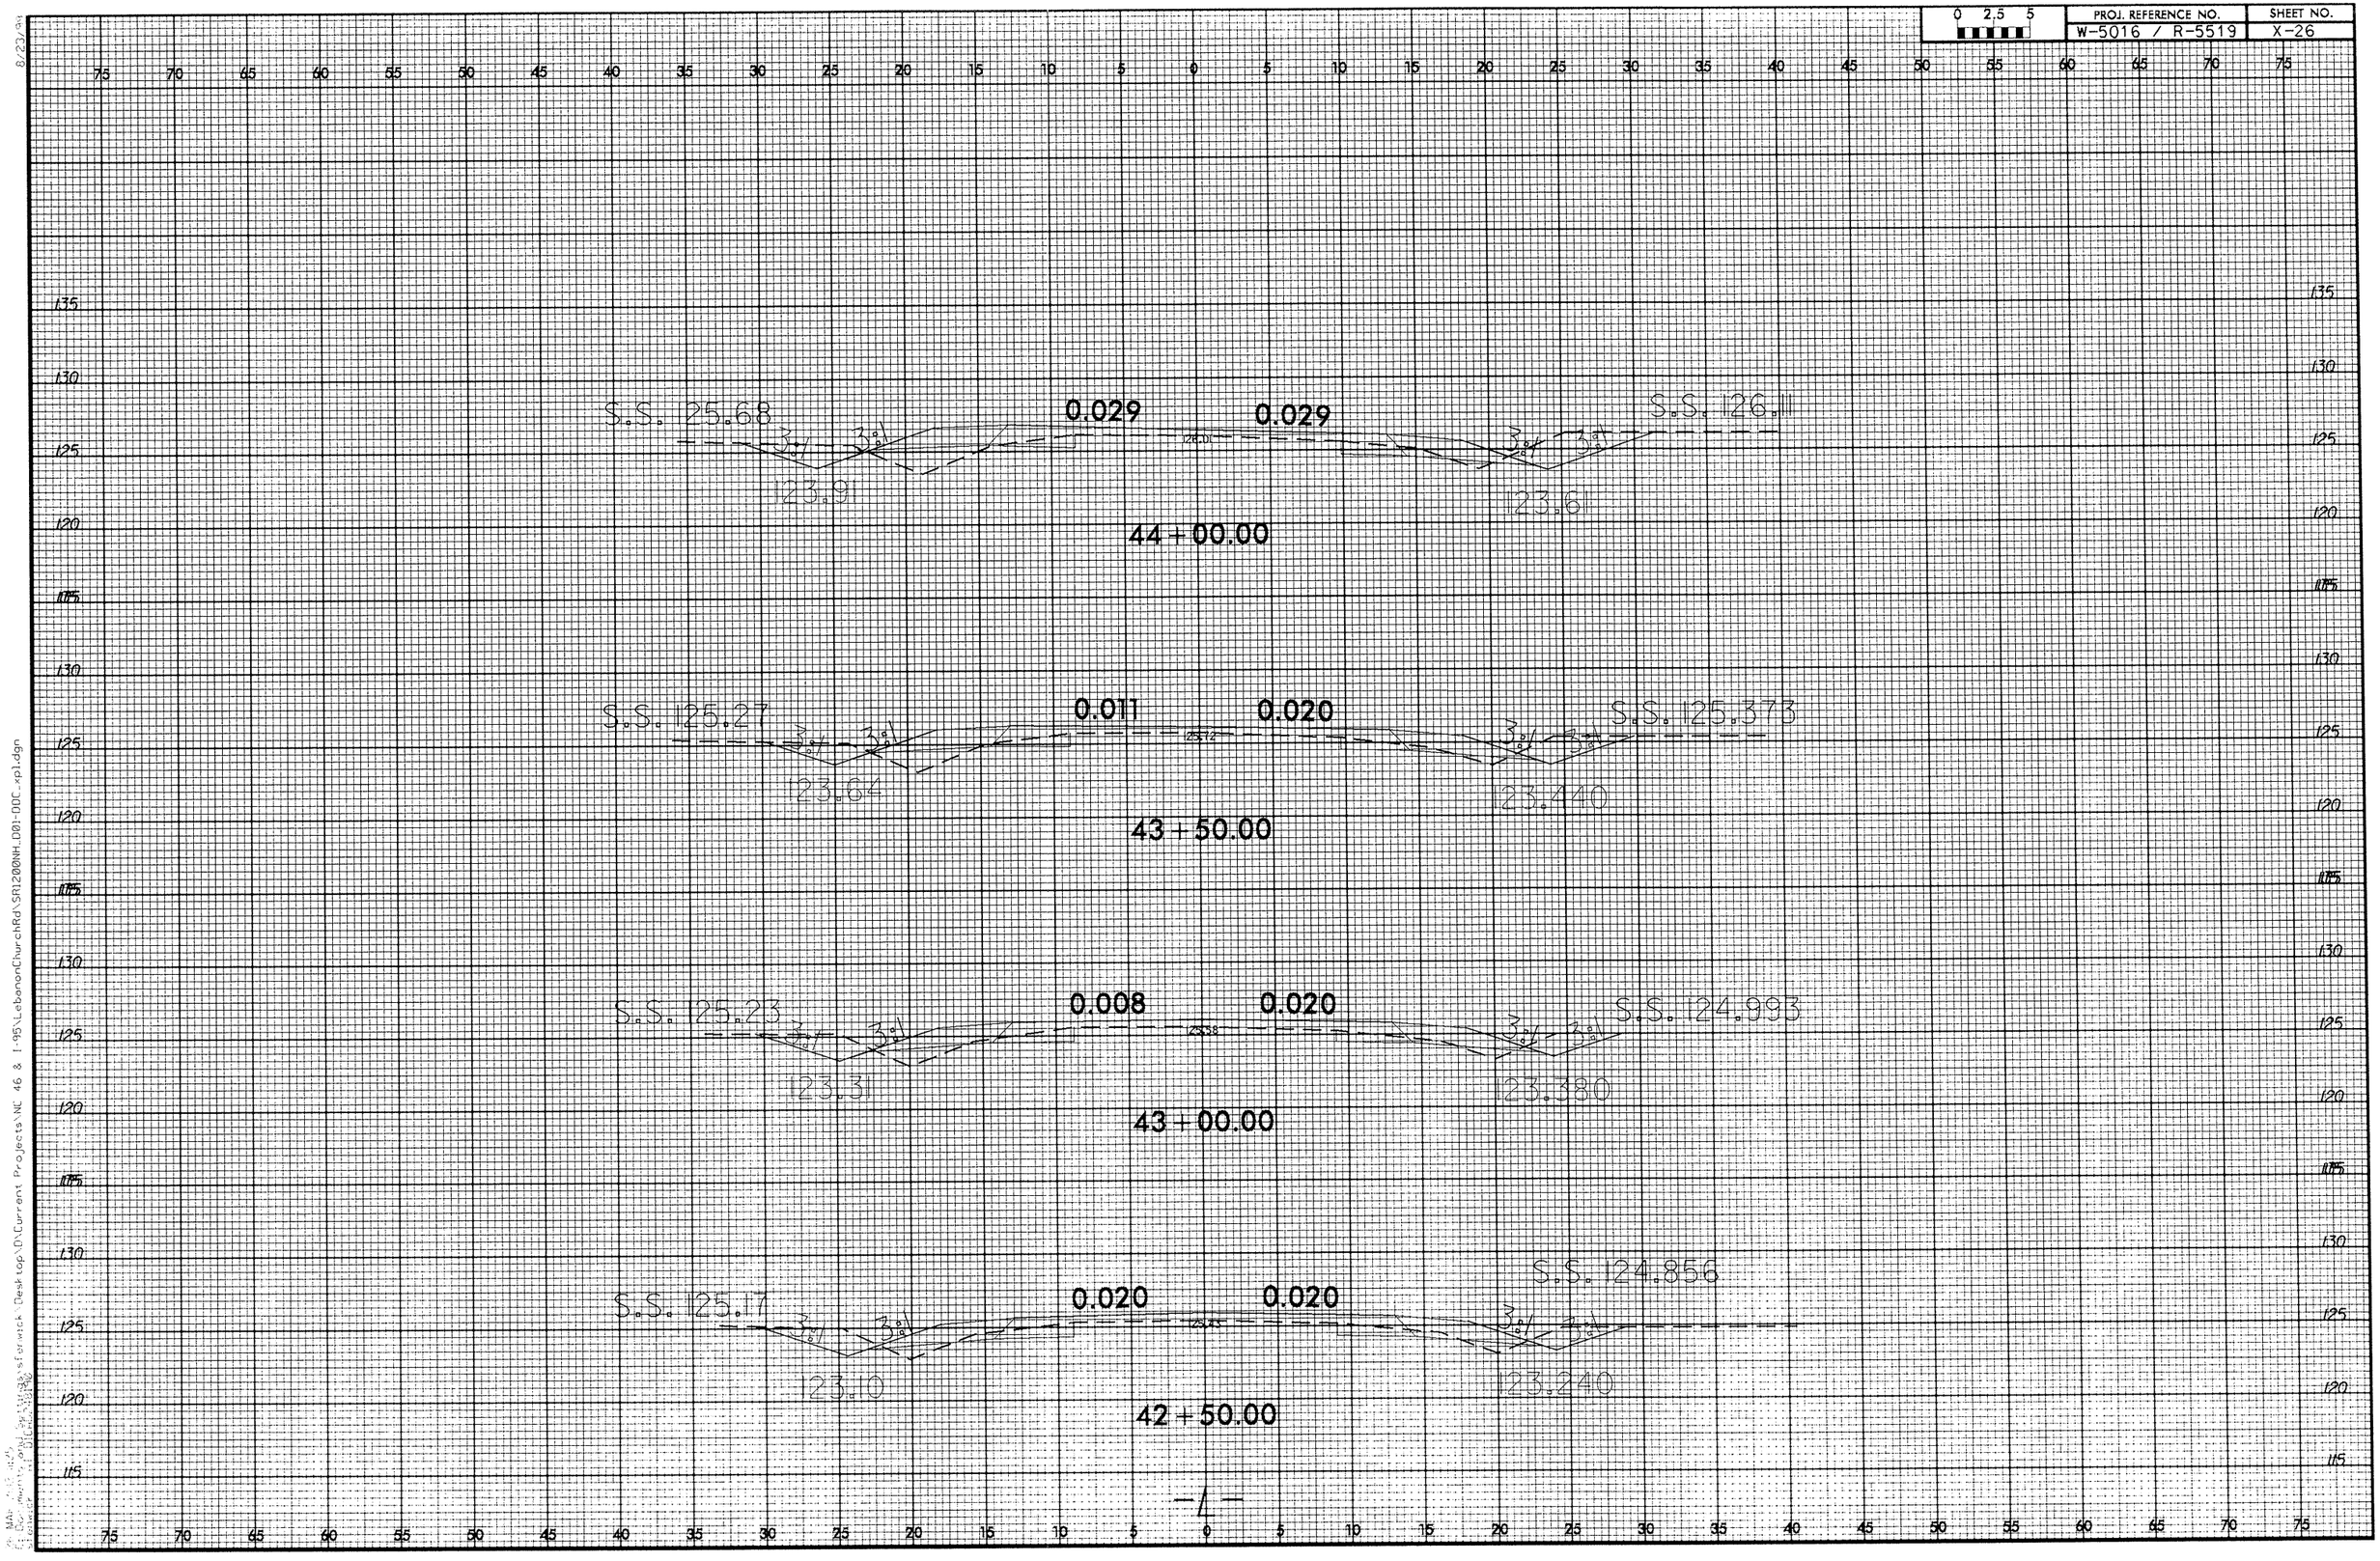

0 2.5 5
PROJ. REFERENCE NO.
W-5016 / R-5519
SHEET NO.
X-26
S.S. 125.68
0.029
0.029
S.S. 126.11
123.91
123.61
44+00.00
S.S. 125.27
0.011
0.020
S.S. 125.373
123.64
123.440
43+50.00
S.S. 125.23
0.008
0.020
S.S. 124.993
123.31
123.380
43+00.00
S.S. 125.17
0.020
0.020
S.S. 124.856
123.10
123.240
42+50.00
-L-

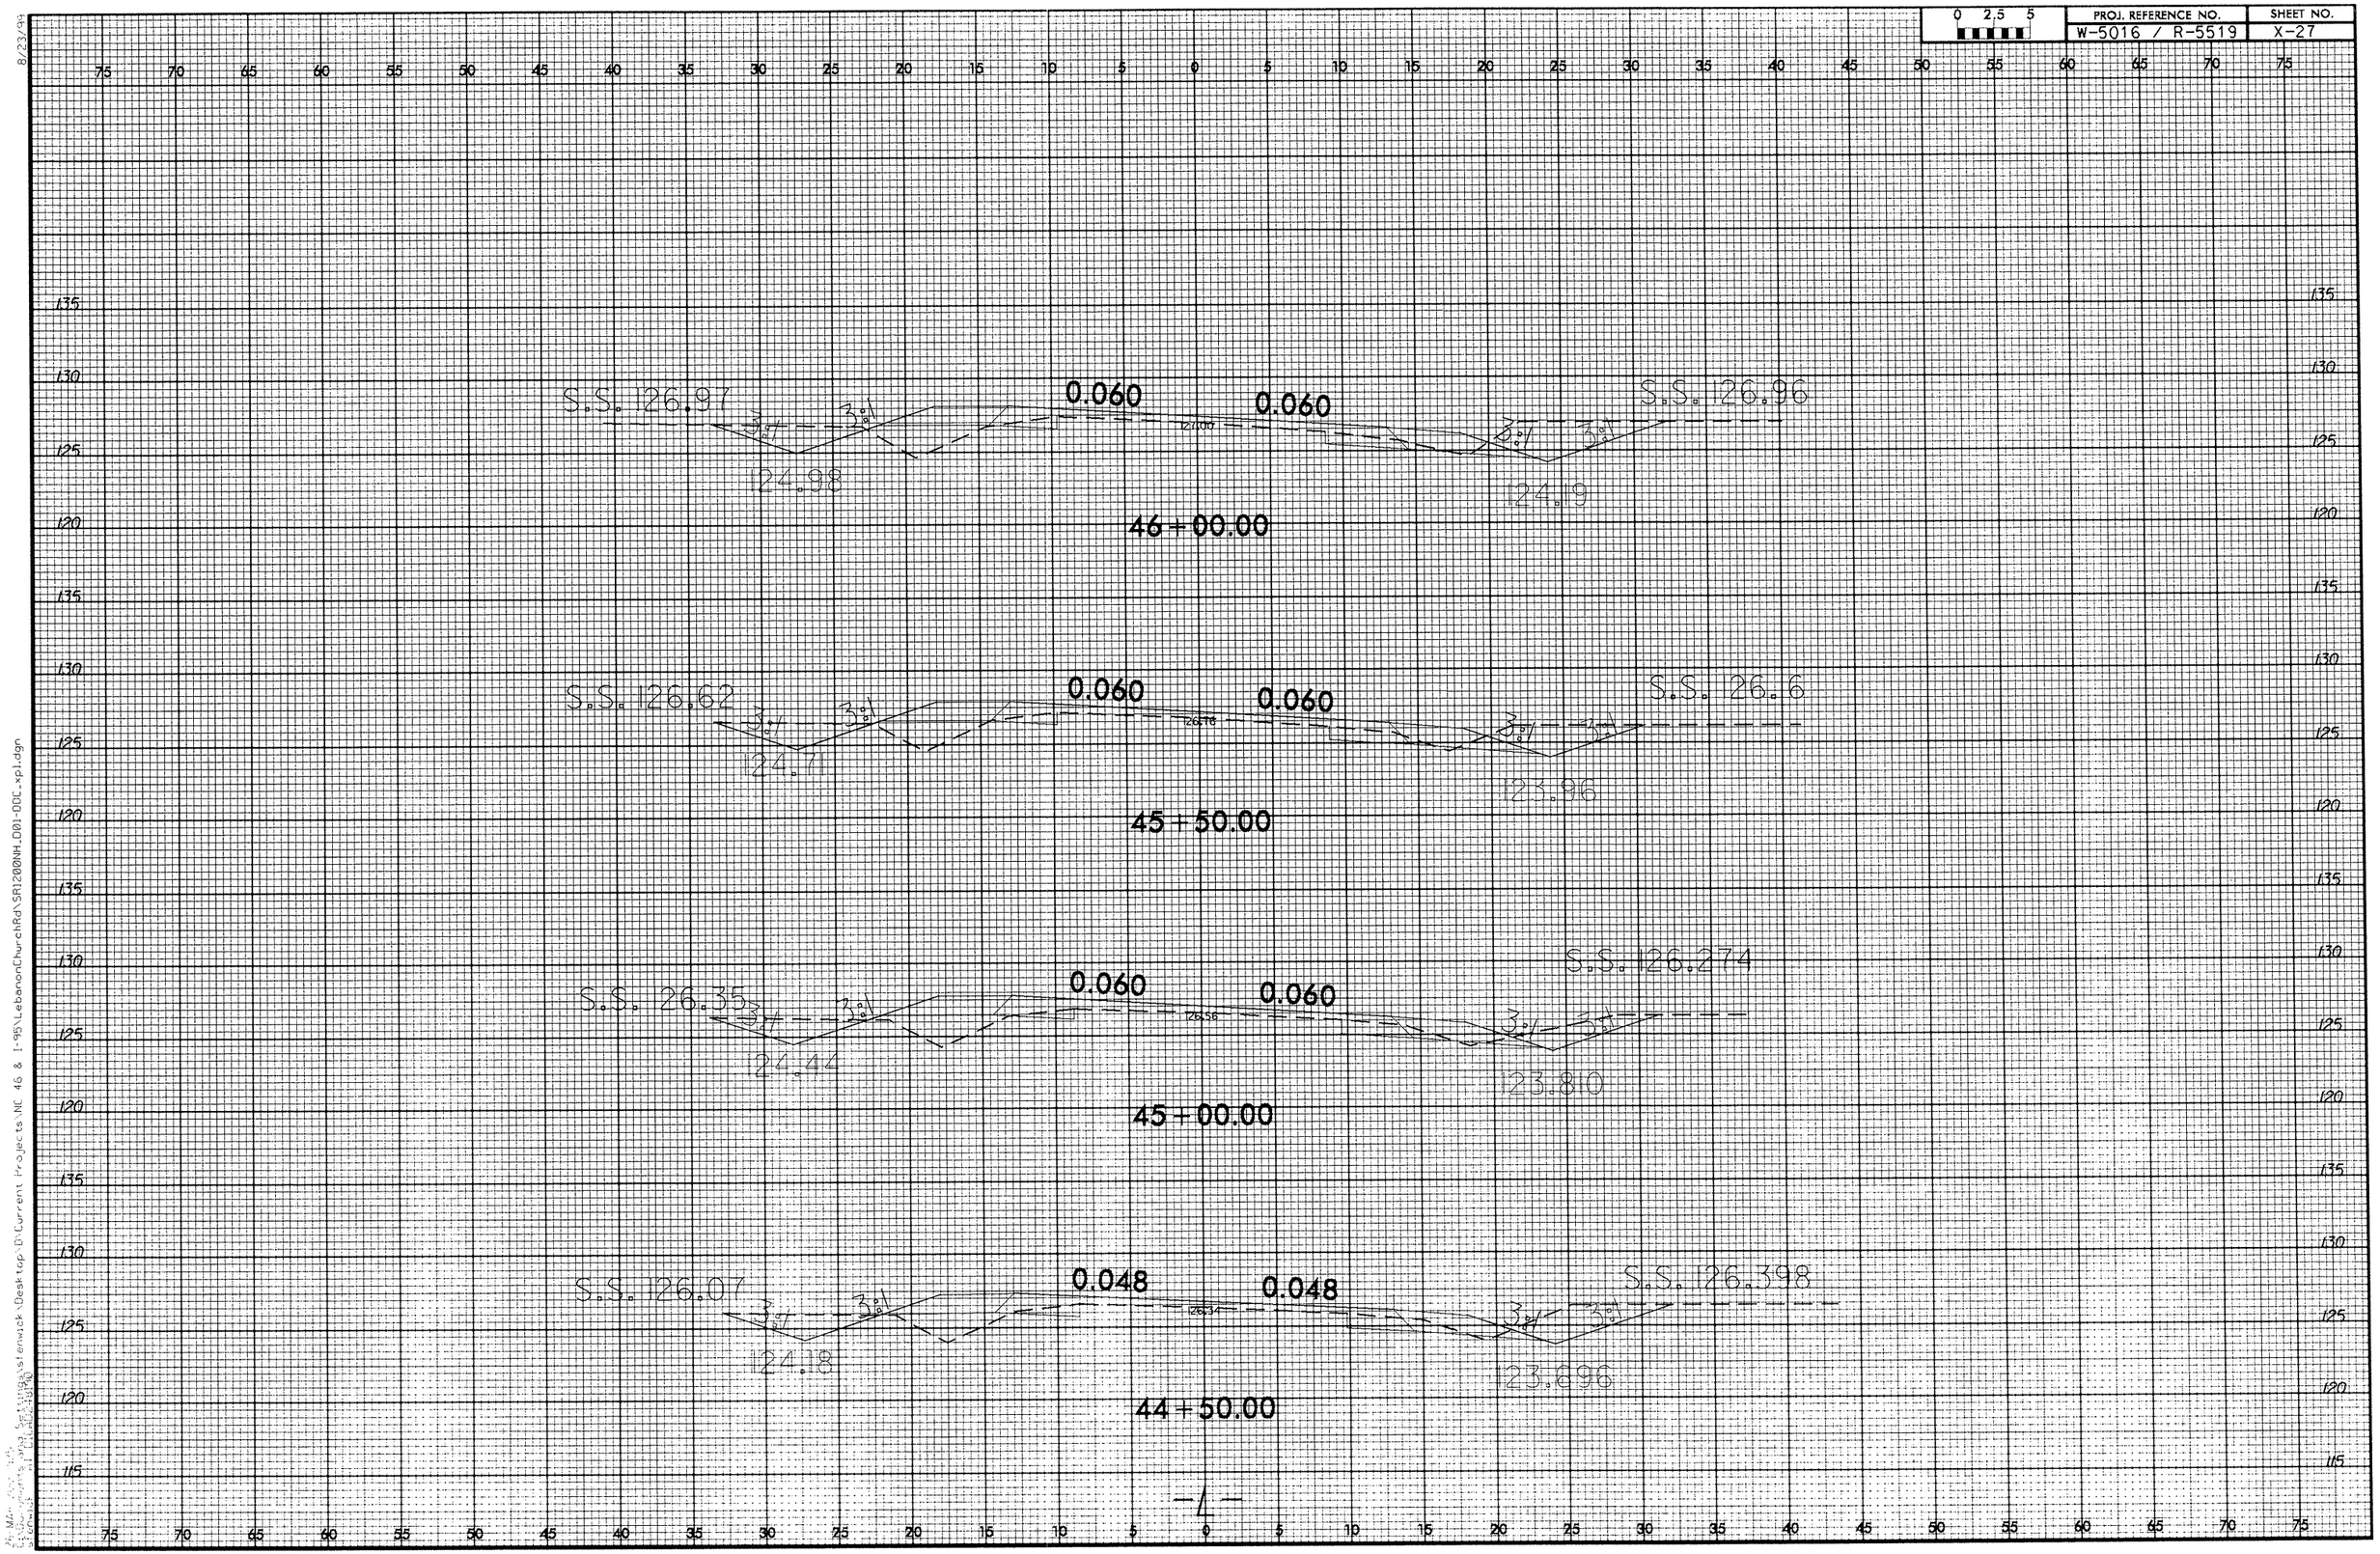

PROJ. REFERENCE NO.
W-5016 / R-5519
SHEET NO.
X-27
0 2.5 5
S.S. 126.97
0.060
0.060
S.S. 126.96
124.98
124.19
46+00.00
S.S. 126.62
0.060
0.060
S.S. 126.6
124.71
123.96
45+50.00
S.S. 126.35
0.060
0.060
S.S. 126.274
124.44
123.810
45+00.00
S.S. 126.07
0.048
0.048
S.S. 126.398
124.18
123.696
44+50.00
-L-

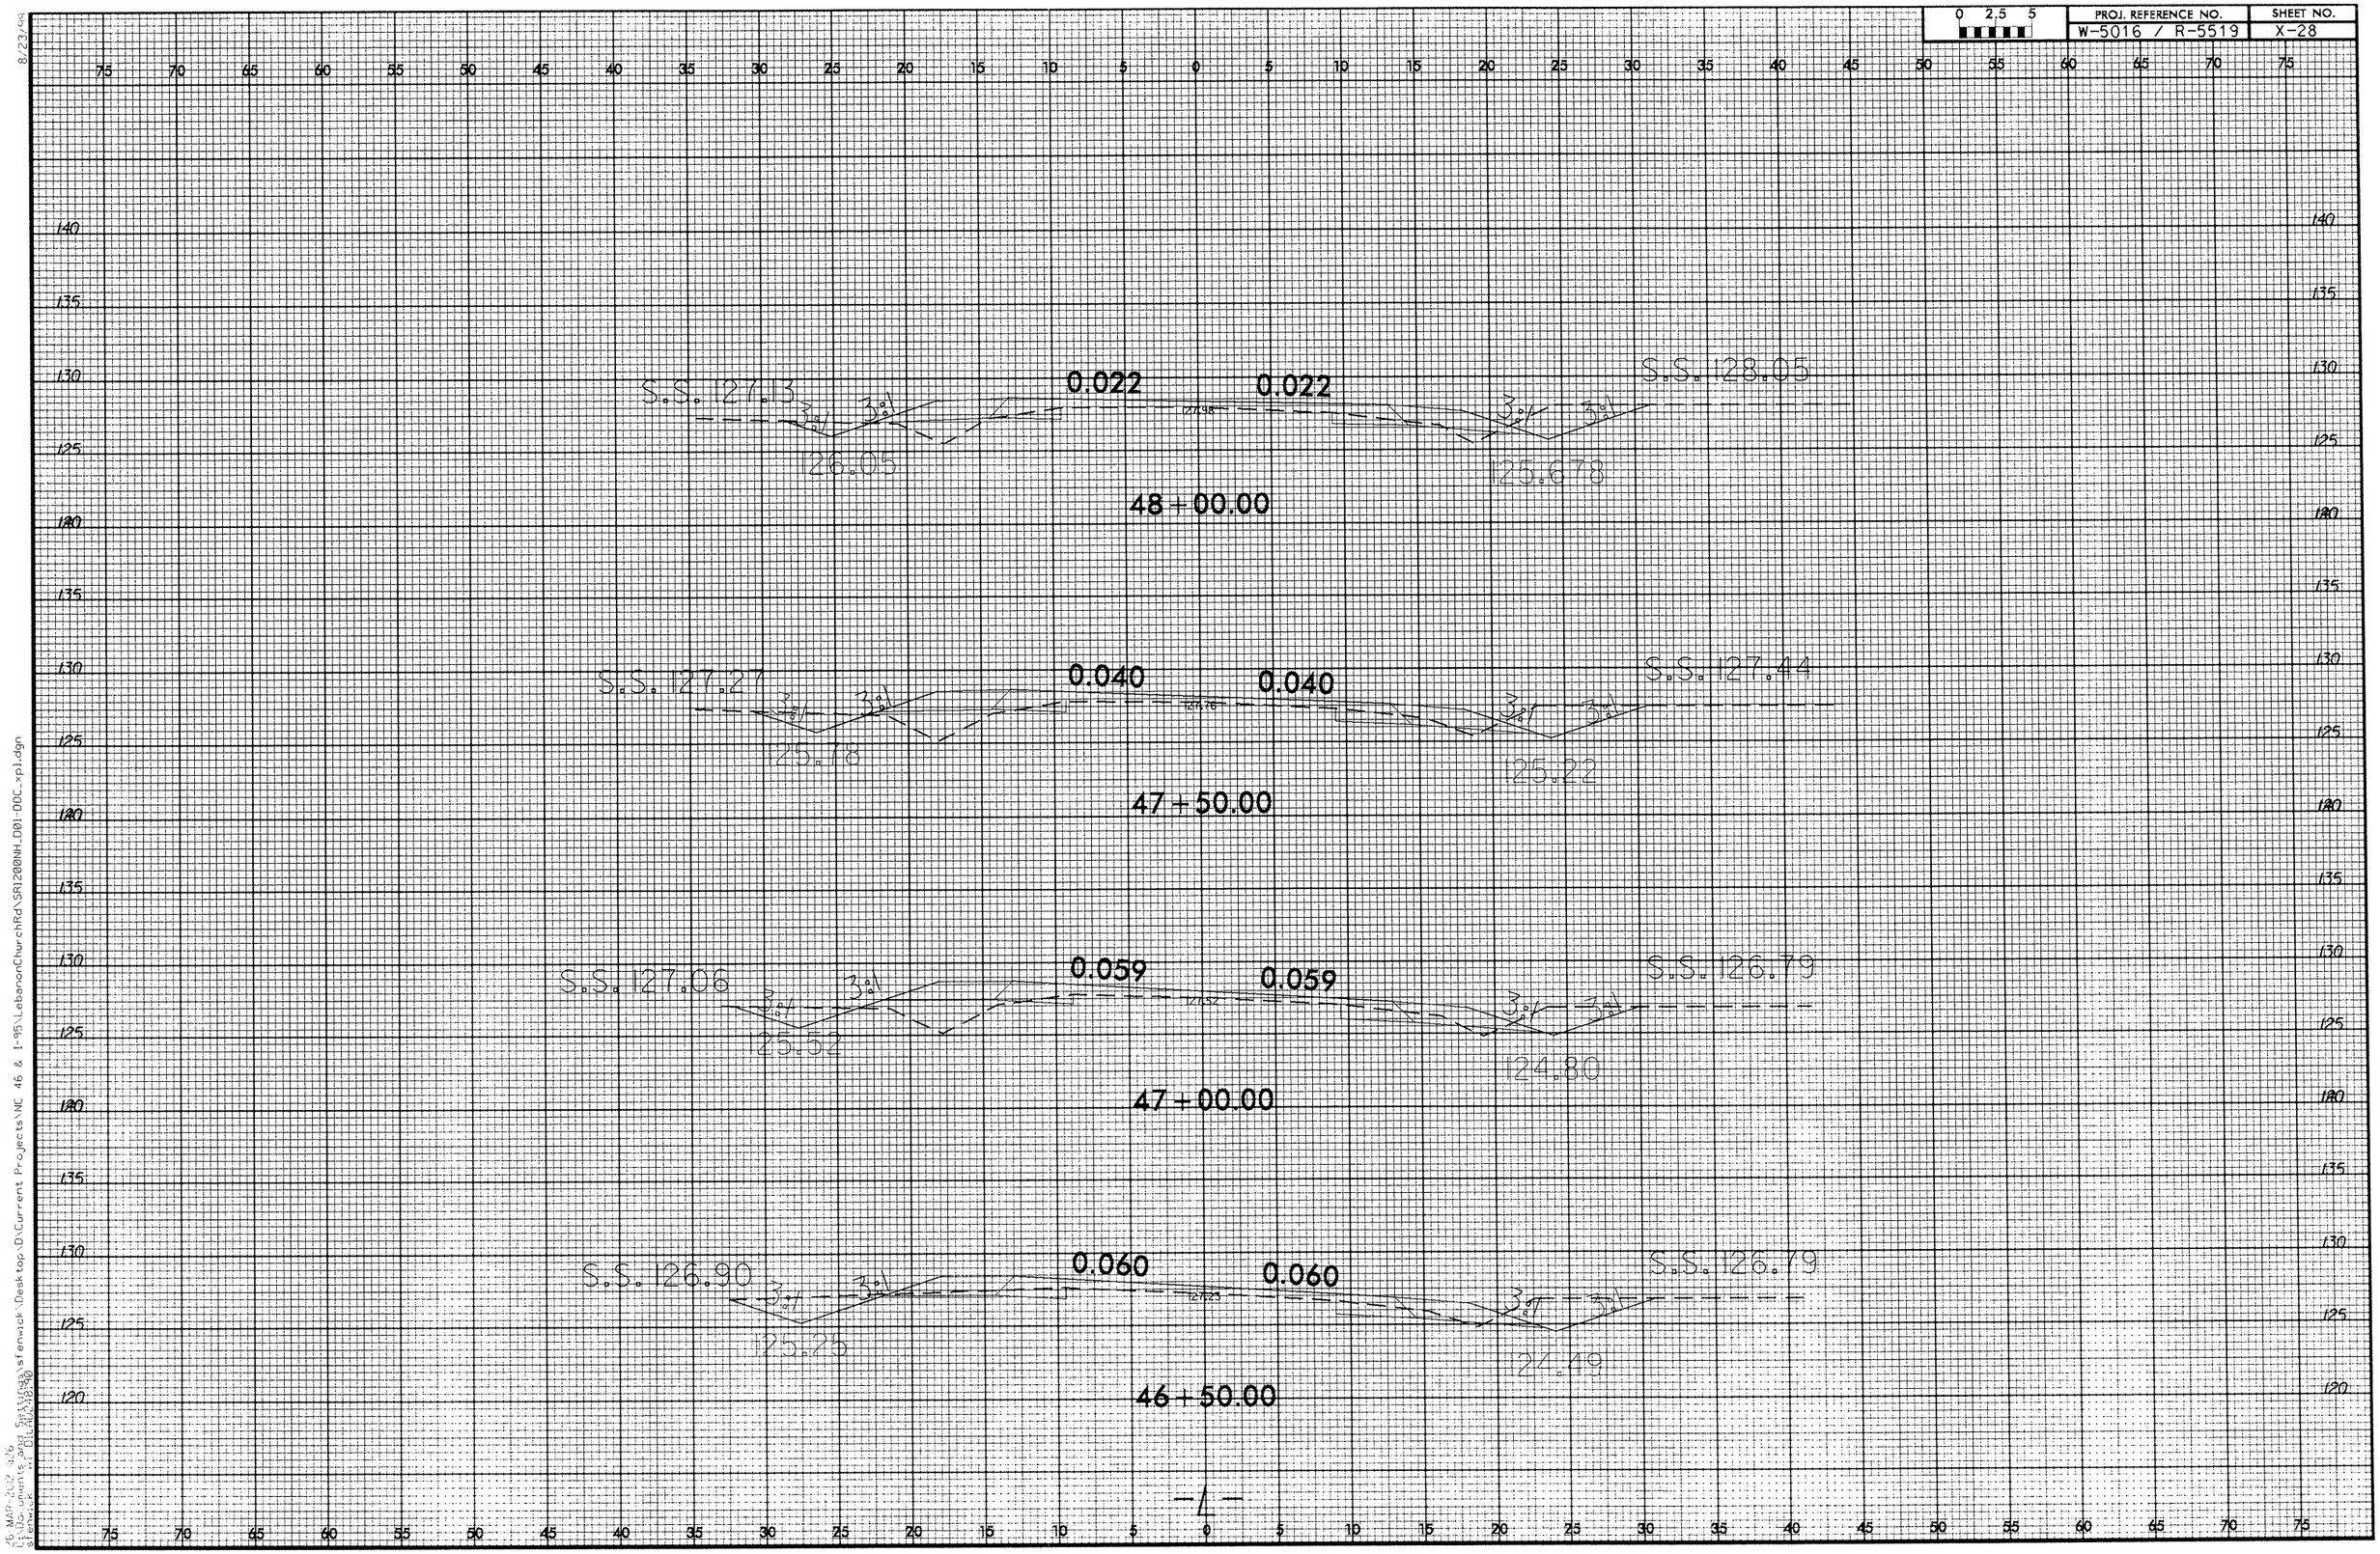

PROJ. REFERENCE NO.
W-5016 / R-5519
SHEET NO.
X-28
0 2.5 5
S.S. 127.13
0.022
0.022
S.S. 128.05
126.05
125.678
48+00.00
S.S. 127.27
0.040
0.040
S.S. 127.44
125.78
125.22
47+50.00
S.S. 127.06
0.059
0.059
S.S. 126.79
125.52
124.80
47+00.00
S.S. 126.90
0.060
0.060
S.S. 126.79
125.25
124.49
46+50.00
-L-

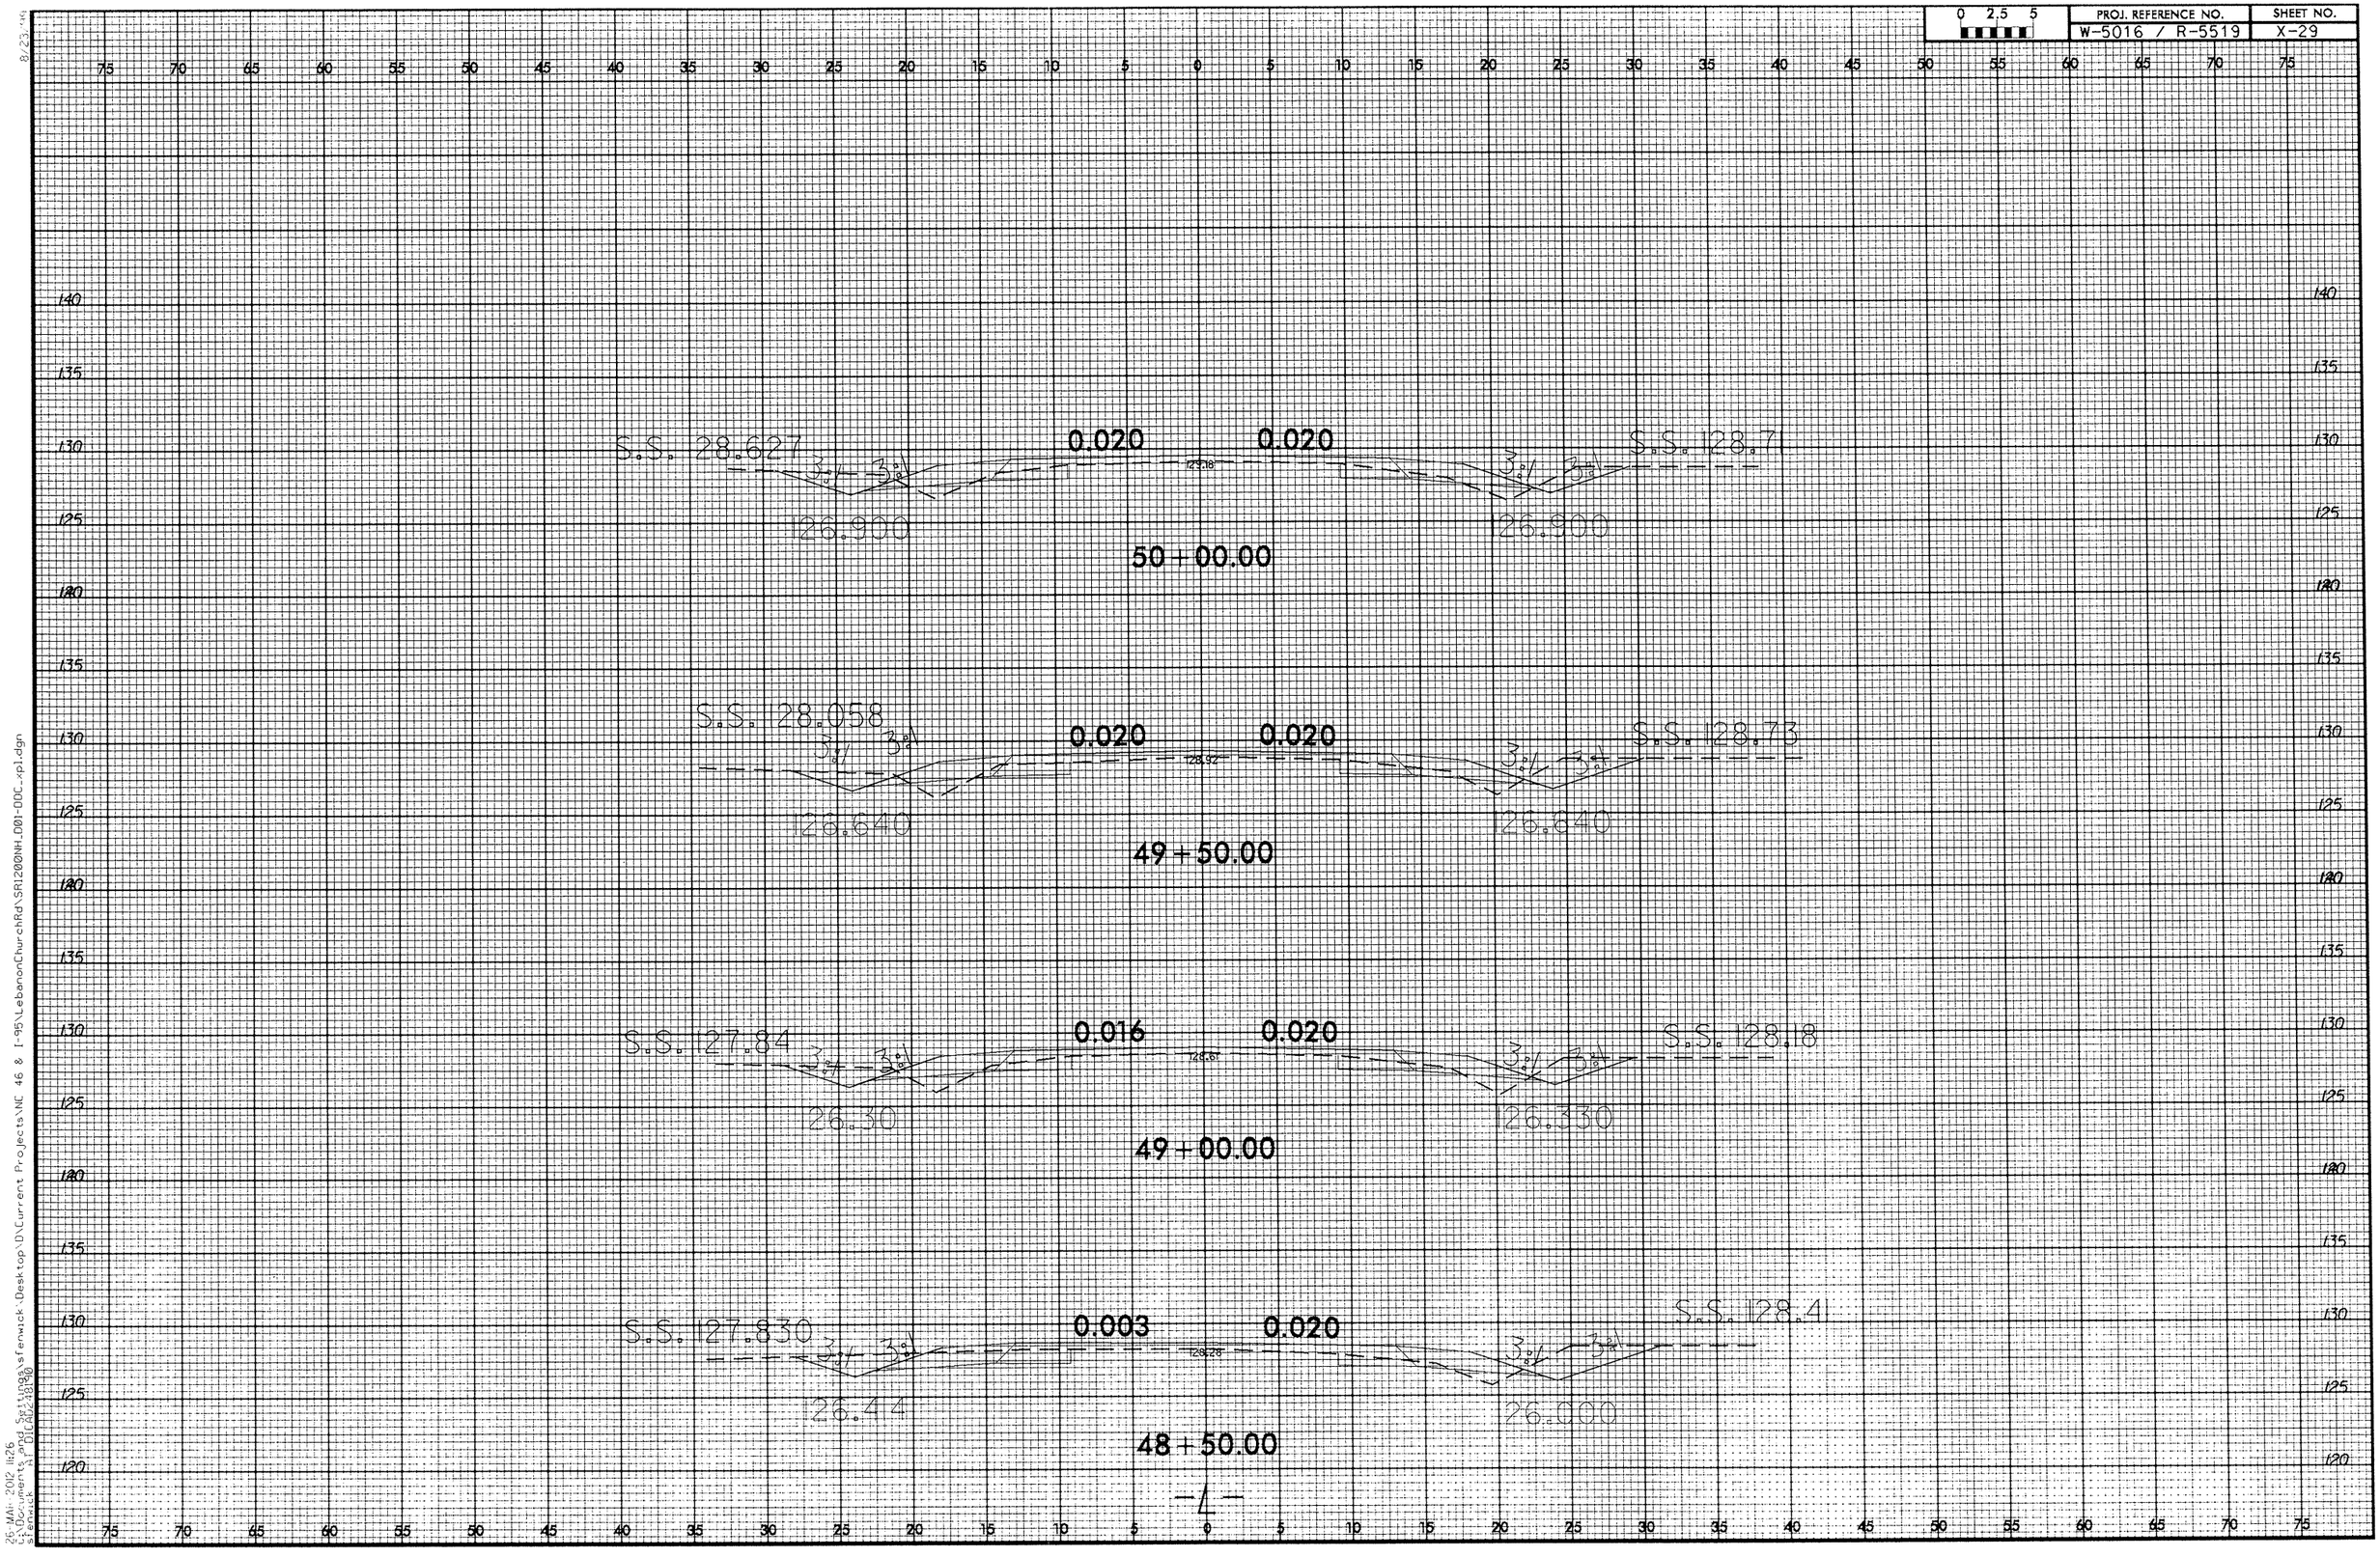

0 2.5 5
PROJ. REFERENCE NO.
W-5016 / R-5519
SHEET NO.
X-29
S.S. 128.627
0.020
0.020
S.S. 128.71
126.900
126.900
50+00.00
S.S. 128.058
0.020
0.020
S.S. 128.73
126.640
126.640
49+50.00
S.S. 127.84
0.016
0.020
S.S. 128.18
126.30
126.330
49+00.00
S.S. 127.830
0.003
0.020
S.S. 128.41
126.44
126.000
48+50.00
-L-

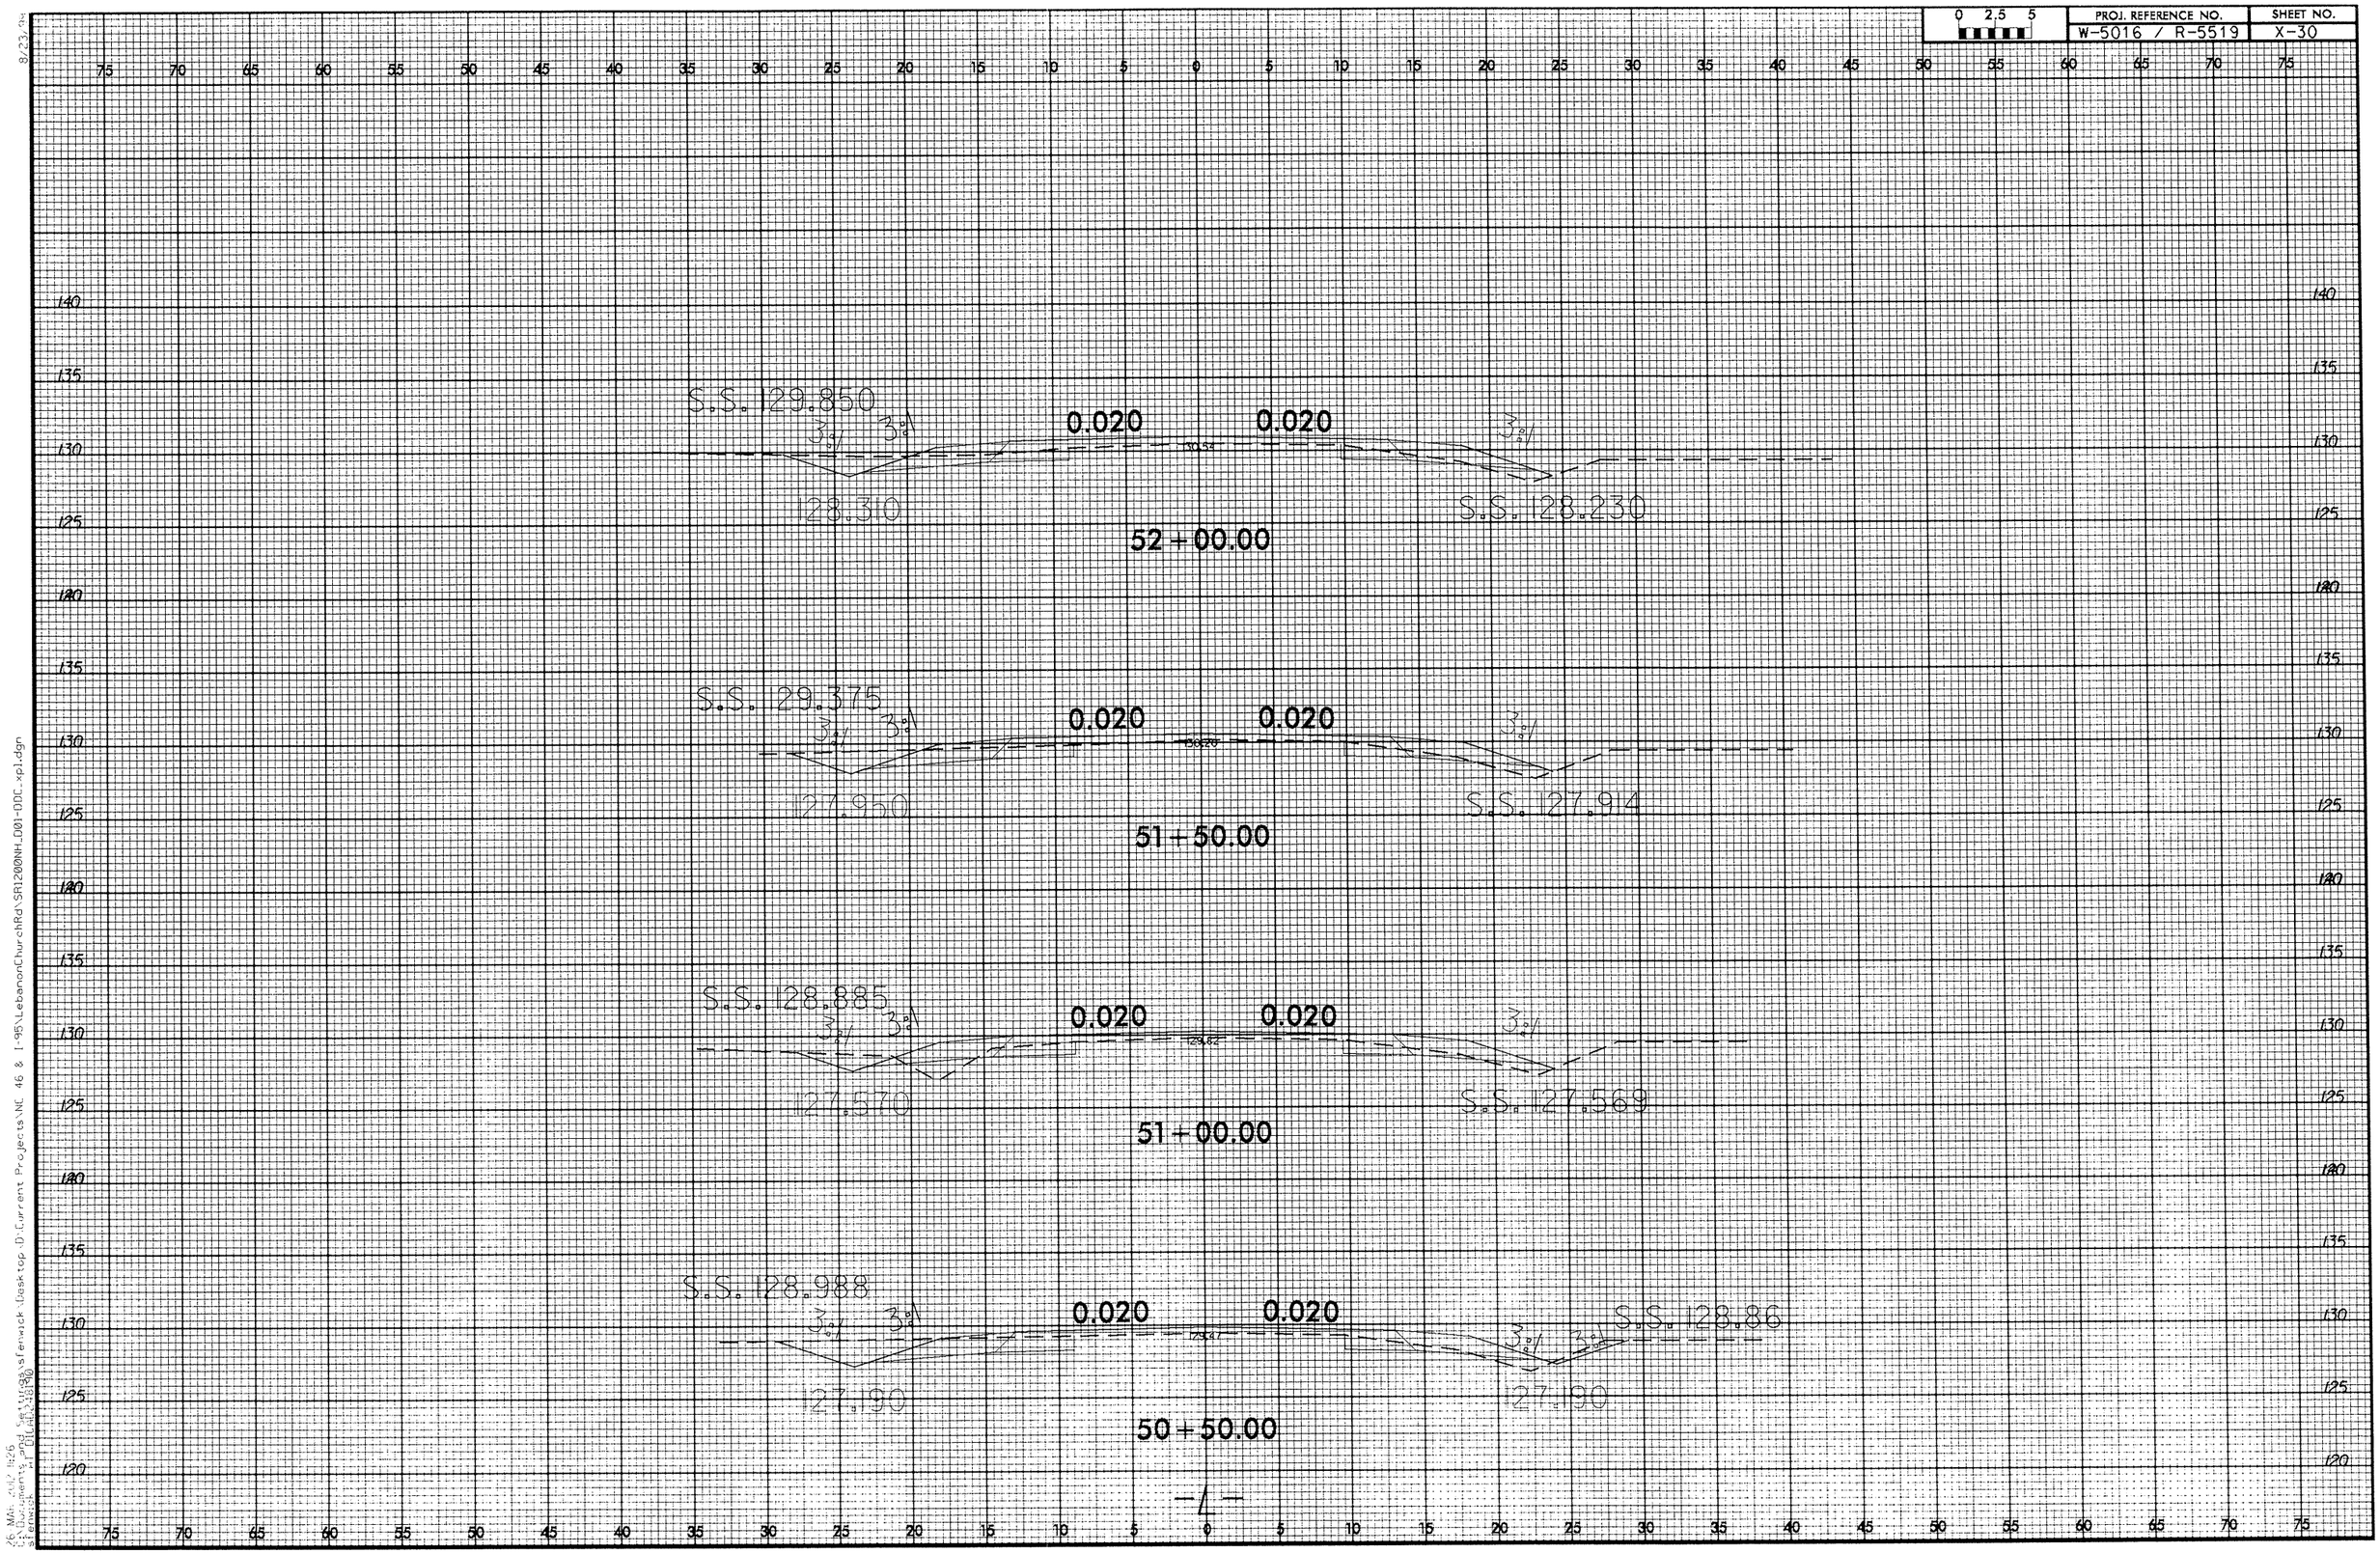

0 2.5 5
PROJ. REFERENCE NO.
W-5016 / R-5519
SHEET NO.
X-30
S.S. 129.850
3:1
3:1
0.020
0.020
3:1
128.310
S.S. 128.230
52+00.00
S.S. 129.375
3:1
3:1
0.020
0.020
3:1
127.950
S.S. 127.914
51+50.00
S.S. 128.885
3:1
3:1
0.020
0.020
3:1
127.570
S.S. 127.569
51+00.00
S.S. 128.988
3:1
3:1
0.020
0.020
3:1
3:1
S.S. 128.86
127.190
127.190
50+50.00
-L-

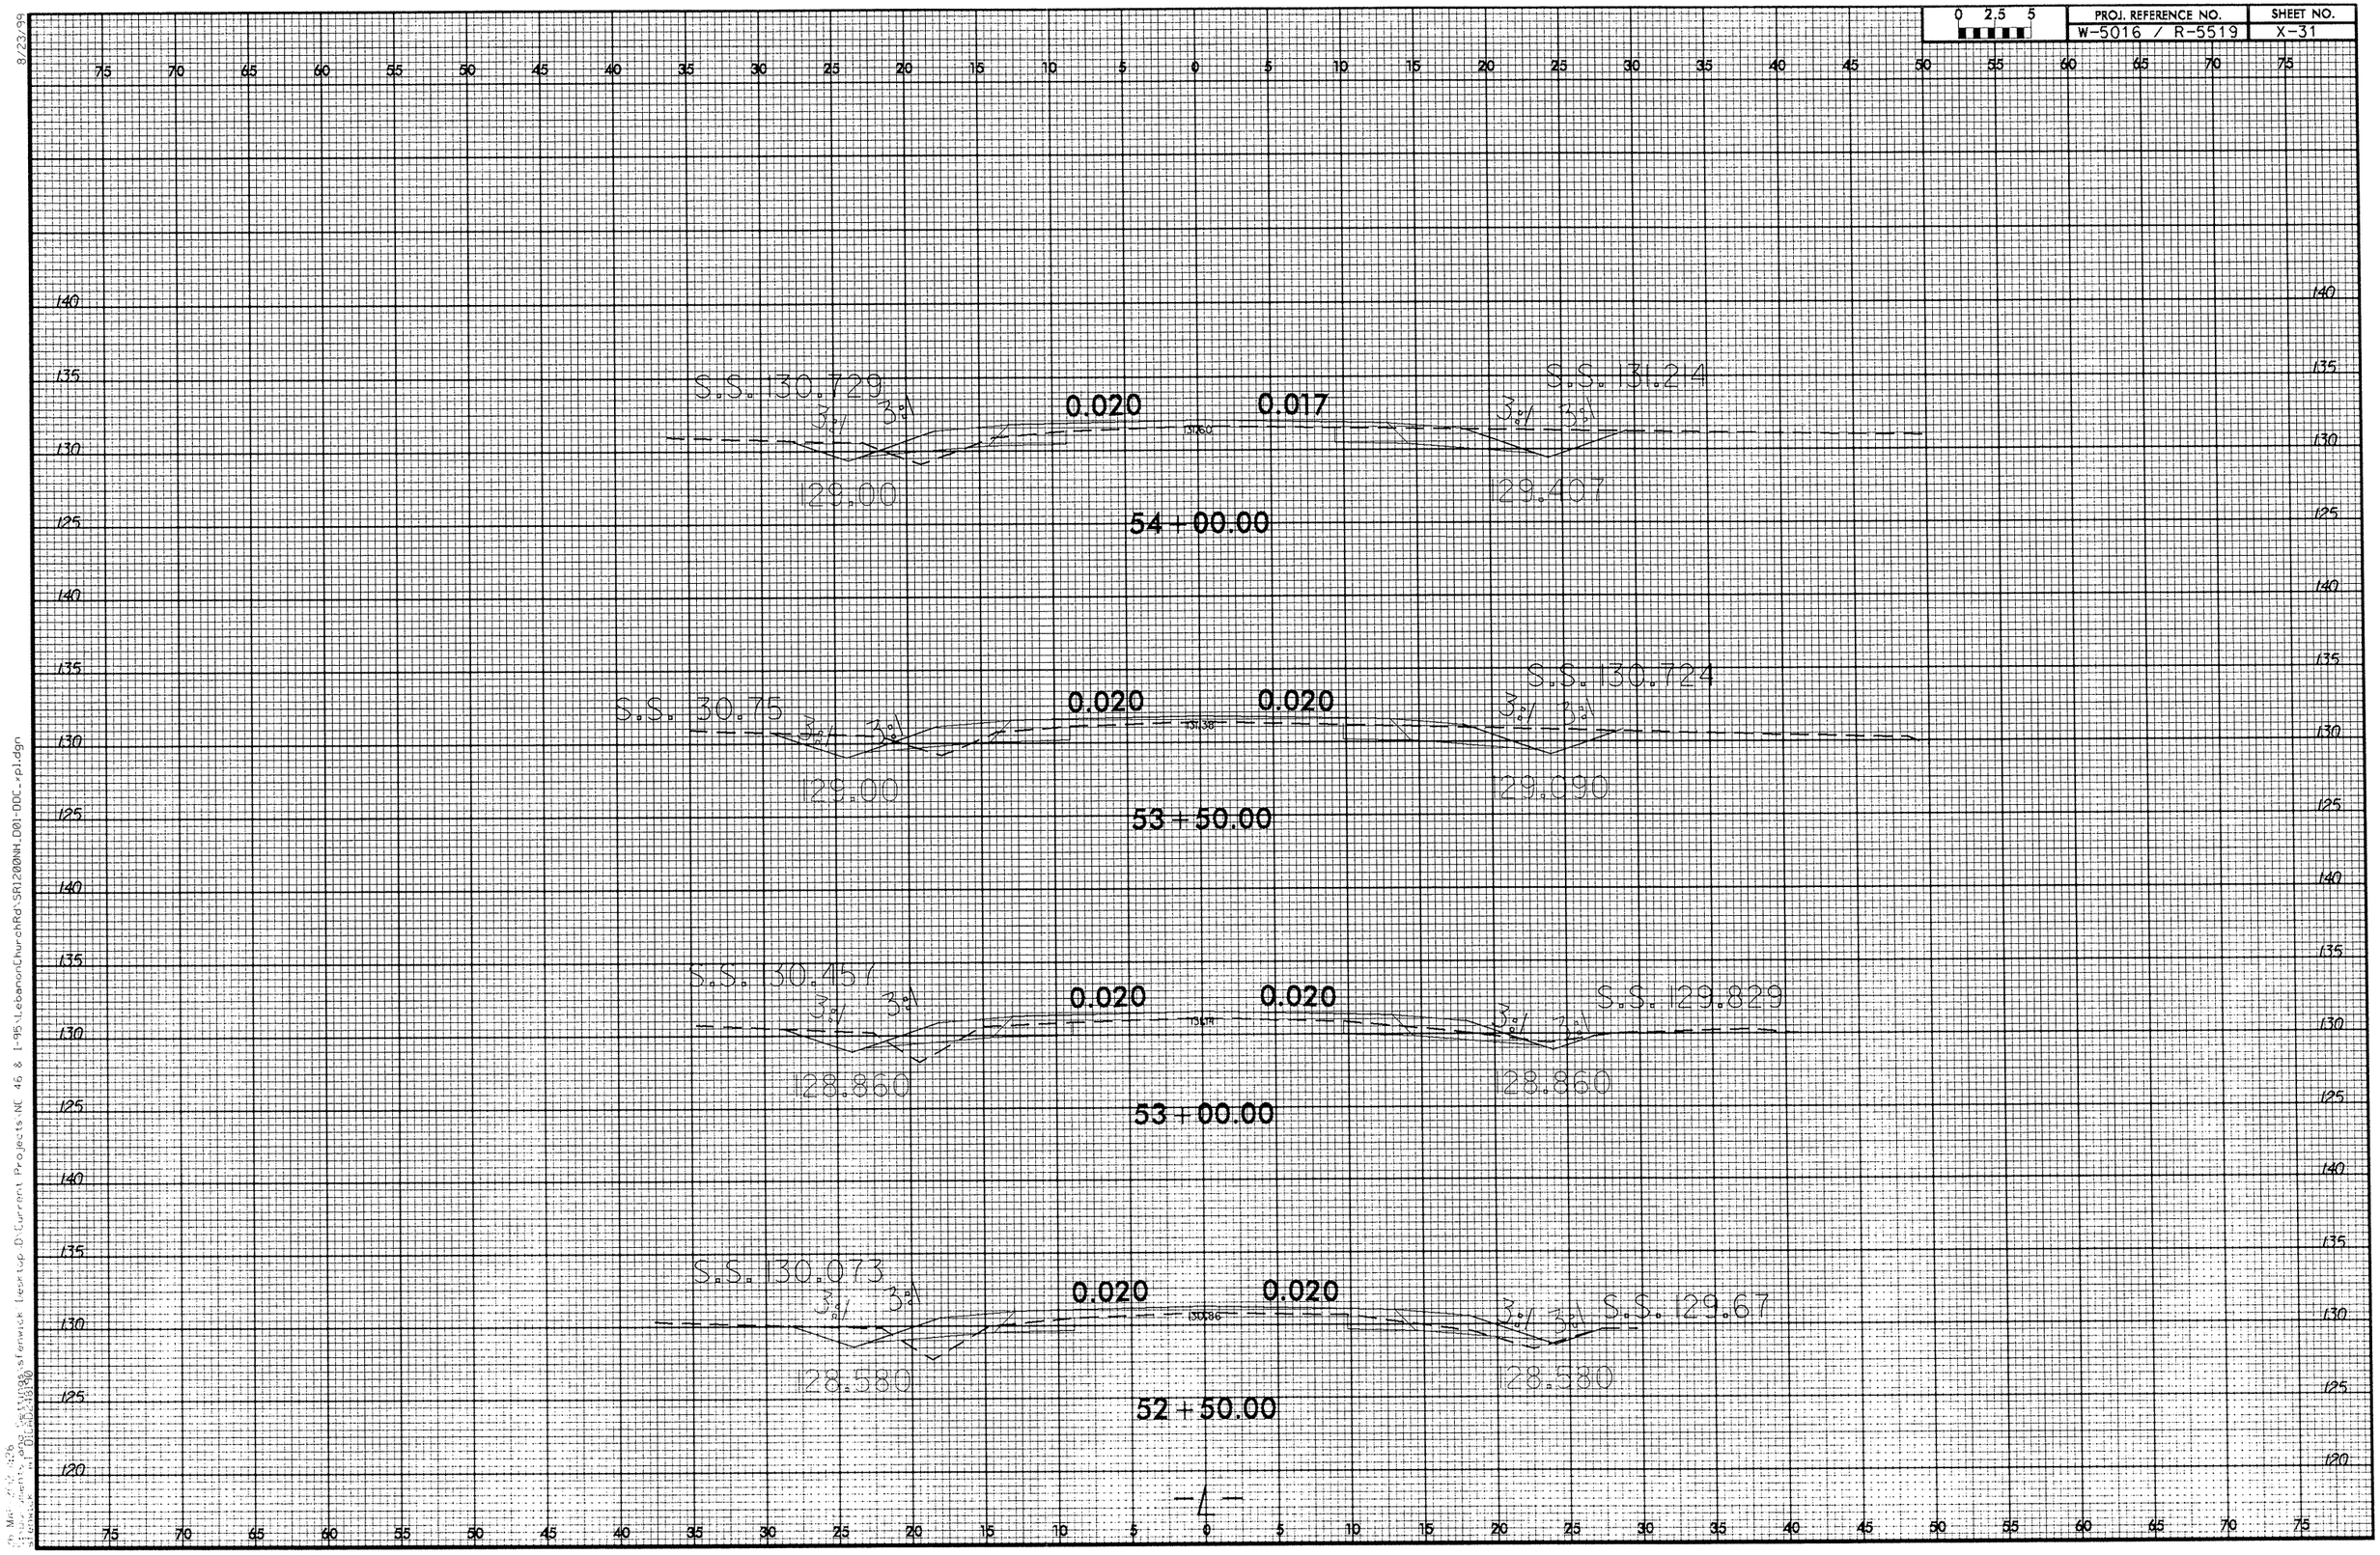

0 2.5 5
PROJ. REFERENCE NO.
W-5016 / R-5519
SHEET NO.
X-31
S.S. 130.729
3:1
3:1
0.020
0.017
S.S. 131.214
3:1
3:1
129.00
129.407
54+00.00
S.S. 130.75
3:1
3:1
0.020
0.020
S.S. 130.724
3:1
3:1
129.00
129.090
53+50.00
S.S. 130.457
3:1
3:1
0.020
0.020
S.S. 129.829
3:1
3:1
128.860
128.860
53+00.00
S.S. 130.073
3:1
3:1
0.020
0.020
S.S. 129.67
3:1
3:1
128.580
128.580
52+50.00
-L-

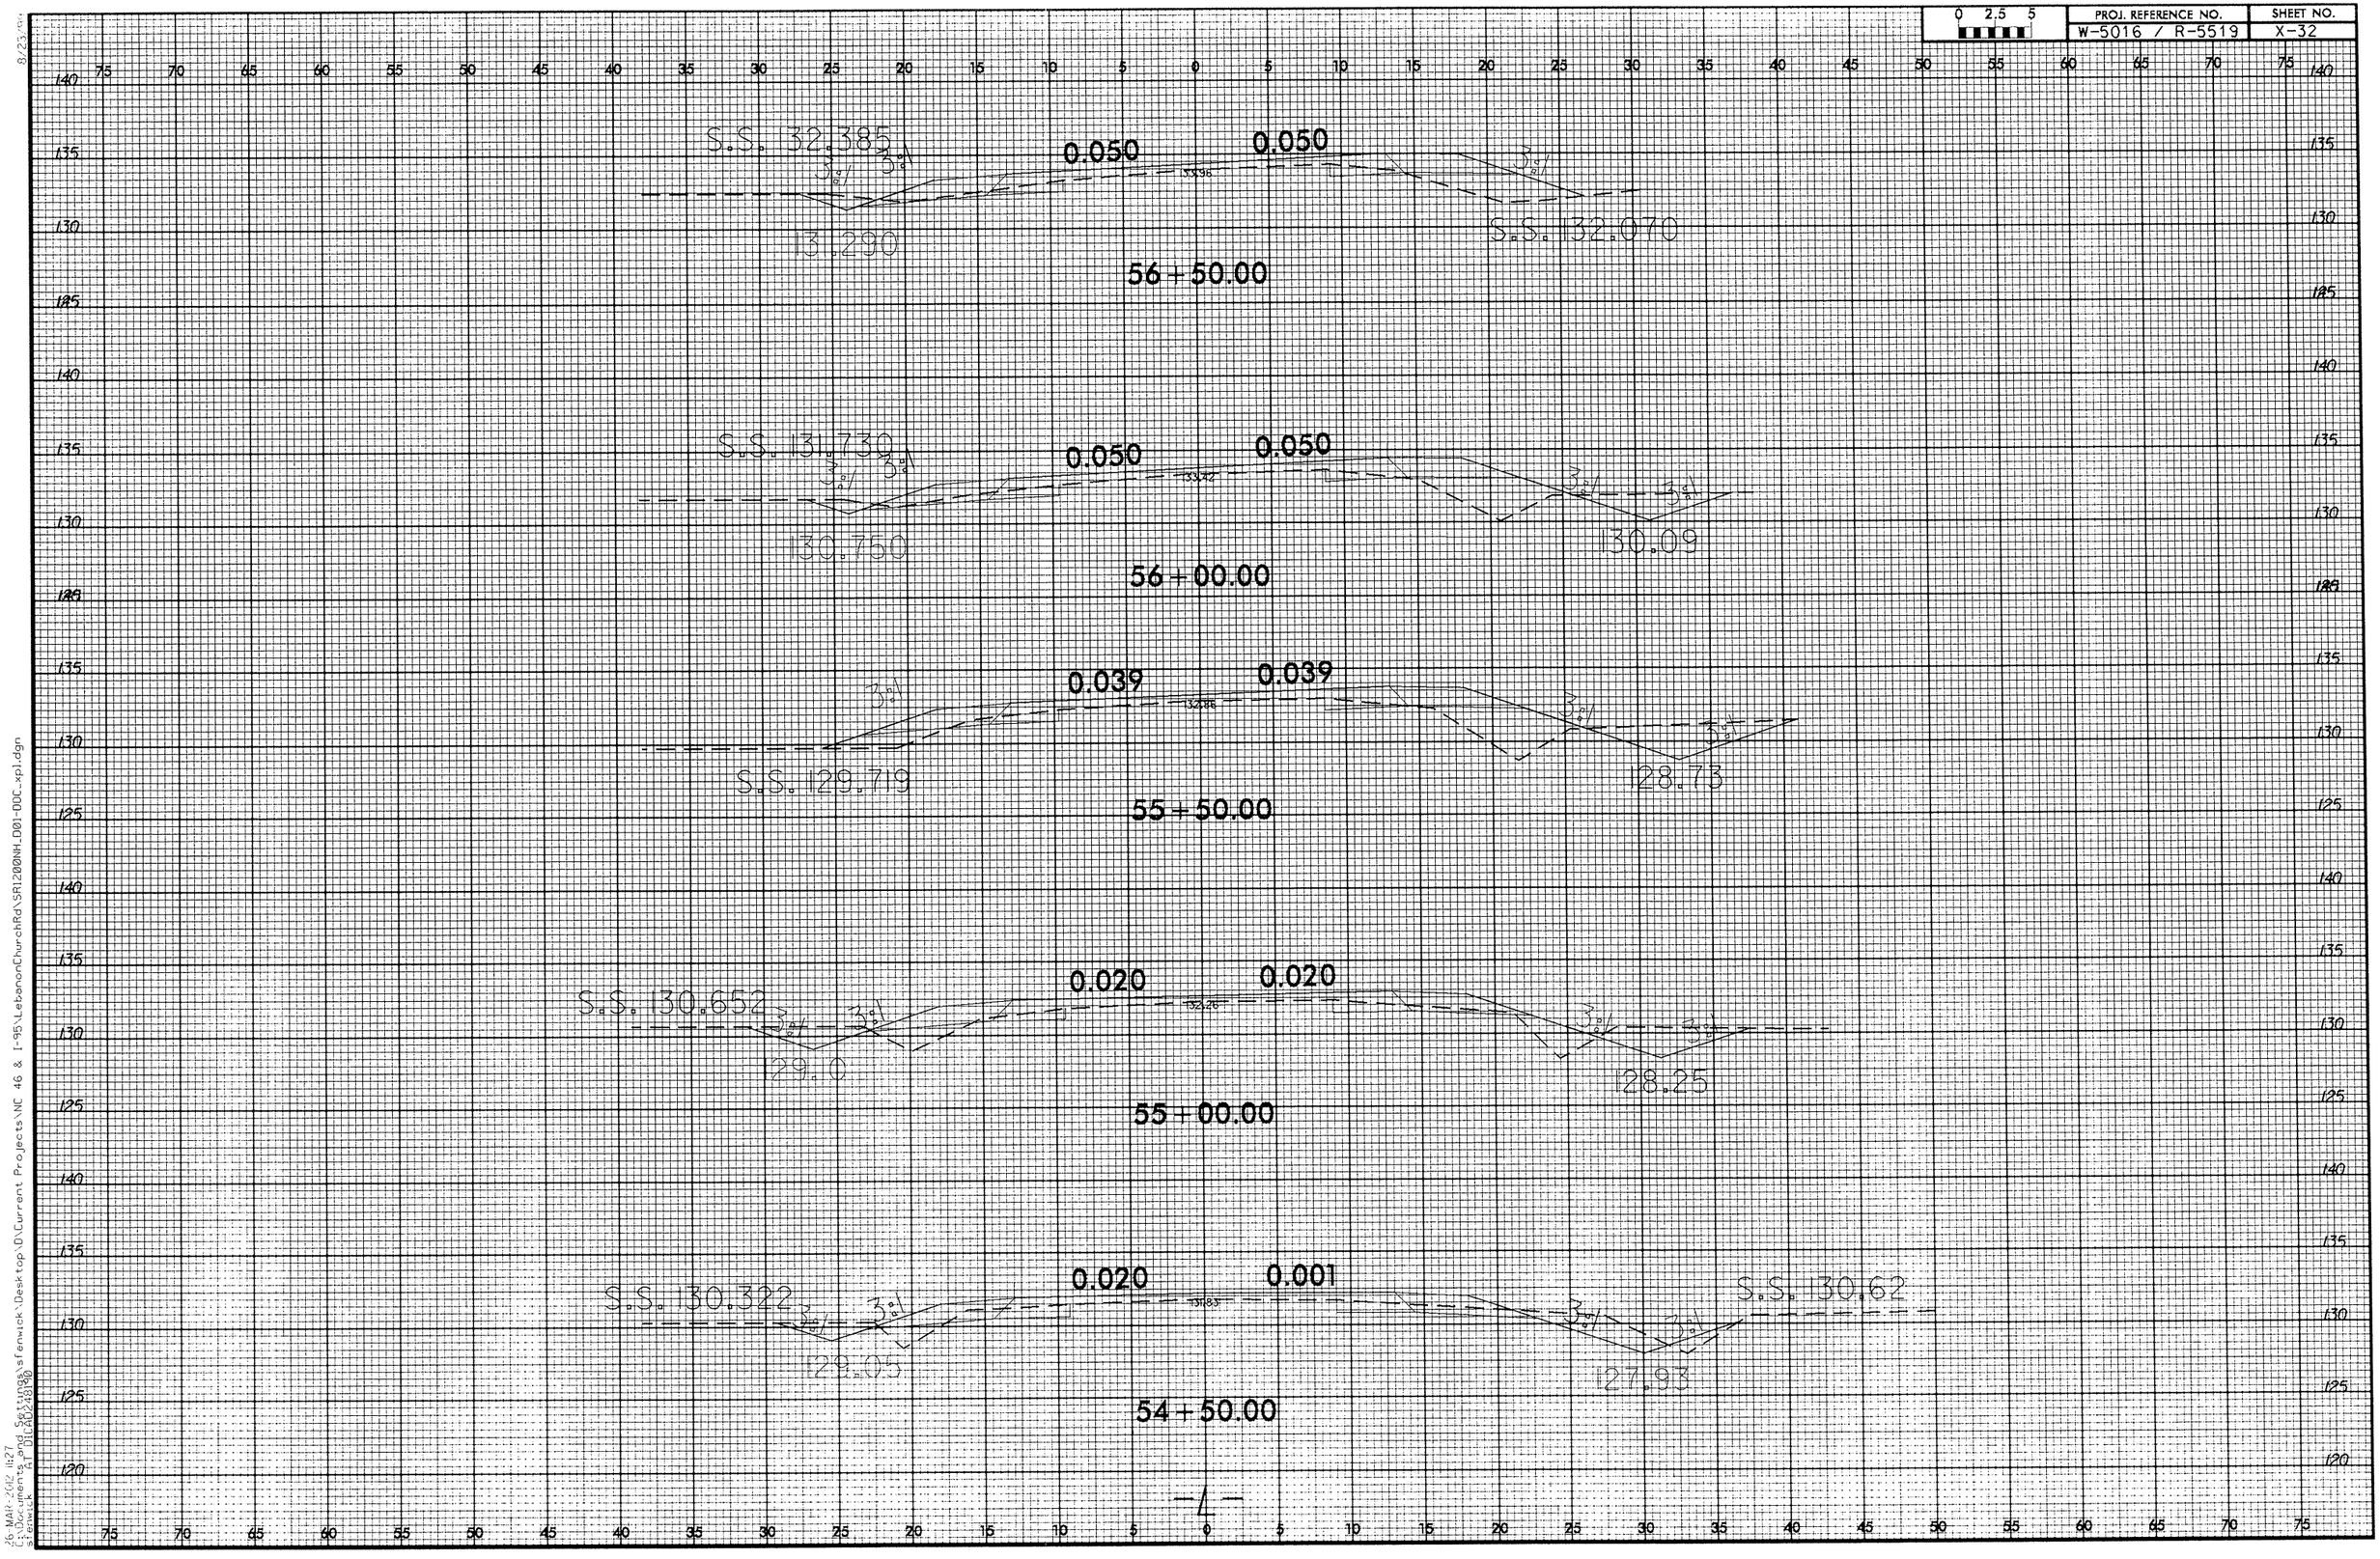

0 2.5 5
PROJ. REFERENCE NO.
W-5016 / R-5519
SHEET NO.
X-32
S.S. 132.385
0.050
0.050
131.290
S.S. 132.070
56+50.00
S.S. 131.730
0.050
0.050
130.750
130.09
56+00.00
0.039
0.039
S.S. 129.719
128.73
55+50.00
S.S. 130.652
0.020
0.020
129.0
128.25
55+00.00
S.S. 130.322
0.020
0.001
S.S. 130.62
129.05
127.93
54+50.00
-L-

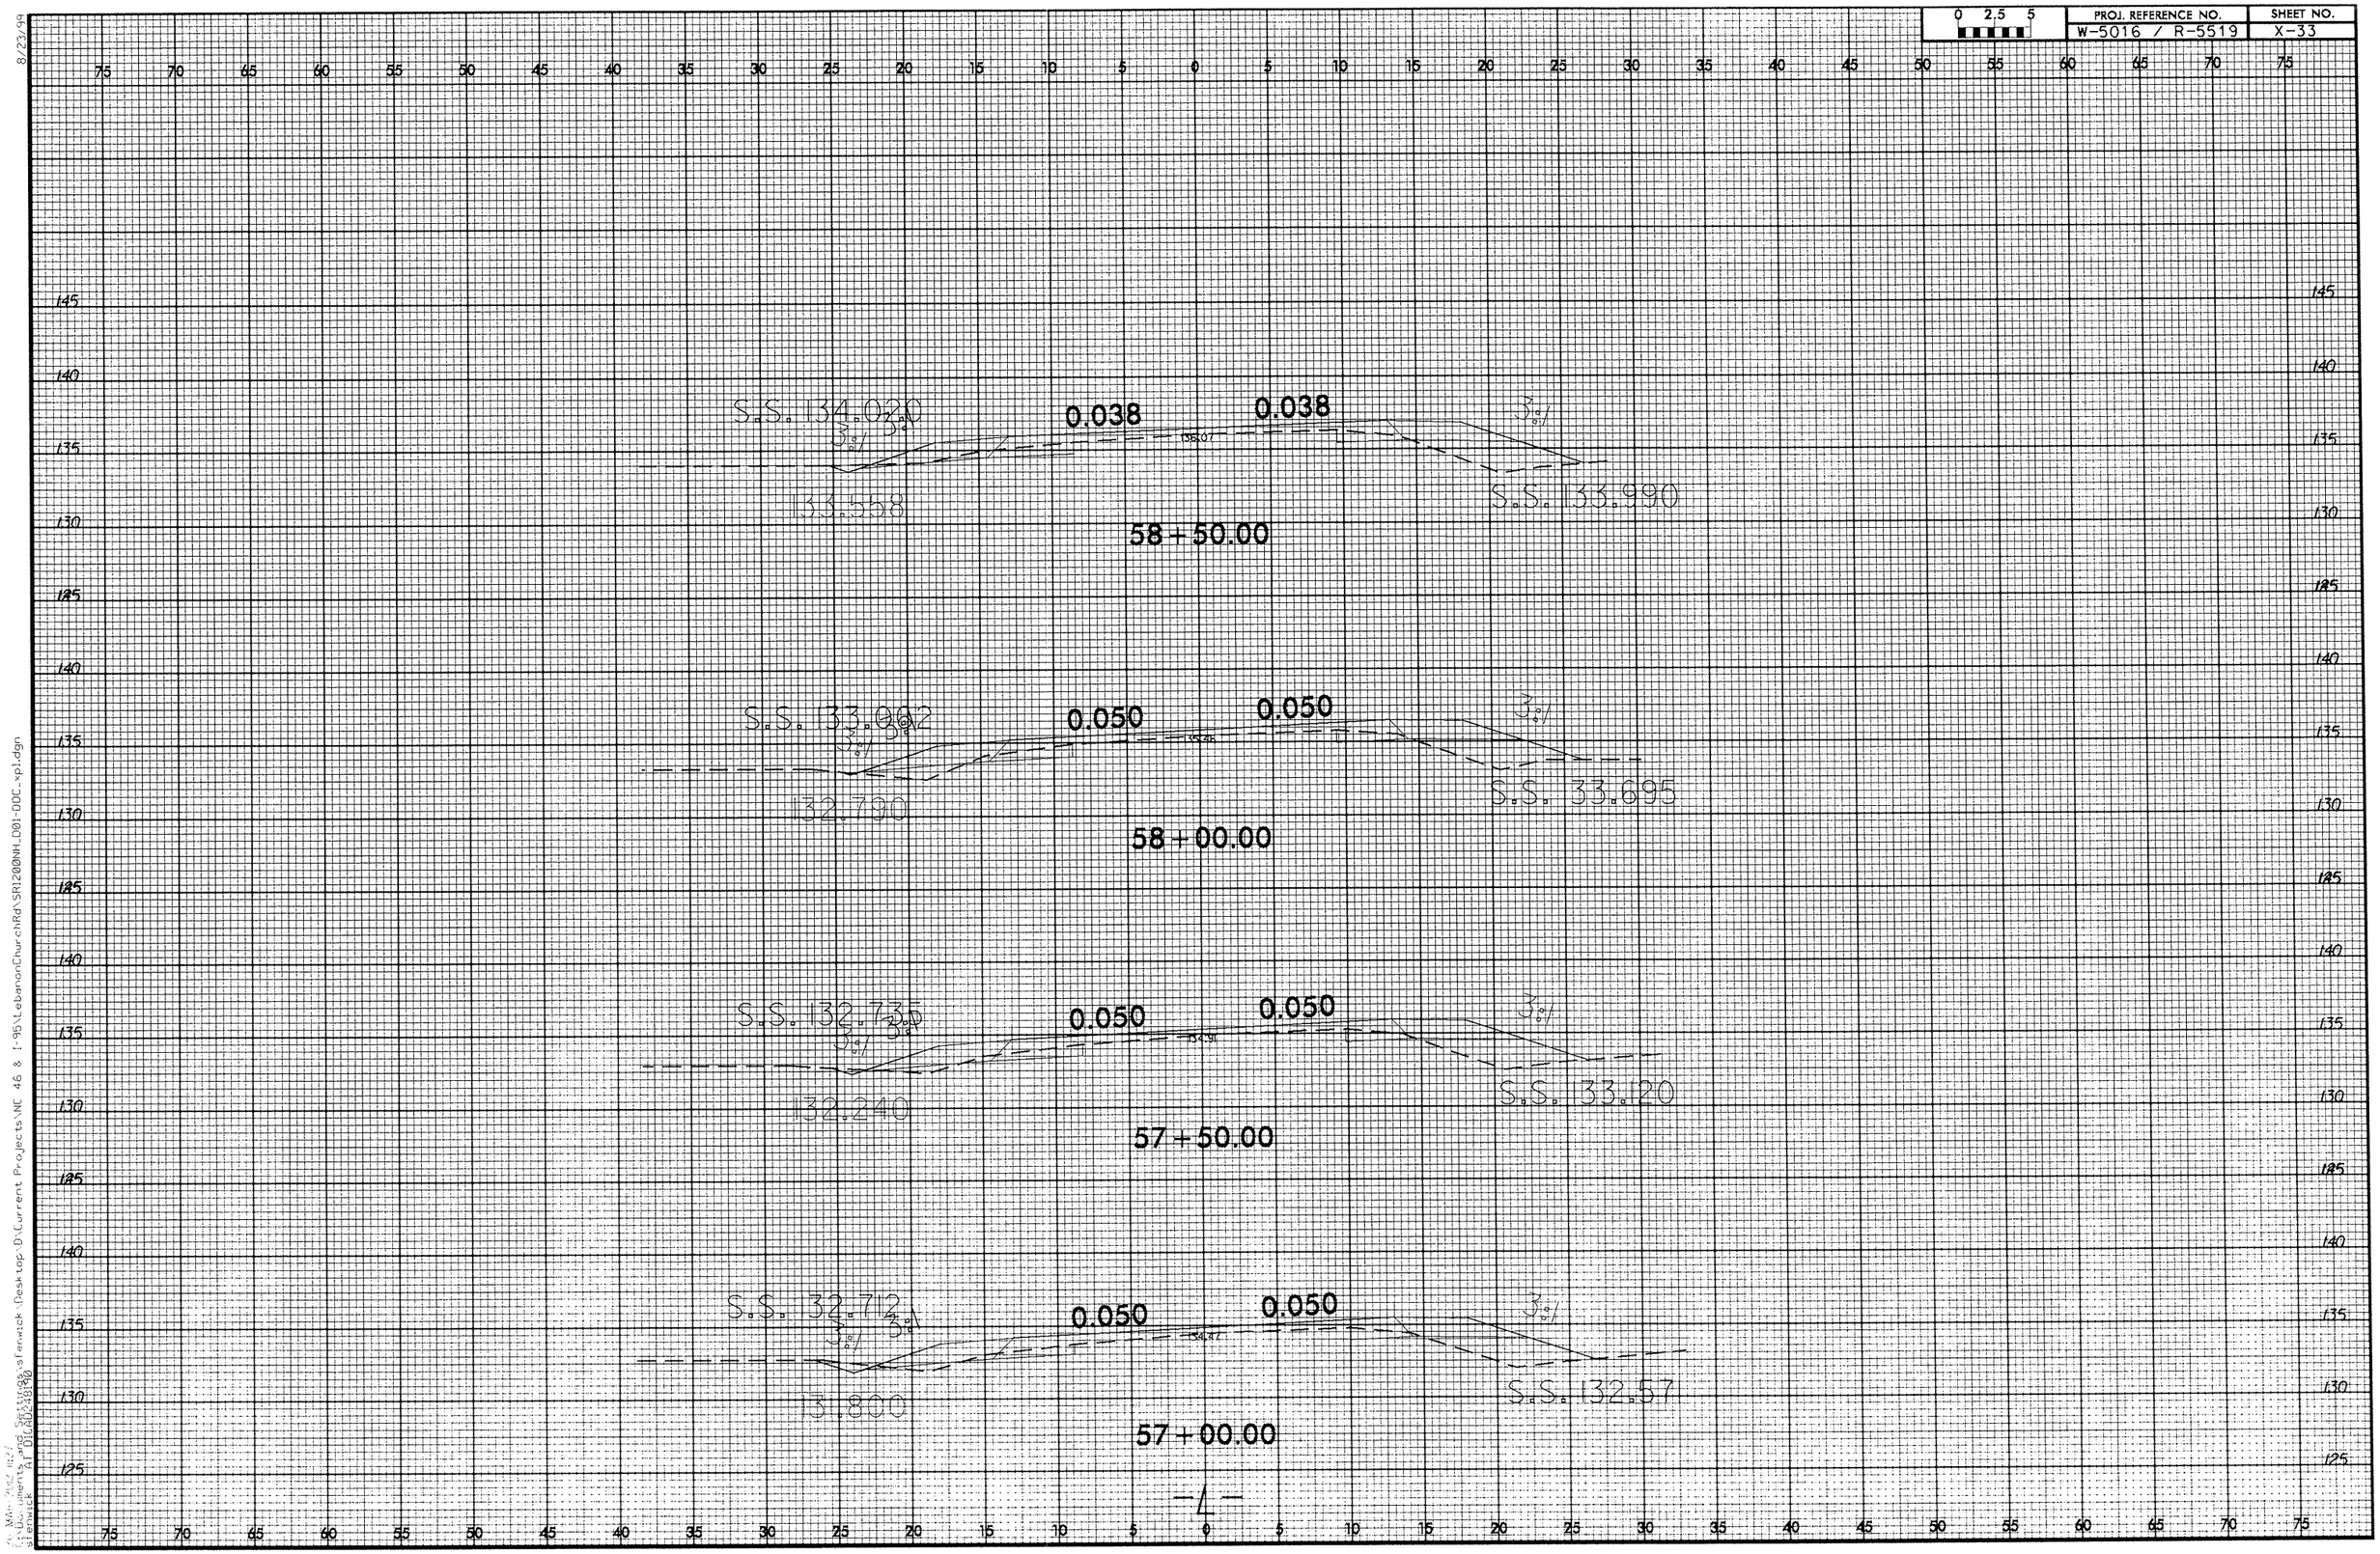

0 2.5 5
PROJ. REFERENCE NO.
W-5016 / R-5519
SHEET NO.
X-33
S.S. 134.020
0.038
0.038
3:1
133.558
S.S. 133.990
58+50.00
S.S. 133.962
0.050
0.050
132.790
S.S. 33.695
58+00.00
S.S. 132.735
0.050
0.050
132.240
S.S. 133.120
57+50.00
S.S. 132.712
0.050
0.050
131.800
S.S. 132.57
57+00.00
-L-

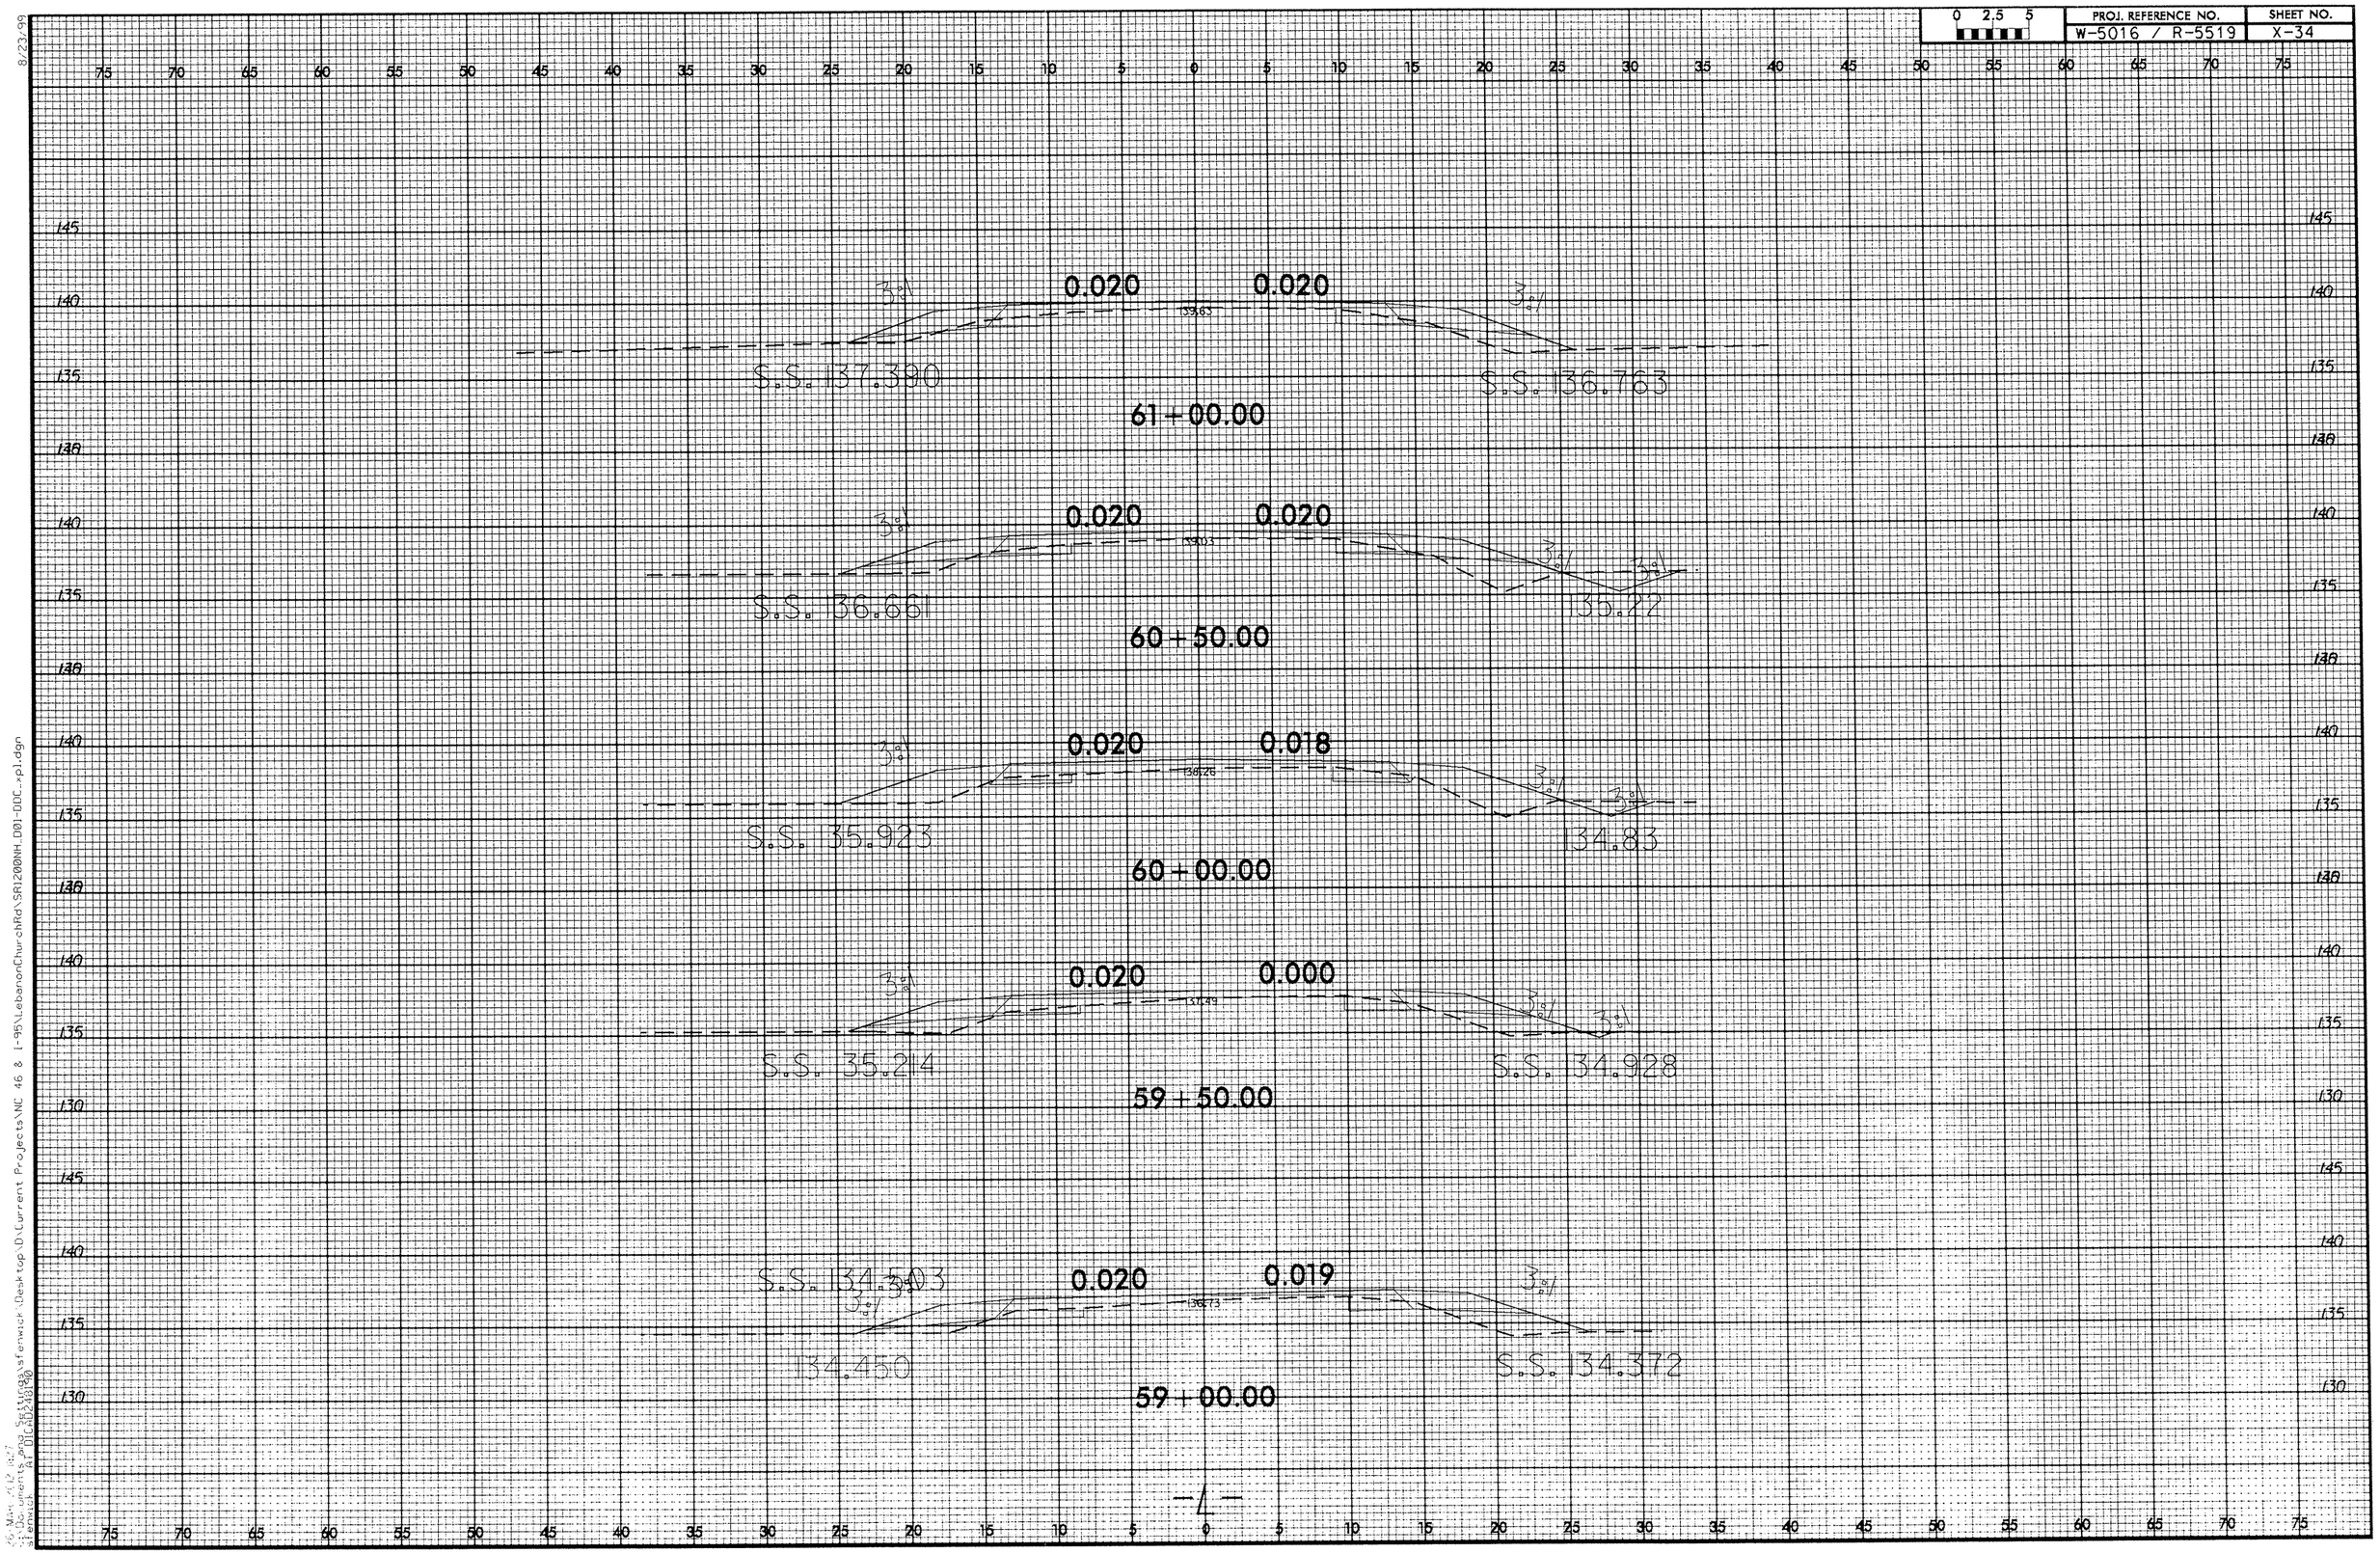

0 2.5 5
PROJ. REFERENCE NO.
W-5016 / R-5519
SHEET NO.
X-34
0.020
0.020
3:1
S.S. 137.390
S.S. 136.763
61+00.00
0.020
0.020
S.S. 136.661
135.22
60+50.00
0.020
0.018
S.S. 135.923
134.83
60+00.00
0.020
0.000
S.S. 135.214
S.S. 134.928
59+50.00
S.S. 134.503
0.020
0.019
134.450
S.S. 134.372
59+00.00

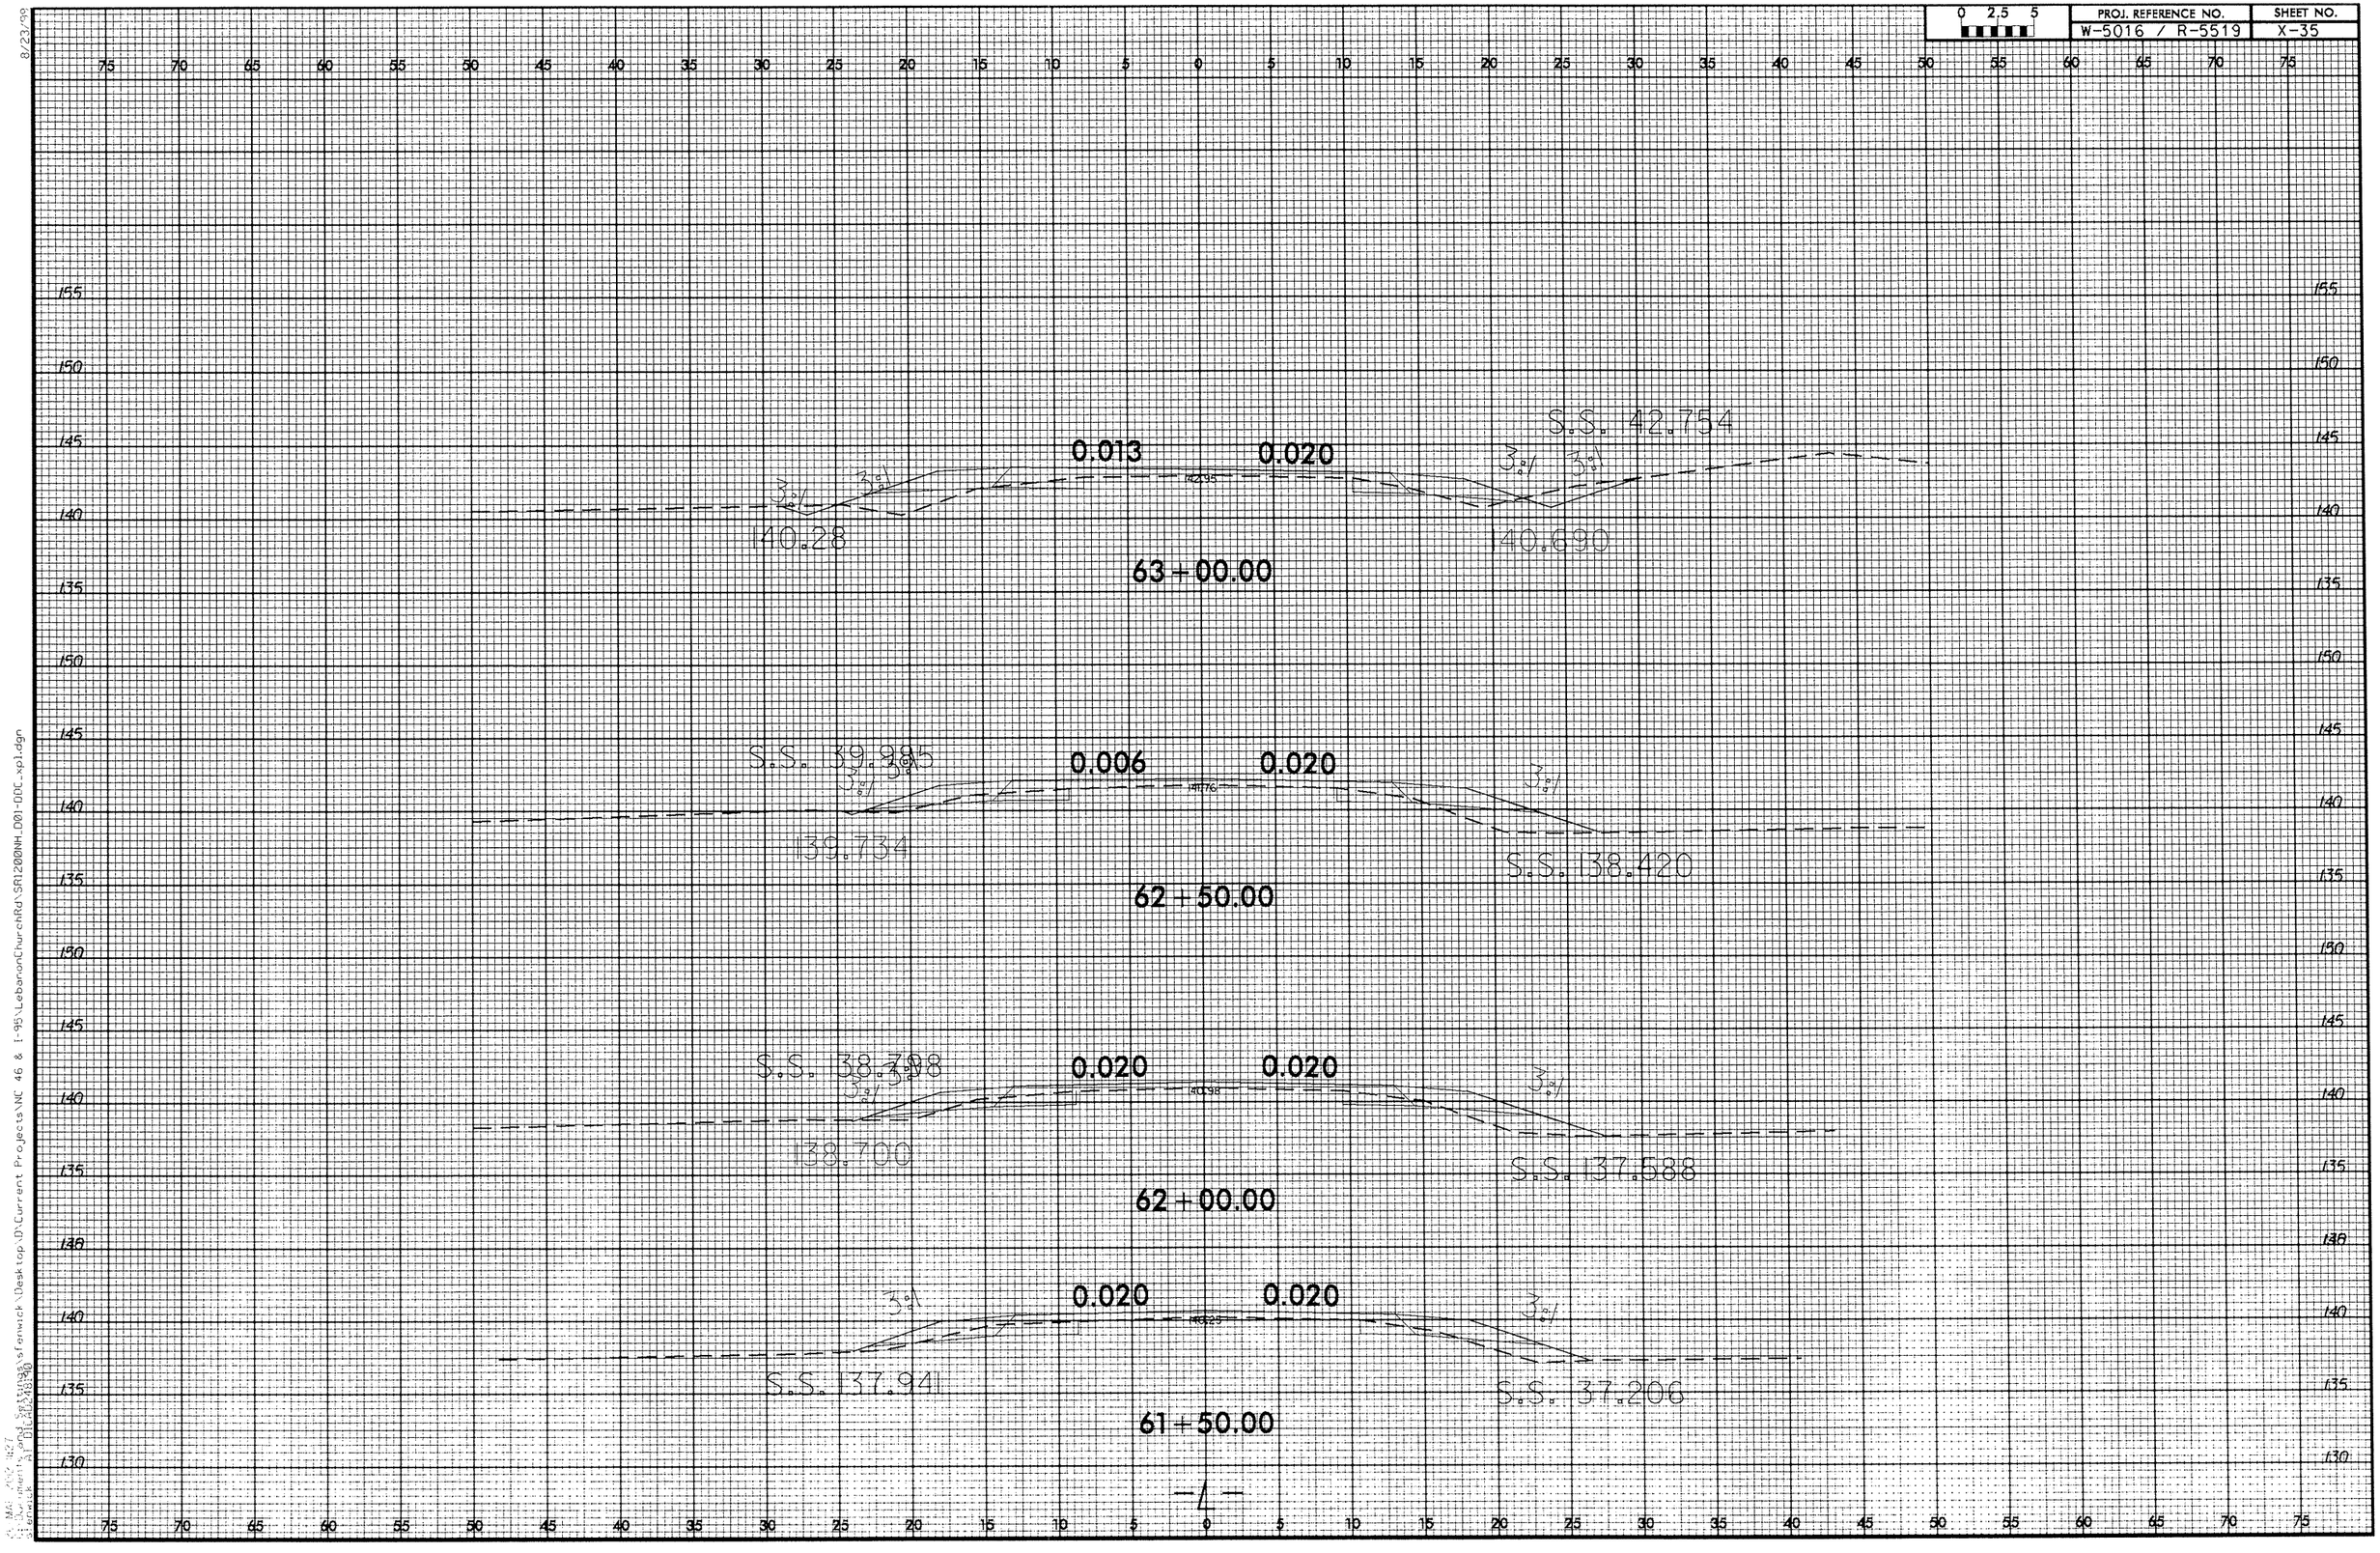

0 2.5 5
PROJ. REFERENCE NO.
W-5016 / R-5519
SHEET NO.
X-35
S.S. 142.754
0.013
0.020
3:1
140.28
140.690
63+00.00
S.S. 139.985
0.006
0.020
139.734
S.S. 138.420
62+50.00
S.S. 138.798
0.020
0.020
138.700
S.S. 137.588
62+00.00
0.020
0.020
S.S. 137.941
S.S. 137.206
61+50.00
-L-

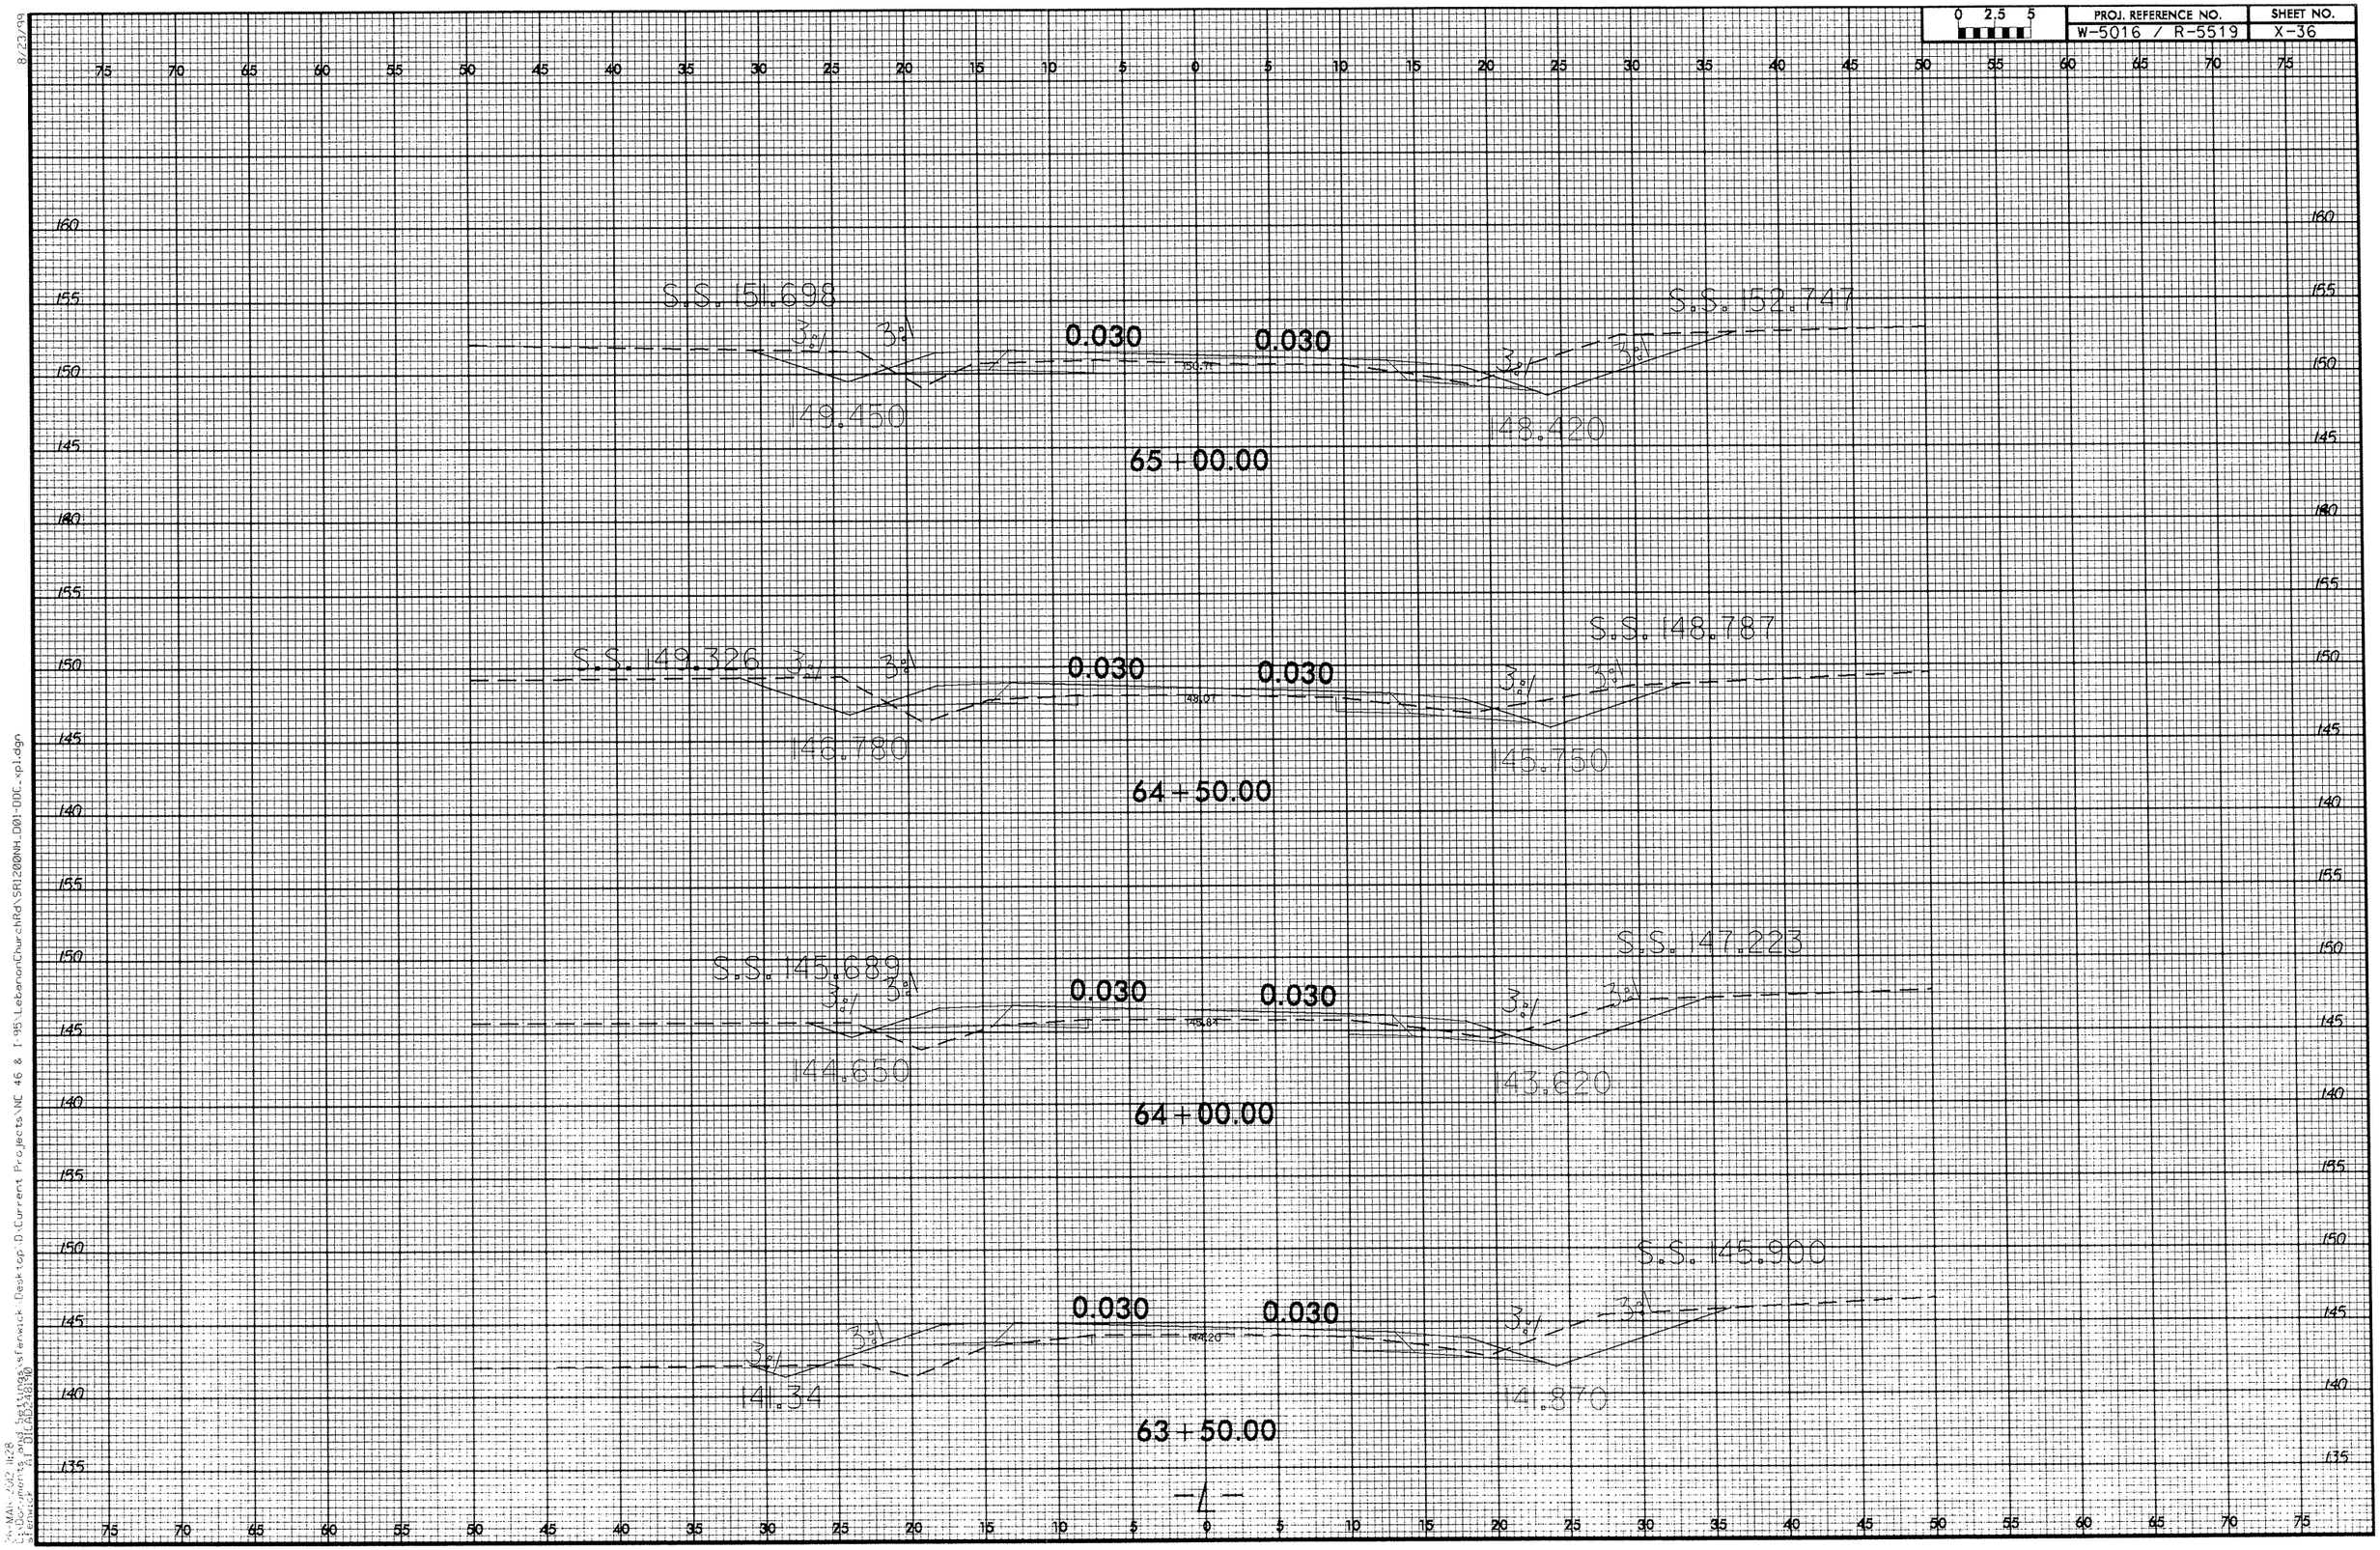

0 2.5 5
PROJ. REFERENCE NO.
W-5016 / R-5519
SHEET NO.
X-36
S.S. 151.698
S.S. 152.747
0.030
0.030
149.450
148.420
65+00.00
S.S. 149.326
S.S. 148.787
0.030
0.030
148.780
145.750
64+50.00
S.S. 145.689
S.S. 147.223
0.030
0.030
144.650
143.620
64+00.00
S.S. 145.900
0.030
0.030
141.34
141.870
63+50.00
-L-

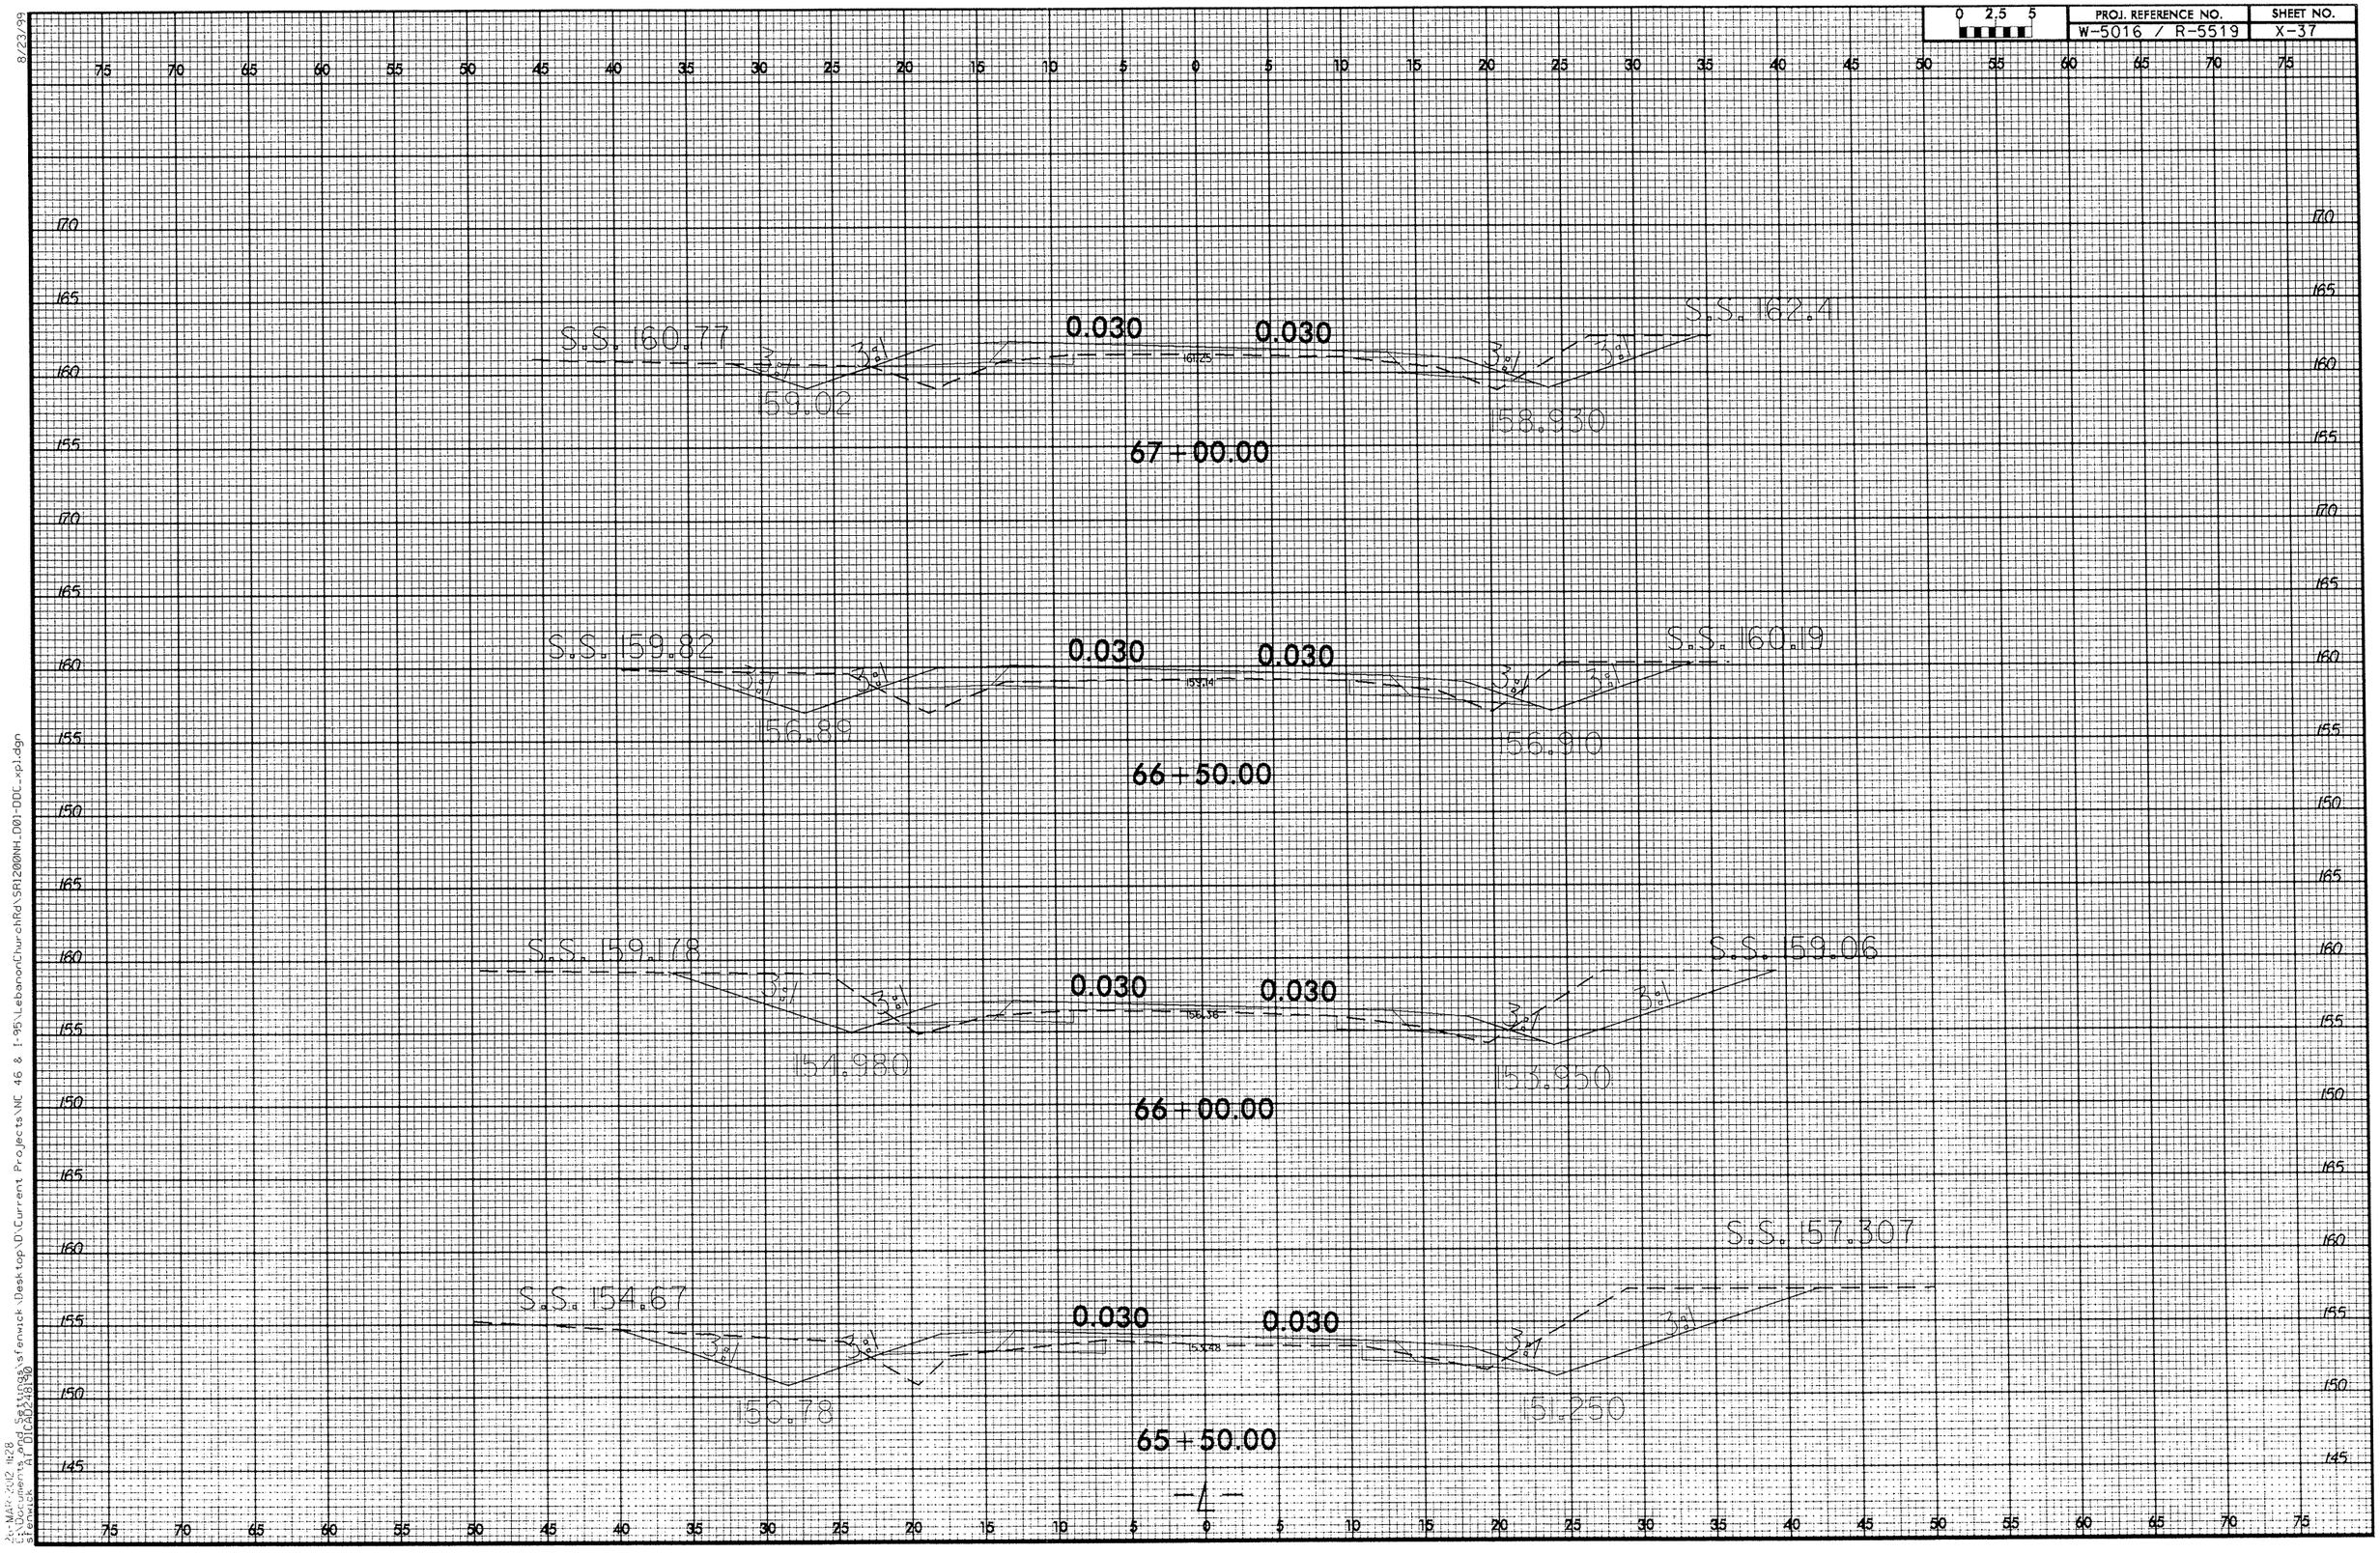

0 2.5 5
PROJ. REFERENCE NO.
W-5016 / R-5519
SHEET NO.
X-37
S.S. 160.77
159.02
0.030
0.030
S.S. 162.41
158.930
67+00.00
S.S. 159.82
156.89
0.030
0.030
S.S. 160.19
156.910
66+50.00
S.S. 159.178
154.980
0.030
0.030
S.S. 159.06
153.950
66+00.00
S.S. 154.67
150.78
0.030
0.030
S.S. 157.307
151.250
65+50.00
-L-

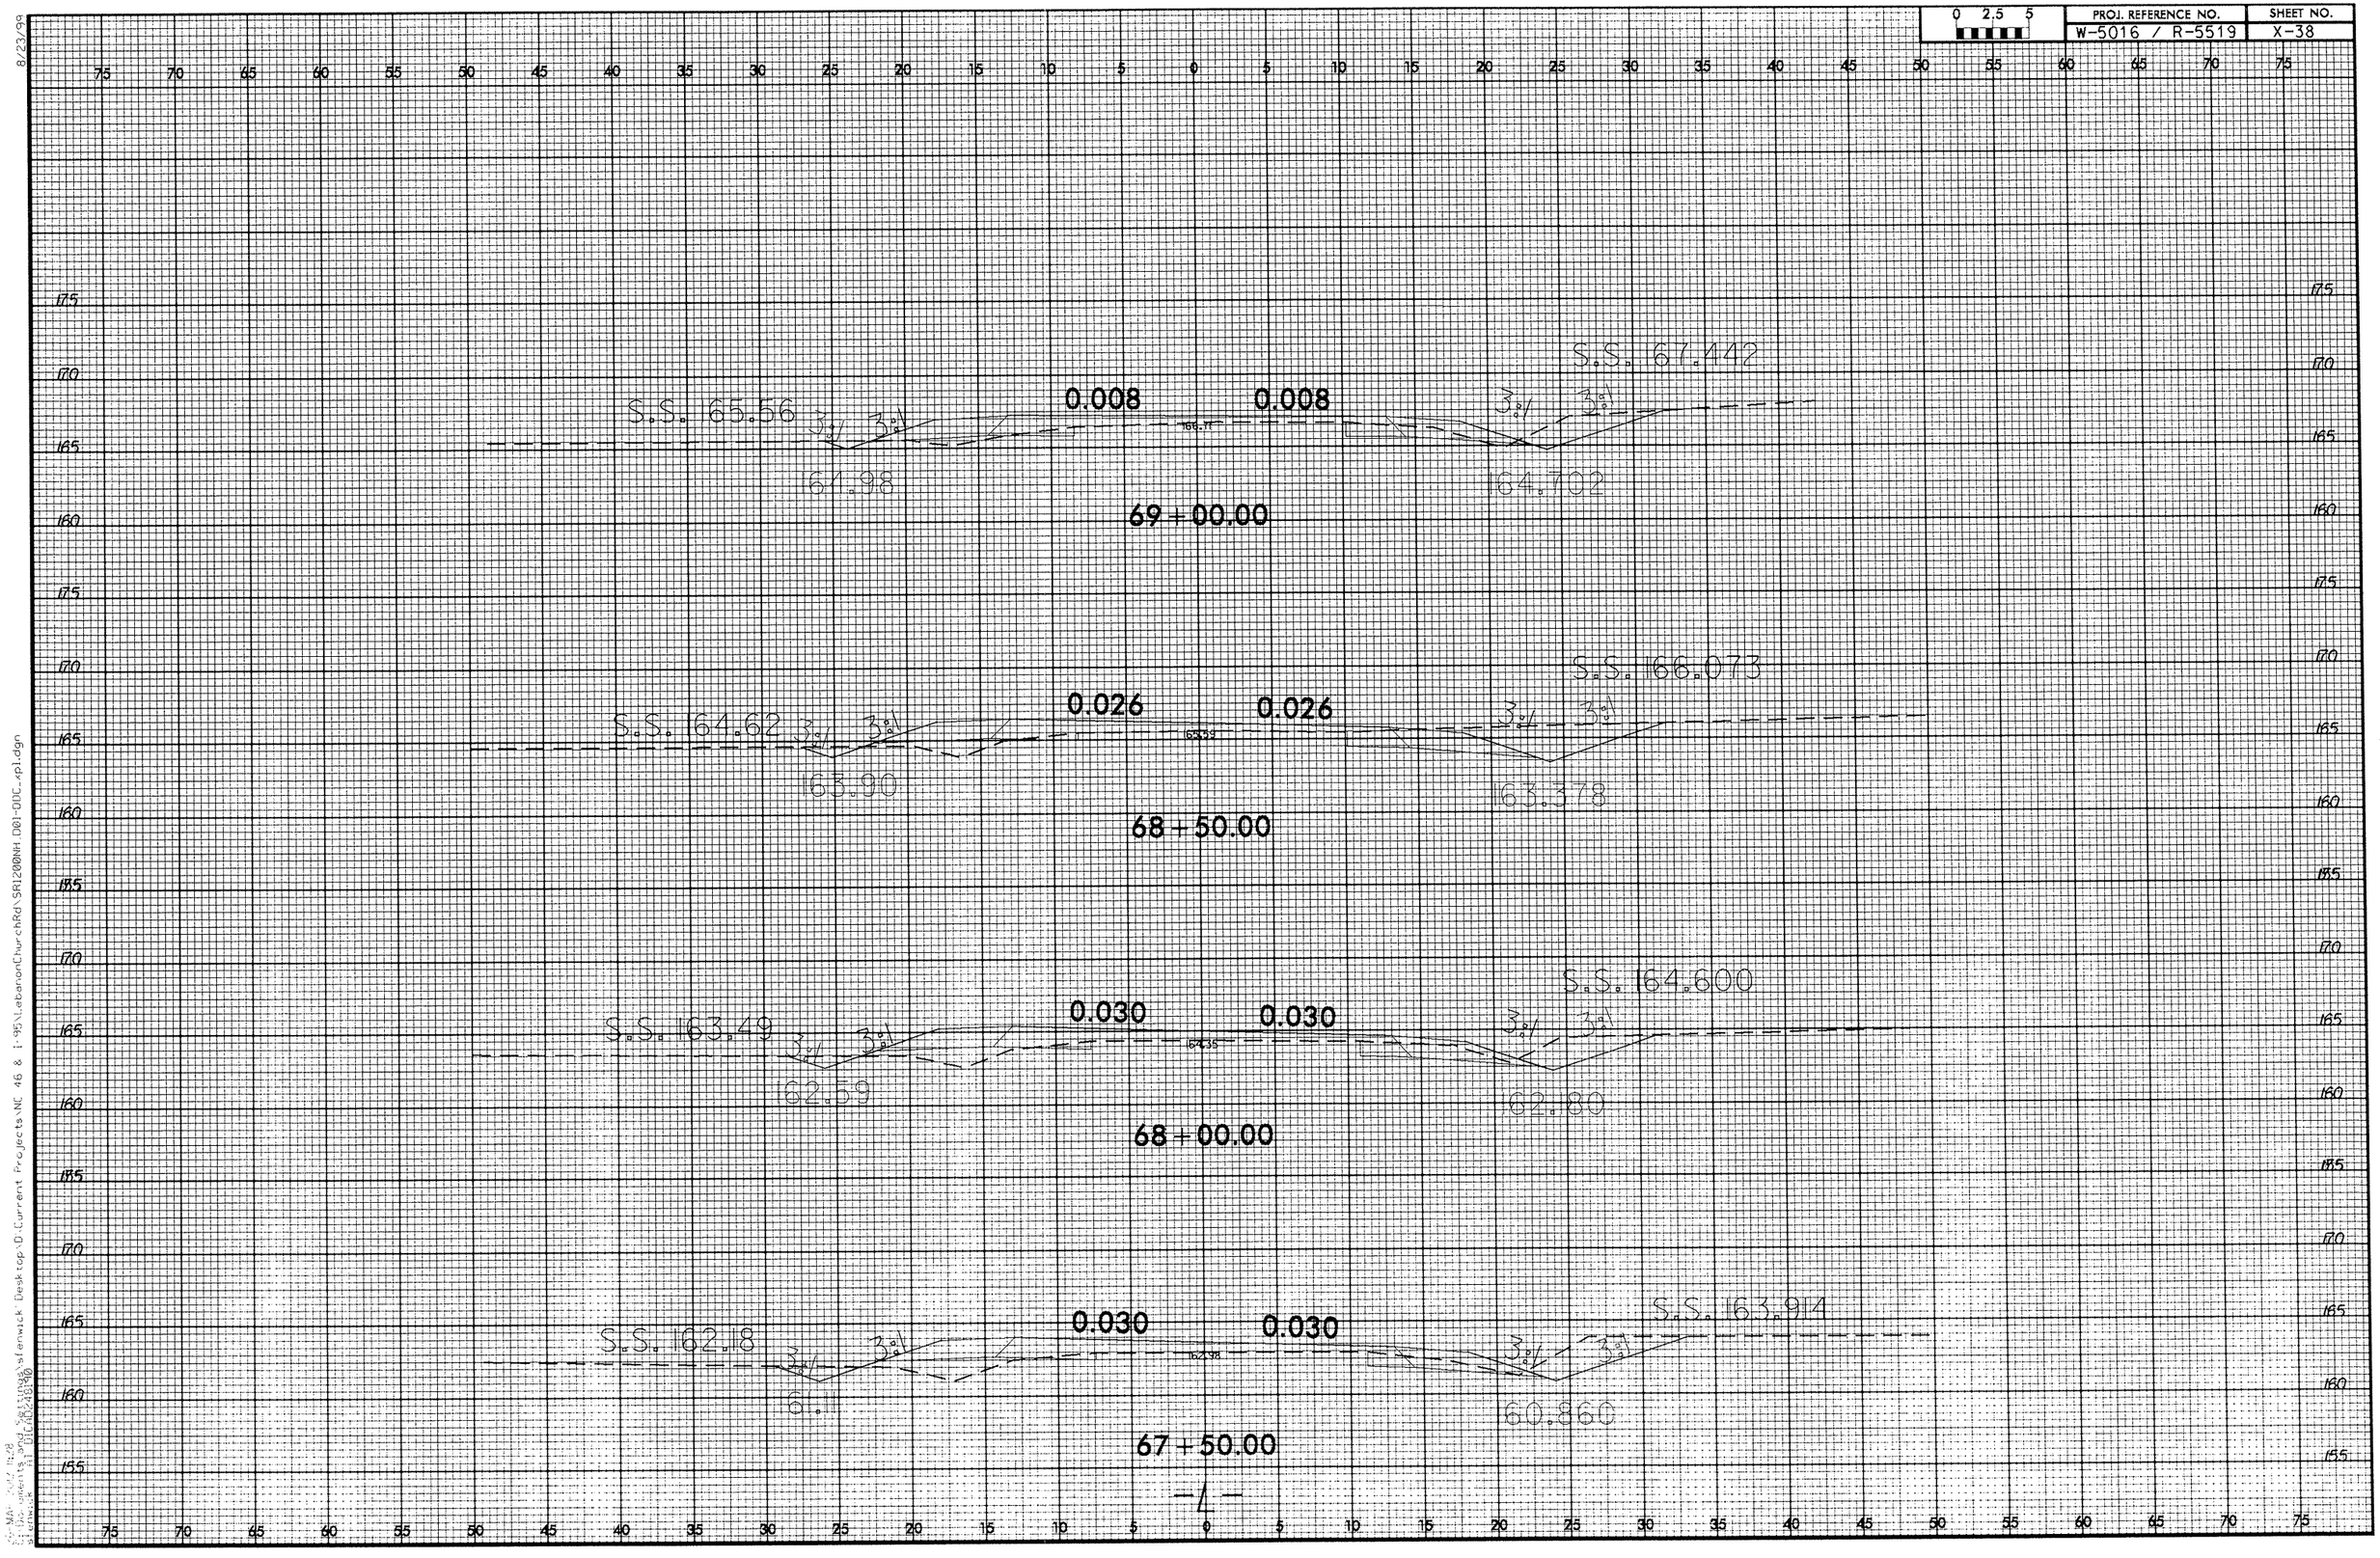

0 2.5 5
PROJ. REFERENCE NO.
W-5016 / R-5519
SHEET NO.
X-38
S.S. 65.56
0.008
0.008
S.S. 67.442
164.98
164.702
69+00.00
S.S. 164.62
0.026
0.026
S.S. 166.073
163.90
163.378
68+50.00
S.S. 163.49
0.030
0.030
S.S. 164.600
162.59
162.180
68+00.00
S.S. 162.18
0.030
0.030
S.S. 163.914
161.11
160.860
67+50.00
-L-

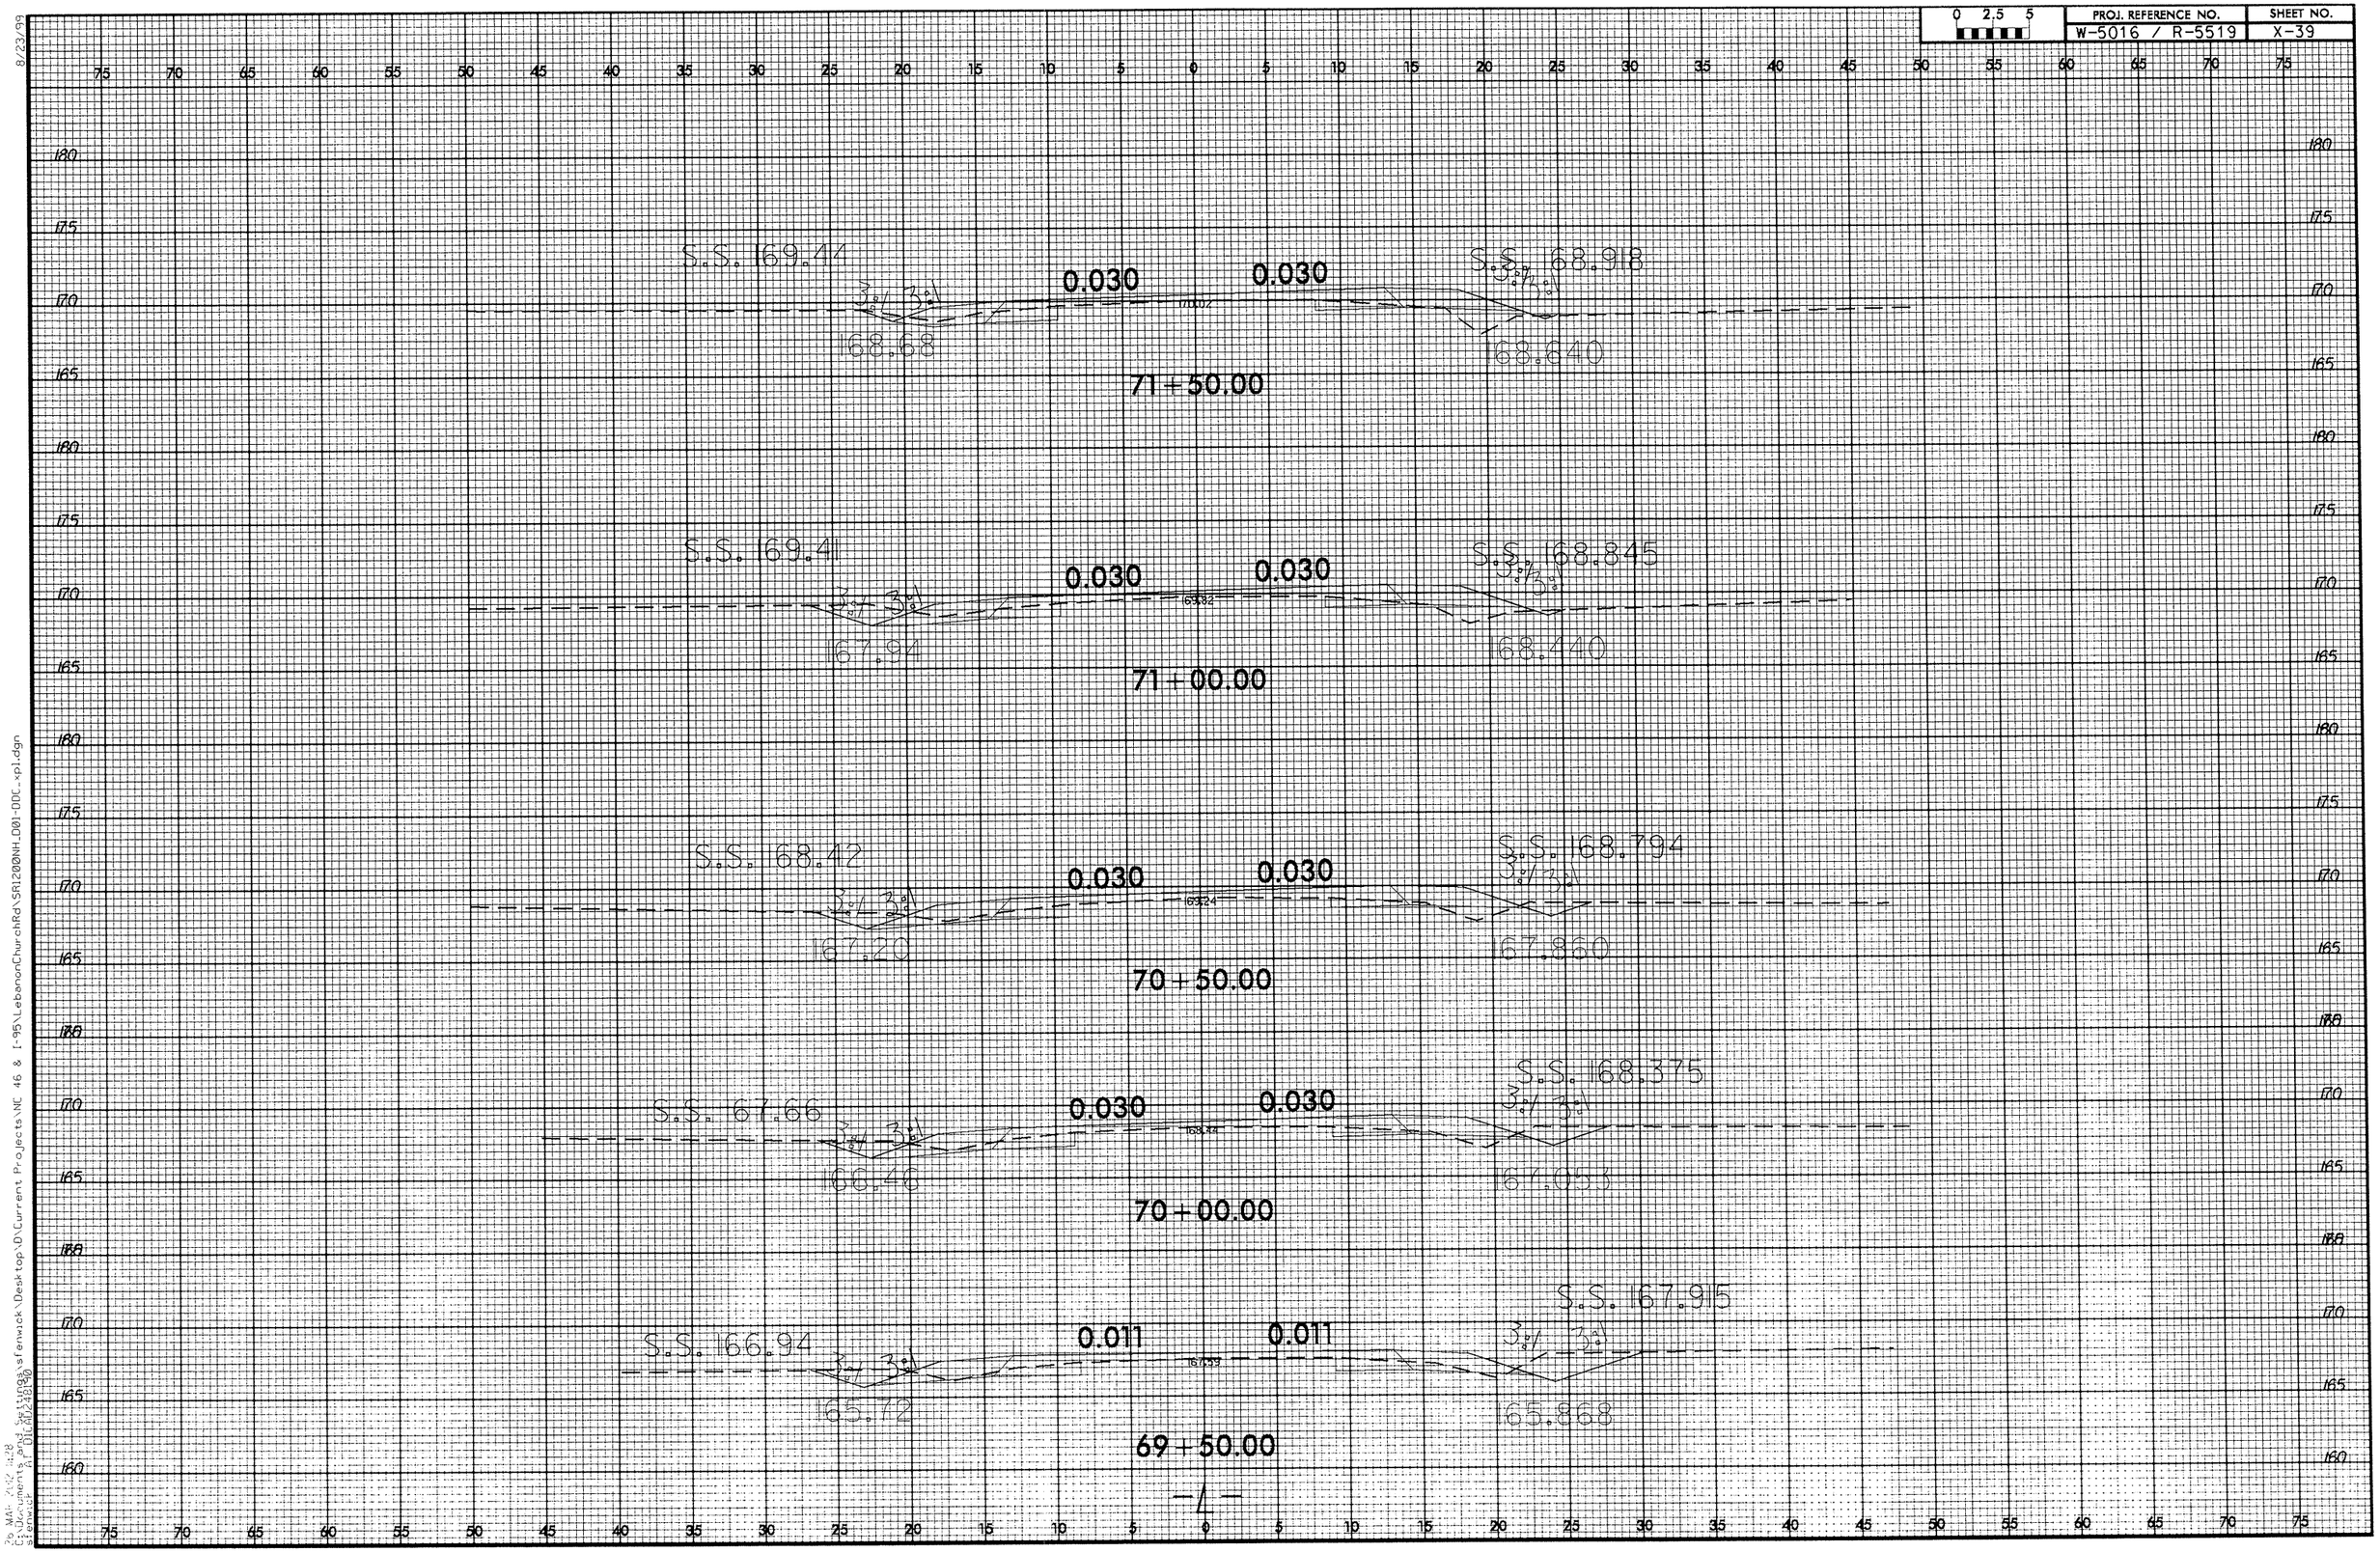

0 2.5 5
PROJ. REFERENCE NO.
W-5016 / R-5519
SHEET NO.
X-39
S.S. 169.44
0.030
0.030
S.S. 168.918
168.68
168.640
71+50.00
S.S. 169.41
0.030
0.030
S.S. 168.845
167.94
168.440
71+00.00
S.S. 168.42
0.030
0.030
S.S. 168.794
167.20
167.860
70+50.00
S.S. 167.66
0.030
0.030
S.S. 168.375
166.46
167.053
70+00.00
S.S. 166.94
0.011
0.011
S.S. 167.915
165.72
165.868
69+50.00
-L-

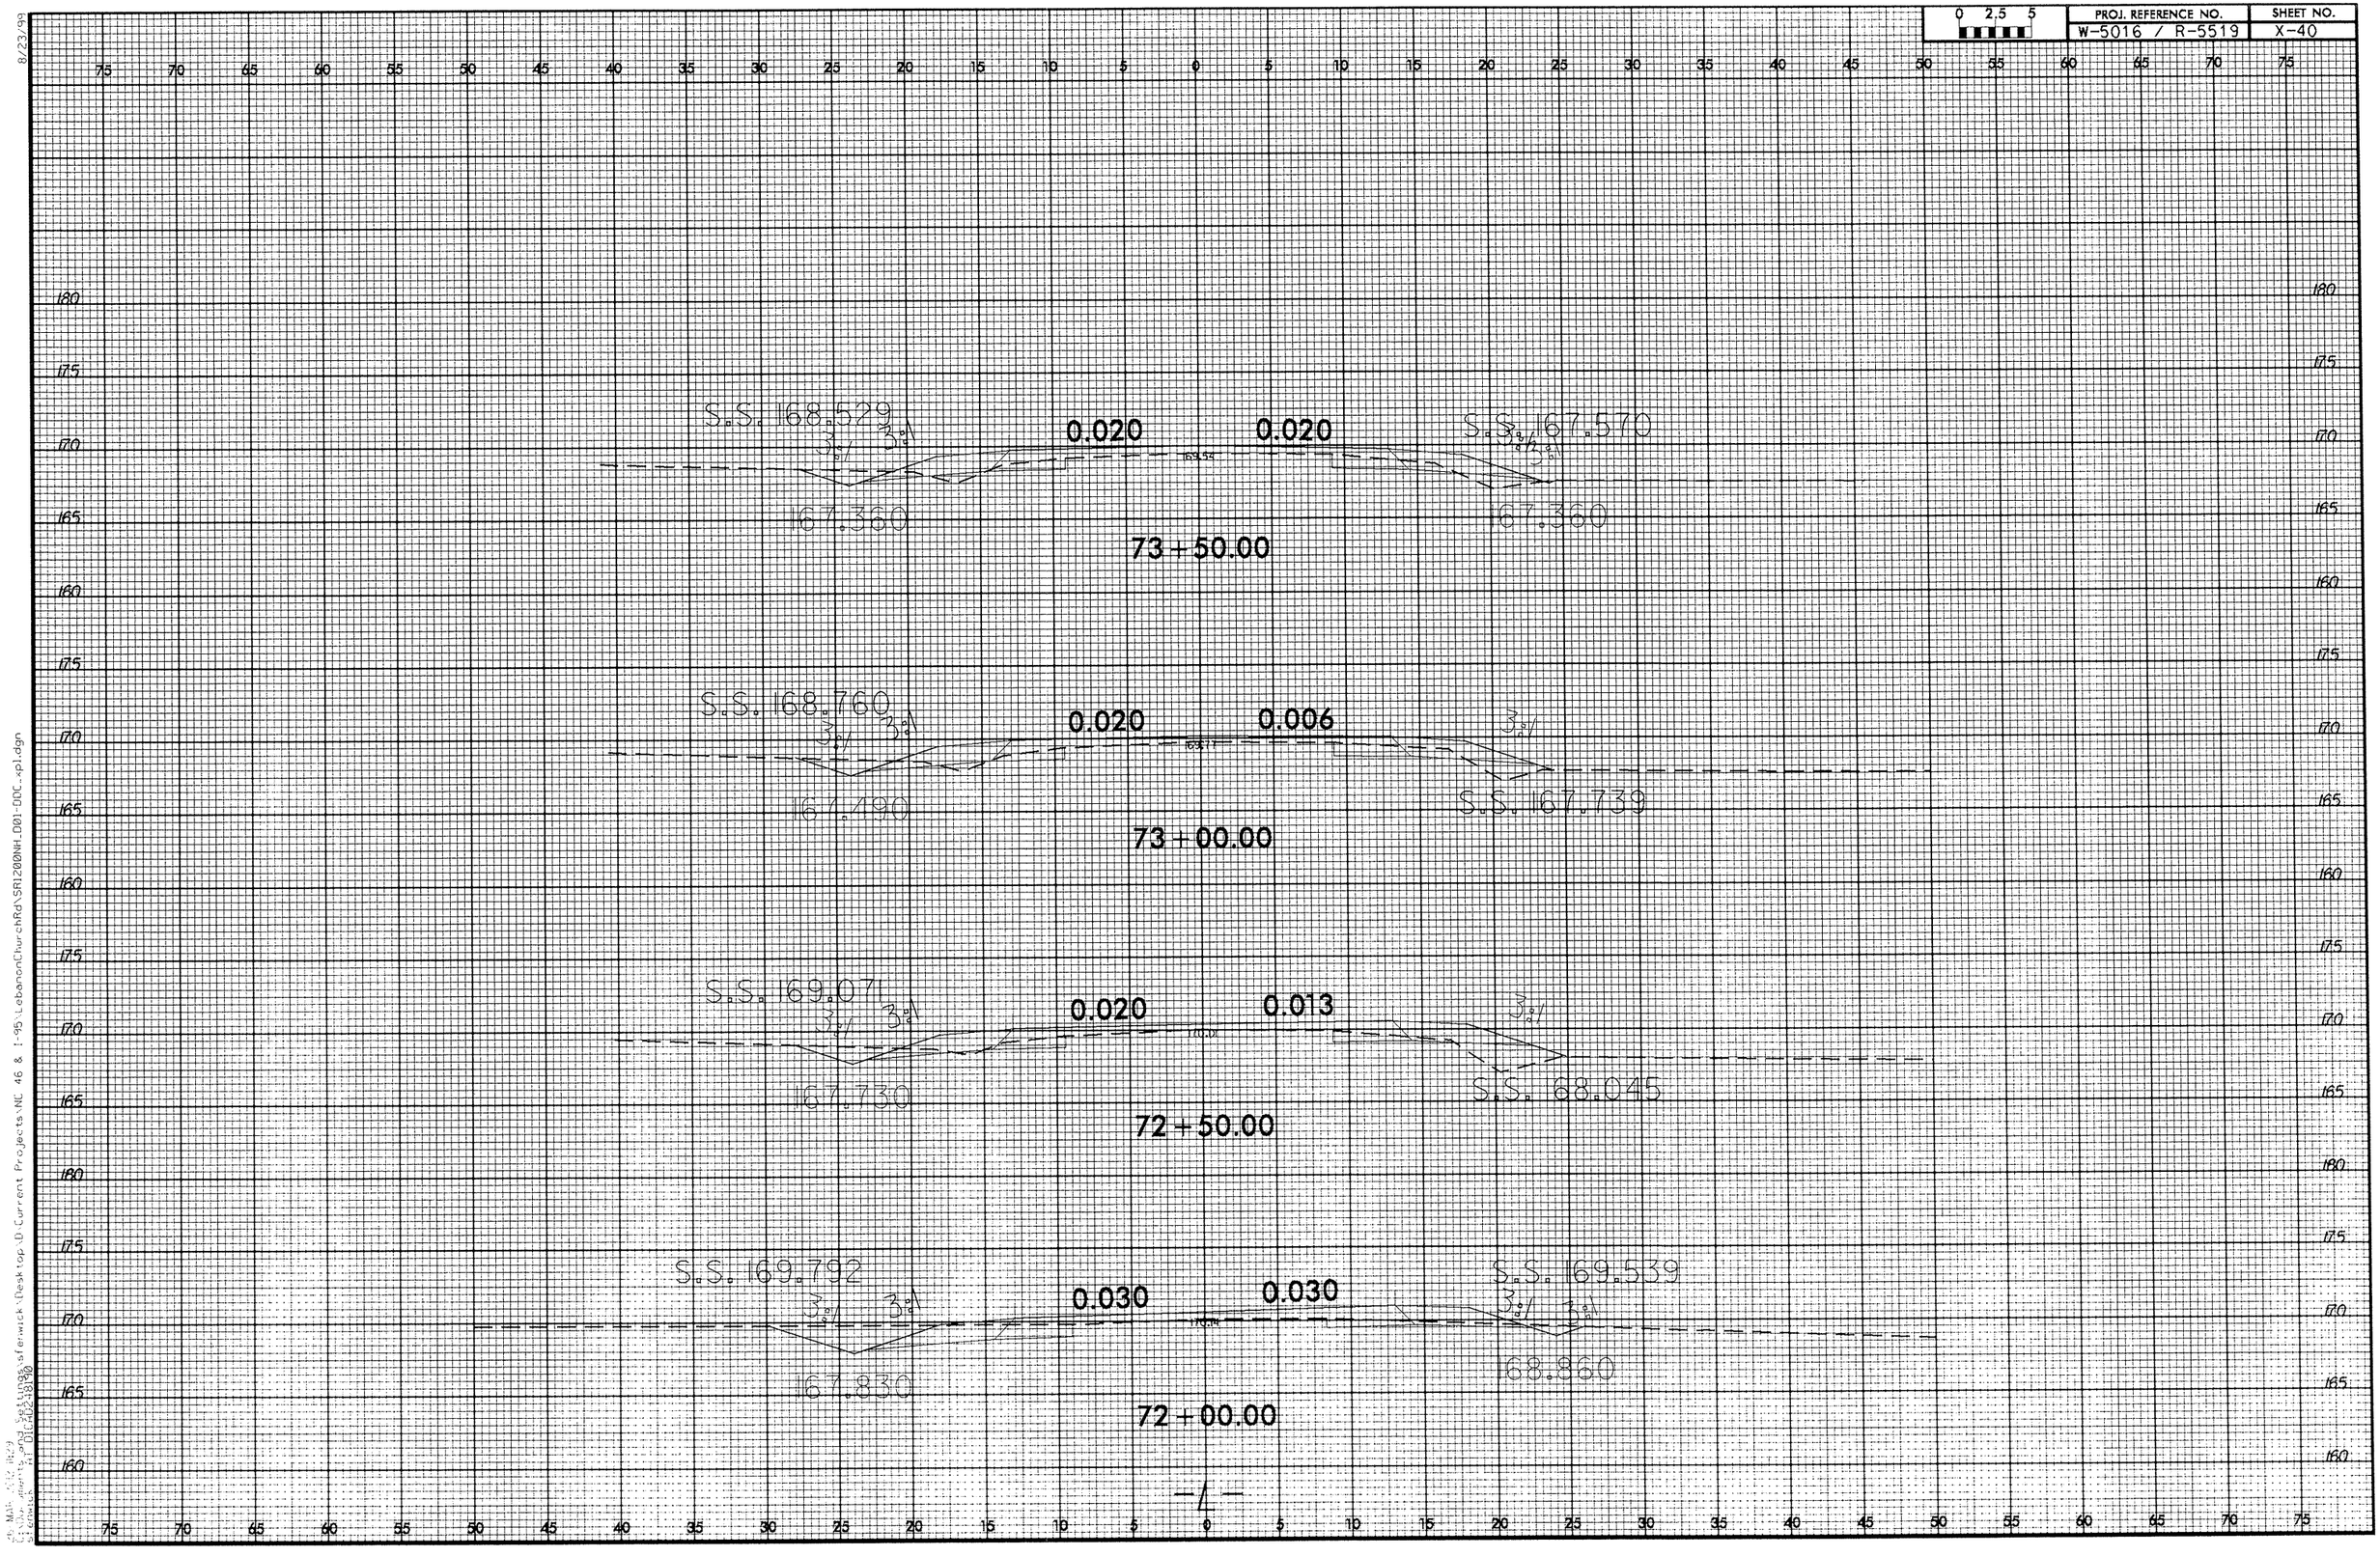

0 2.5 5
PROJ. REFERENCE NO.
W-5016 / R-5519
SHEET NO.
X-40
S.S. 168.529
3:1
3:1
0.020
0.020
S.S. 167.570
167.360
167.360
73+50.00
S.S. 168.760
3:1
3:1
0.020
0.006
3:1
167.490
S.S. 167.739
73+00.00
S.S. 169.071
3:1
3:1
0.020
0.013
3:1
167.730
S.S. 168.045
72+50.00
S.S. 169.792
3:1
3:1
0.030
0.030
S.S. 169.539
3:1
3:1
167.830
168.860
72+00.00
-L-

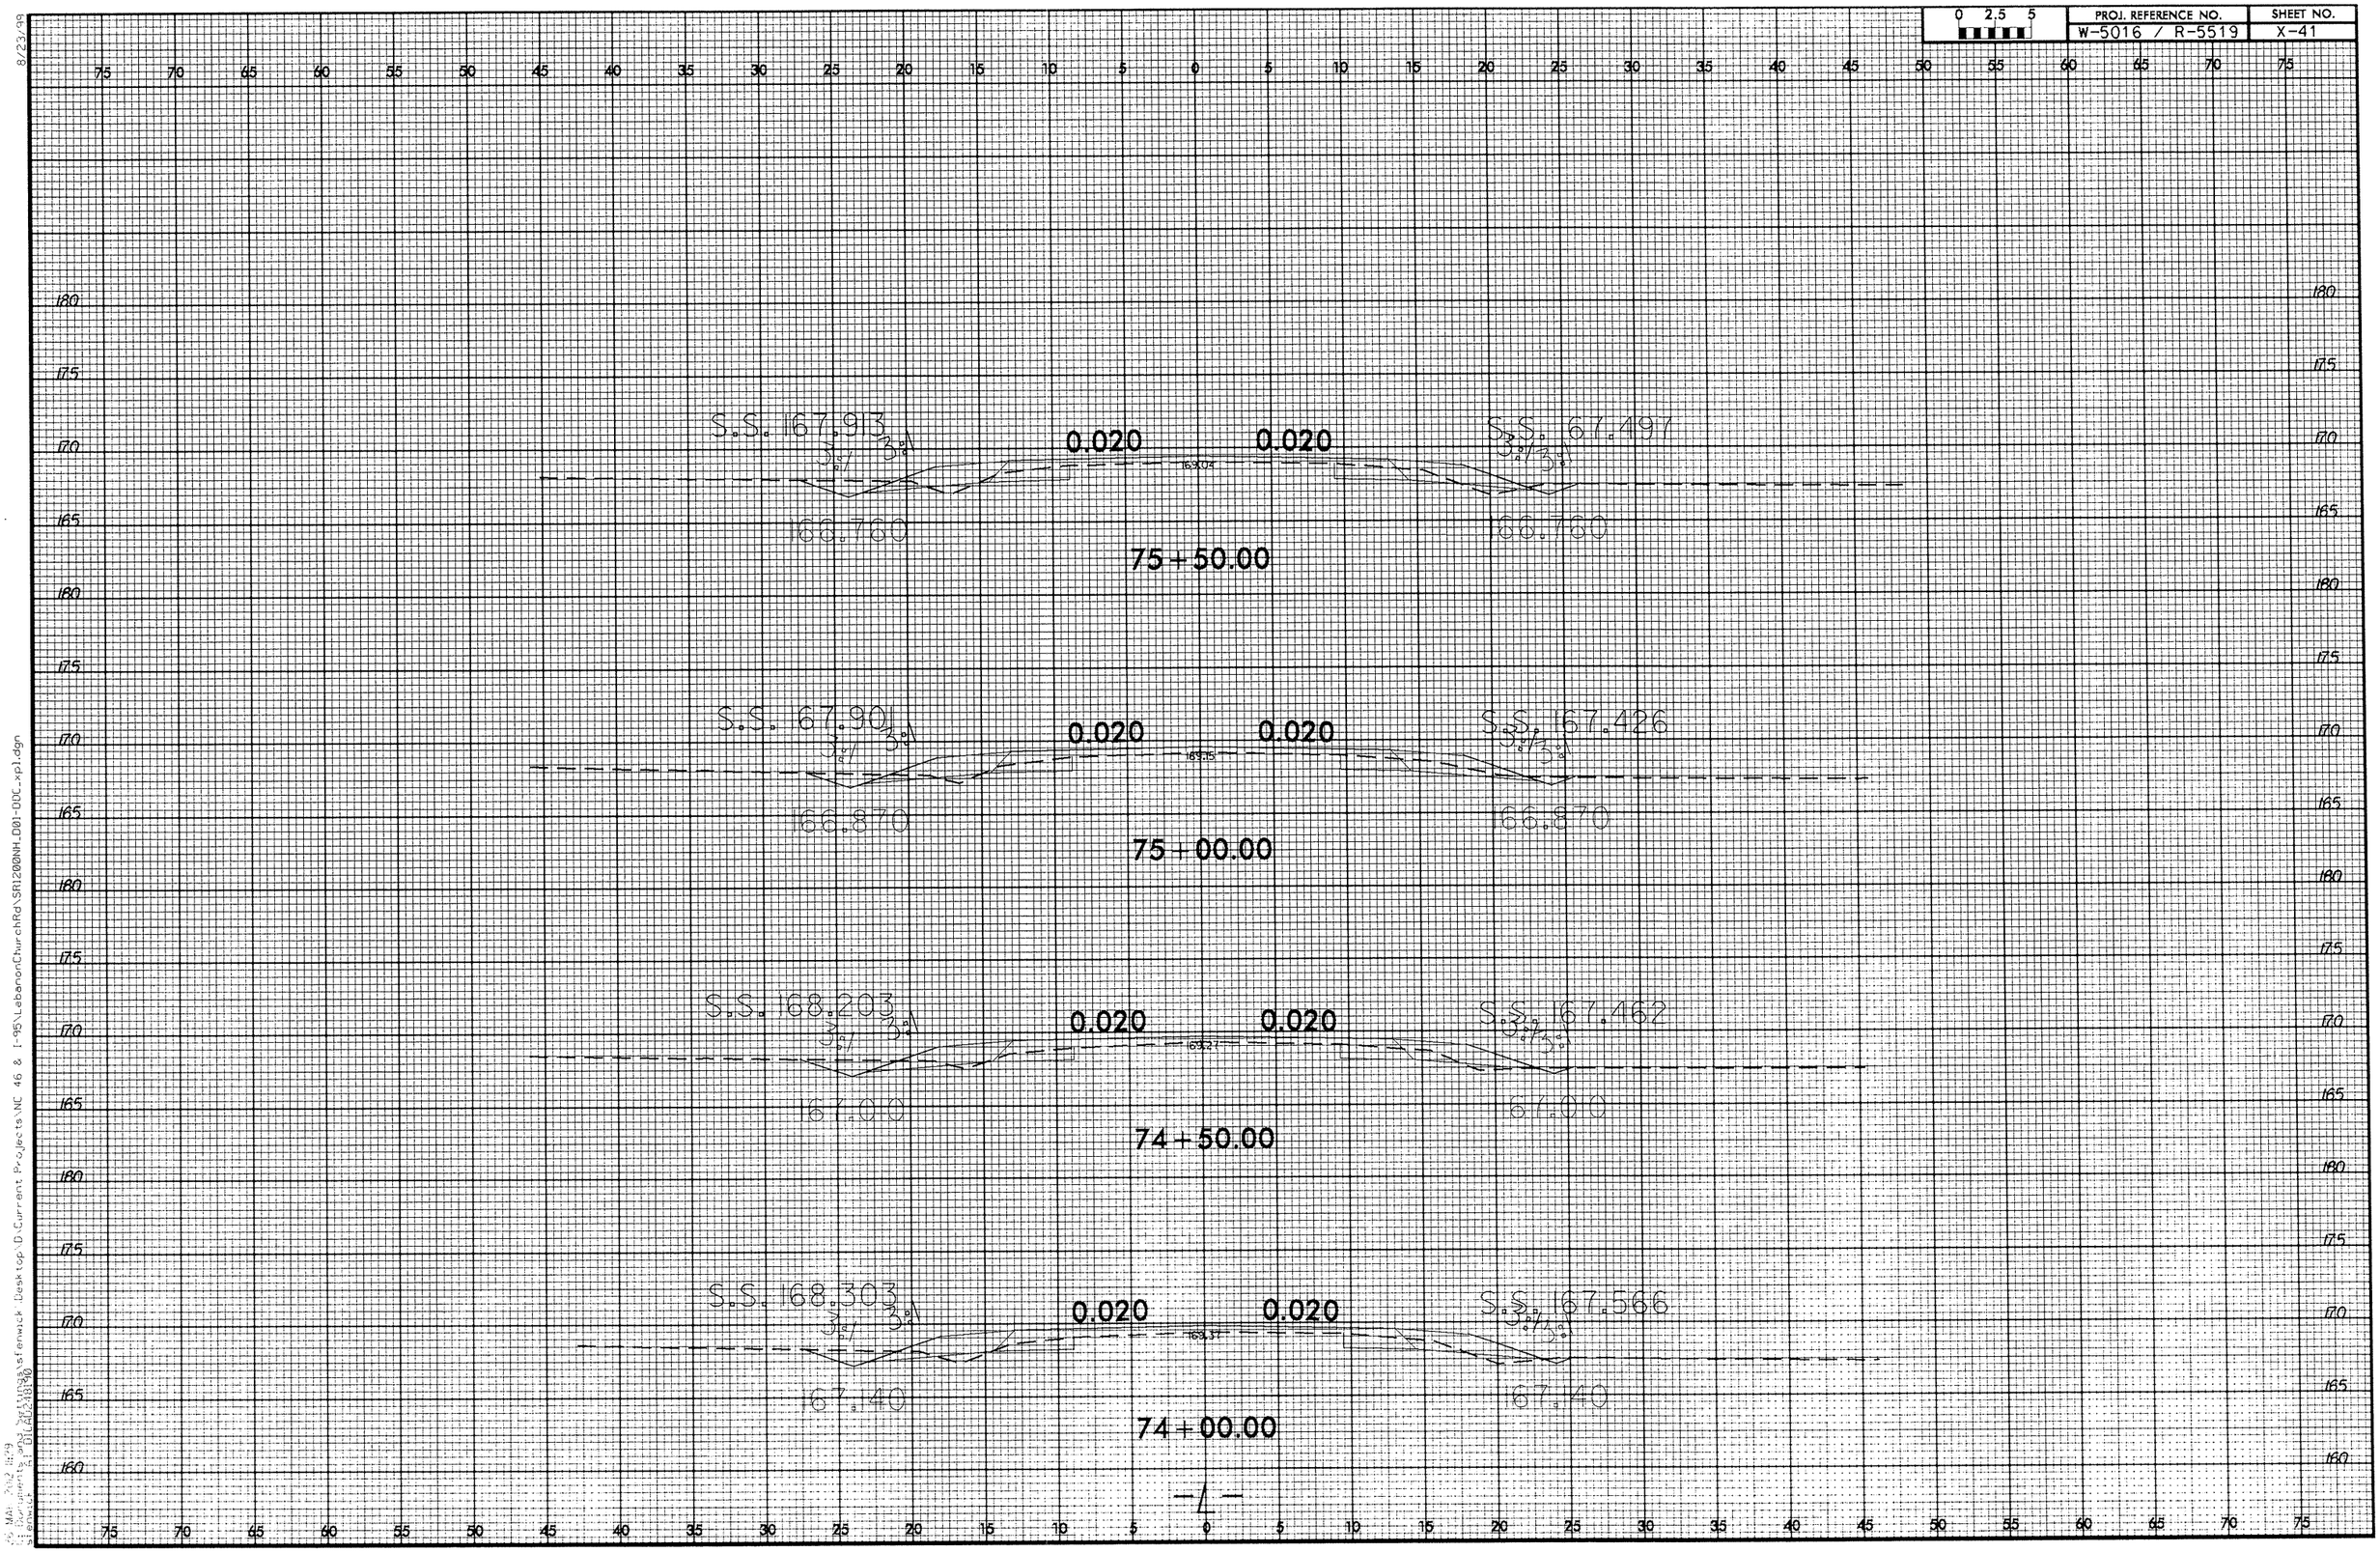

0 2.5 5
PROJ. REFERENCE NO.
W-5016 / R-5519
SHEET NO.
X-41
S.S. 167.913
3:1
3:1
0.020
0.020
S.S. 167.497
3:1
3:1
168.760
166.760
75+50.00
S.S. 167.901
3:1
3:1
0.020
0.020
S.S. 167.426
3:1
3:1
166.870
166.870
75+00.00
S.S. 168.203
3:1
3:1
0.020
0.020
S.S. 167.462
3:1
3:1
167.010
167.010
74+50.00
S.S. 168.303
3:1
3:1
0.020
0.020
S.S. 167.566
3:1
3:1
167.140
167.140
74+00.00
-L-

PROJ. REFERENCE NO. W-5016 / R-5519 | SHEET NO. X-42

8/23/99

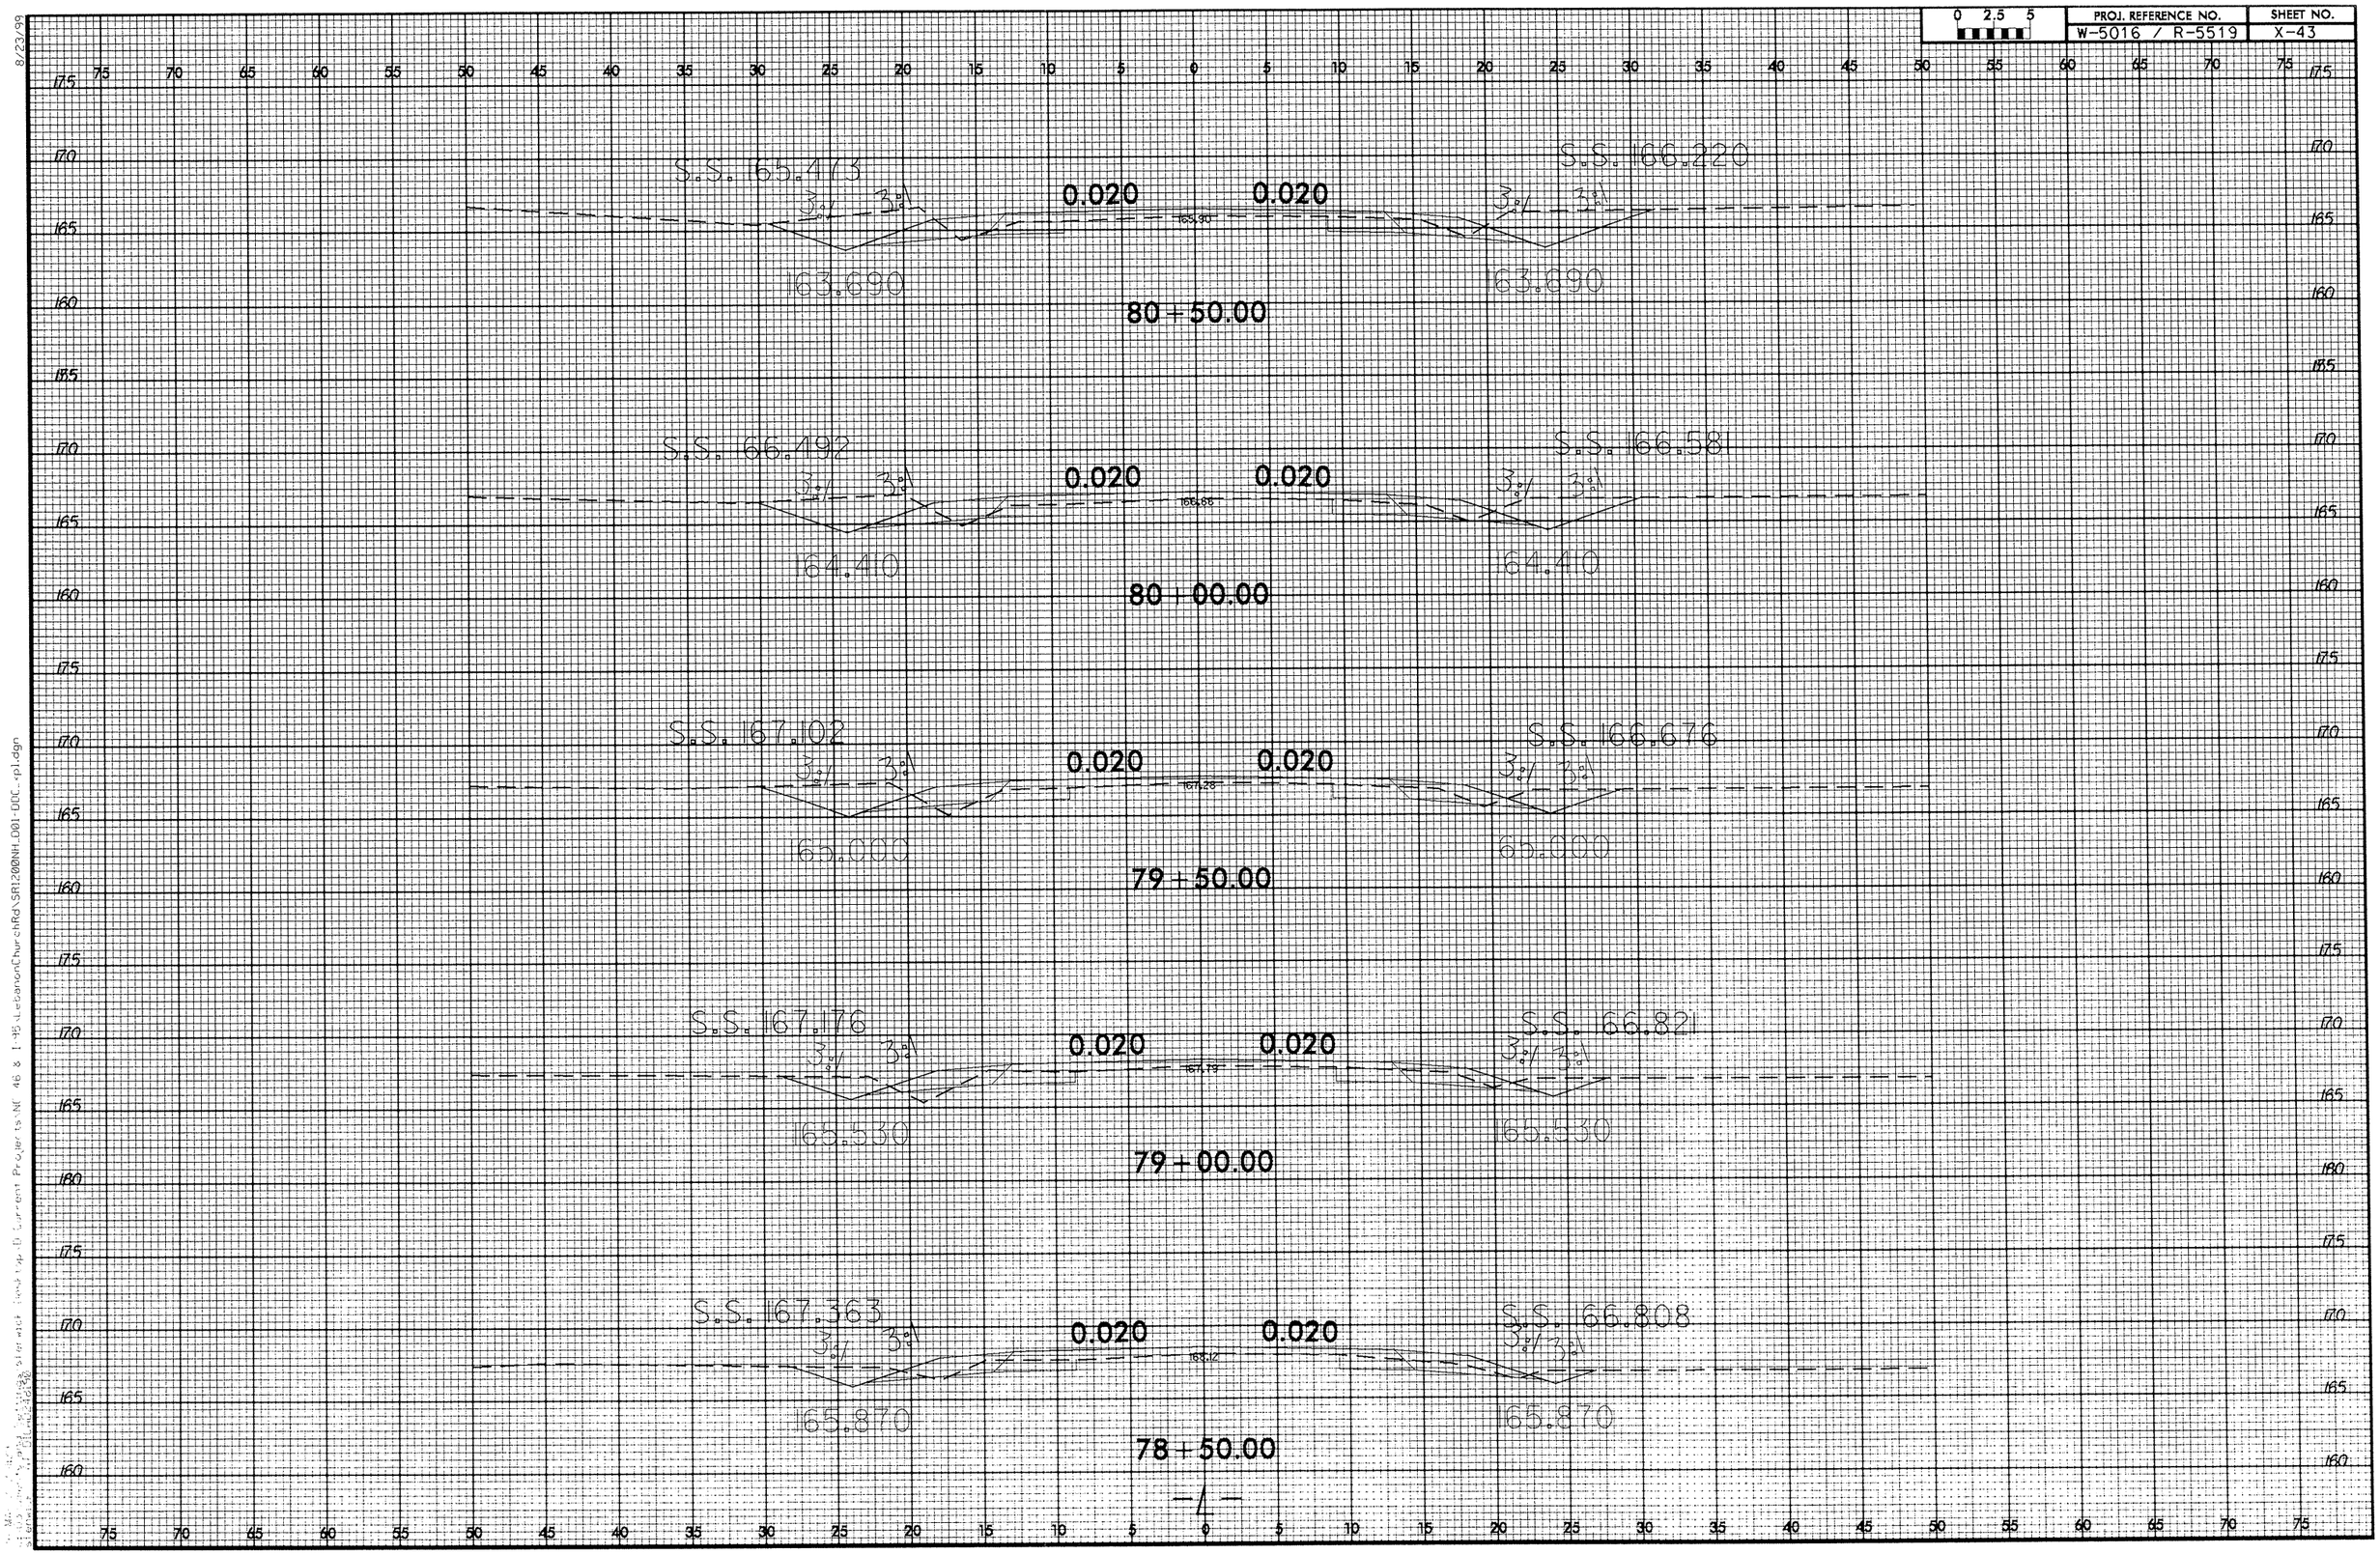

0 2.5 5
PROJ. REFERENCE NO.
W-5016 / R-5519
SHEET NO.
X-43
S.S. 165.473
S.S. 166.220
0.020
0.020
163.690
163.690
80+50.00
S.S. 166.492
S.S. 166.581
0.020
0.020
164.410
164.410
80+00.00
S.S. 167.102
S.S. 166.676
0.020
0.020
165.000
165.000
79+50.00
S.S. 167.176
S.S. 166.821
0.020
0.020
165.530
165.530
79+00.00
S.S. 167.363
S.S. 166.808
0.020
0.020
165.870
165.870
78+50.00

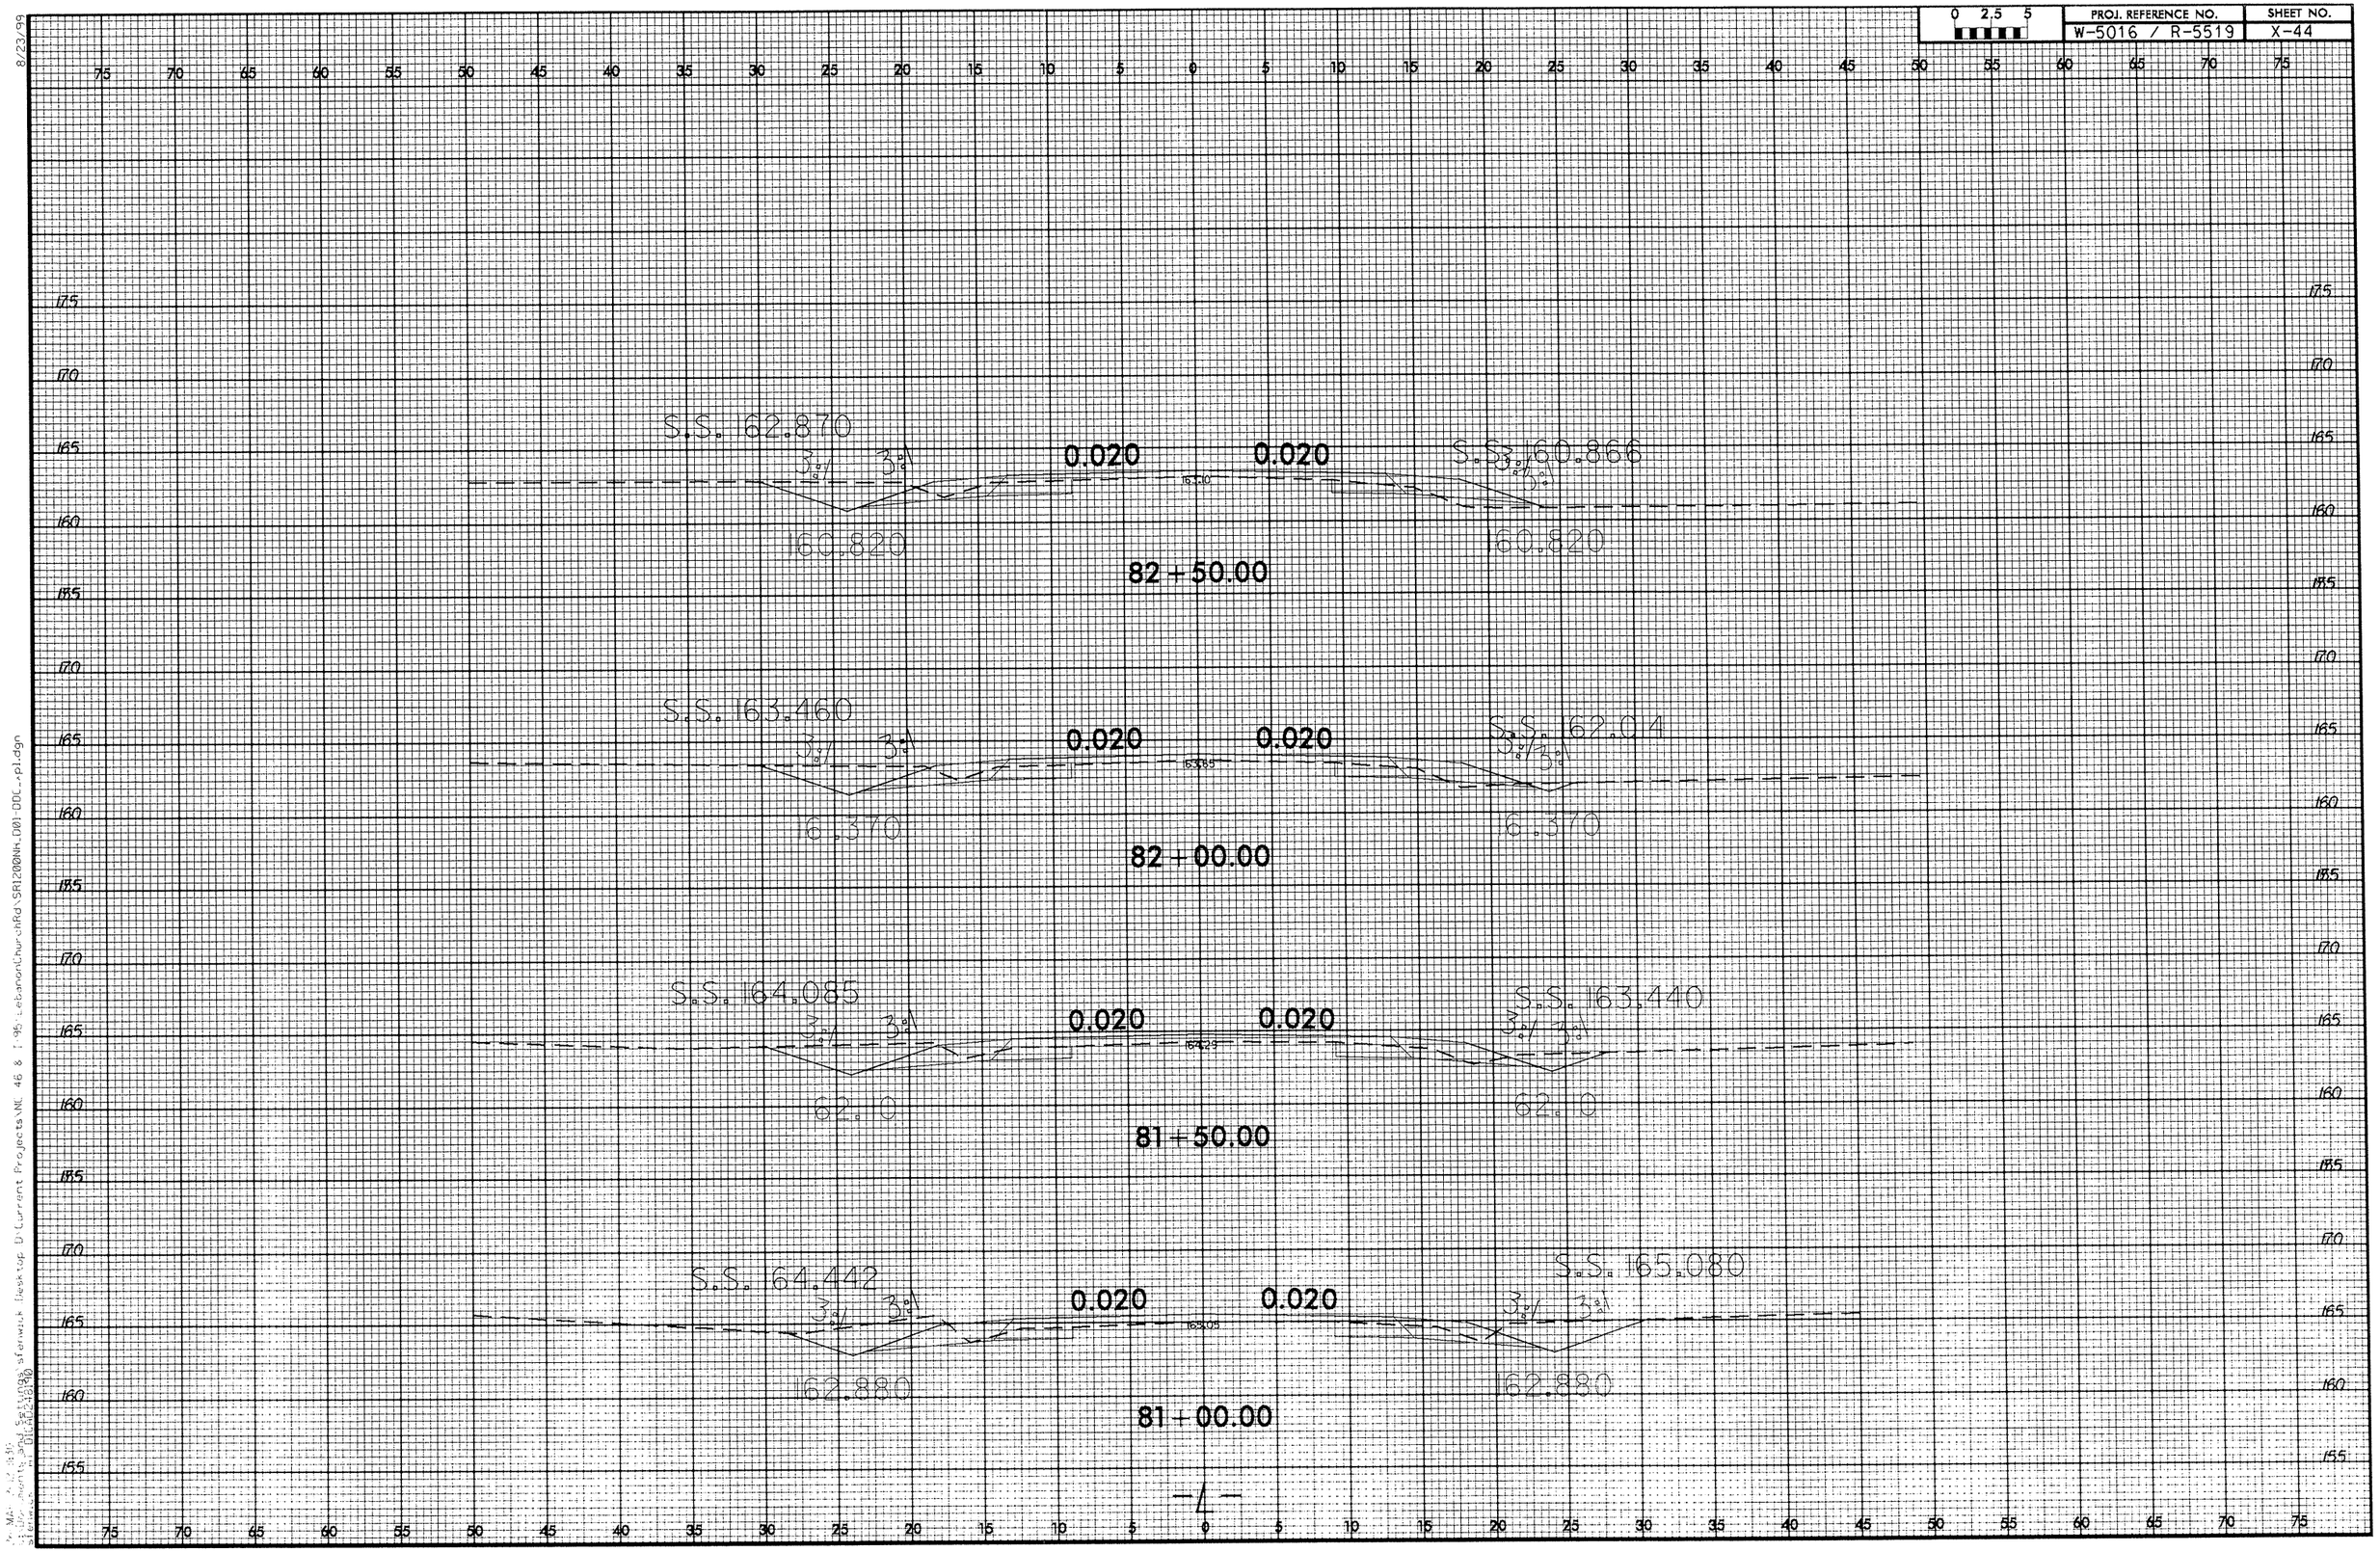

0 2.5 5
PROJ. REFERENCE NO.
W-5016 / R-5519
SHEET NO.
X-44
S.S. 162.870
3:1
3:1
0.020
0.020
S.S. 160.866
160.820
160.820
82 + 50.00
S.S. 163.460
3:1
3:1
0.020
0.020
S.S. 162.014
16.370
16.370
82 + 00.00
S.S. 164.085
3:1
3:1
0.020
0.020
S.S. 163.440
162.10
162.10
81 + 50.00
S.S. 164.442
3:1
3:1
0.020
0.020
S.S. 165.080
162.880
162.880
81 + 00.00

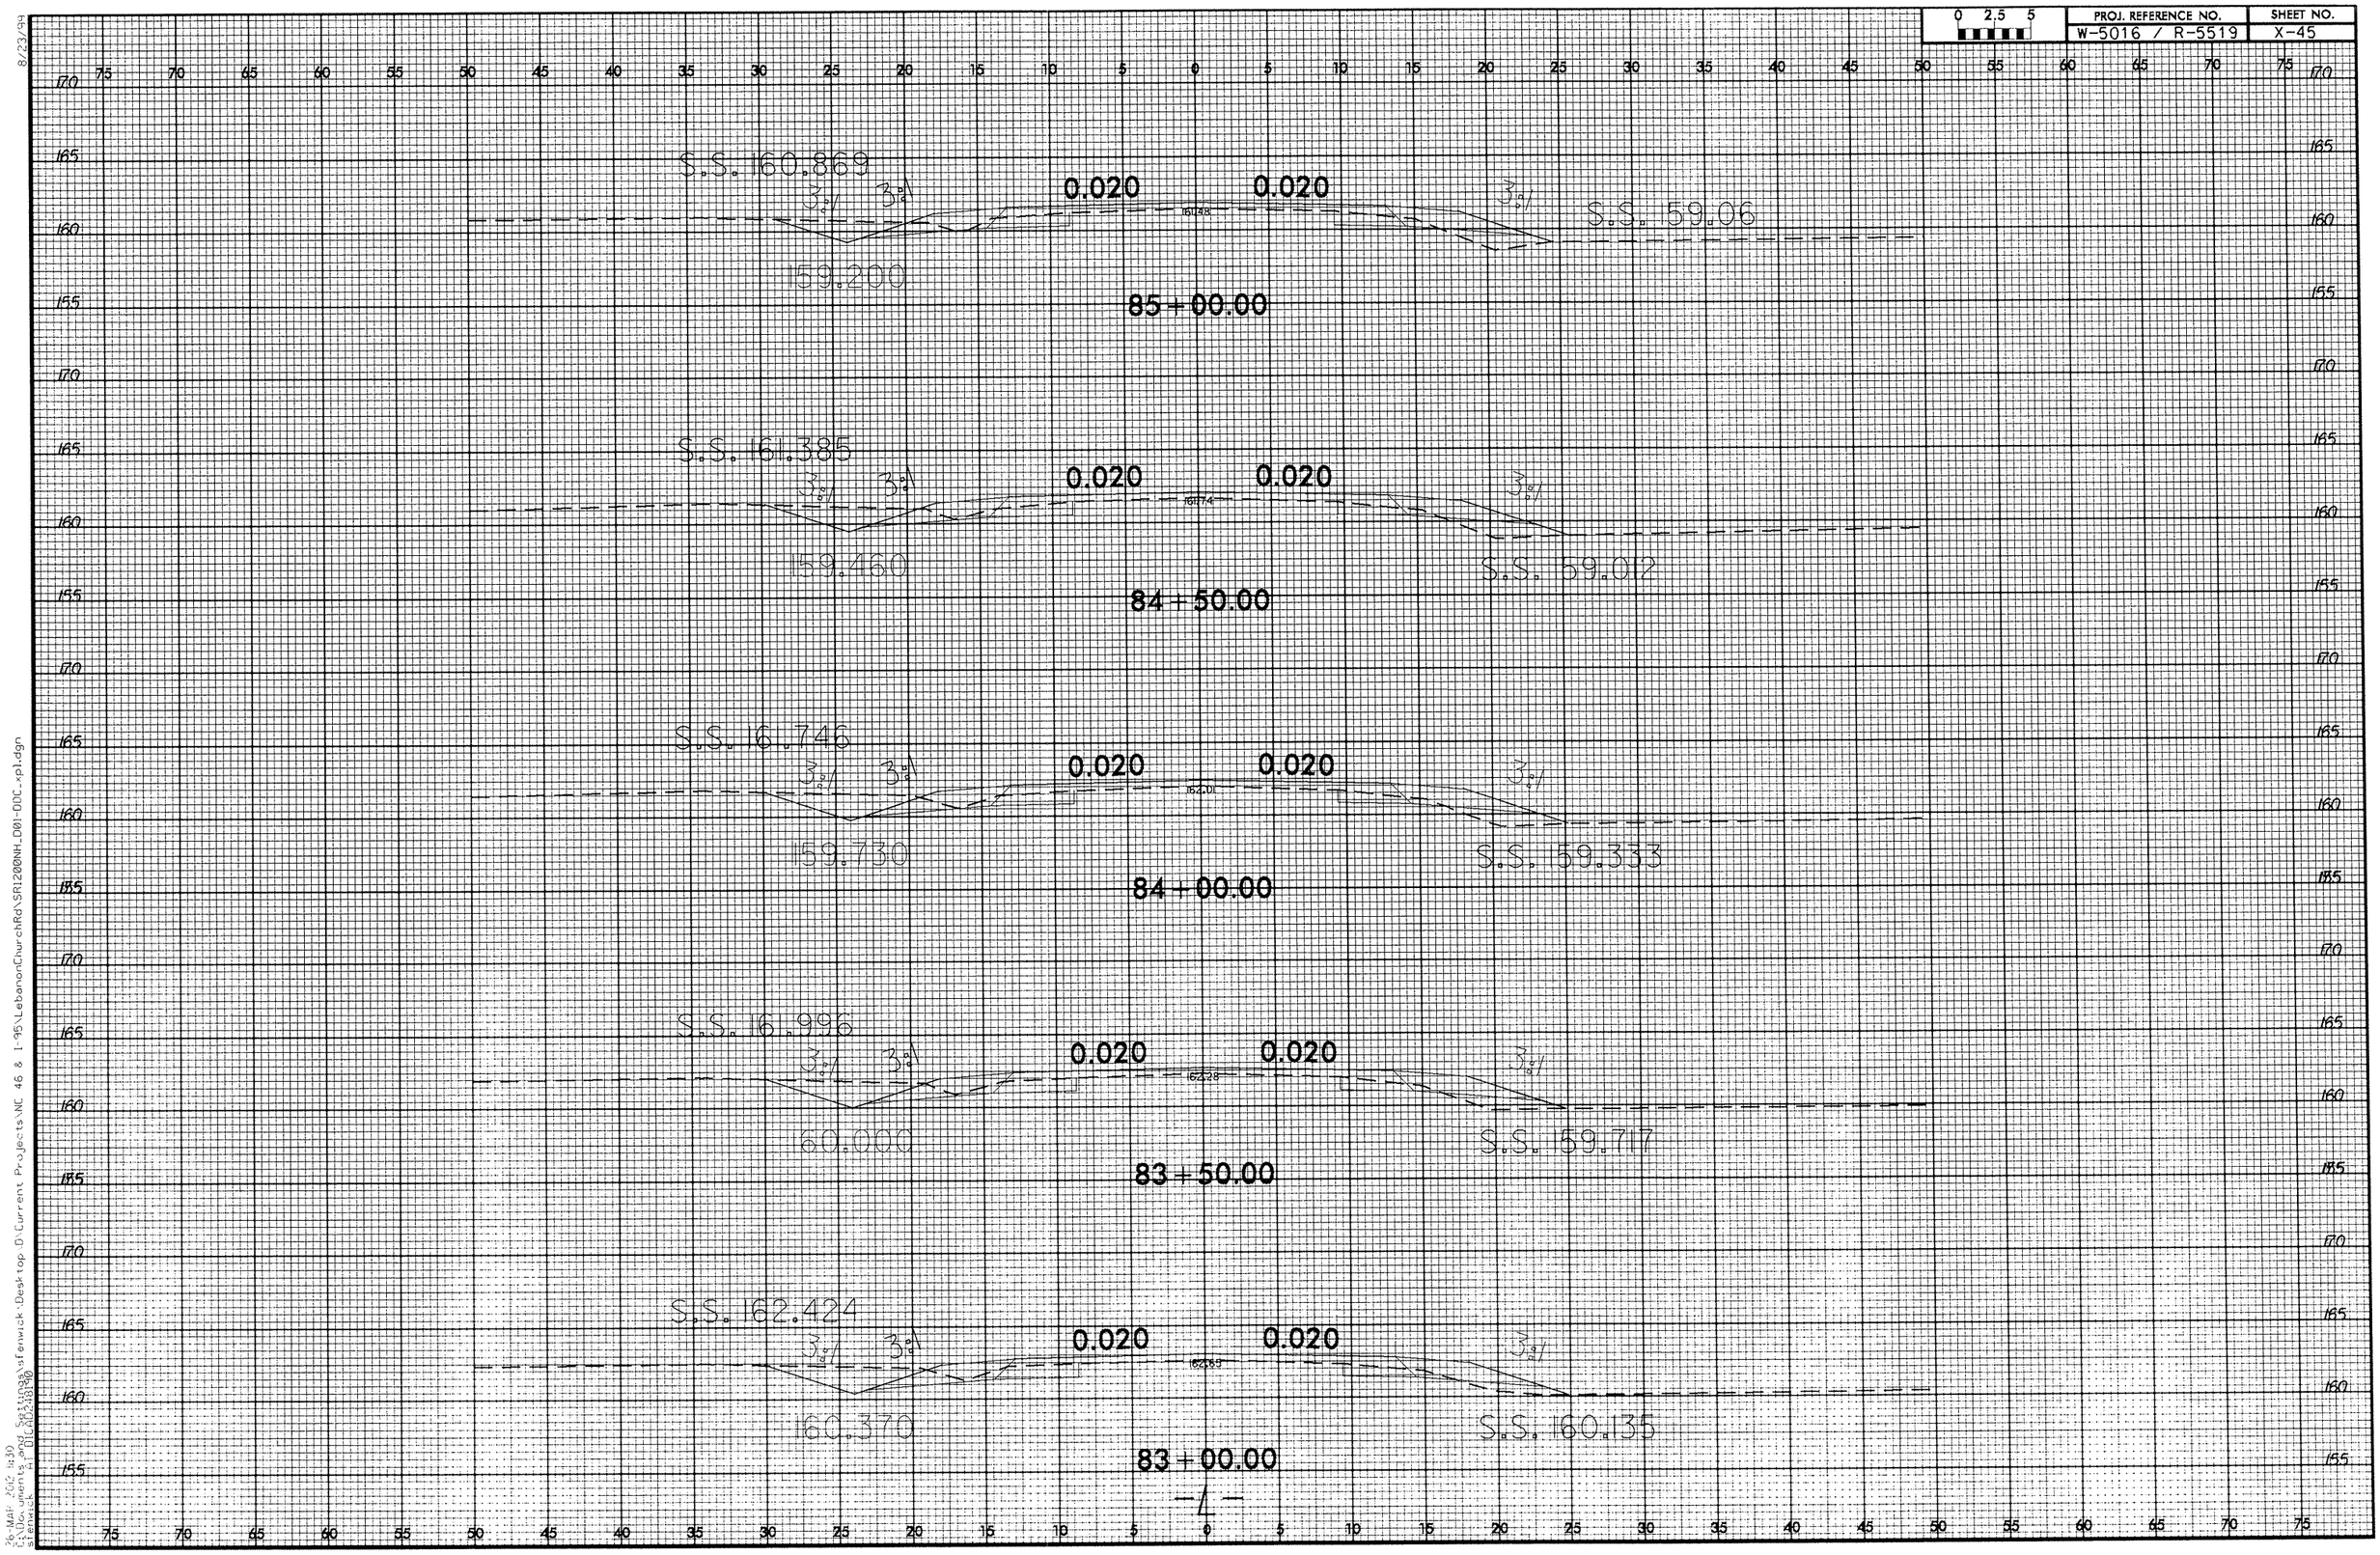

0 2.5 5
PROJ. REFERENCE NO.
W-5016 / R-5519
SHEET NO.
X-45
S.S. 160.869
3:1
3:1
0.020
0.020
3:1
S.S. 59.06
159.200
85+00.00
S.S. 161.385
3:1
3:1
0.020
0.020
3:1
159.460
S.S. 59.012
84+50.00
S.S. 161.746
3:1
3:1
0.020
0.020
3:1
159.730
S.S. 159.333
84+00.00
S.S. 161.996
3:1
3:1
0.020
0.020
3:1
160.000
S.S. 159.717
83+50.00
S.S. 162.424
3:1
3:1
0.020
0.020
3:1
160.370
S.S. 160.135
83+00.00

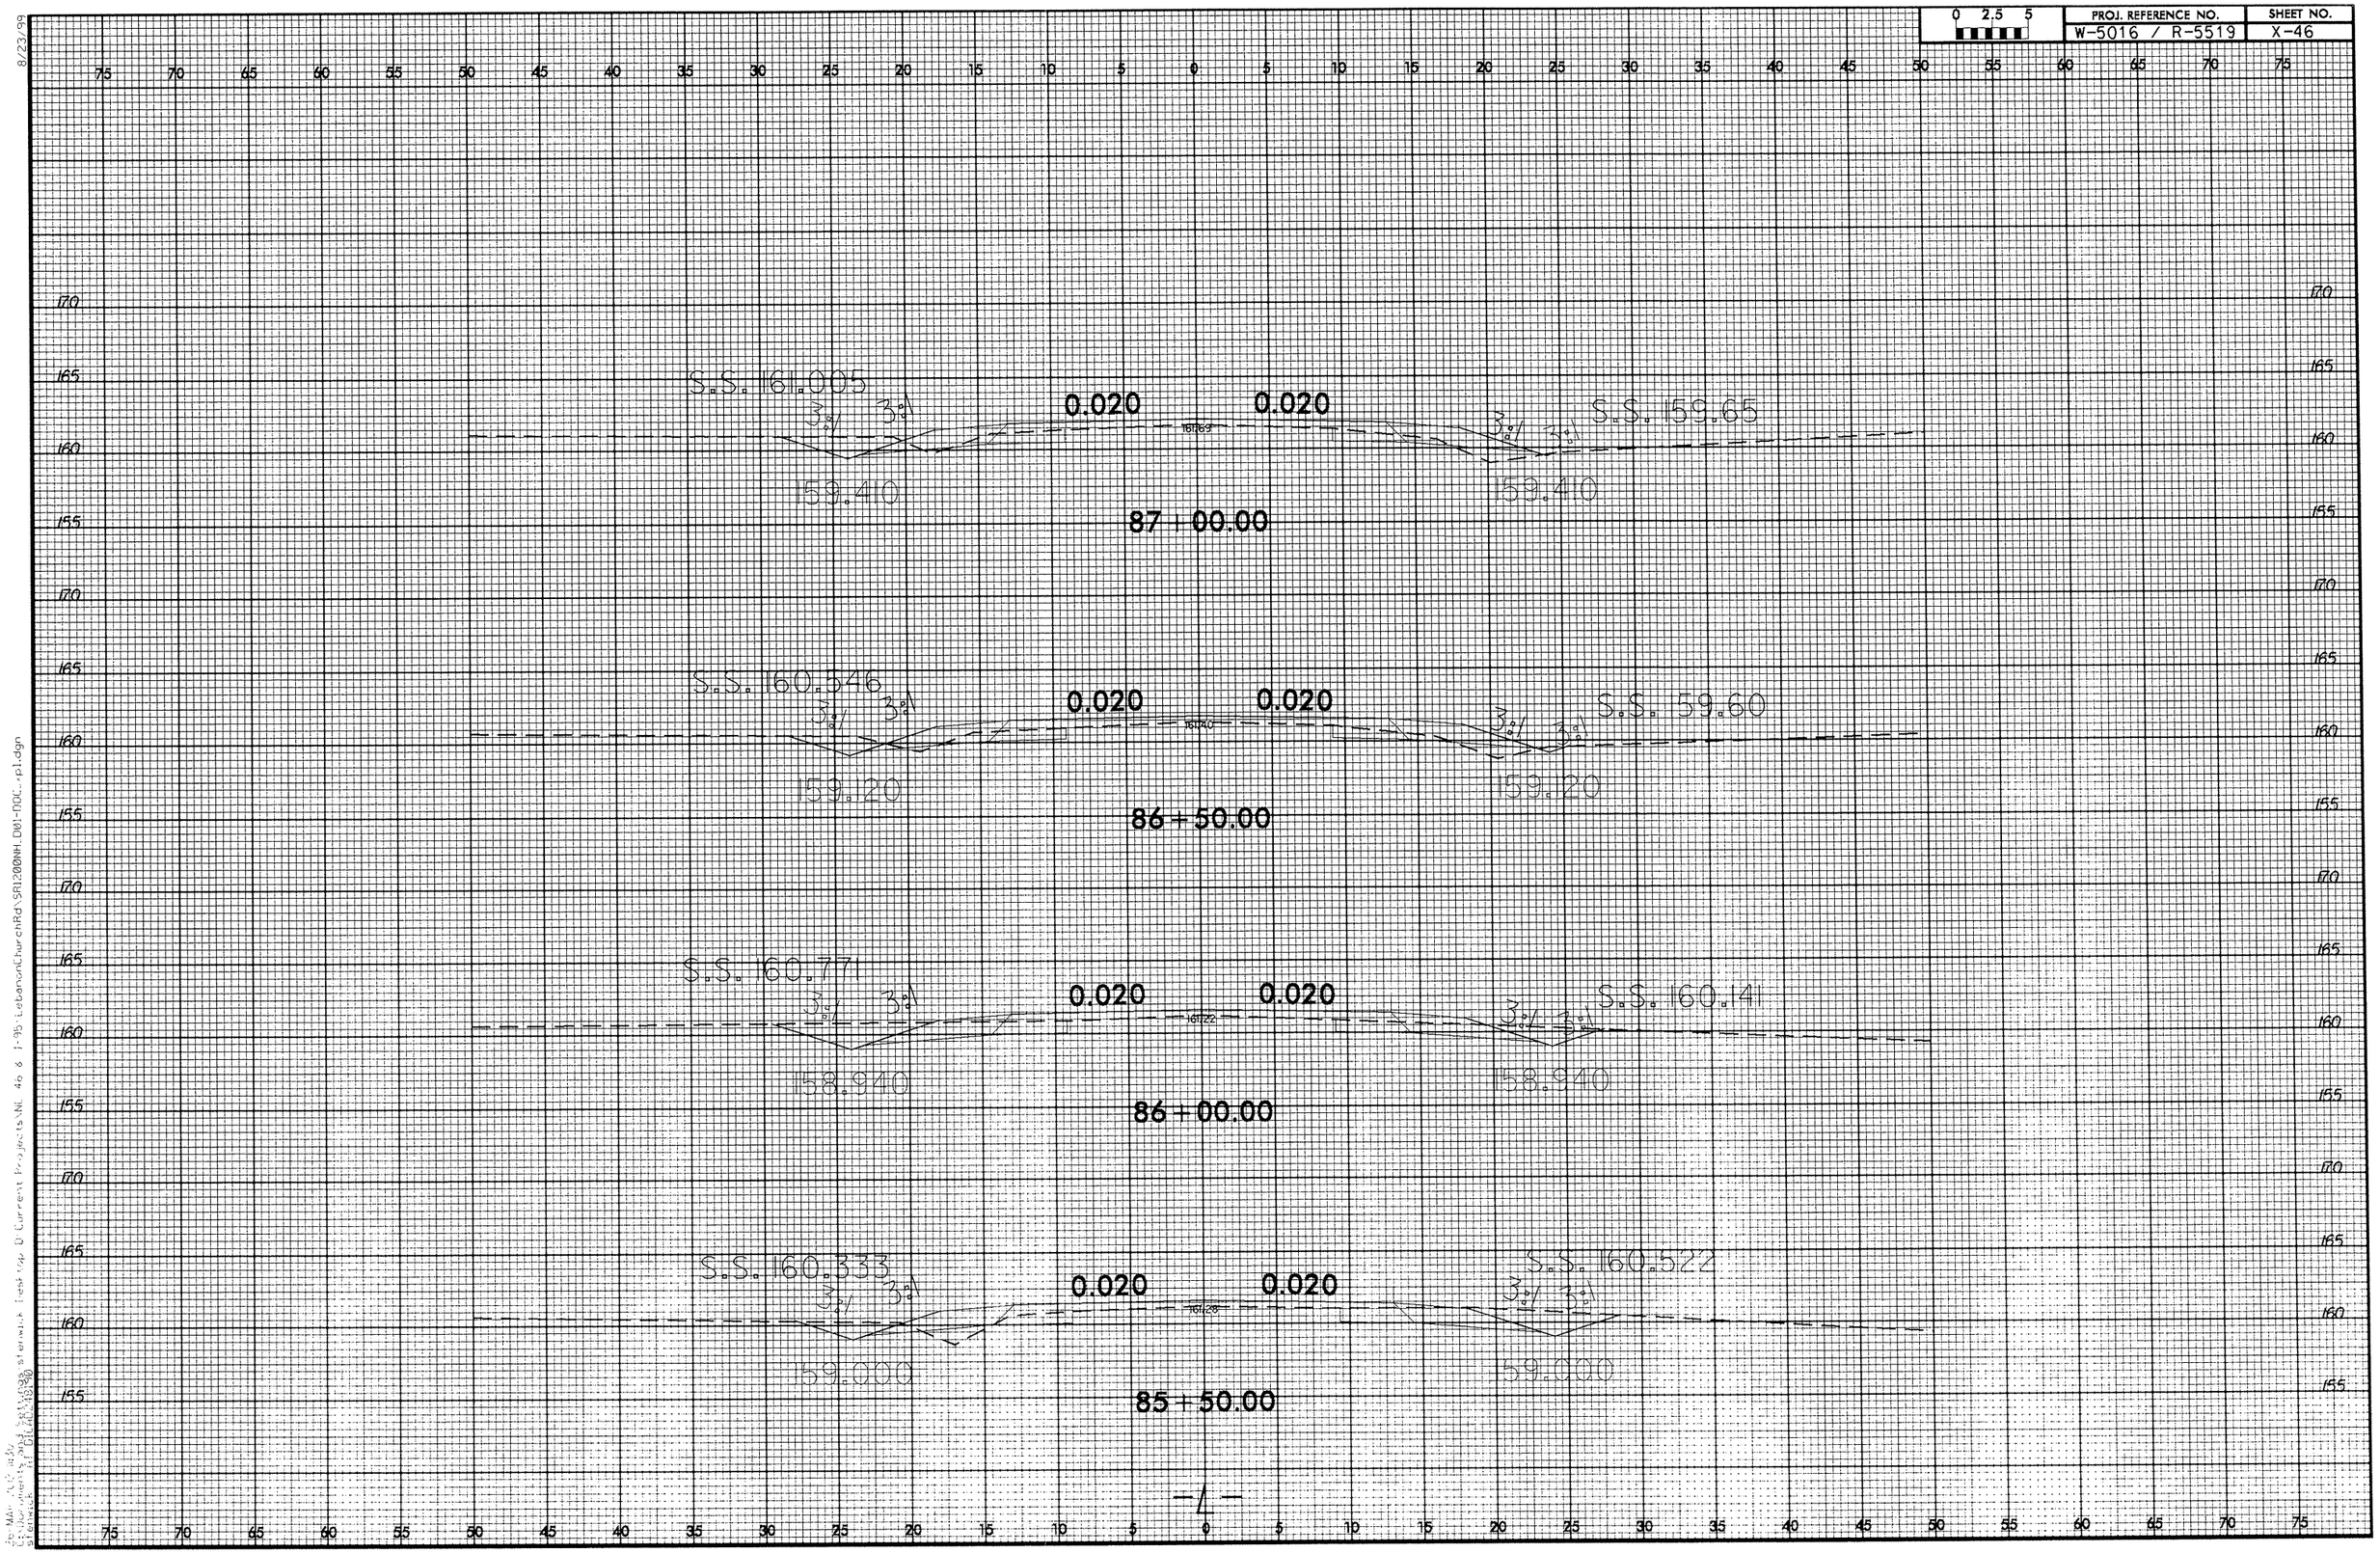

0 2.5 5
PROJ. REFERENCE NO.
W-5016 / R-5519
SHEET NO.
X-46
S.S. 161.005
0.020
0.020
S.S. 159.65
159.410
159.410
87+00.00
S.S. 160.546
0.020
0.020
S.S. 159.60
159.120
159.120
86+50.00
S.S. 160.771
0.020
0.020
S.S. 160.141
158.940
158.940
86+00.00
S.S. 160.333
0.020
0.020
S.S. 160.522
159.000
159.000
85+50.00

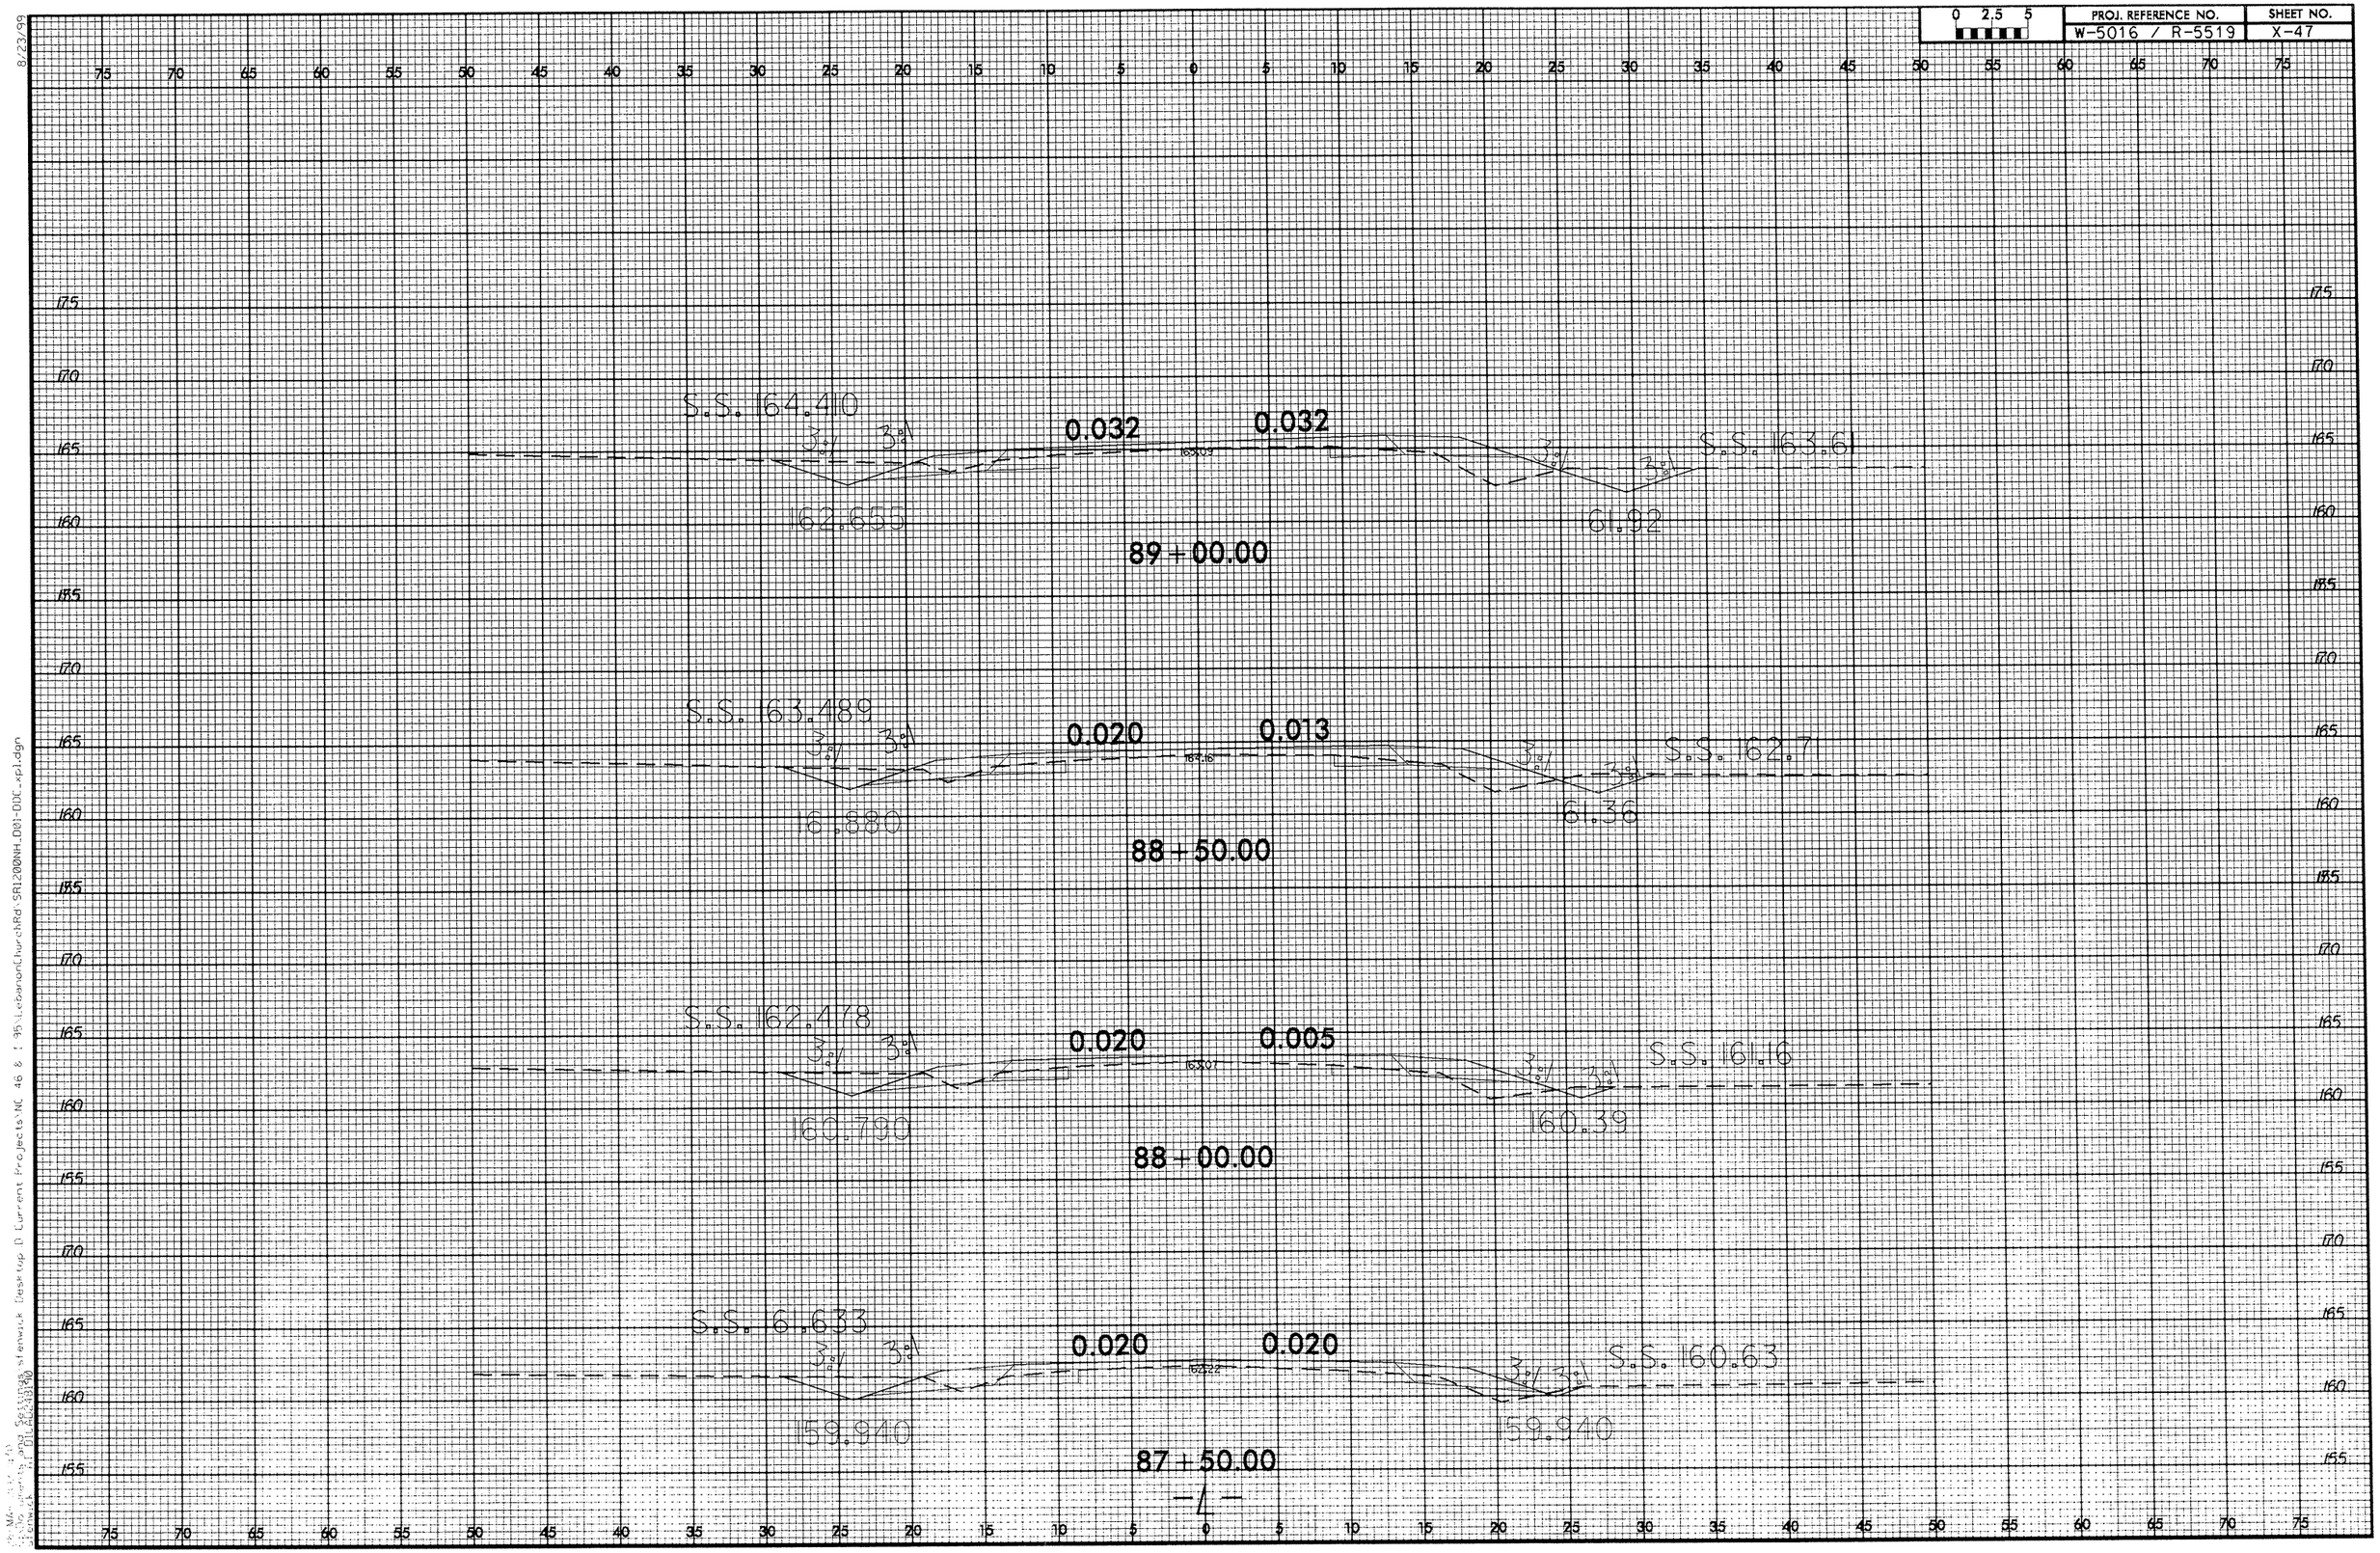

0 2.5 5
PROJ. REFERENCE NO.
W-5016 / R-5519
SHEET NO.
X-47
S.S. 164.410
3:1
3:1
0.032
0.032
S.S. 163.61
162.655
61.92
89+00.00
S.S. 163.489
3:1
3:1
0.020
0.013
S.S. 162.71
161.880
161.36
88+50.00
S.S. 162.478
3:1
3:1
0.020
0.005
S.S. 161.16
160.790
160.39
88+00.00
S.S. 161.633
3:1
3:1
0.020
0.020
S.S. 160.63
159.940
159.940
87+50.00
-L-

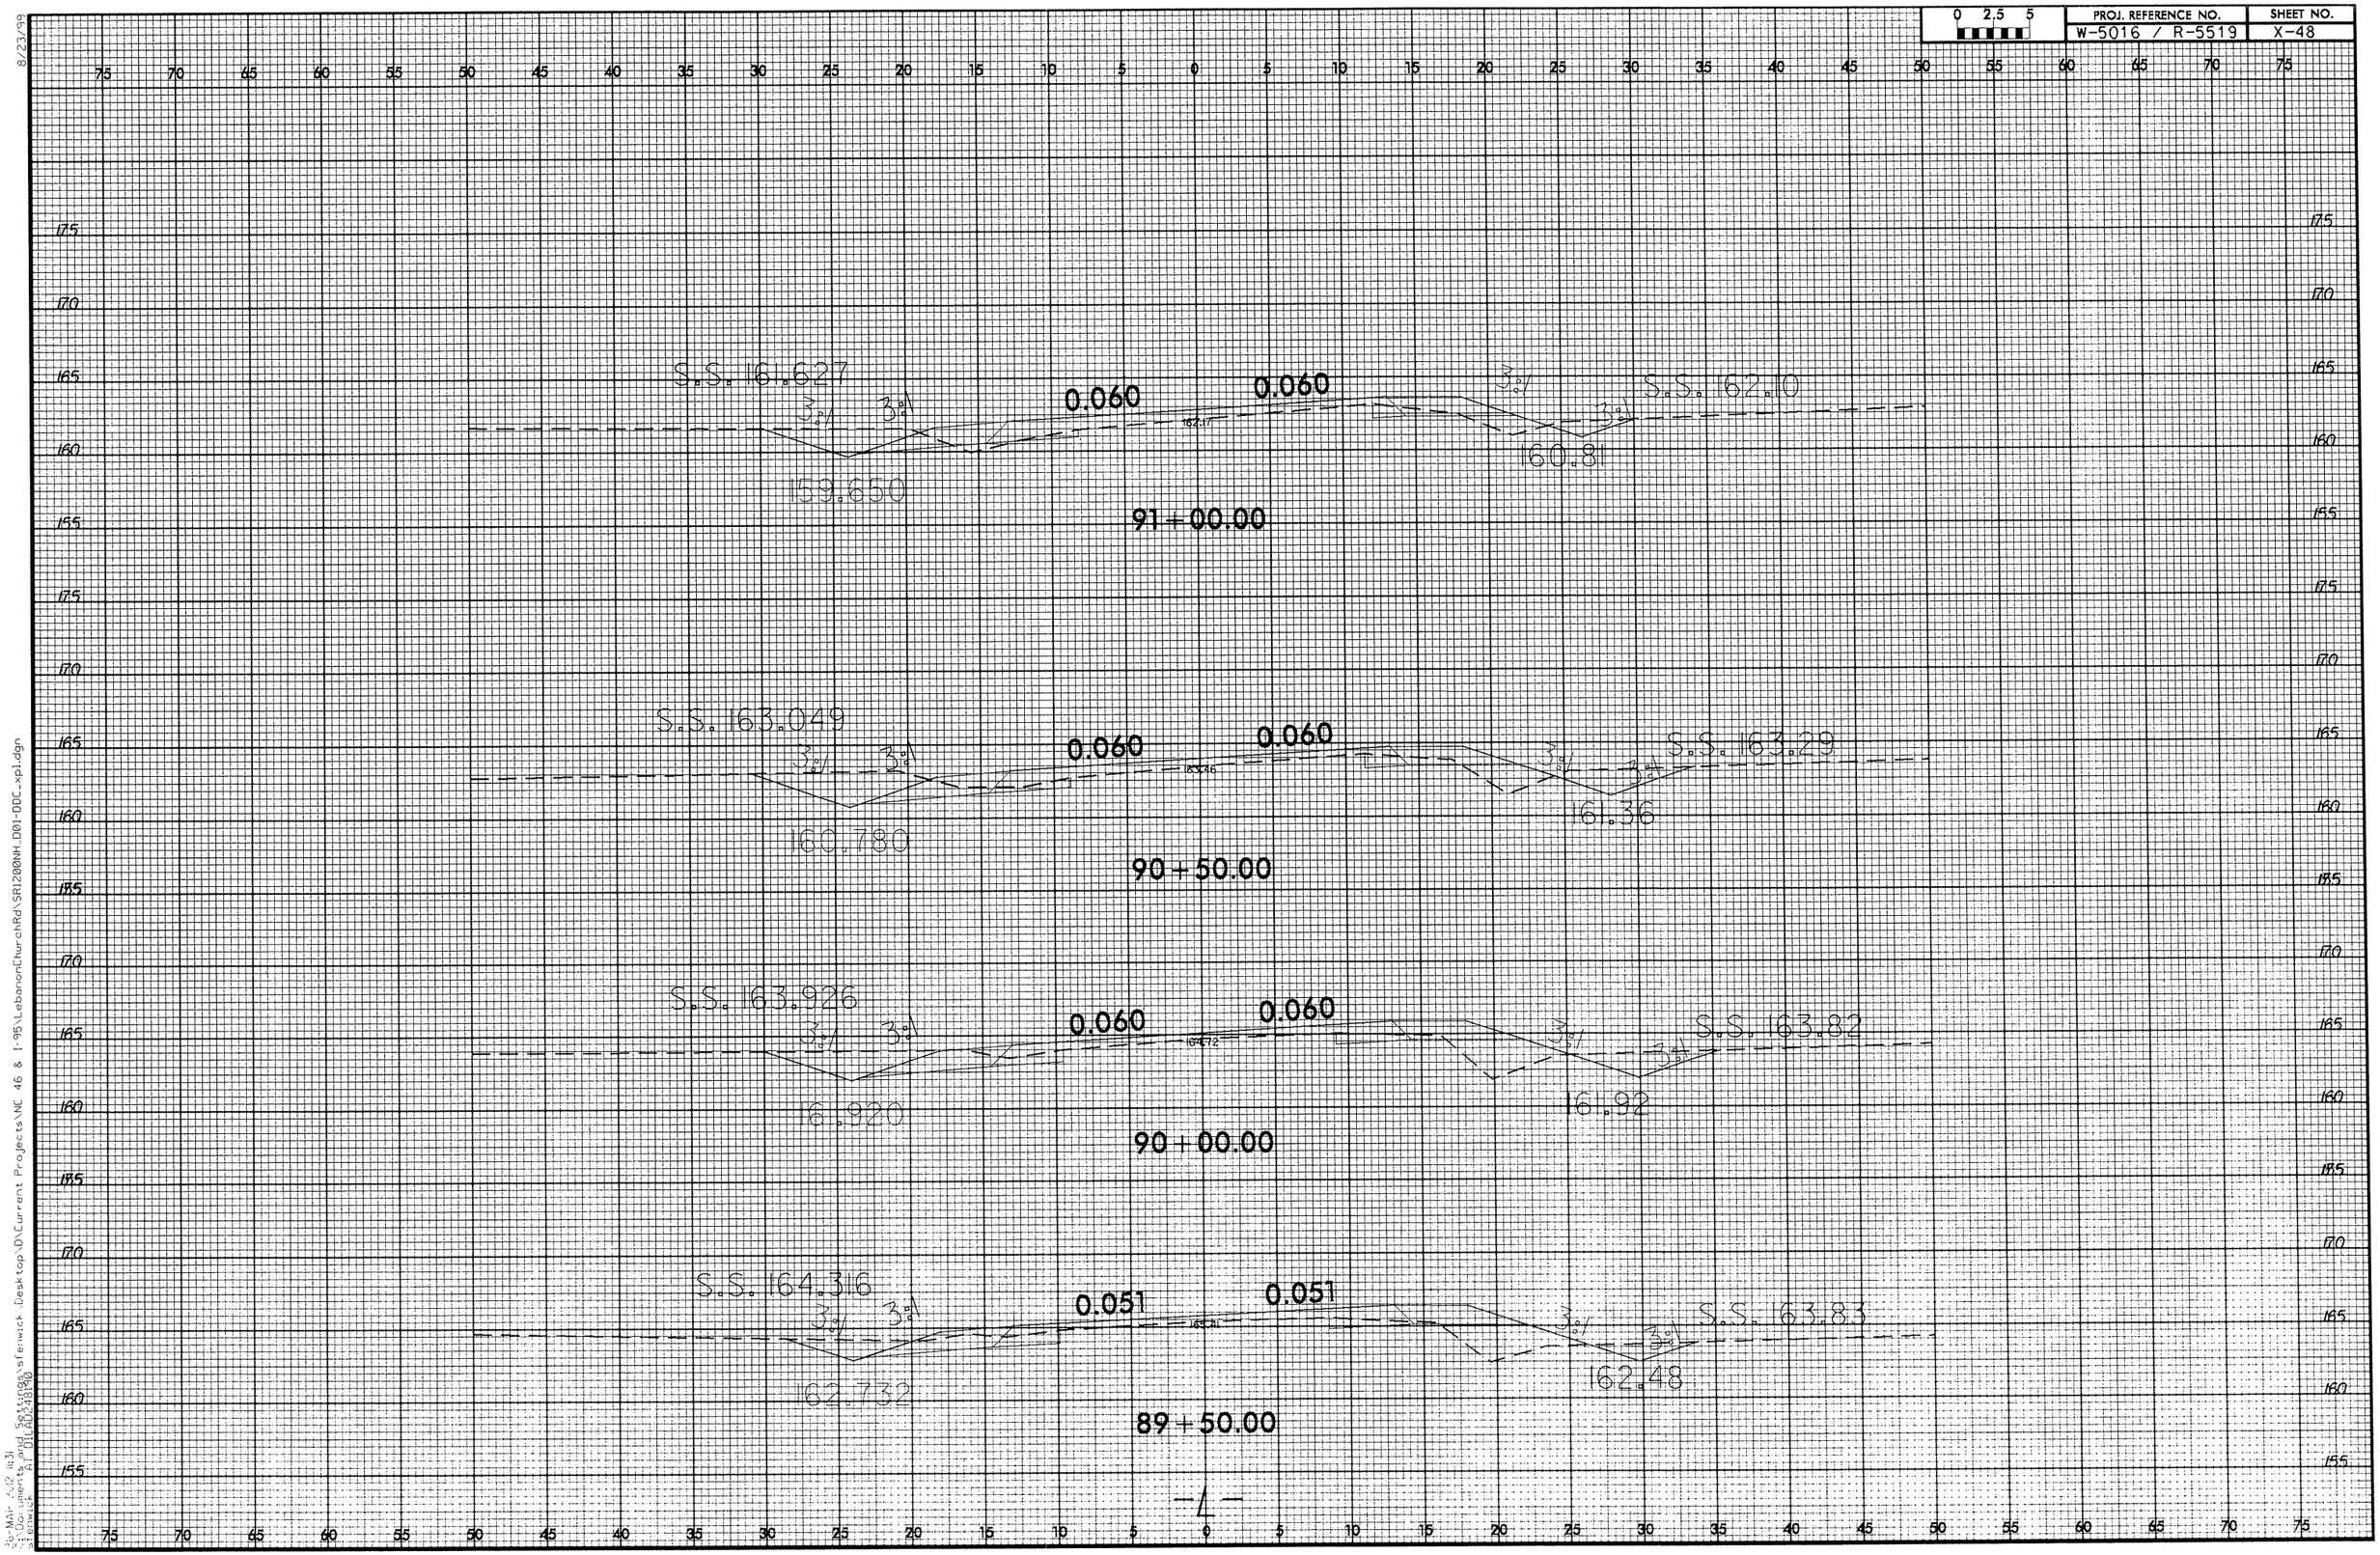

0 2.5 5
PROJ. REFERENCE NO.
W-5016 / R-5519
SHEET NO.
X-48
S.S. 161.627
0.060
0.060
S.S. 162.10
159.650
160.81
91+00.00
S.S. 163.049
0.060
0.060
S.S. 163.29
160.780
161.36
90+50.00
S.S. 163.926
0.060
0.060
S.S. 163.82
161.920
161.92
90+00.00
S.S. 164.316
0.051
0.051
S.S. 163.83
162.732
162.48
89+50.00
-L-

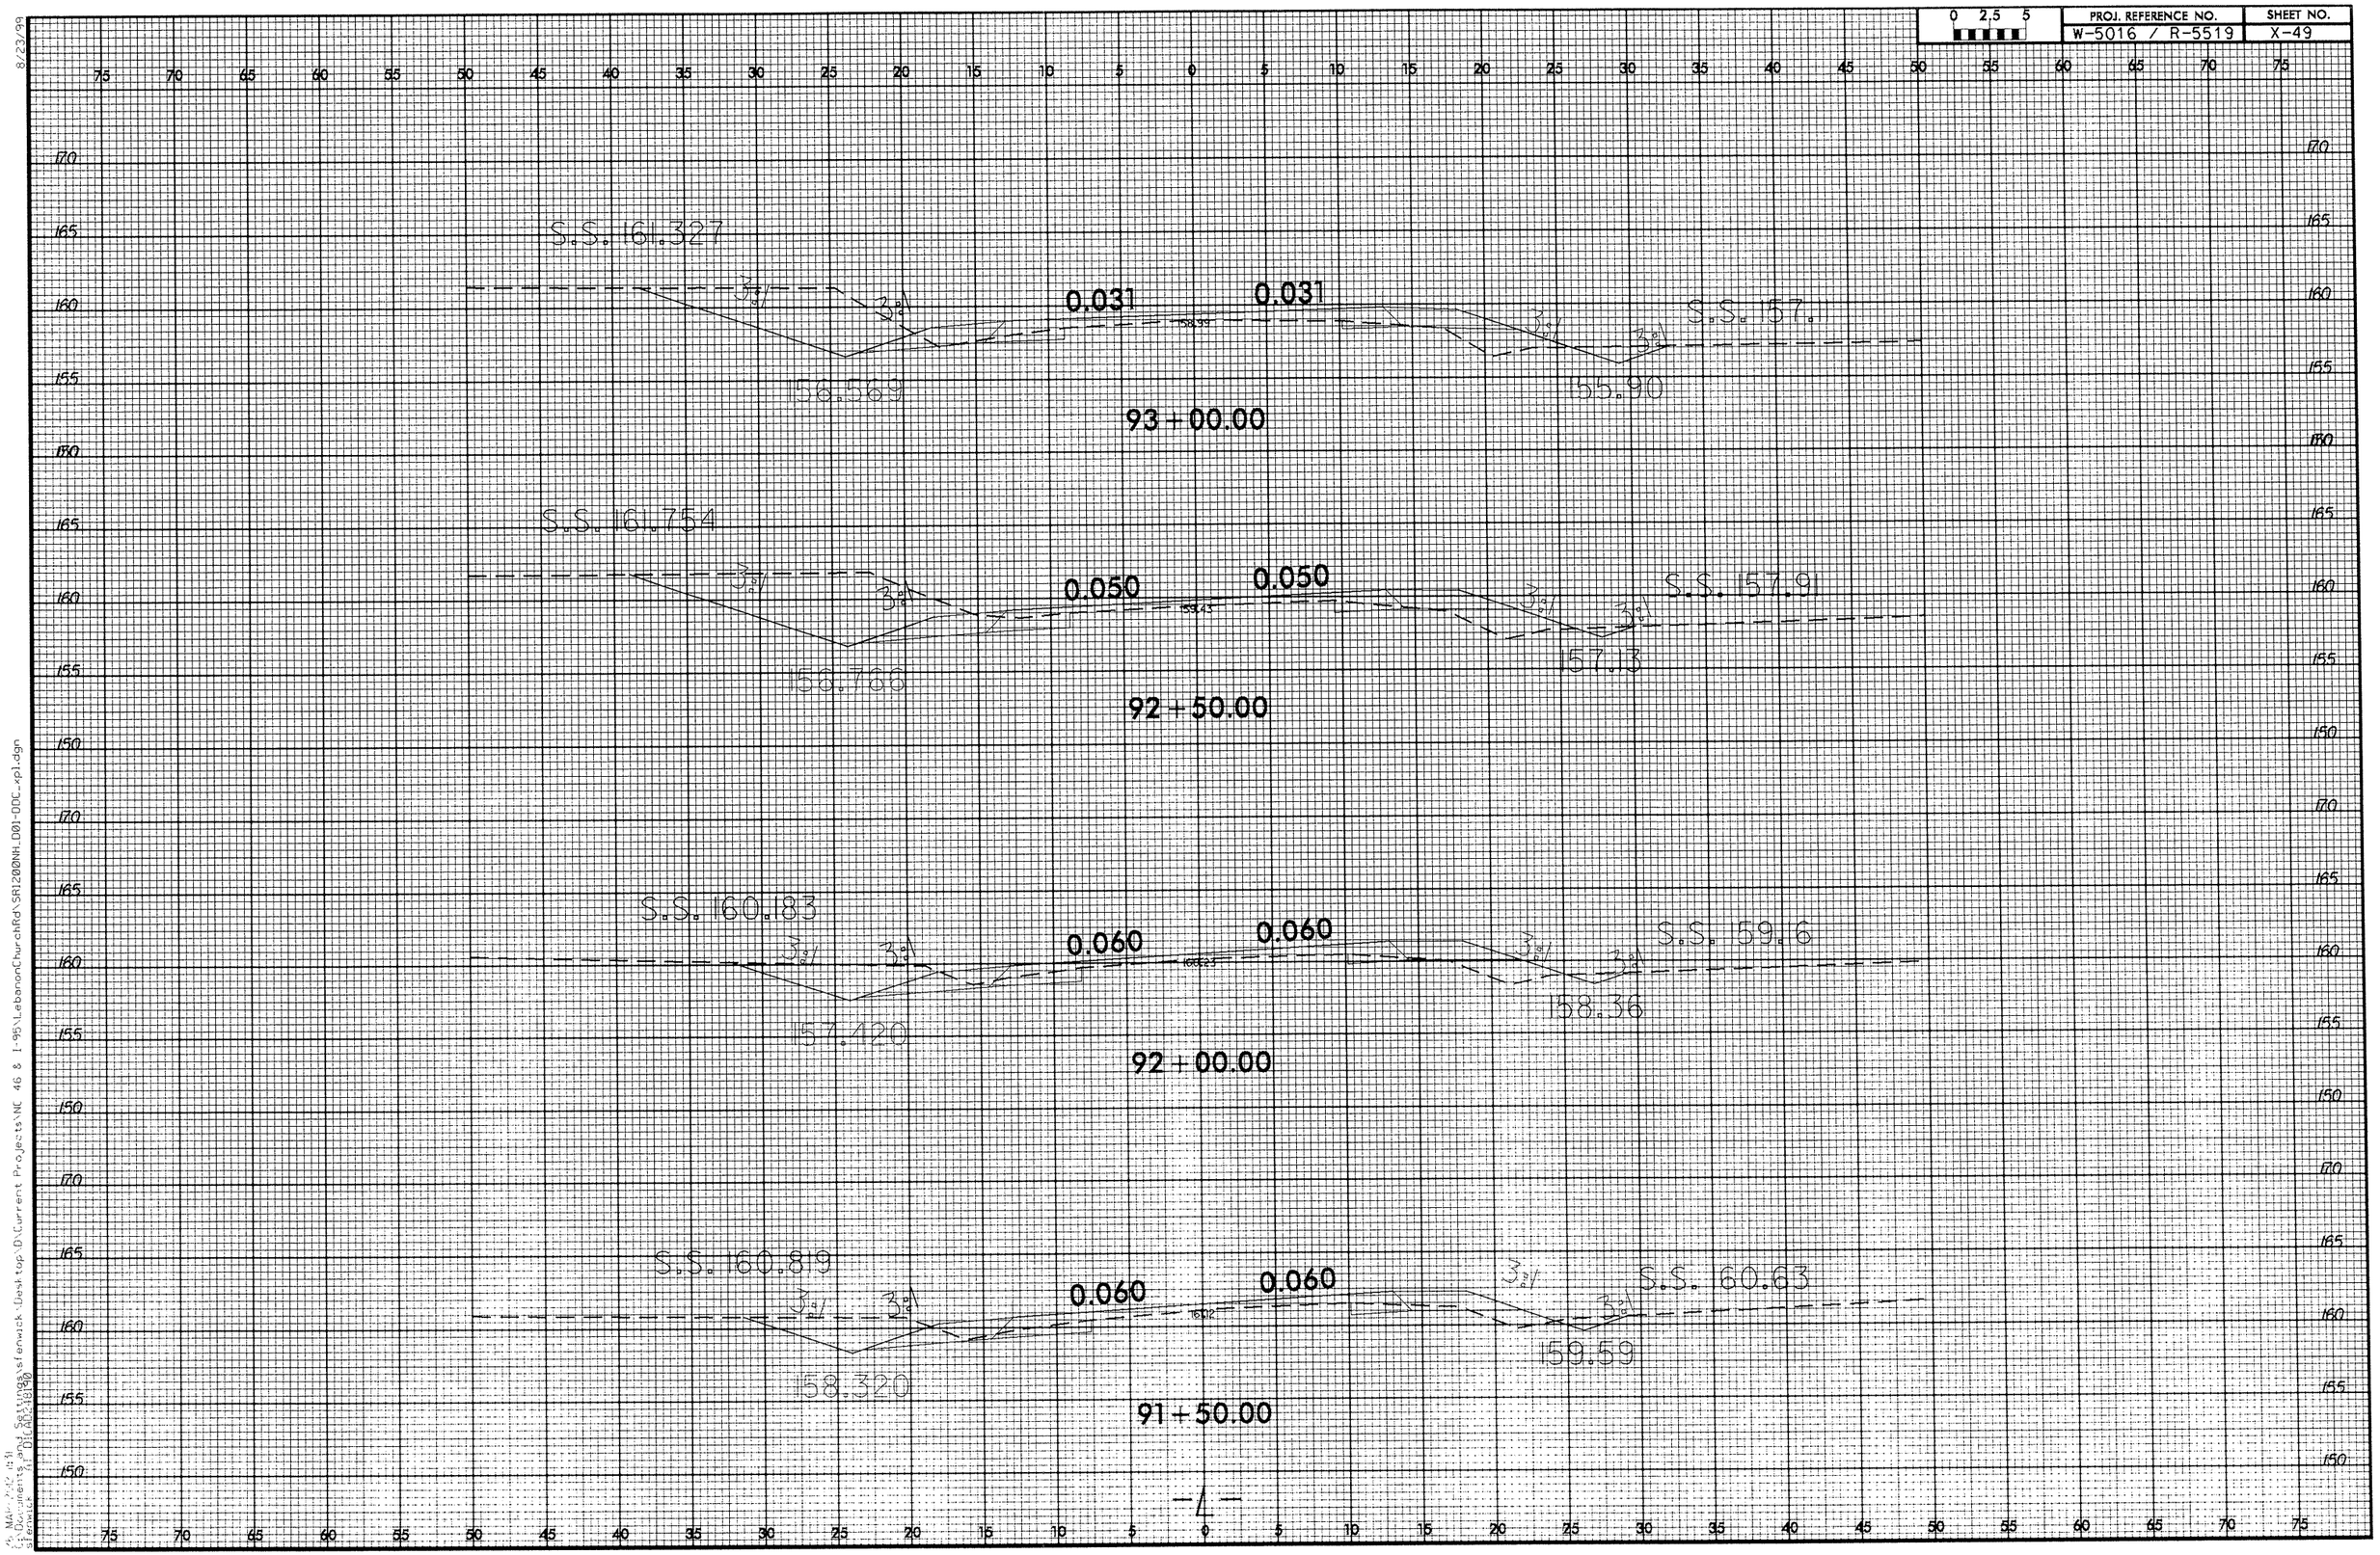

0 2.5 5
PROJ. REFERENCE NO.
W-5016 / R-5519
SHEET NO.
X-49
S.S. 161.327
0.031
0.031
S.S. 157.1
156.569
155.90
93+00.00
S.S. 161.754
0.050
0.050
S.S. 157.91
156.766
157.13
92+50.00
S.S. 160.183
0.060
0.060
S.S. 159.6
157.420
158.36
92+00.00
S.S. 160.819
0.060
0.060
S.S. 160.63
158.320
159.59
91+50.00

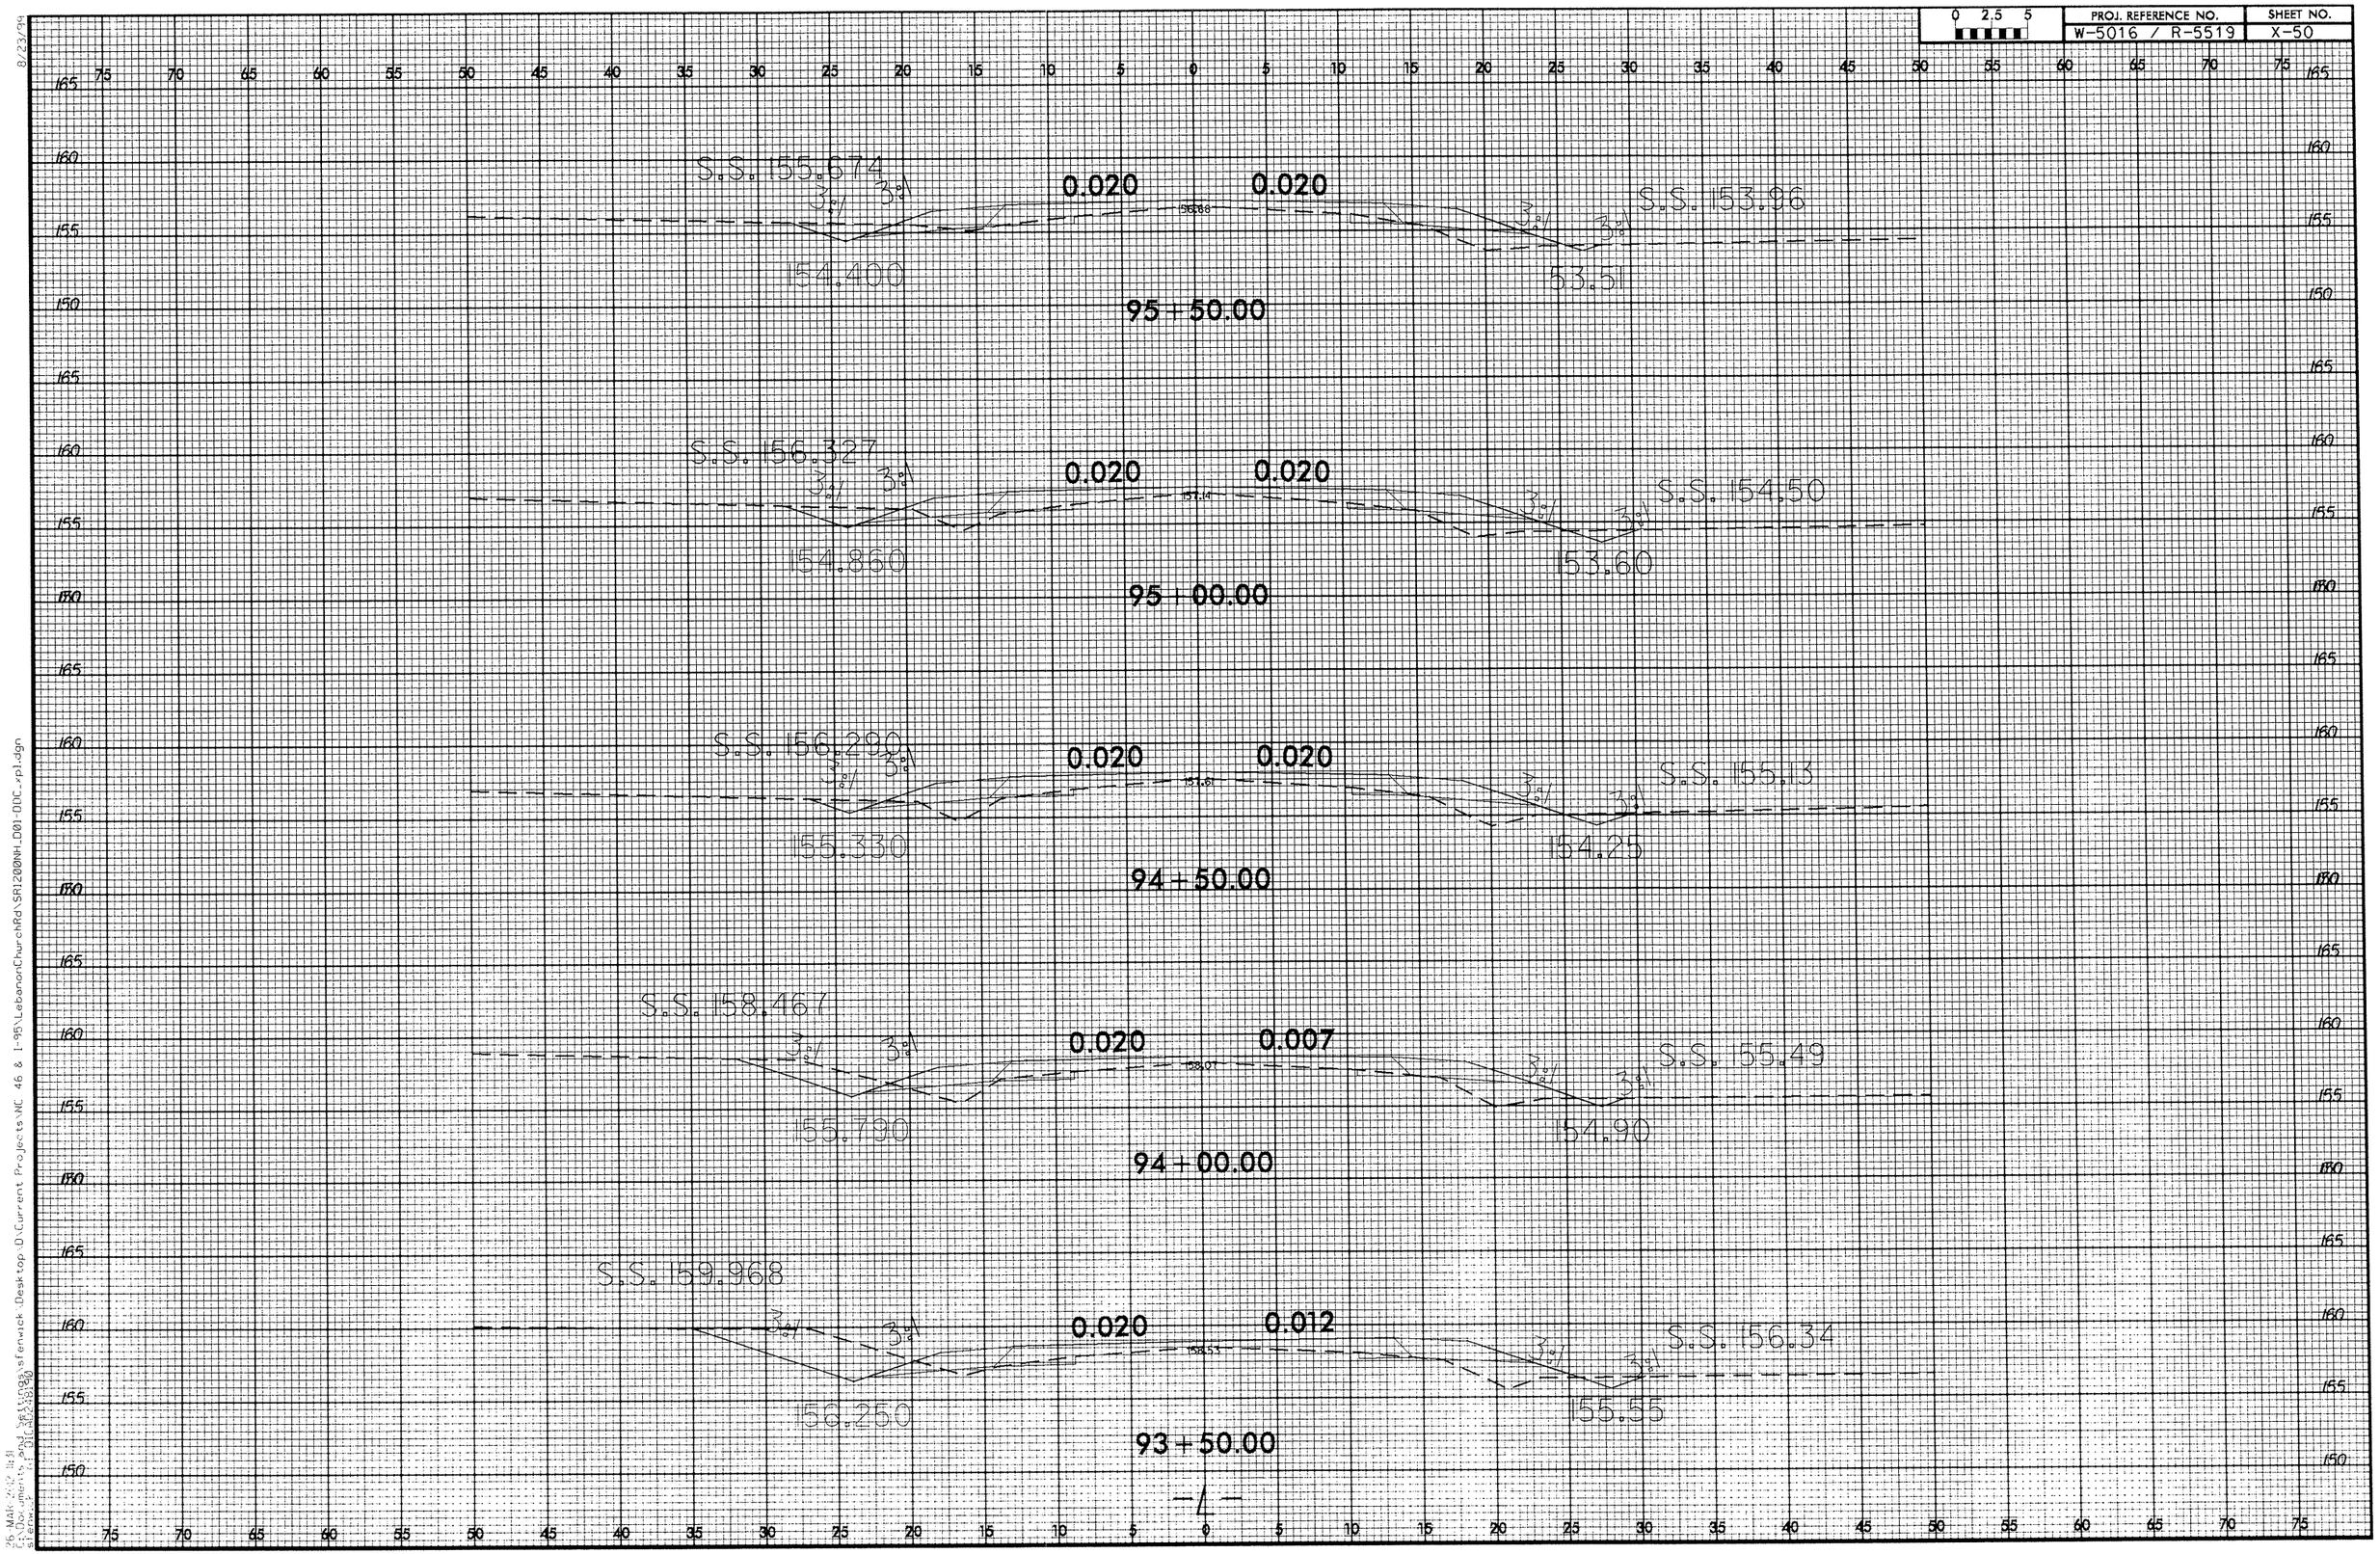

PROJ. REFERENCE NO.
W-5016 / R-5519
SHEET NO.
X-50
0 2.5 5
S.S. 155.674
0.020
0.020
S.S. 153.96
154.400
53.51
95+50.00
S.S. 156.327
0.020
0.020
S.S. 154.50
154.860
153.60
95+00.00
S.S. 156.290
0.020
0.020
S.S. 155.13
155.330
154.25
94+50.00
S.S. 158.467
0.020
0.007
S.S. 155.49
155.790
154.90
94+00.00
S.S. 159.968
0.020
0.012
S.S. 156.34
156.250
155.55
93+50.00
-L-

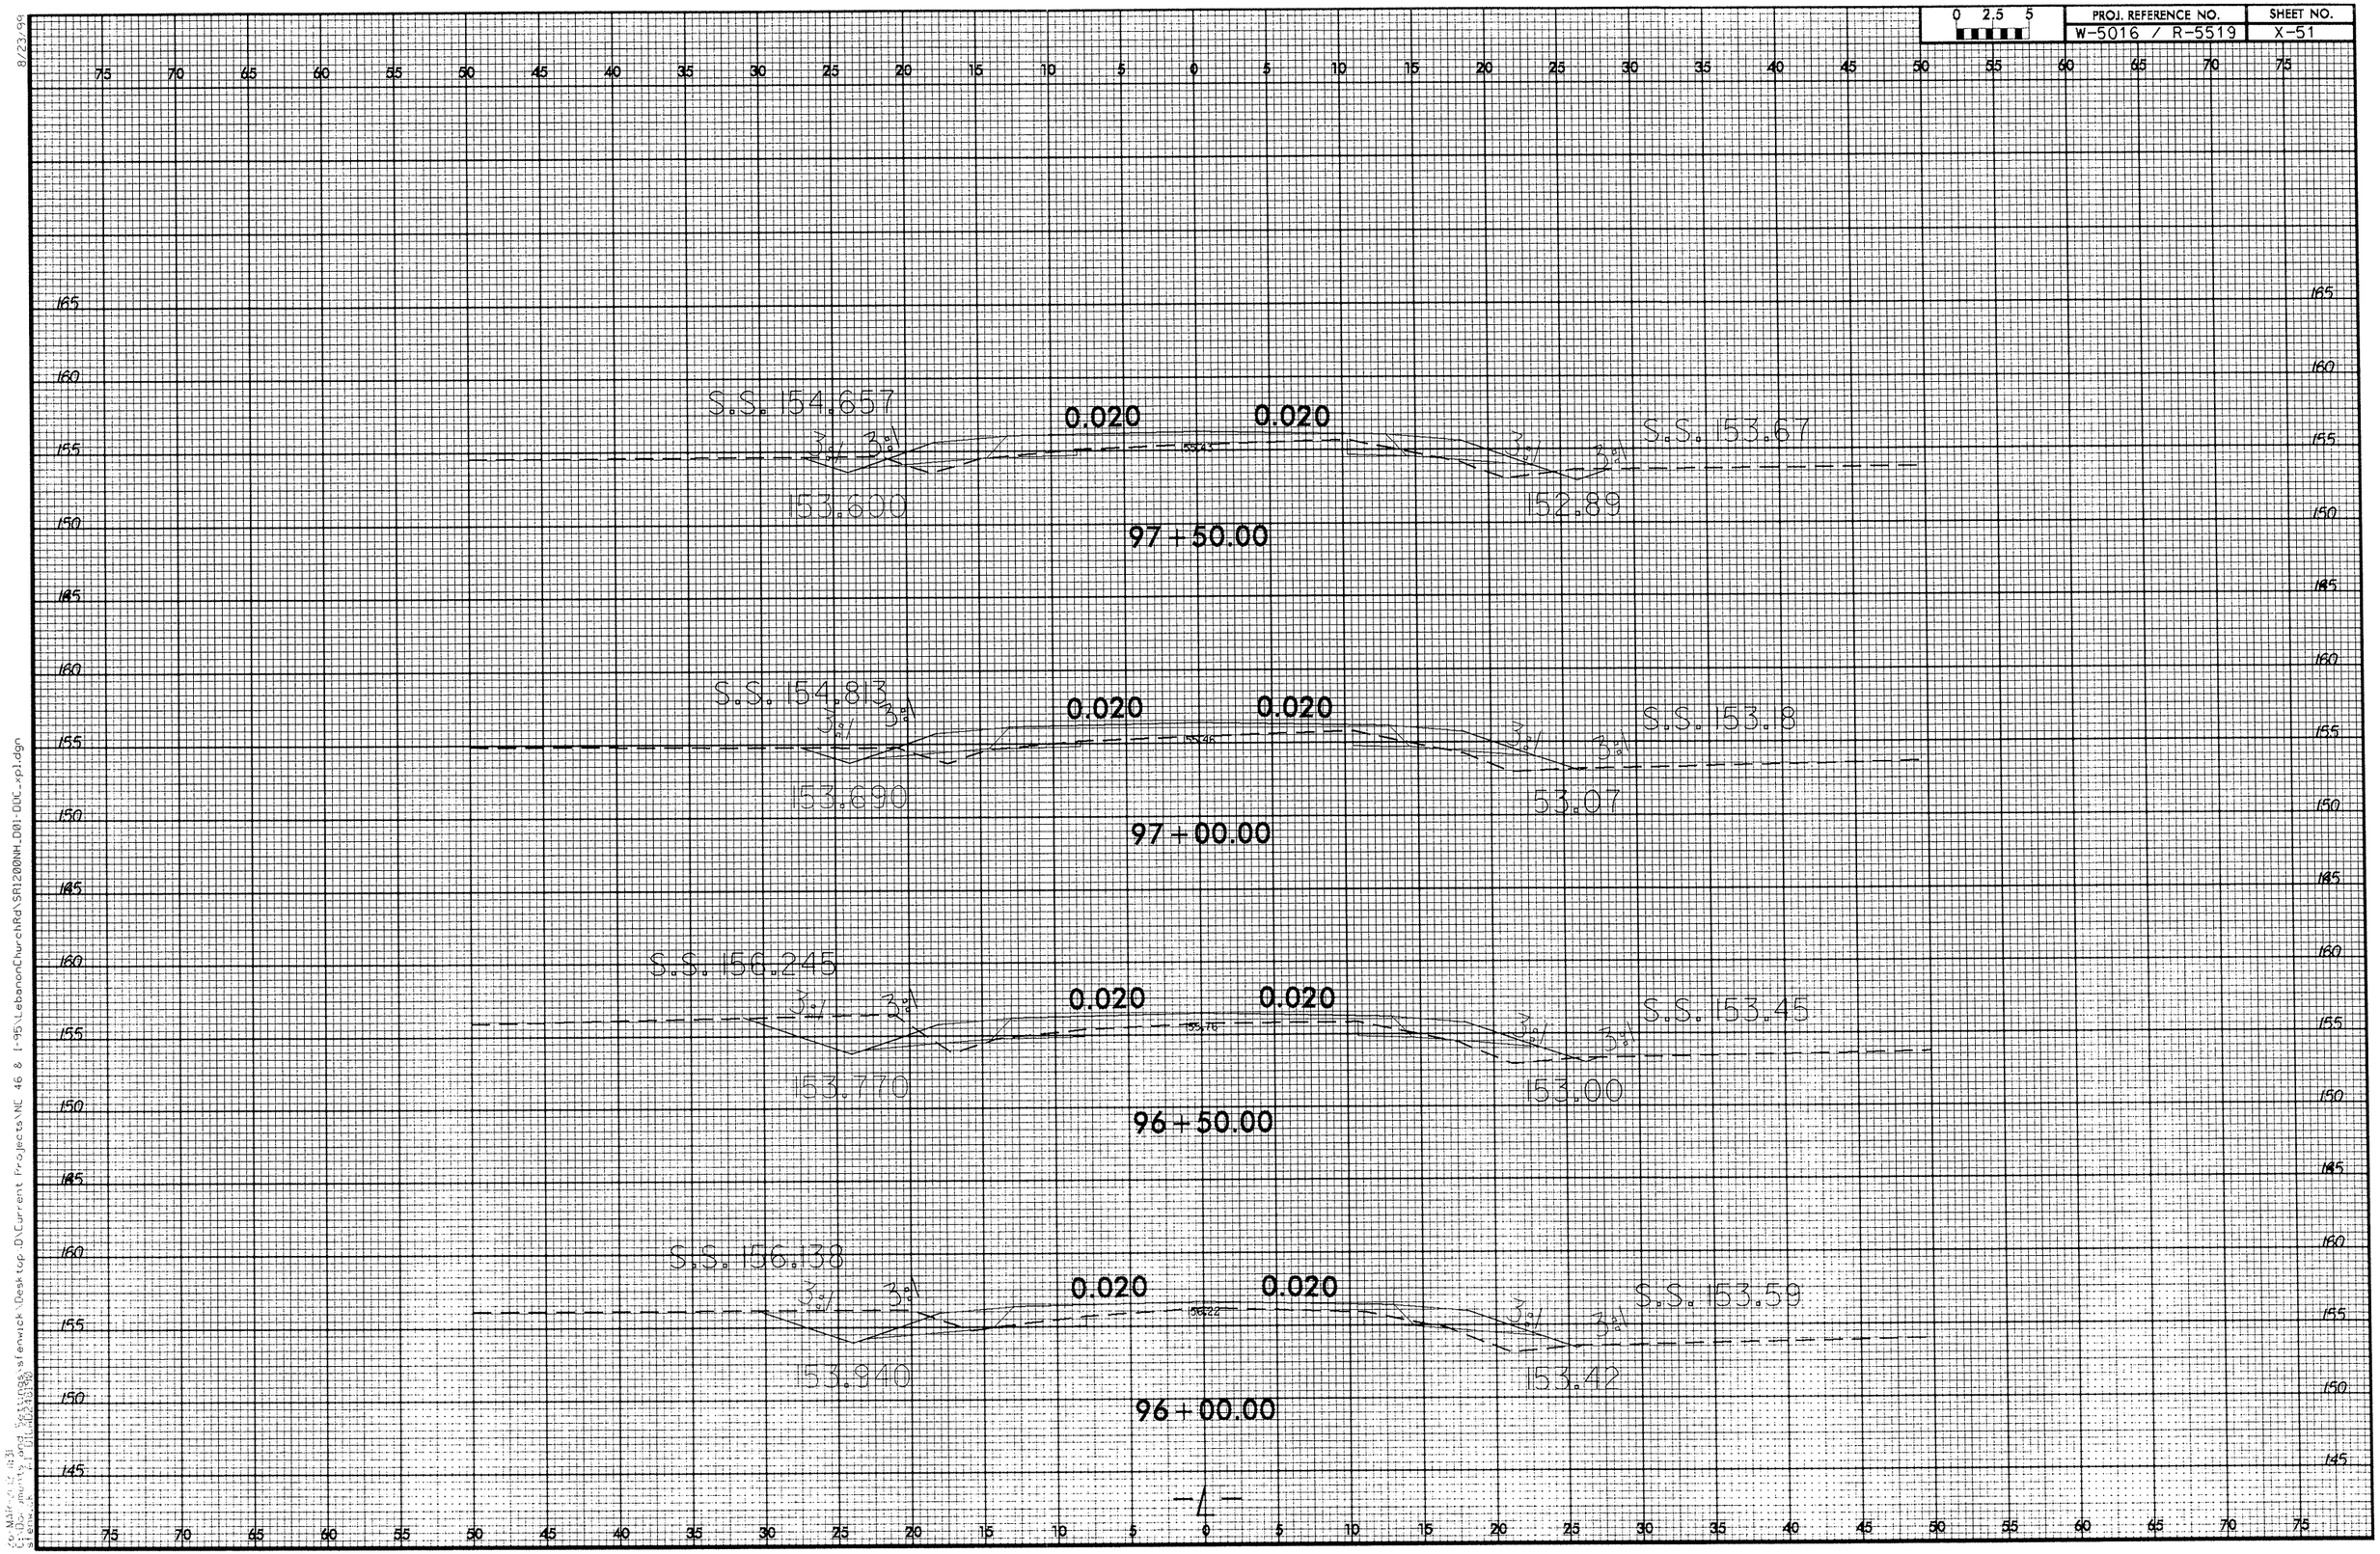

0 2.5 5
PROJ. REFERENCE NO.
W-5016 / R-5519
SHEET NO.
X-51
S.S. 154.657
0.020
0.020
S.S. 153.67
153.600
152.89
97 + 50.00
S.S. 154.813
0.020
0.020
S.S. 153.18
153.690
53.07
97 + 00.00
S.S. 156.245
0.020
0.020
S.S. 153.45
153.770
153.00
96 + 50.00
S.S. 156.138
0.020
0.020
S.S. 153.59
153.940
153.42
96 + 00.00
-L-

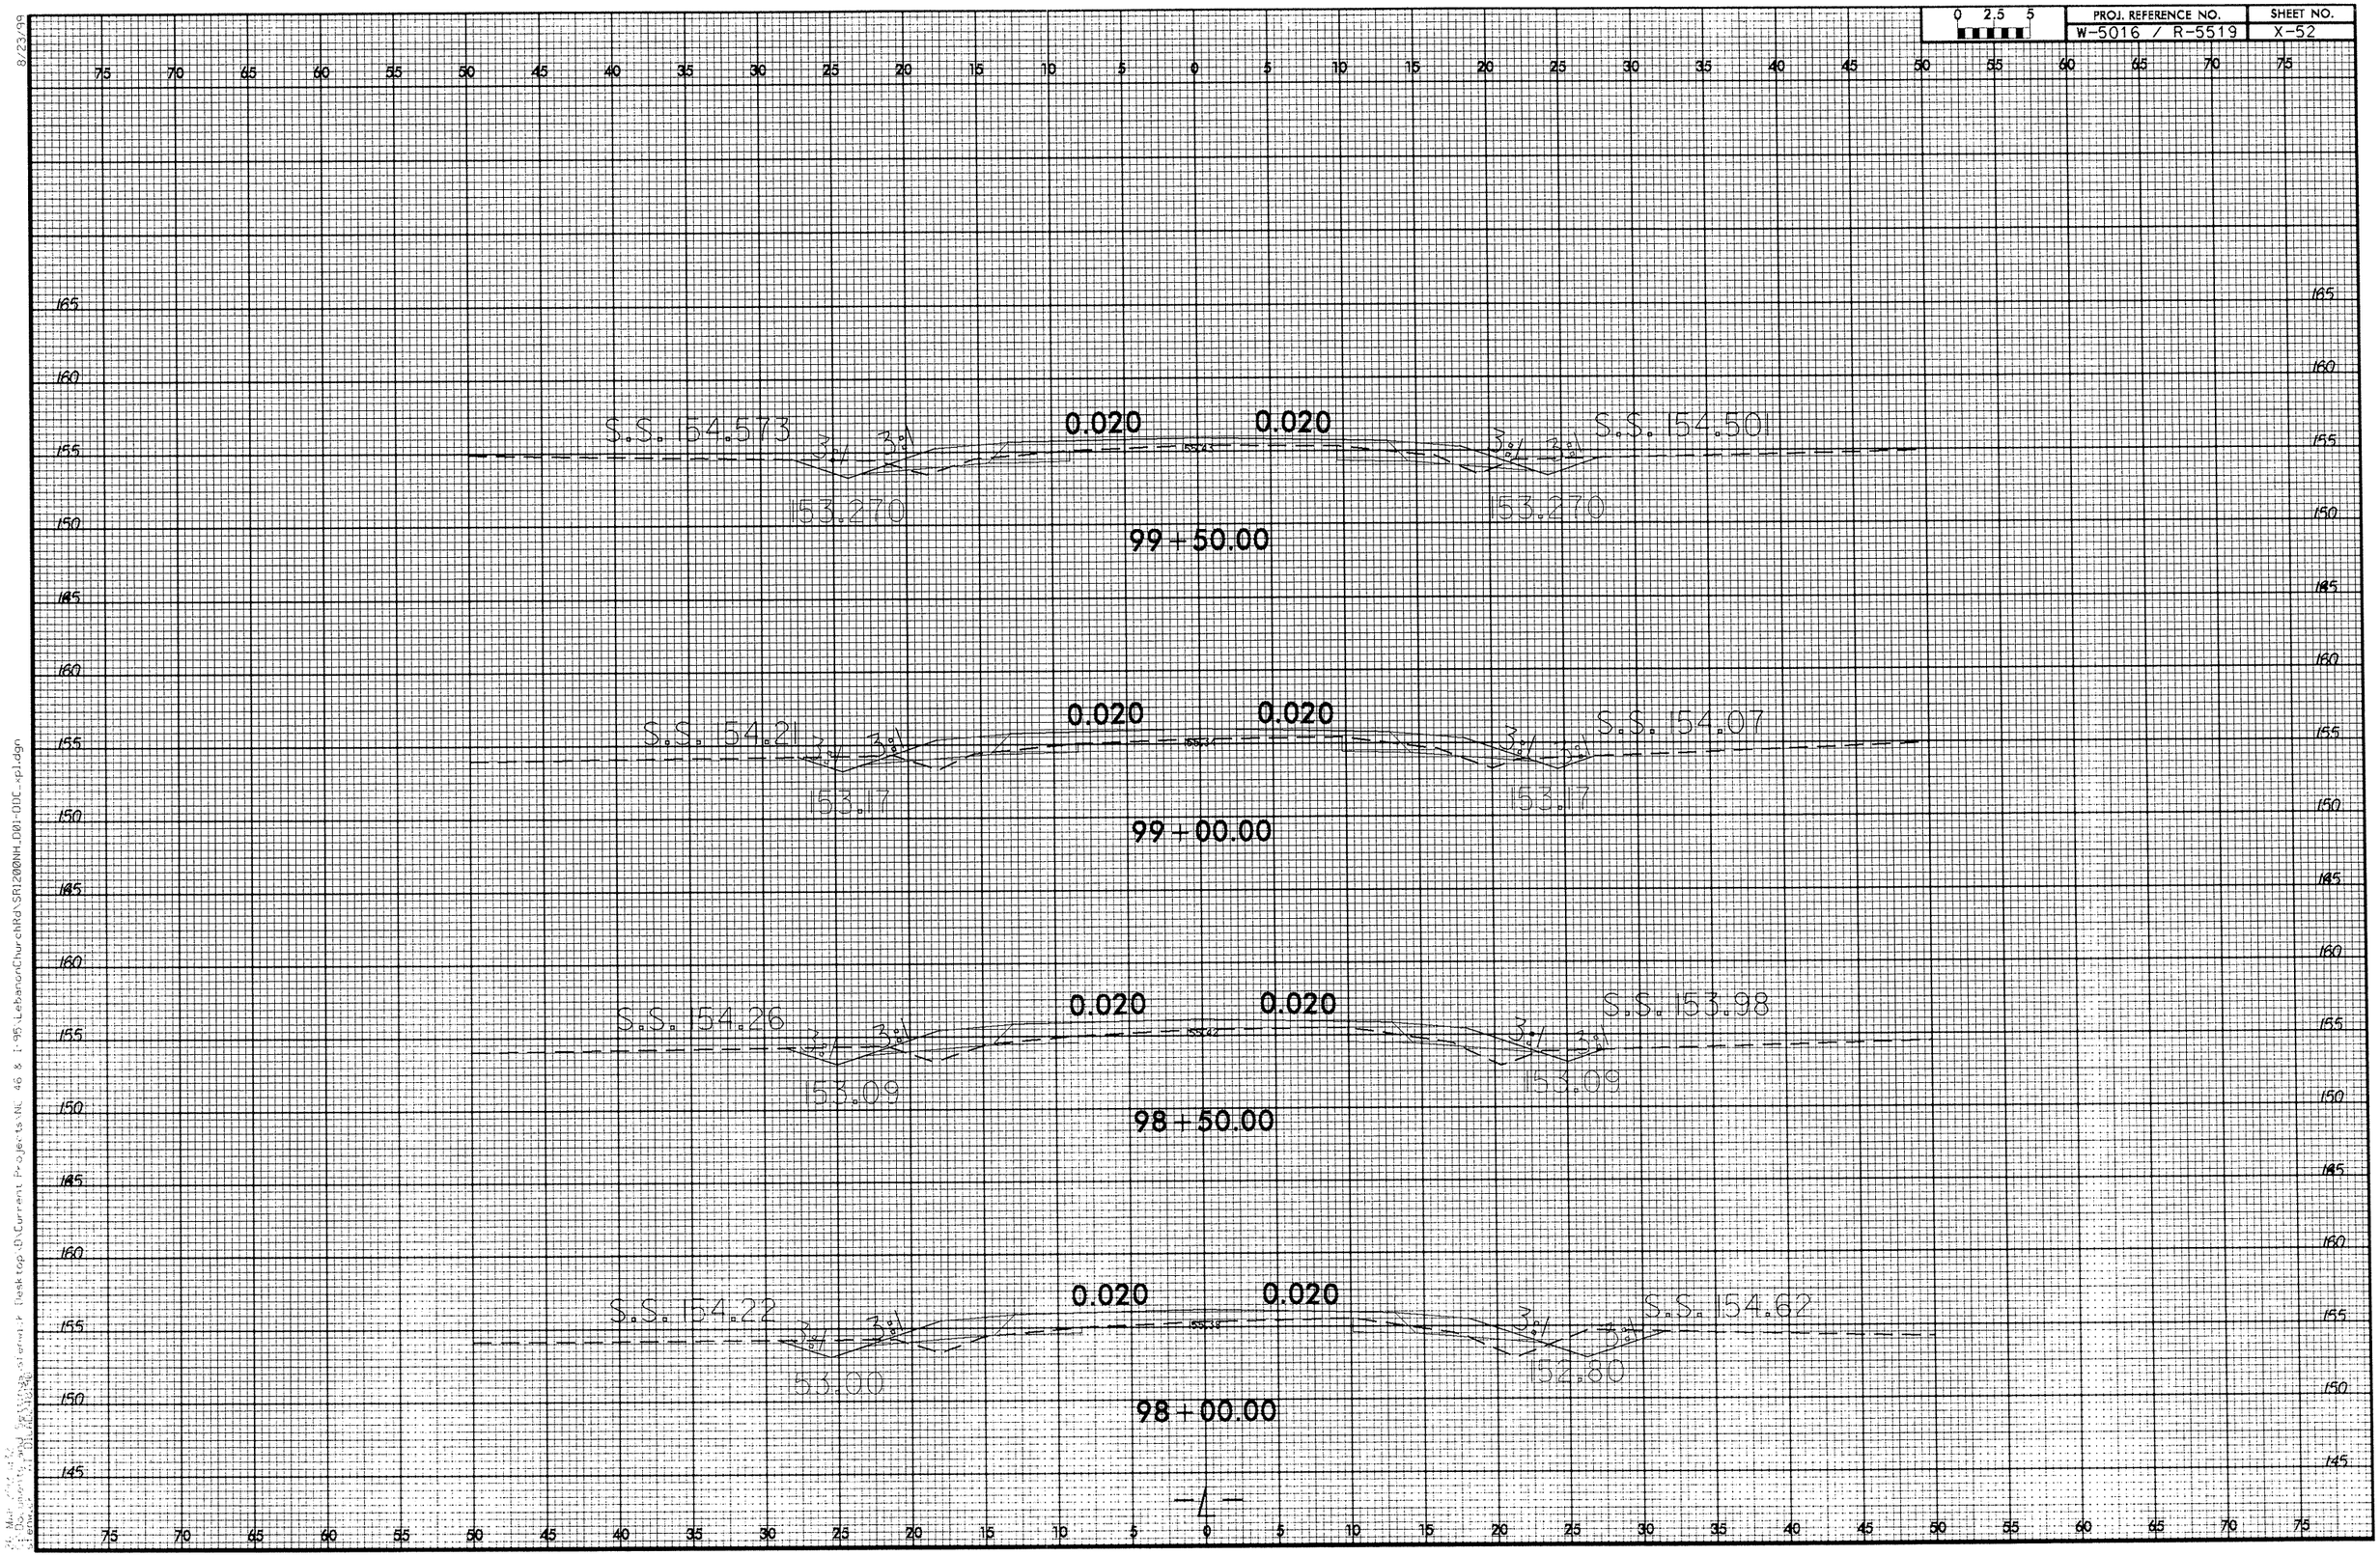

0 2.5 5
PROJ. REFERENCE NO.
W-5016 / R-5519
SHEET NO.
X-52
S.S. 154.573
0.020
0.020
S.S. 154.501
153.270
153.270
99+50.00
S.S. 154.21
0.020
0.020
S.S. 154.07
153.17
153.17
99+00.00
S.S. 154.26
0.020
0.020
S.S. 153.98
153.09
153.09
98+50.00
S.S. 154.22
0.020
0.020
S.S. 154.62
153.00
152.80
98+00.00
-L-

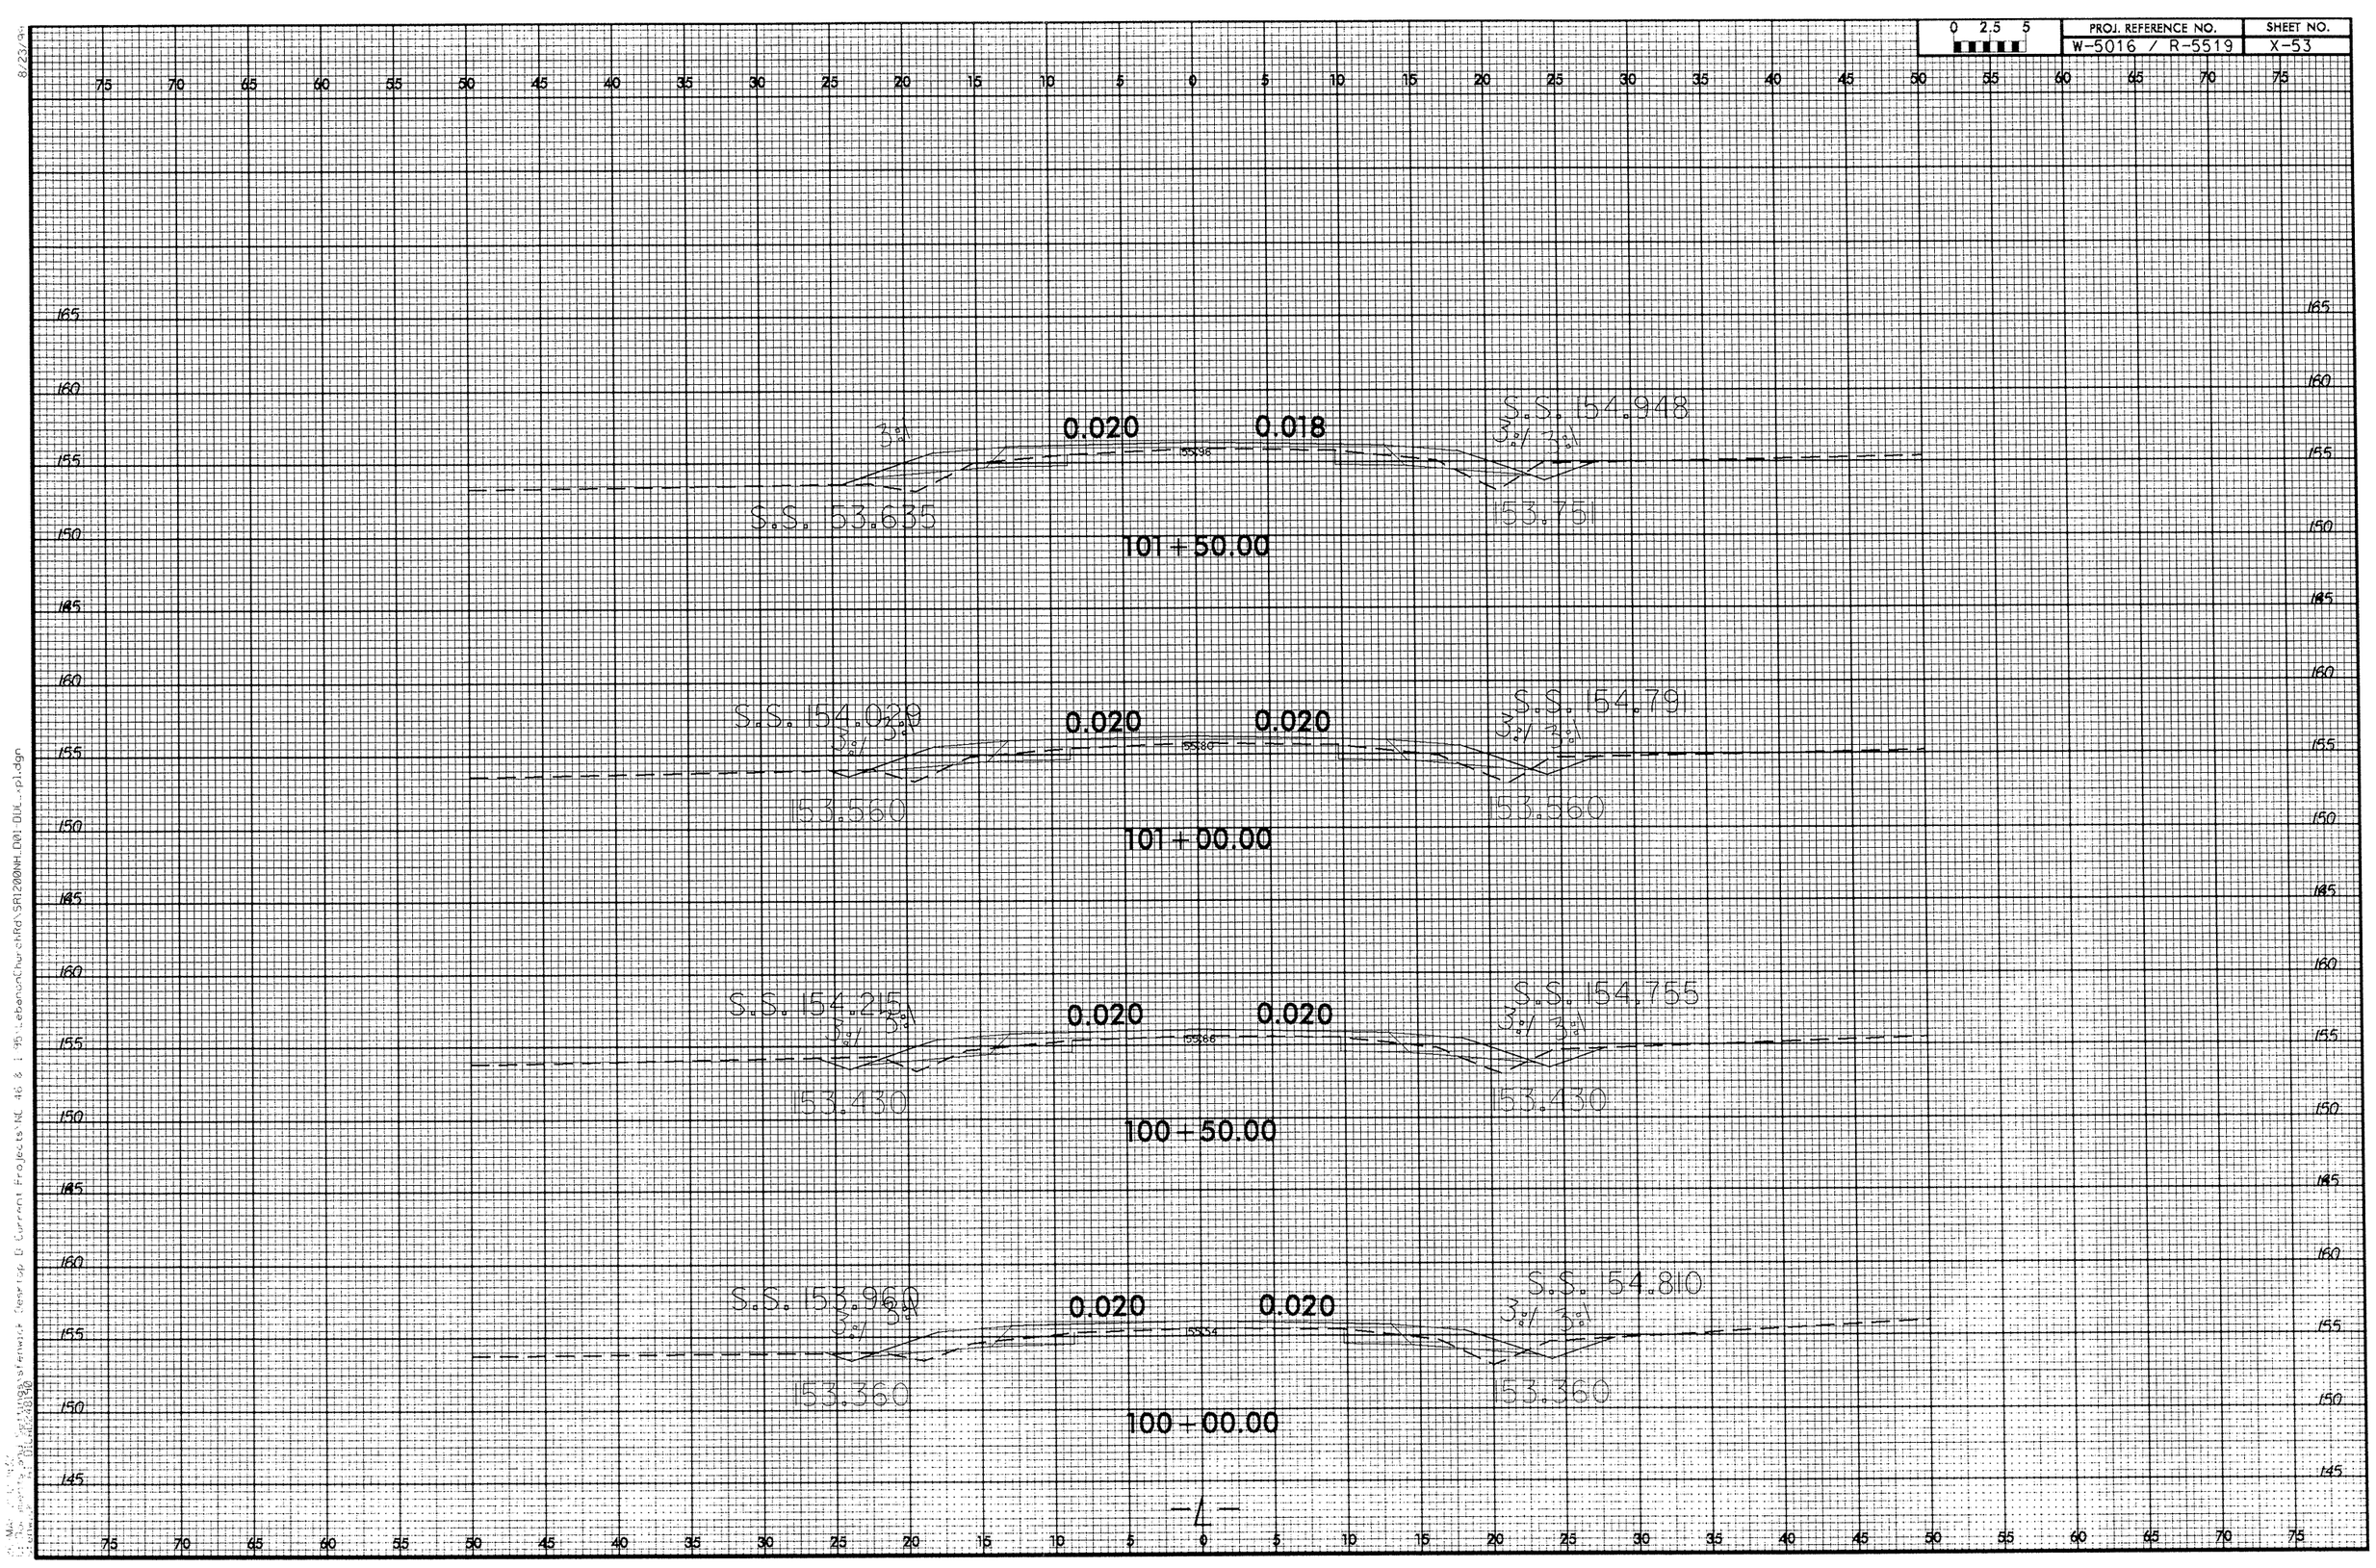

0 2.5 5
PROJ. REFERENCE NO.
W-5016 / R-5519
SHEET NO.
X-53
0.020
0.018
S.S. 154.948
3:1
3:1
3:1
S.S. 153.635
153.751
101+50.00
S.S. 154.029
0.020
0.020
S.S. 154.791
3:1
3:1
3:1
153.560
153.560
101+00.00
S.S. 154.215
0.020
0.020
S.S. 154.755
3:1
3:1
3:1
153.430
153.430
100+50.00
S.S. 153.960
0.020
0.020
S.S. 154.810
3:1
3:1
3:1
153.360
153.360
100+00.00
-L-

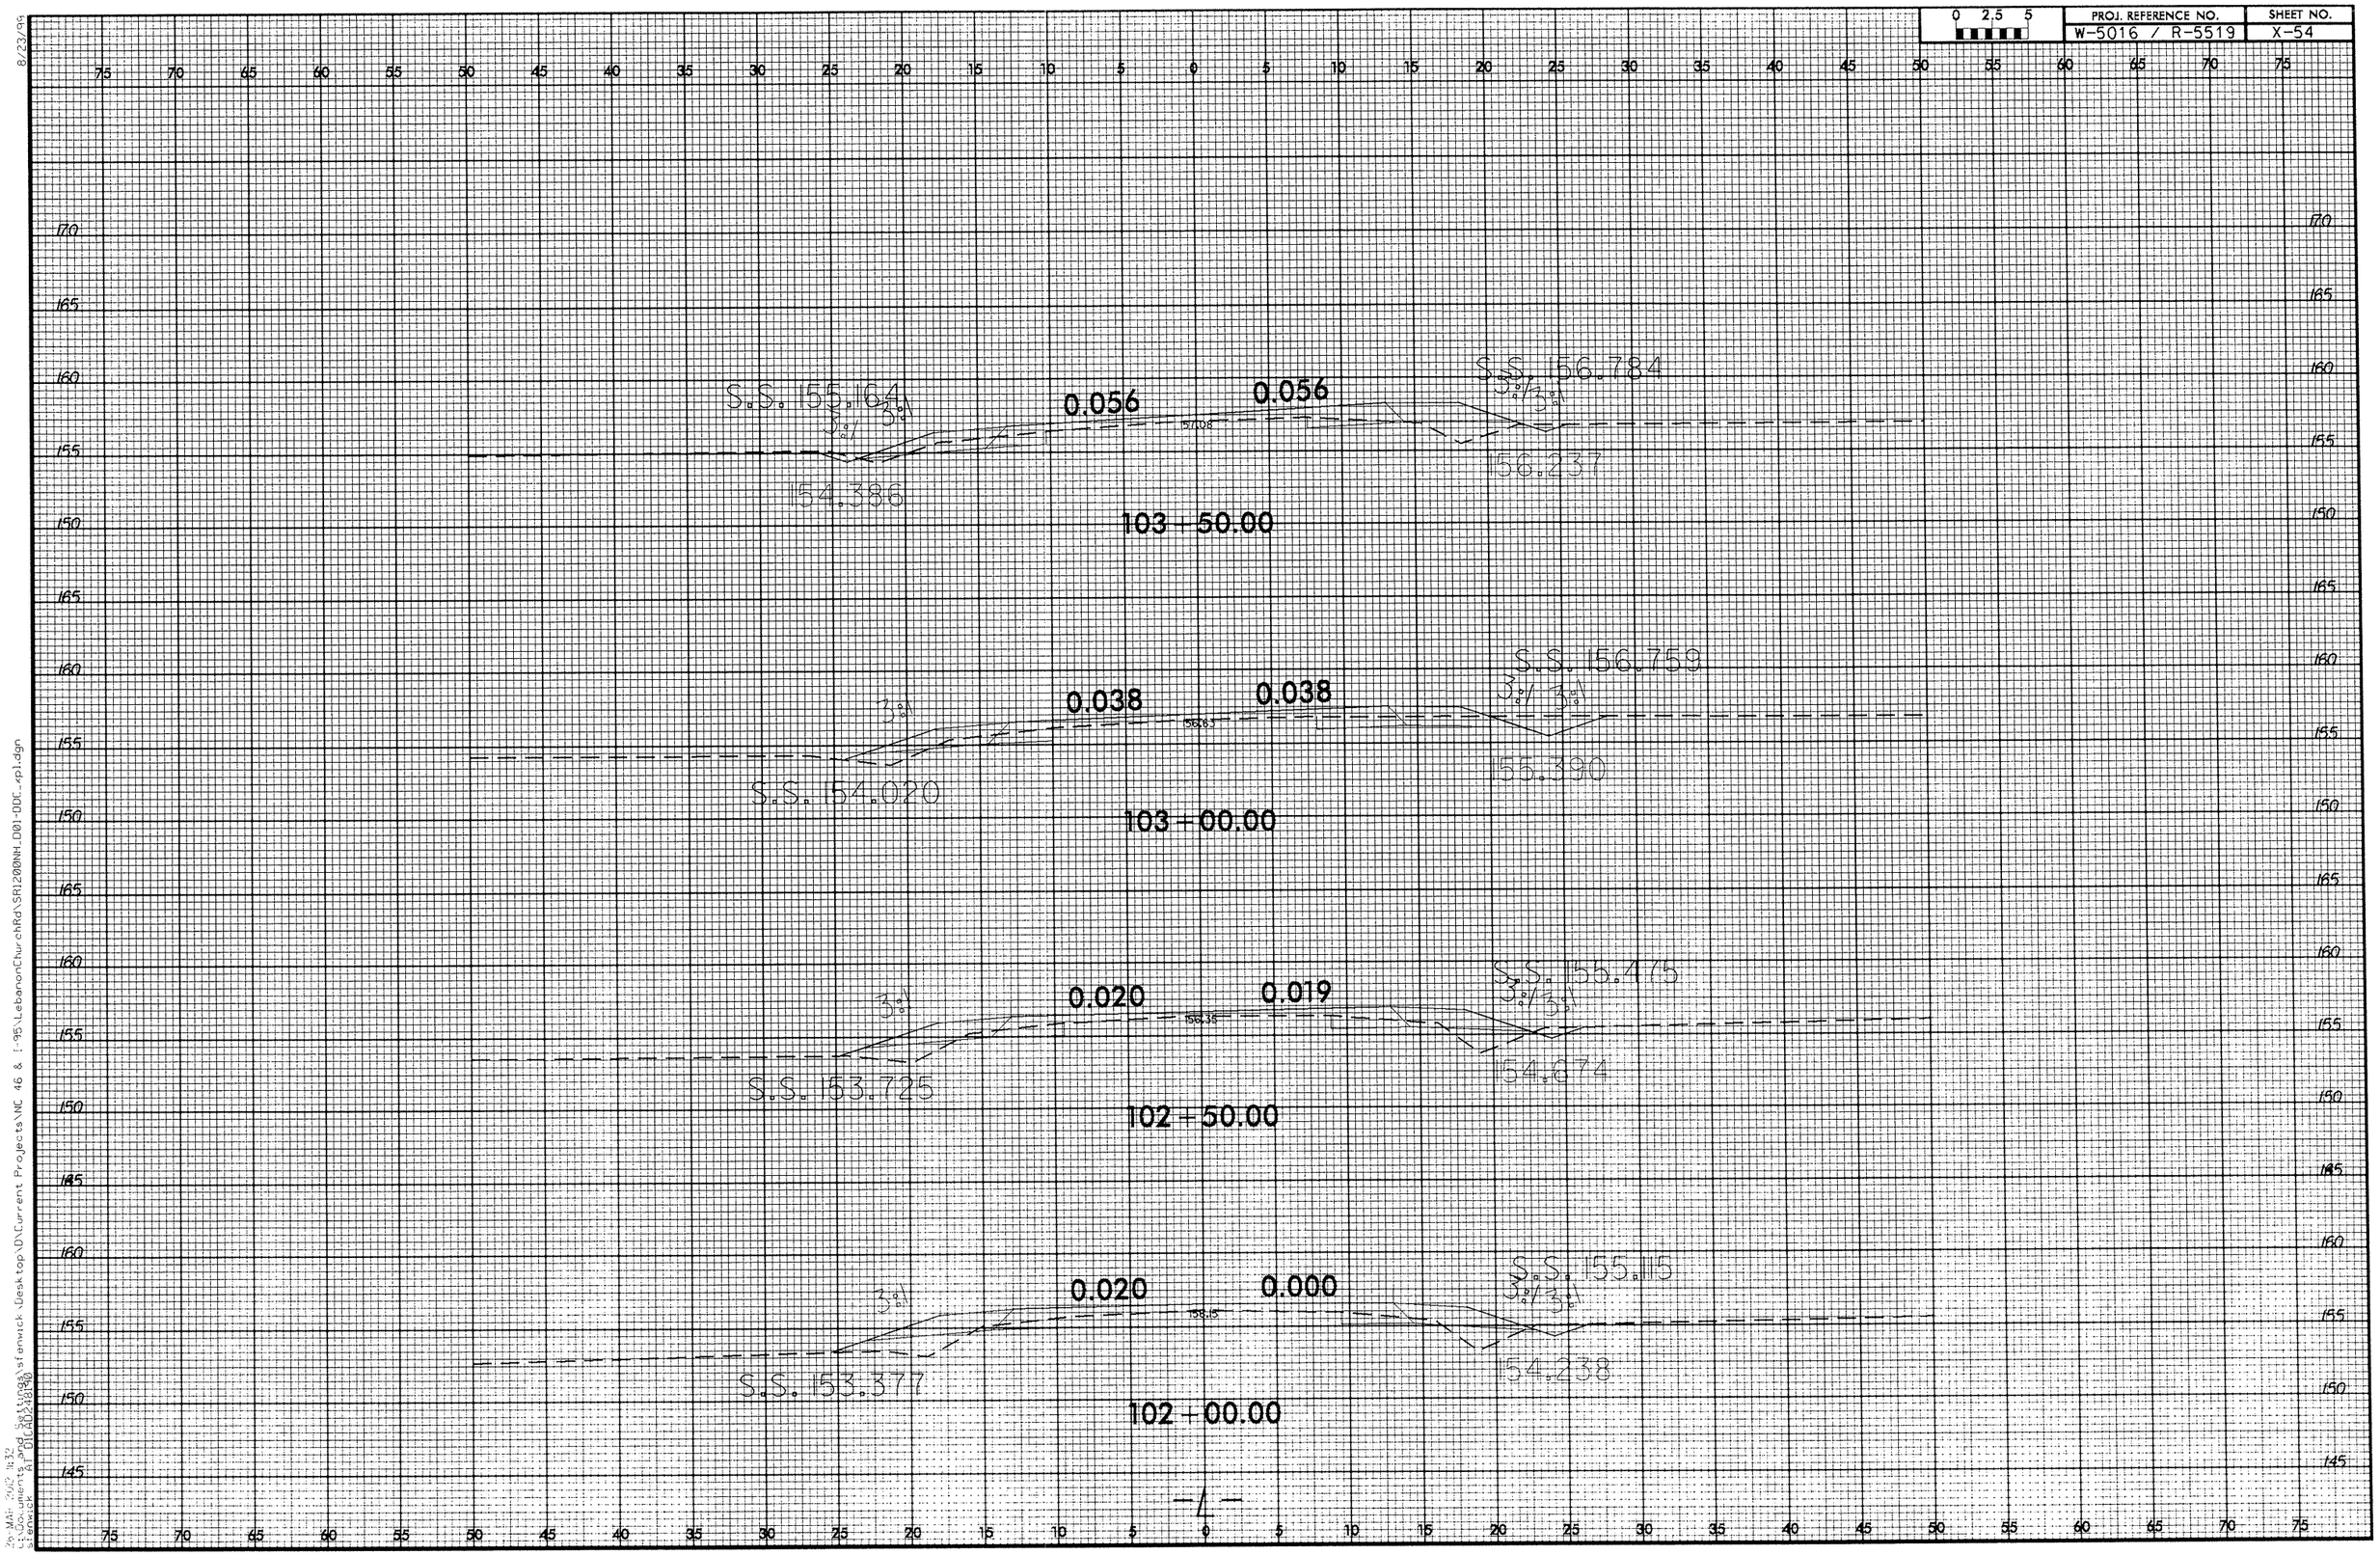

PROJ. REFERENCE NO.
W-5016 / R-5519
SHEET NO.
X-54
0 2.5 5
S.S. 155.164
3:1
3:1
0.056
0.056
S.S. 156.784
3:1
3:1
154.386
156.237
103+50.00
S.S. 156.759
3:1
3:1
0.038
0.038
3:1
S.S. 154.020
155.390
103+00.00
S.S. 155.475
3:1
3:1
0.020
0.019
3:1
S.S. 153.725
154.674
102+50.00
S.S. 155.115
3:1
3:1
0.020
0.000
3:1
S.S. 153.377
154.238
102+00.00
-L-

PROJ. REFERENCE NO.	SHEET NO.
W-5016 / R-5519	X-55

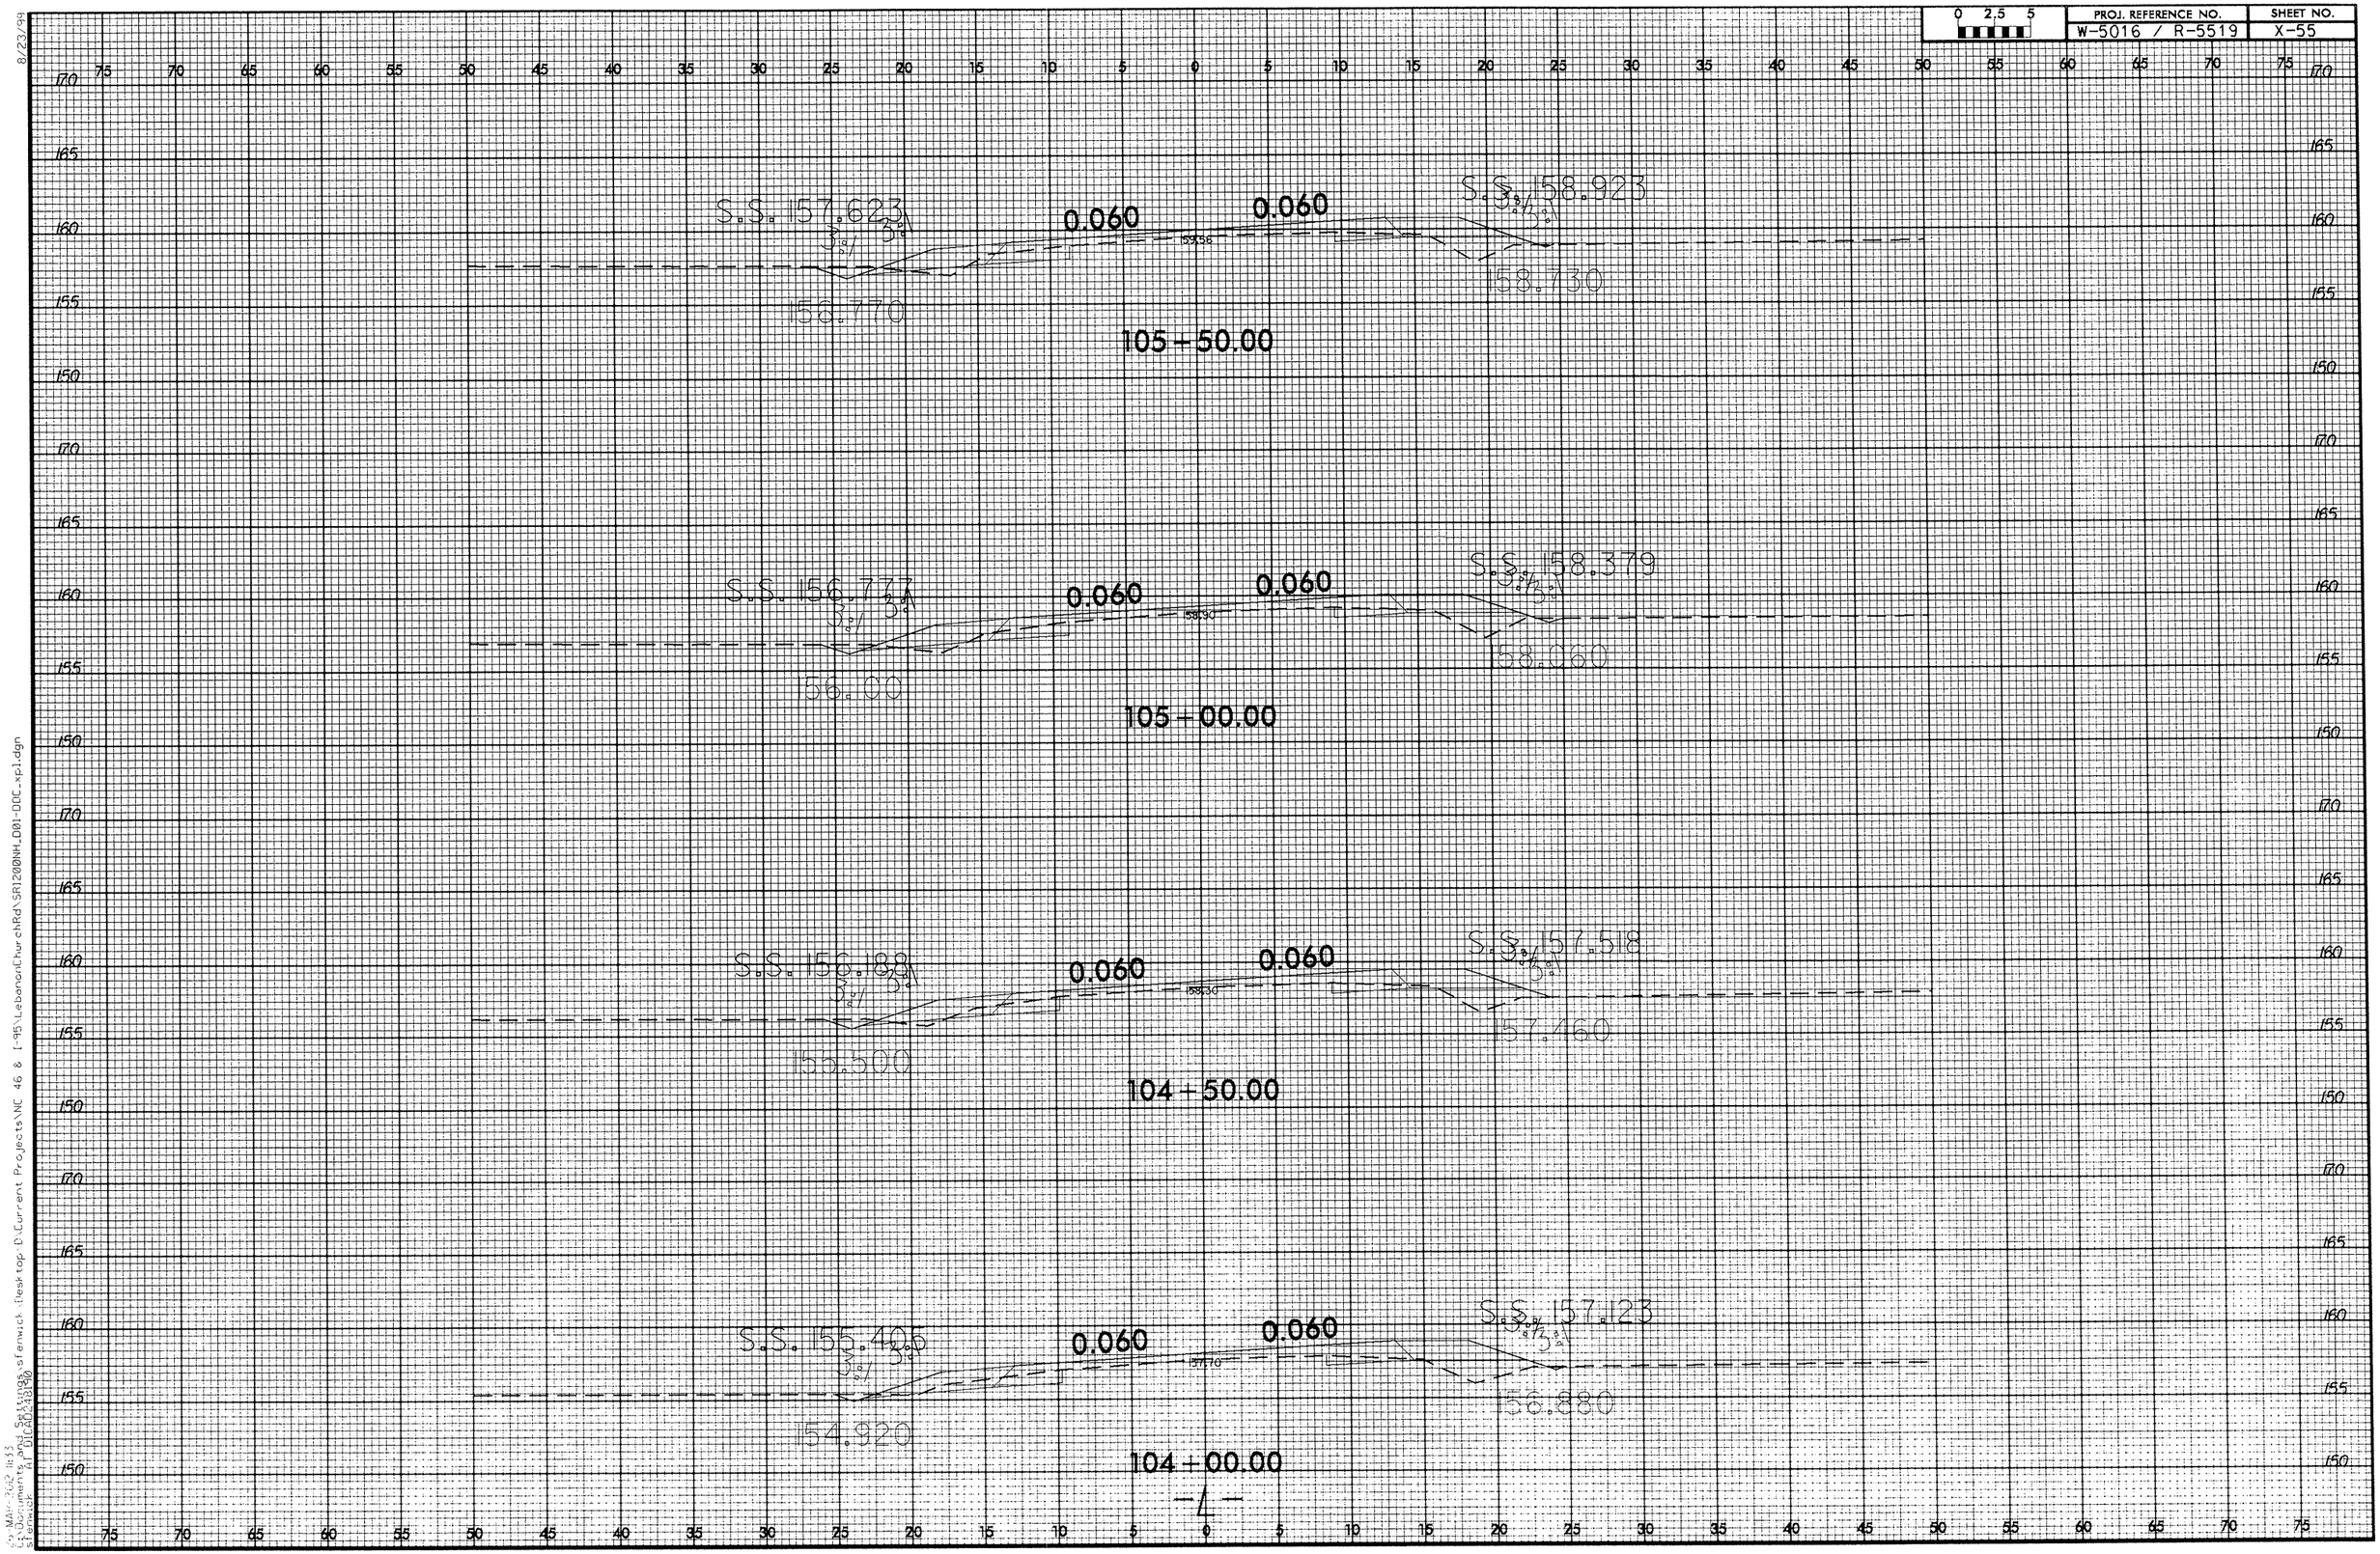

8/23/99
25-MAR-2002 11:33
C:\Documents and Settings\sfenwick\Desktop\D\Current Projects\NC 46 & I-95\LebanonChurchRd\SR1200NH_D01-DDC_xpl.dgn
sfenwick AT DICAD248190

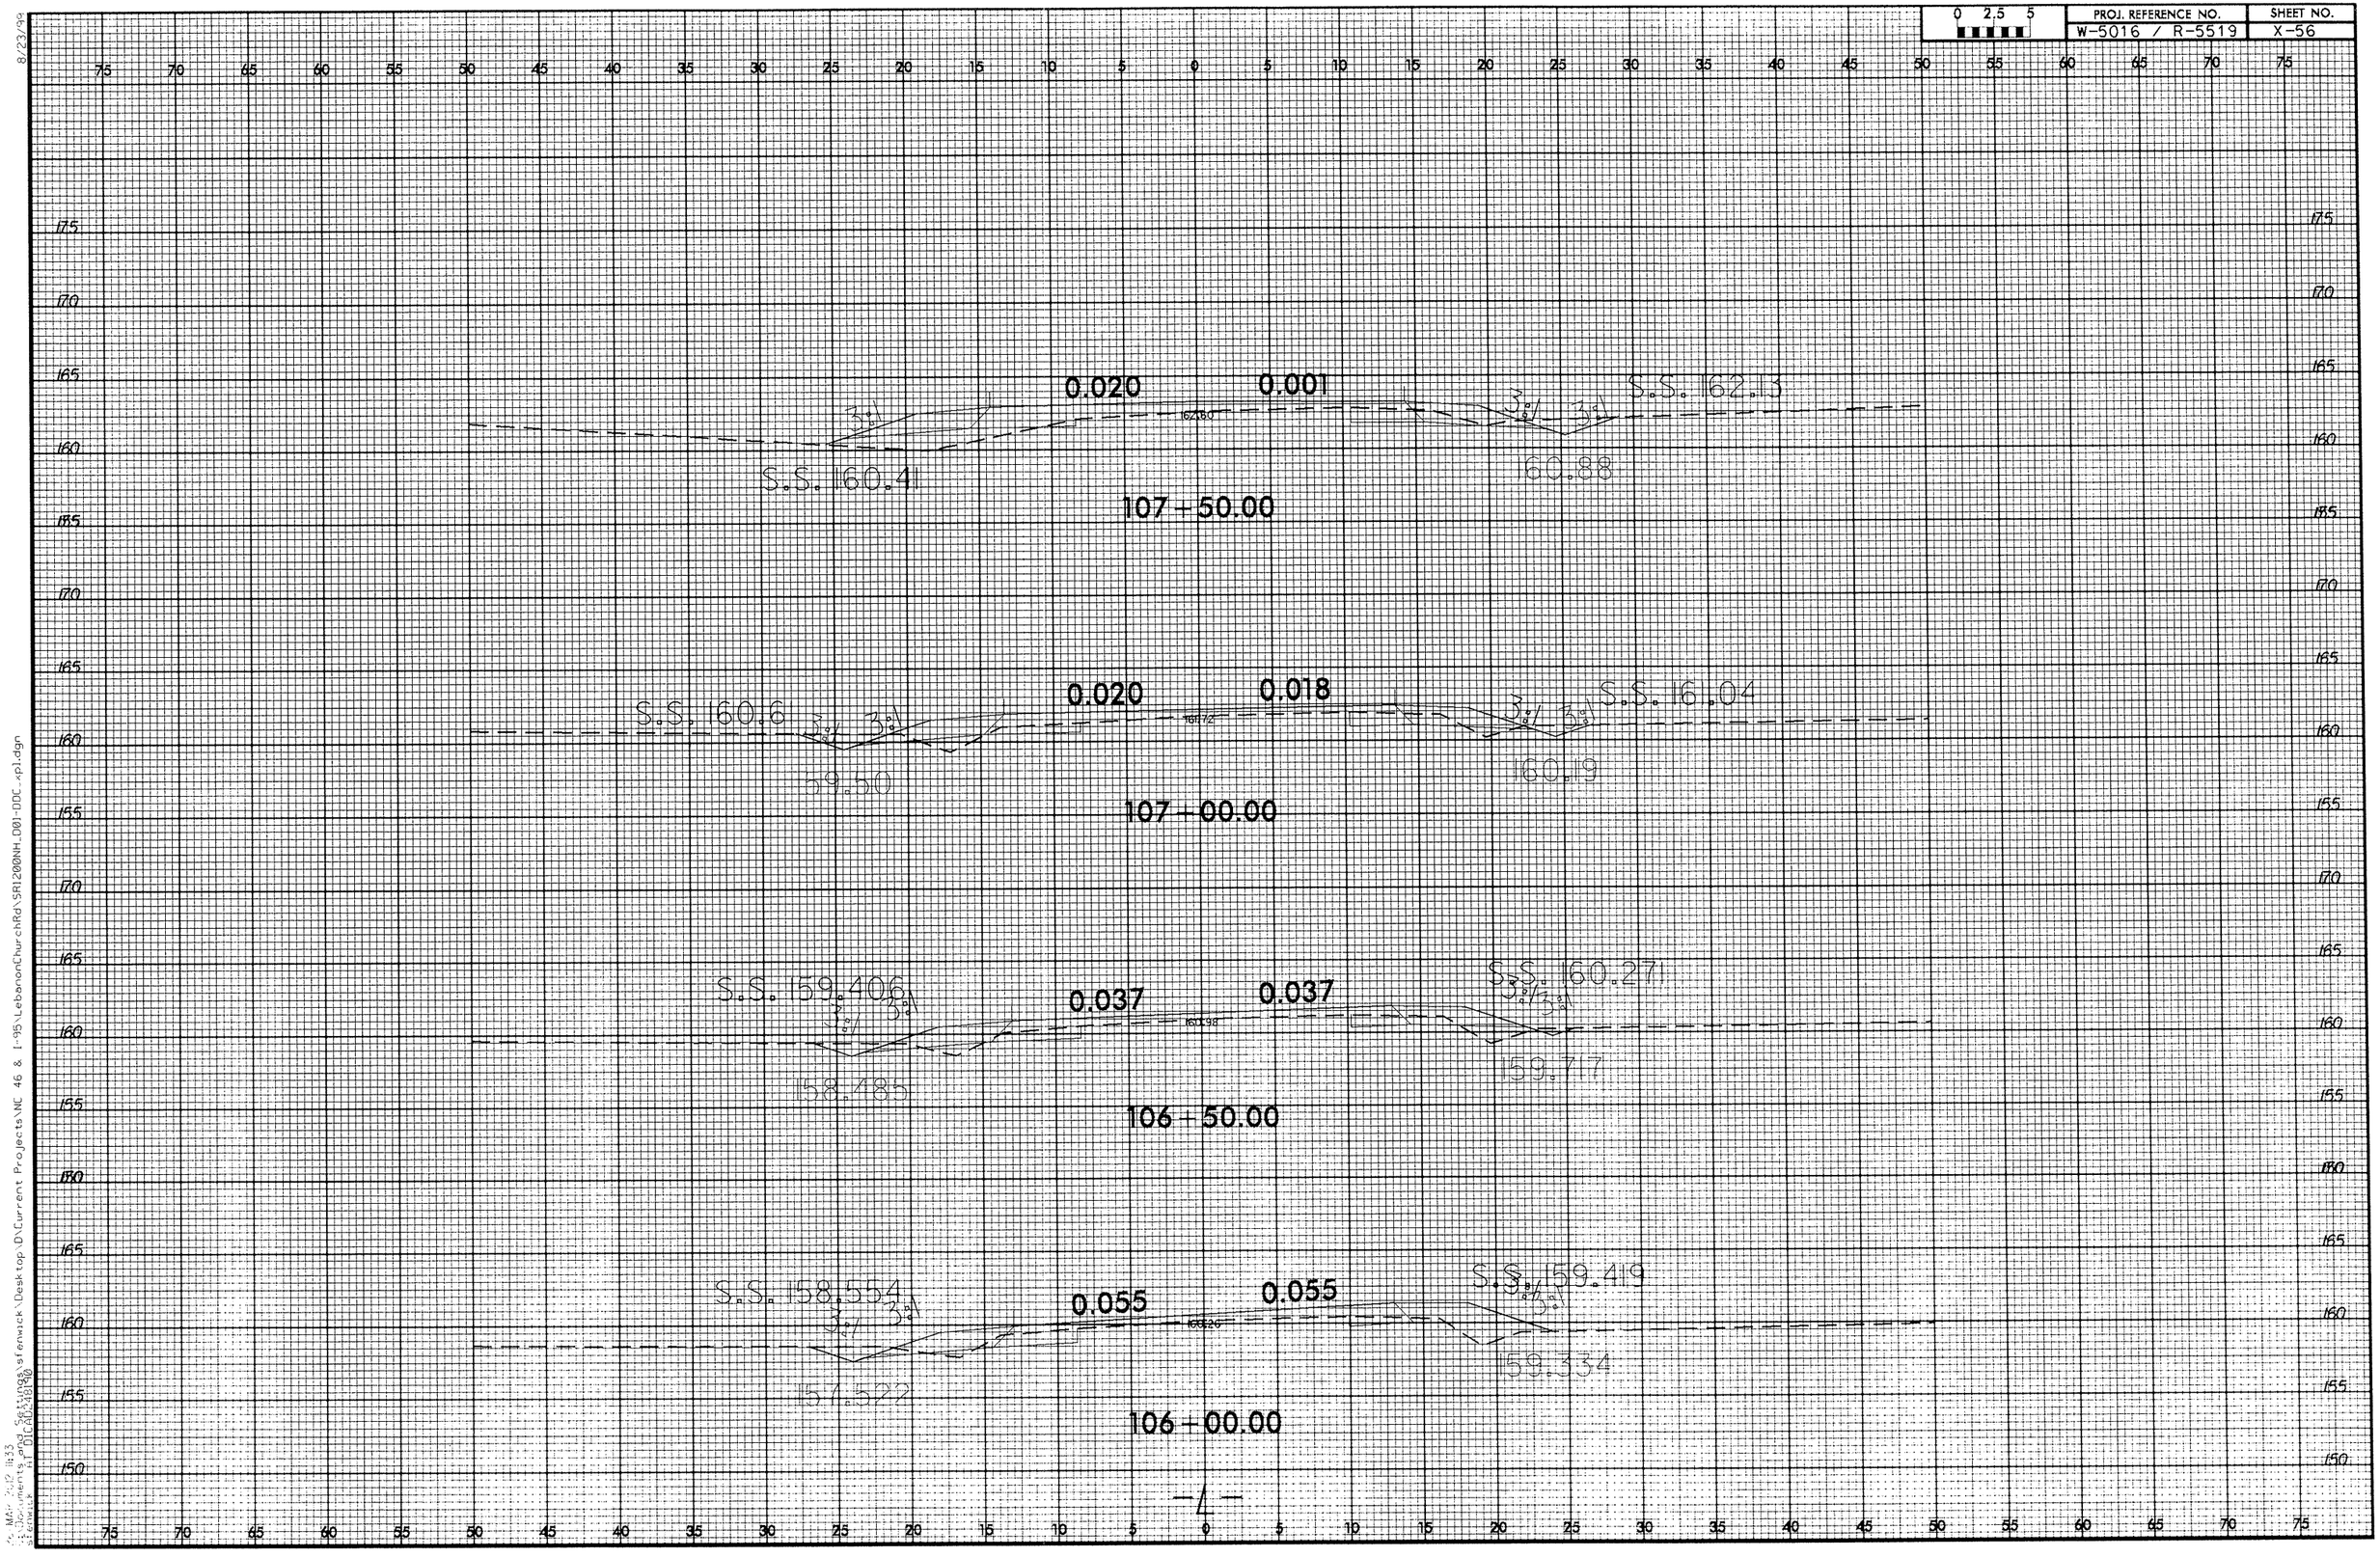

PROJ. REFERENCE NO.
W-5016 / R-5519
SHEET NO.
X-56
0 2.5 5
0.020
0.001
S.S. 162.13
S.S. 160.41
160.88
107+50.00
0.020
0.018
S.S. 160.6
S.S. 161.04
159.50
160.19
107+00.00
S.S. 159.406
0.037
0.037
S.S. 160.271
158.485
159.717
106+50.00
S.S. 158.554
0.055
0.055
S.S. 159.419
157.522
159.334
106+00.00
-L-

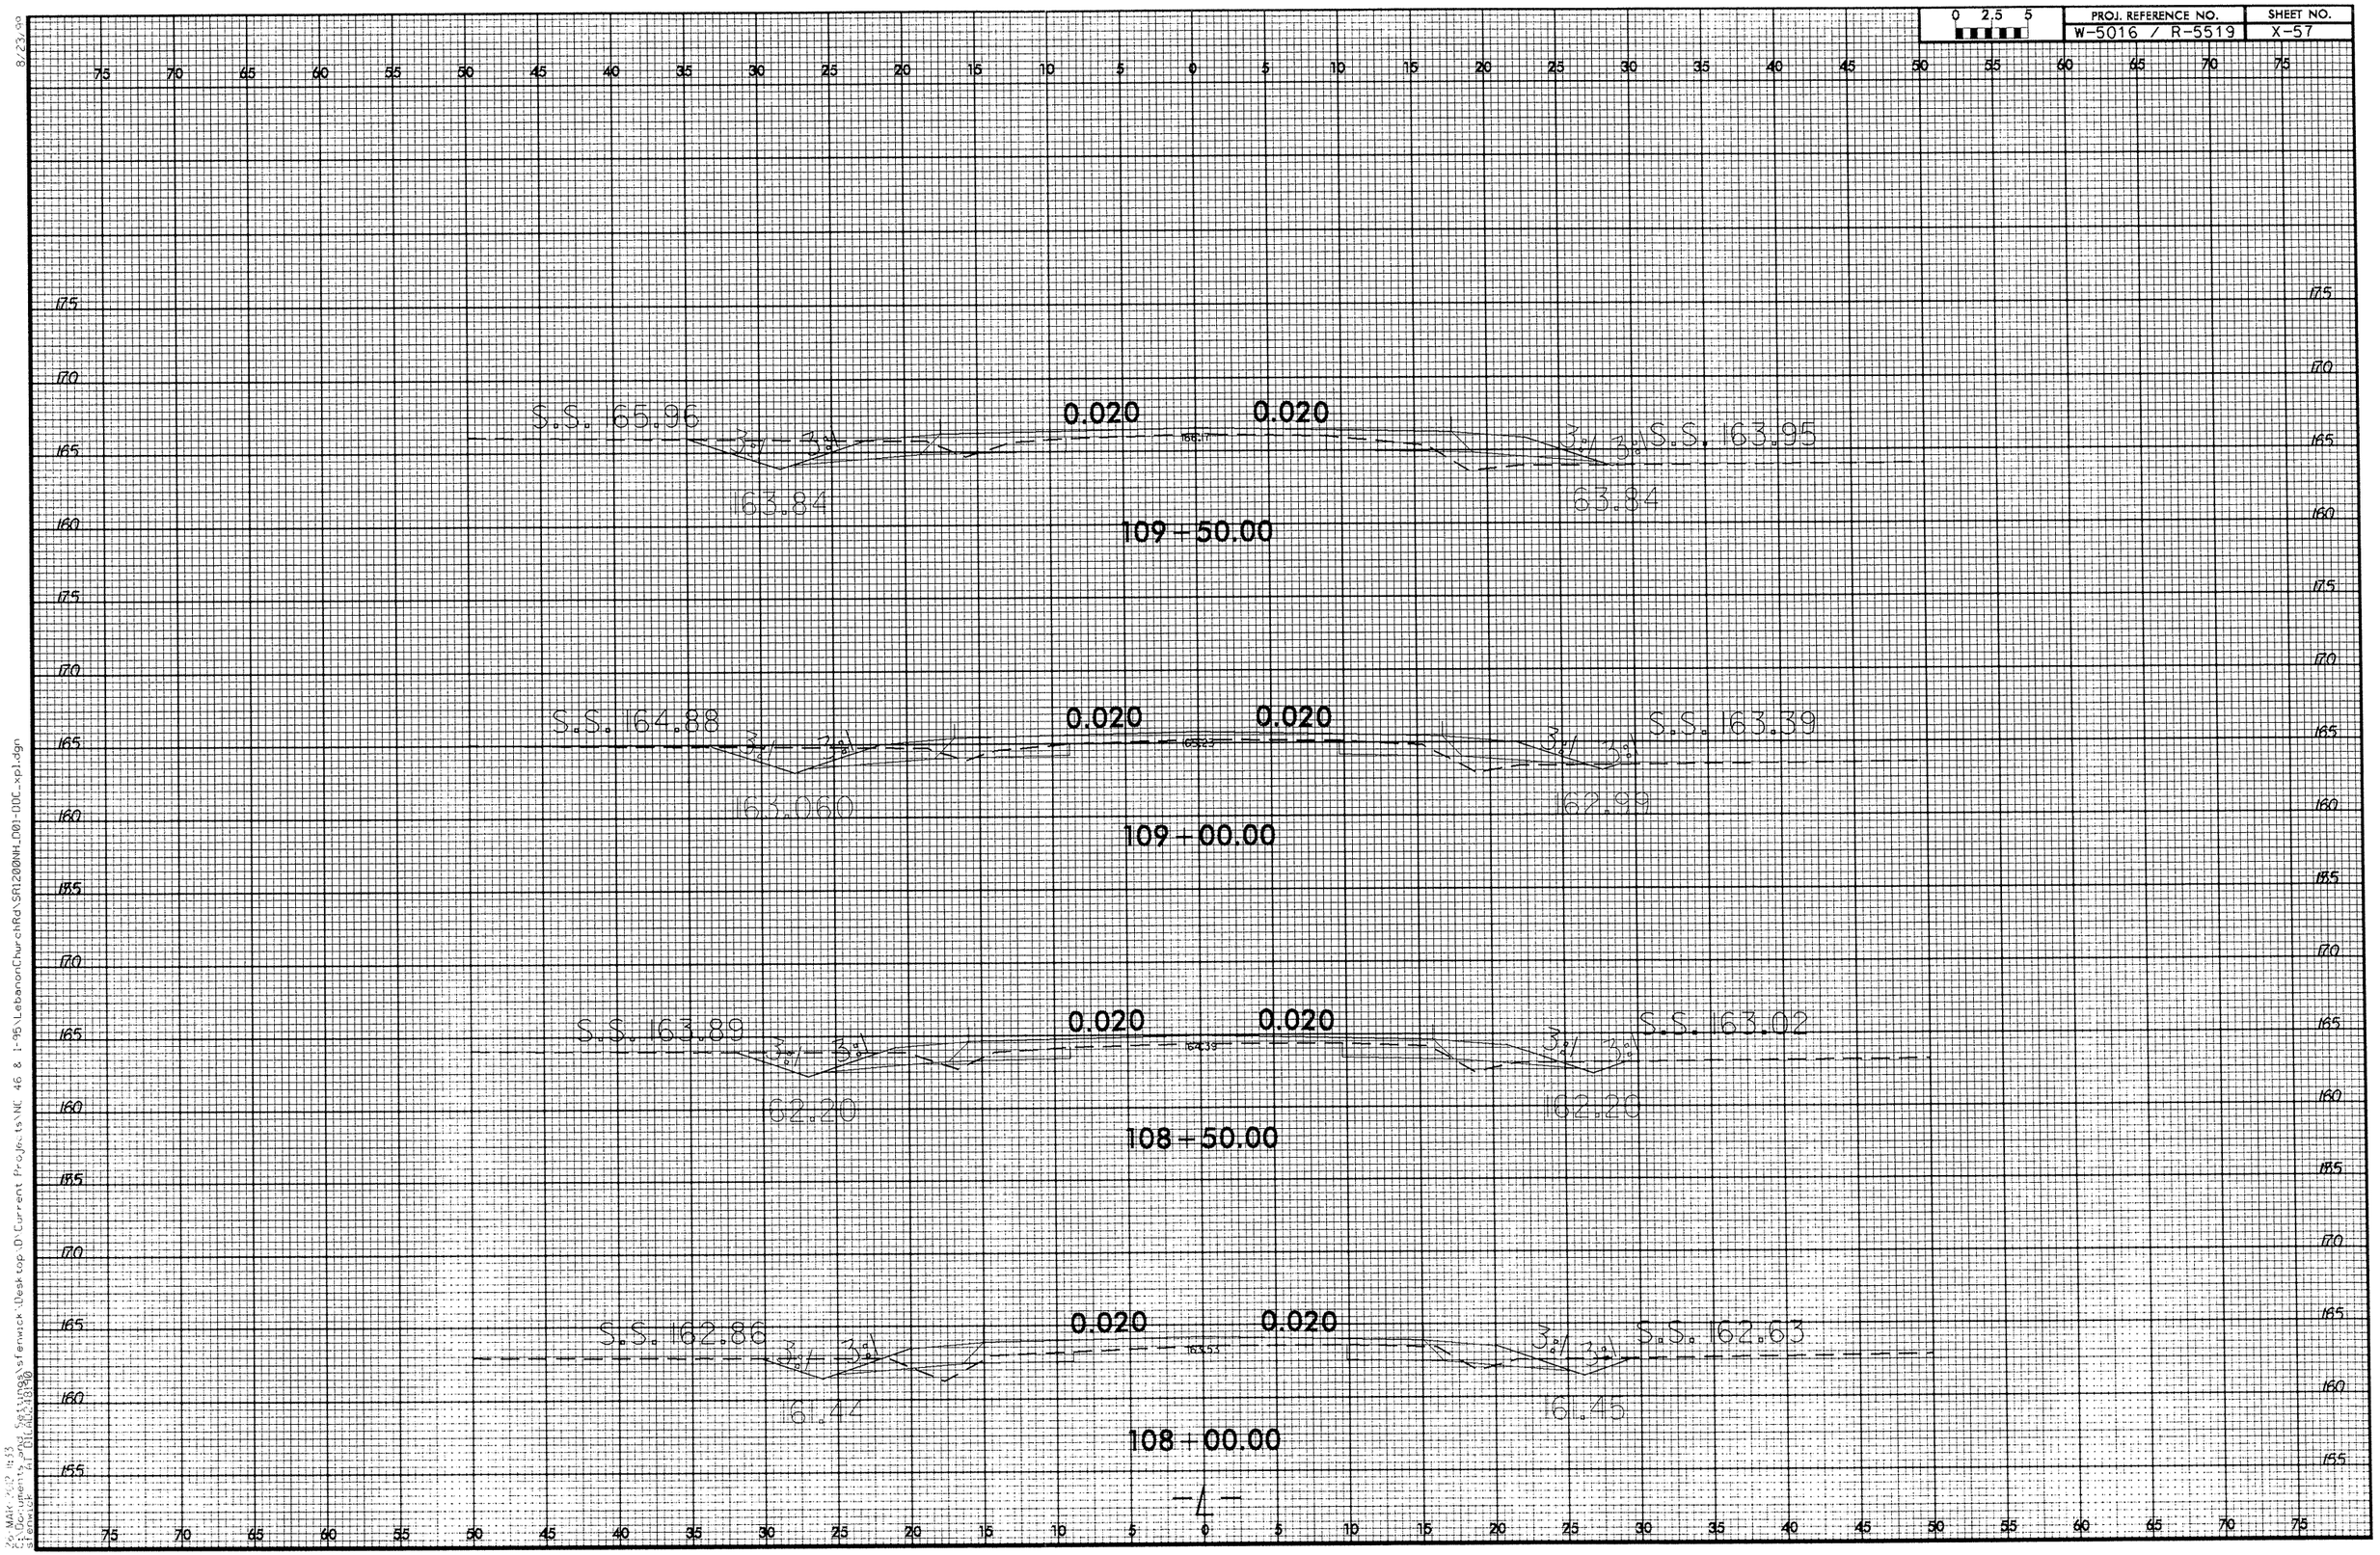

PROJ. REFERENCE NO.
W-5016 / R-5519
SHEET NO.
X-57
0 2.5 5
S.S. 165.96
0.020
0.020
S.S. 163.95
163.84
163.84
109+50.00
S.S. 164.88
0.020
0.020
S.S. 163.39
163.060
162.99
109+00.00
S.S. 163.89
0.020
0.020
S.S. 163.02
162.20
162.20
108+50.00
S.S. 162.86
0.020
0.020
S.S. 162.63
161.44
161.45
108+00.00
-L-

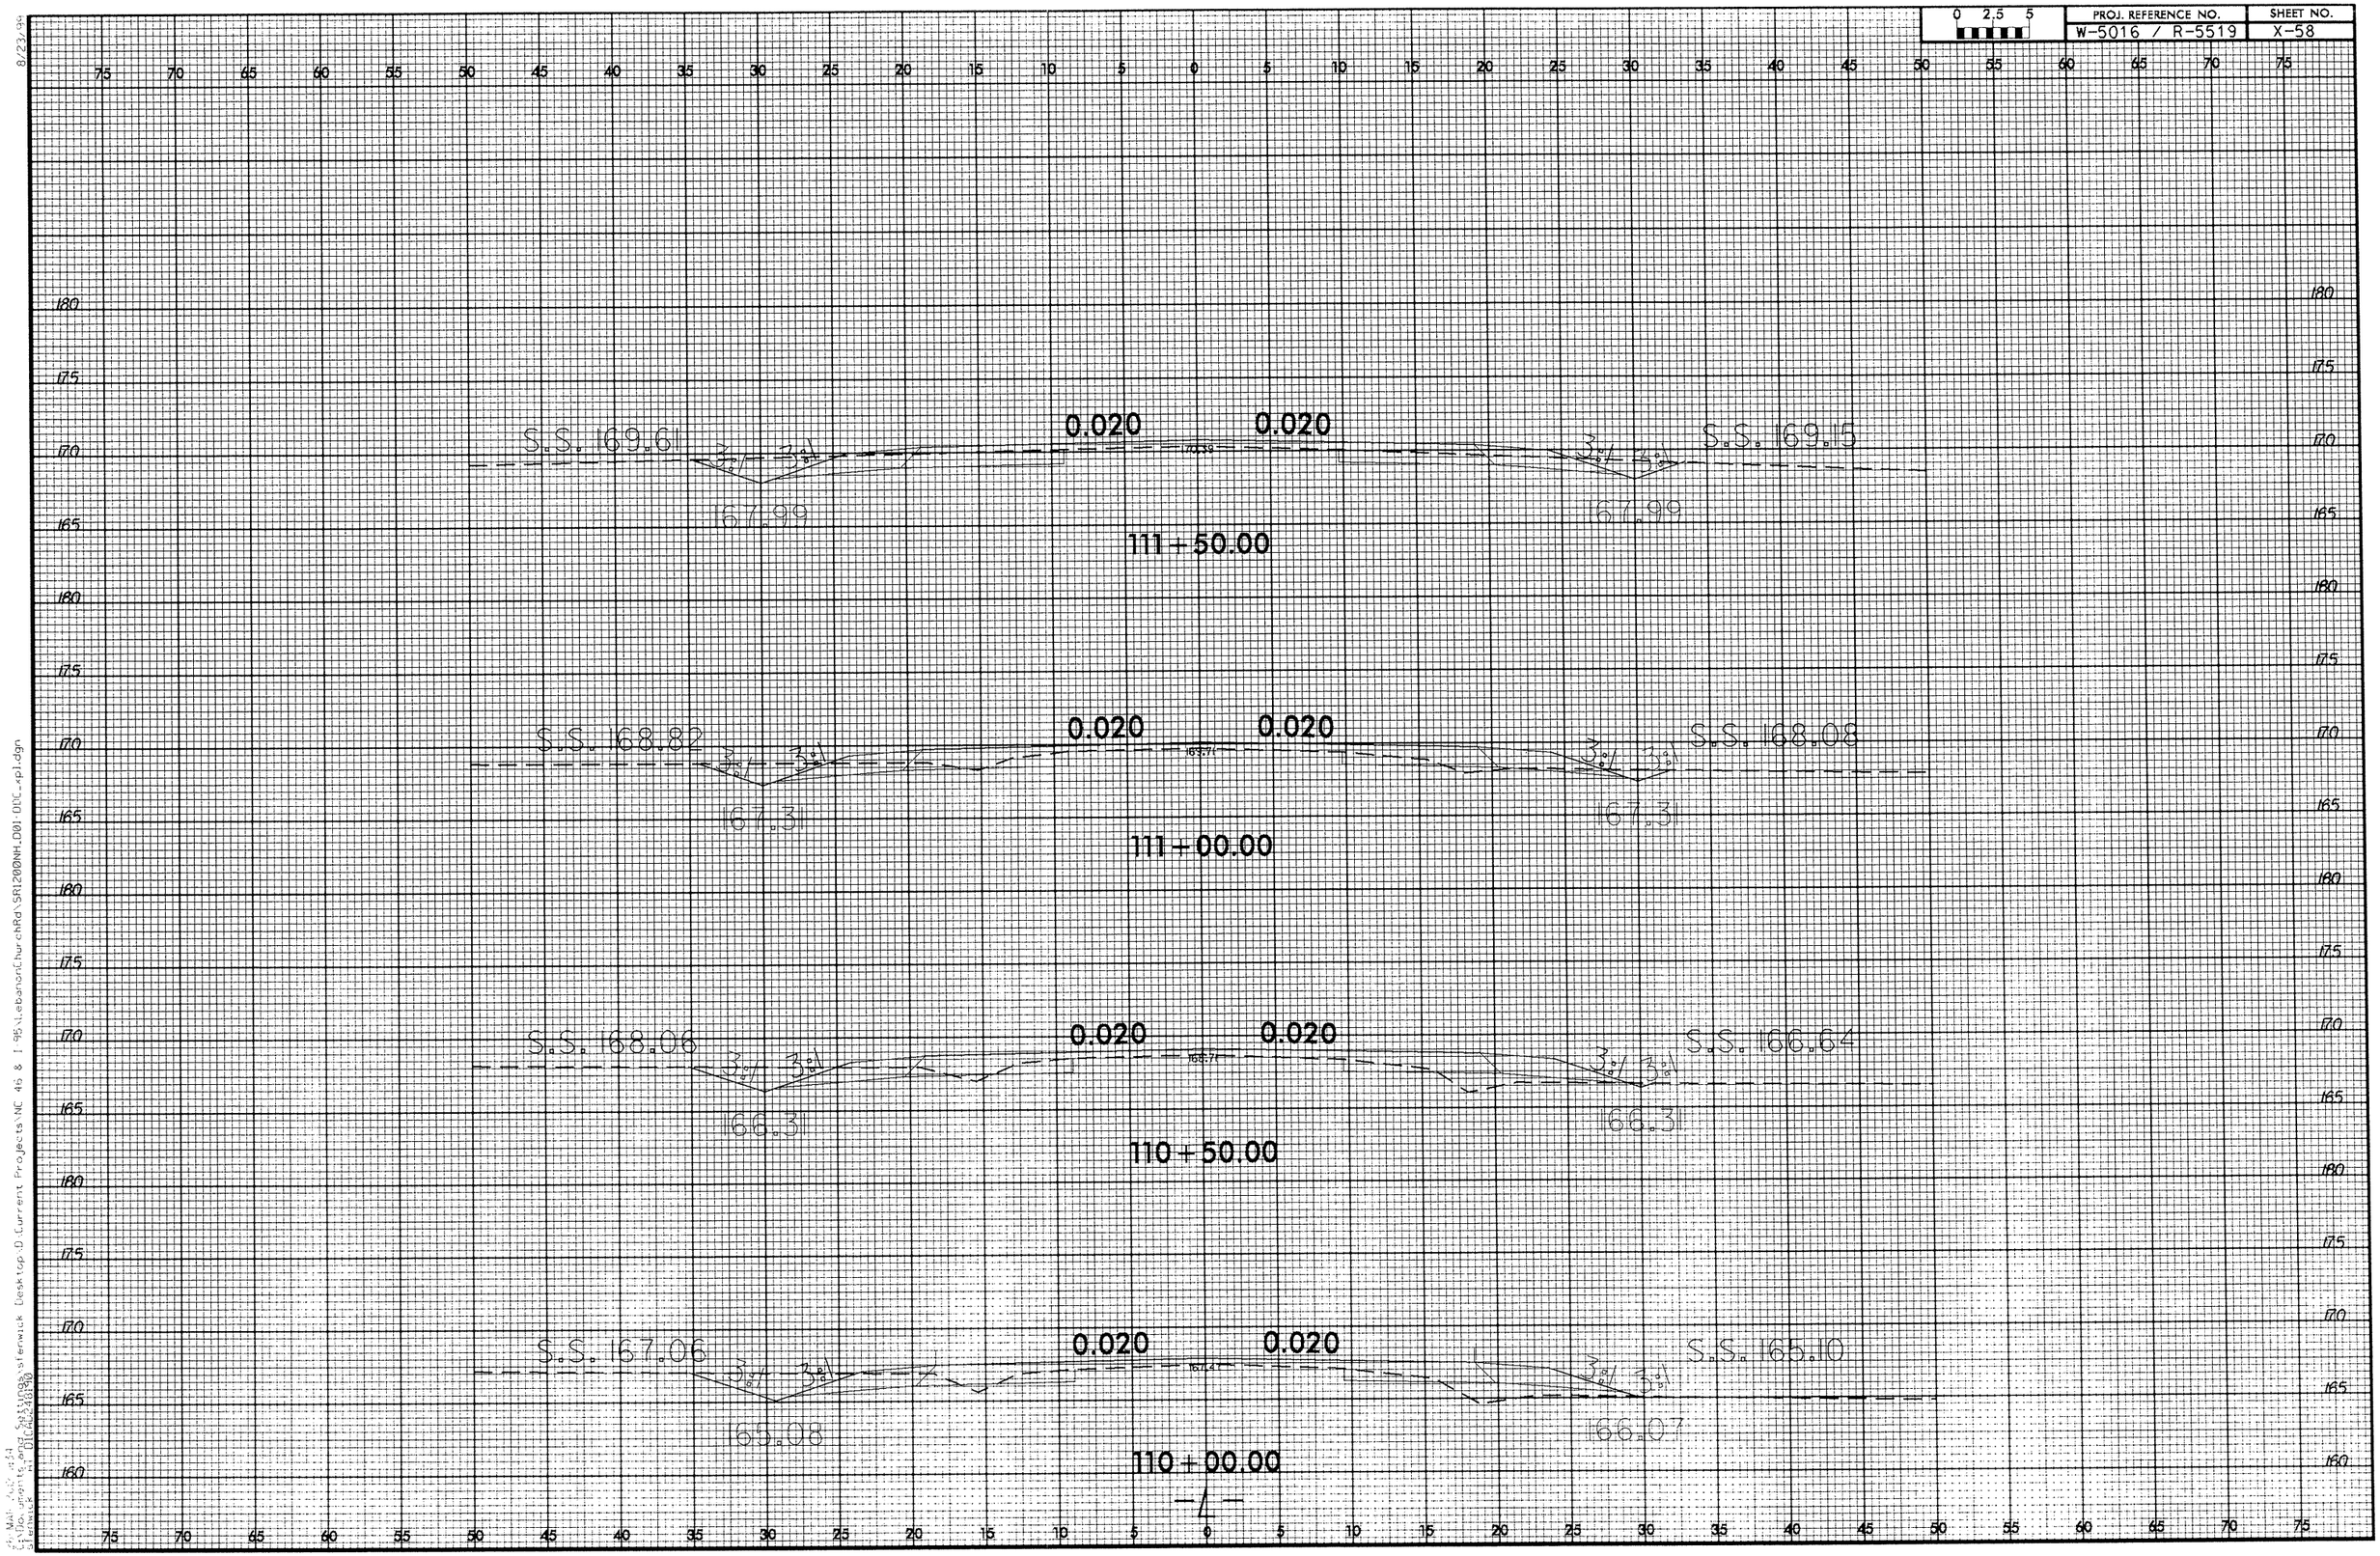

0 2.5 5
PROJ. REFERENCE NO.
W-5016 / R-5519
SHEET NO.
X-58
S.S. 169.61
0.020
0.020
S.S. 169.15
167.99
167.99
111+50.00
S.S. 168.82
0.020
0.020
S.S. 168.08
167.31
167.31
111+00.00
S.S. 168.06
0.020
0.020
S.S. 166.64
166.31
166.31
110+50.00
S.S. 167.06
0.020
0.020
S.S. 165.10
165.08
166.07
110+00.00
-L-

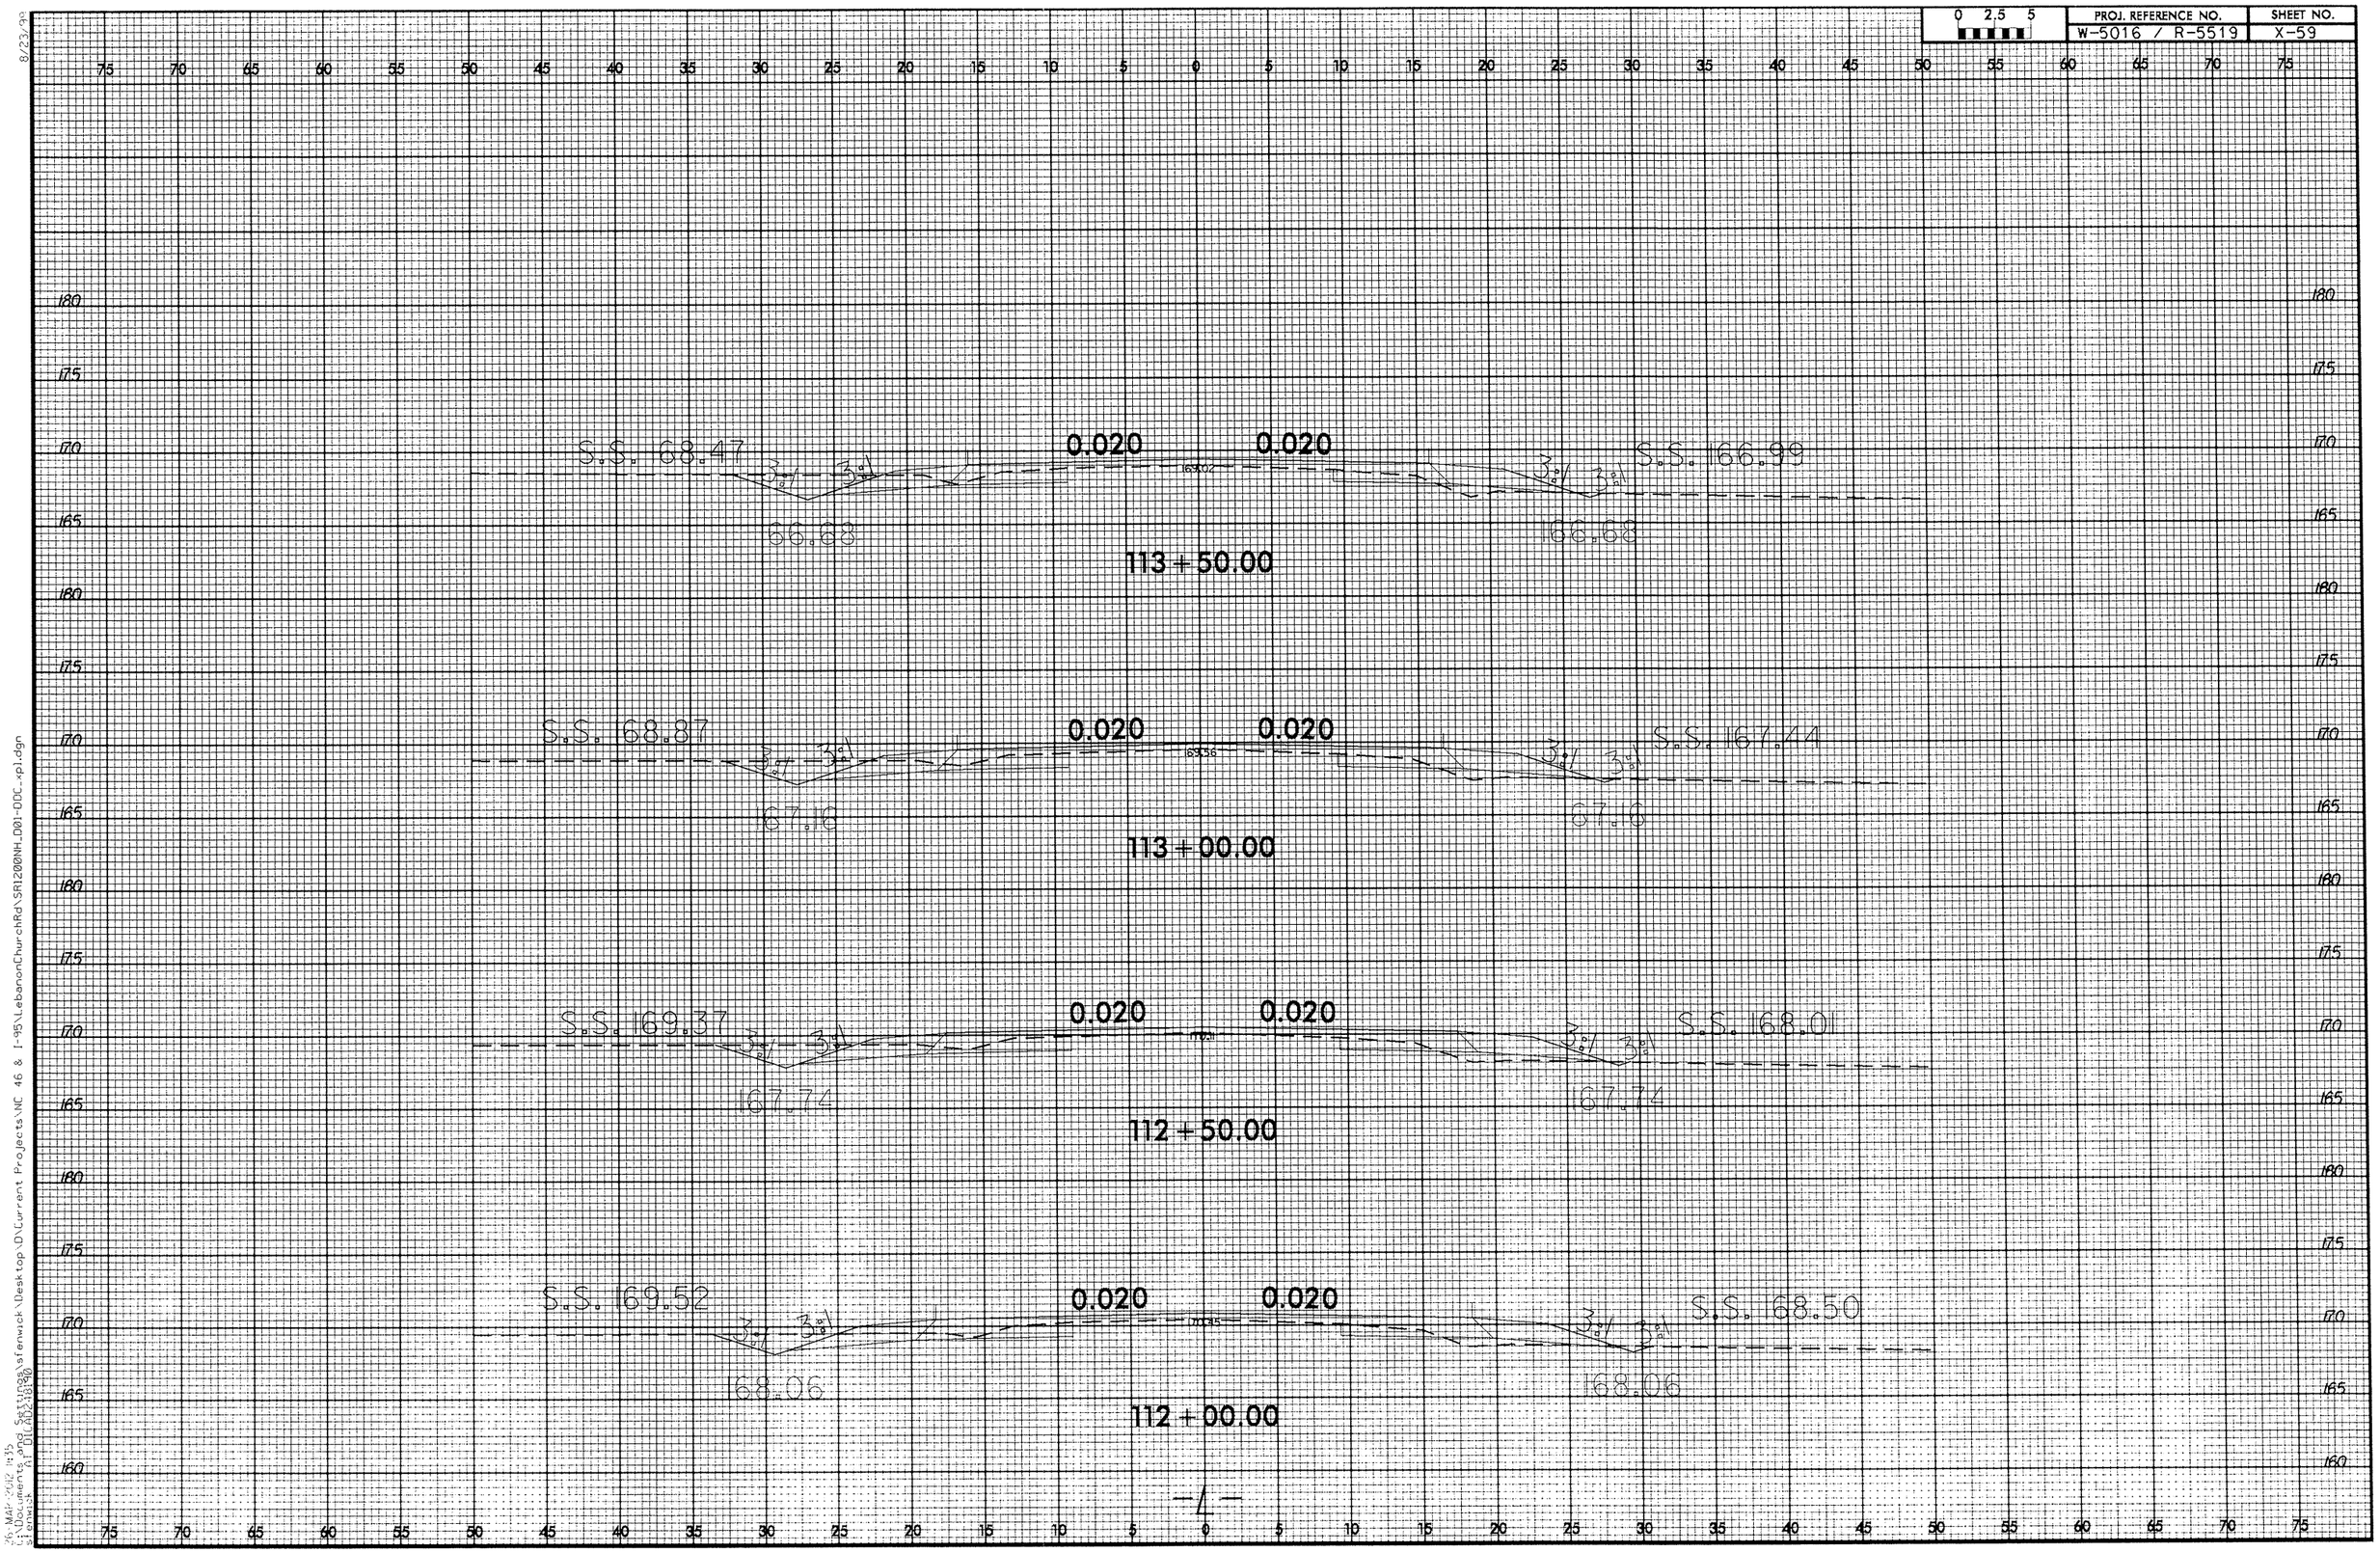

0 2.5 5
PROJ. REFERENCE NO.
W-5016 / R-5519
SHEET NO.
X-59
S.S. 168.47
0.020
0.020
S.S. 166.99
166.68
166.68
113 + 50.00
S.S. 168.87
0.020
0.020
S.S. 167.44
167.16
167.16
113 + 00.00
S.S. 169.37
0.020
0.020
S.S. 168.01
167.74
167.74
112 + 50.00
S.S. 169.52
0.020
0.020
S.S. 168.50
168.06
168.06
112 + 00.00
-L-

PROJ. REFERENCE NO.	SHEET NO.
W-5016 / R-5519	X-60

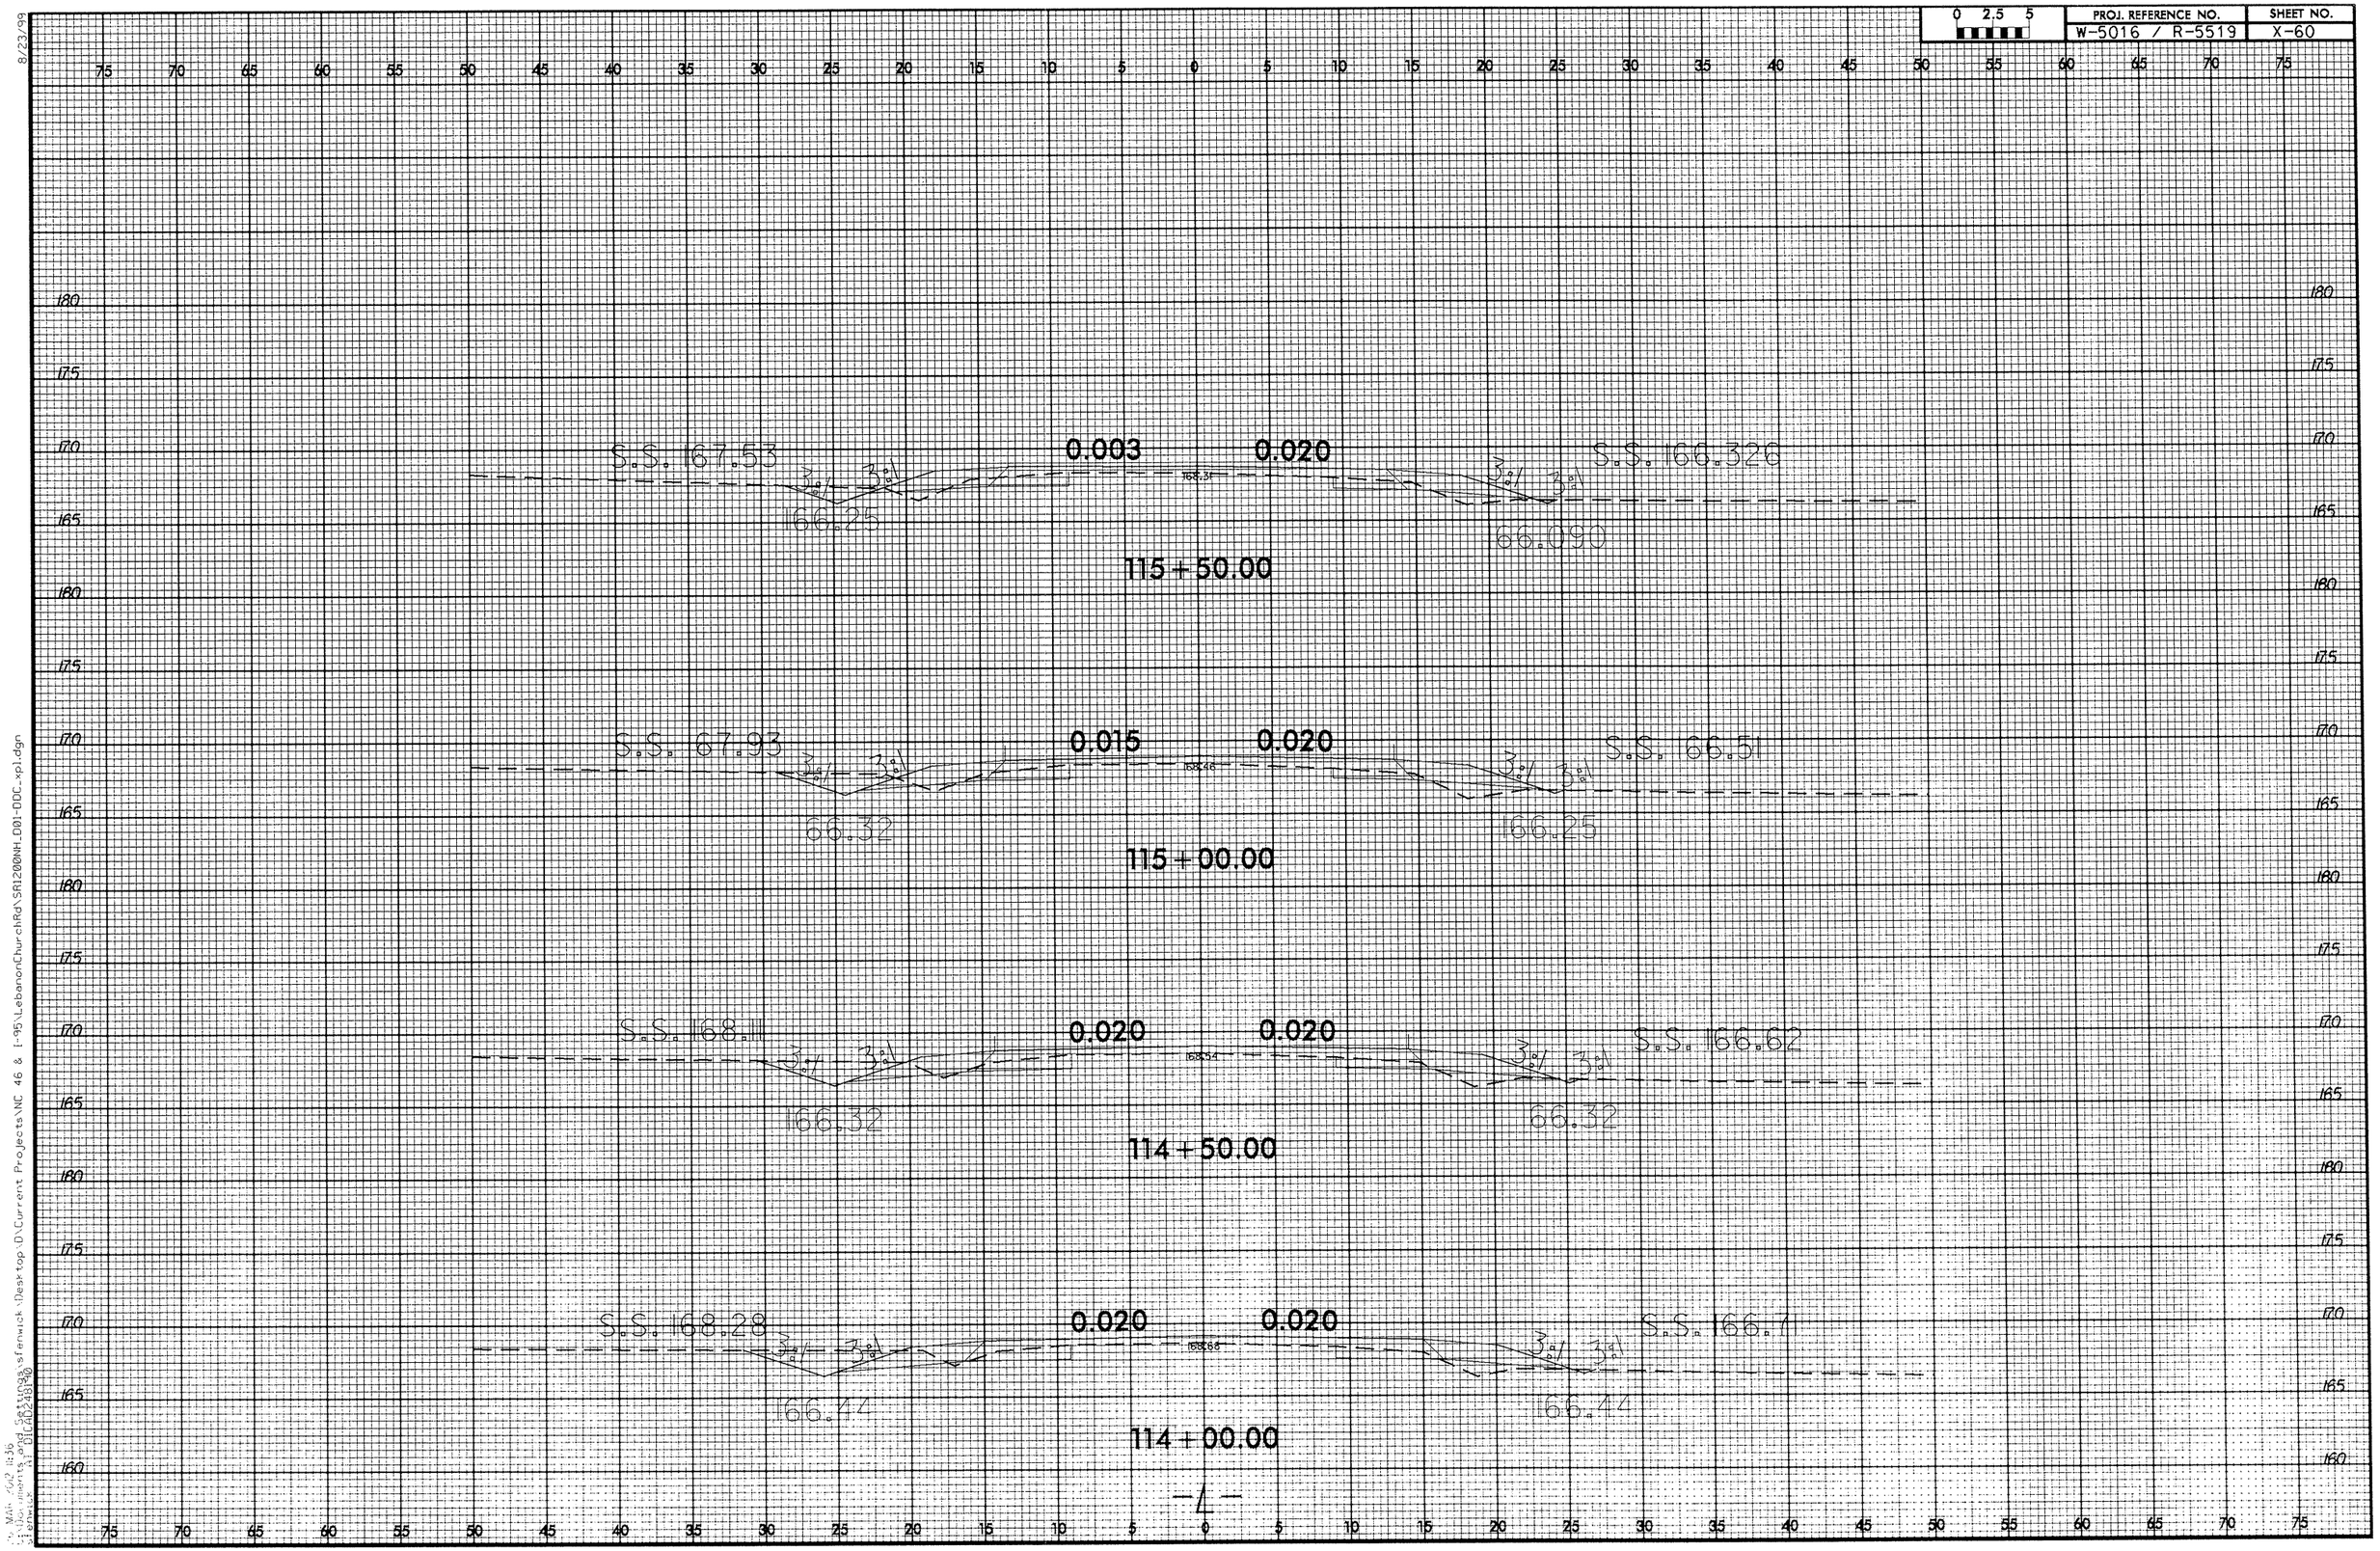

8/23/99

Fri MAR 2012 11:36
C:\Documents and Settings\sfenwick\Desktop\D\Current Projects\NC 46 & I-95\LebanonChurchRd\SR1200NH_D01-DDC_xpl.dgn

PROJ. REFERENCE NO.
W-5016 / R-5519
SHEET NO.
X-61
0 2.5 5
S.S. 167.03
0.060
0.060
S.S. 165.809
164.88
164.200
117 + 50.00
S.S. 167.74
0.059
0.059
S.S. 166.279
165.45
164.777
117 + 00.00
S.S. 167.79
0.041
0.041
S.S. 166.392
165.84
165.410
116 + 50.00
S.S. 168.10
0.022
0.022
S.S. 166.294
166.06
165.873
116 + 00.00
-L-

0 2.5 5	PROJ. REFERENCE NO.	SHEET NO.
	W-5016 / R-5519	X-62

S.S. 63.56
3%
3%
161.96
0.032
0.032
6338
S.S. 163.19
3%
3%
160.950
119 + 50.00

S.S. 164.82
3%
3%
162.30
0.050
0.050
6438
S.S. 64.226
3%
3%
16.747
119 + 00.00

S.S. 165.88
3%
3%
163.20
0.060
0.060
6630
S.S. 165.7
3%
3%
162.520
118 + 50.00

S.S. 166.93
3%
3%
164.5
0.060
0.060
6627
S.S. 165.528
3%
3%
163.470
118 + 00.00

8/23/99

26 MAR 2002 11:37
C:\Documents and Settings\sfenwick\Desktop\D\Current Projects\NC 46 & I-95\LebanonChurchRd\SR1200NH_D01-D0C_xp1.dgn

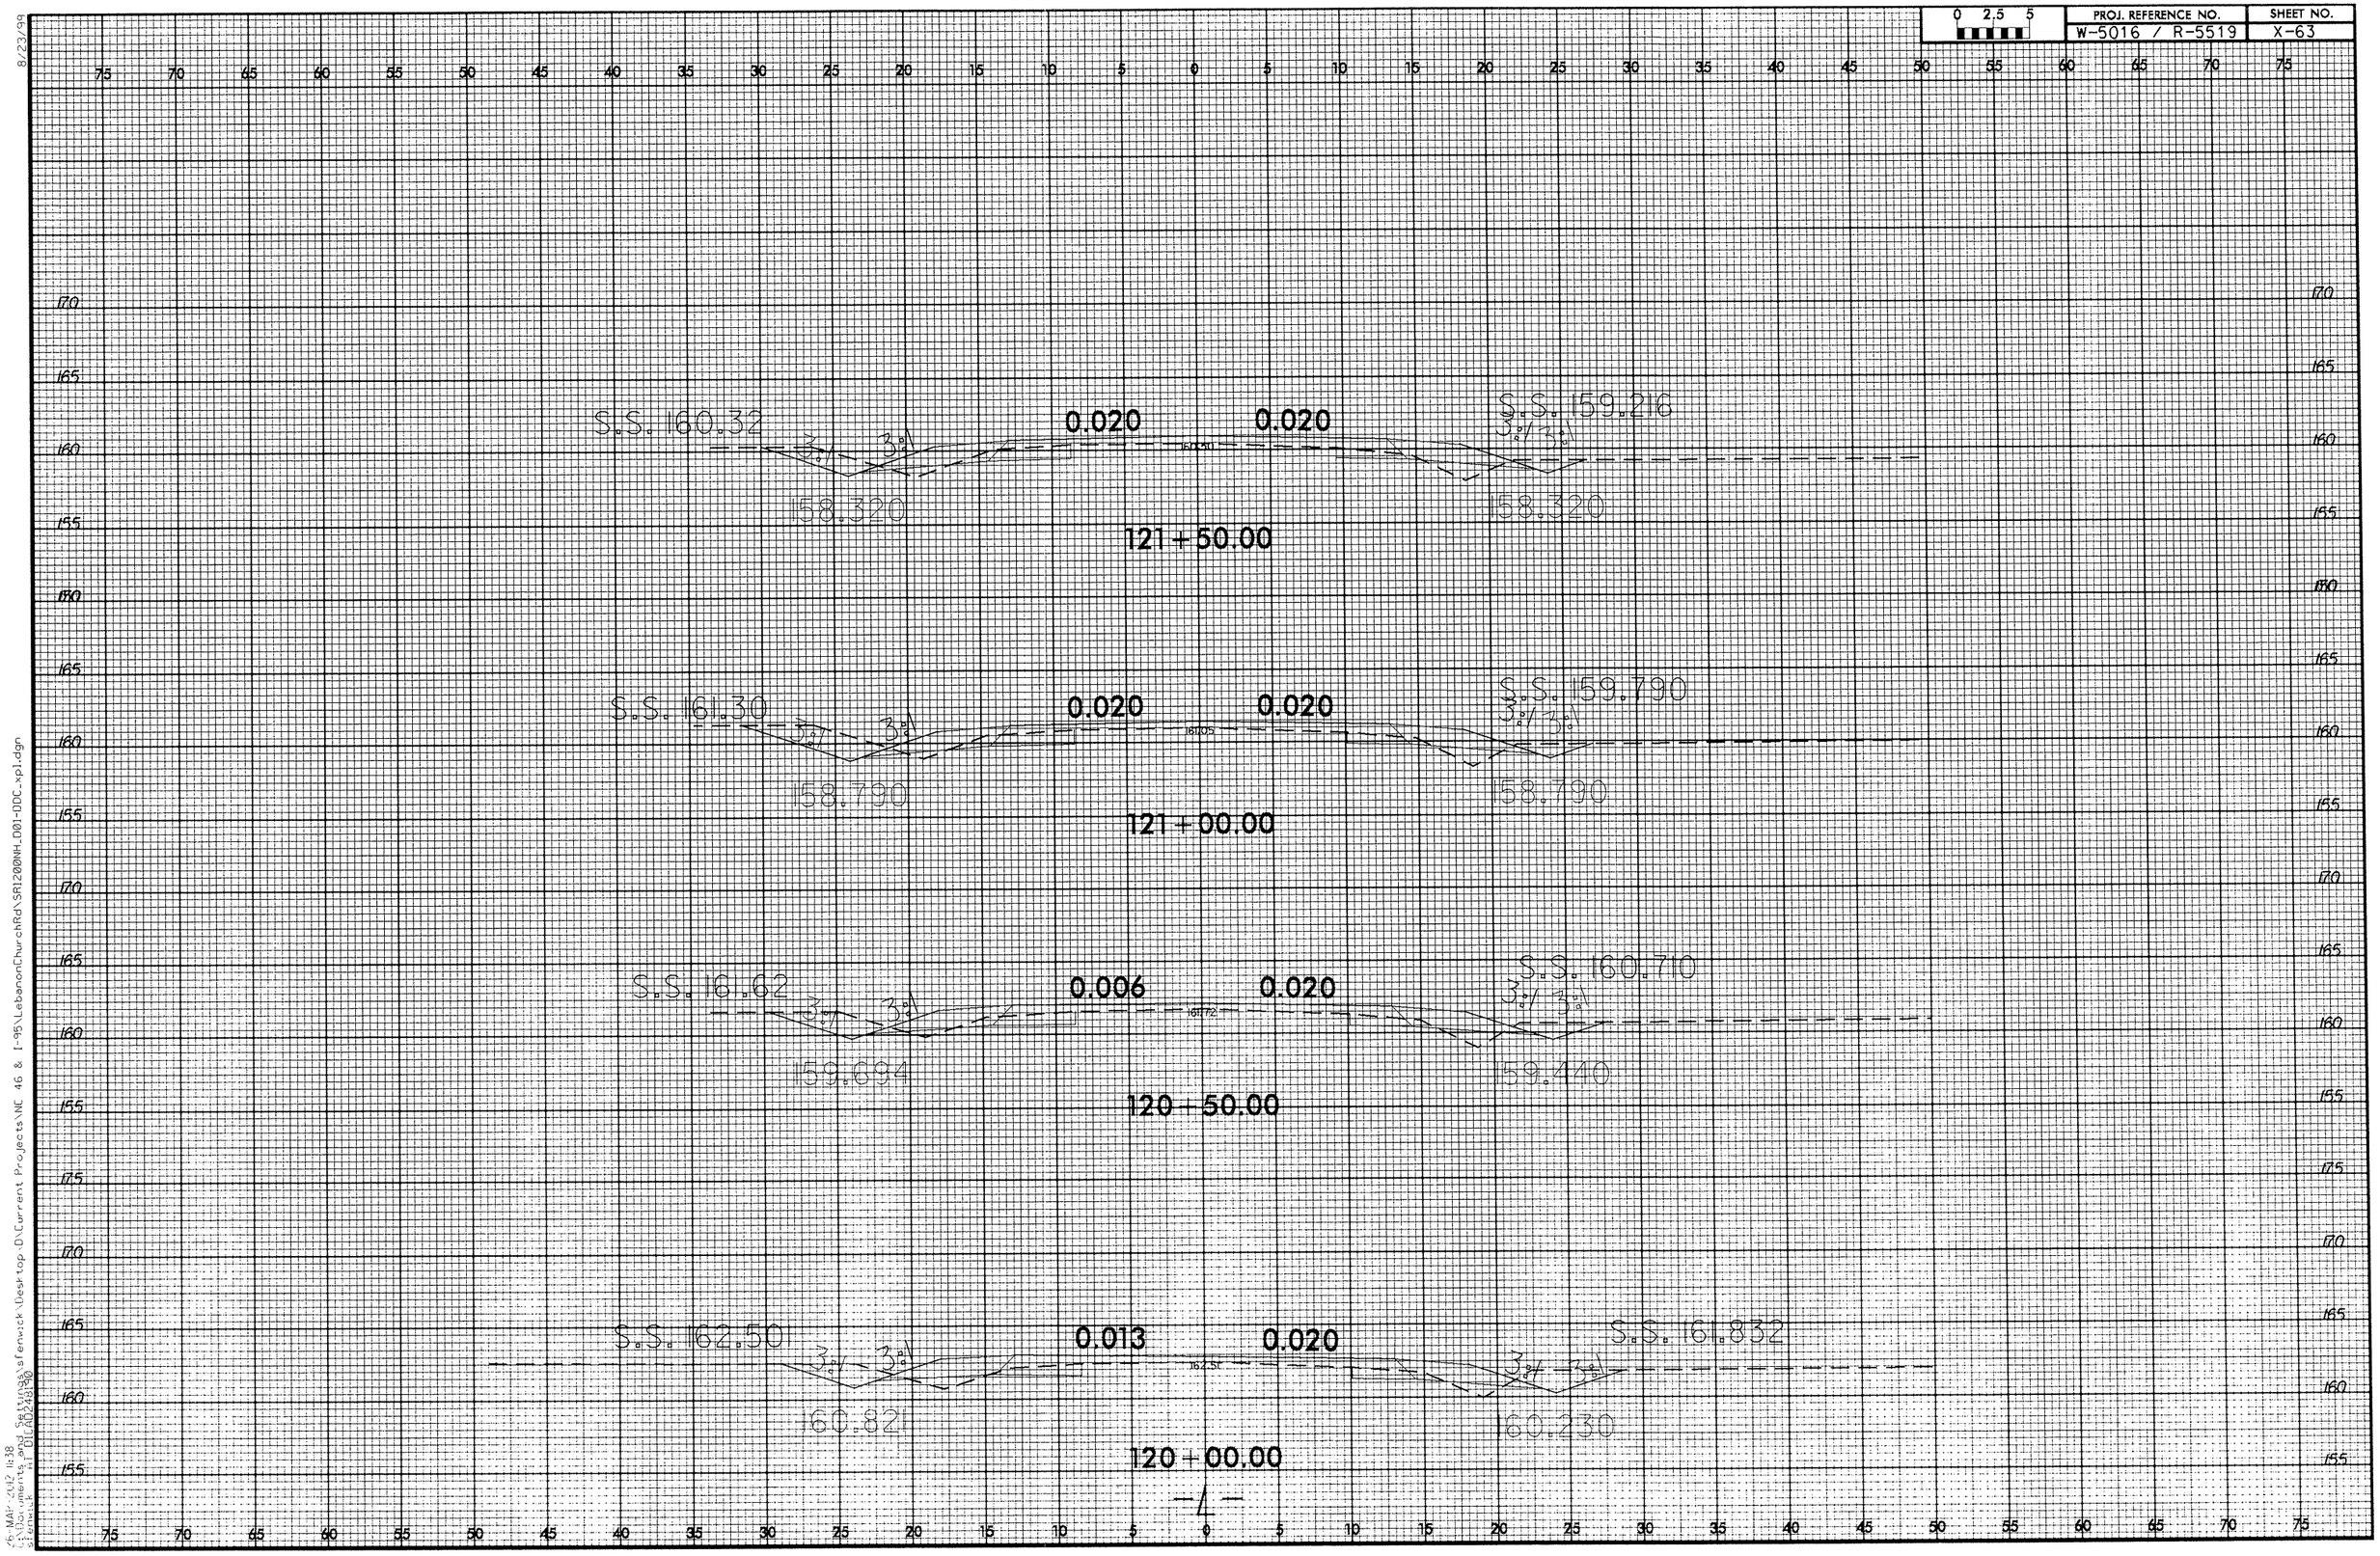

0 2.5 5
PROJ. REFERENCE NO.
W-5016 / R-5519
SHEET NO.
X-63
S.S. 160.32
0.020
0.020
S.S. 159.216
3:1
3:1
158.320
158.320
121+50.00
S.S. 161.30
0.020
0.020
S.S. 159.790
3:1
3:1
158.790
158.790
121+00.00
S.S. 161.62
0.006
0.020
S.S. 160.710
3:1
3:1
159.694
159.440
120+50.00
S.S. 162.50
0.013
0.020
S.S. 161.832
3:1
3:1
160.821
160.230
120+00.00

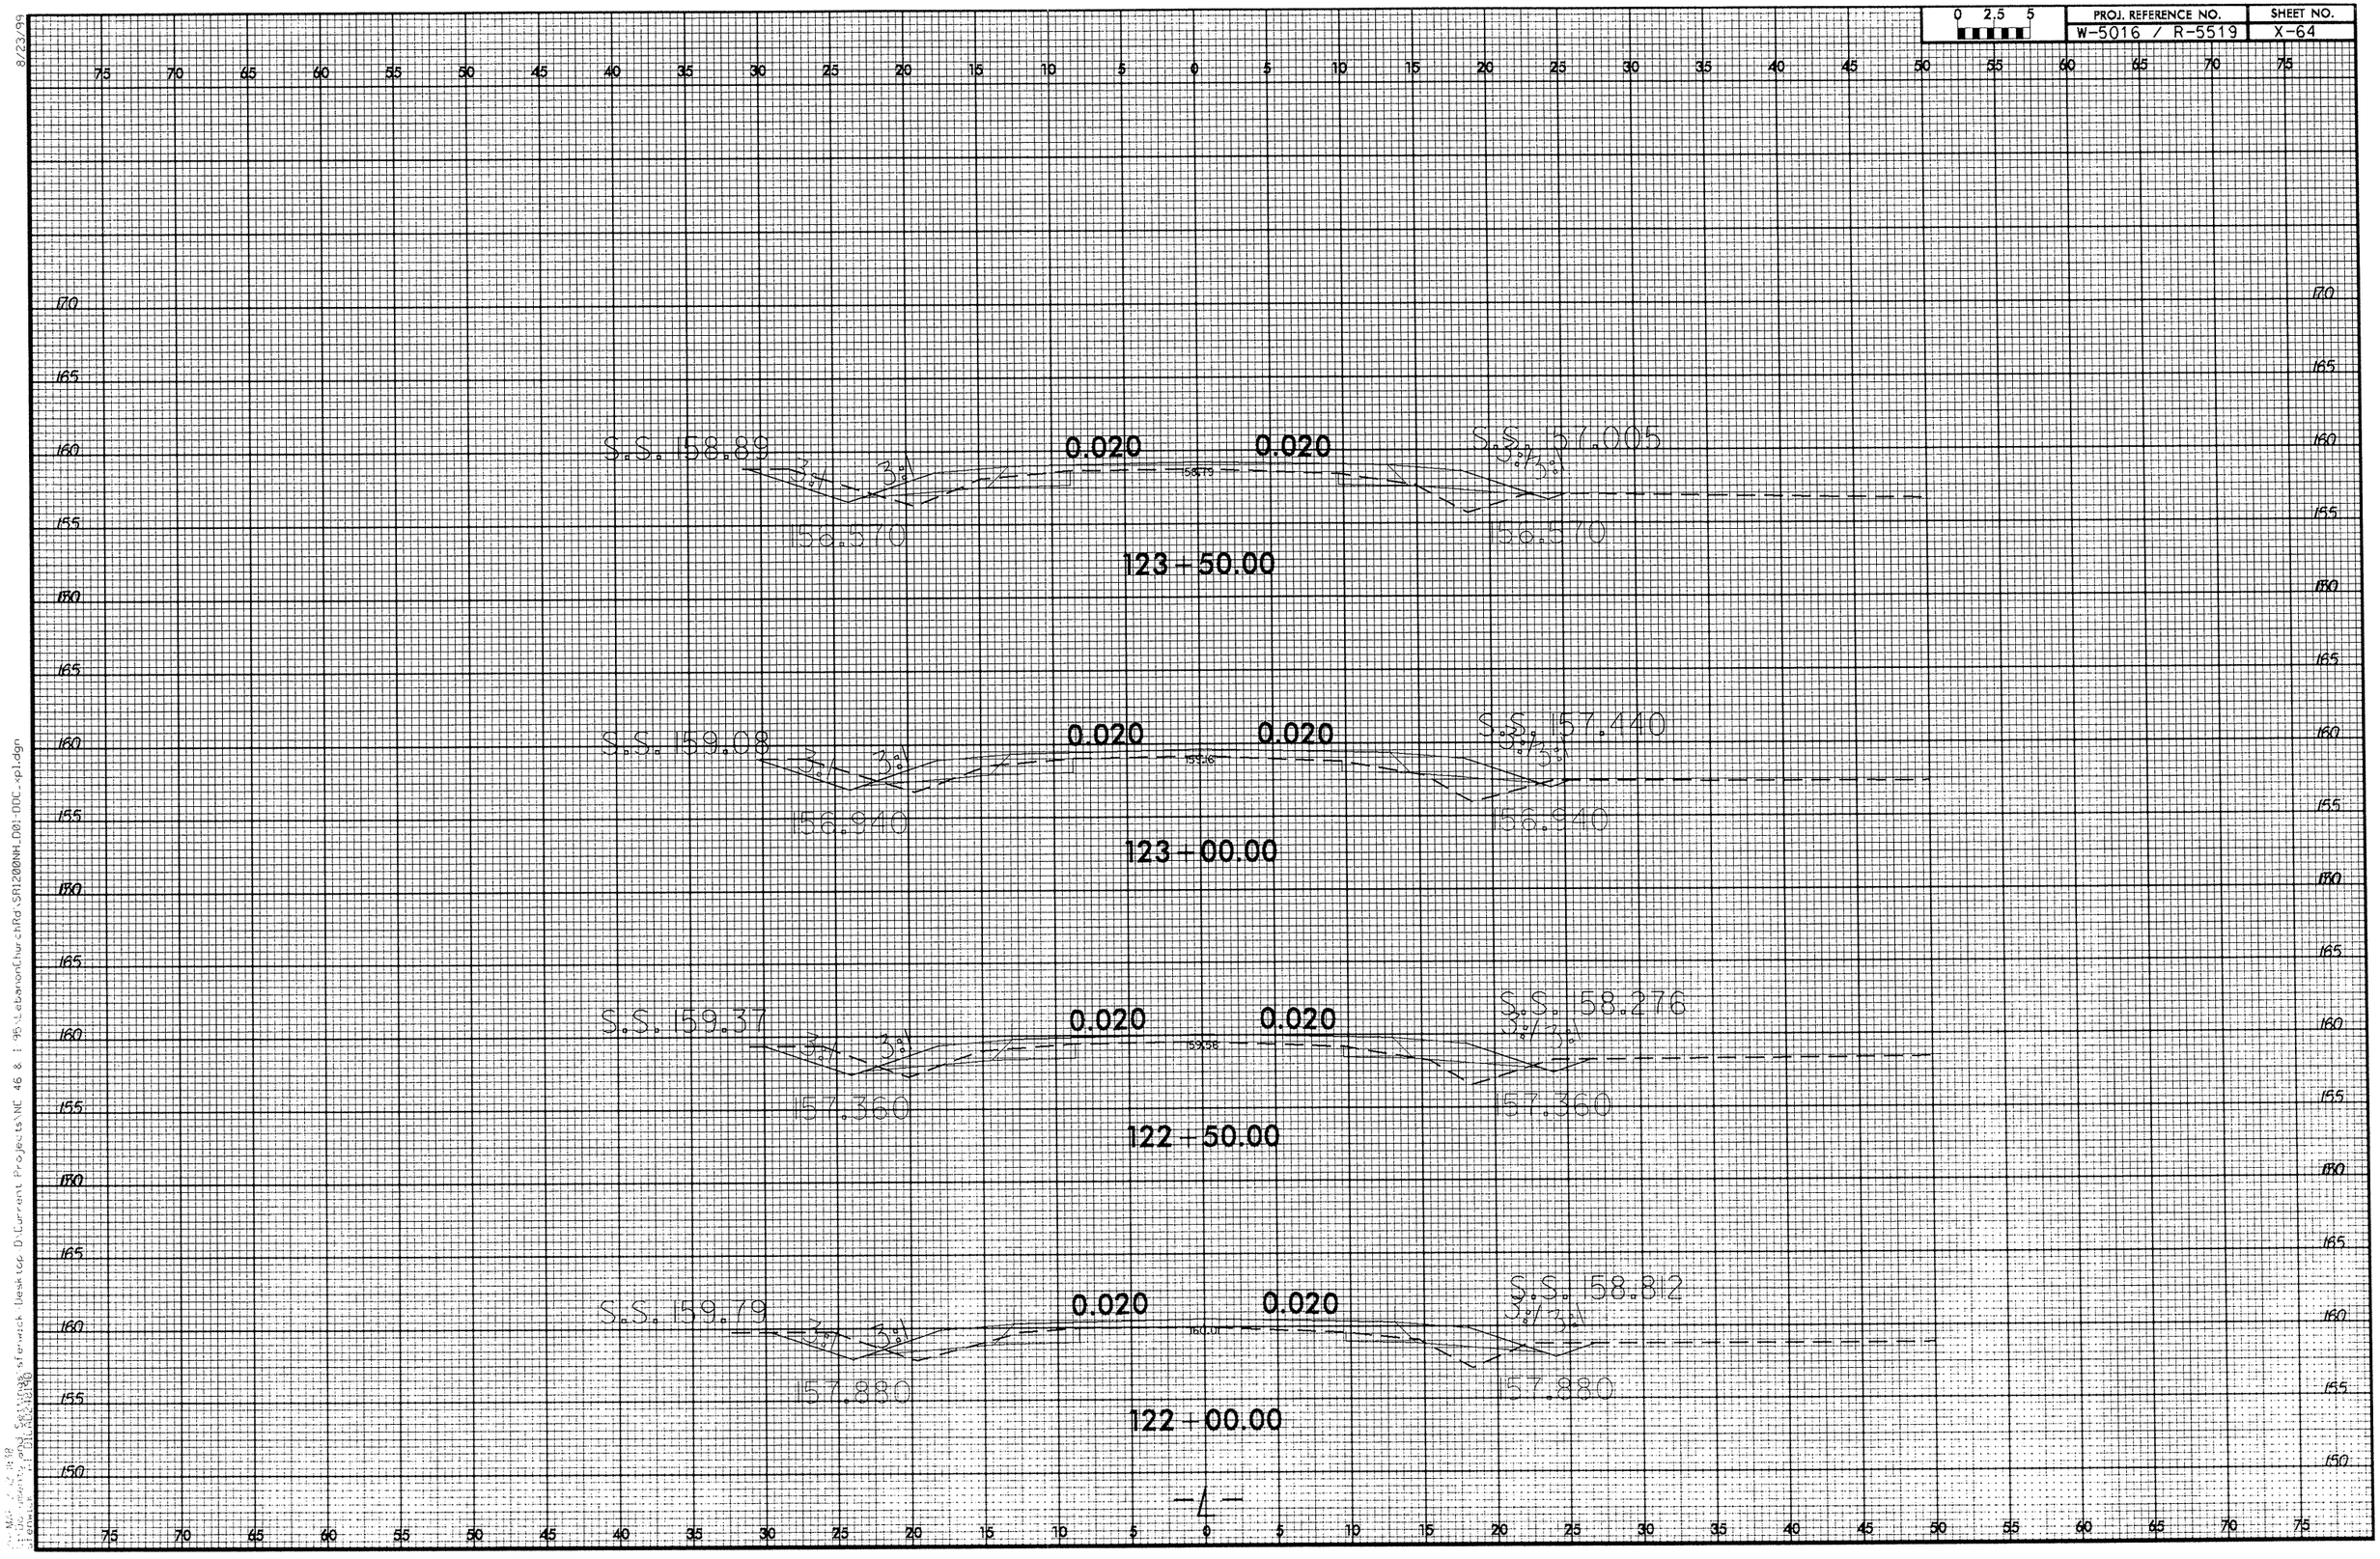

0 2.5 5
PROJ. REFERENCE NO.
W-5016 / R-5519
SHEET NO.
X-64
S.S. 158.89
0.020
0.020
S.S. 157.005
156.570
156.570
123+50.00
S.S. 159.08
0.020
0.020
S.S. 157.440
156.940
156.940
123+00.00
S.S. 159.37
0.020
0.020
S.S. 158.276
157.360
157.360
122+50.00
S.S. 159.79
0.020
0.020
S.S. 158.812
157.880
157.880
122+00.00
-L-

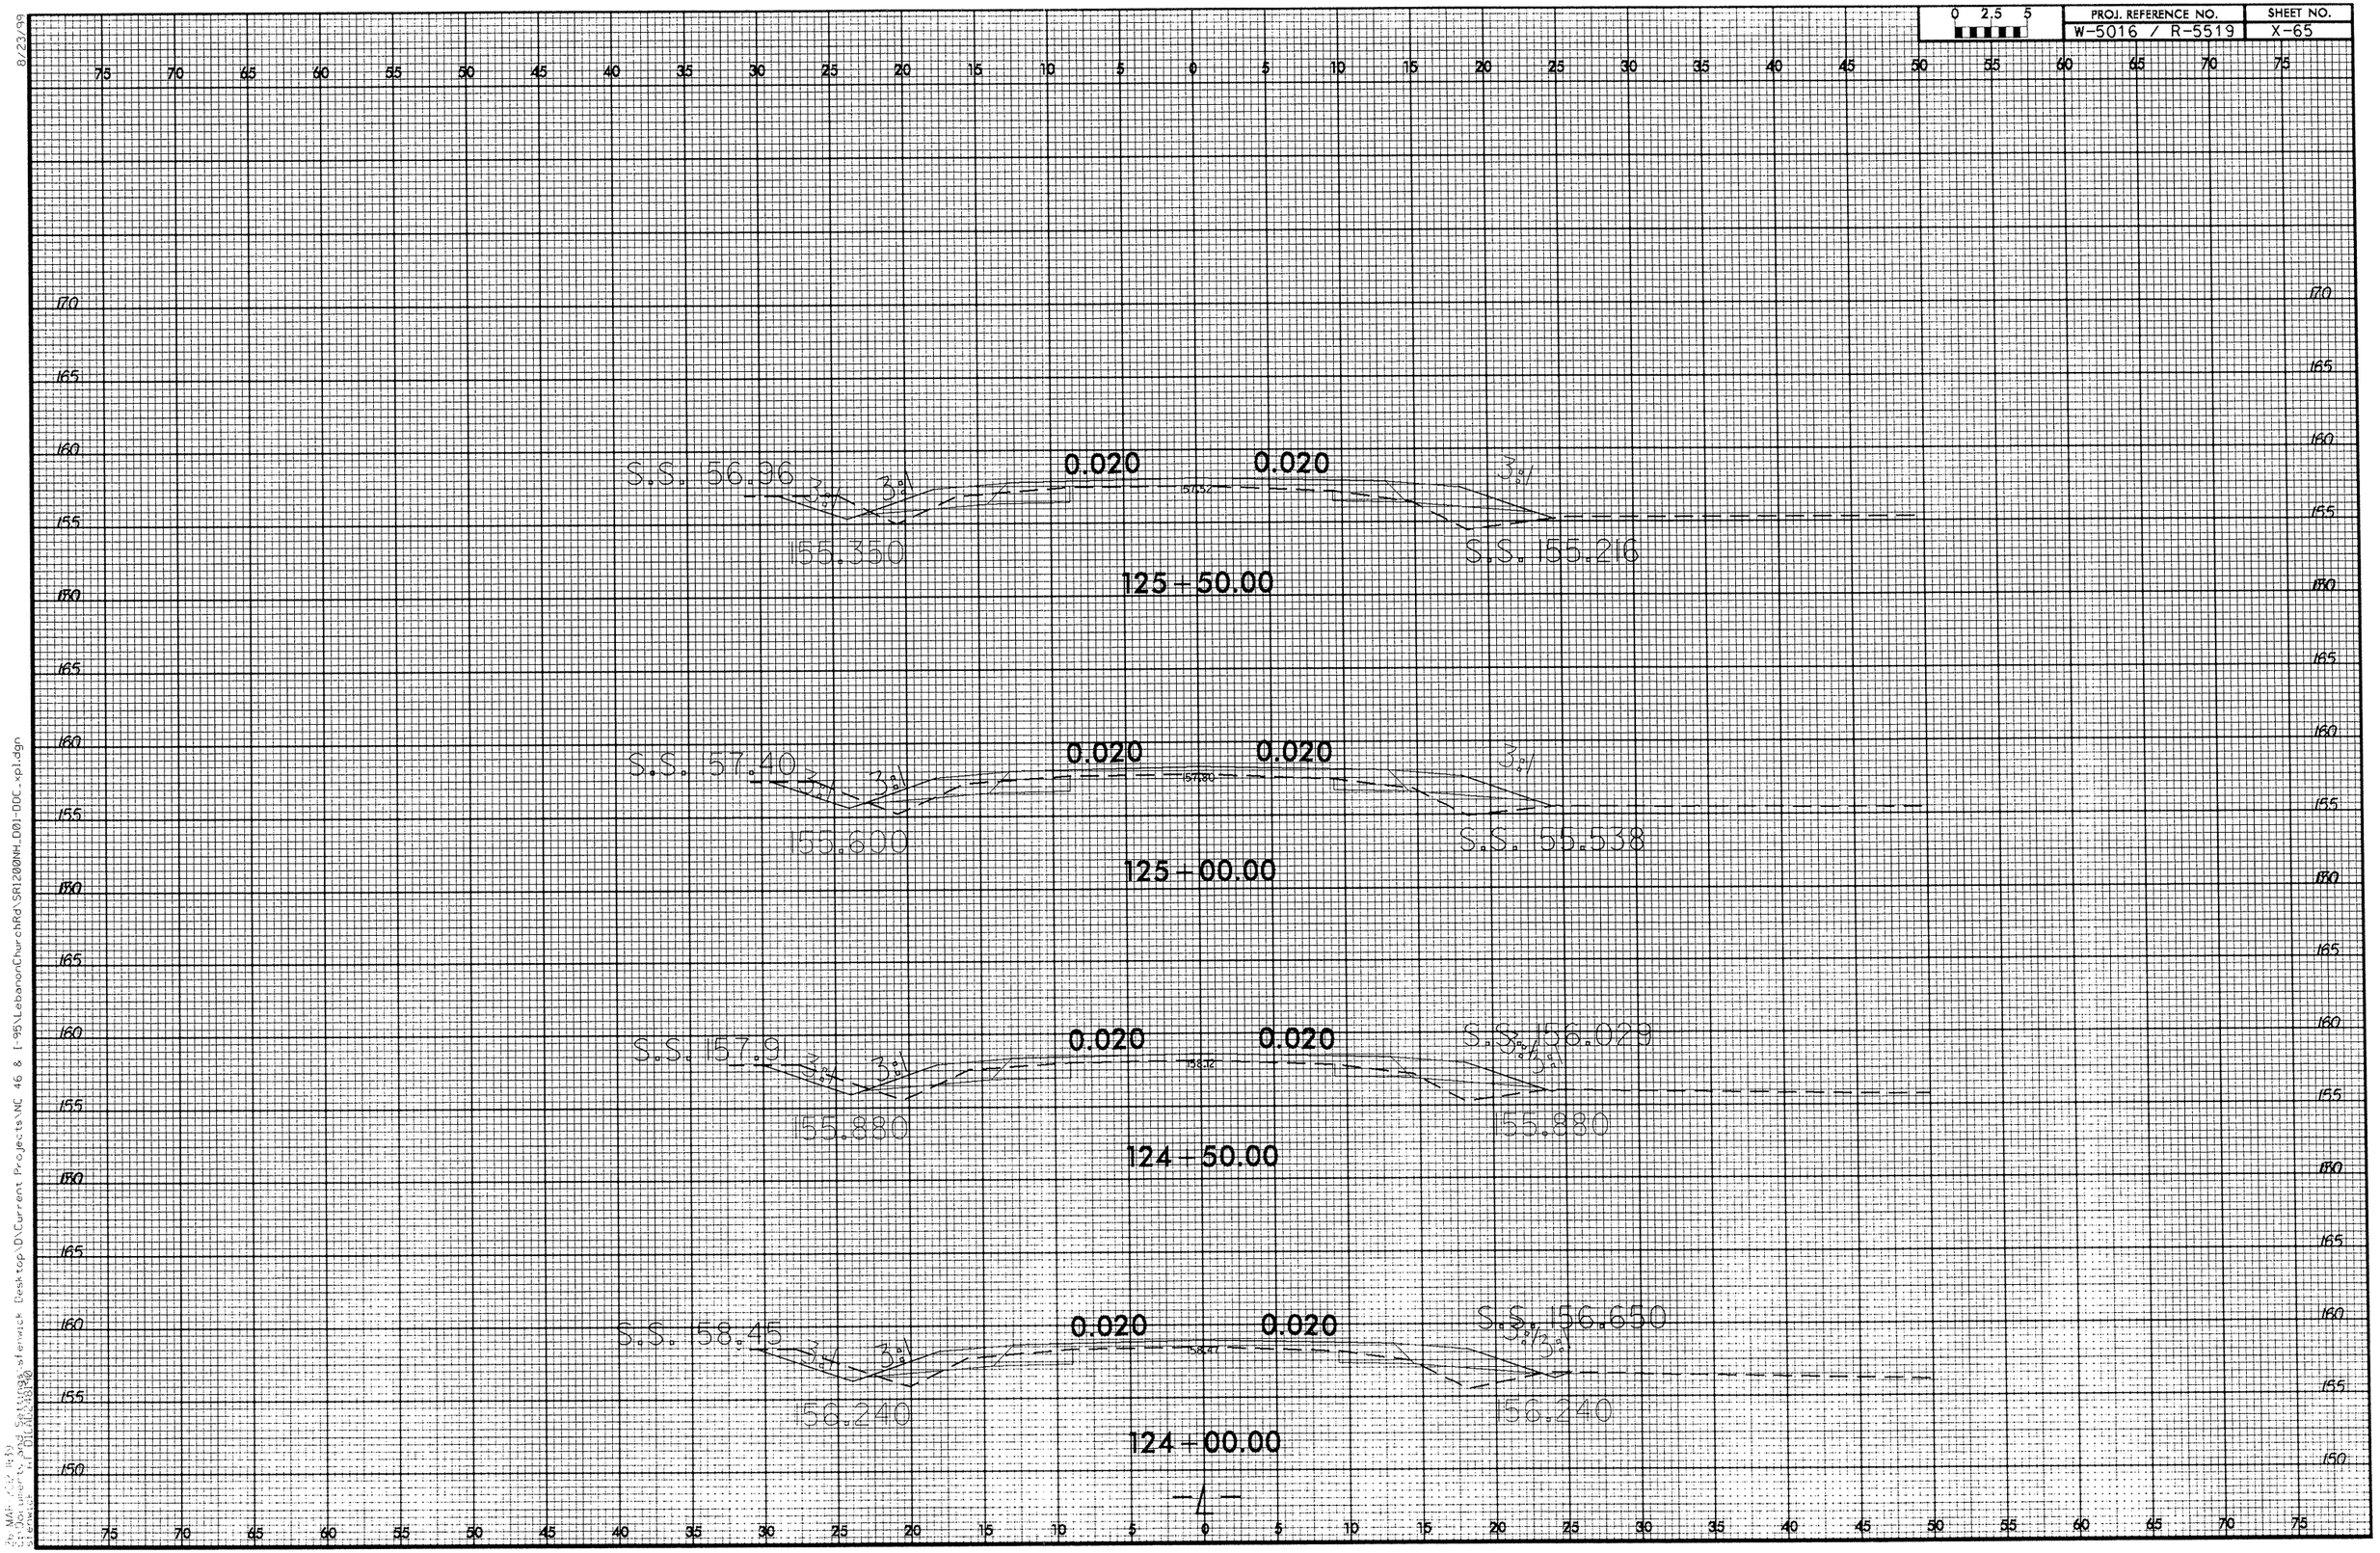

0 2.5 5
PROJ. REFERENCE NO.
W-5016 / R-5519
SHEET NO.
X-65
S.S. 56.96
3:1
3:1
0.020
0.020
3:1
155.350
S.S. 155.216
125+50.00
S.S. 57.40
3:1
3:1
0.020
0.020
3:1
155.600
S.S. 55.538
125+00.00
S.S. 157.9
3:1
3:1
0.020
0.020
S.S. 156.029
155.880
155.880
124+50.00
S.S. 158.45
3:1
3:1
0.020
0.020
S.S. 156.650
156.240
156.240
124+00.00

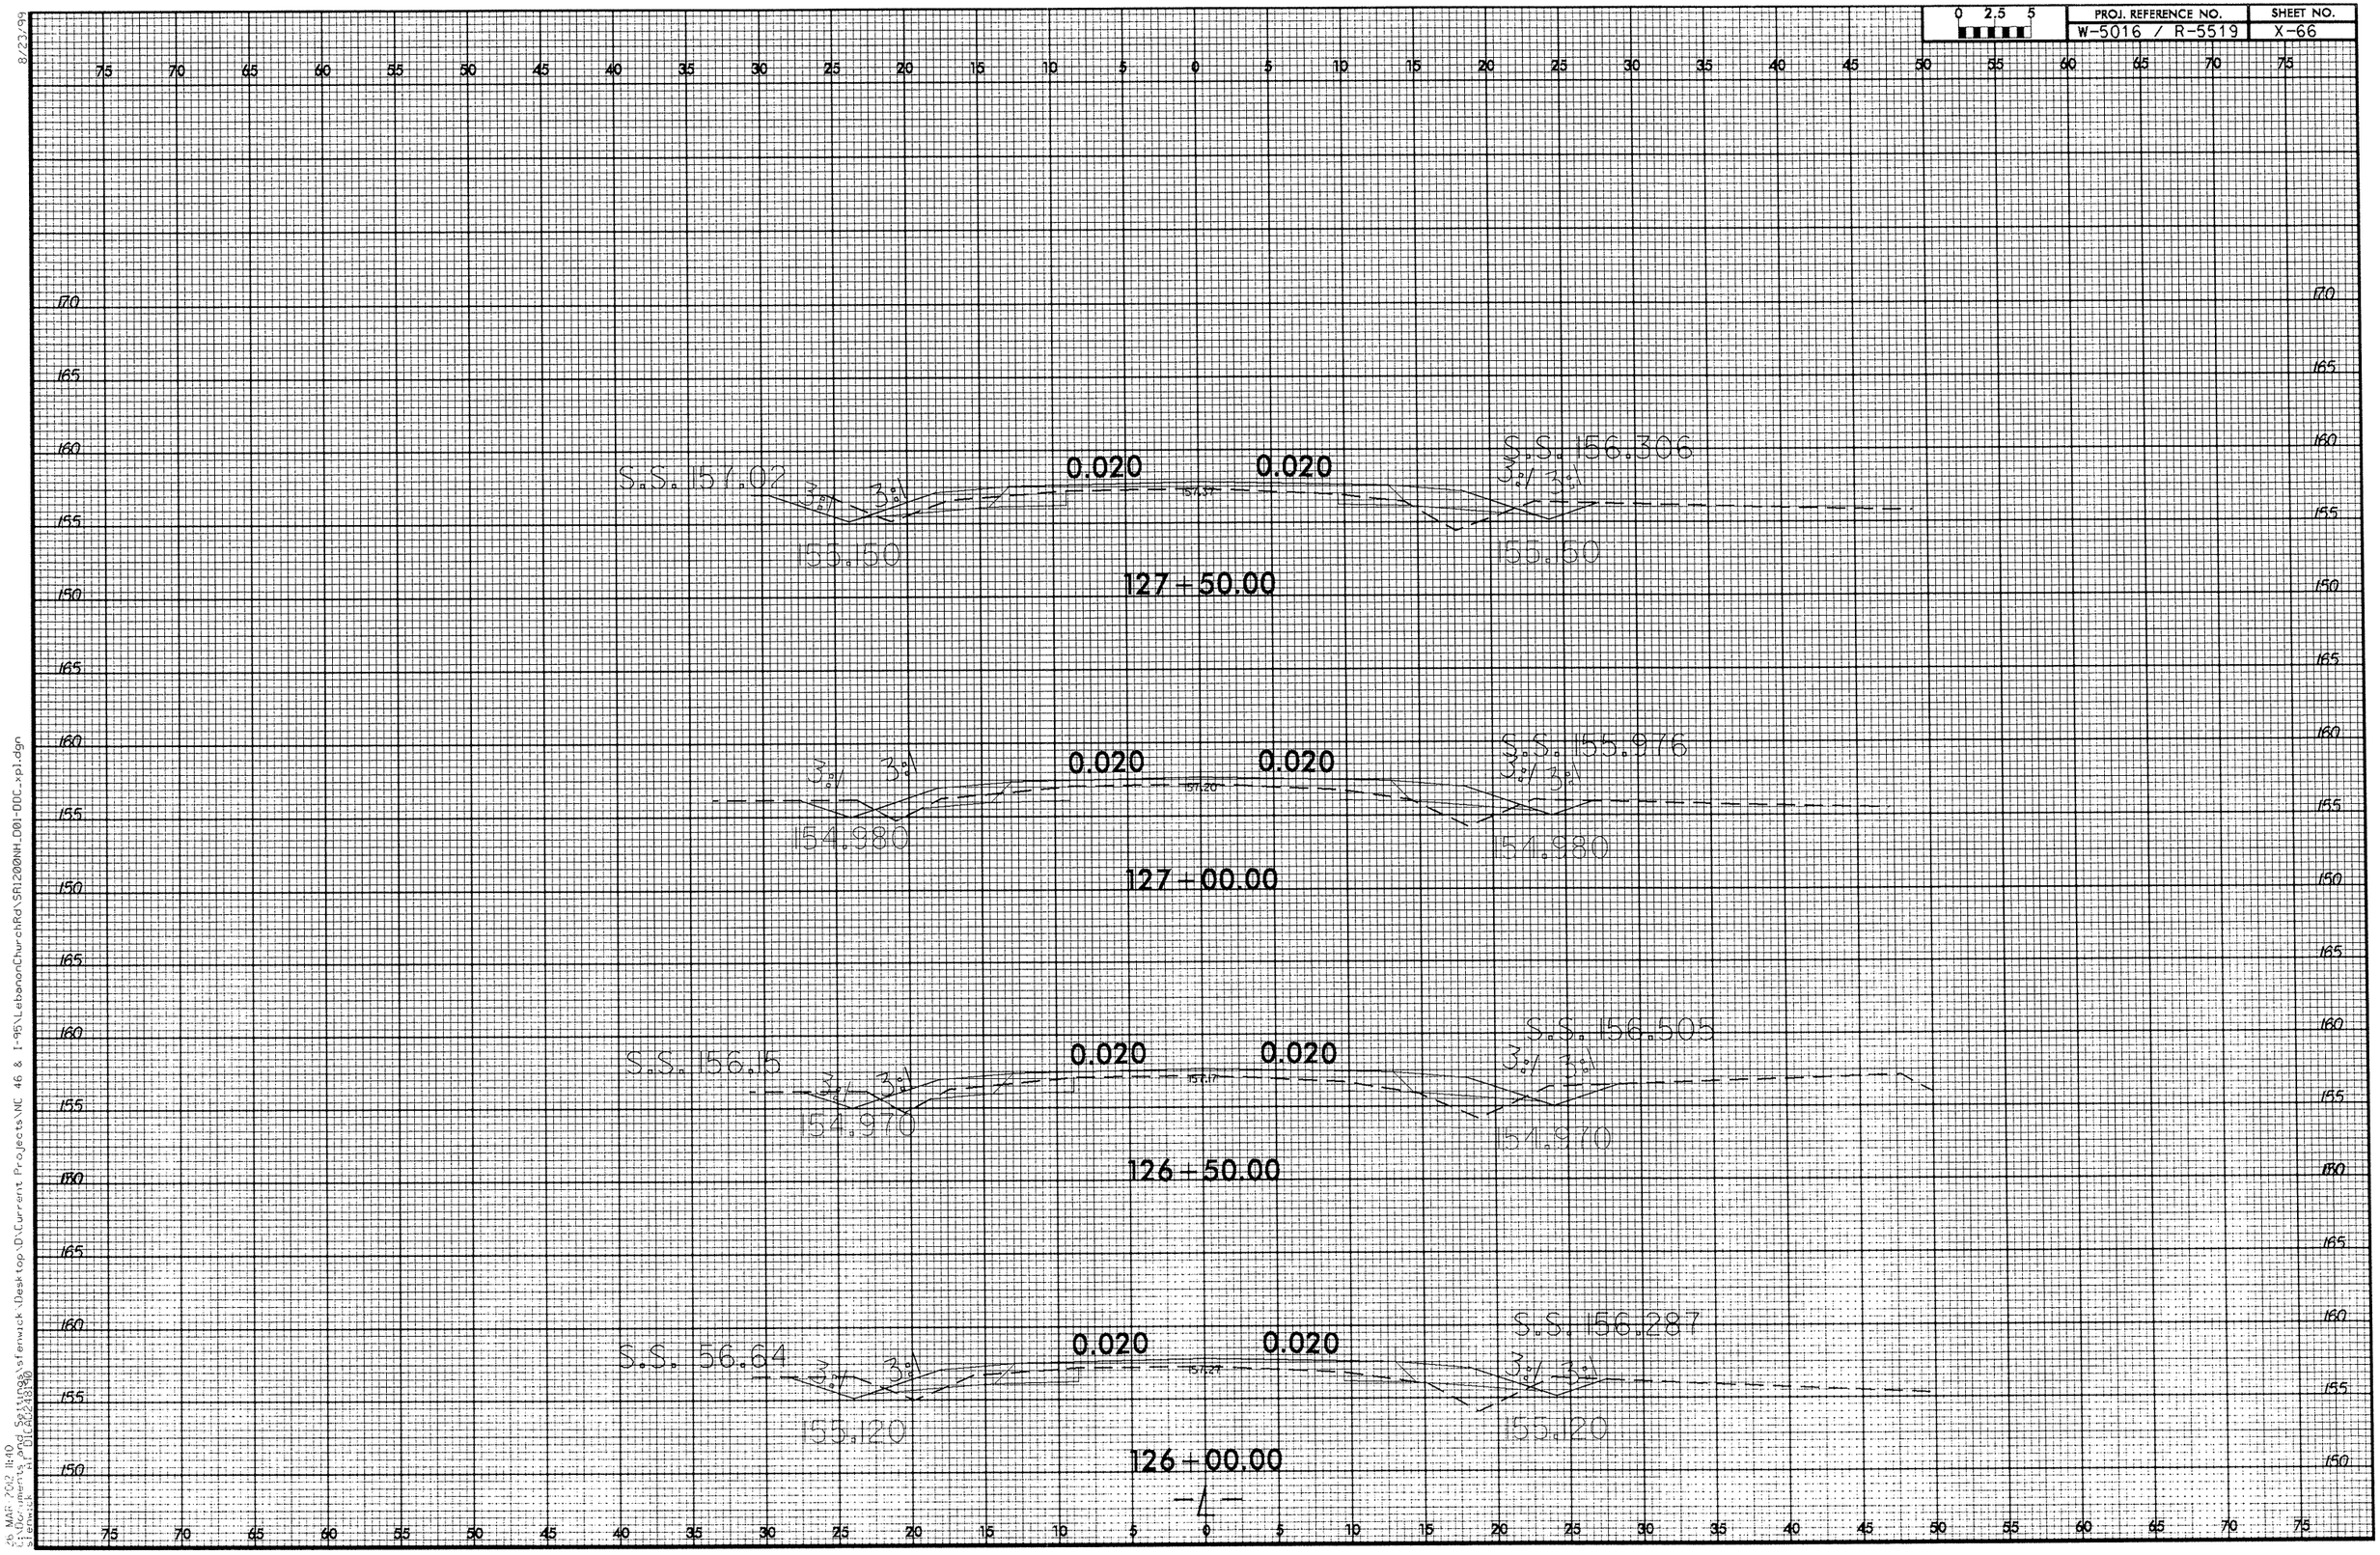

0 2.5 5
PROJ. REFERENCE NO.
W-5016 / R-5519
SHEET NO.
X-66
S.S. 157.02
3:1
3:1
0.020
0.020
157.37
S.S. 156.306
3:1
3:1
155.150
155.150
127+50.00
3:1
3:1
0.020
0.020
157.20
S.S. 155.976
3:1
3:1
154.980
154.980
127+00.00
S.S. 156.15
3:1
3:1
0.020
0.020
157.17
S.S. 156.505
3:1
3:1
154.970
154.970
126+50.00
S.S. 56.64
3:1
3:1
0.020
0.020
157.27
S.S. 156.287
3:1
3:1
155.120
155.120
126+00.00
-L-

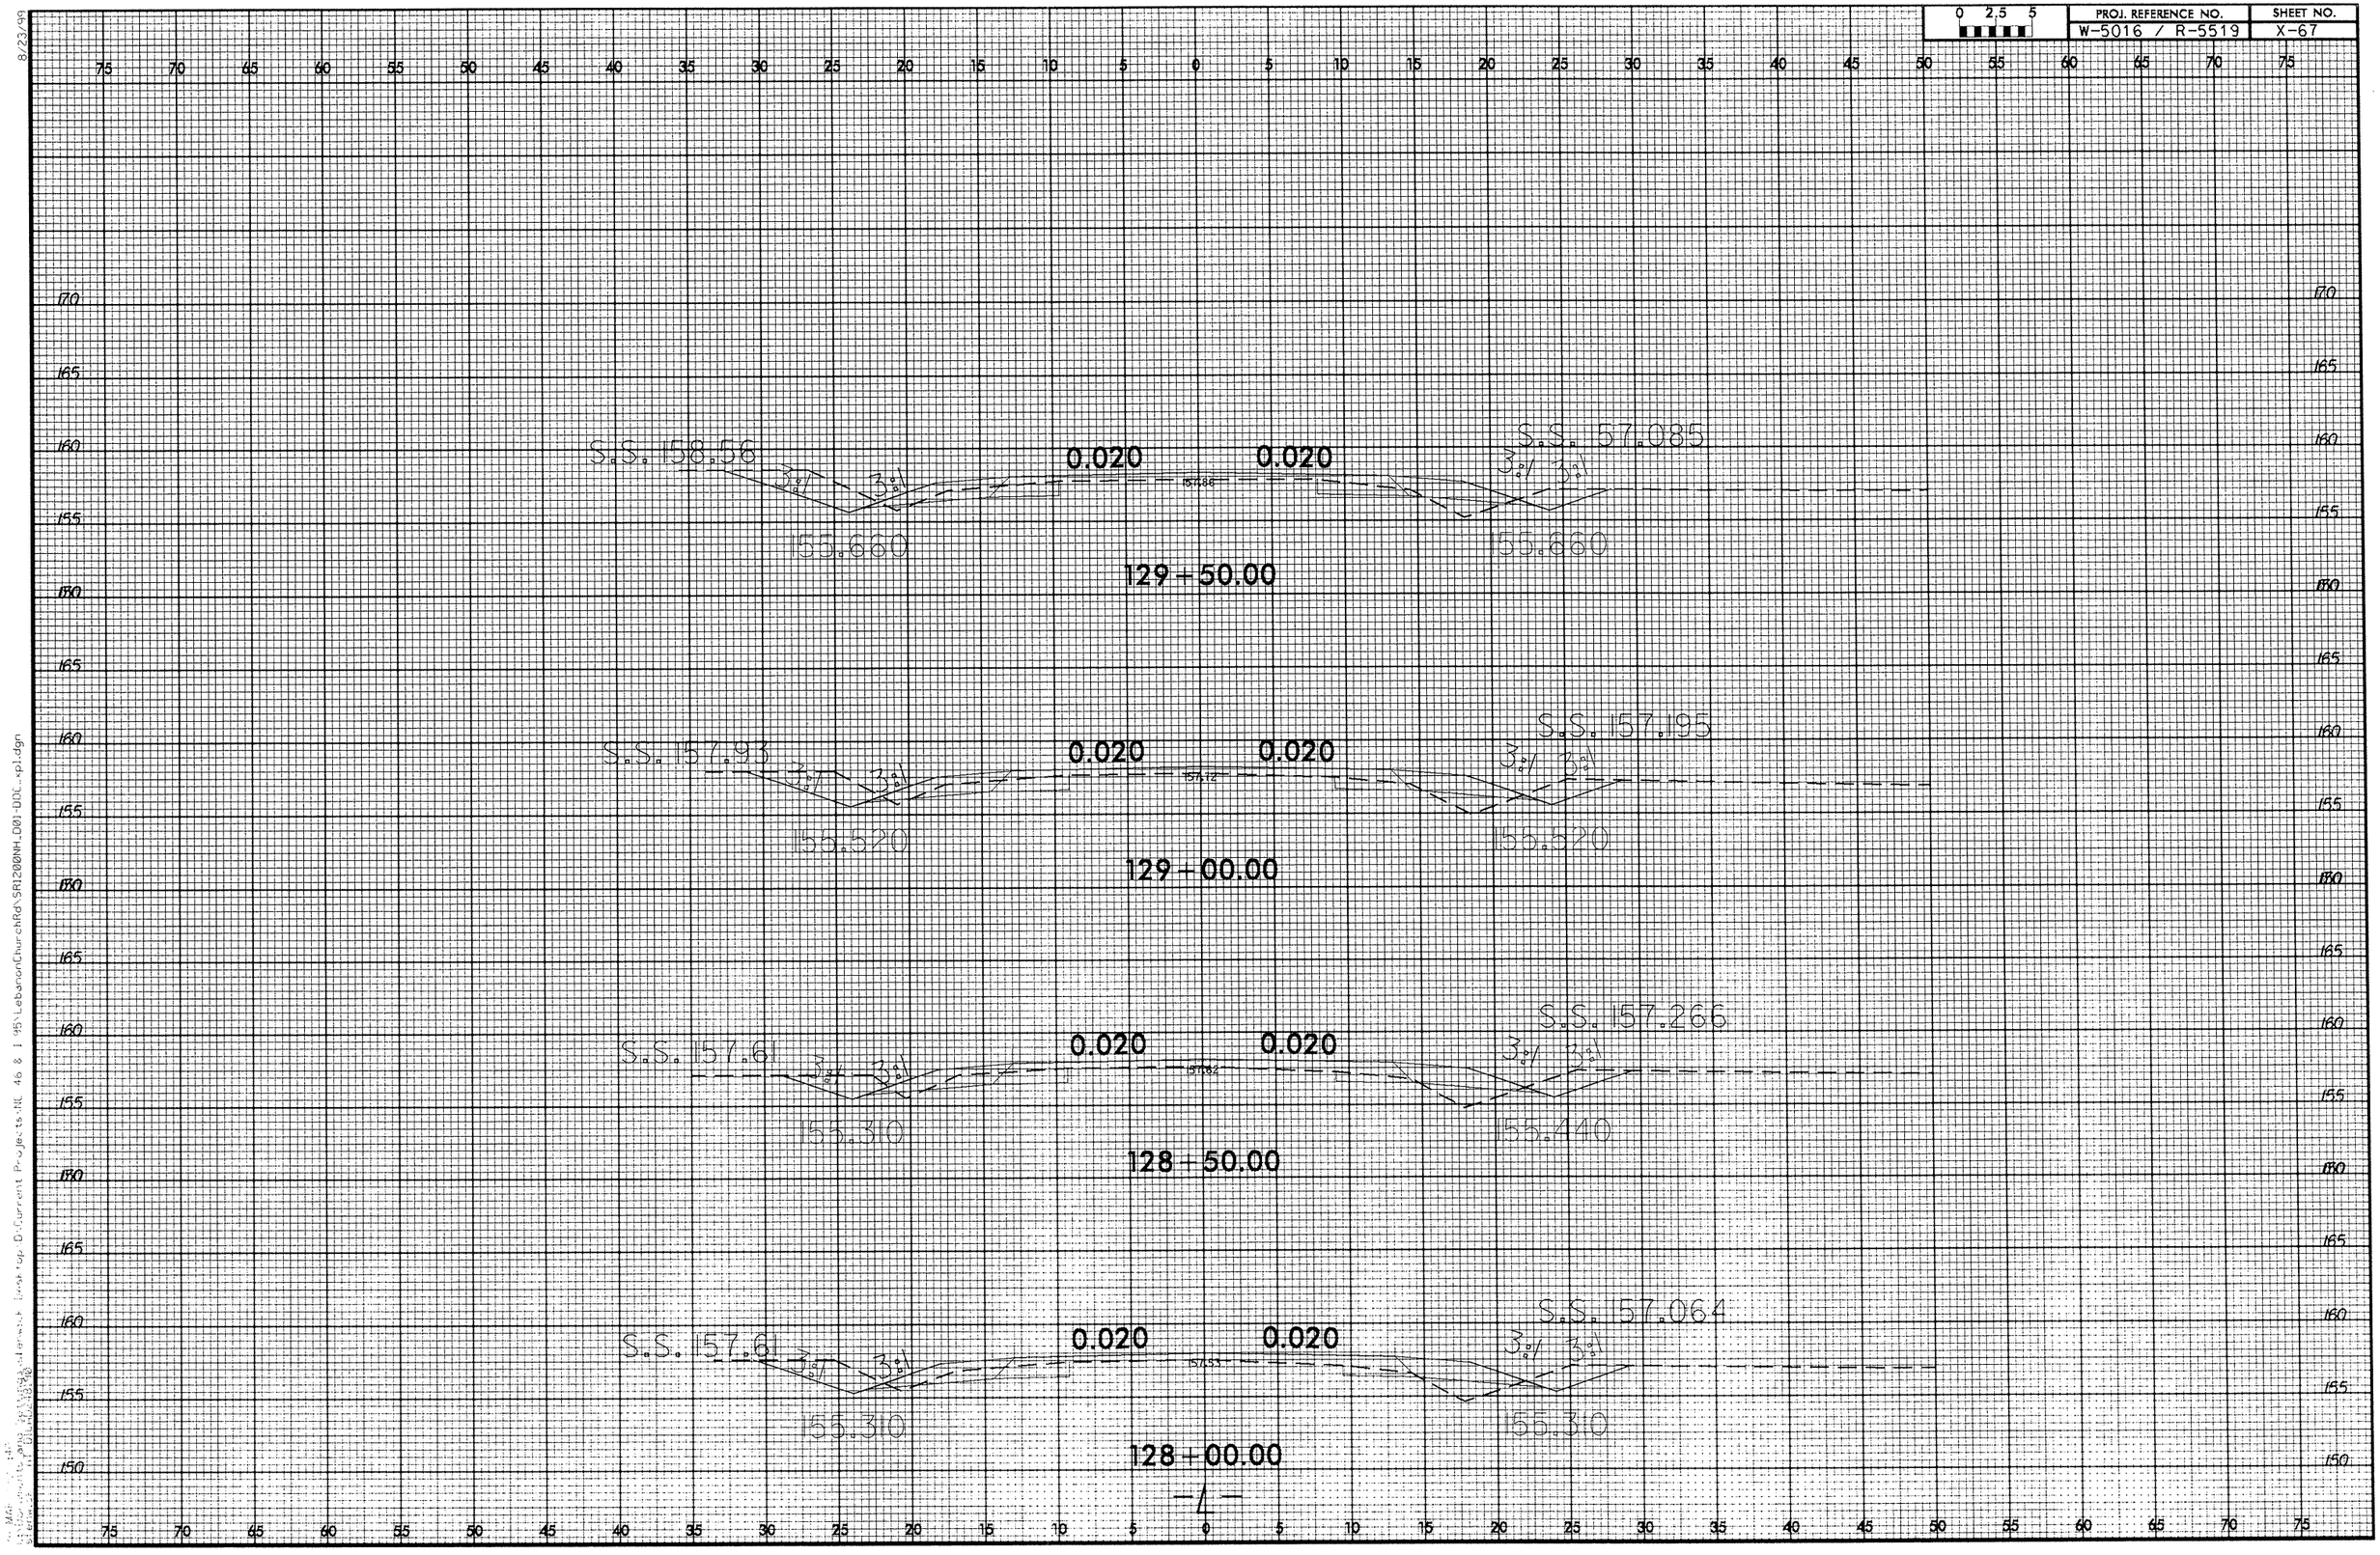

0 2.5 5
PROJ. REFERENCE NO.
W-5016 / R-5519
SHEET NO.
X-67
S.S. 158.56
0.020
0.020
S.S. 157.085
3:1
3:1
155.660
155.660
129+50.00
S.S. 157.93
0.020
0.020
S.S. 157.195
155.520
155.520
129+00.00
S.S. 157.61
0.020
0.020
S.S. 157.266
155.310
155.440
128+50.00
S.S. 157.61
0.020
0.020
S.S. 157.064
155.310
155.310
128+00.00
-4-

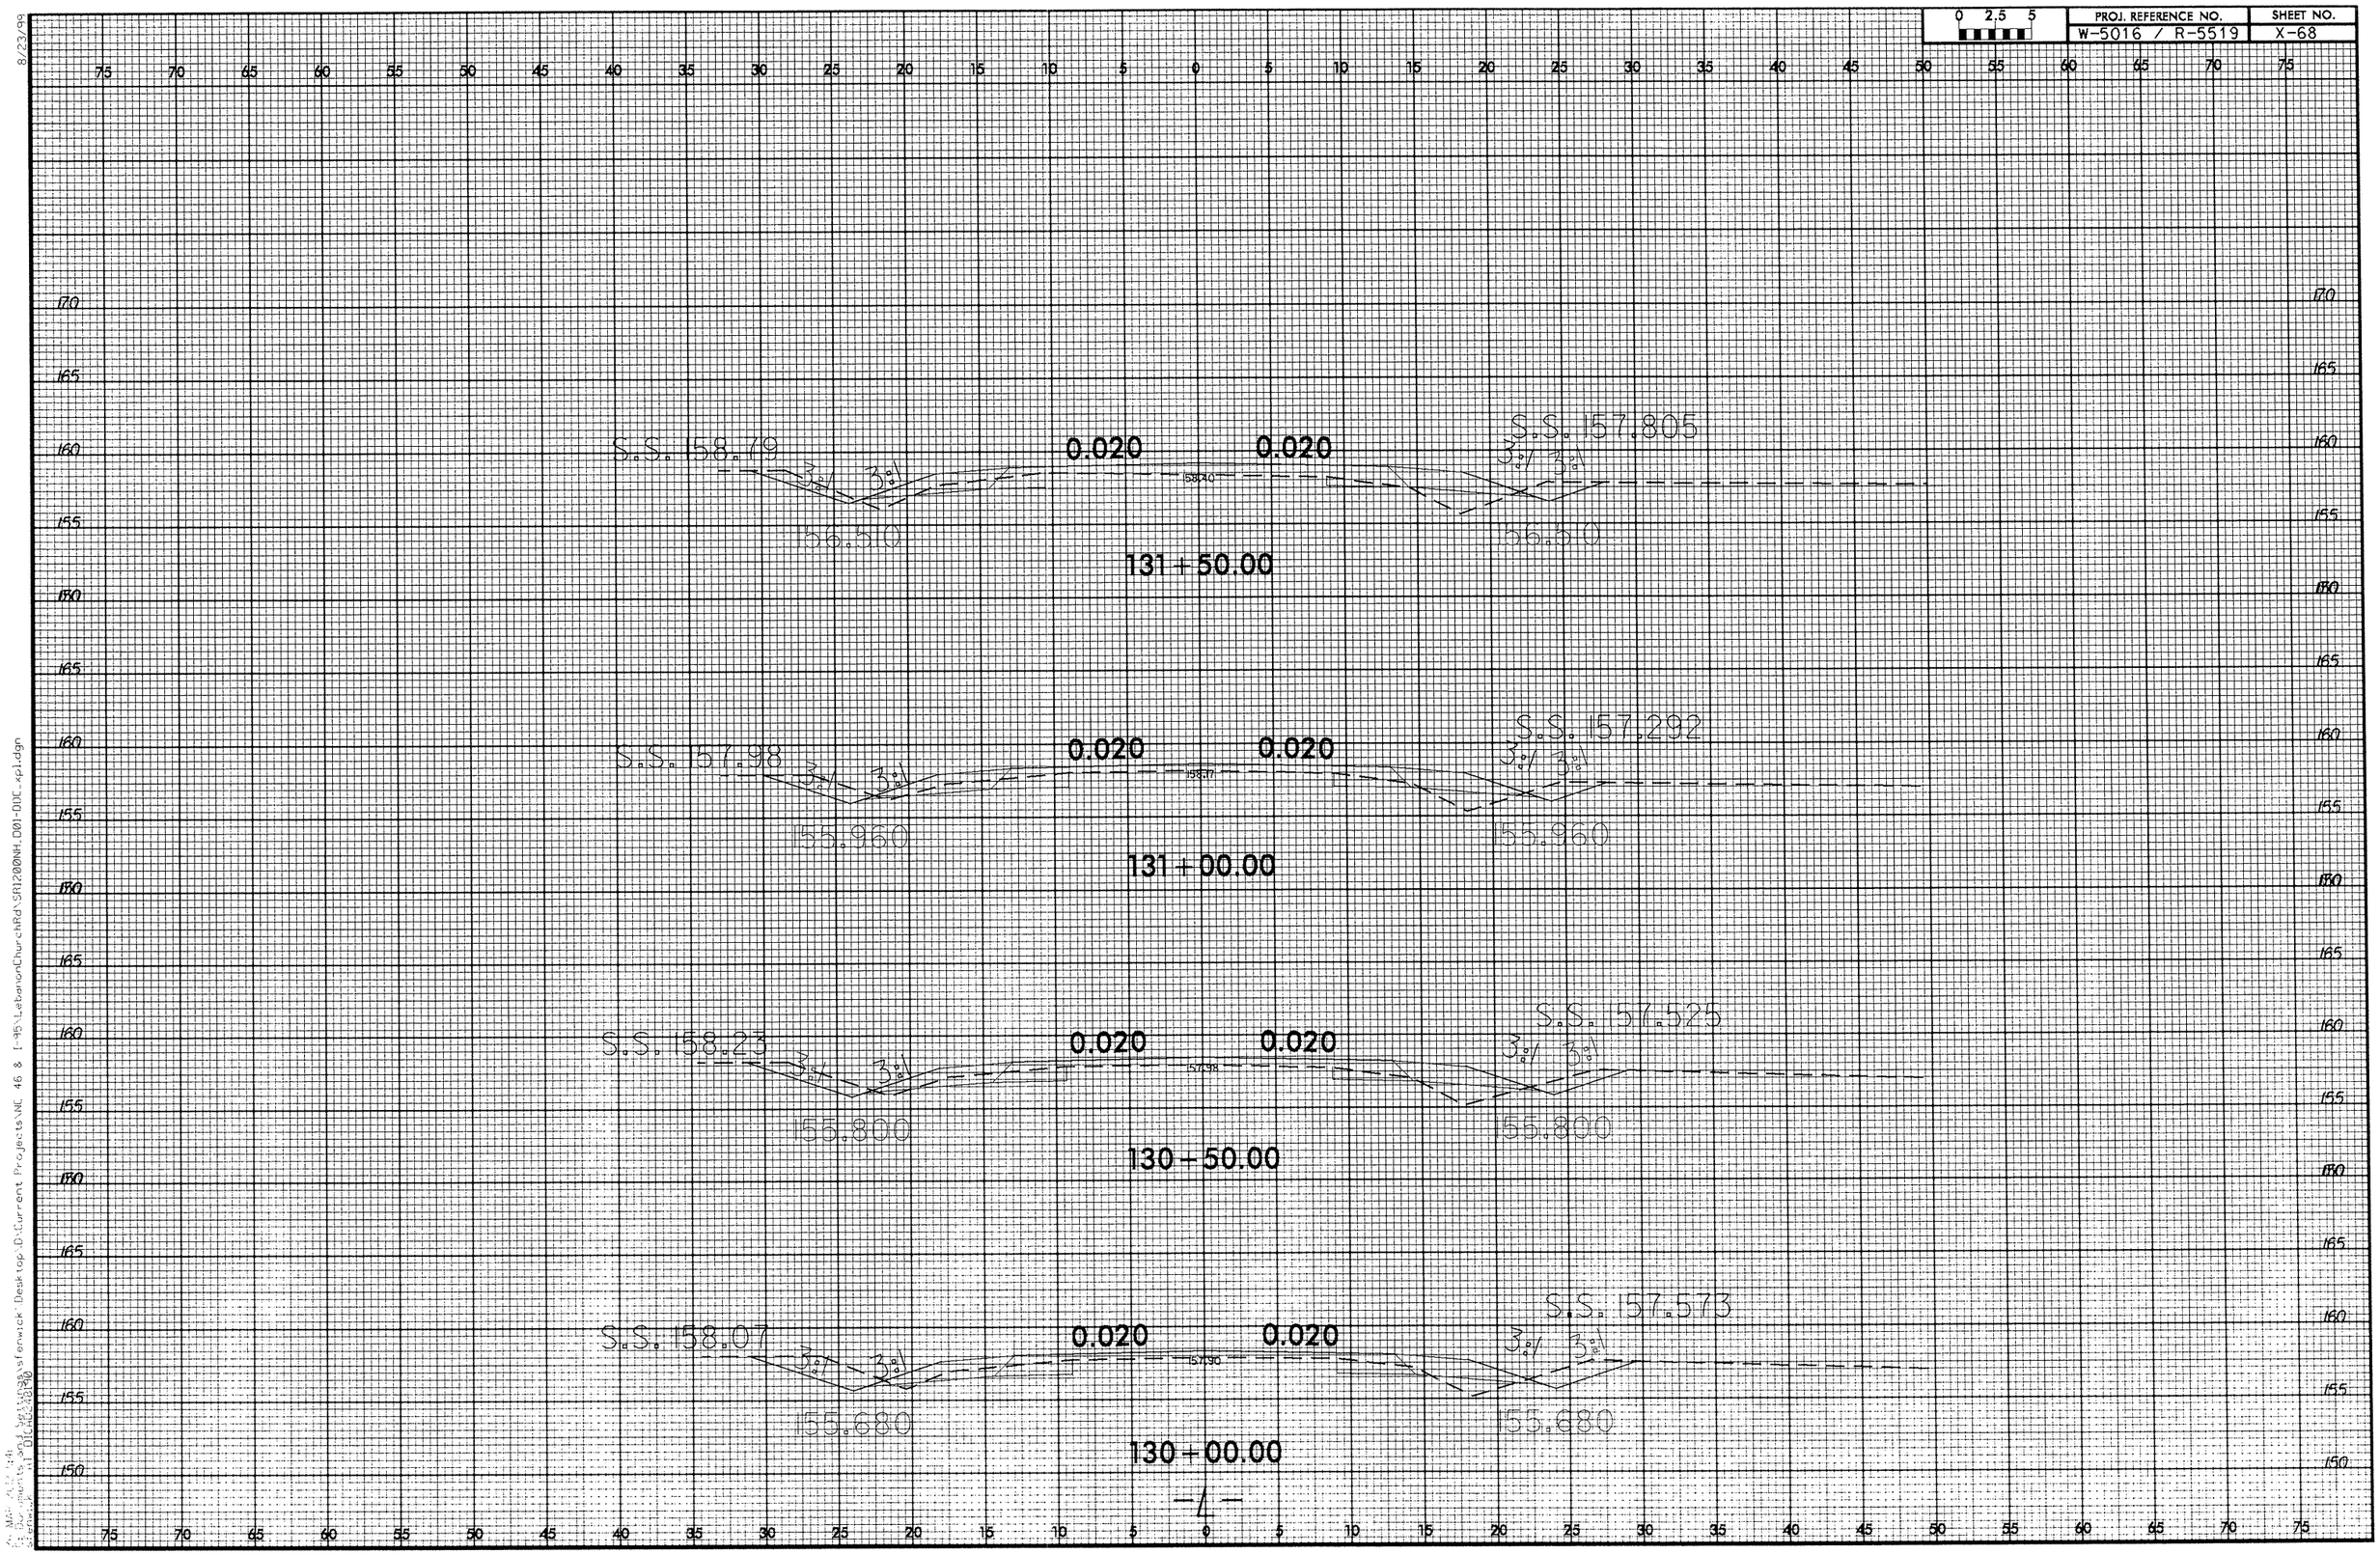

0 2.5 5
PROJ. REFERENCE NO.
W-5016 / R-5519
SHEET NO.
X-68
S.S. 158.79
0.020
0.020
S.S. 157.805
3:1
3:1
156.510
156.510
131 + 50.00
S.S. 157.98
0.020
0.020
S.S. 157.292
3:1
3:1
155.960
155.960
131 + 00.00
S.S. 158.23
0.020
0.020
S.S. 157.525
3:1
3:1
155.800
155.800
130 + 50.00
S.S. 158.07
0.020
0.020
S.S. 157.573
3:1
3:1
155.680
155.680
130 + 00.00
-L-

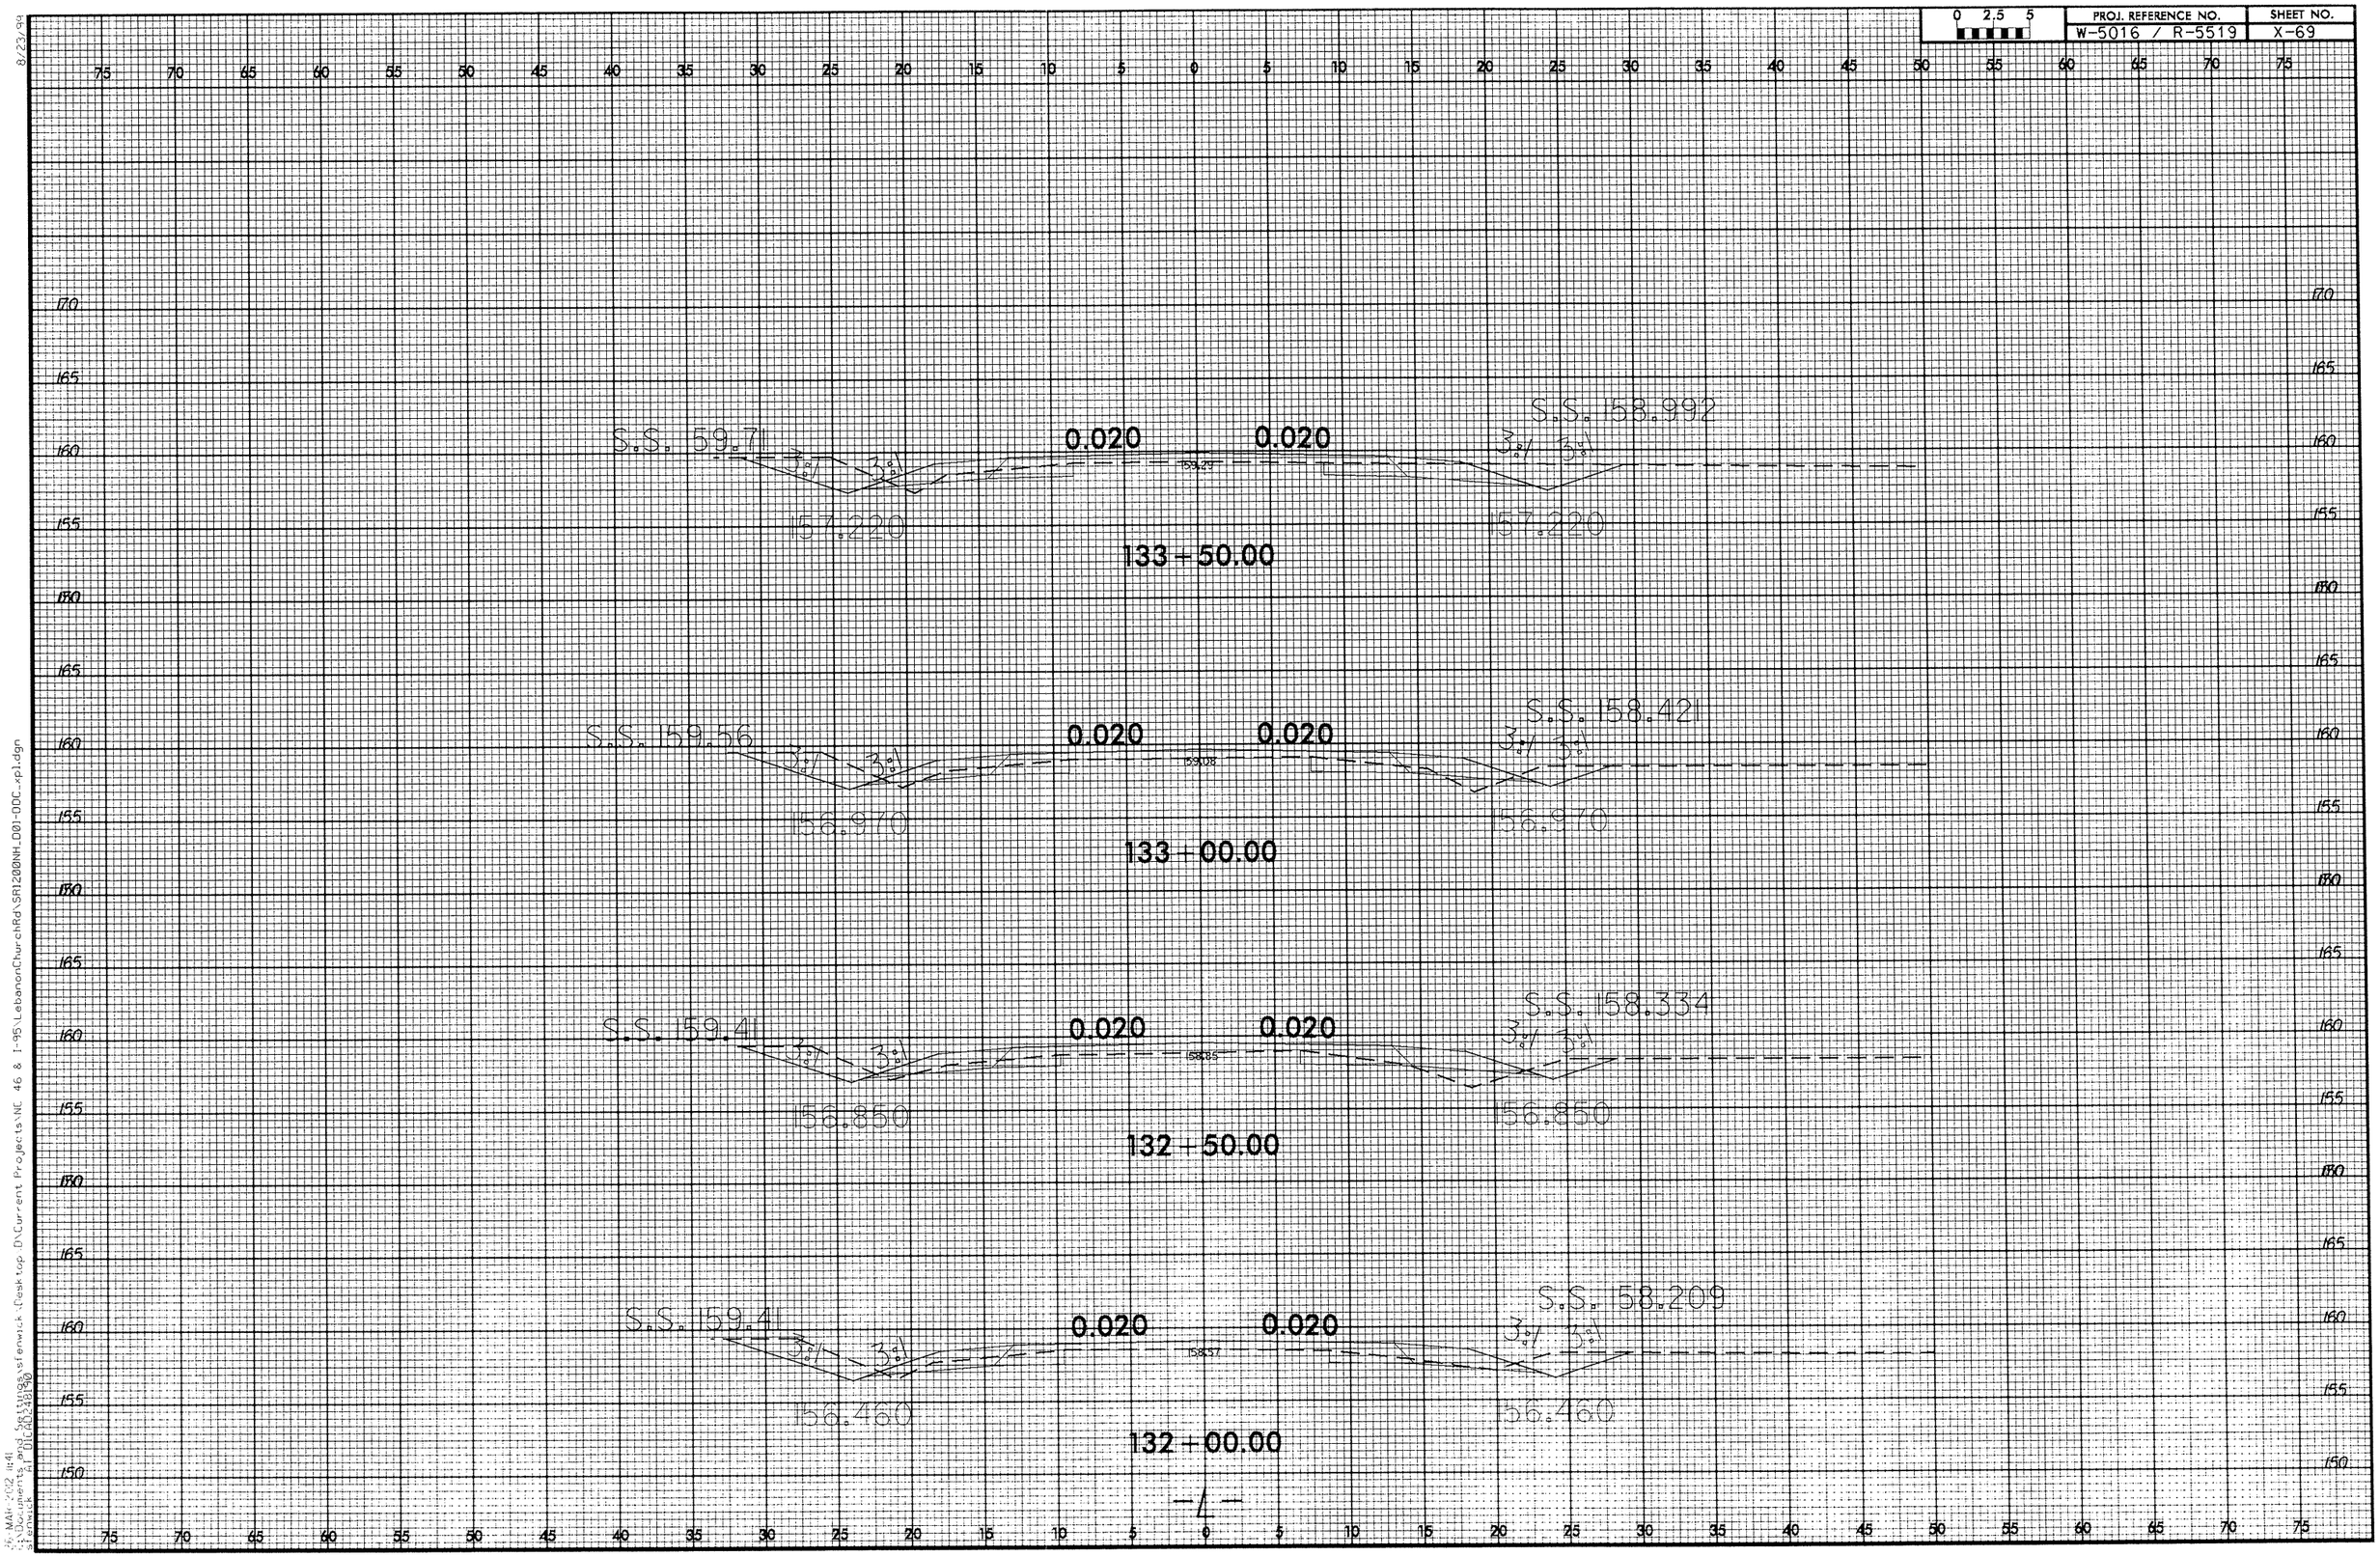

0 2.5 5
PROJ. REFERENCE NO.
W-5016 / R-5519
SHEET NO.
X-69
S.S. 159.71
0.020
0.020
S.S. 158.992
3:1
3:1
157.220
157.220
133+50.00
S.S. 159.56
0.020
0.020
S.S. 158.421
156.970
156.970
133+00.00
S.S. 159.41
0.020
0.020
S.S. 158.334
156.850
156.850
132+50.00
S.S. 159.41
0.020
0.020
S.S. 158.209
156.460
156.460
132+00.00
-L-

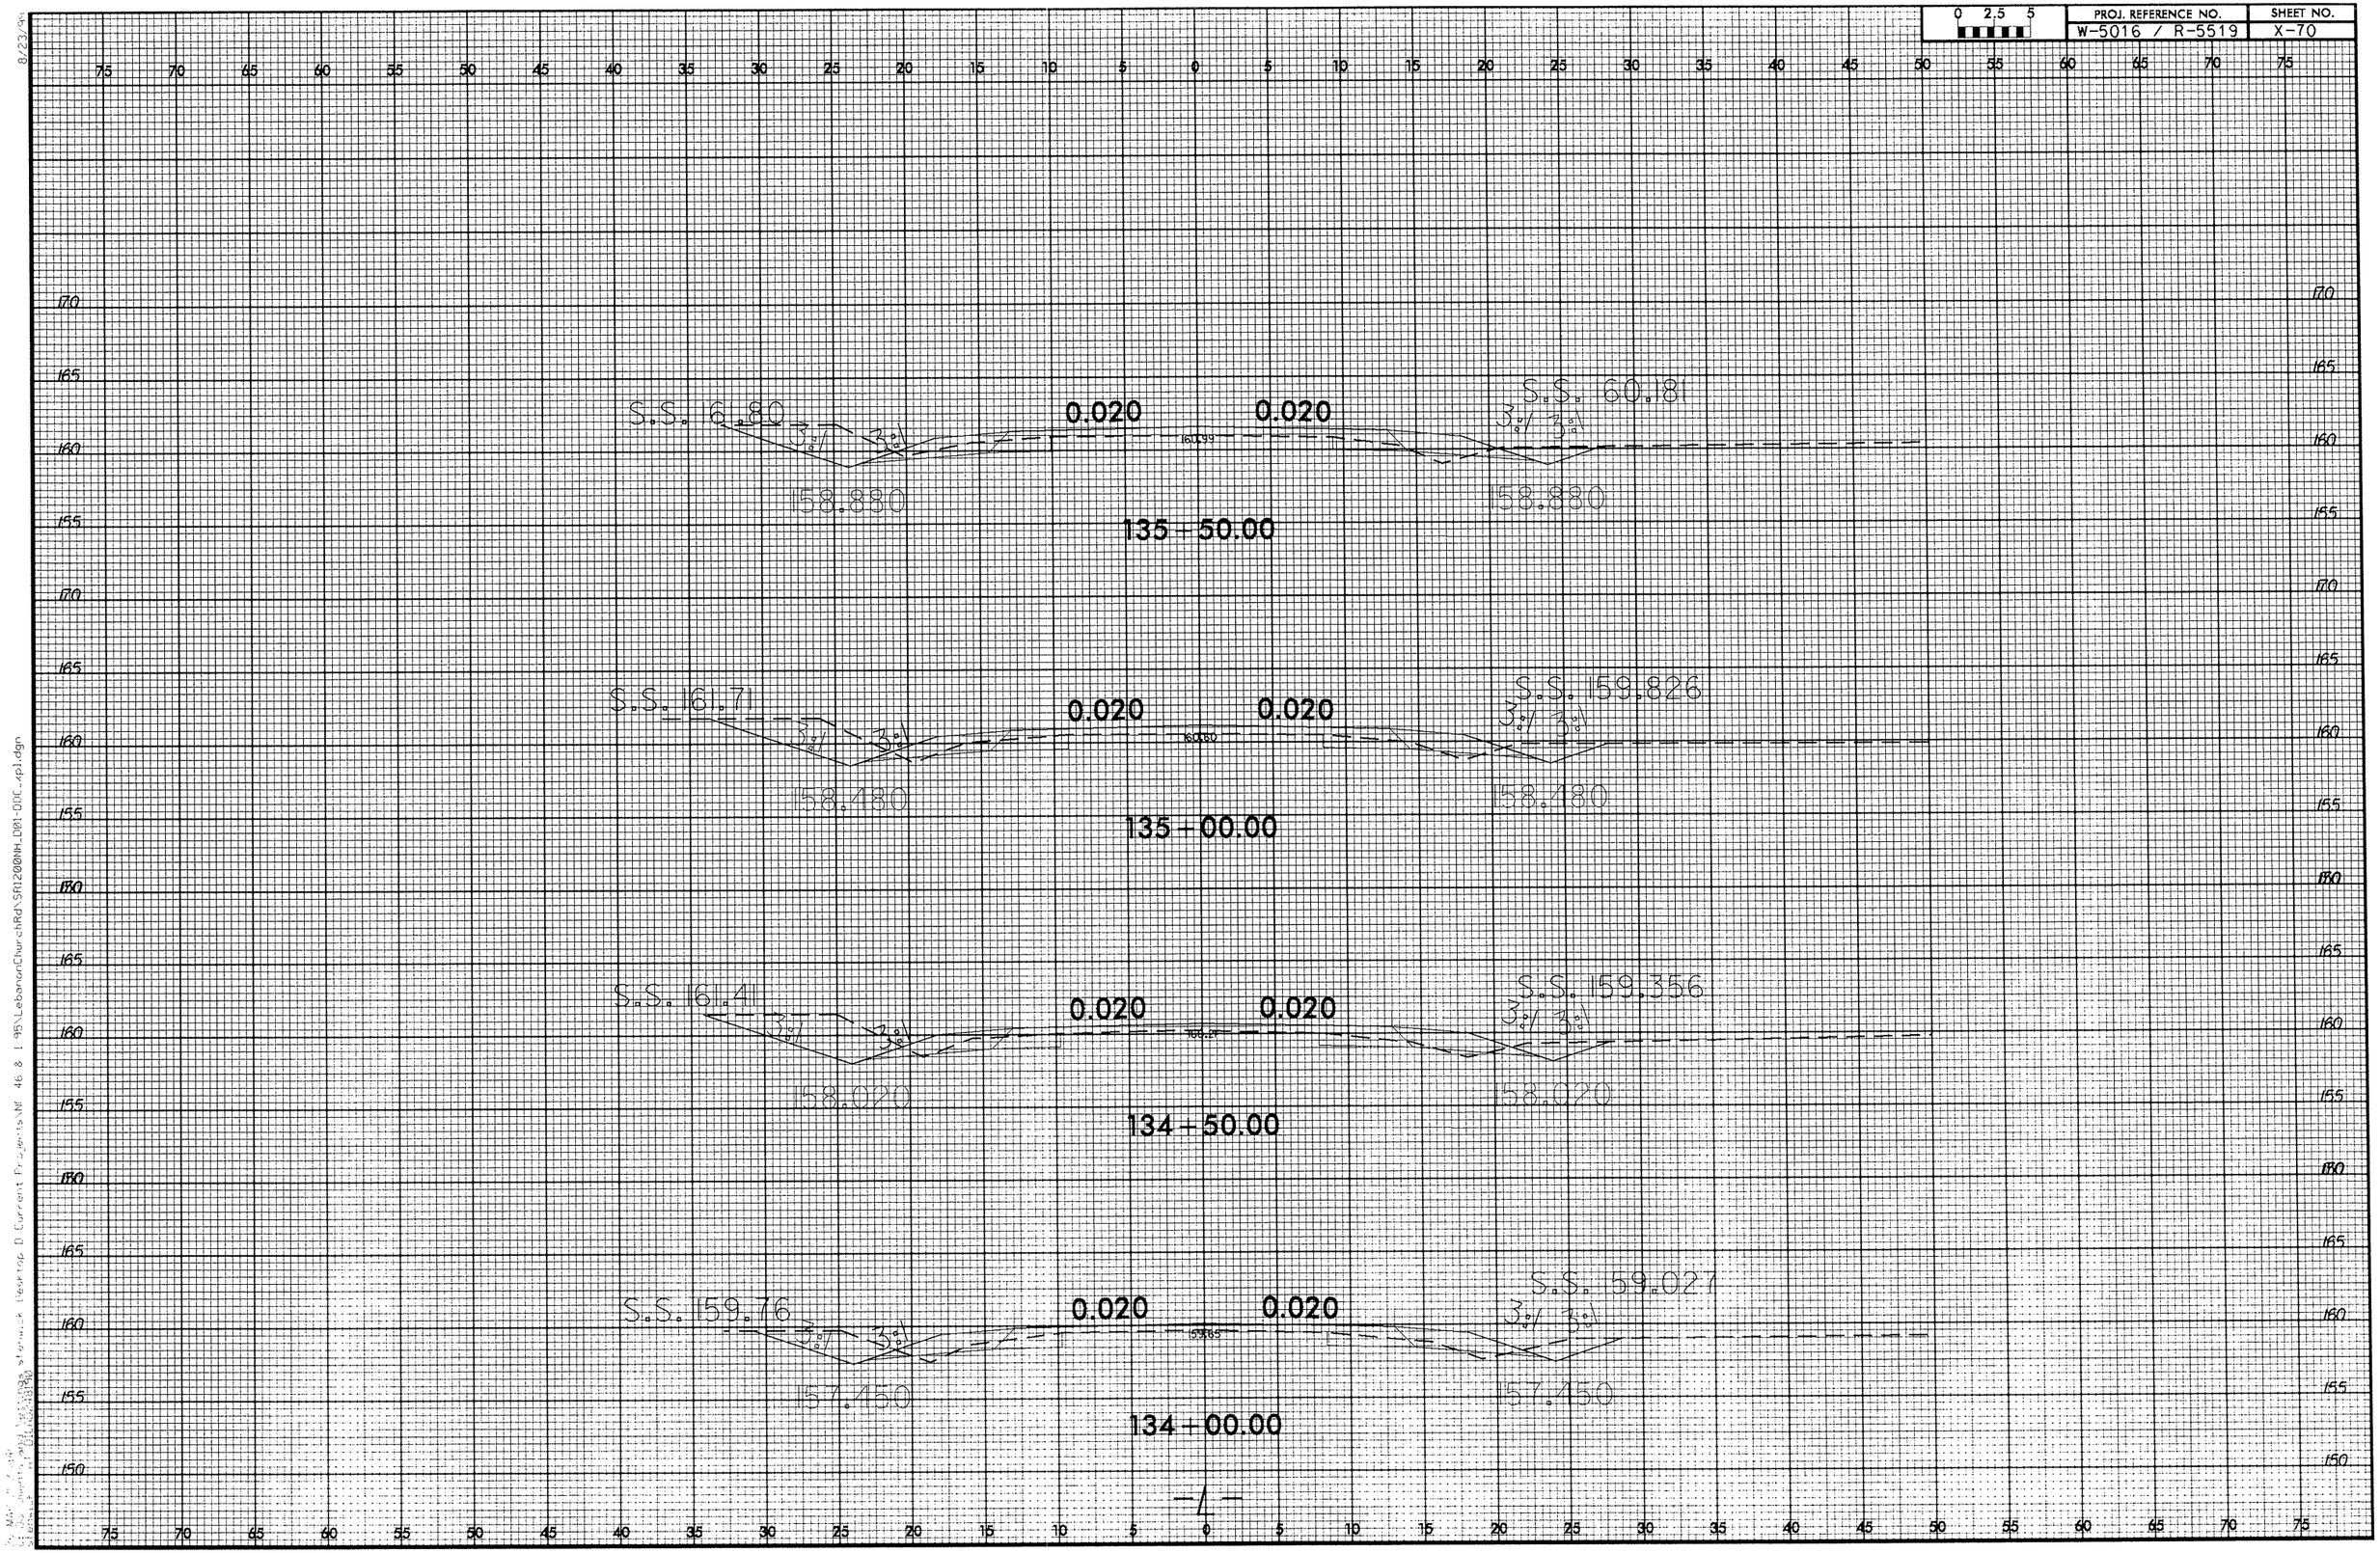

0 2.5 5
PROJ. REFERENCE NO.
W-5016 / R-5519
SHEET NO.
X-70
S.S. 161.80
0.020
0.020
S.S. 160.181
3:1
3:1
158.880
158.880
135+50.00
S.S. 161.71
0.020
0.020
S.S. 159.826
3:1
3:1
158.480
158.480
135+00.00
S.S. 161.41
0.020
0.020
S.S. 159.356
3:1
3:1
158.020
158.020
134+50.00
S.S. 159.76
0.020
0.020
S.S. 159.027
3:1
3:1
157.450
157.450
134+00.00
-L-

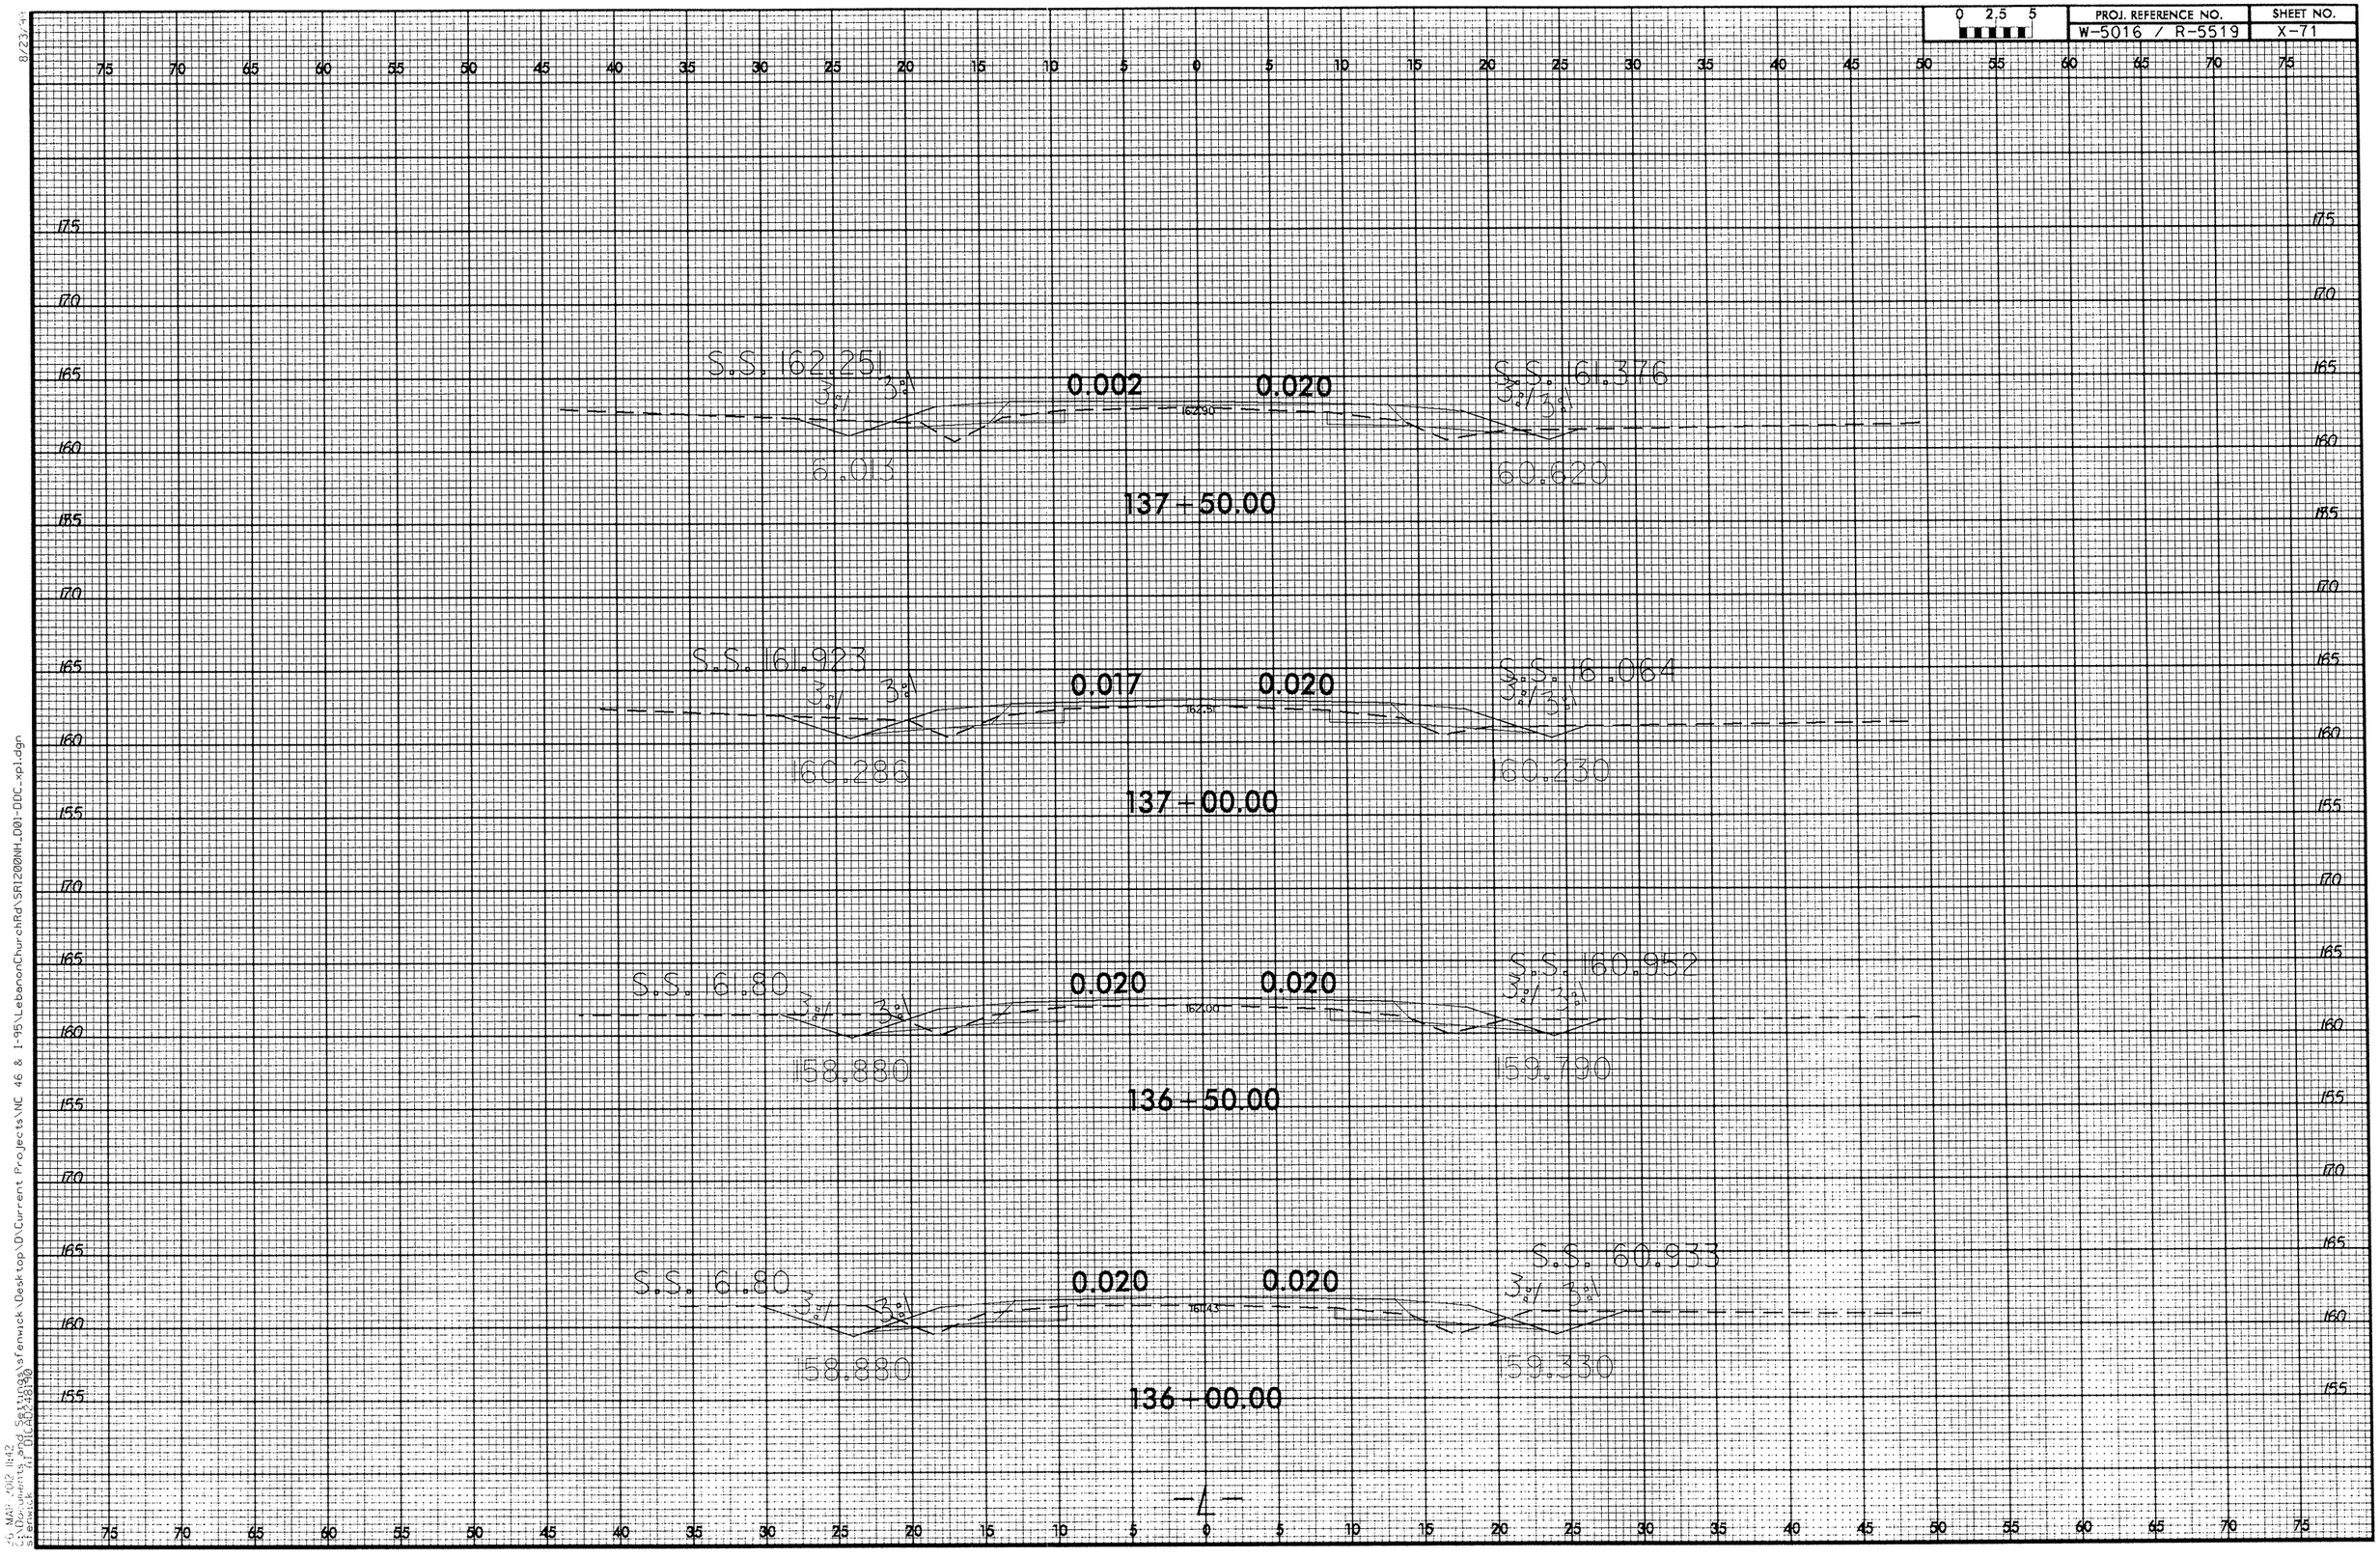

PROJ. REFERENCE NO.
W-5016 / R-5519
SHEET NO.
X-71
0 2.5 5
S.S. 162.251
3:1
3:1
0.002
0.020
S.S. 161.376
3:1
3:1
162.90
161.013
160.620
137+50.00
S.S. 161.923
3:1
3:1
0.017
0.020
S.S. 161.064
3:1
3:1
162.51
160.286
160.230
137+00.00
S.S. 161.80
3:1
3:1
0.020
0.020
S.S. 160.952
3:1
3:1
162.00
158.880
159.790
136+50.00
S.S. 161.80
3:1
3:1
0.020
0.020
S.S. 160.933
3:1
3:1
161.43
158.880
159.330
136+00.00
-L-

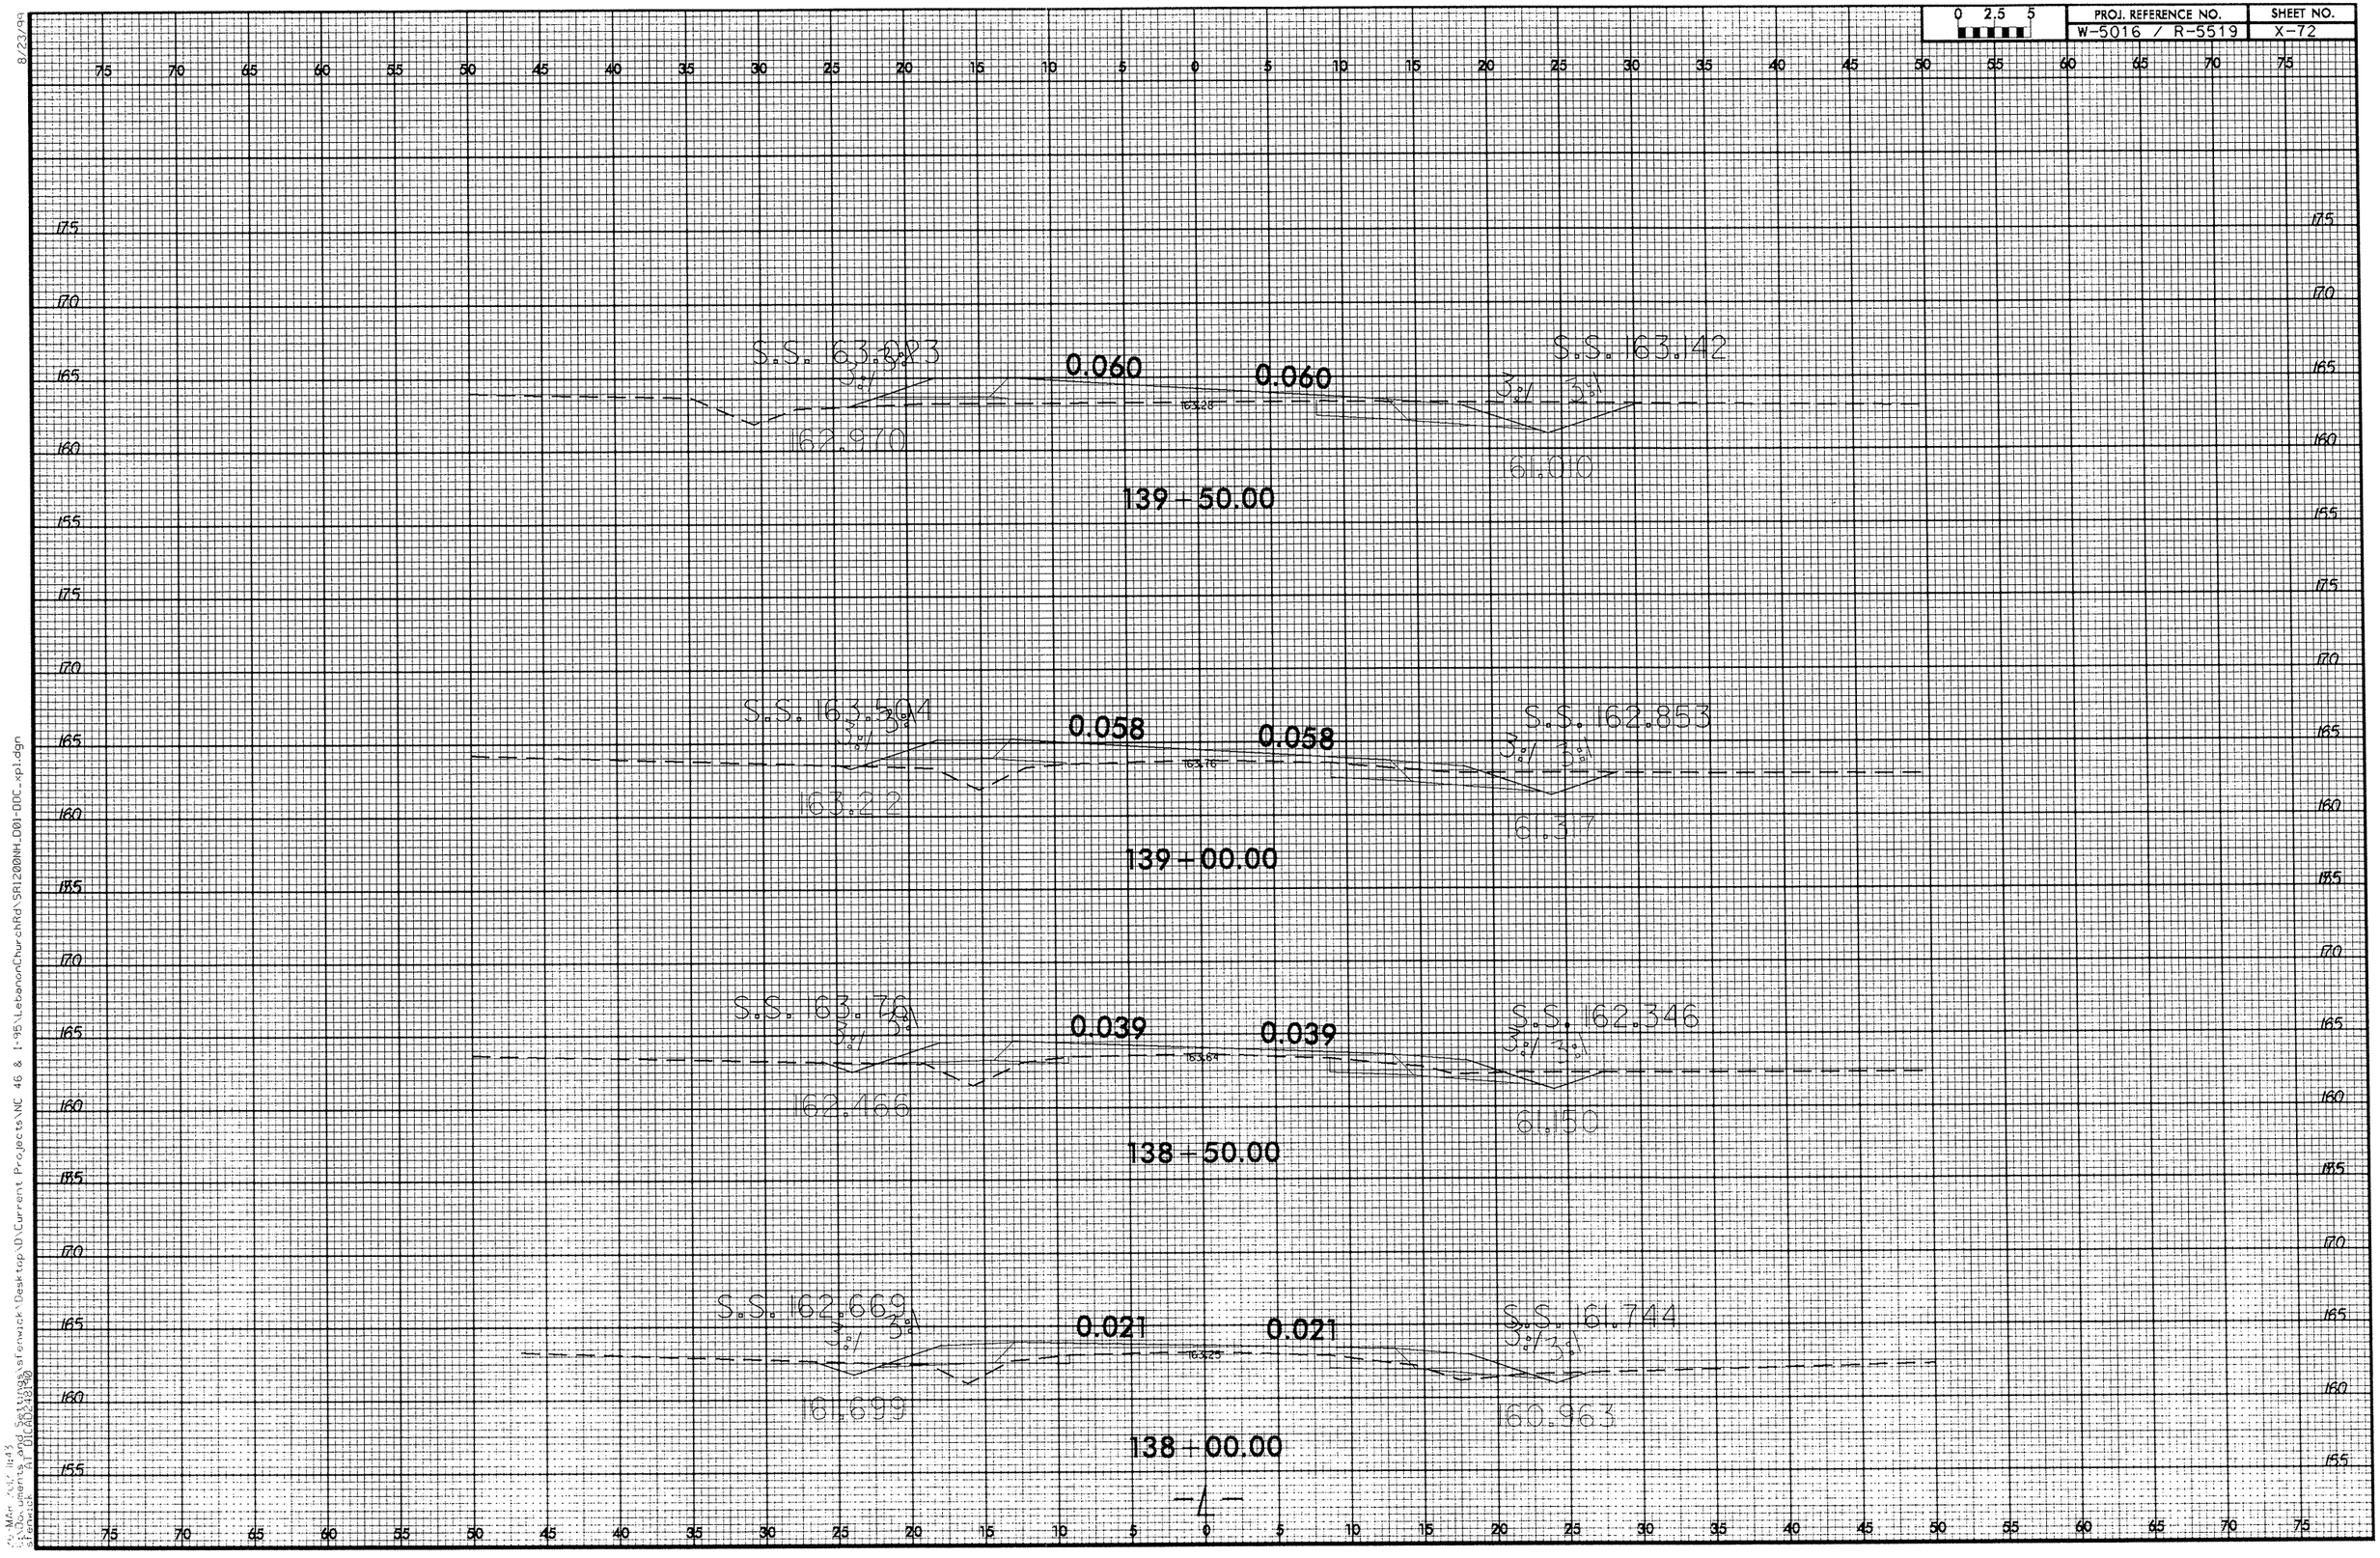

8/23/99
20-MAR-01 11:49
S:\Documents and Settings\sterwick\Desktop\D\Current Projects\NC 46 & I-95\LebanonChurchRd\SR1200NH_001-DOC_xpl.dgn

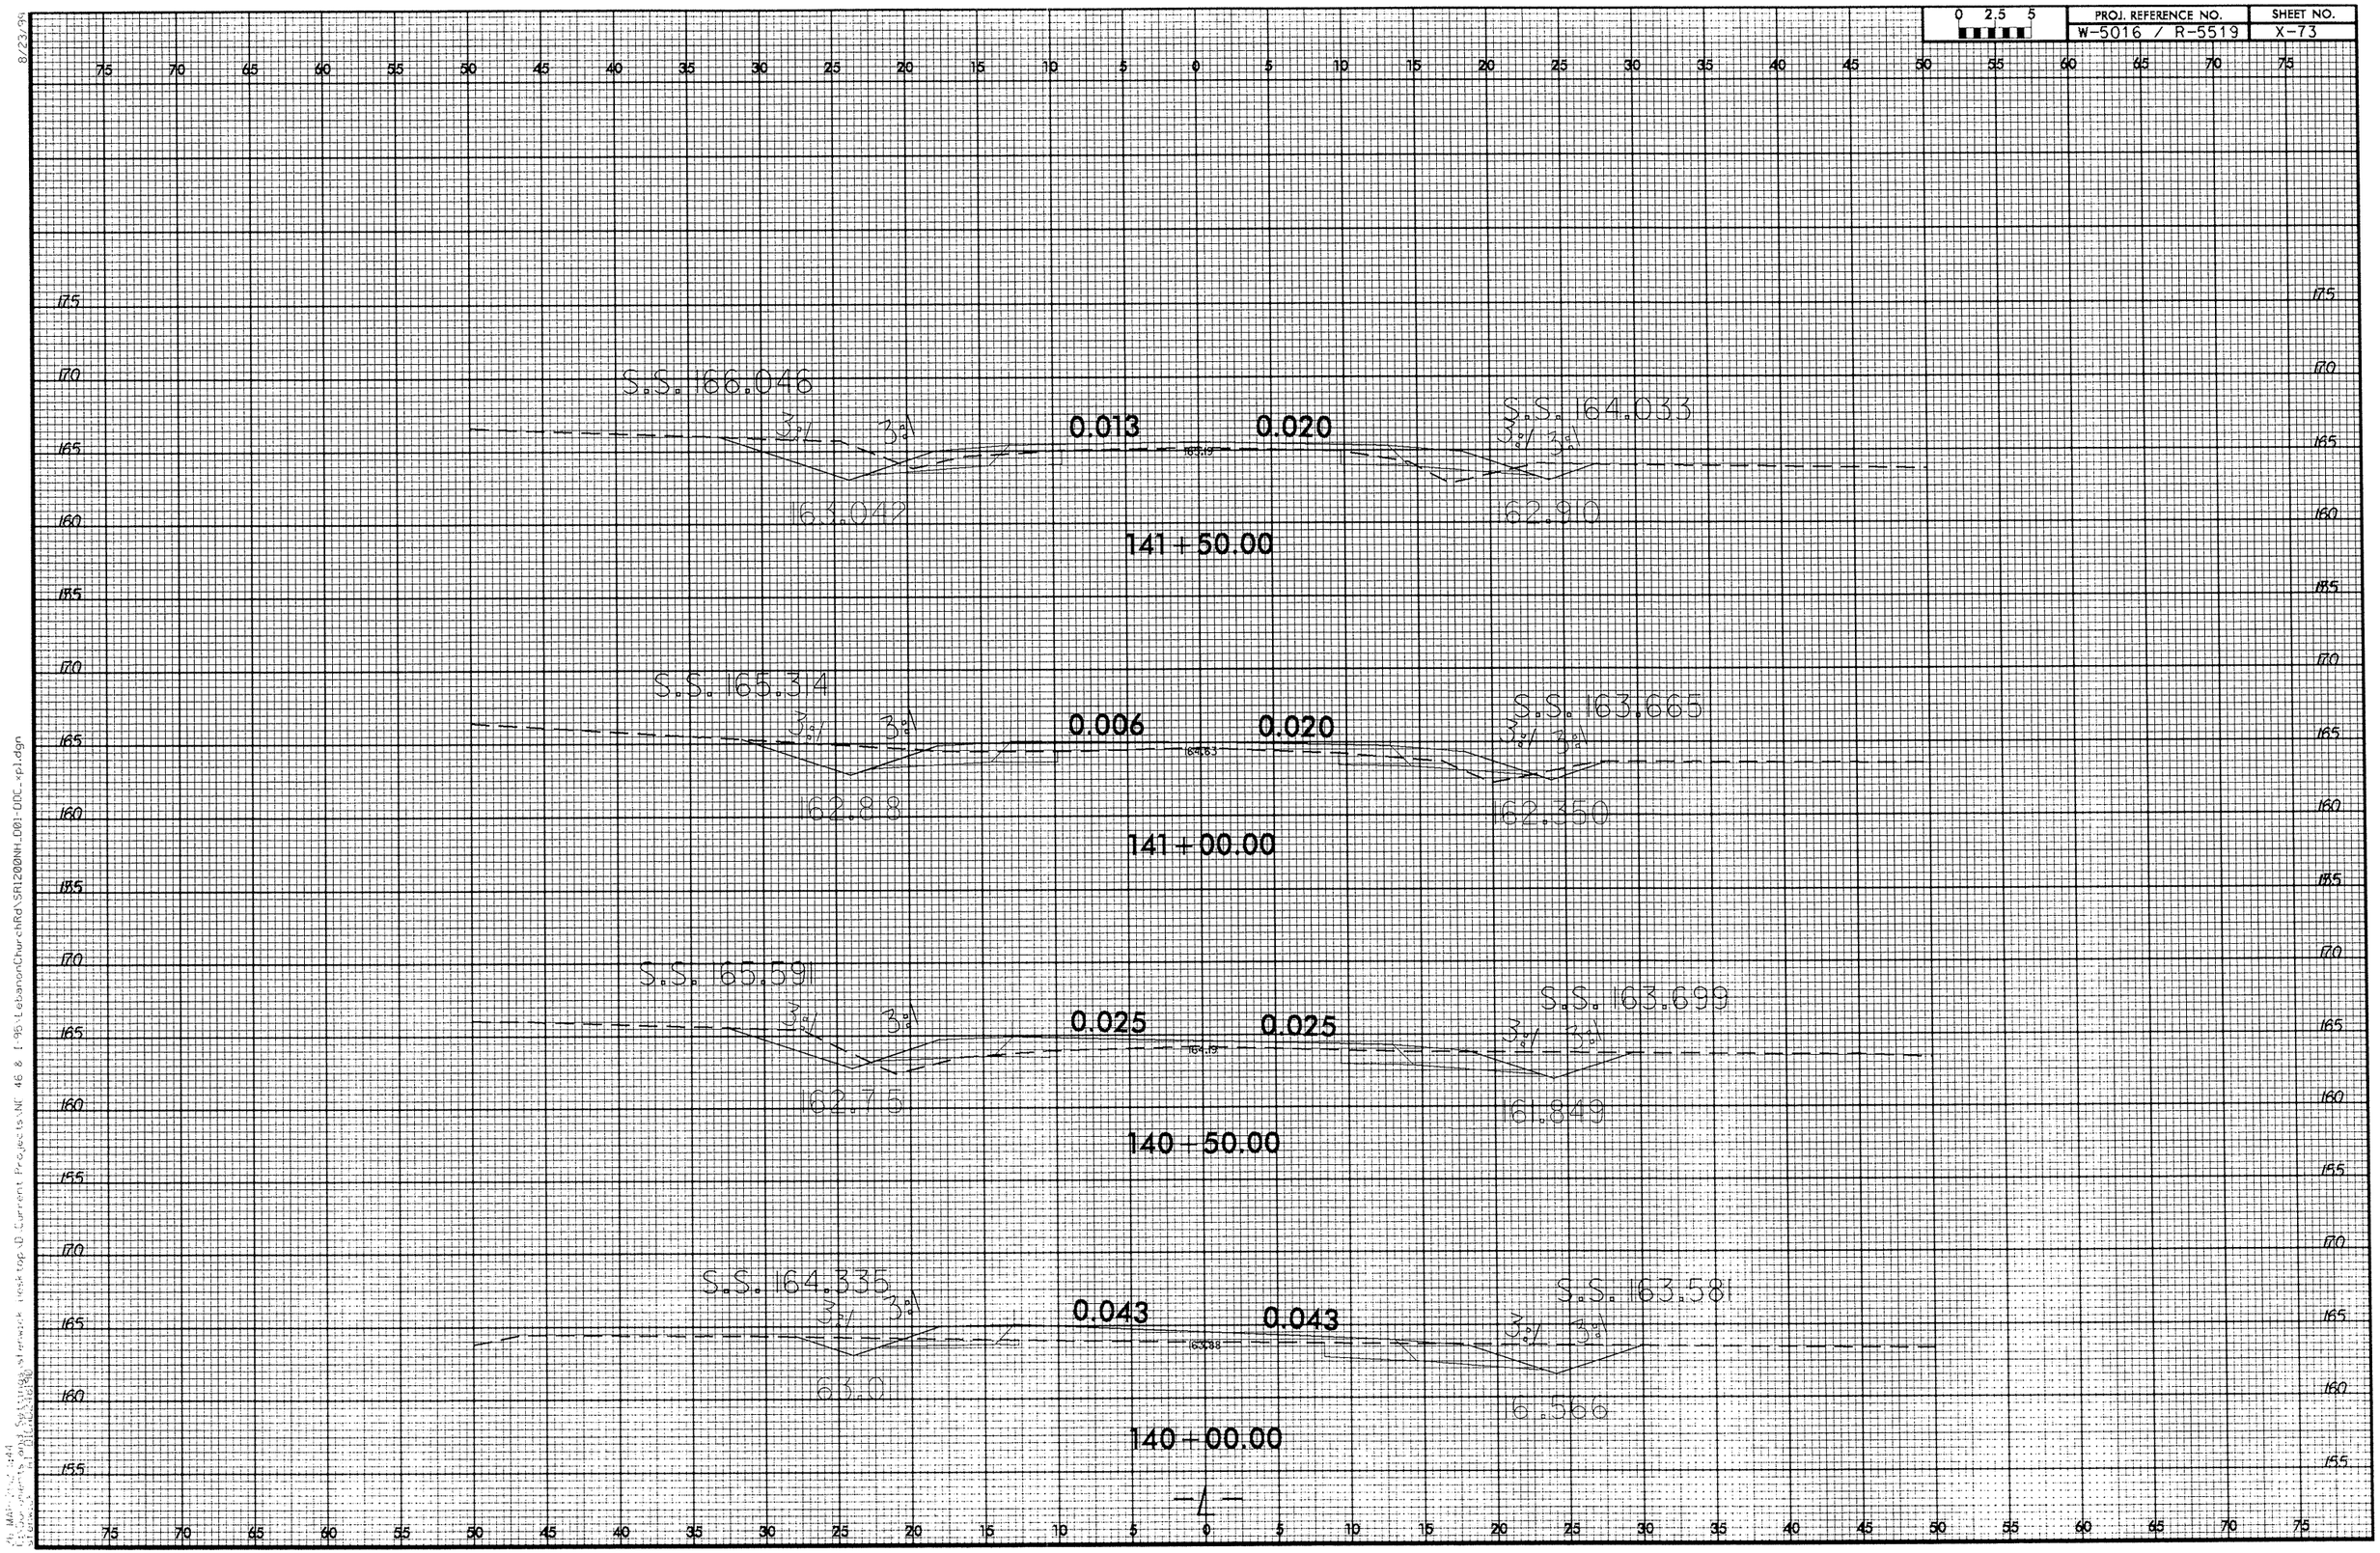

0 2.5 5
PROJ. REFERENCE NO.
W-5016 / R-5519
SHEET NO.
X-73
S.S. 166.046
3:1
3:1
0.013
0.020
S.S. 164.033
163.042
162.910
141+50.00
S.S. 165.314
0.006
0.020
S.S. 163.665
162.88
162.350
141+00.00
S.S. 165.591
0.025
0.025
S.S. 163.699
162.75
161.849
140+50.00
S.S. 164.335
0.043
0.043
S.S. 163.581
163.0
16.566
140+00.00
-L-

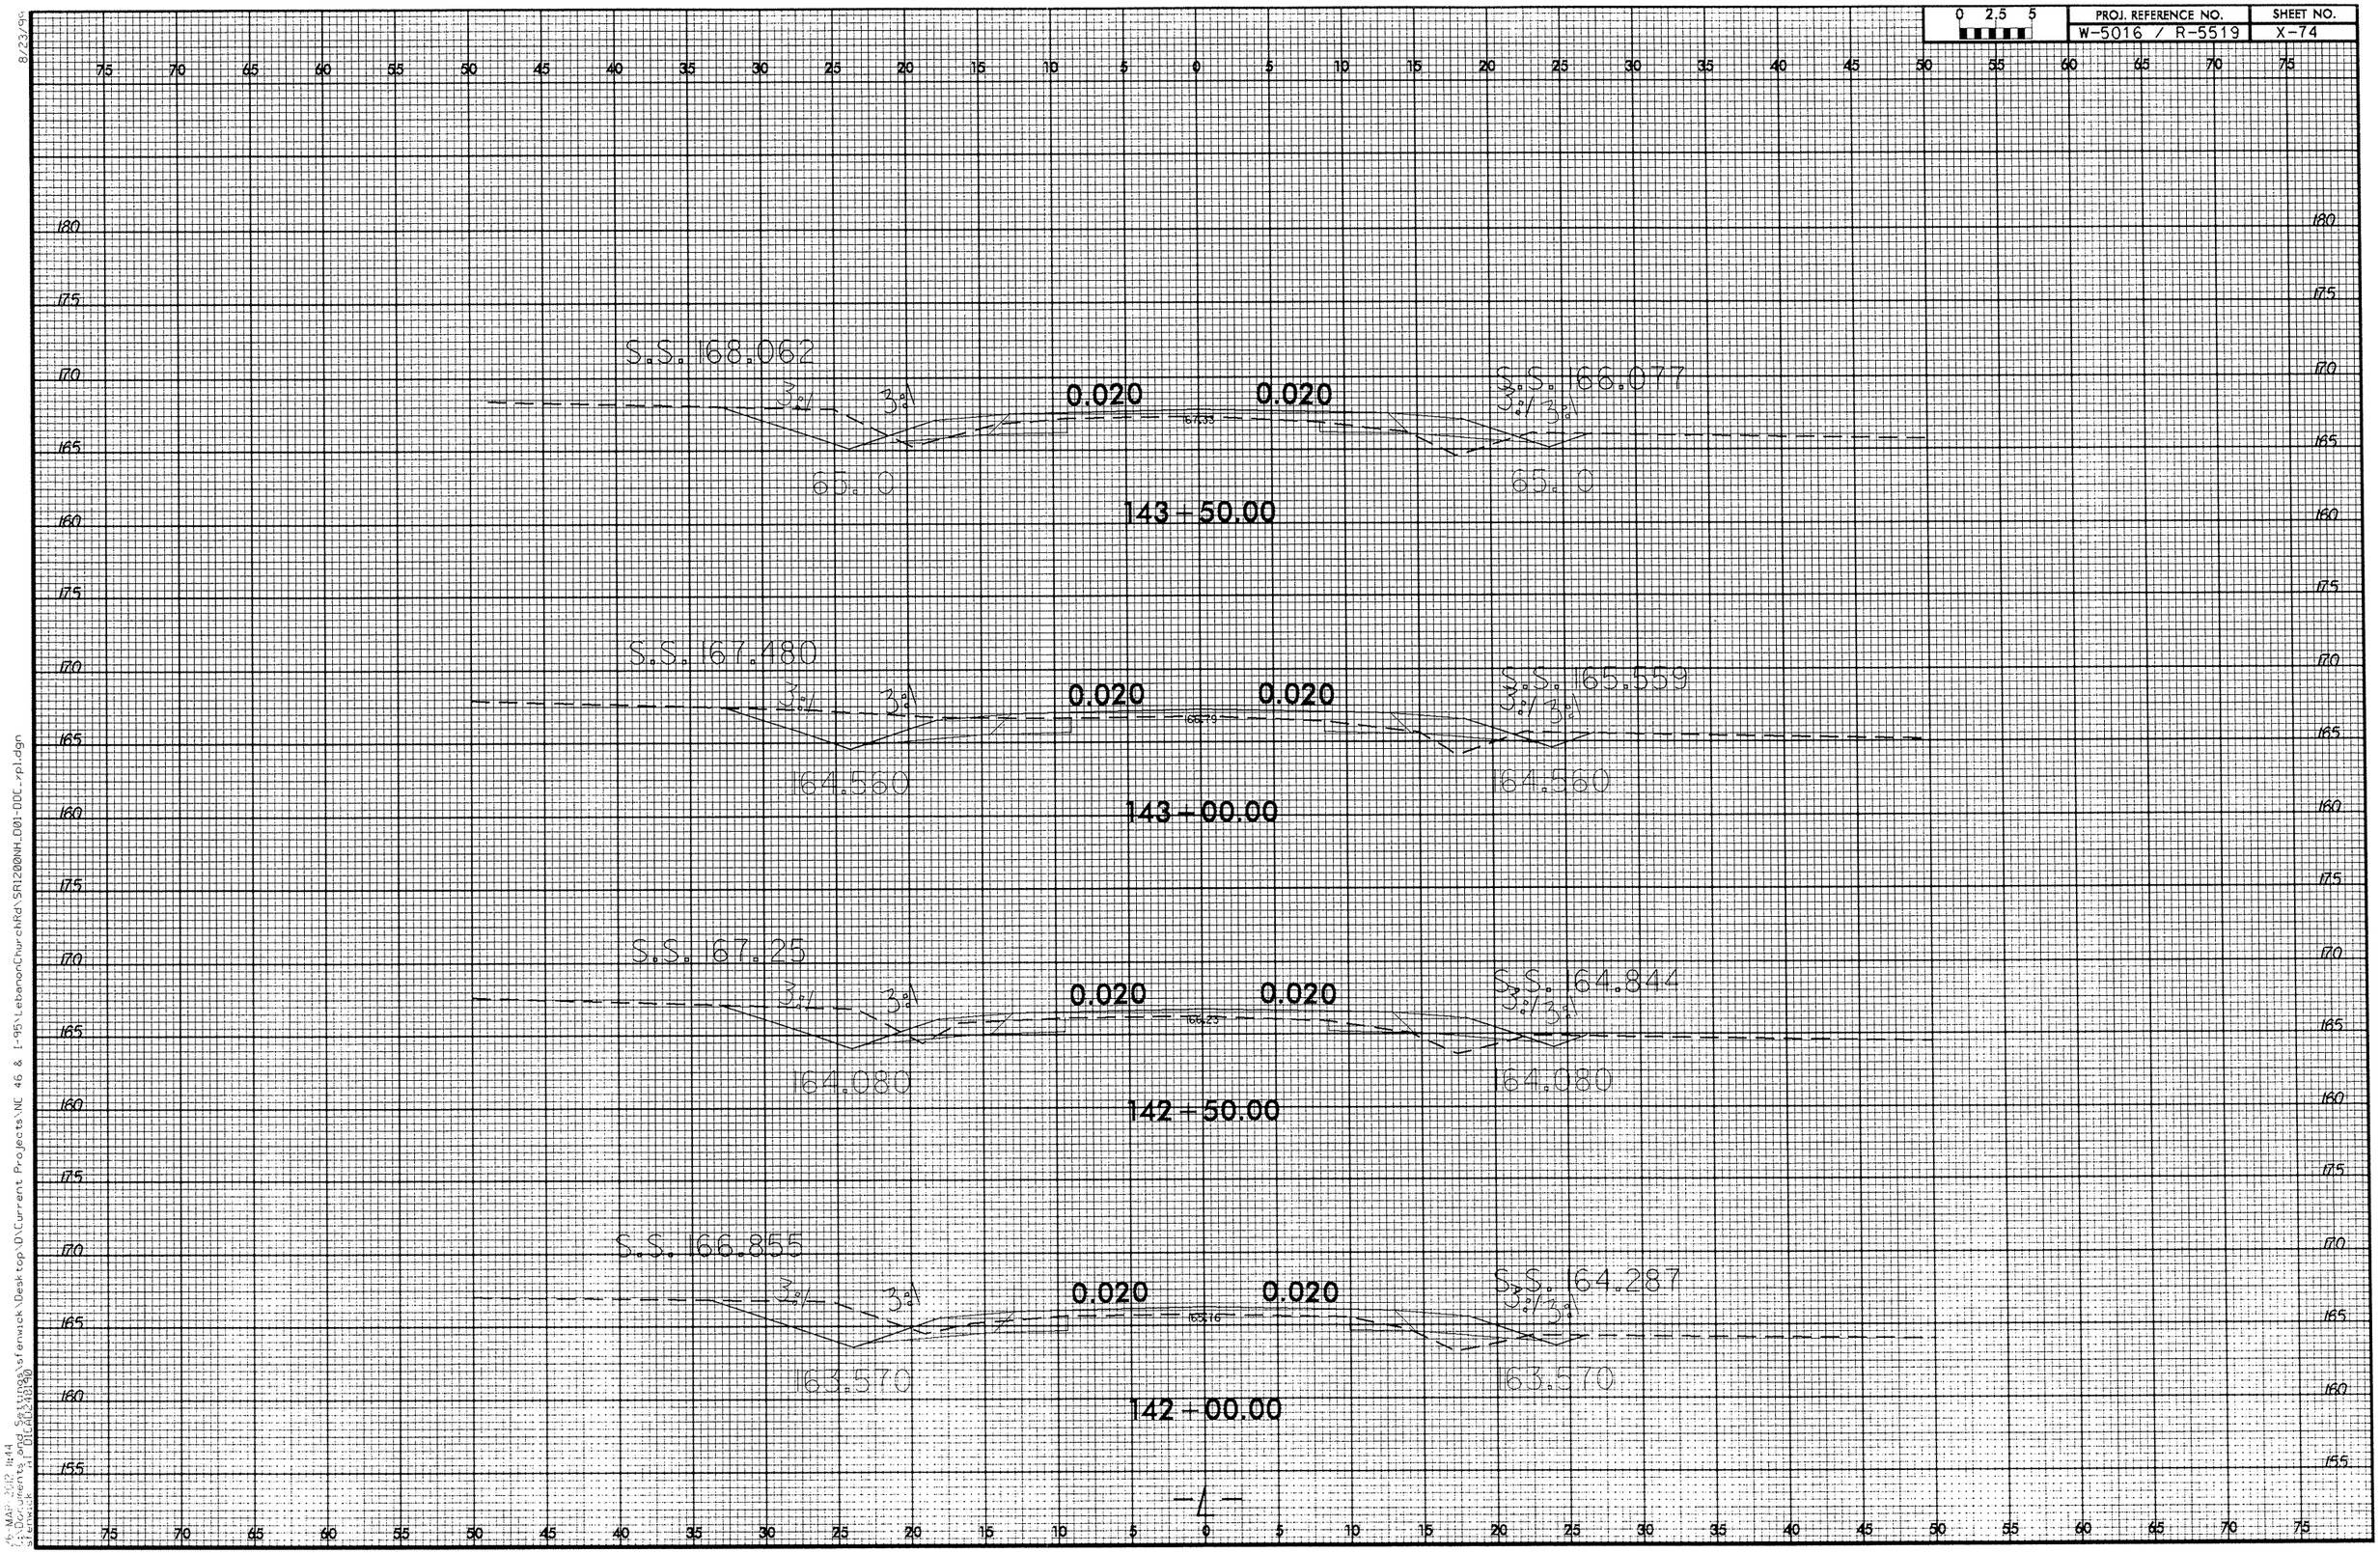

0 2.5 5
PROJ. REFERENCE NO.
W-5016 / R-5519
SHEET NO.
X-74
S.S. 168.062
3:1
3:1
0.020
0.020
S.S. 166.077
3:1
3:1
65.10
65.10
143+50.00
S.S. 167.480
3:1
3:1
0.020
0.020
S.S. 165.559
3:1
3:1
164.560
164.560
143+00.00
S.S. 167.25
3:1
3:1
0.020
0.020
S.S. 164.844
3:1
3:1
164.080
164.080
142+50.00
S.S. 166.855
3:1
3:1
0.020
0.020
S.S. 164.287
3:1
3:1
163.570
163.570
142+00.00
-L-

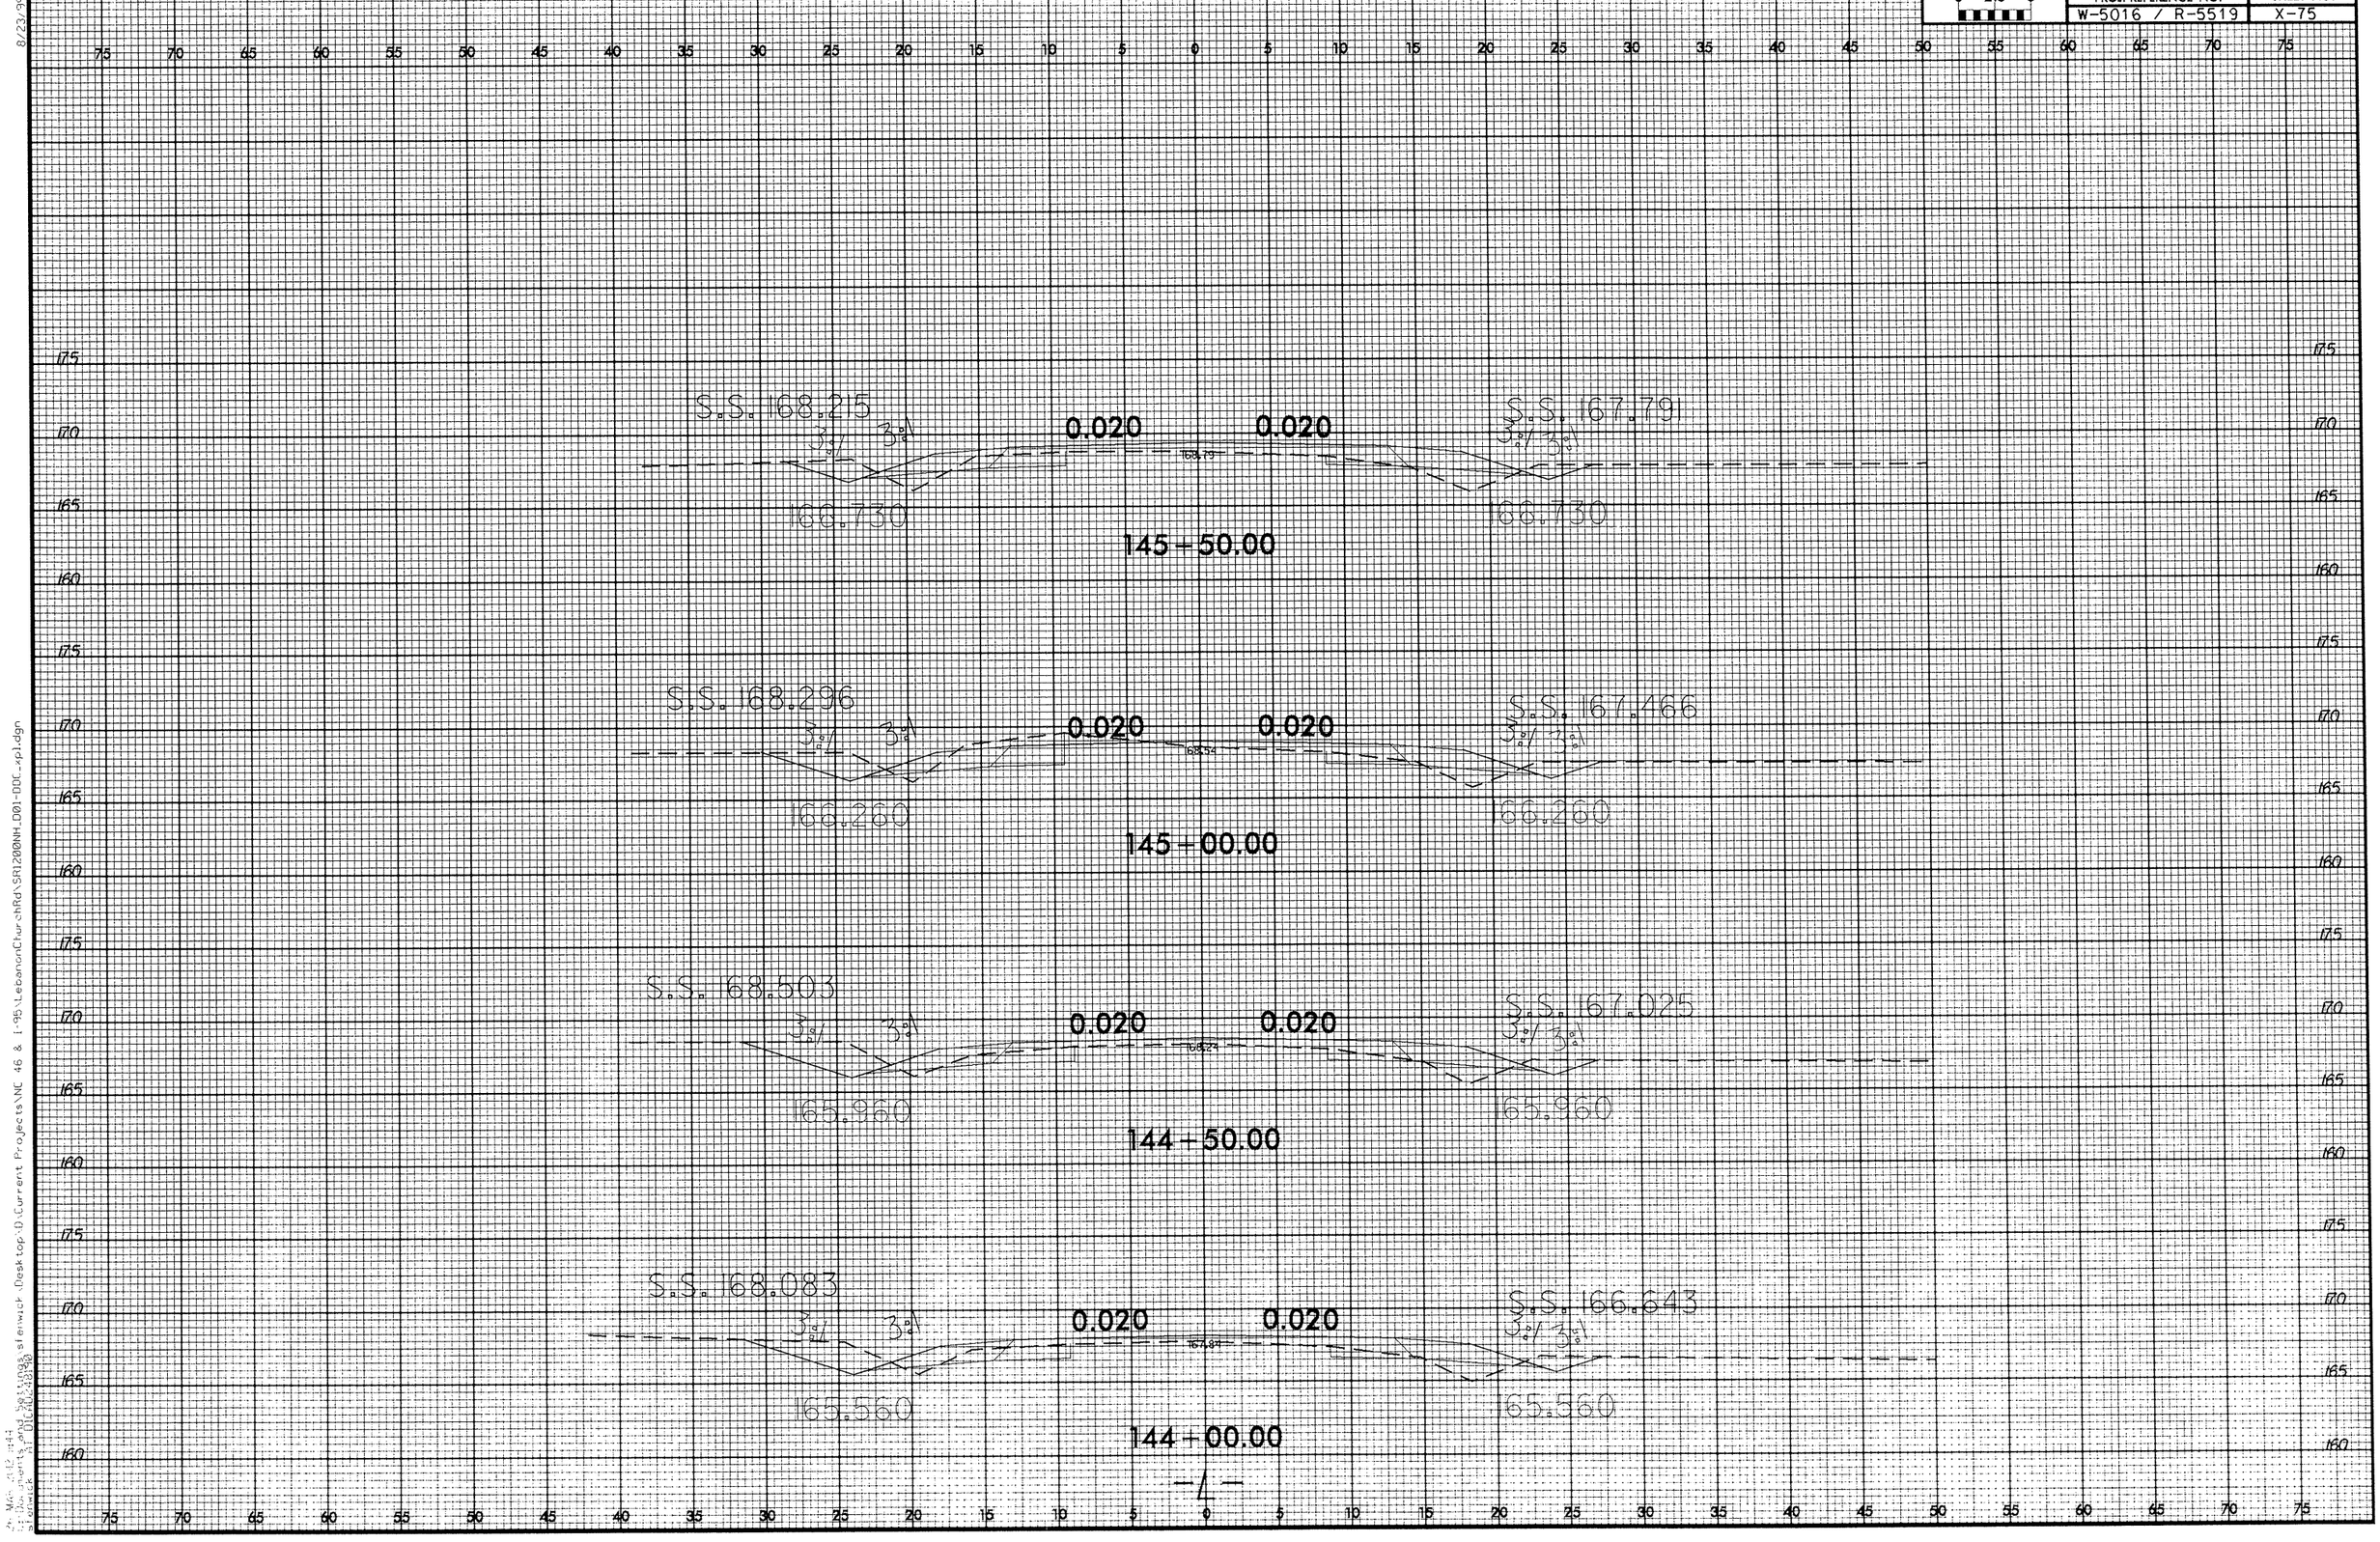

0 2.5 5
PROJ. REFERENCE NO.
W-5016 / R-5519
SHEET NO.
X-75
S.S. 168.215
3:1
3:1
0.020
0.020
S.S. 167.791
3:1
3:1
166.730
166.730
145+50.00
S.S. 168.296
3:1
3:1
0.020
0.020
S.S. 167.466
3:1
3:1
166.260
166.260
145+00.00
S.S. 168.503
3:1
3:1
0.020
0.020
S.S. 167.025
3:1
3:1
165.960
165.960
144+50.00
S.S. 168.083
3:1
3:1
0.020
0.020
S.S. 166.643
3:1
3:1
165.560
165.560
144+00.00
-L-

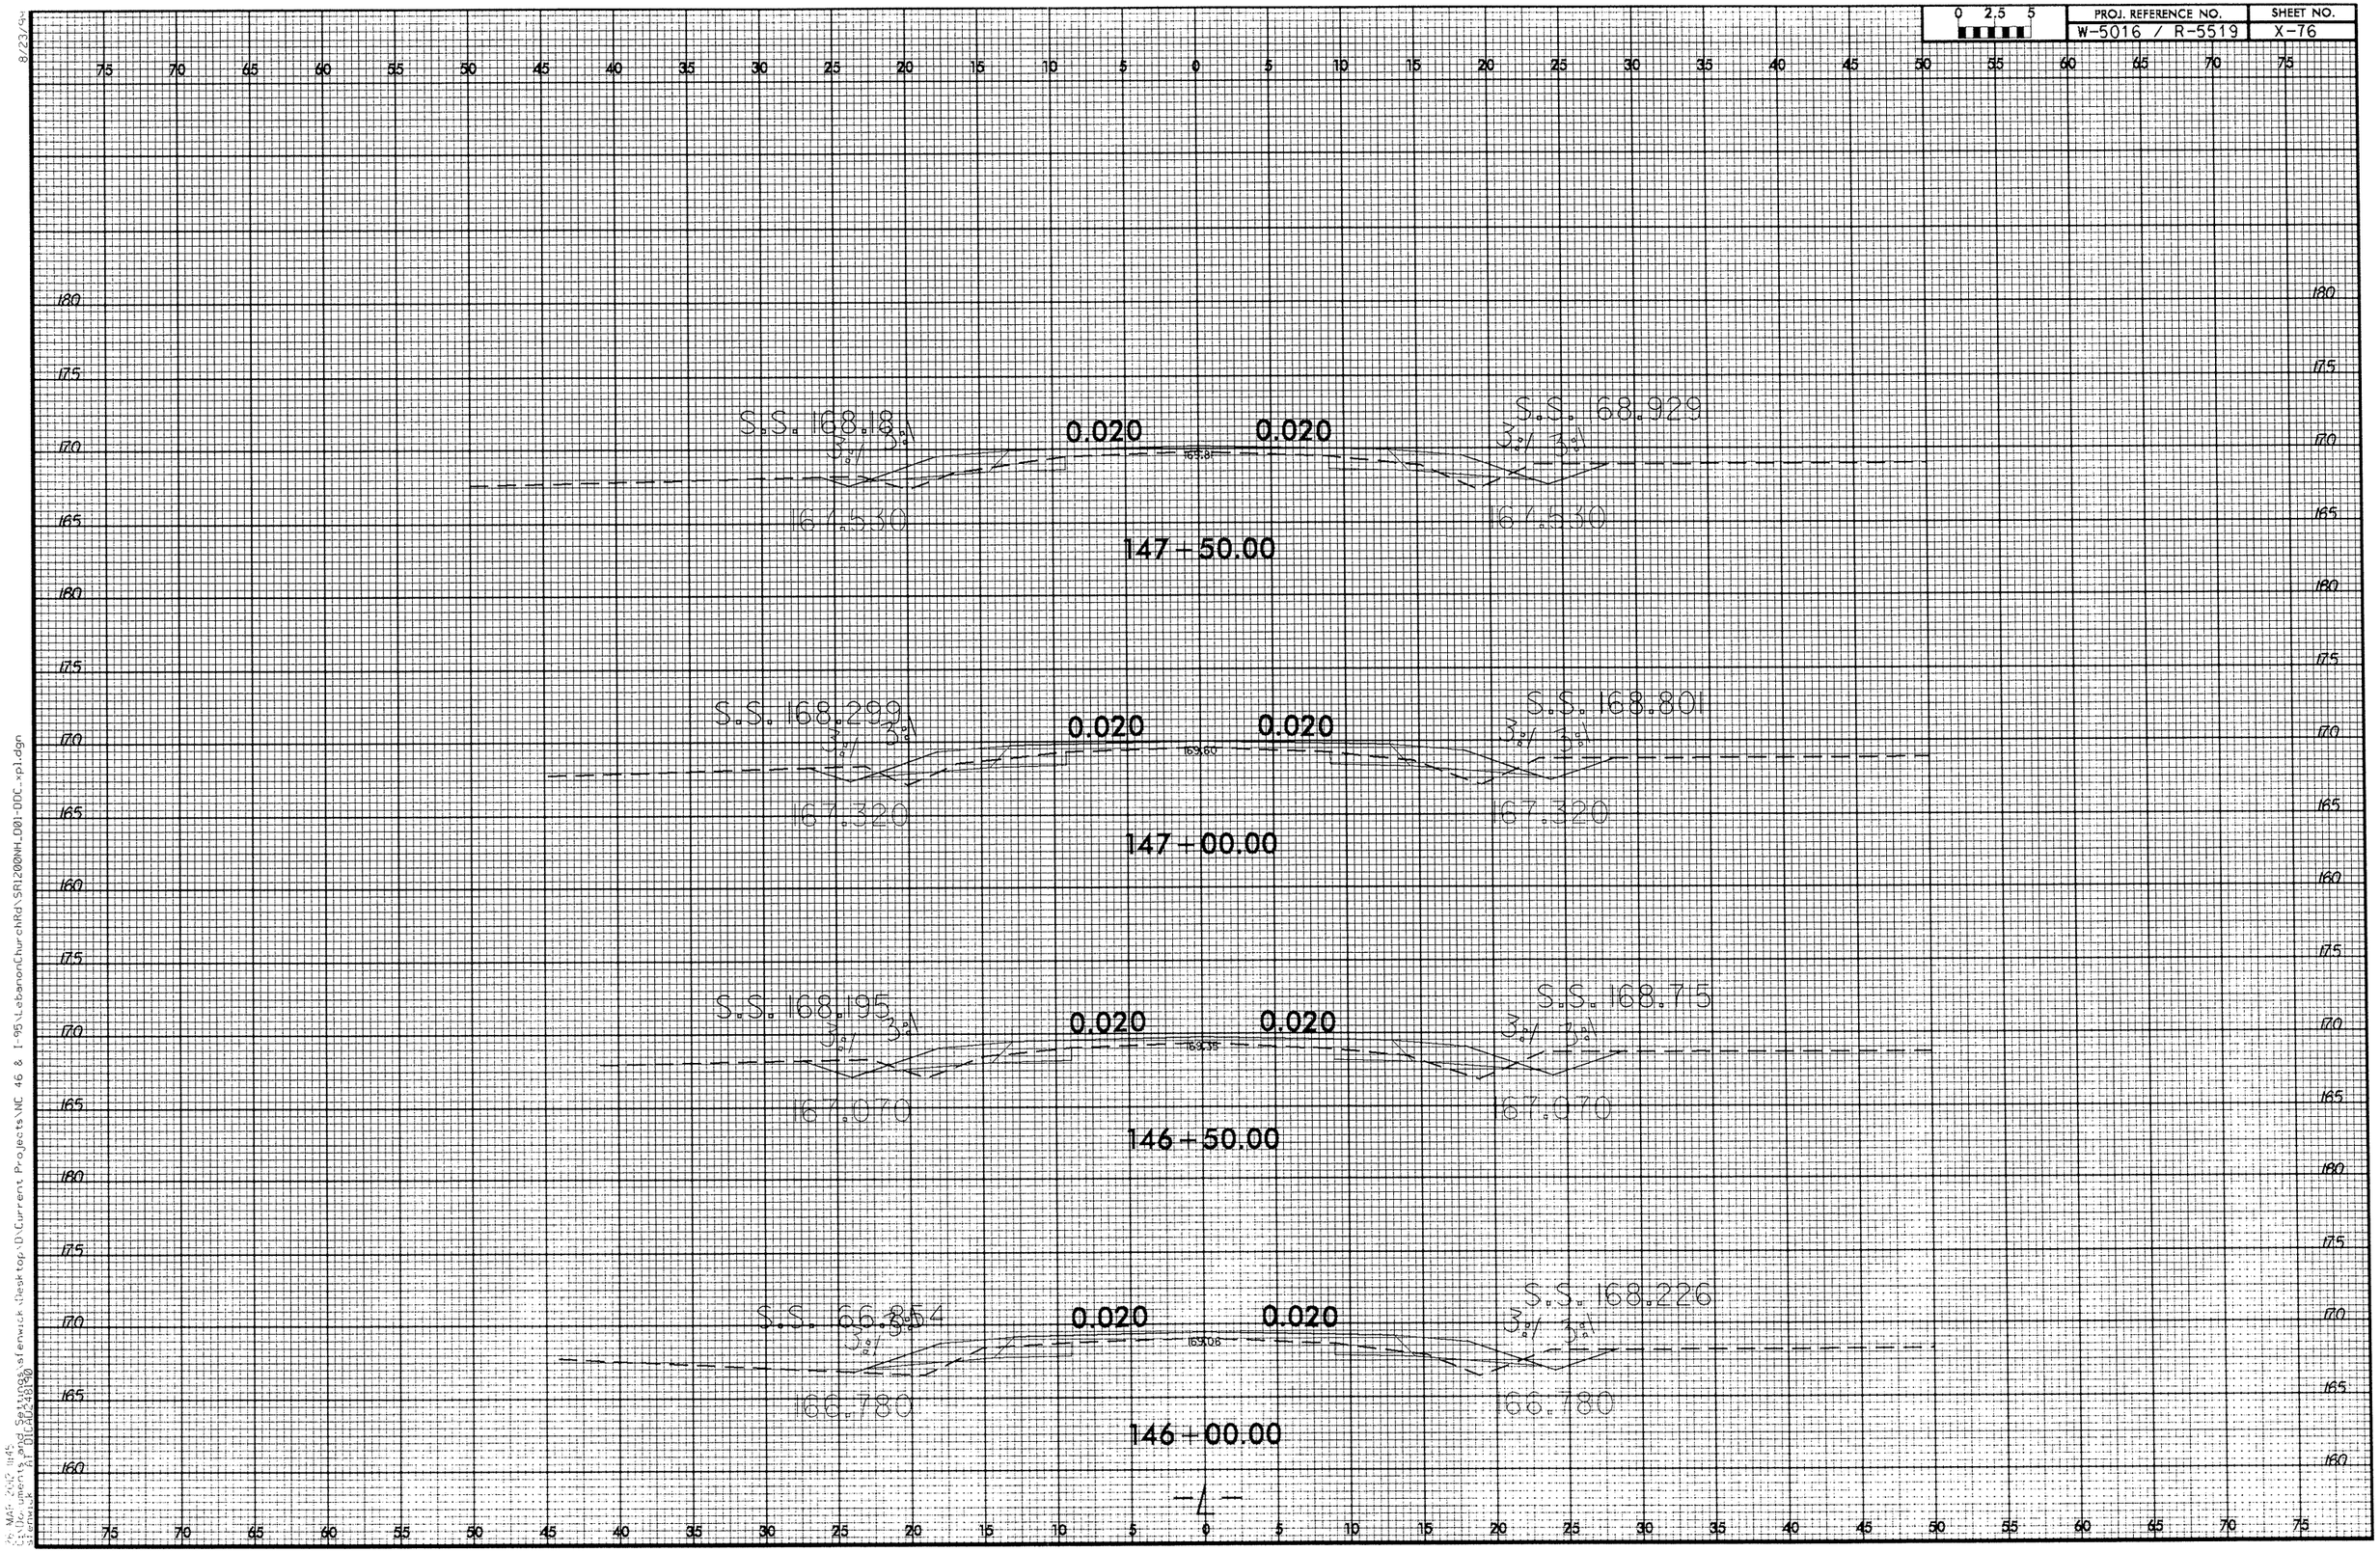

PROJ. REFERENCE NO.
W-5016 / R-5519
SHEET NO.
X-76
0 2.5 5
S.S. 168.181
0.020
0.020
S.S. 168.929
167.530
167.530
147+50.00
S.S. 168.299
0.020
0.020
S.S. 168.801
167.320
167.320
147+00.00
S.S. 168.195
0.020
0.020
S.S. 168.715
167.070
167.070
146+50.00
S.S. 166.854
0.020
0.020
S.S. 168.226
166.780
166.780
146+00.00
-L-

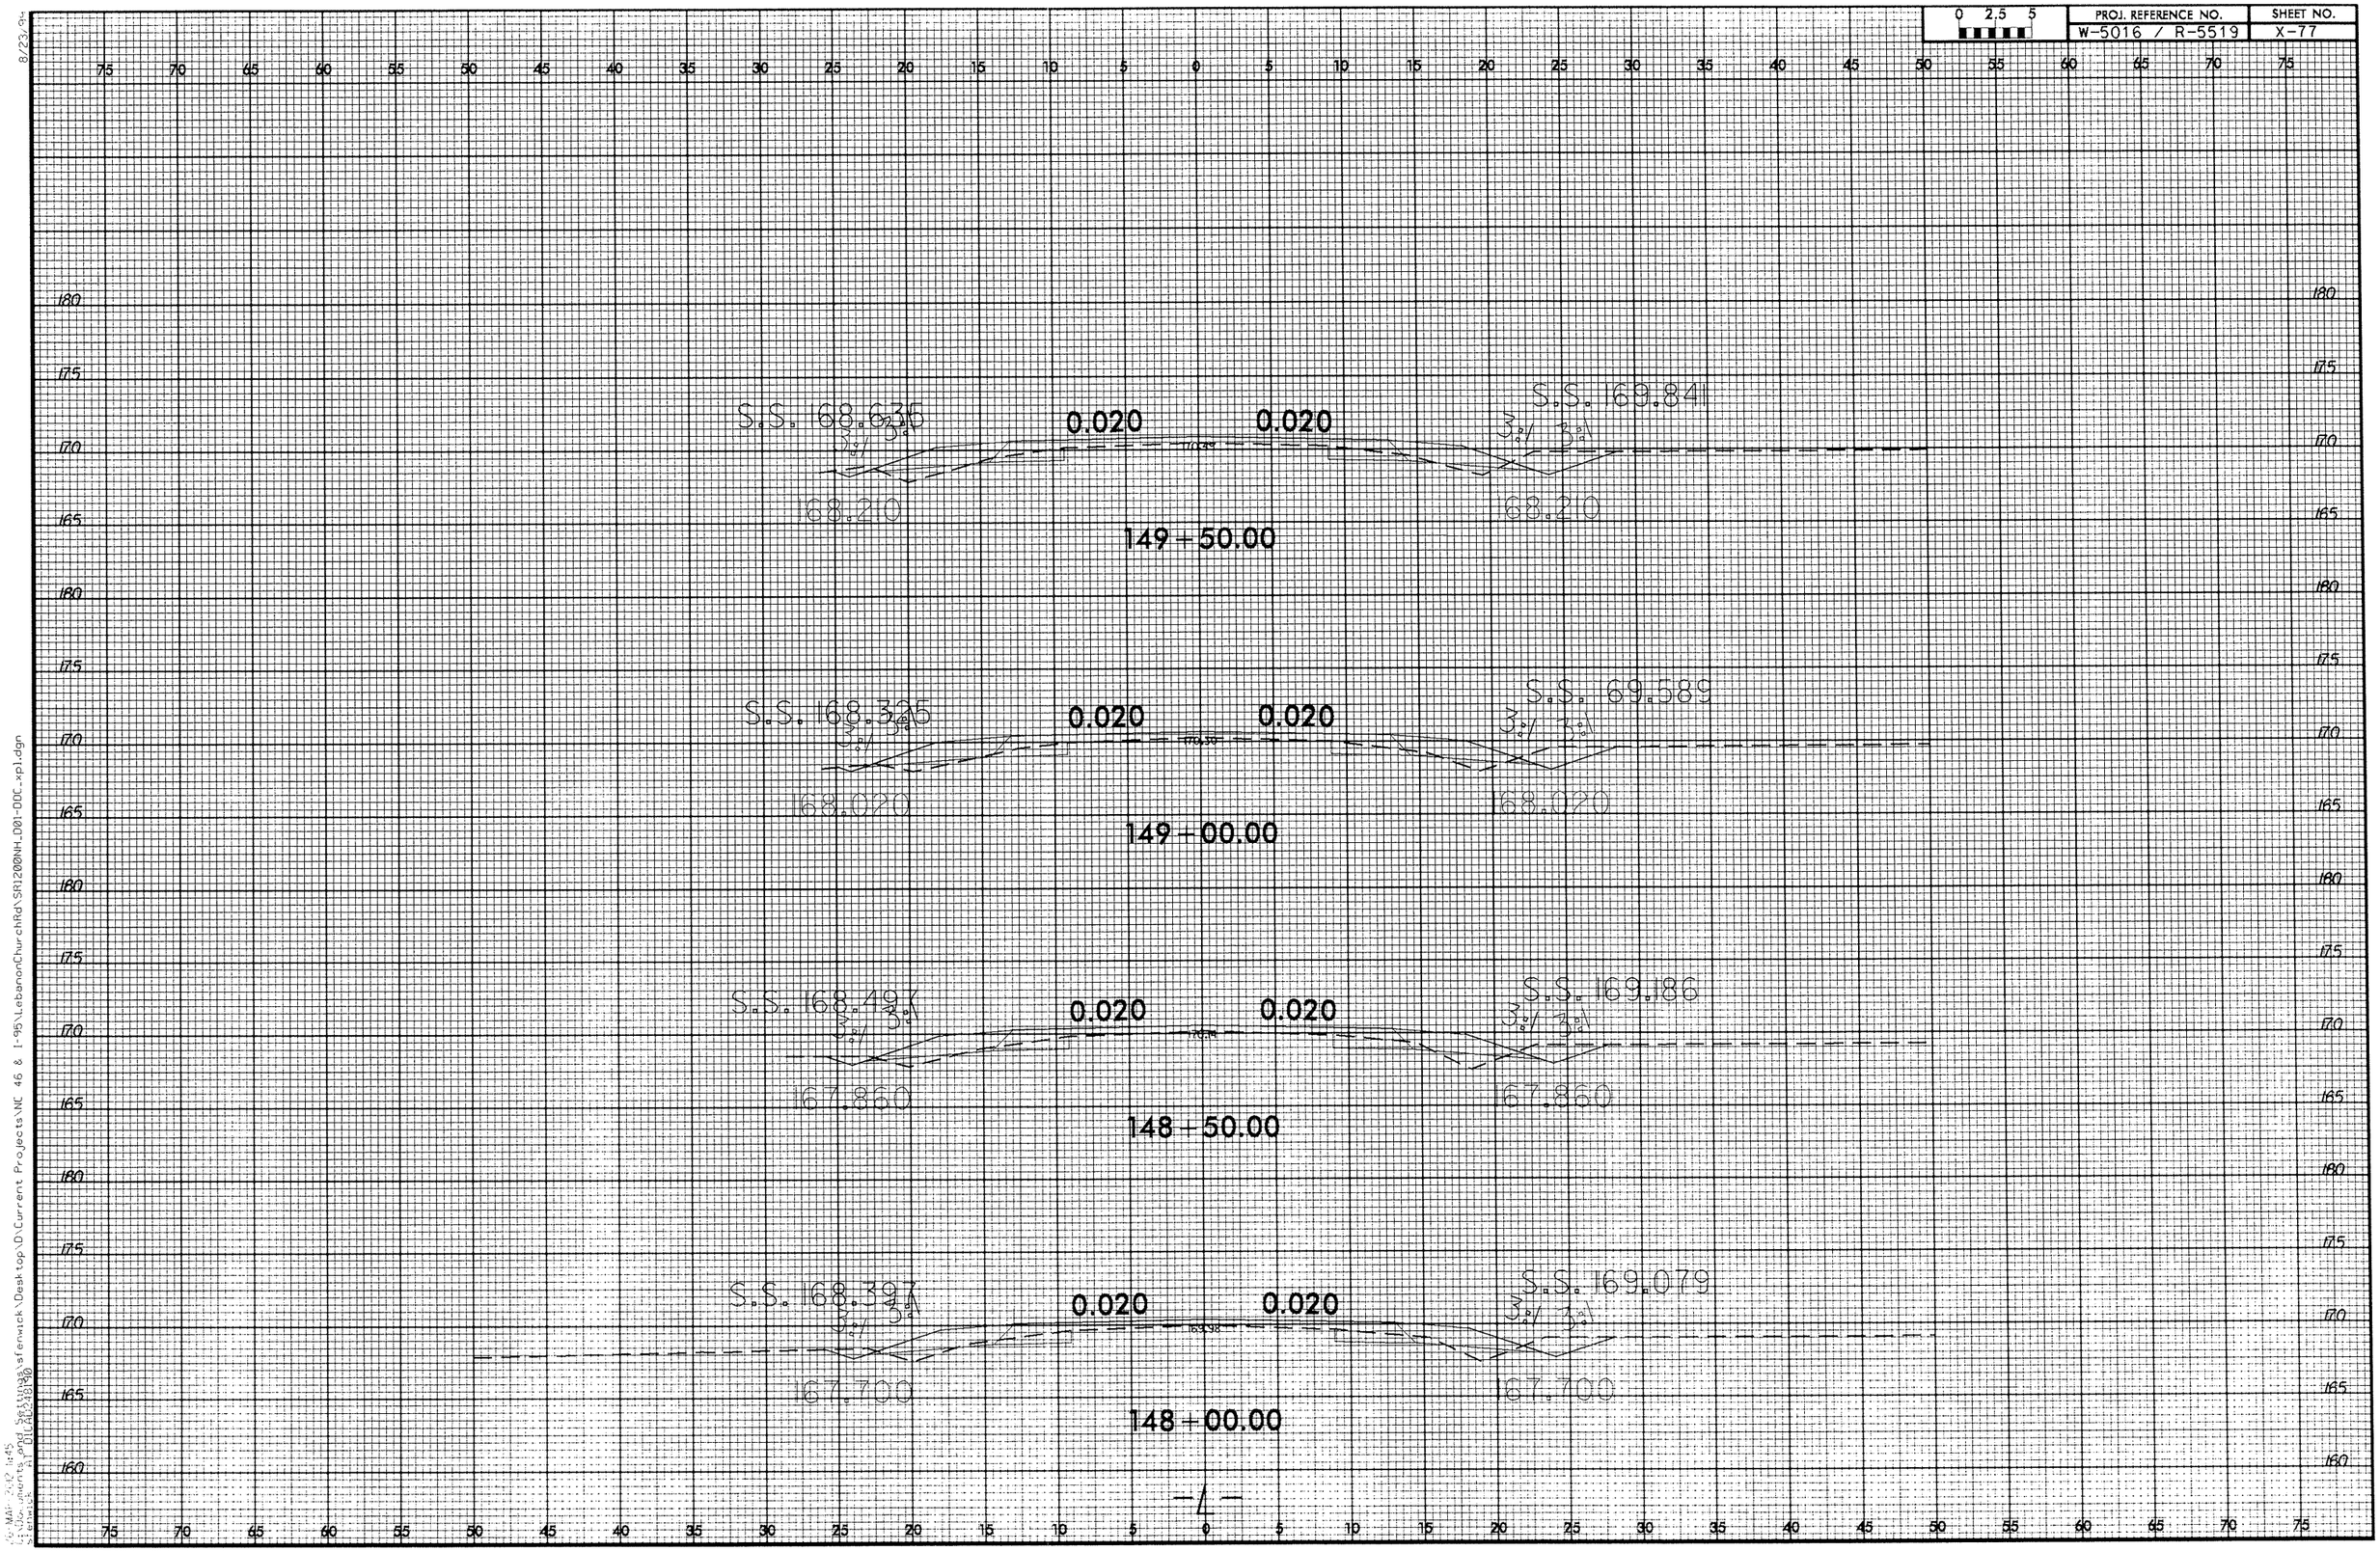

0 2.5 5
PROJ. REFERENCE NO.
W-5016 / R-5519
SHEET NO.
X-77
S.S. 168.635
3:1
3:1
0.020
0.020
S.S. 169.841
3:1
3:1
168.210
168.210
149+50.00
S.S. 168.325
3:1
3:1
0.020
0.020
S.S. 169.589
3:1
3:1
168.020
168.020
149+00.00
S.S. 168.497
3:1
3:1
0.020
0.020
S.S. 169.186
3:1
3:1
167.860
167.860
148+50.00
S.S. 168.397
3:1
3:1
0.020
0.020
S.S. 169.079
3:1
3:1
167.700
167.700
148+00.00
-L-

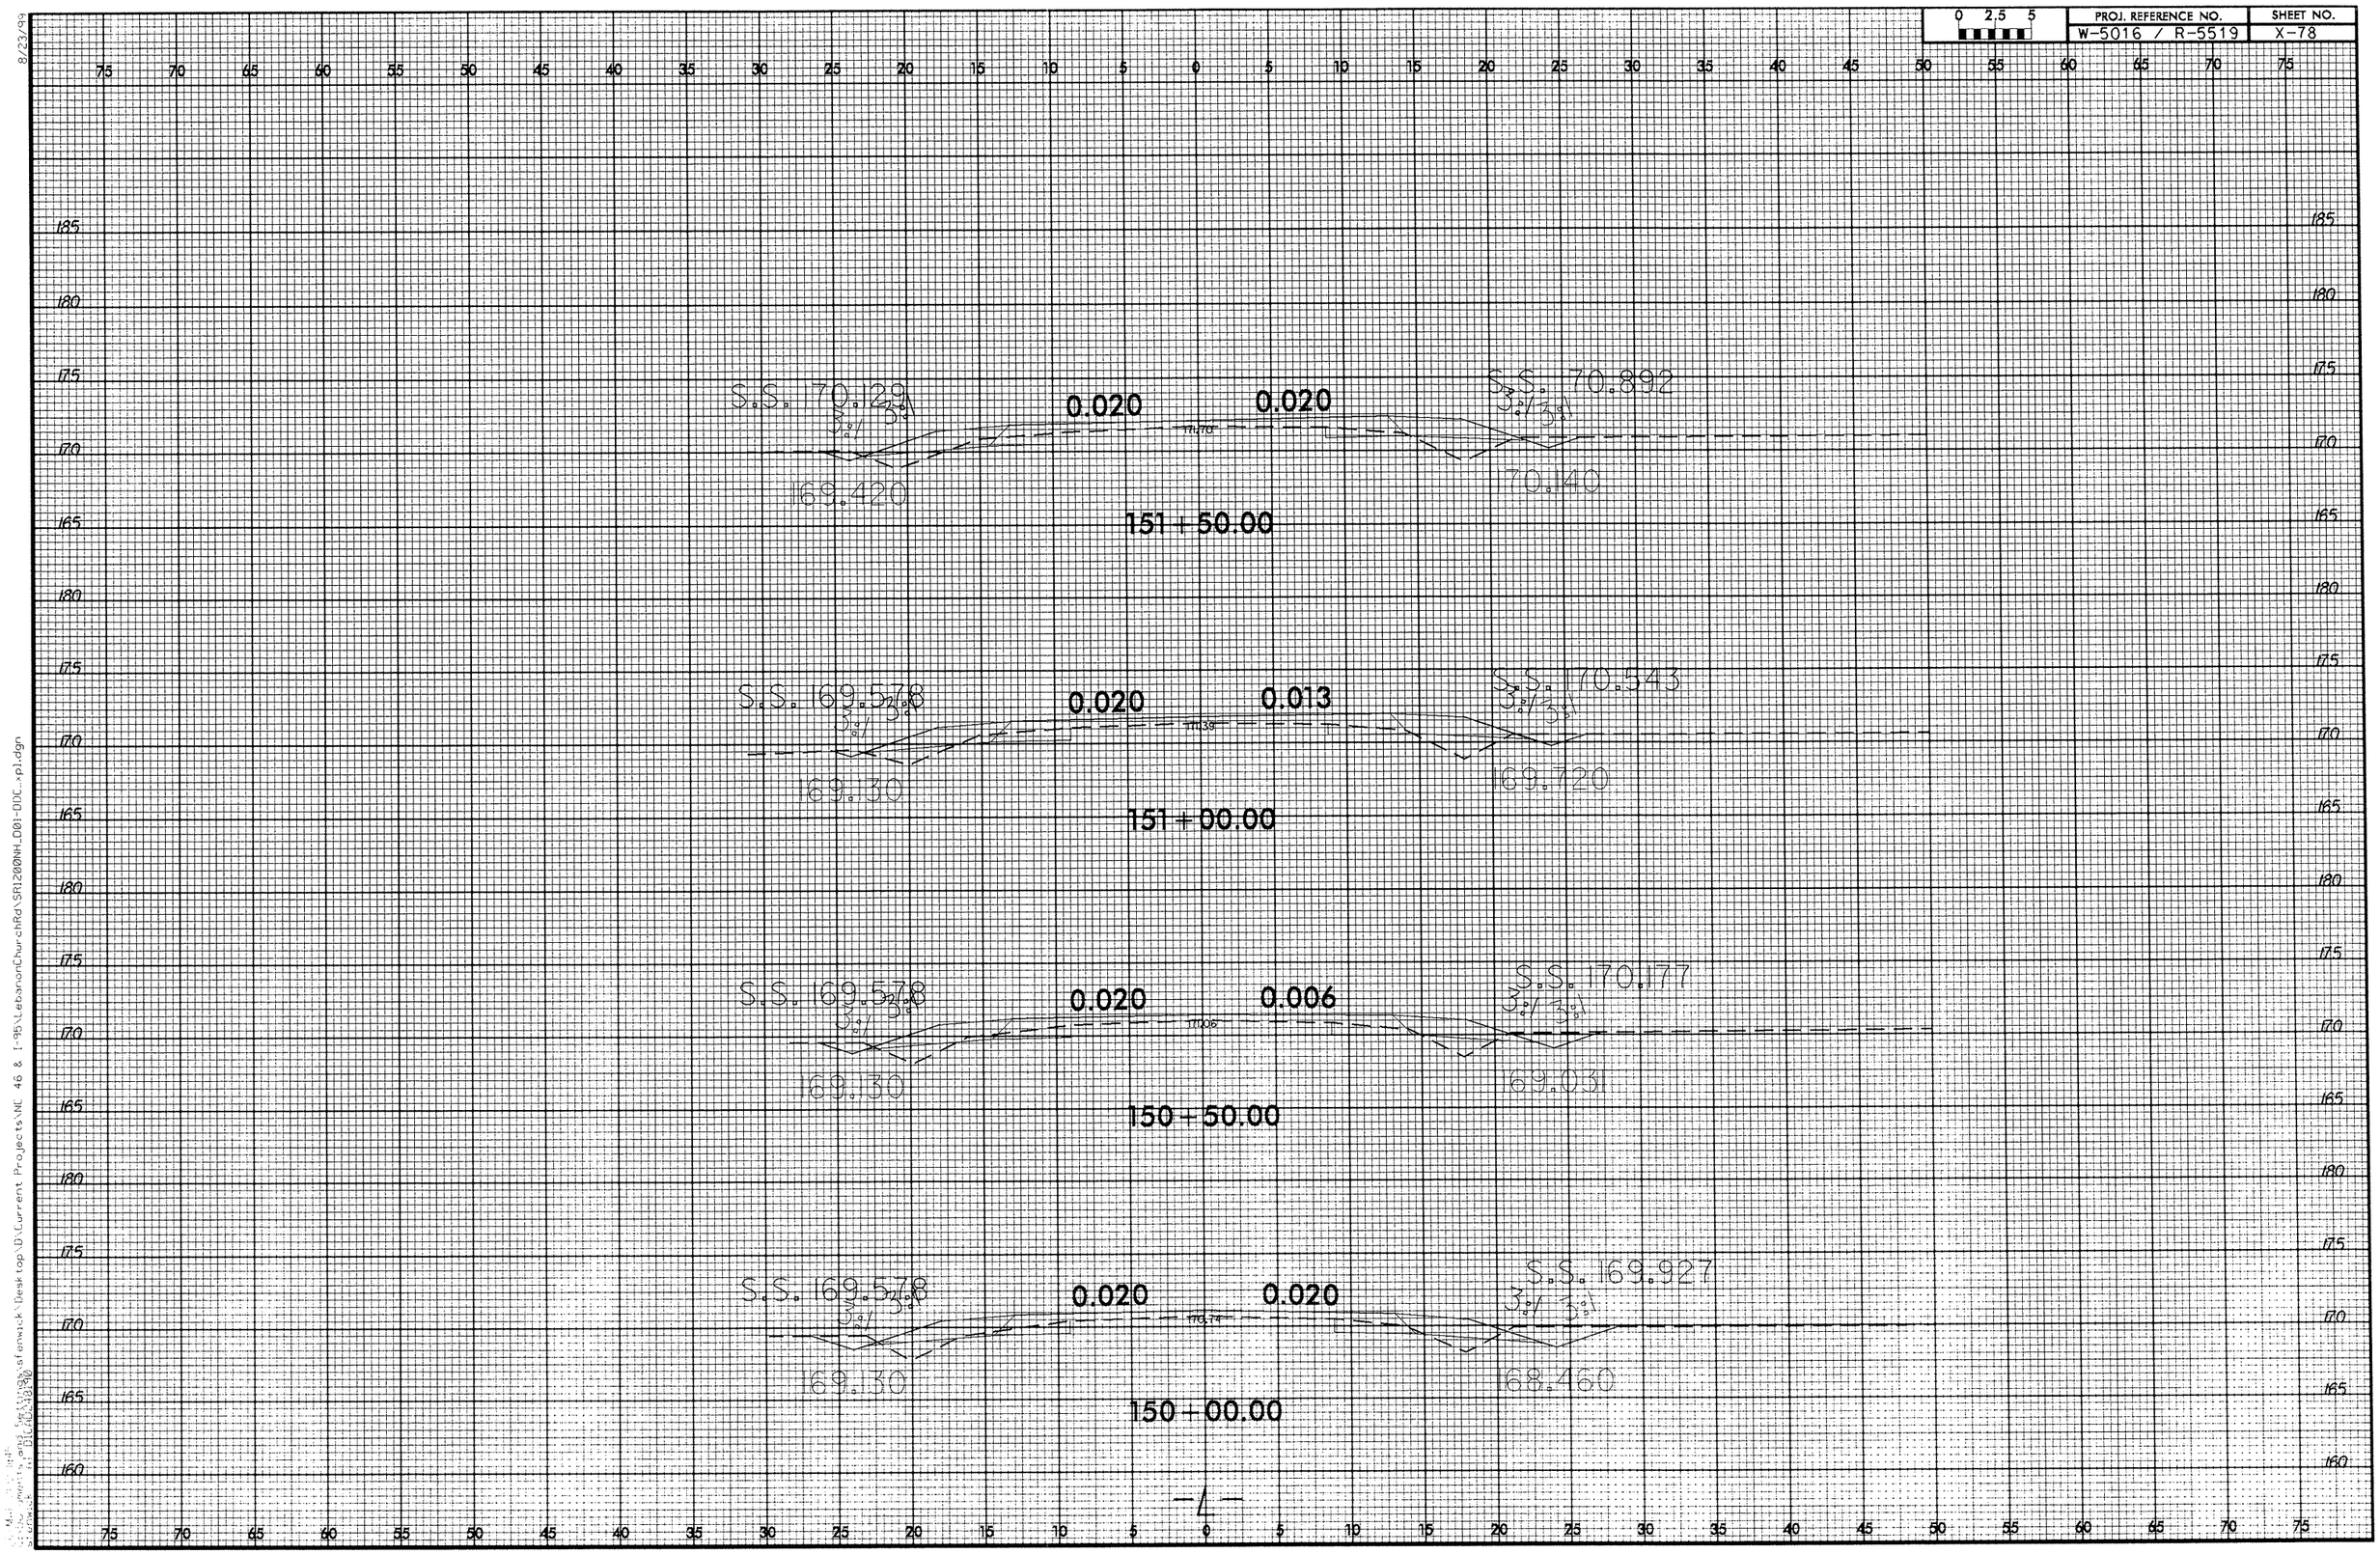

0 2.5 5
PROJ. REFERENCE NO.
W-5016 / R-5519
SHEET NO.
X-78
S.S. 170.129
3:1
3:1
0.020
0.020
S.S. 170.892
3:1
3:1
169.420
170.140
151+50.00
S.S. 169.578
3:1
3:1
0.020
0.013
S.S. 170.543
3:1
3:1
169.130
169.720
151+00.00
S.S. 169.578
3:1
3:1
0.020
0.006
S.S. 170.177
3:1
3:1
169.130
169.031
150+50.00
S.S. 169.578
3:1
3:1
0.020
0.020
S.S. 169.927
3:1
3:1
169.130
168.460
150+00.00
-L-

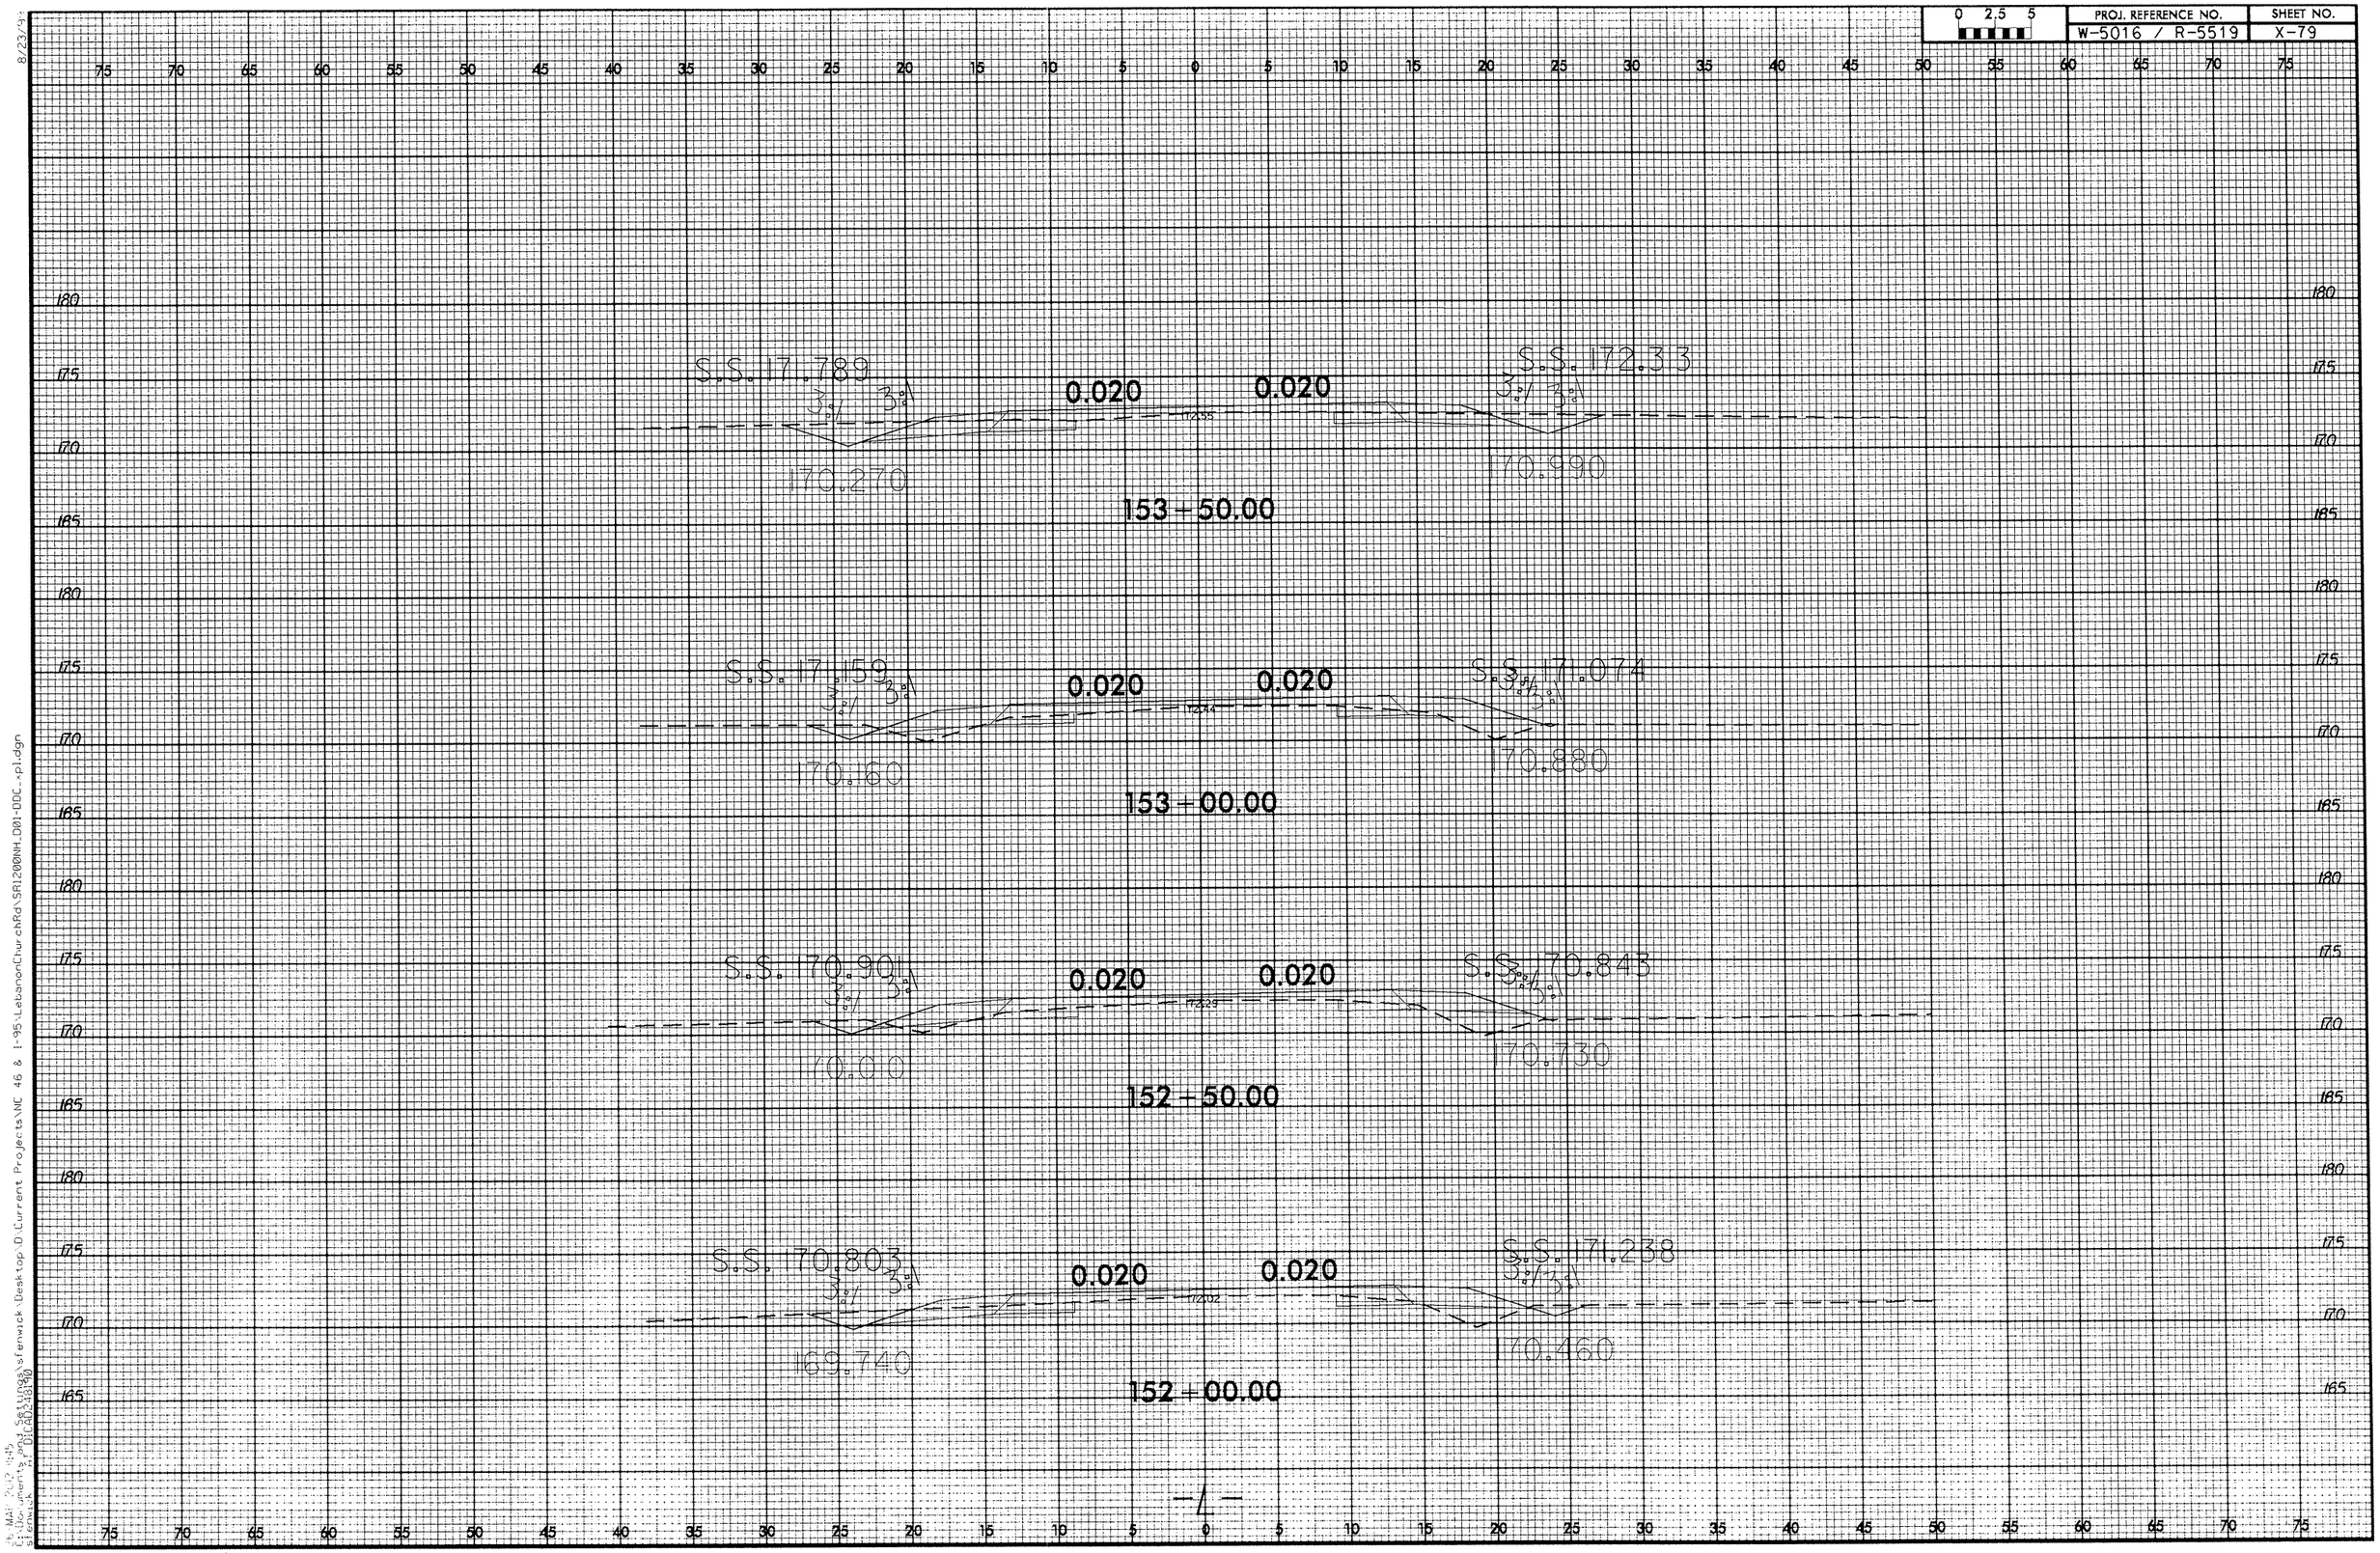

0 2.5 5
PROJ. REFERENCE NO.
W-5016 / R-5519
SHEET NO.
X-79
S.S. 171.789
3:1
3:1
0.020
0.020
S.S. 172.33
3:1
3:1
170.270
170.990
153+50.00
S.S. 171.159
3:1
3:1
0.020
0.020
S.S. 171.074
3:1
3:1
170.160
170.880
153+00.00
S.S. 170.901
3:1
3:1
0.020
0.020
S.S. 170.843
3:1
3:1
170.010
170.730
152+50.00
S.S. 170.803
3:1
3:1
0.020
0.020
S.S. 171.238
3:1
3:1
169.740
170.460
152+00.00
-L-

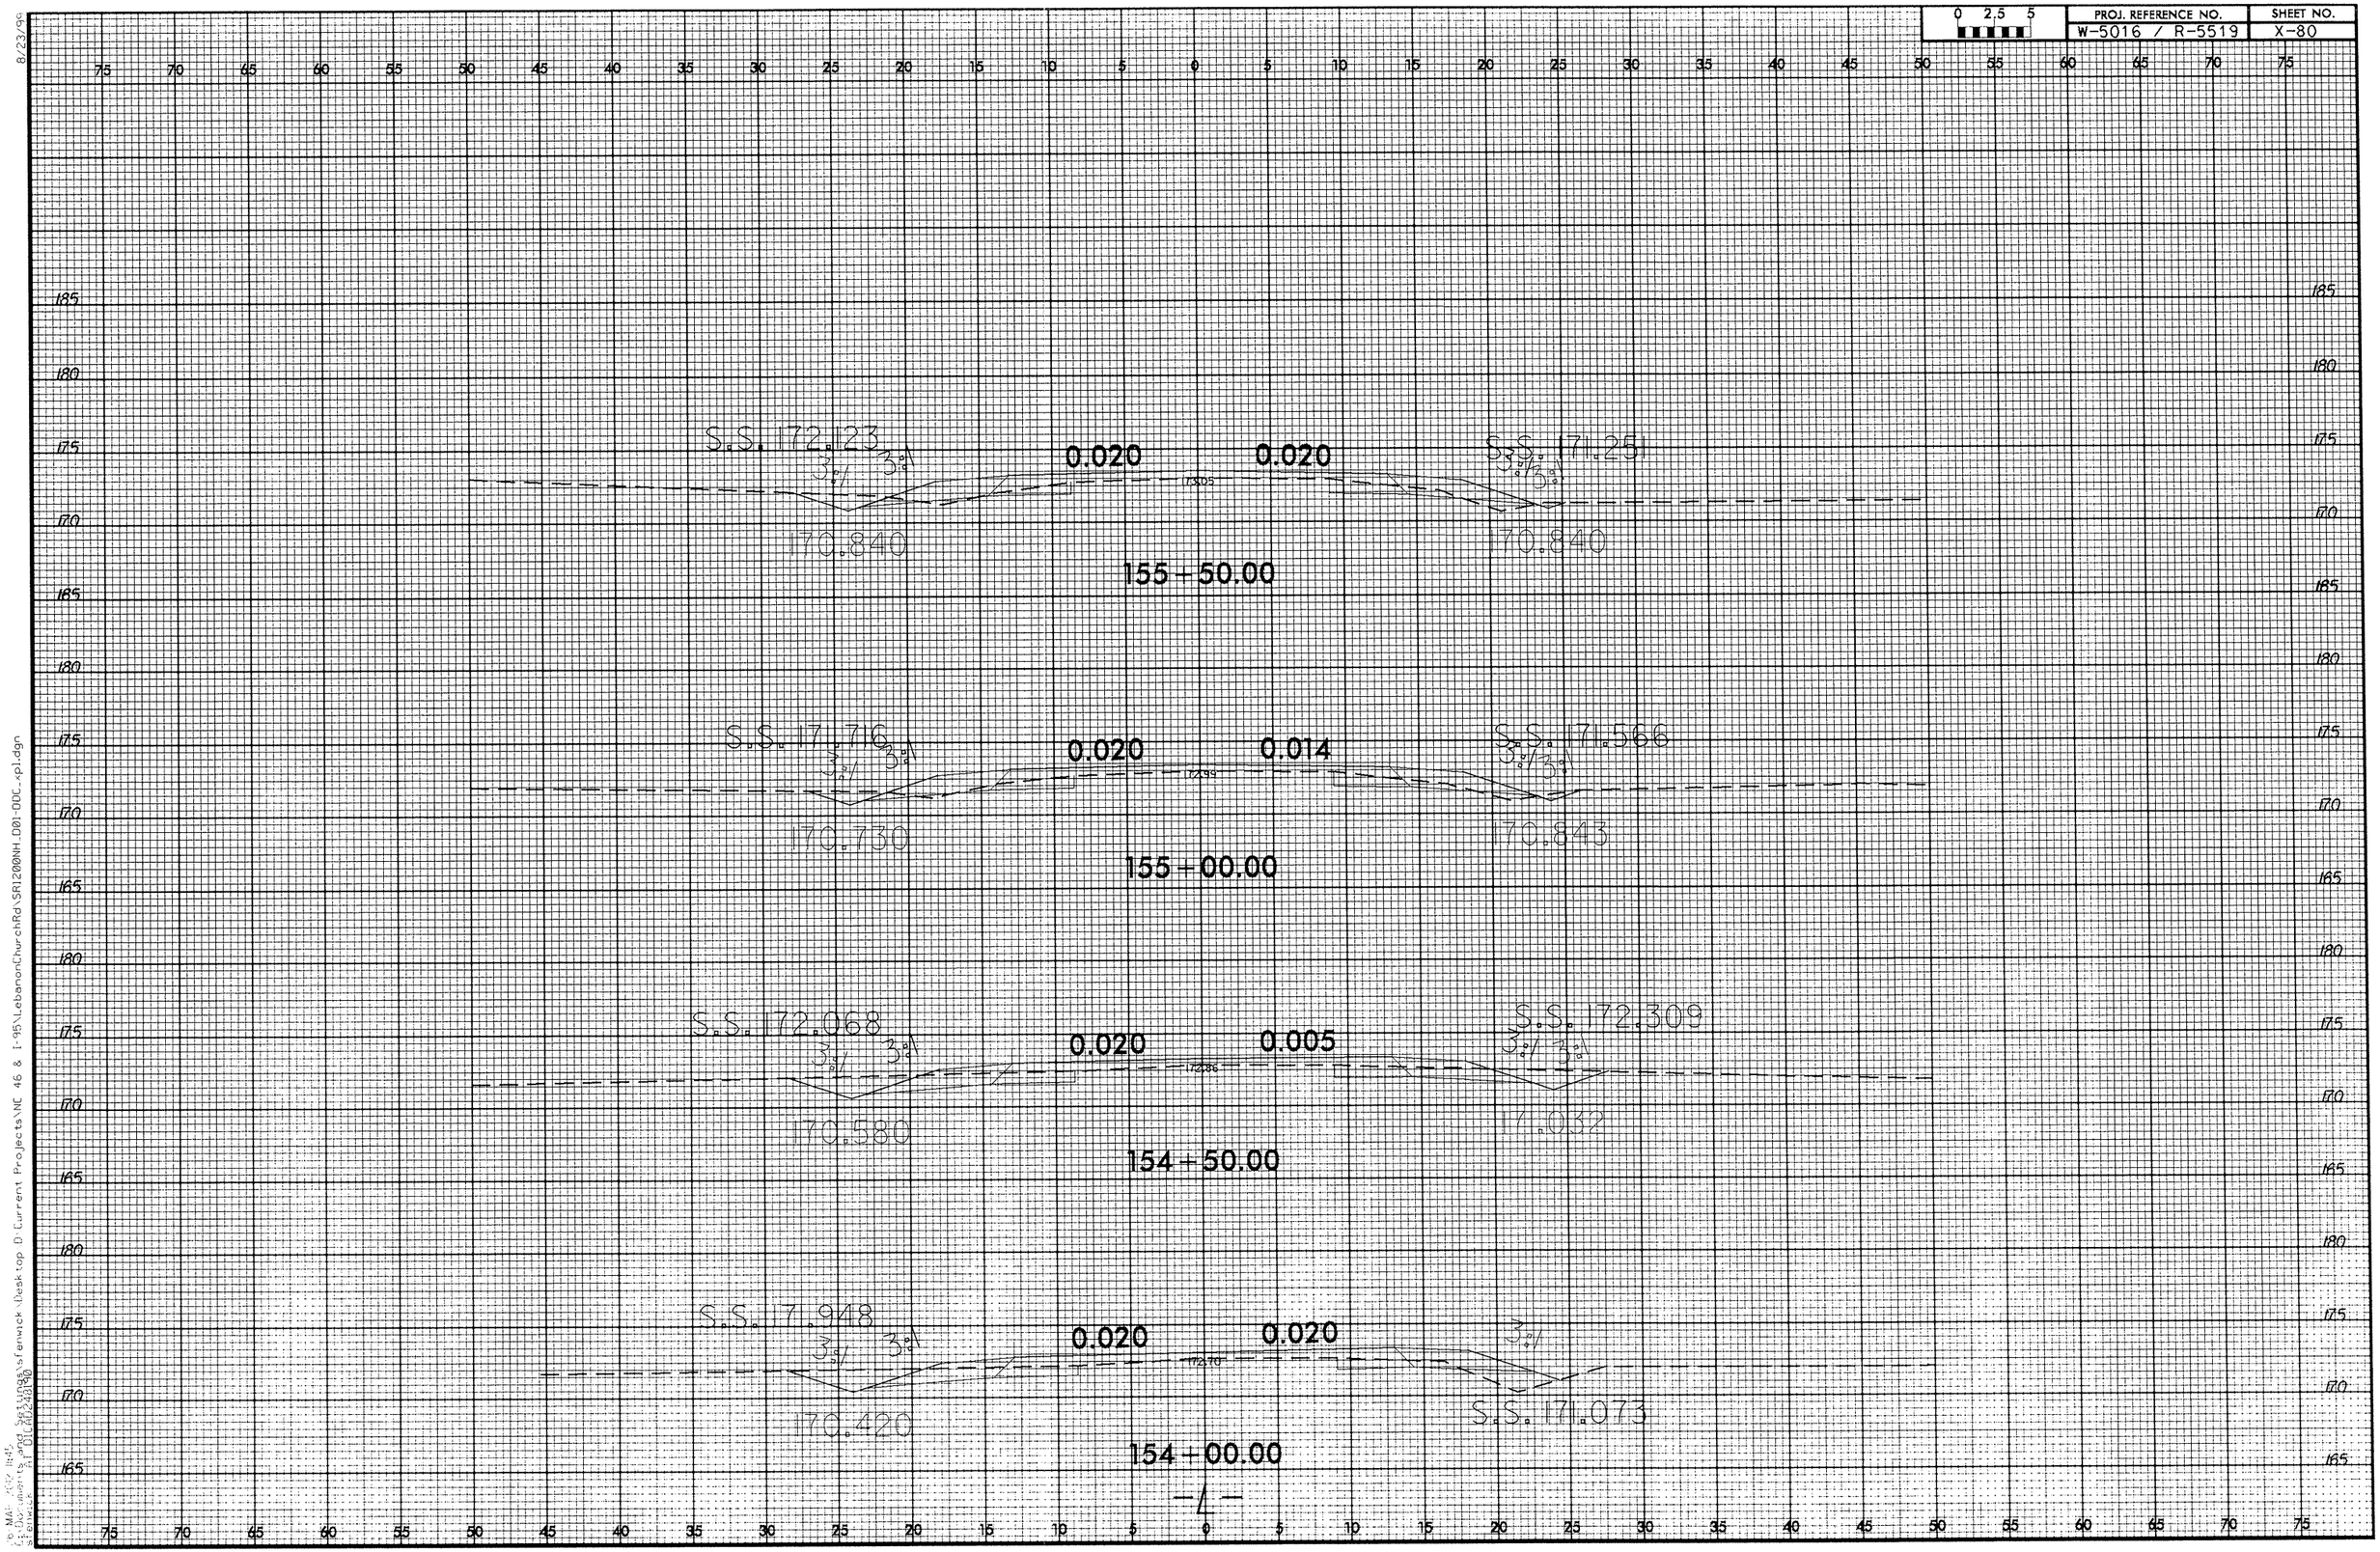

0 2.5 5
PROJ. REFERENCE NO.
W-5016 / R-5519
SHEET NO.
X-80
S.S. 172.123
3:1
3:1
0.020
0.020
S.S. 171.251
170.840
170.840
155+50.00
S.S. 171.716
3:1
3:1
0.020
0.014
S.S. 171.566
170.730
170.843
155+00.00
S.S. 172.068
3:1
3:1
0.020
0.005
S.S. 172.309
170.580
171.032
154+50.00
S.S. 171.948
3:1
3:1
0.020
0.020
3:1
170.420
S.S. 171.073
154+00.00

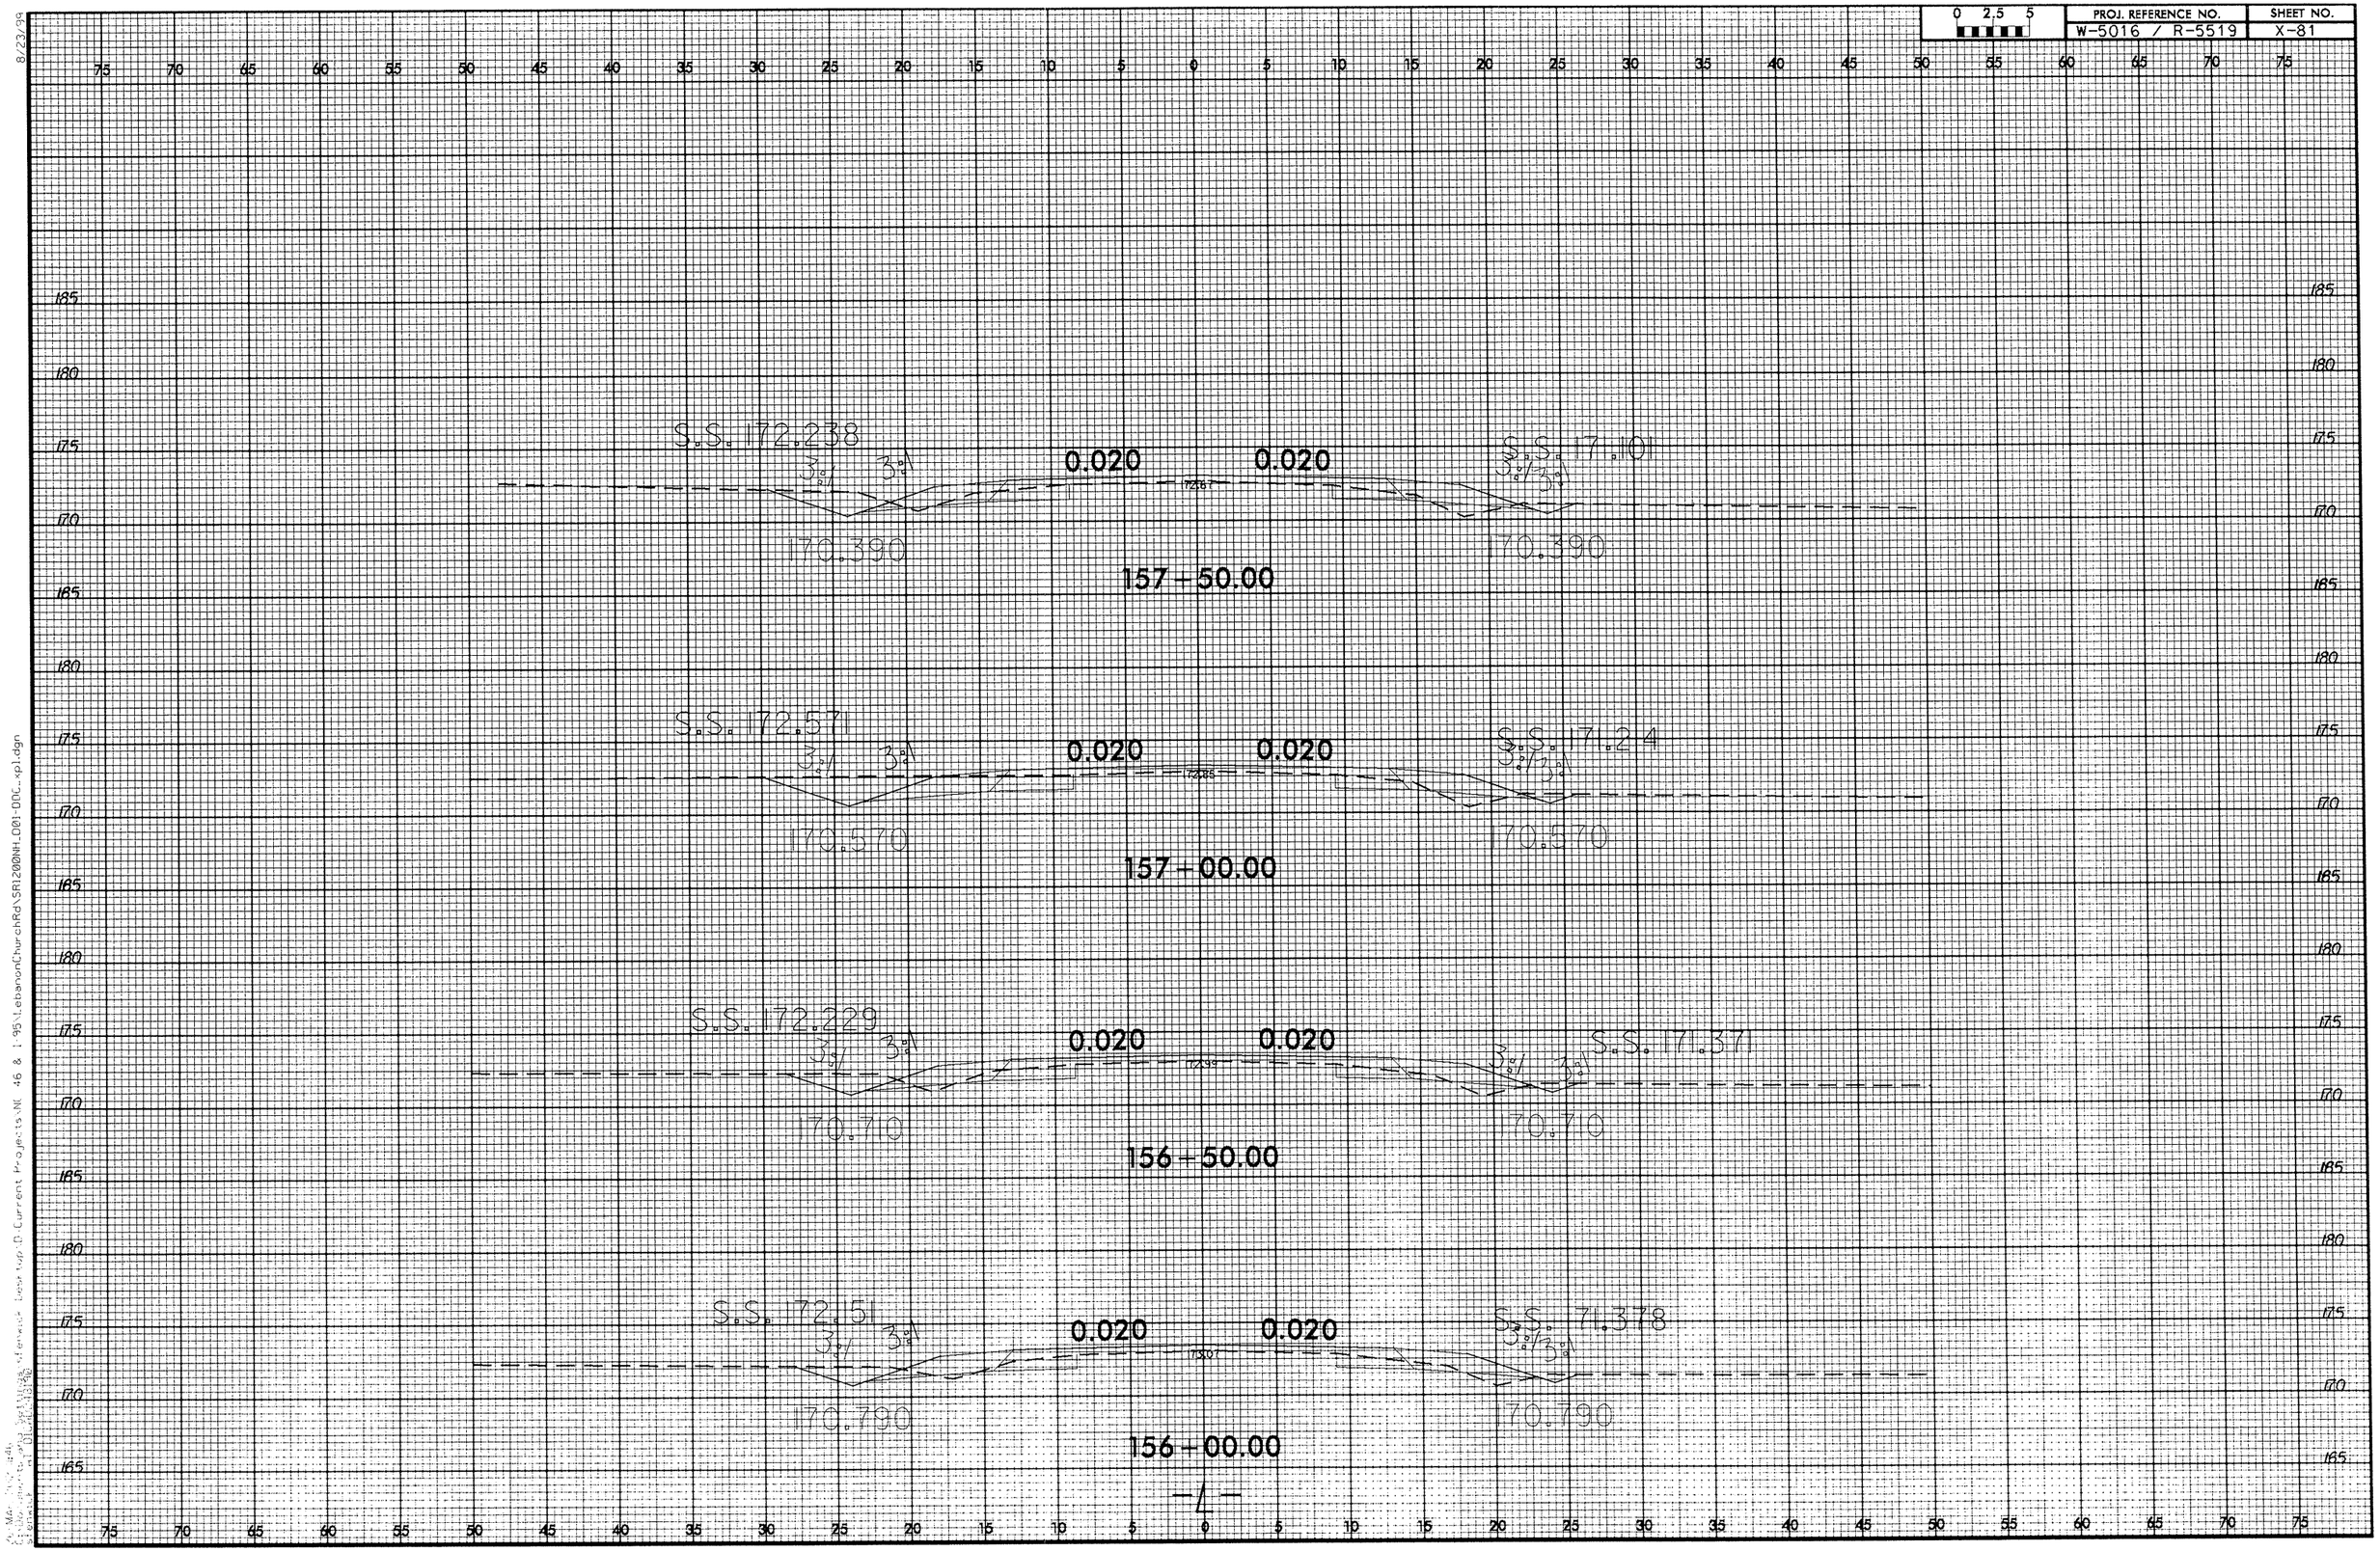

0 2.5 5
PROJ. REFERENCE NO.
W-5016 / R-5519
SHEET NO.
X-81
S.S. 172.238
3:1
3:1
0.020
0.020
S.S. 171.101
3:1
3:1
170.390
170.390
157+50.00
S.S. 172.571
3:1
3:1
0.020
0.020
S.S. 171.214
3:1
3:1
170.570
170.570
157+00.00
S.S. 172.229
3:1
3:1
0.020
0.020
S.S. 171.371
3:1
3:1
170.710
170.710
156+50.00
S.S. 172.151
3:1
3:1
0.020
0.020
S.S. 171.378
3:1
3:1
170.790
170.790
156+00.00
-L-

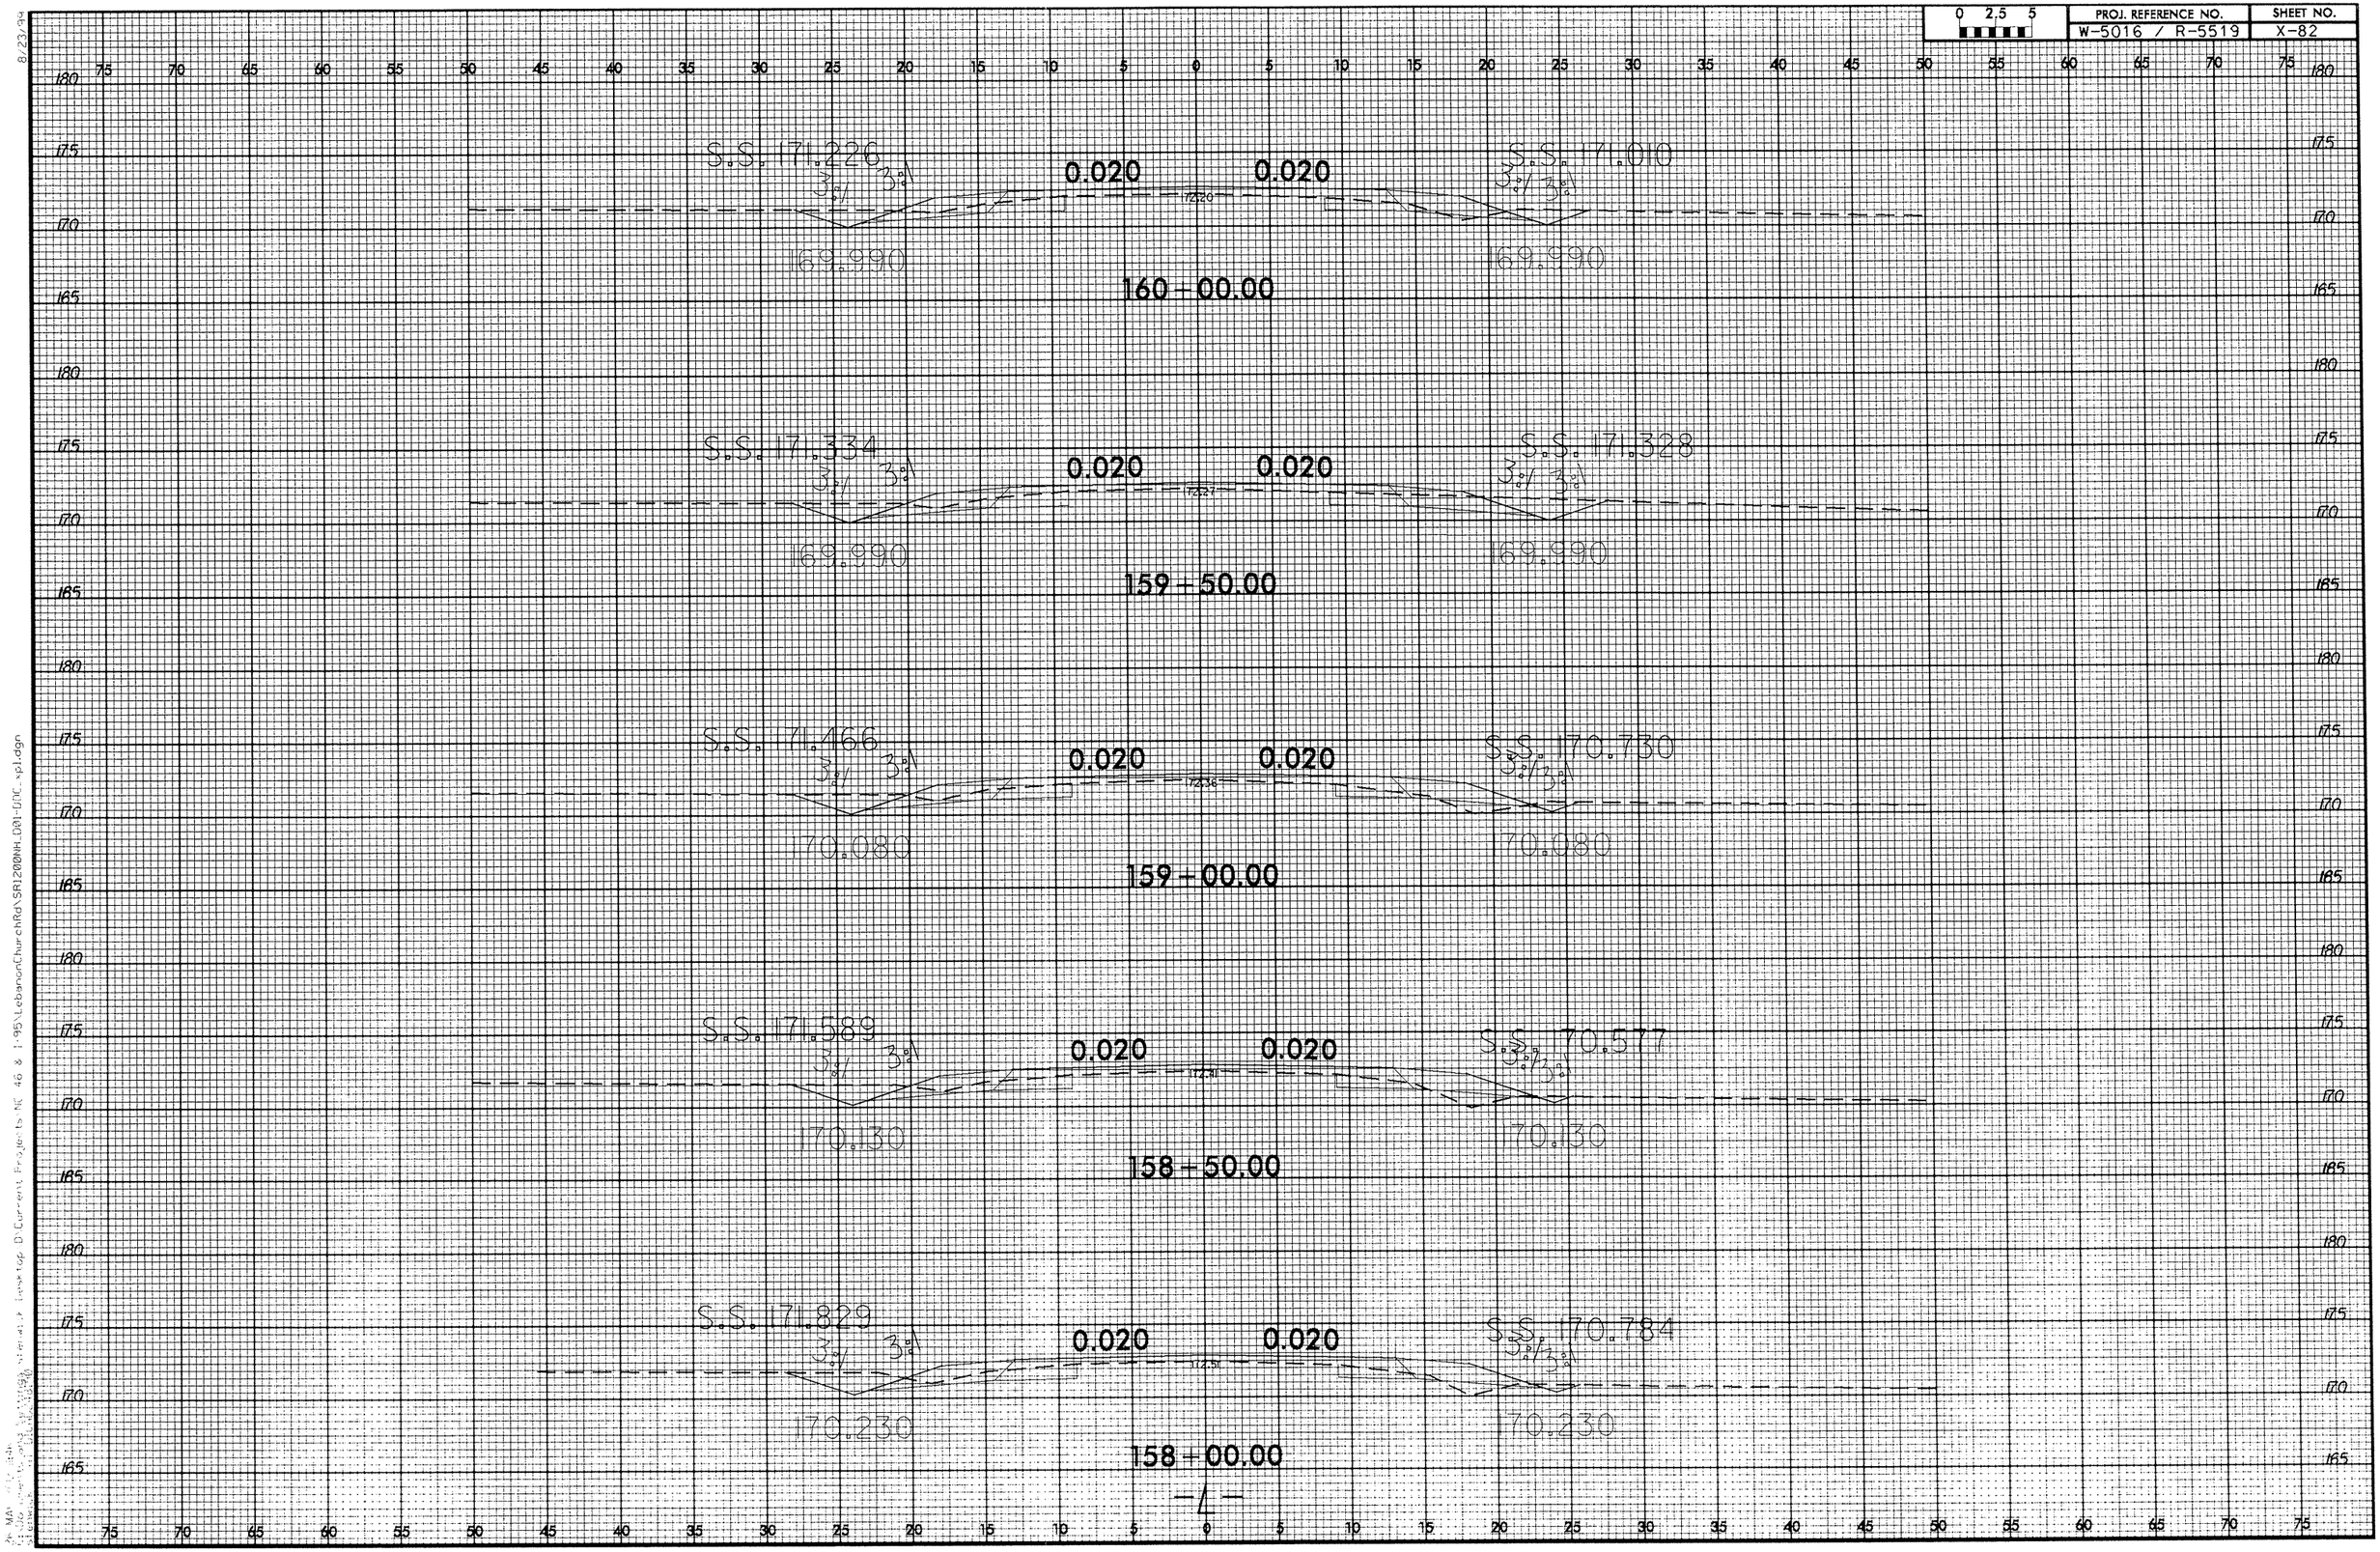

0 2.5 5
PROJ. REFERENCE NO.
W-5016 / R-5519
SHEET NO.
X-82
S.S. 171.226
3:1
3:1
0.020
0.020
S.S. 171.010
3:1
3:1
169.990
169.990
160+00.00
S.S. 171.334
3:1
3:1
0.020
0.020
S.S. 171.328
3:1
3:1
169.990
169.990
159+50.00
S.S. 171.466
3:1
3:1
0.020
0.020
S.S. 170.730
3:1
3:1
170.080
170.080
159+00.00
S.S. 171.589
3:1
3:1
0.020
0.020
S.S. 170.577
3:1
3:1
170.130
170.130
158+50.00
S.S. 171.829
3:1
3:1
0.020
0.020
S.S. 170.784
3:1
3:1
170.230
170.230
158+00.00
-L-

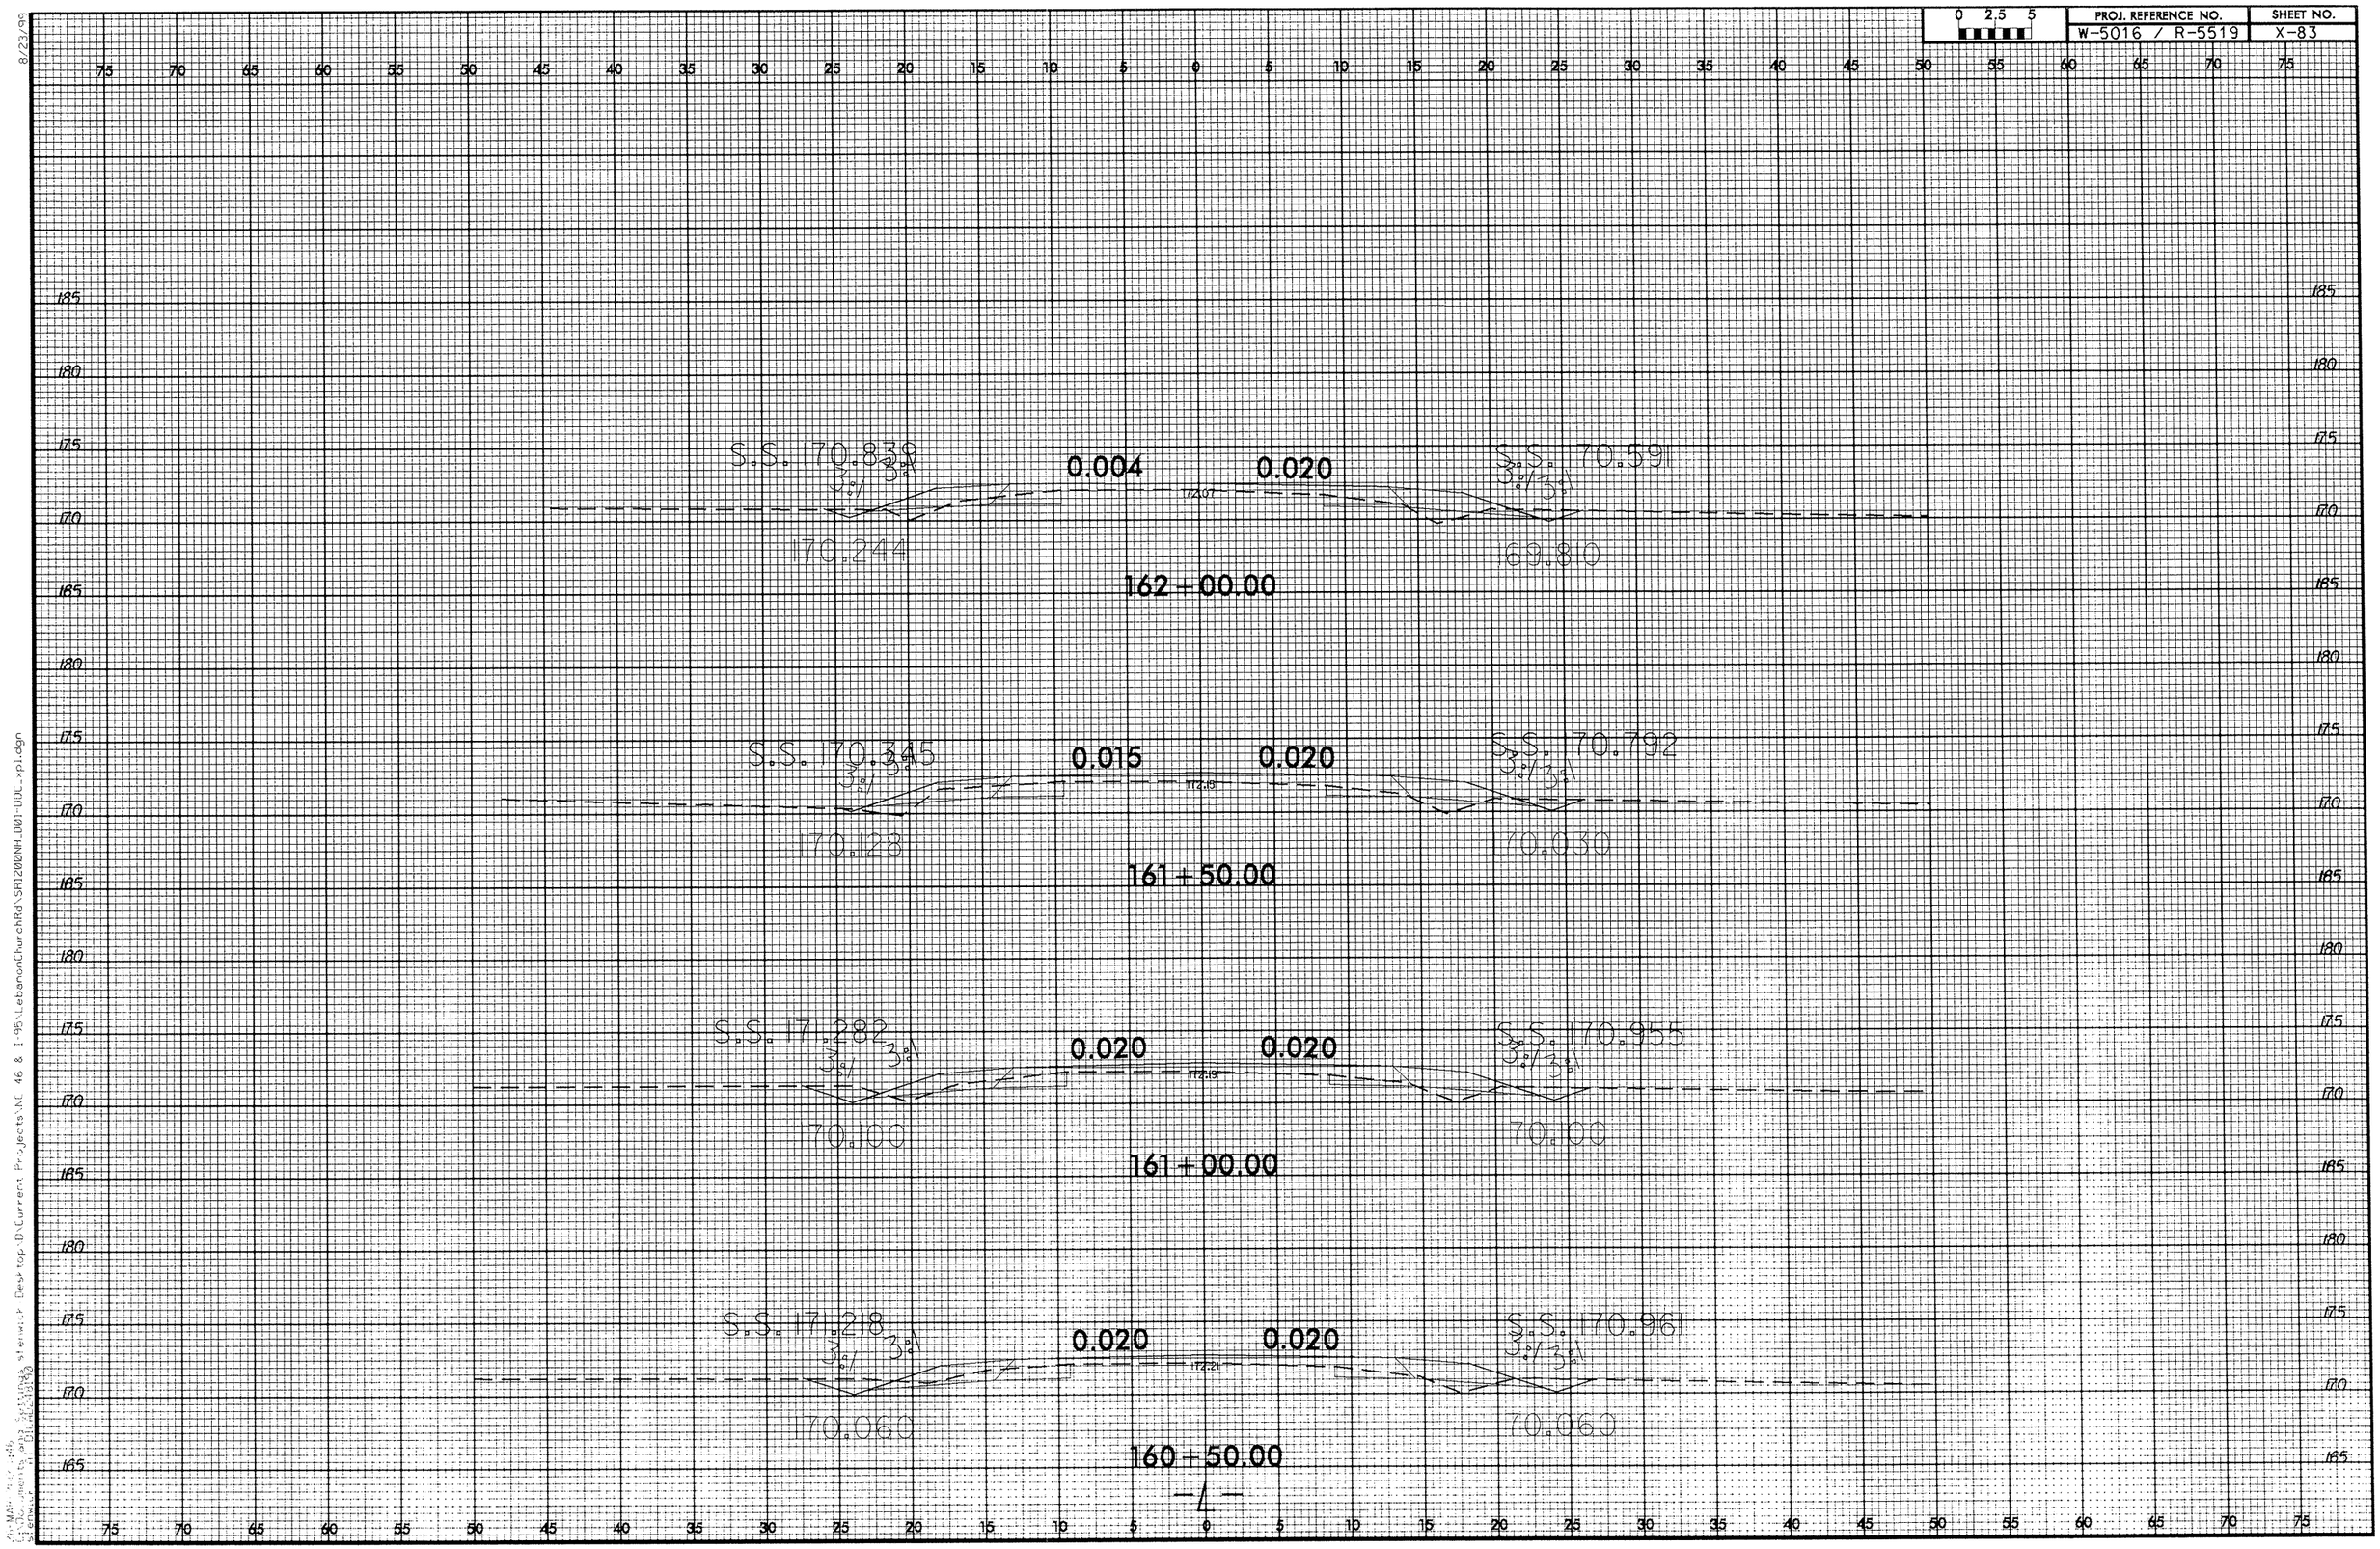

0 2.5 5
PROJ. REFERENCE NO.
W-5016 / R-5519
SHEET NO.
X-83
S.S. 170.839
3:1
3:1
0.004
0.020
S.S. 170.591
3:1
3:1
170.244
169.810
162+00.00
S.S. 170.345
3:1
3:1
0.015
0.020
S.S. 170.792
3:1
3:1
170.128
170.030
161+50.00
S.S. 171.282
3:1
3:1
0.020
0.020
S.S. 170.955
3:1
3:1
170.100
170.100
161+00.00
S.S. 171.218
3:1
3:1
0.020
0.020
S.S. 170.961
3:1
3:1
170.060
170.060
160+50.00
-L-

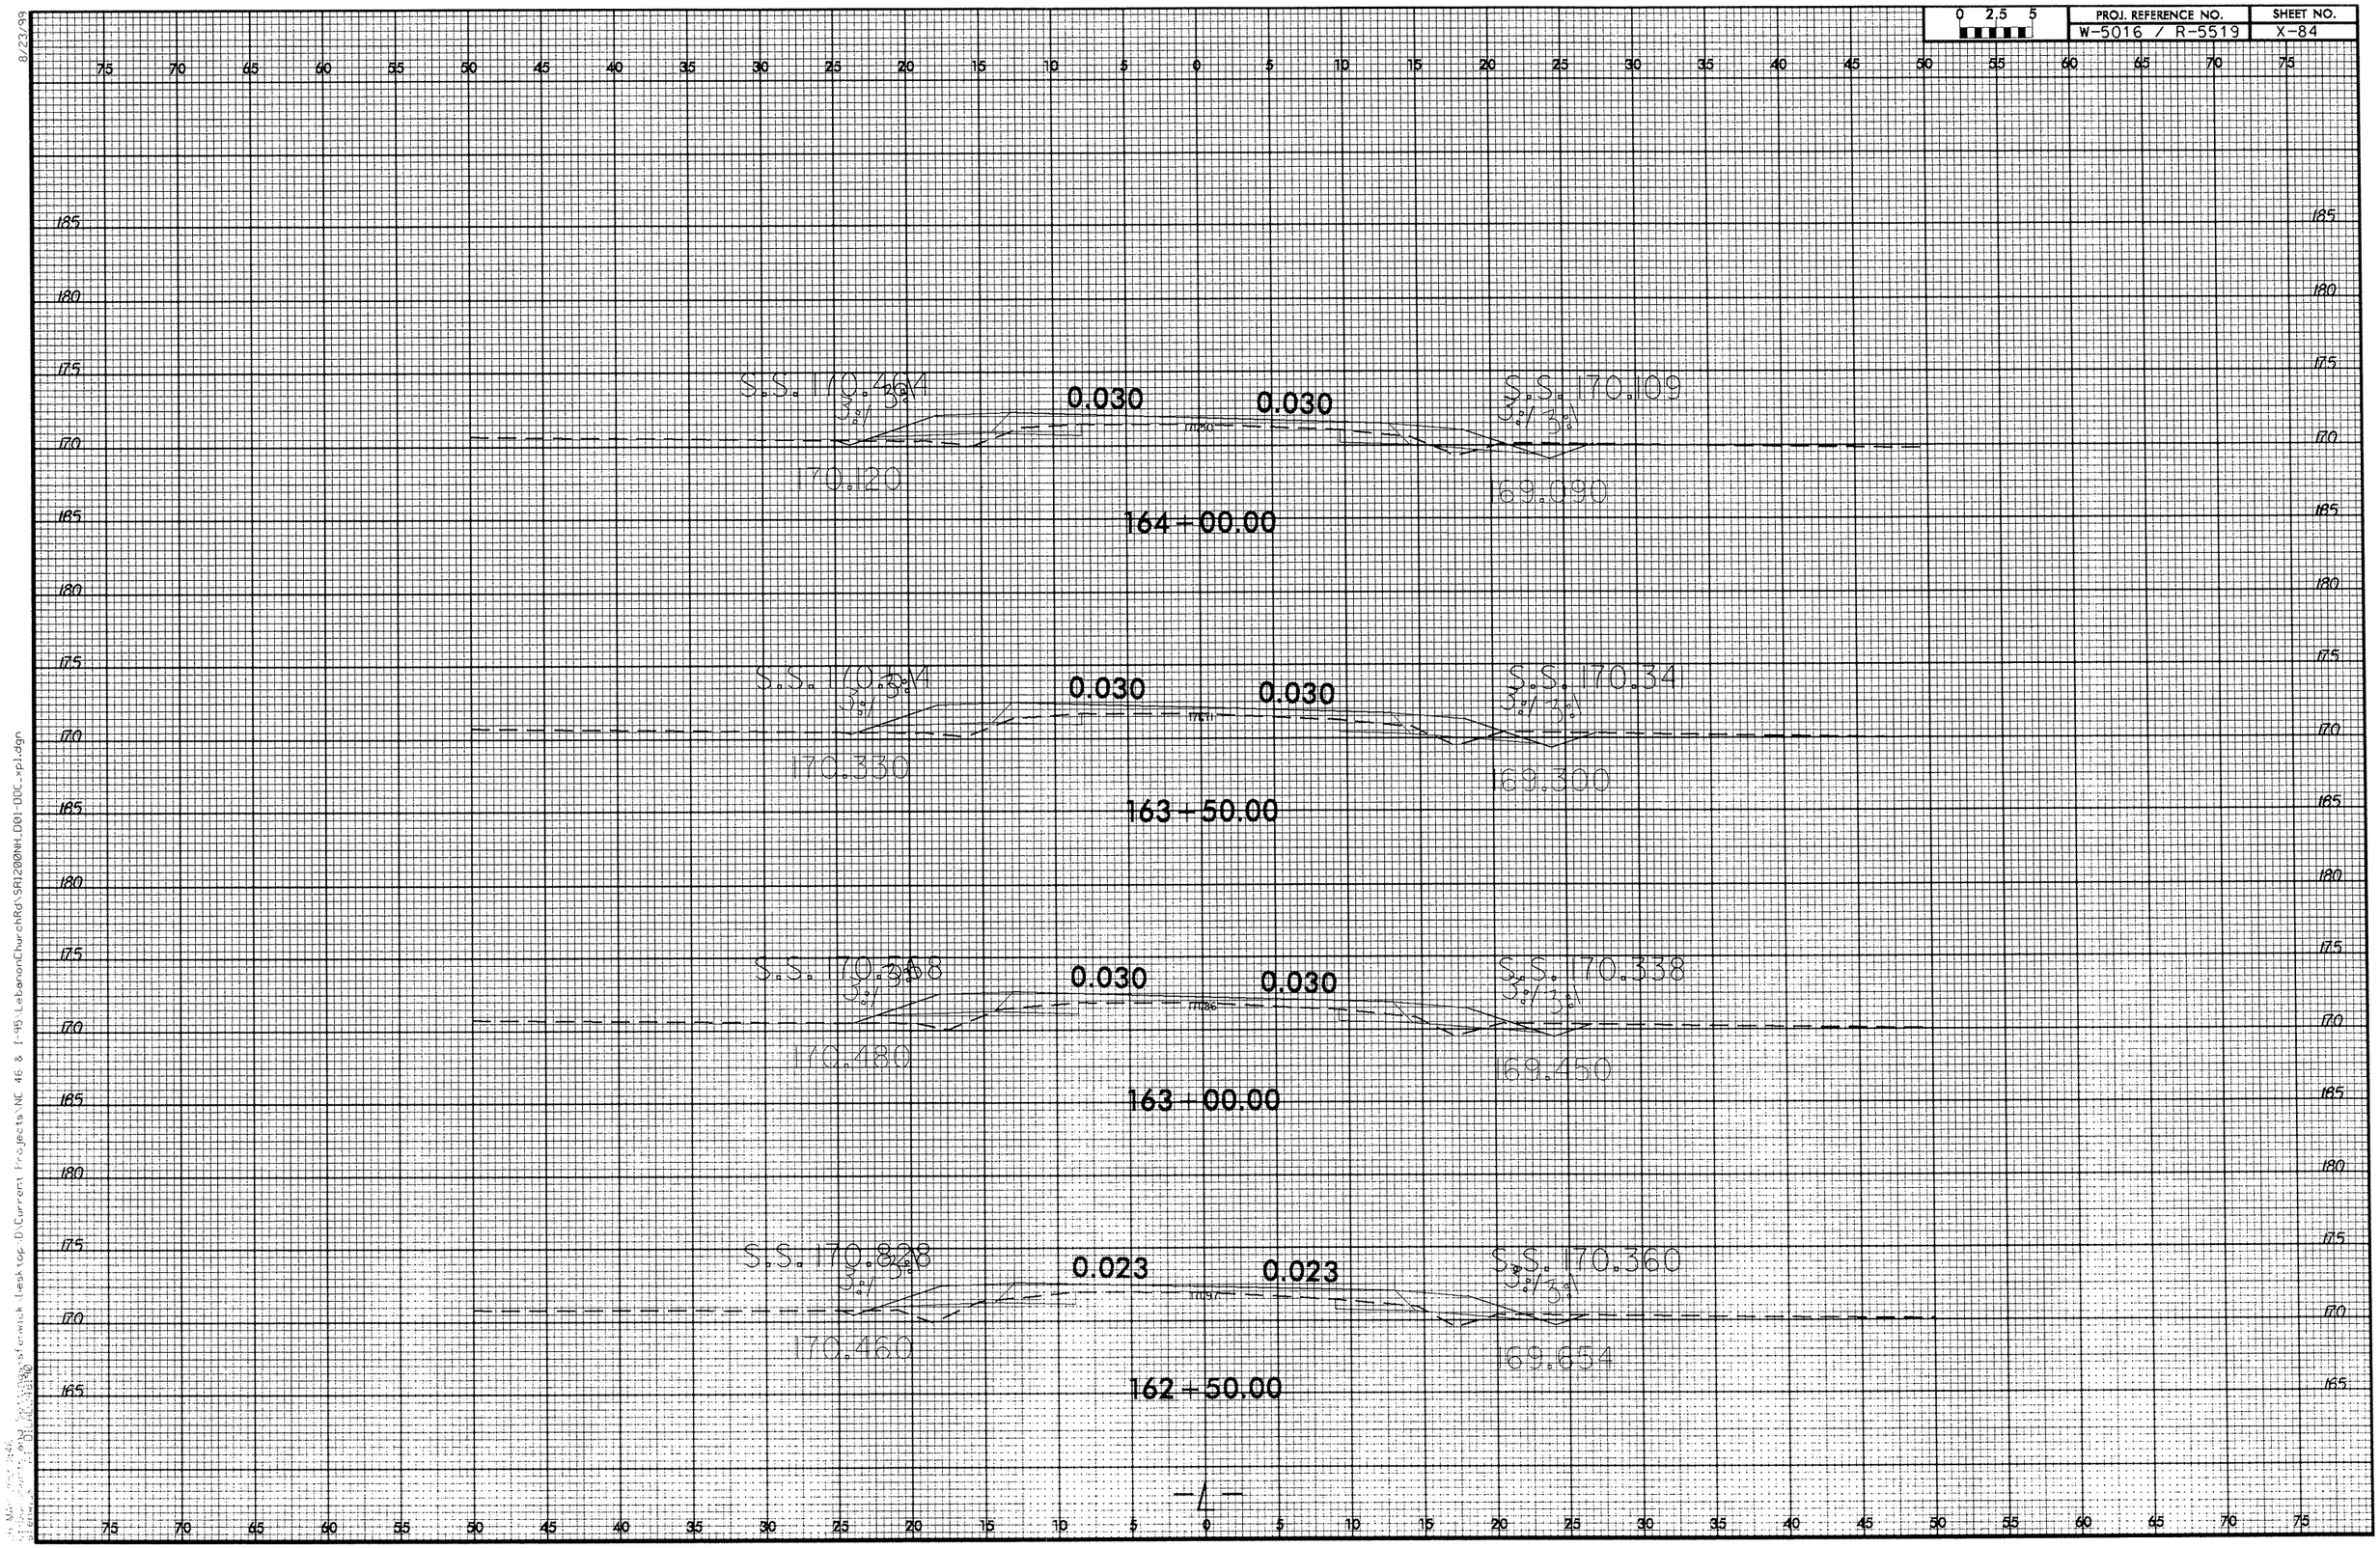

0 2.5 5
PROJ. REFERENCE NO.
W-5016 / R-5519
SHEET NO.
X-84
S.S. 170.464
0.030
0.030
S.S. 170.109
170.120
169.090
164+00.00
S.S. 170.414
0.030
0.030
S.S. 170.341
170.330
169.300
163+50.00
S.S. 170.568
0.030
0.030
S.S. 170.338
170.480
169.450
163+00.00
S.S. 170.828
0.023
0.023
S.S. 170.360
170.460
169.654
162+50.00
-L-

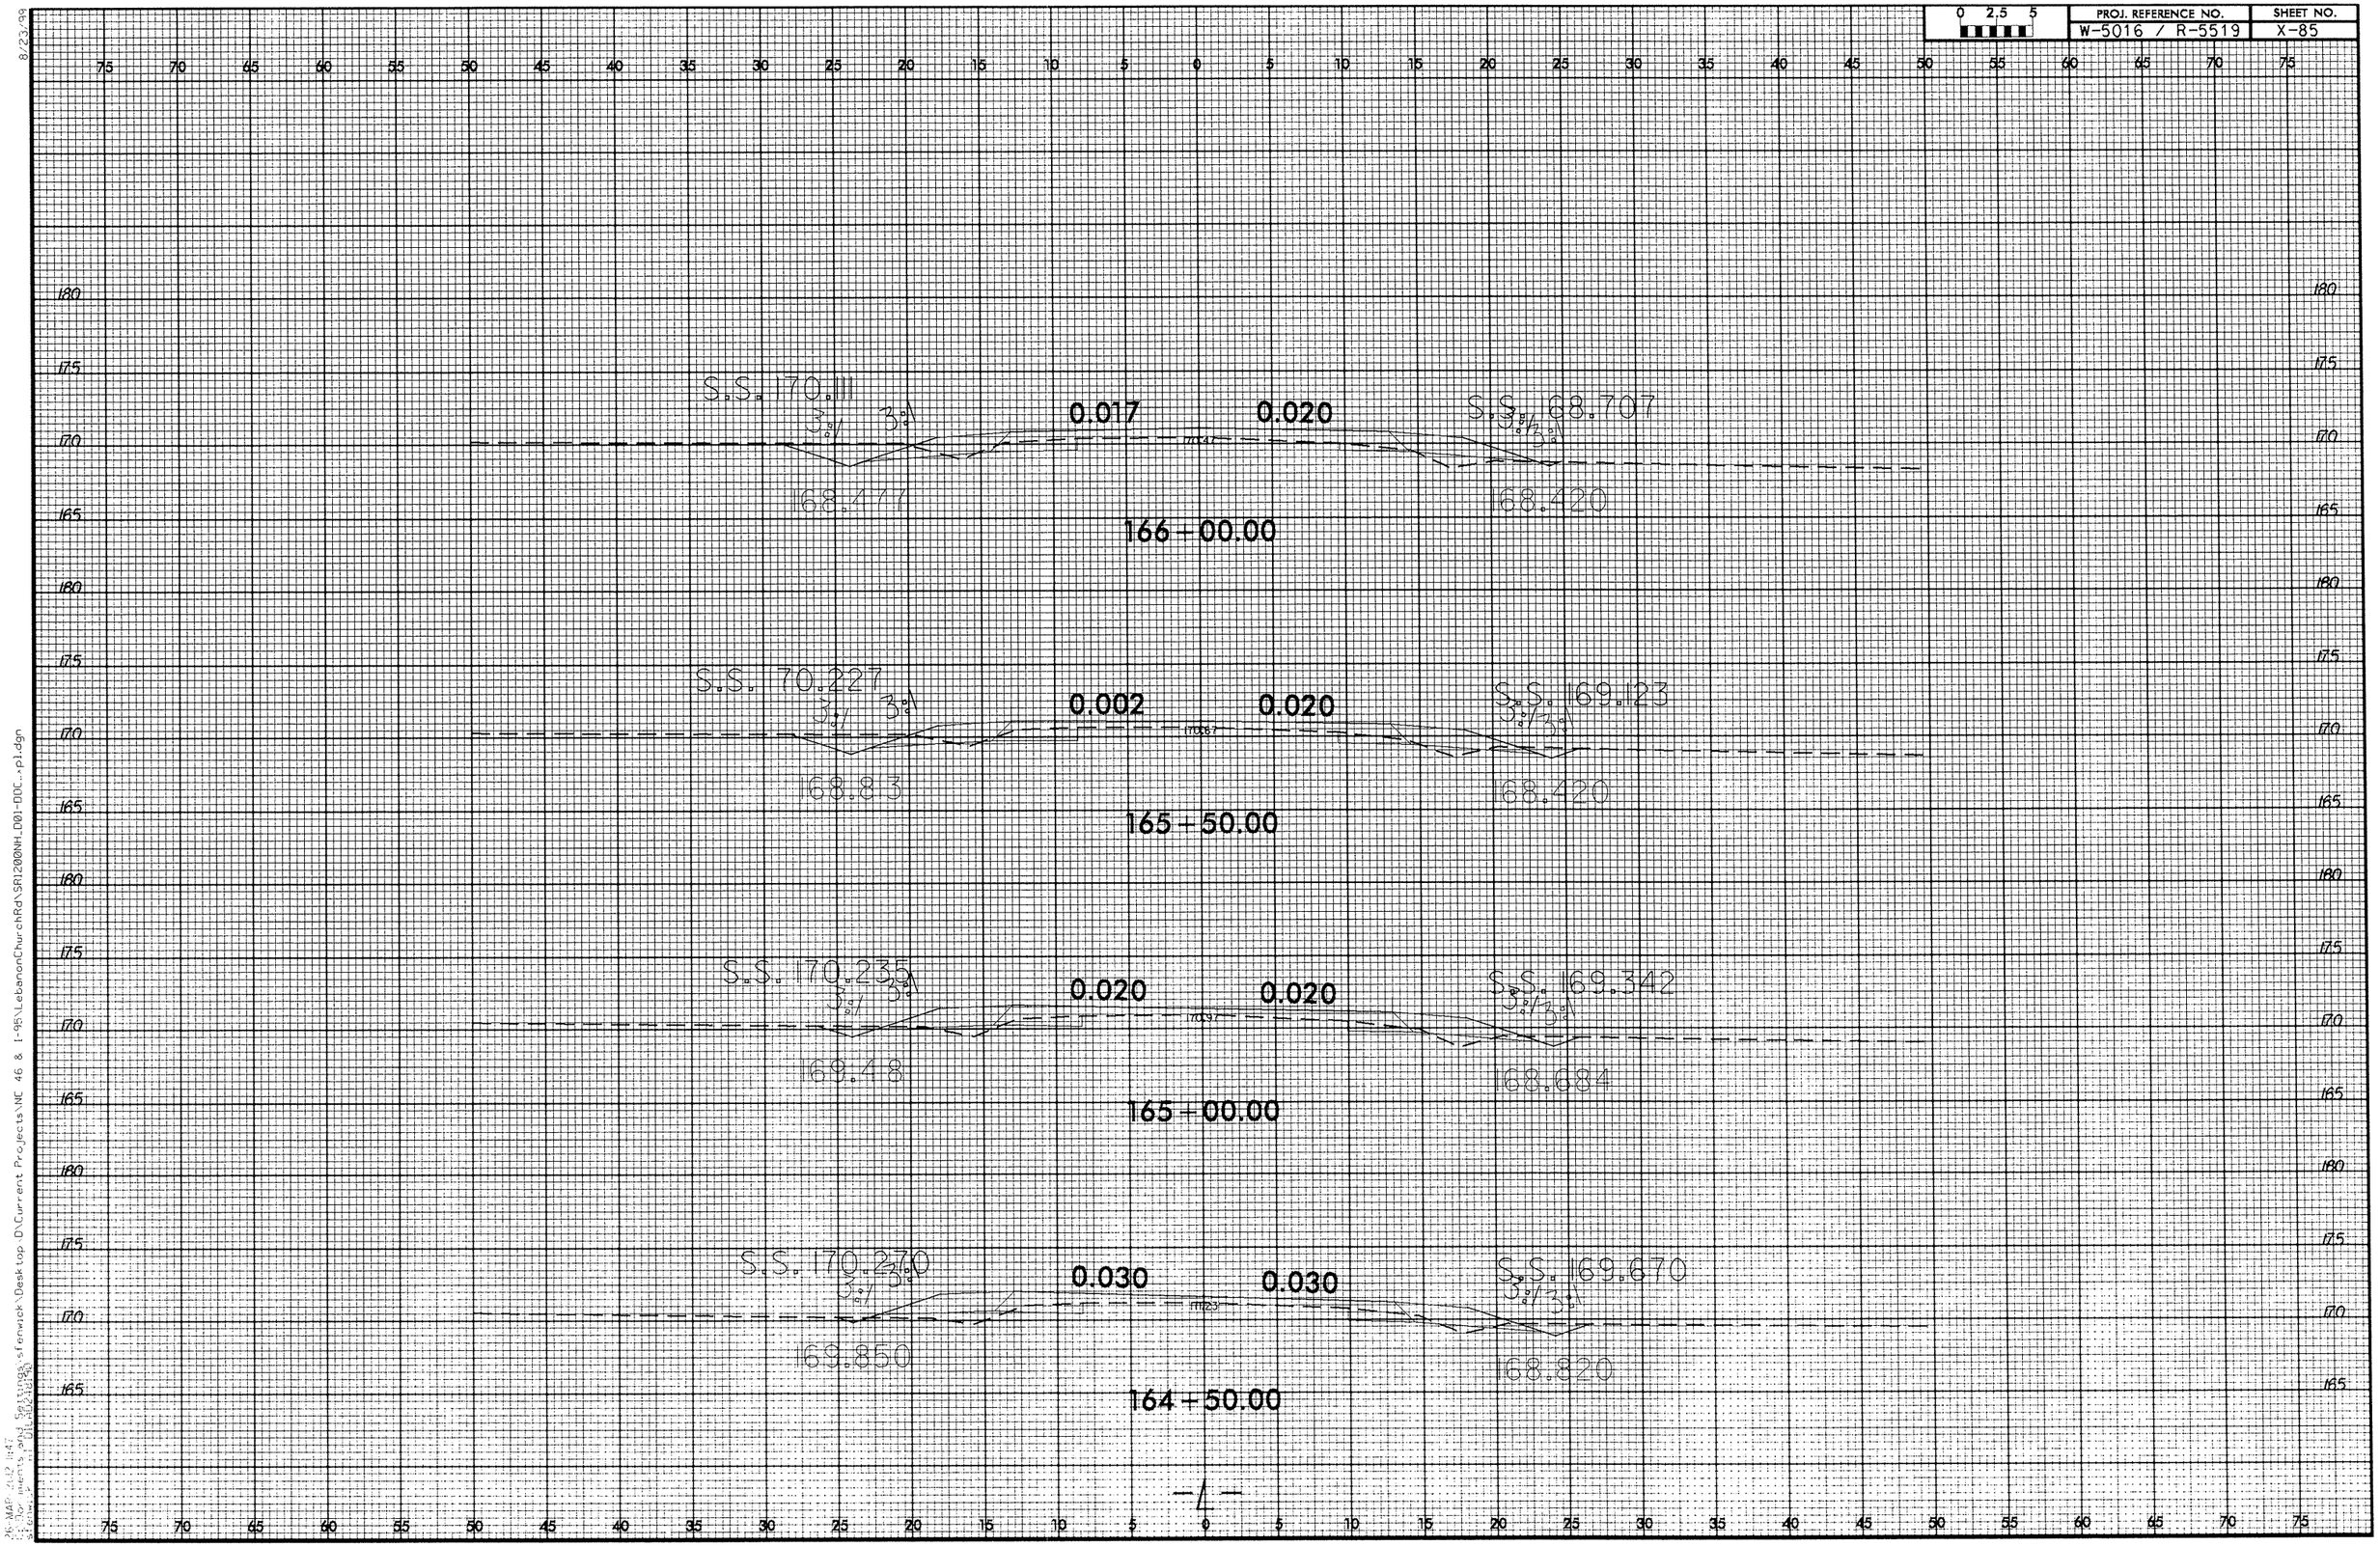

0 2.5 5
PROJ. REFERENCE NO.
W-5016 / R-5519
SHEET NO.
X-85
S.S. 170.111
3:1
3:1
0.017
0.020
S.S. 168.707
3:1
3:1
168.477
168.420
166+00.00
S.S. 170.227
3:1
3:1
0.002
0.020
S.S. 169.123
3:1
3:1
168.813
168.420
165+50.00
S.S. 170.235
3:1
3:1
0.020
0.020
S.S. 169.342
3:1
3:1
169.418
168.684
165+00.00
S.S. 170.270
3:1
3:1
0.030
0.030
S.S. 169.670
3:1
3:1
169.850
168.820
164+50.00
-L-

0 2.5 5	PROJ. REFERENCE NO.	SHEET NO.
	W-5016 / R-5519	X-86

8/23/99

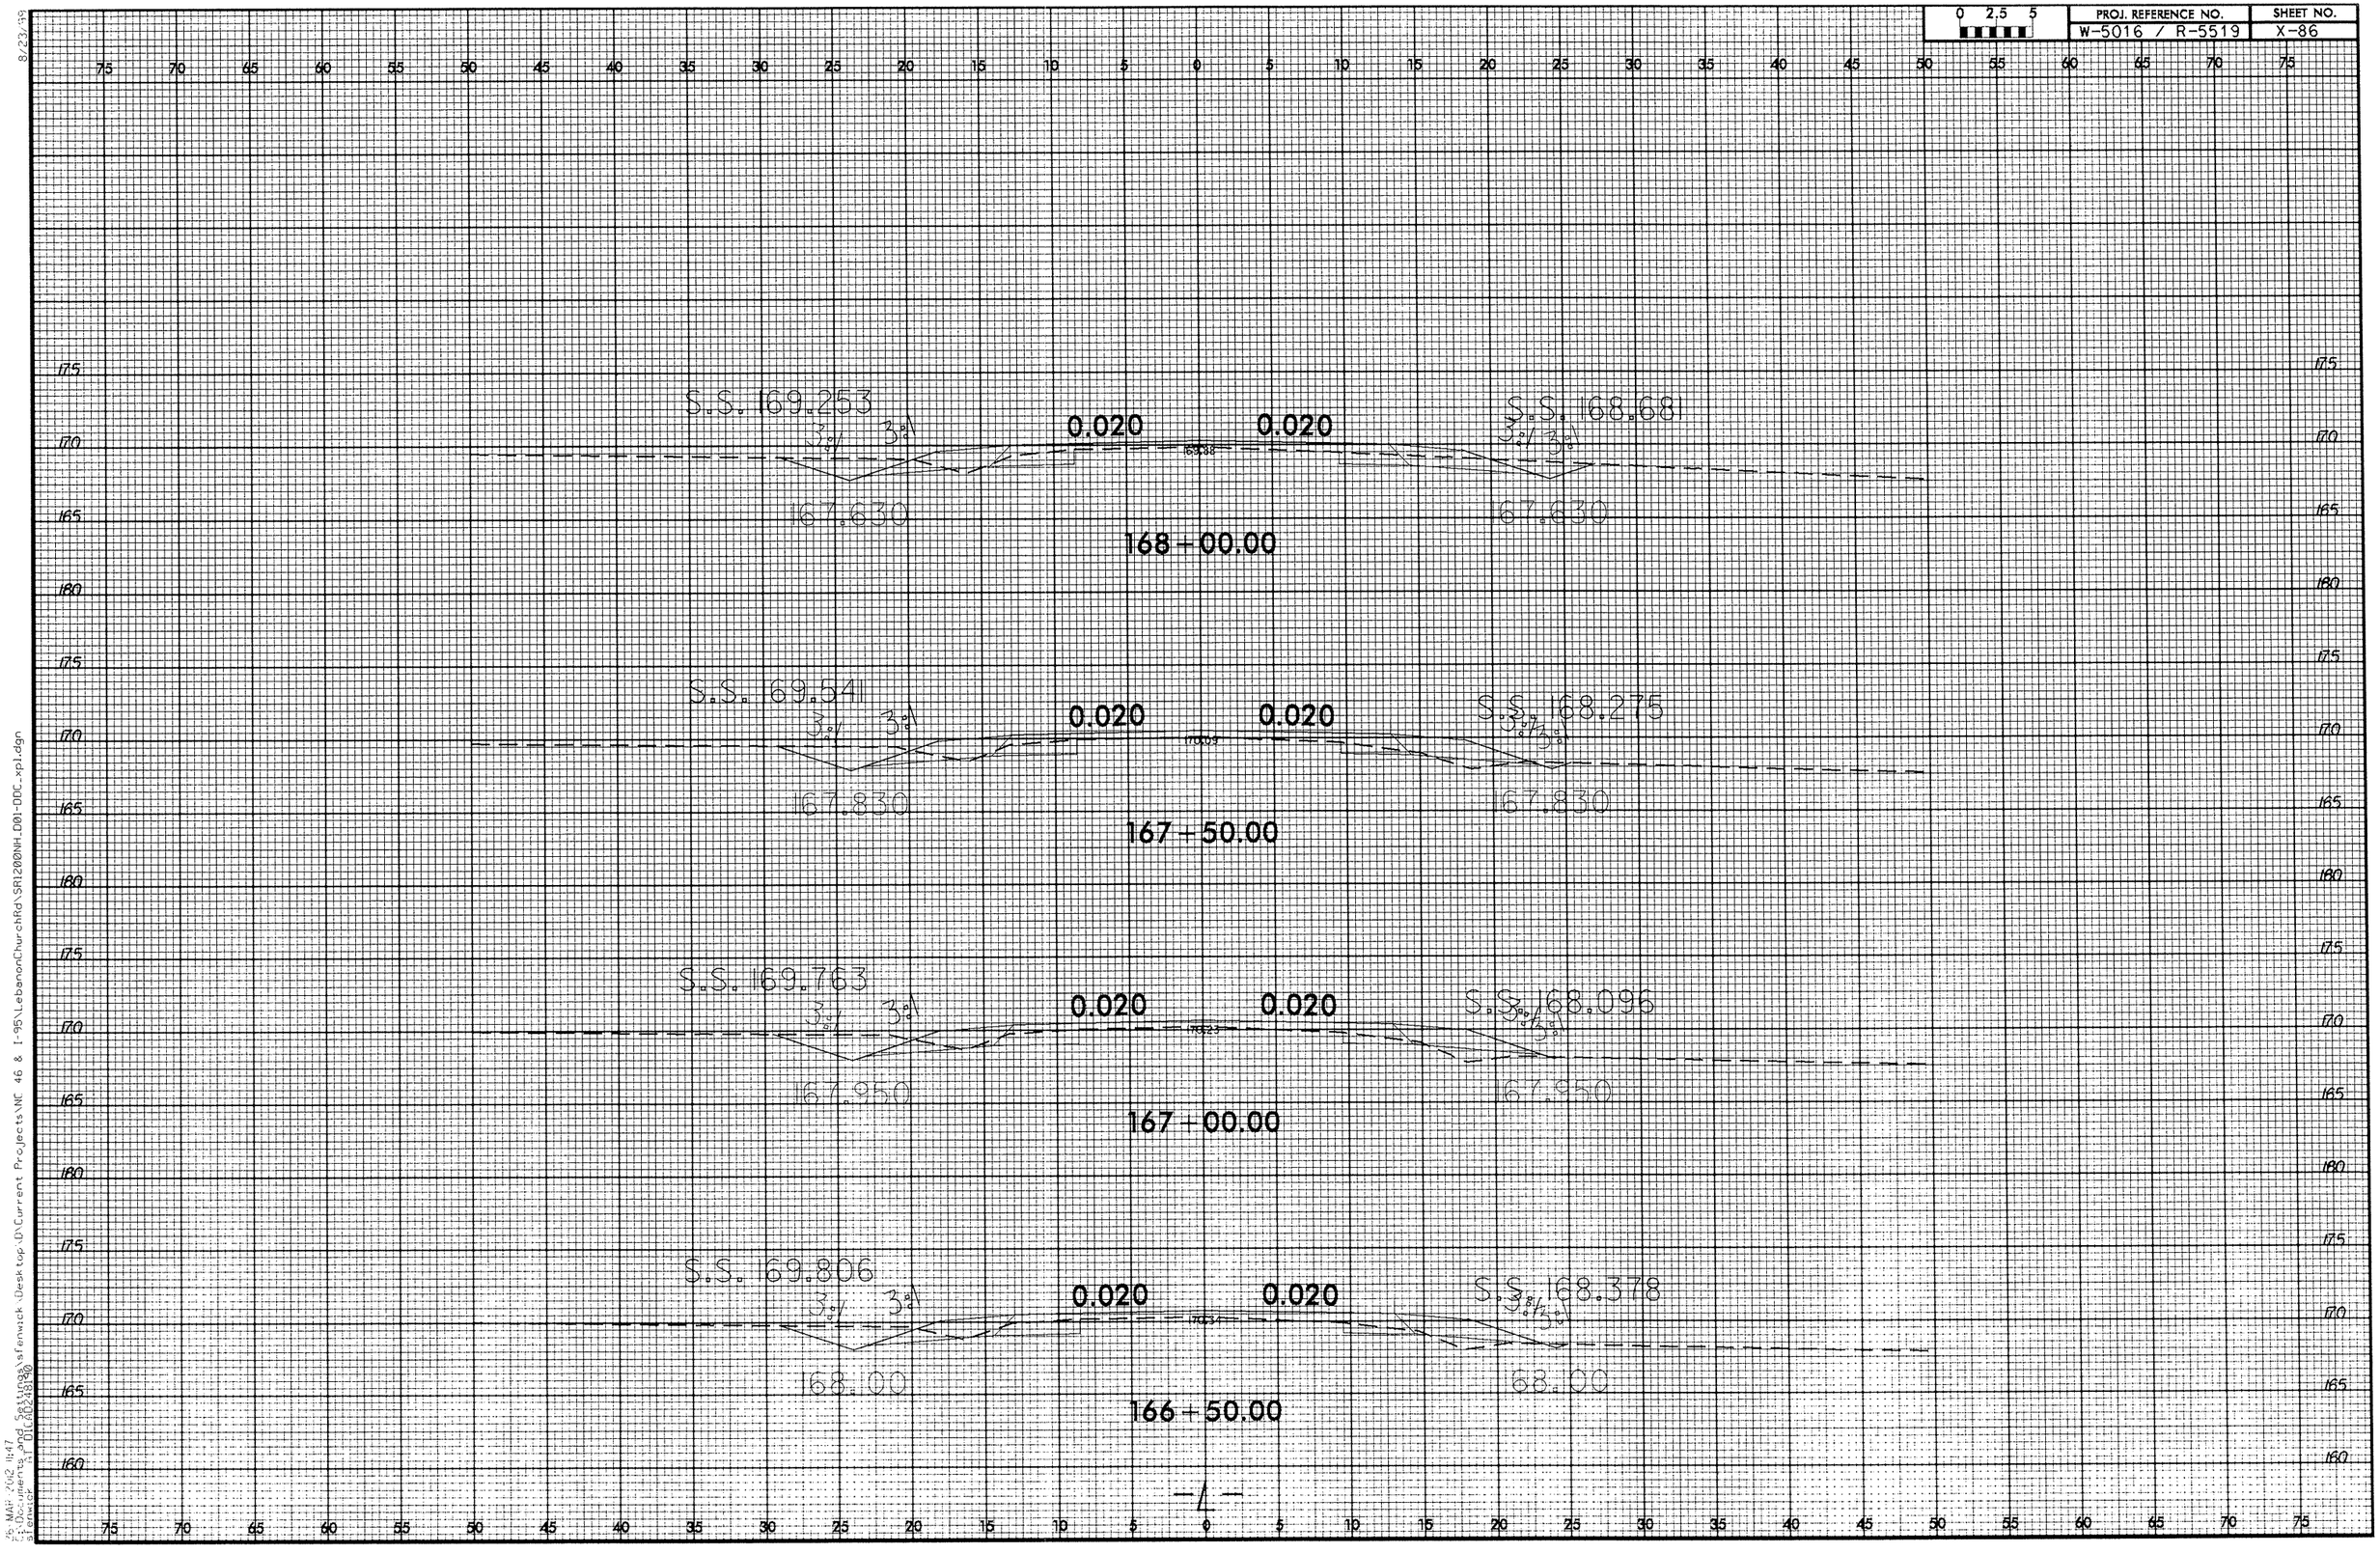

-4-

26 MAY 2002 11:47
Z:\Documents and Settings\fenwick\Desktop\D\Current Projects\NC 46 & I-95\LebanonChurchRd\SR1208NH_001-DOC_xpl.dgn

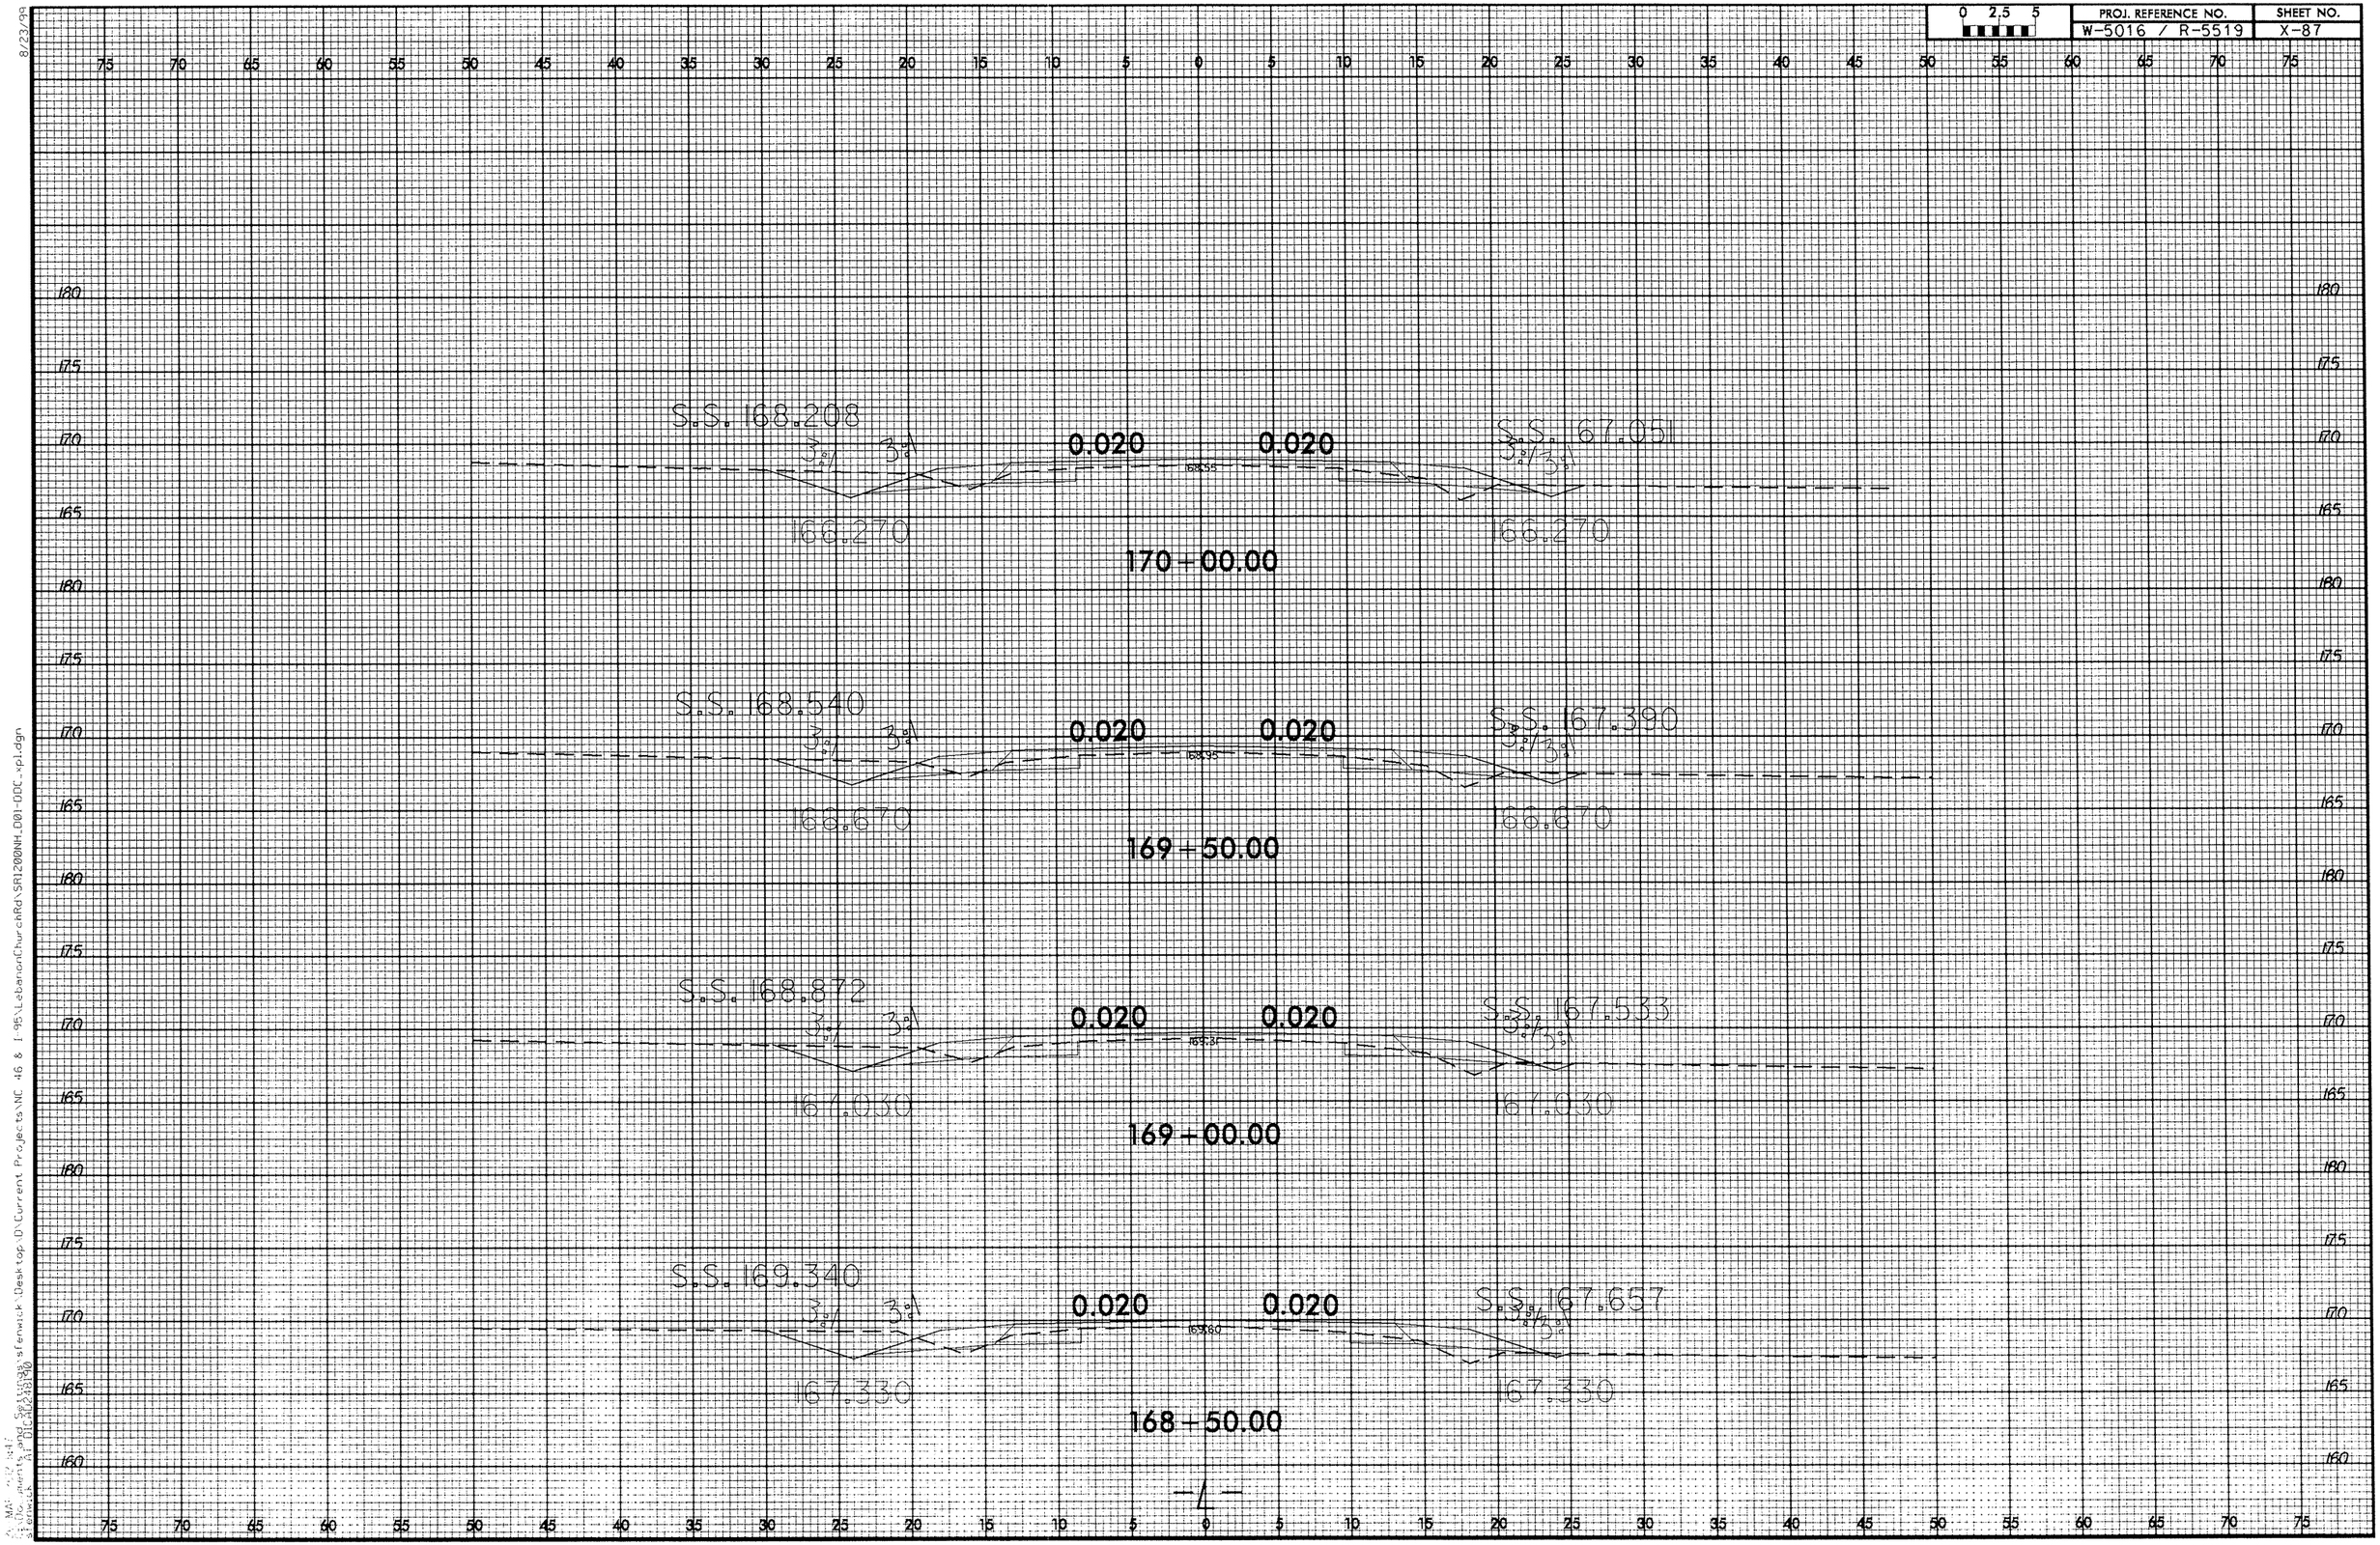

0 2.5 5
PROJ. REFERENCE NO.
W-5016 / R-5519
SHEET NO.
X-87
S.S. 168.208
3:1
3:1
0.020
0.020
S.S. 167.051
3:1
3:1
166.270
166.270
170+00.00
S.S. 168.540
3:1
3:1
0.020
0.020
S.S. 167.390
3:1
3:1
166.670
166.670
169+50.00
S.S. 168.872
3:1
3:1
0.020
0.020
S.S. 167.533
3:1
3:1
167.030
167.030
169+00.00
S.S. 169.340
3:1
3:1
0.020
0.020
S.S. 167.657
3:1
3:1
167.330
167.330
168+50.00
-L-

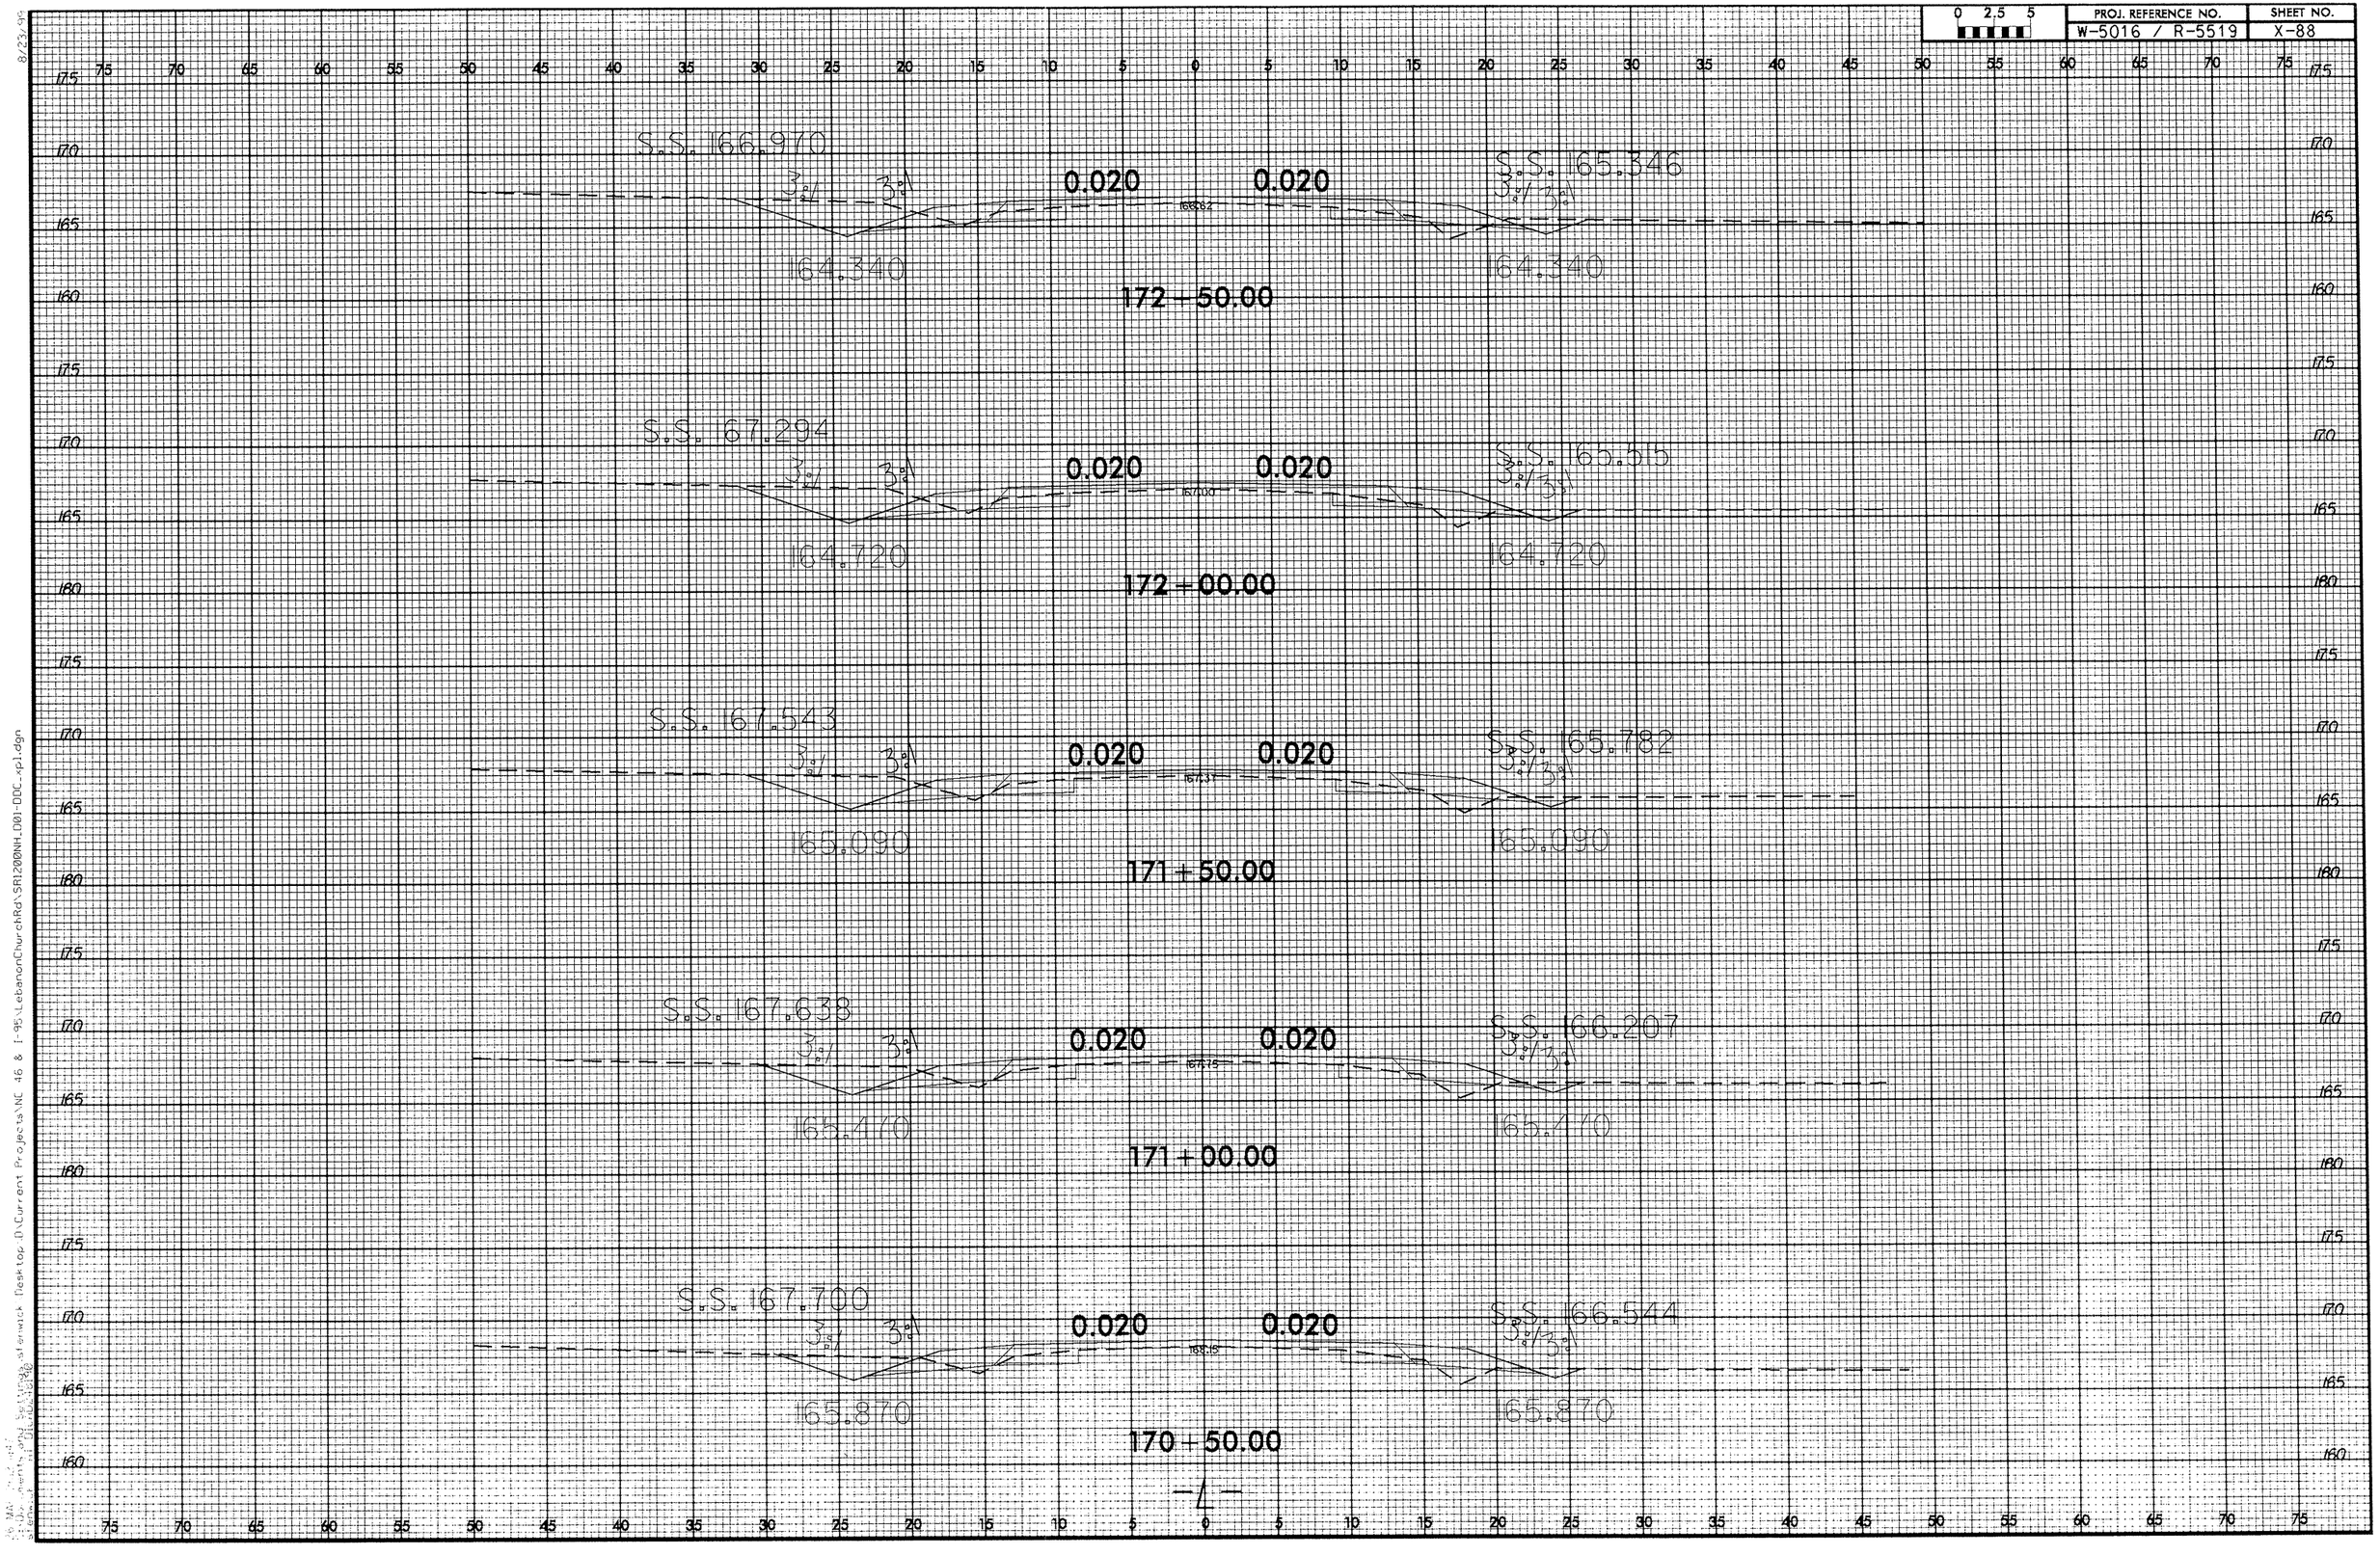

0 2.5 5
PROJ. REFERENCE NO.
W-5016 / R-5519
SHEET NO.
X-88
S.S. 166.970
3:1
3:1
0.020
0.020
S.S. 165.346
3:1
3:1
164.340
164.340
172+50.00
S.S. 167.294
3:1
3:1
0.020
0.020
S.S. 165.515
3:1
3:1
164.720
164.720
172+00.00
S.S. 167.543
3:1
3:1
0.020
0.020
S.S. 165.782
3:1
3:1
165.090
165.090
171+50.00
S.S. 167.638
3:1
3:1
0.020
0.020
S.S. 166.207
3:1
3:1
165.470
165.470
171+00.00
S.S. 167.700
3:1
3:1
0.020
0.020
S.S. 166.544
3:1
3:1
165.870
165.870
170+50.00
-L-

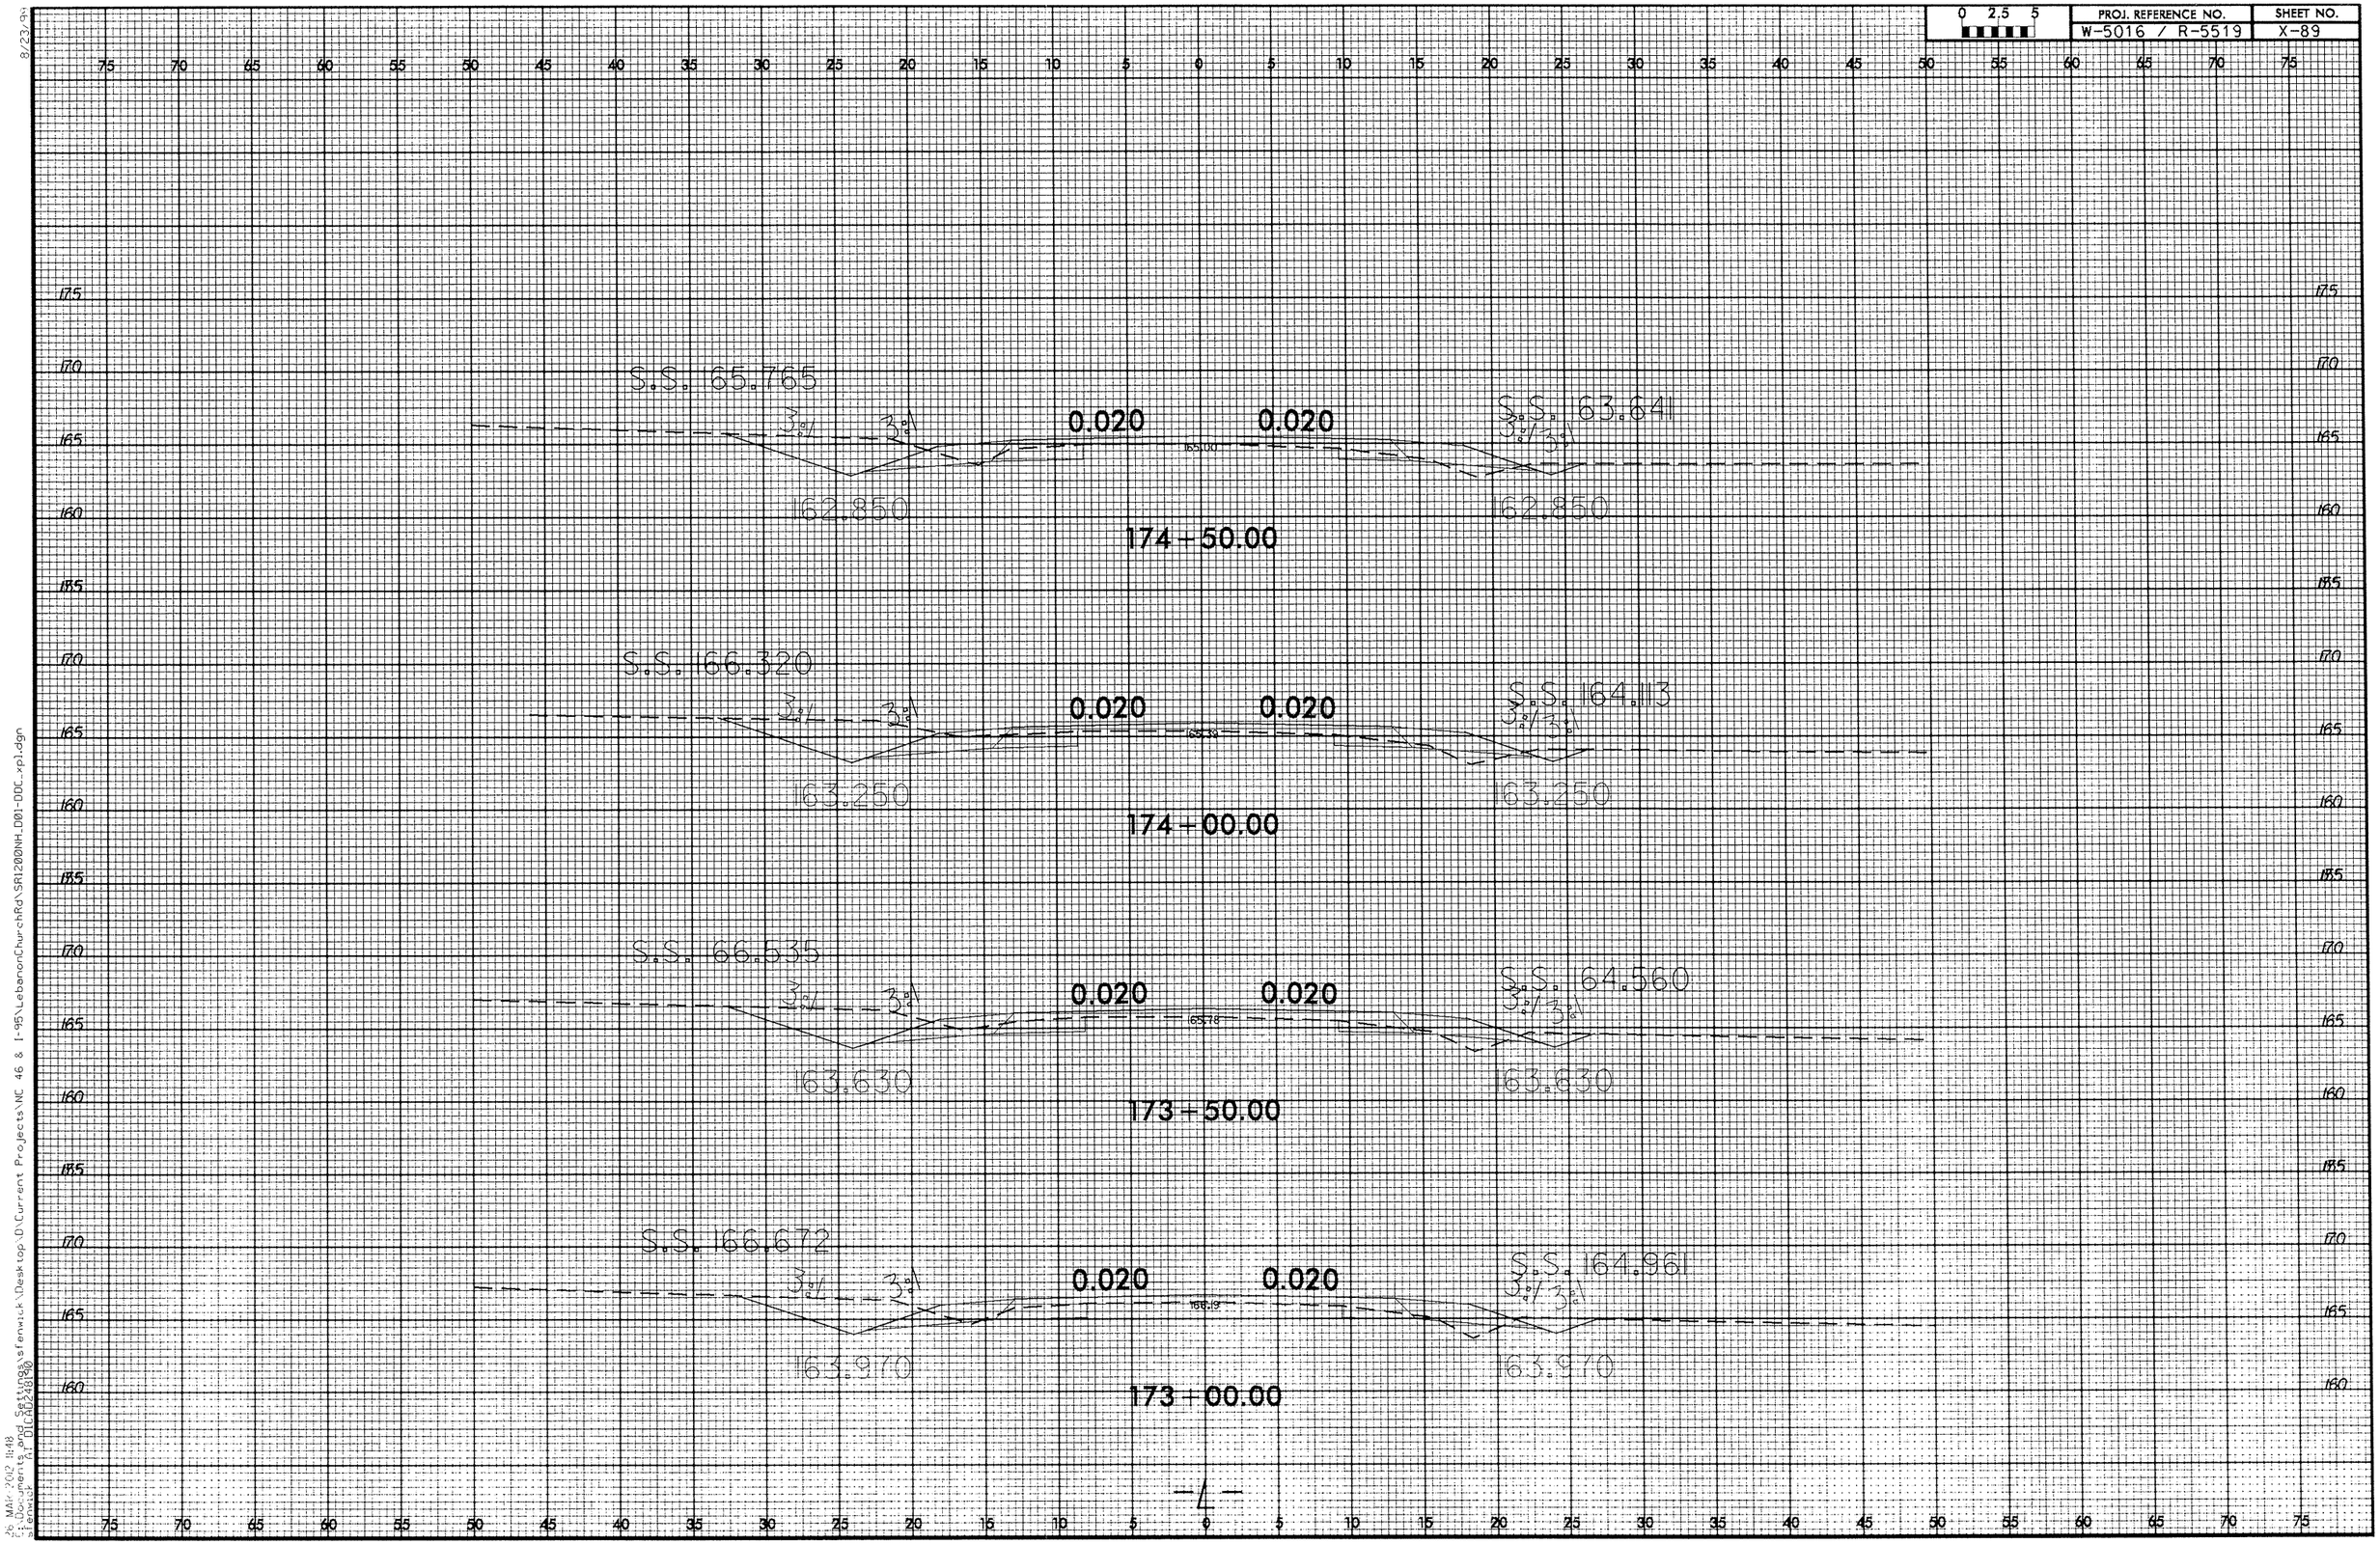

0 2.5 5
PROJ. REFERENCE NO.
W-5016 / R-5519
SHEET NO.
X-89
S.S. 165.765
3:1
3:1
0.020
0.020
S.S. 163.641
3:1/3:1
162.850
162.850
174+50.00
S.S. 166.320
3:1
3:1
0.020
0.020
S.S. 164.113
3:1/3:1
163.250
163.250
174+00.00
S.S. 166.535
3:1
3:1
0.020
0.020
S.S. 164.560
3:1/3:1
163.630
163.630
173+50.00
S.S. 166.672
3:1
3:1
0.020
0.020
S.S. 164.961
3:1/3:1
163.970
163.970
173+00.00
-L-

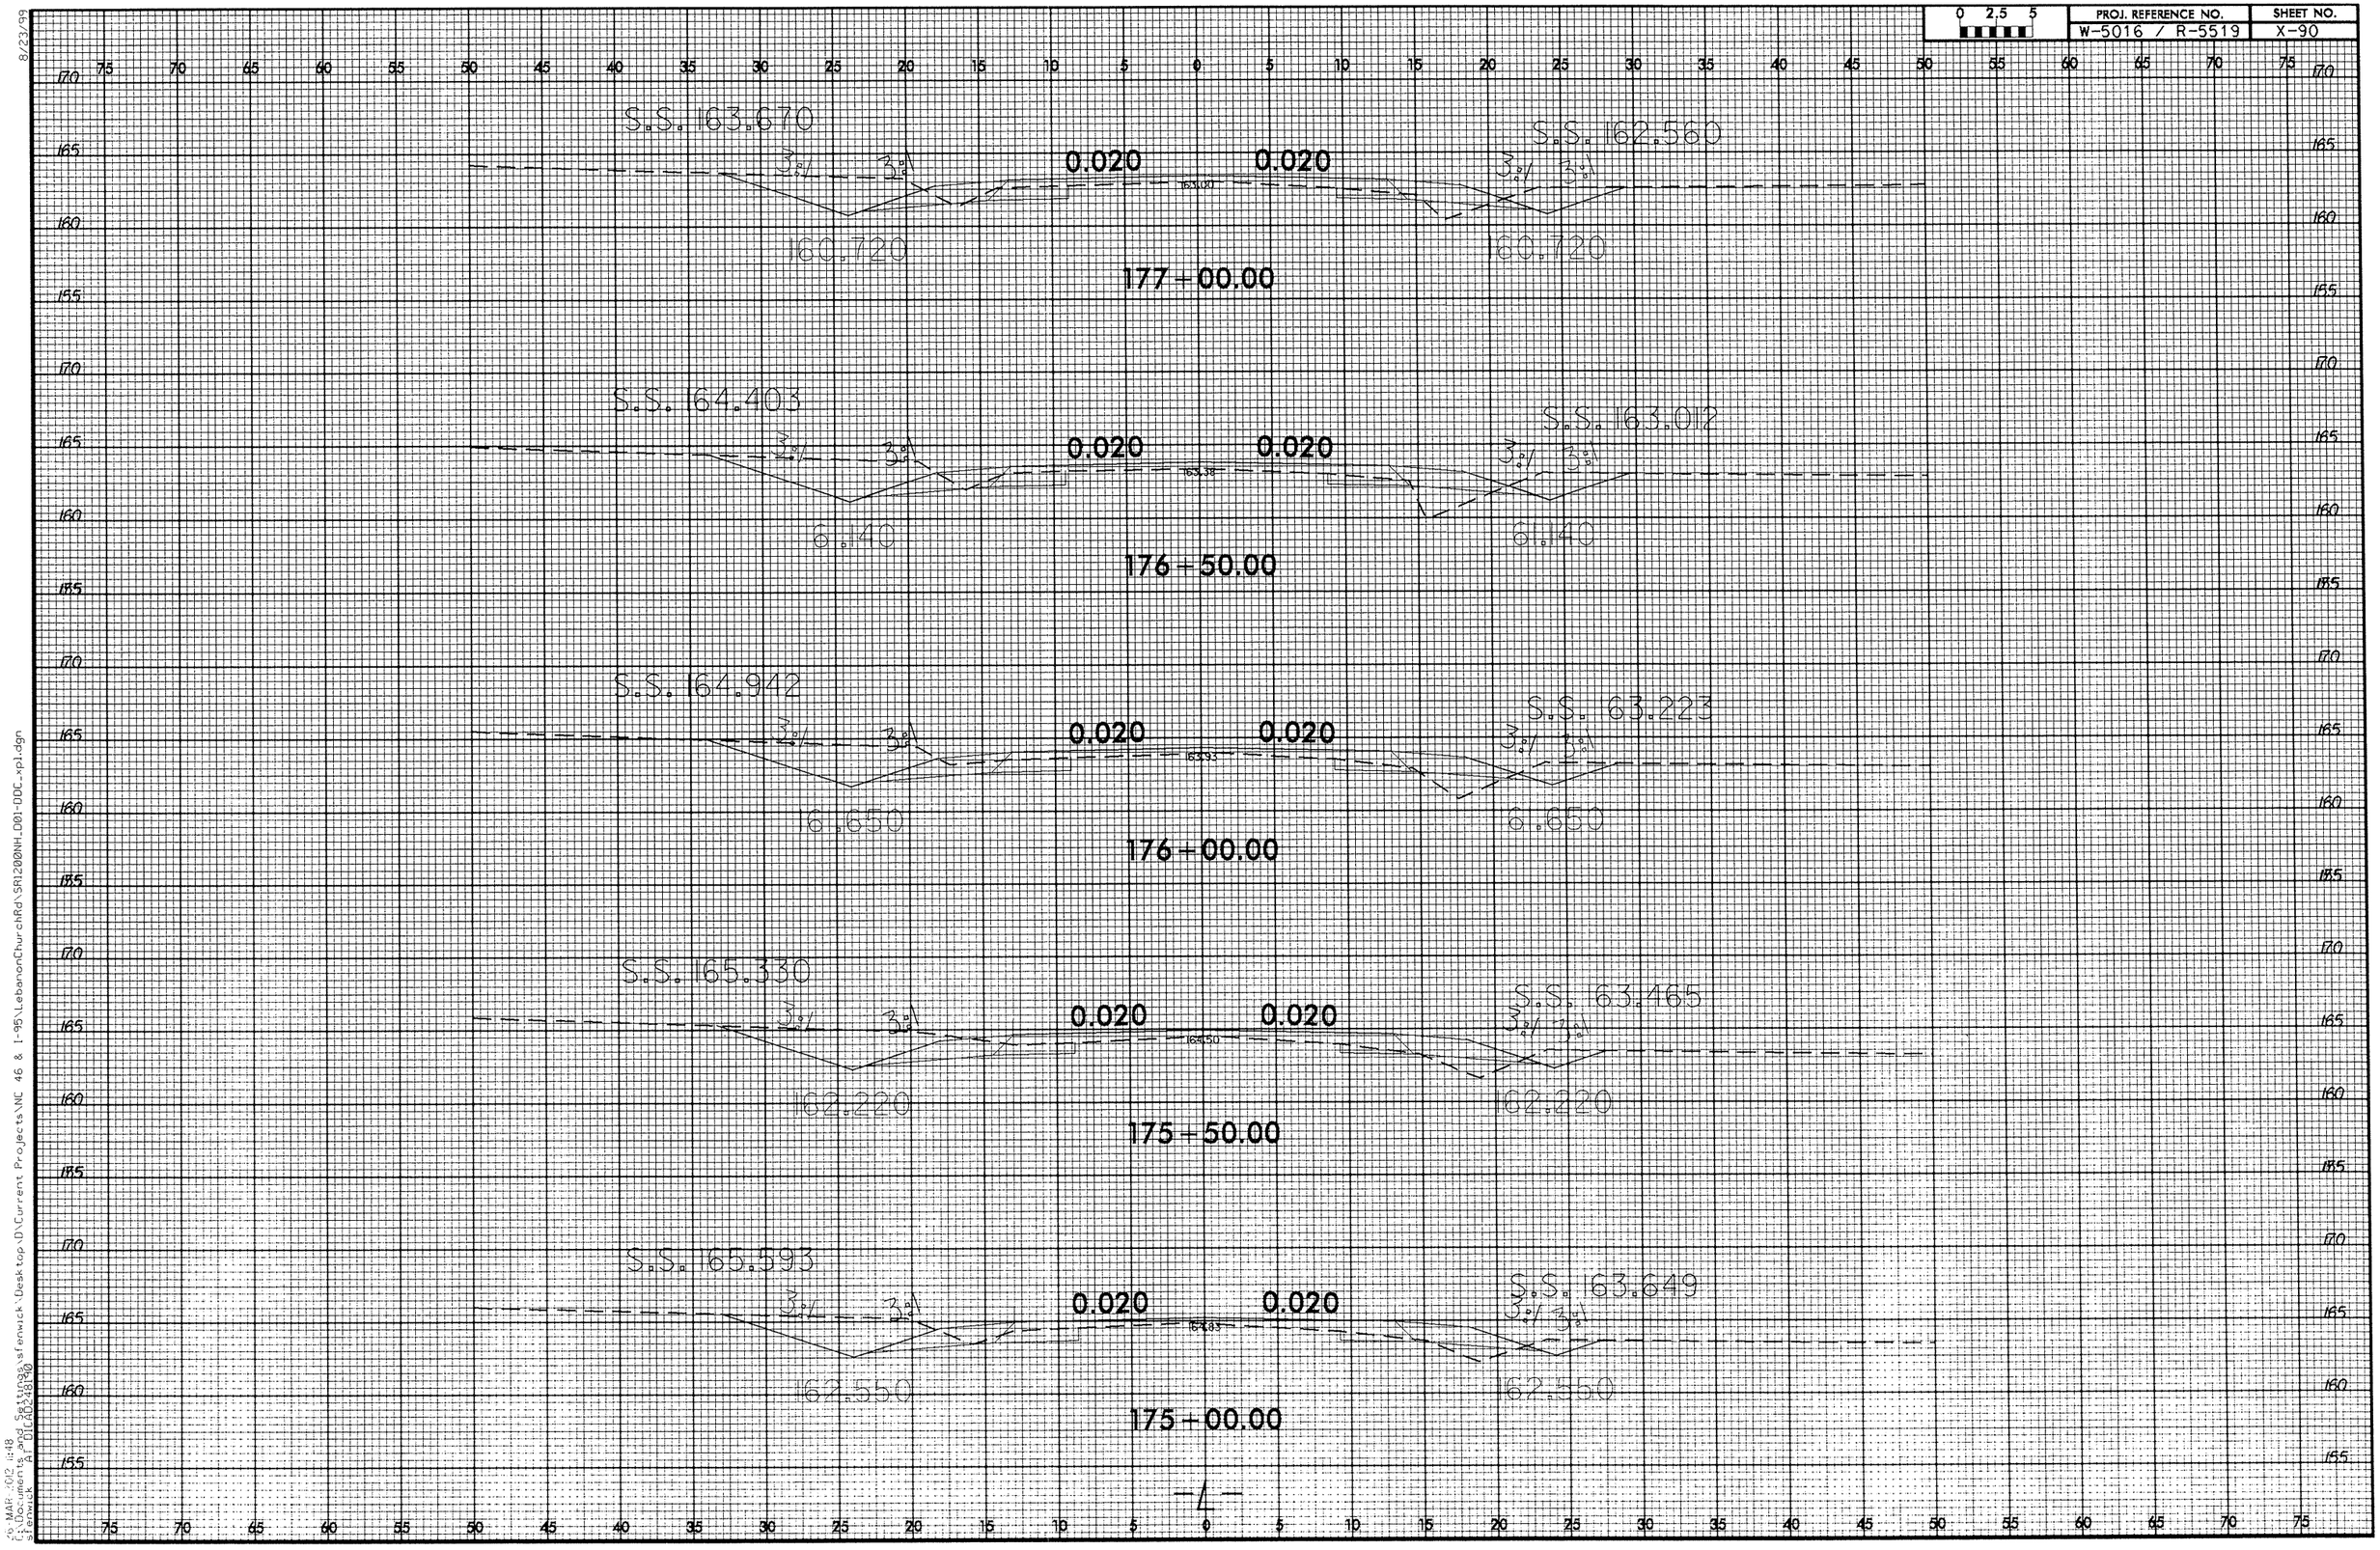

8/23/99

26-MAR-2012 11:48
C:\Documents and Settings\sfenwick\Desktop\D\Current Projects\NC 46 & I-95\LebanonChurchRd\SR1200NH_D01-DDC_xpl.dgn
sfenwick AT DICAD248190

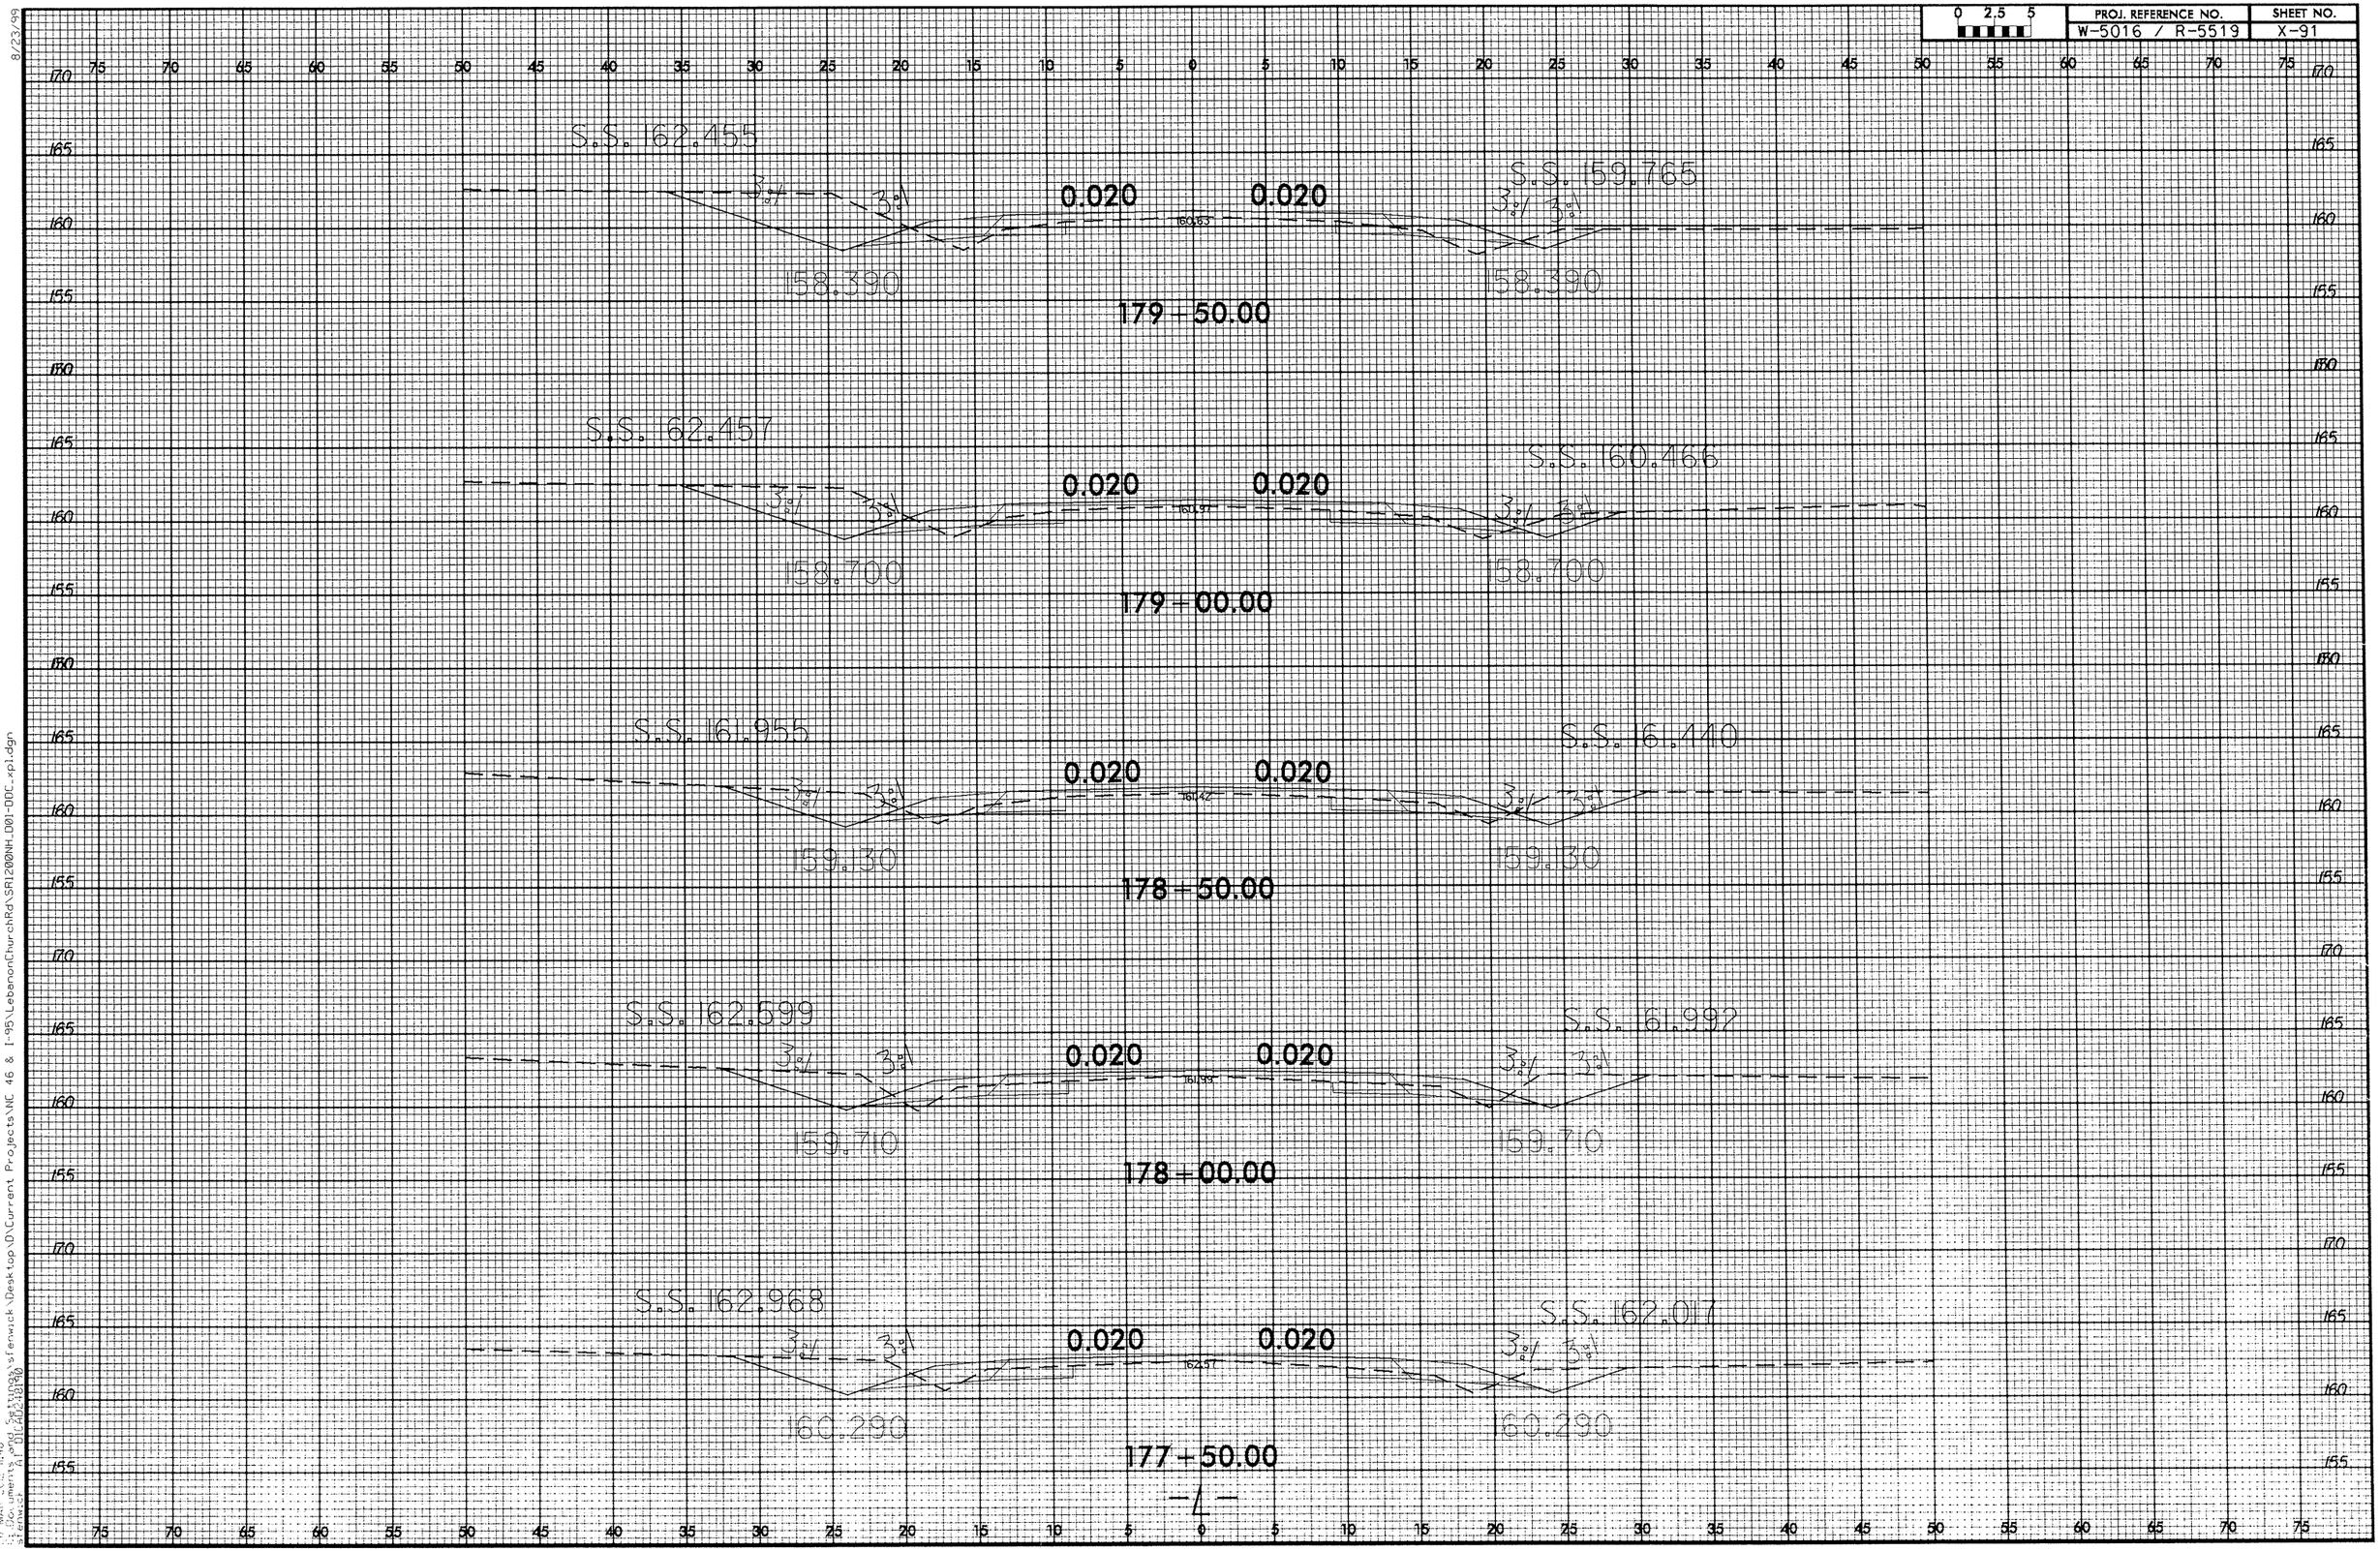

0 2.5 5
PROJ. REFERENCE NO.
W-5016 / R-5519
SHEET NO.
X-91
S.S. 162.455
S.S. 159.765
0.020
0.020
158.390
158.390
179+50.00
S.S. 162.457
S.S. 160.466
0.020
0.020
158.700
158.700
179+00.00
S.S. 161.955
S.S. 161.440
0.020
0.020
159.130
159.130
178+50.00
S.S. 162.599
S.S. 161.992
0.020
0.020
159.710
159.710
178+00.00
S.S. 162.968
S.S. 162.017
0.020
0.020
160.290
160.290
177+50.00

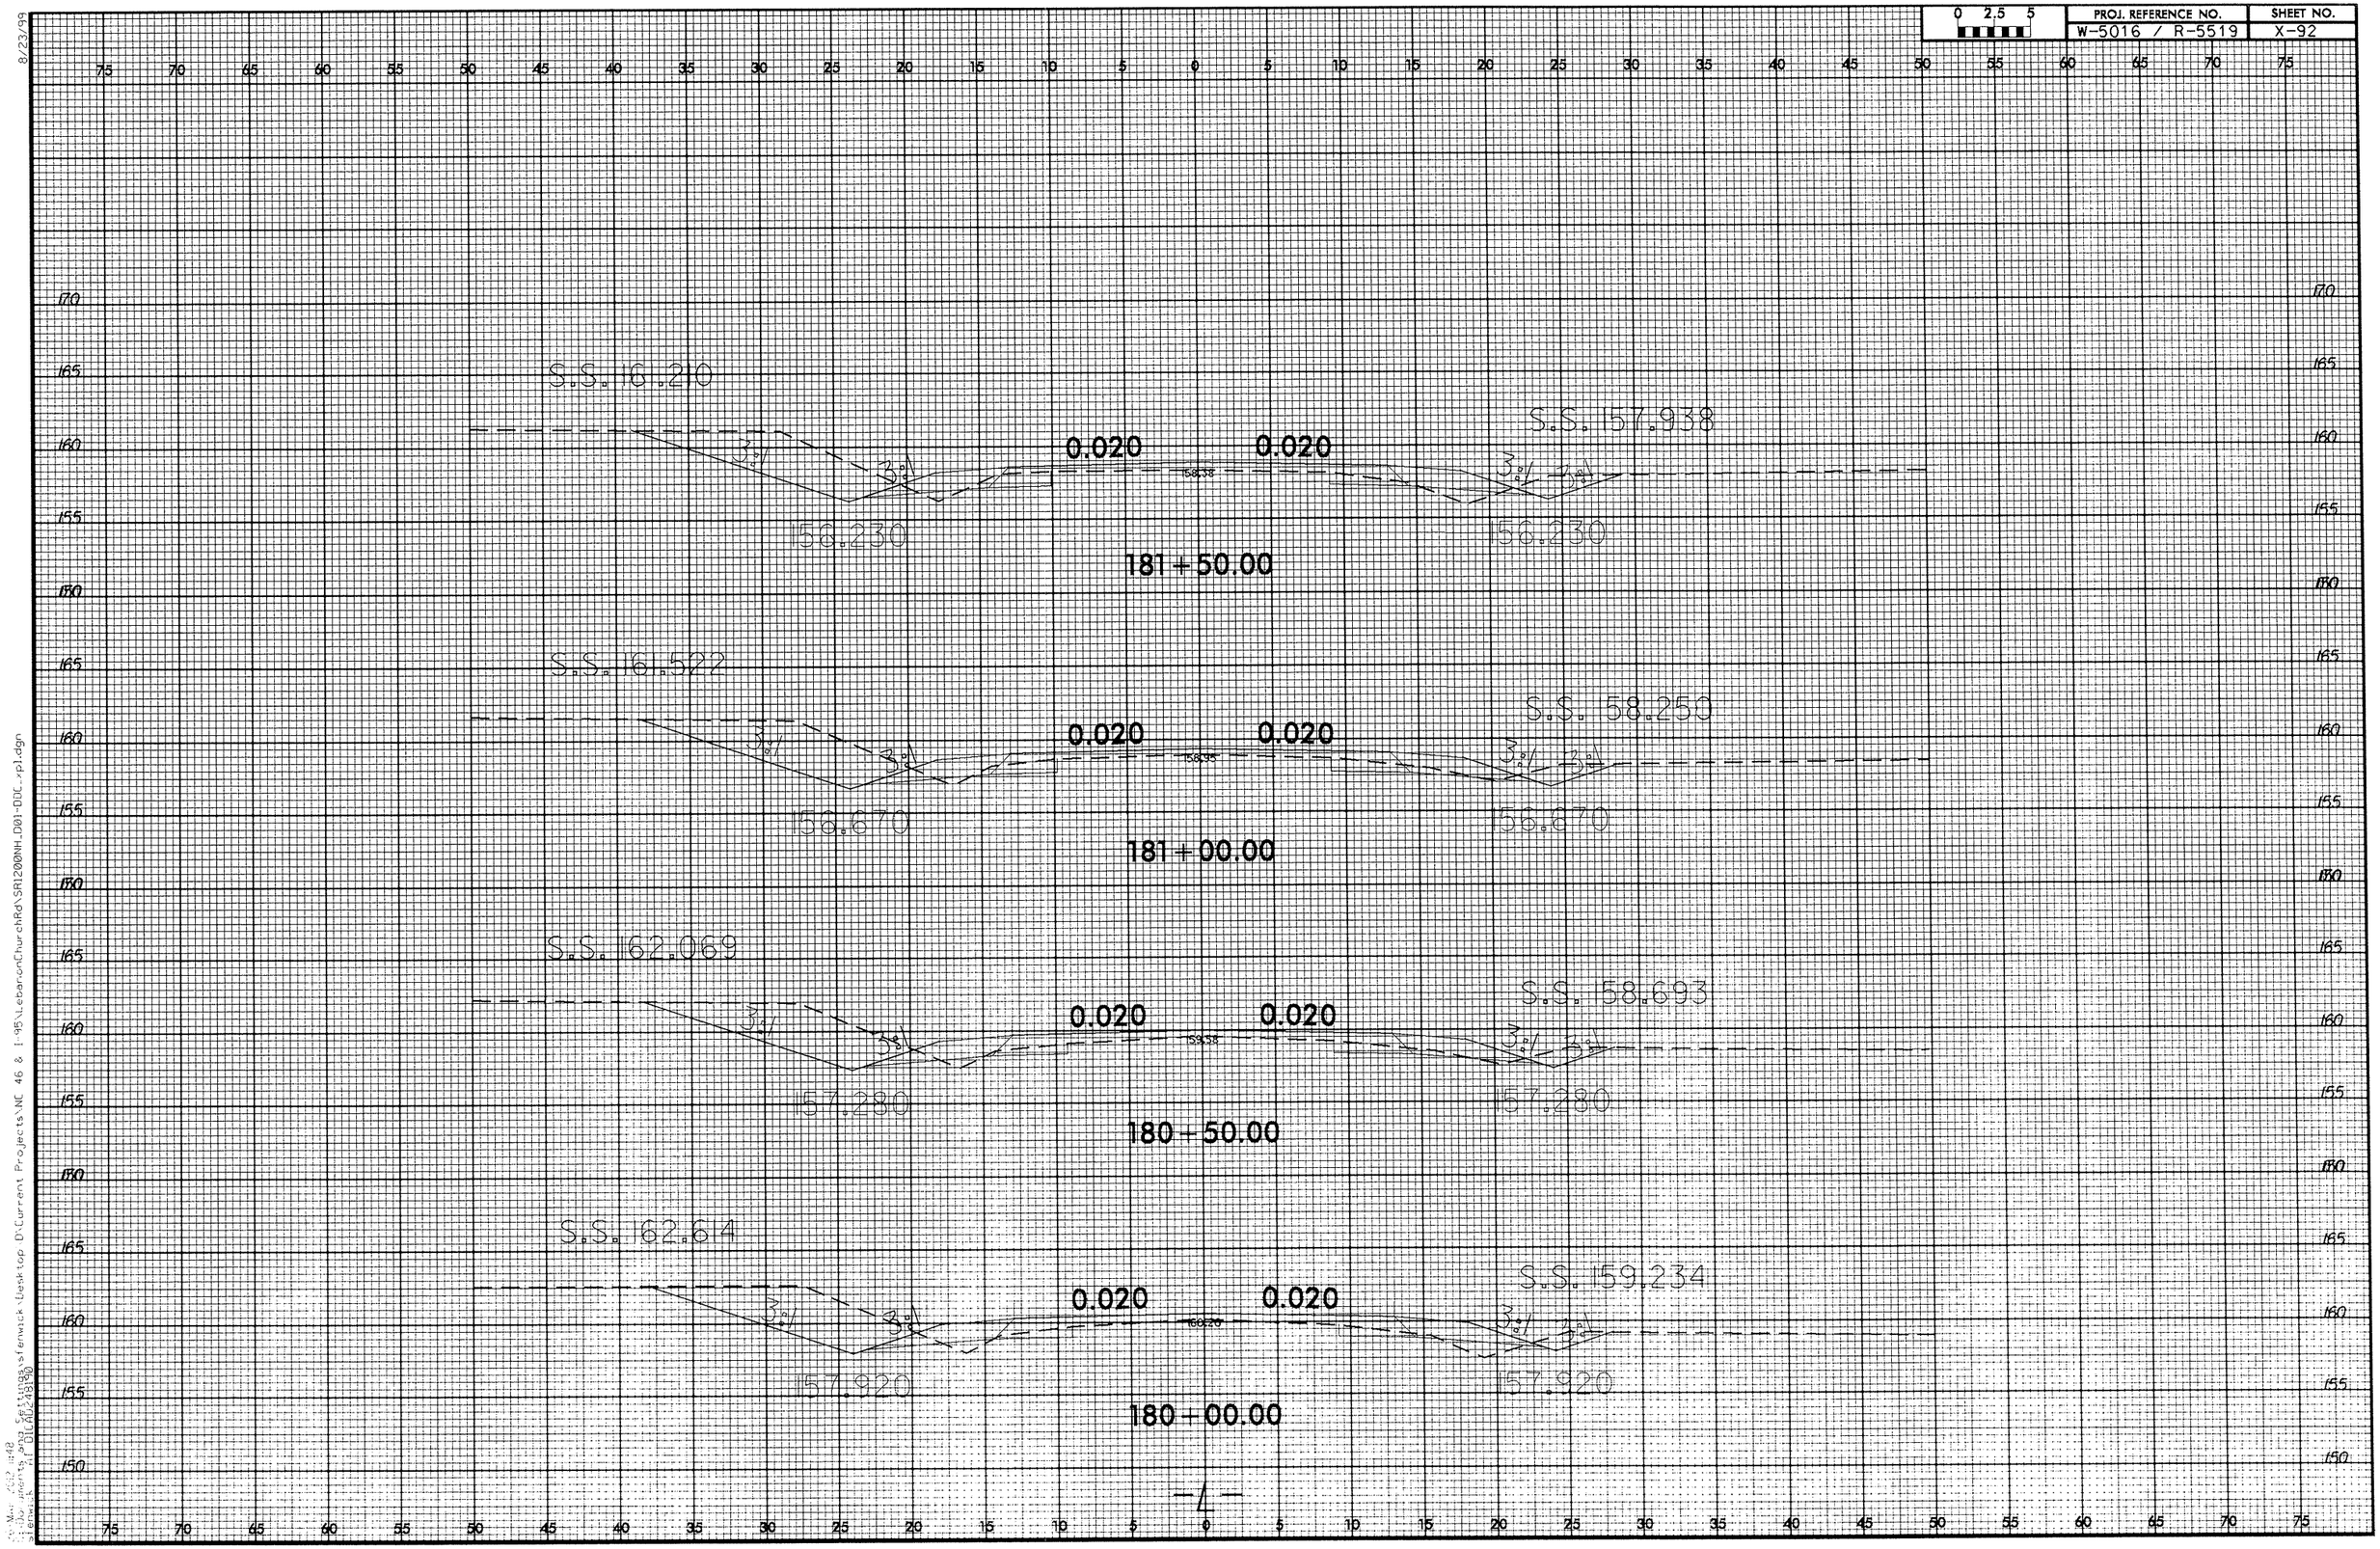

0 2.5 5
PROJ. REFERENCE NO.
W-5016 / R-5519
SHEET NO.
X-92
S.S. 161.210
S.S. 157.938
0.020
0.020
158.230
158.230
181+50.00
S.S. 161.522
S.S. 158.250
0.020
0.020
156.670
156.670
181+00.00
S.S. 162.069
S.S. 158.693
0.020
0.020
157.280
157.280
180+50.00
S.S. 162.614
S.S. 159.234
0.020
0.020
157.920
157.920
180+00.00

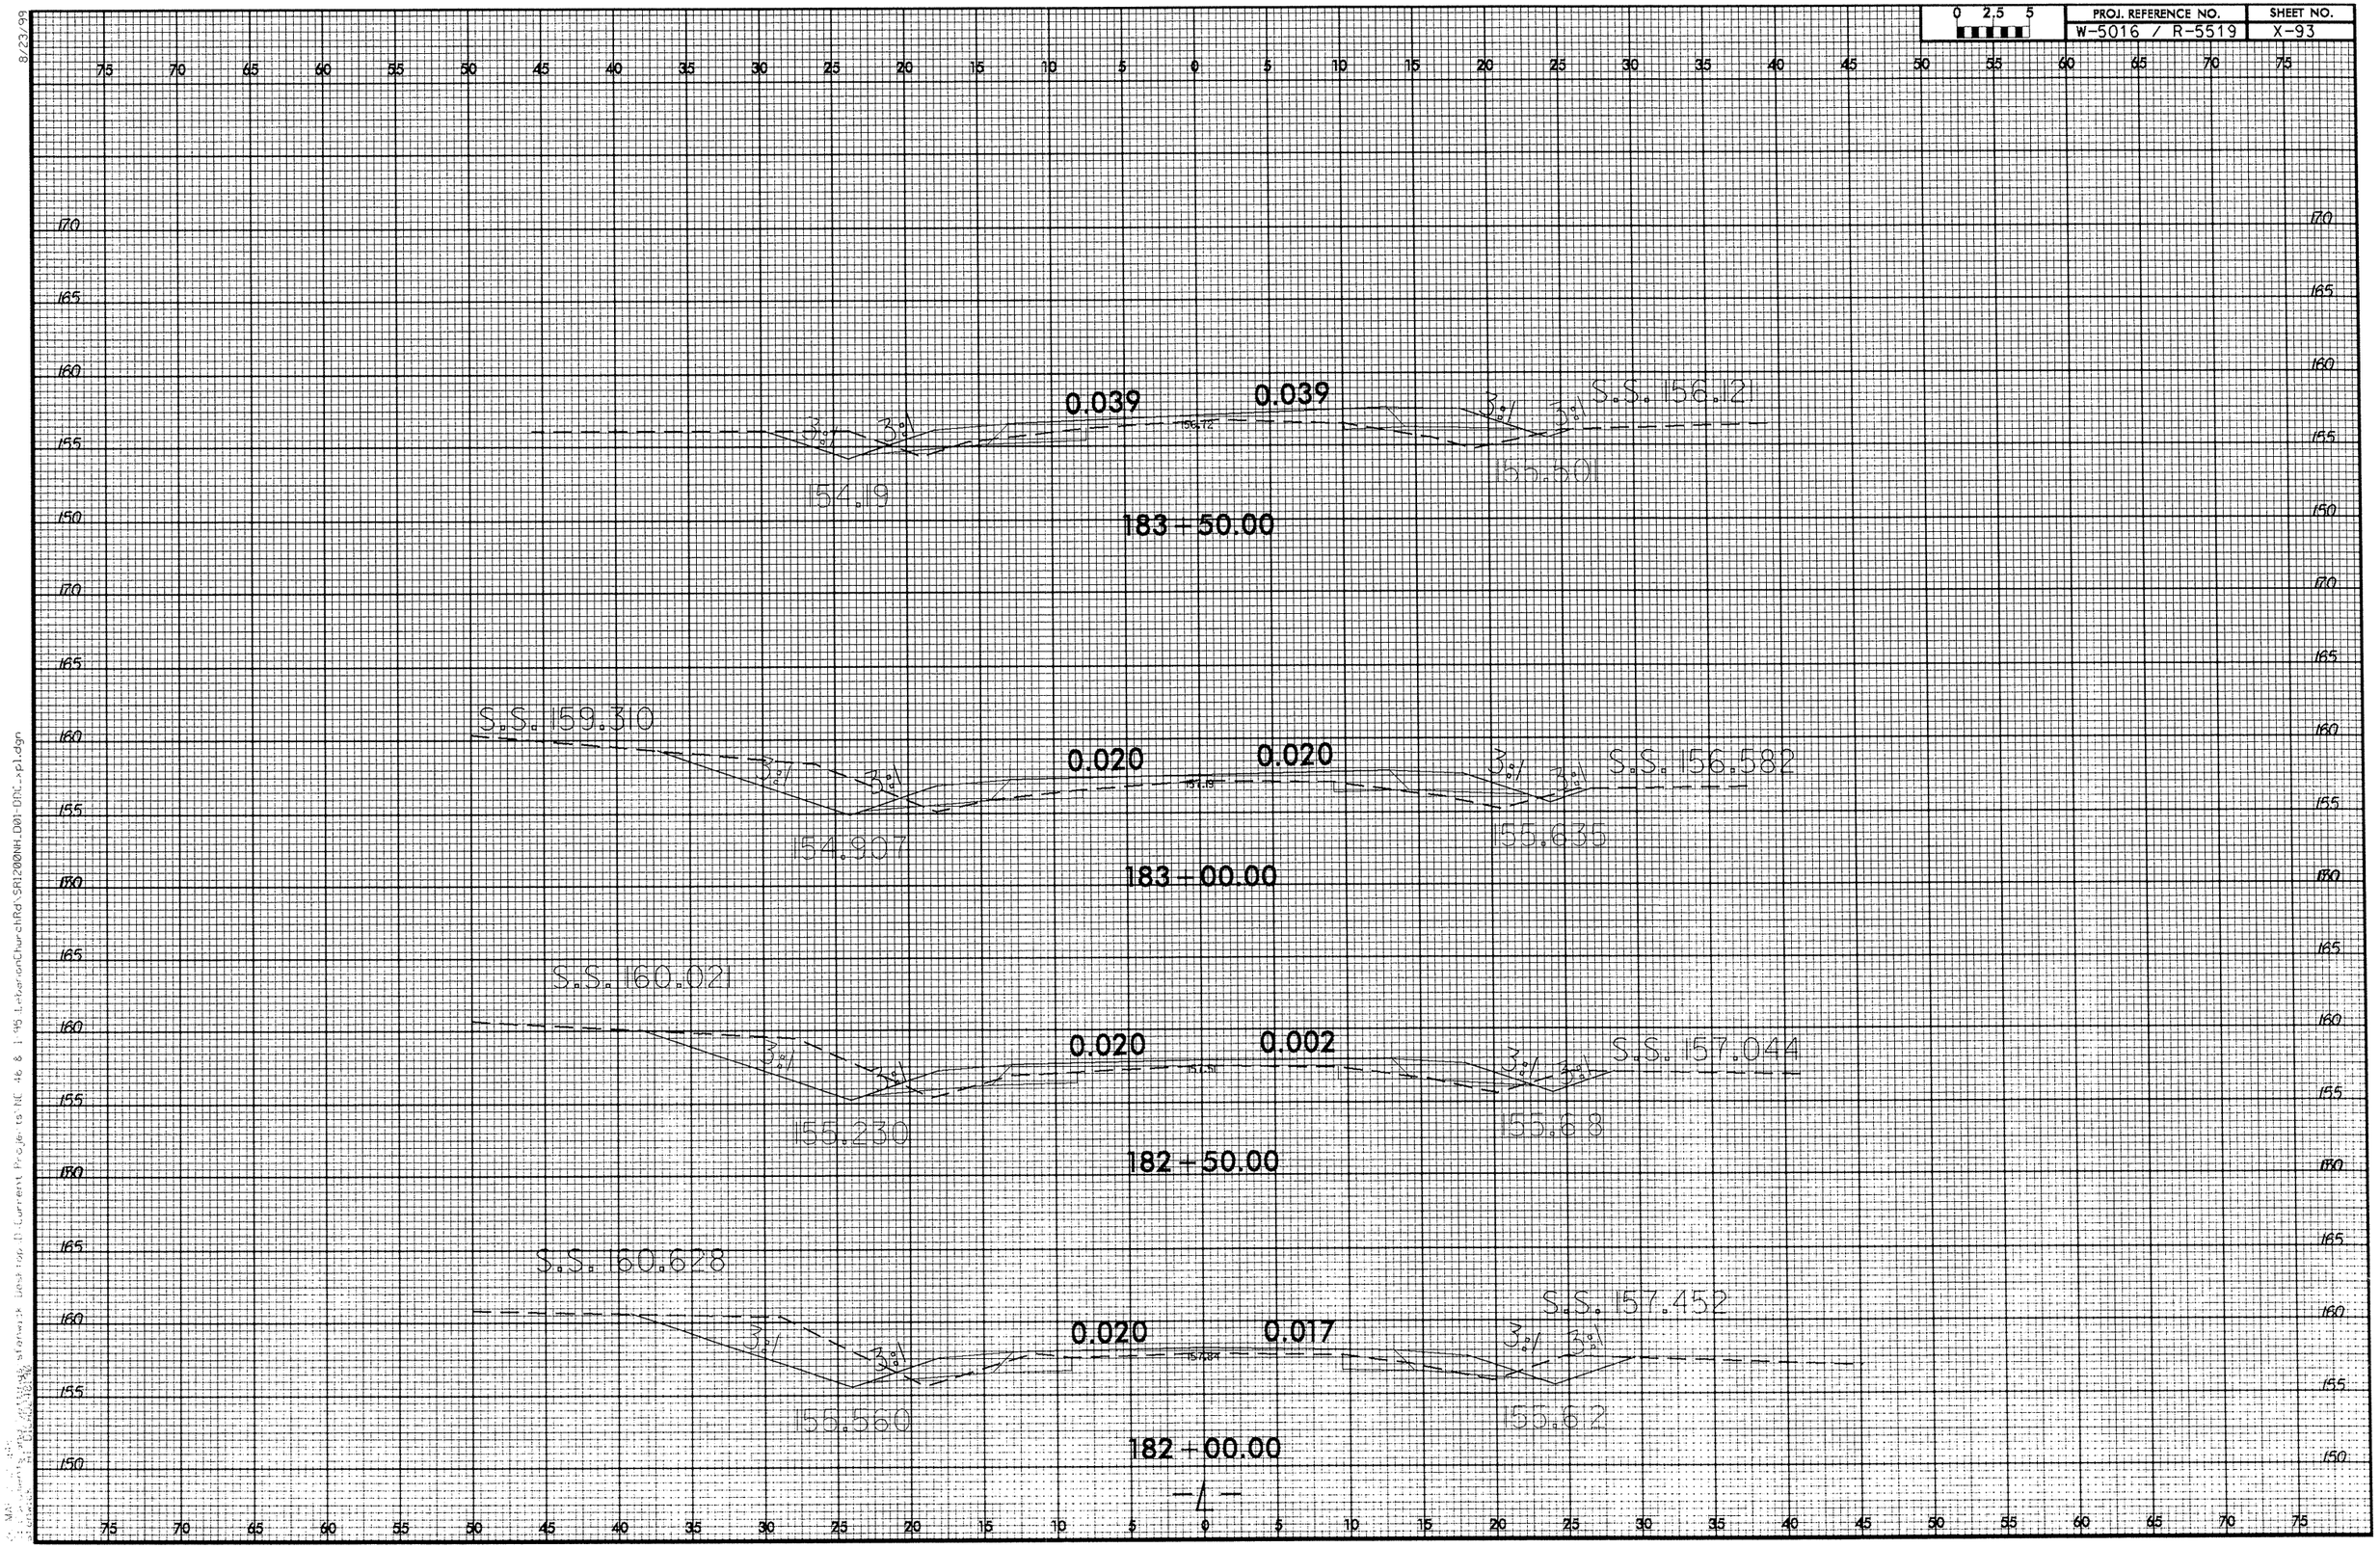

0 2.5 5
PROJ. REFERENCE NO.
W-5016 / R-5519
SHEET NO.
X-93
0.039
0.039
S.S. 156.121
3:1
154.19
155.501
183+50.00
S.S. 159.310
0.020
0.020
S.S. 156.582
154.907
155.635
183+00.00
S.S. 160.021
0.020
0.002
S.S. 157.044
155.230
155.618
182+50.00
S.S. 160.628
0.020
0.017
S.S. 157.452
155.560
155.612
182+00.00
-L-

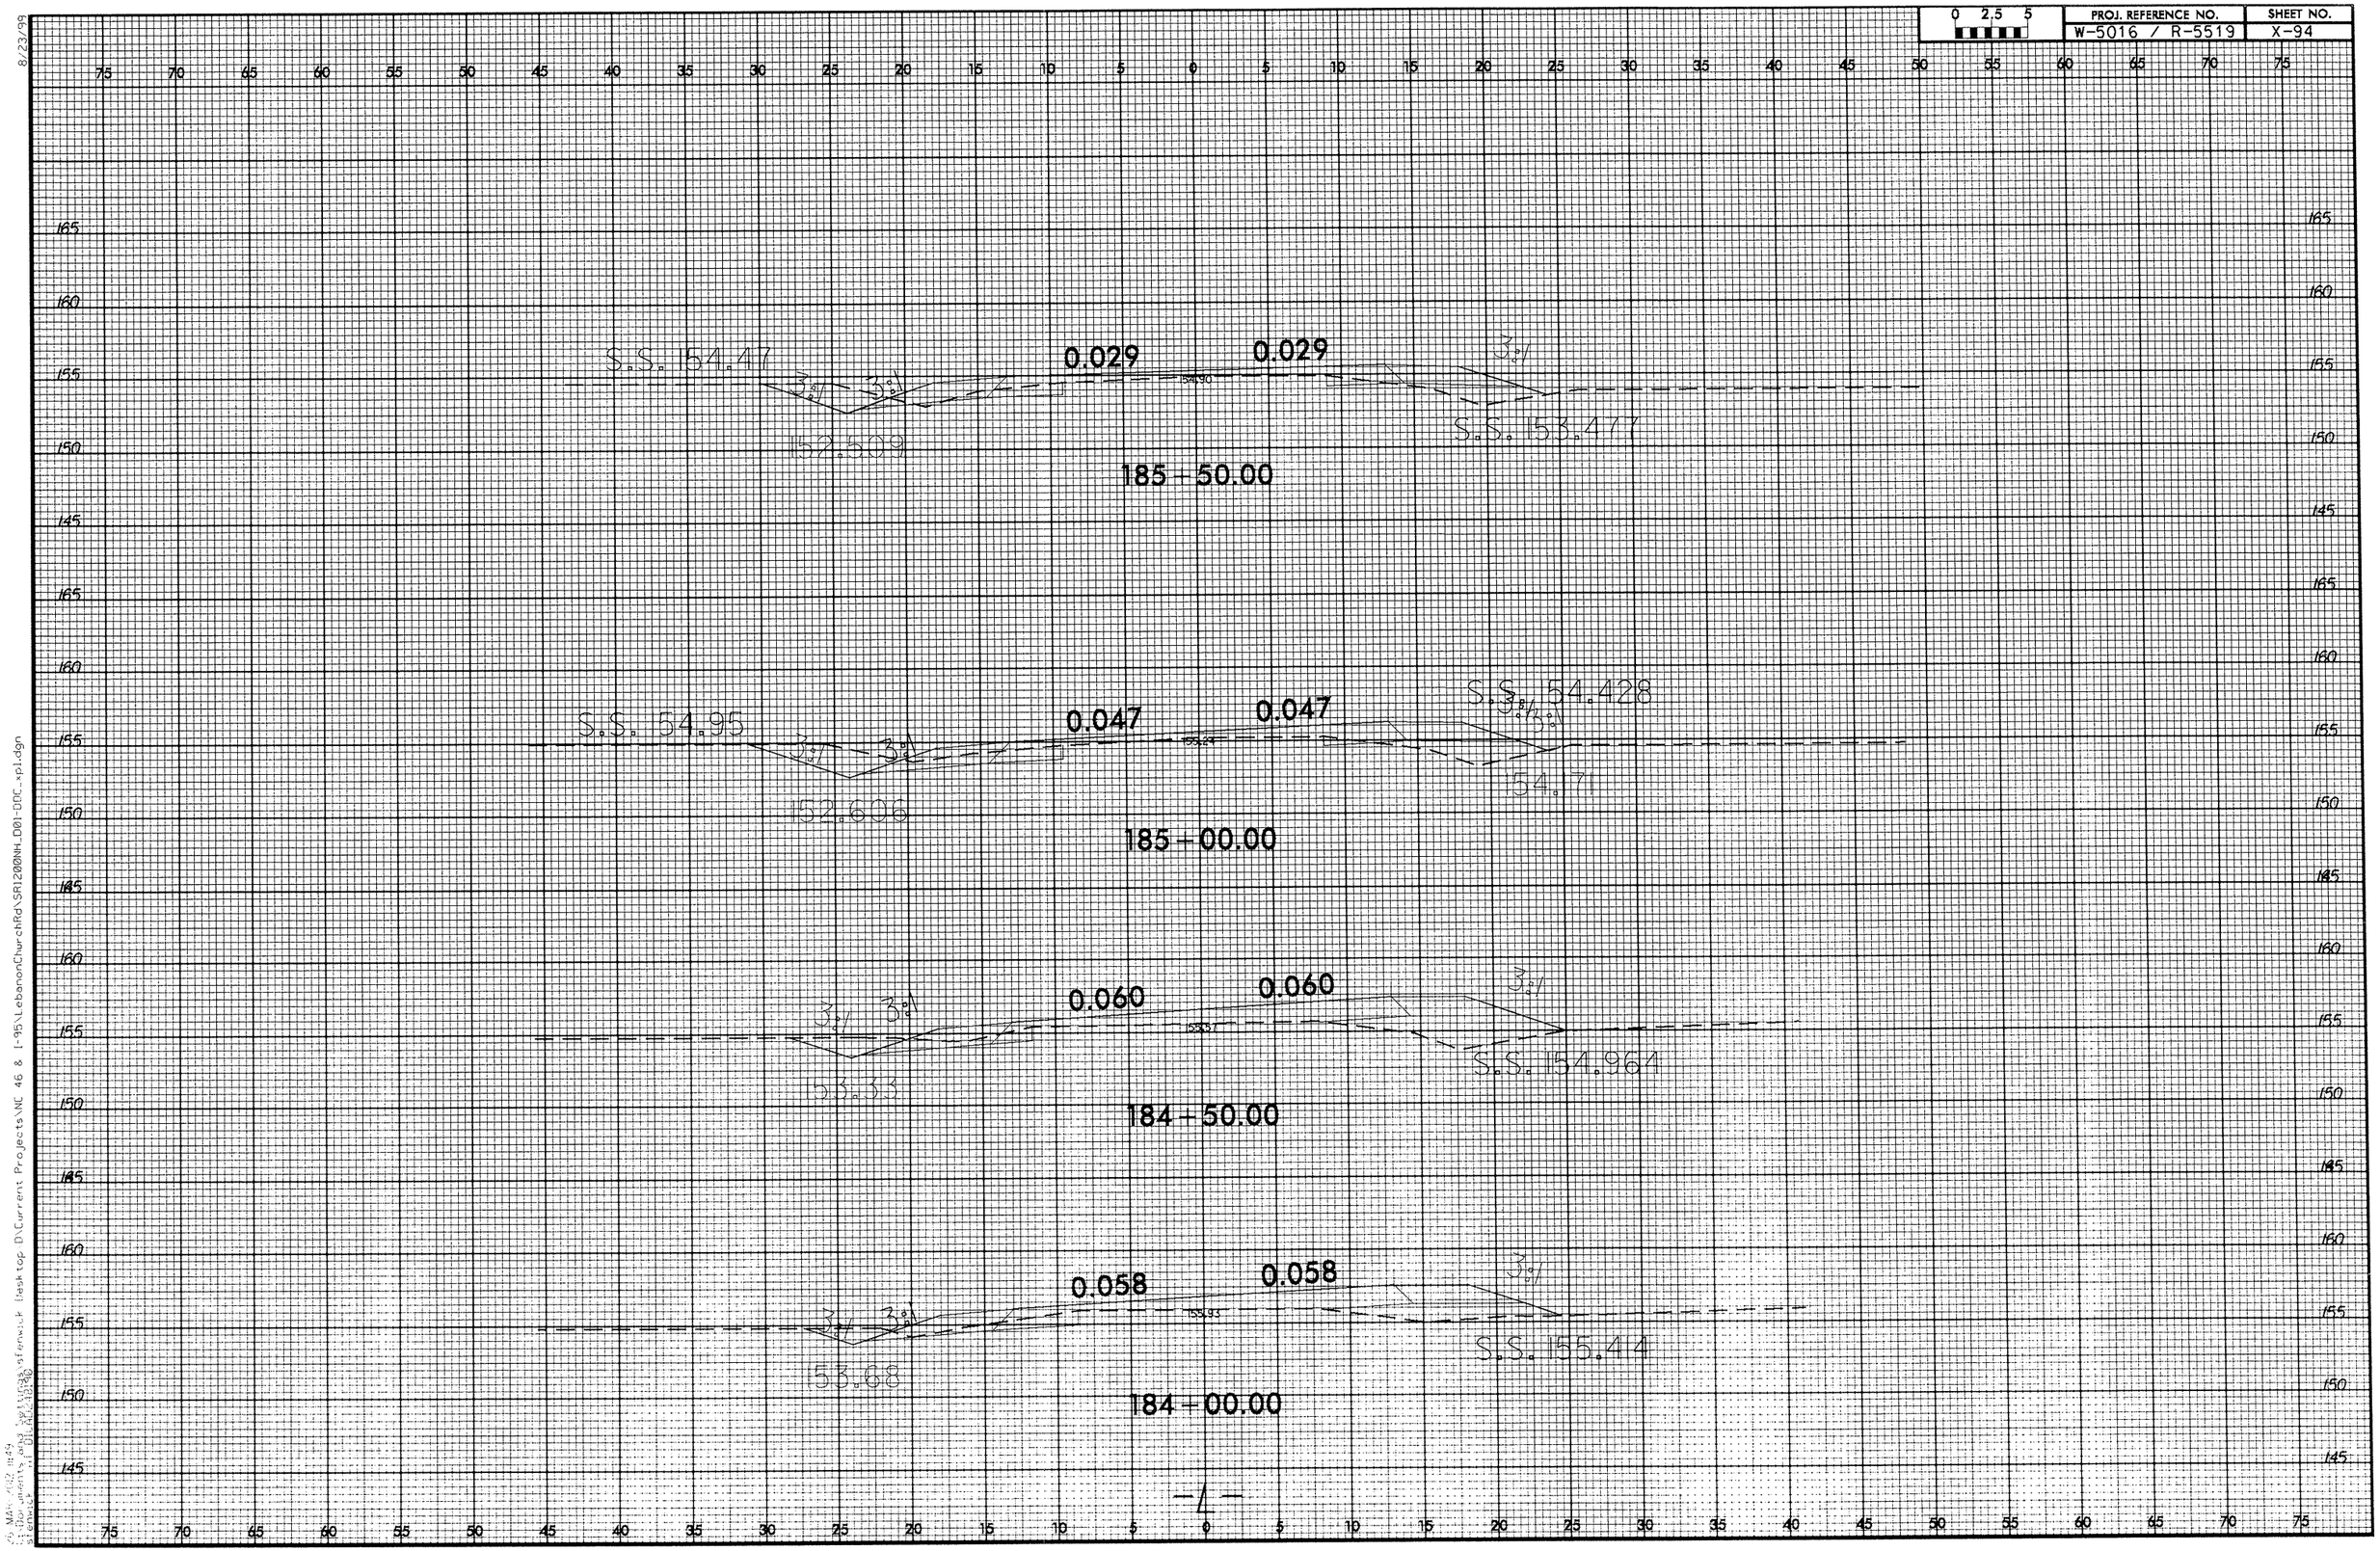

0 2.5 5
PROJ. REFERENCE NO.
W-5016 / R-5519
SHEET NO.
X-94
S.S. 154.47
0.029
0.029
3:1
152.509
S.S. 153.477
185+50.00
S.S. 154.95
0.047
0.047
S.S. 154.428
152.606
154.171
185+00.00
0.060
0.060
153.33
S.S. 154.964
184+50.00
0.058
0.058
153.68
S.S. 155.414
184+00.00
-L-

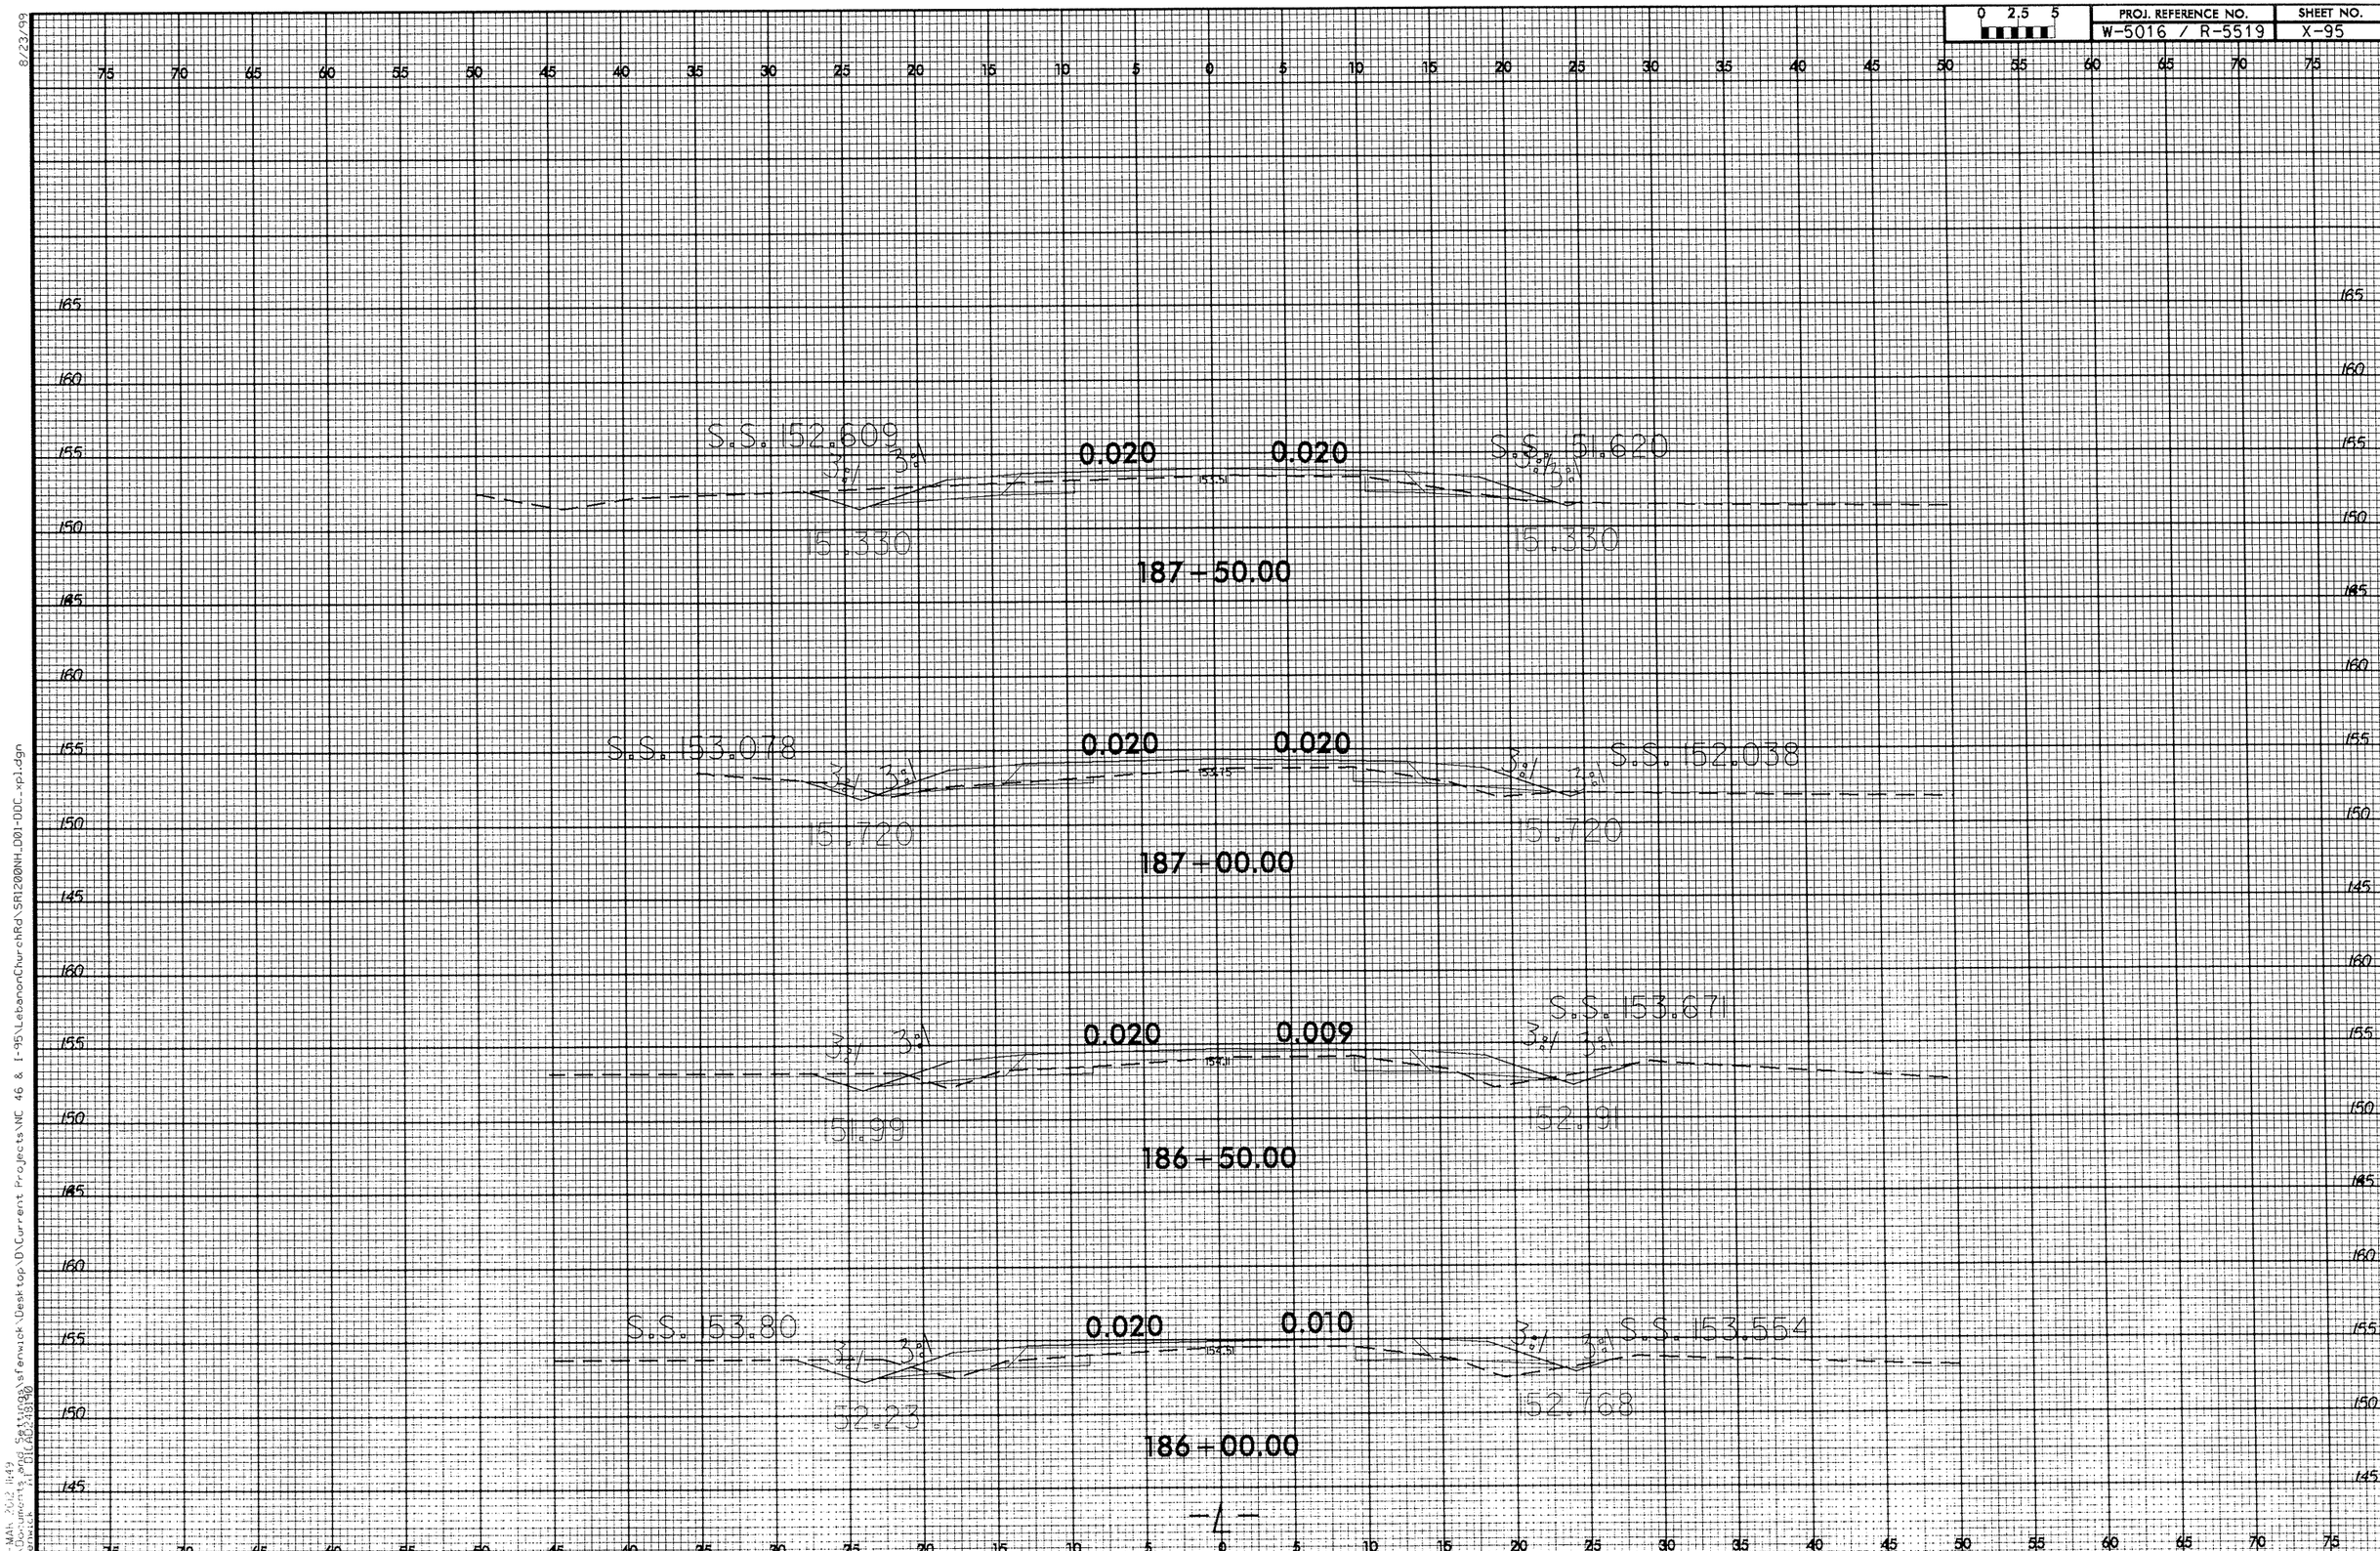

0 2.5 5
PROJ. REFERENCE NO.
W-5016 / R-5519
SHEET NO.
X-95
S.S. 152.609
0.020
0.020
S.S. 151.620
151.330
151.330
187+50.00
S.S. 153.078
0.020
0.020
S.S. 152.038
151.720
151.720
187+00.00
S.S. 153.671
0.020
0.009
151.99
152.191
186+50.00
S.S. 153.80
0.020
0.010
S.S. 153.554
152.23
152.768
186+00.00
-L-

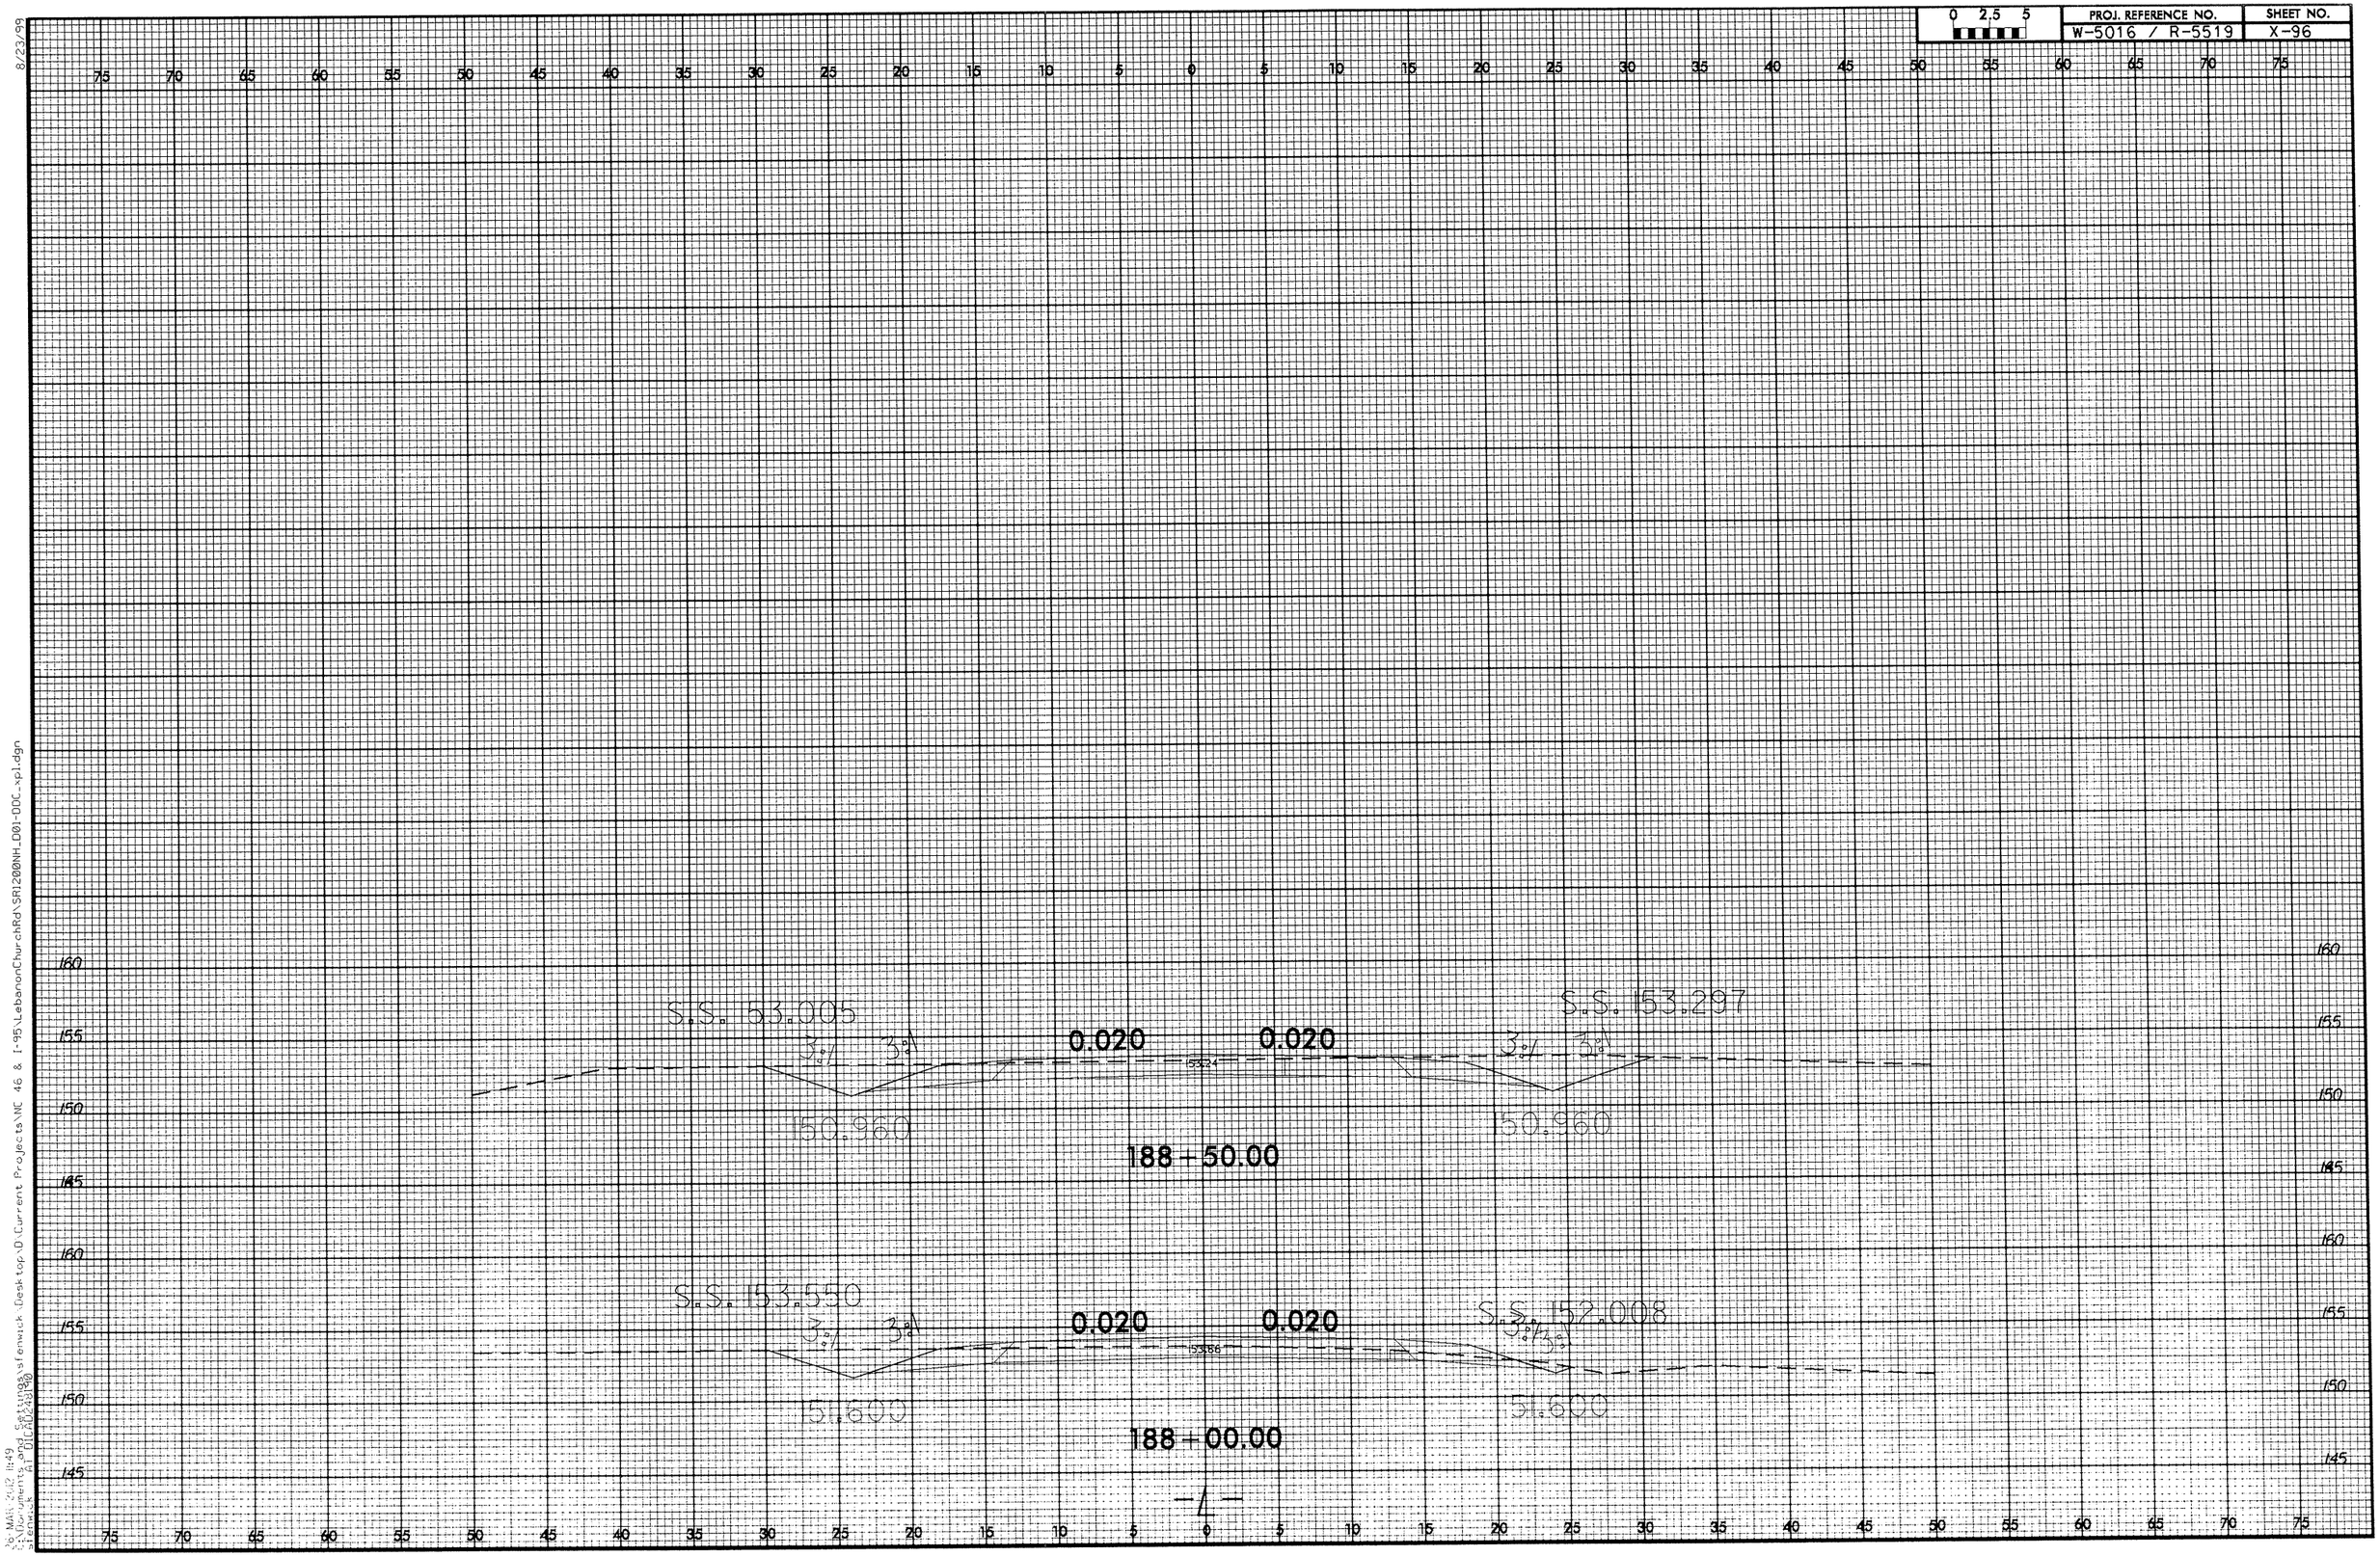

0 2.5 5
PROJ. REFERENCE NO.
W-5016 / R-5519
SHEET NO.
X-96
S.S. 153.005
3:1
3:1
0.020
0.020
153.24
S.S. 153.297
3:1
3:1
150.960
150.960
188+50.00
S.S. 153.550
3:1
3:1
0.020
0.020
153.86
S.S. 152.008
3:1
3:1
151.600
151.600
188+00.00
-L-