PROJ. REFERENCE NO.	SHEET NO.
B-4162	X-1A

STATE OF NORTH CAROLINA
DIVISION OF HIGHWAYS

NOTE: EMBANKMENT COLUMN DOES NOT INCLUDE BACKFILL FOR UNDERCUT

CROSS-SECTION SUMMARY

Station L	Uncl. Exc. (cu. yd.)	Embt (cu. yd.)
13+73.0300	0	0
13+98.0300	1	1
14+50.0000	5	4
15+00.0000	4	7
15+50.0000	7	12
16+00.0000	16	20
16+50.0000	24	36
16+83.2459	17	32
17+00.0000	8	25
17+50.0000	24	155
17+62.6600	10	51
19+05.0400	0	0
19+56.0666	0	65
20+00.0000	9	10
20+25.0000	18	2
20+31.6047	4	1
20+50.0000	6	1
20+75.0000	6	1

Approximate quantities only. Unclassified excavation, borrow excavation, shoulder borrow, fine grading, clearing and grubbing, breaking of existing pavement and removal of existing pavement will be paid for at the lump sum price for "Grading".

8/23/99

0 2.5 5	PROJ. REFERENCE NO.	SHEET NO.
	B-4162	X-1

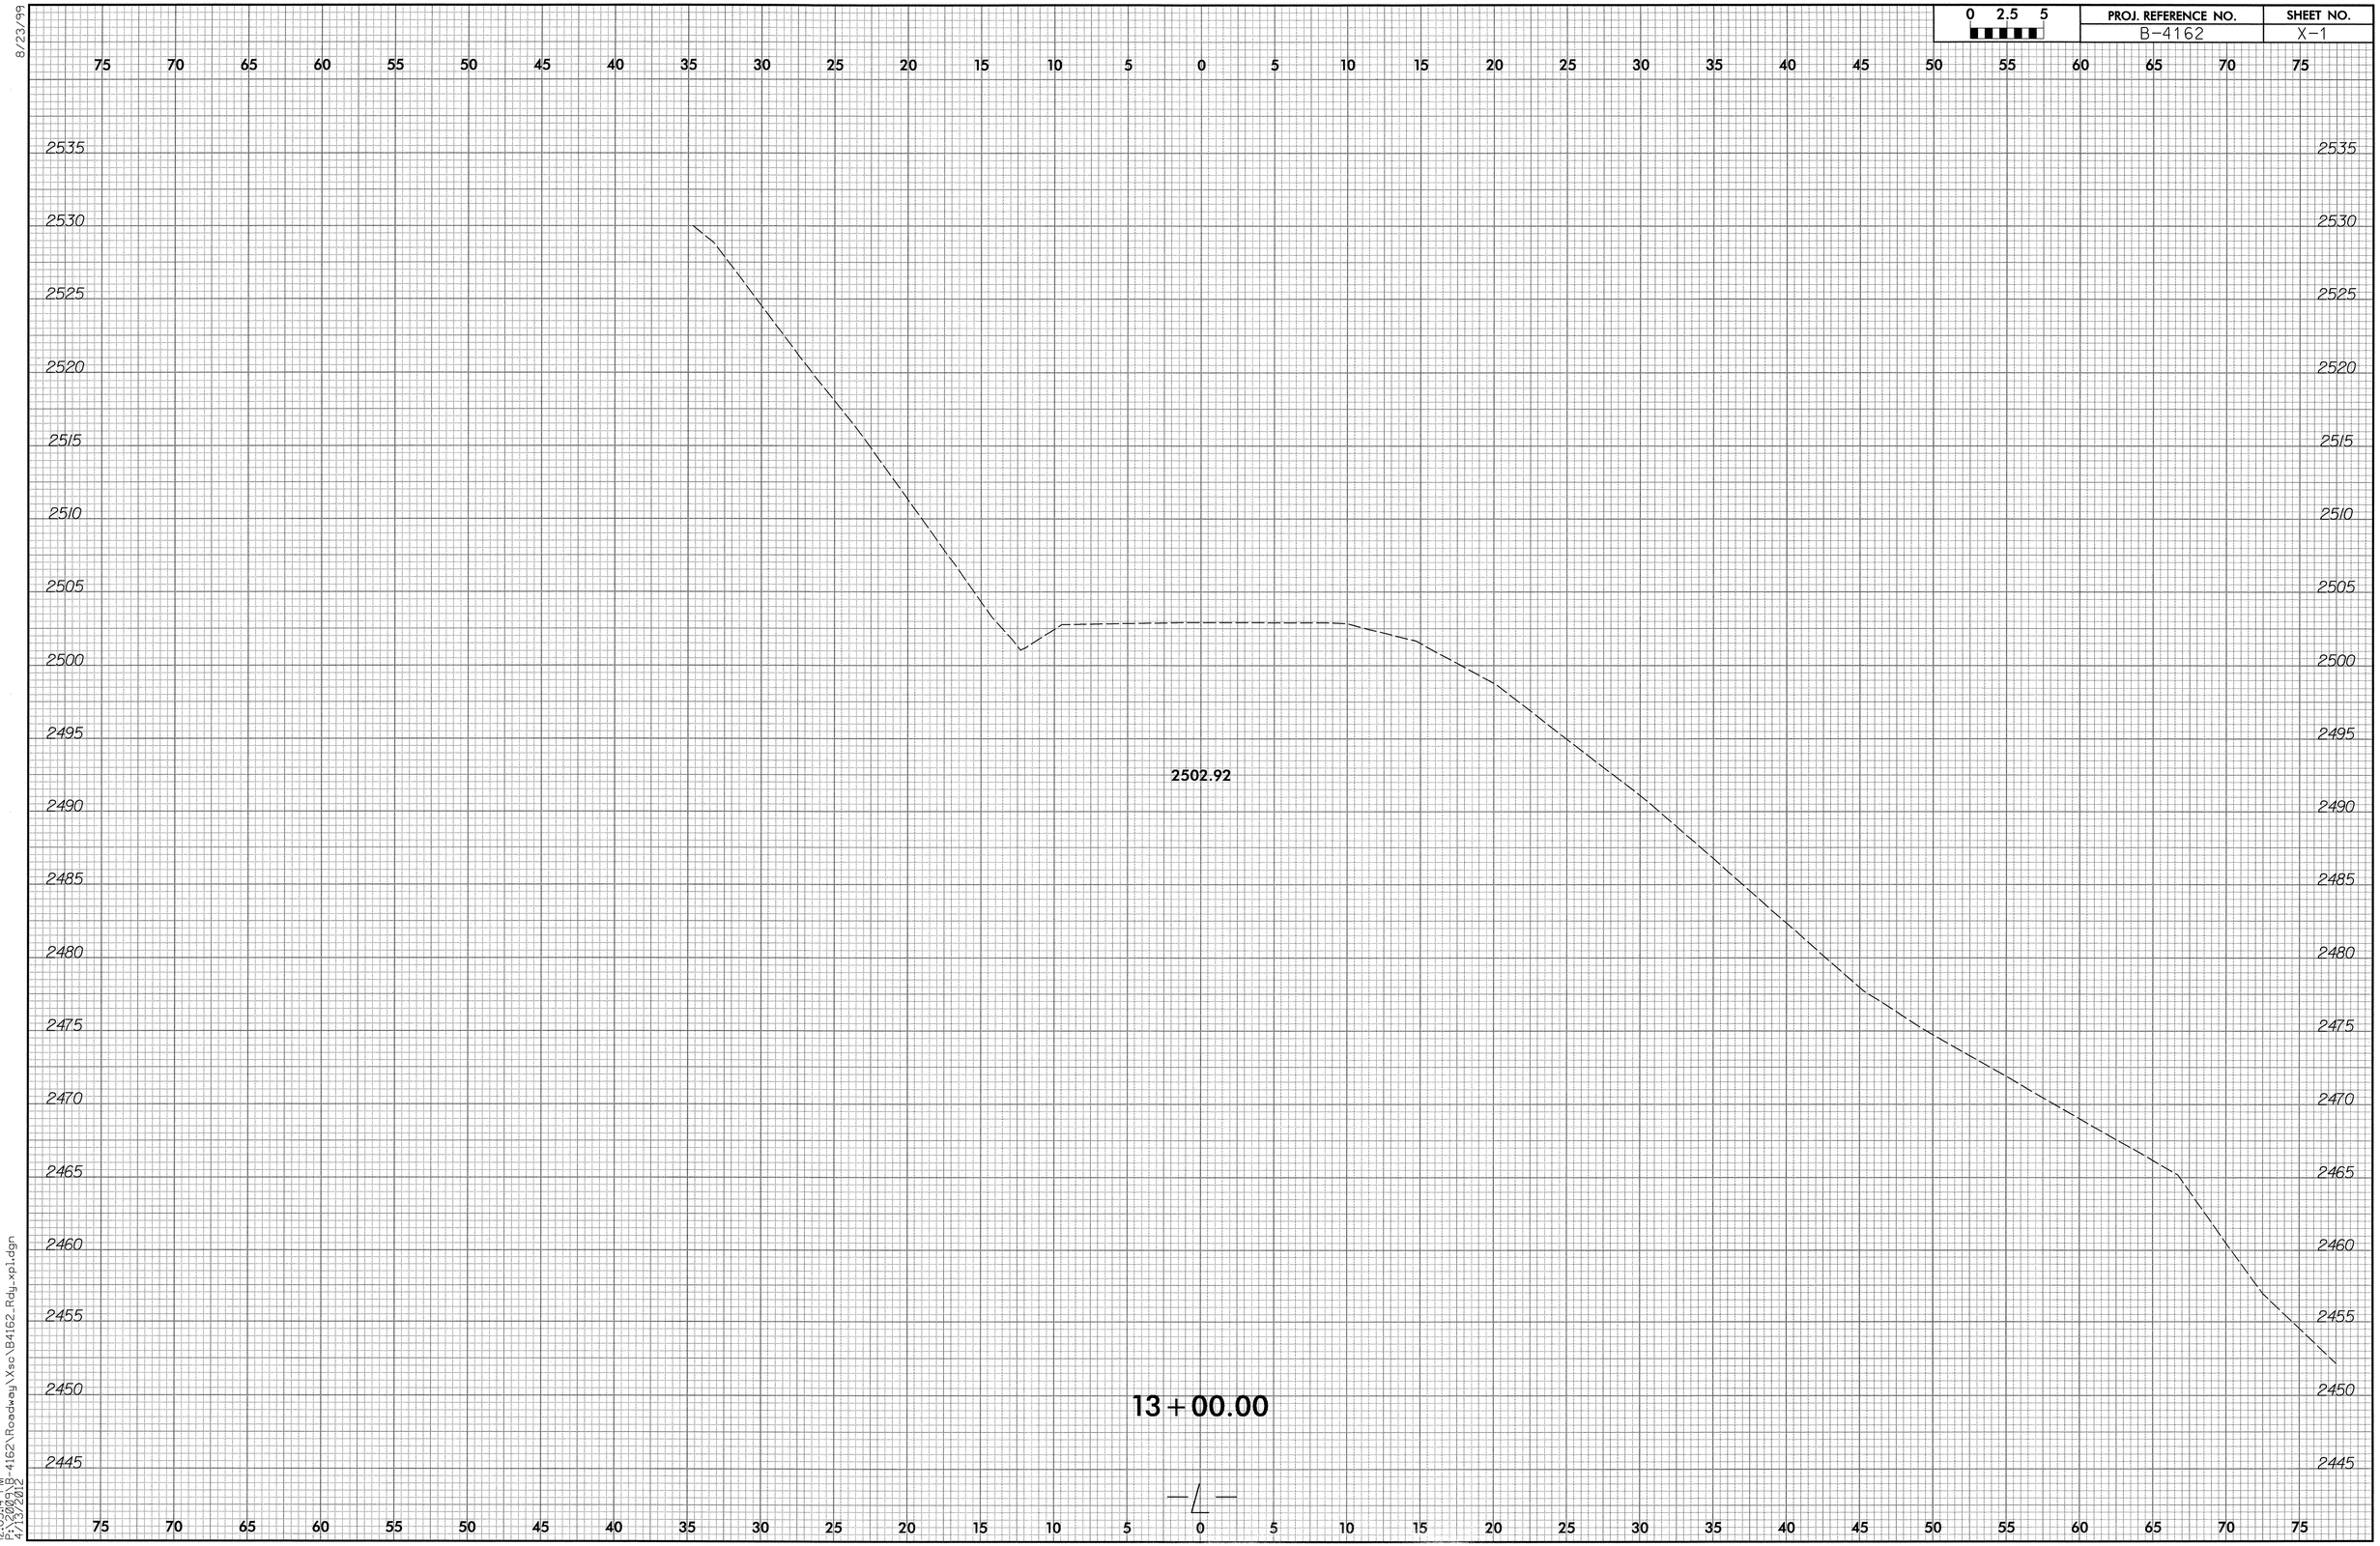

12:05:14 PM
P:\2005\B-4162\Roadway\Xsc\B4162_Rdy_xp1.dgn
4/13/2012

0 2.5 5	PROJ. REFERENCE NO.	SHEET NO.
	B-4162	X-2

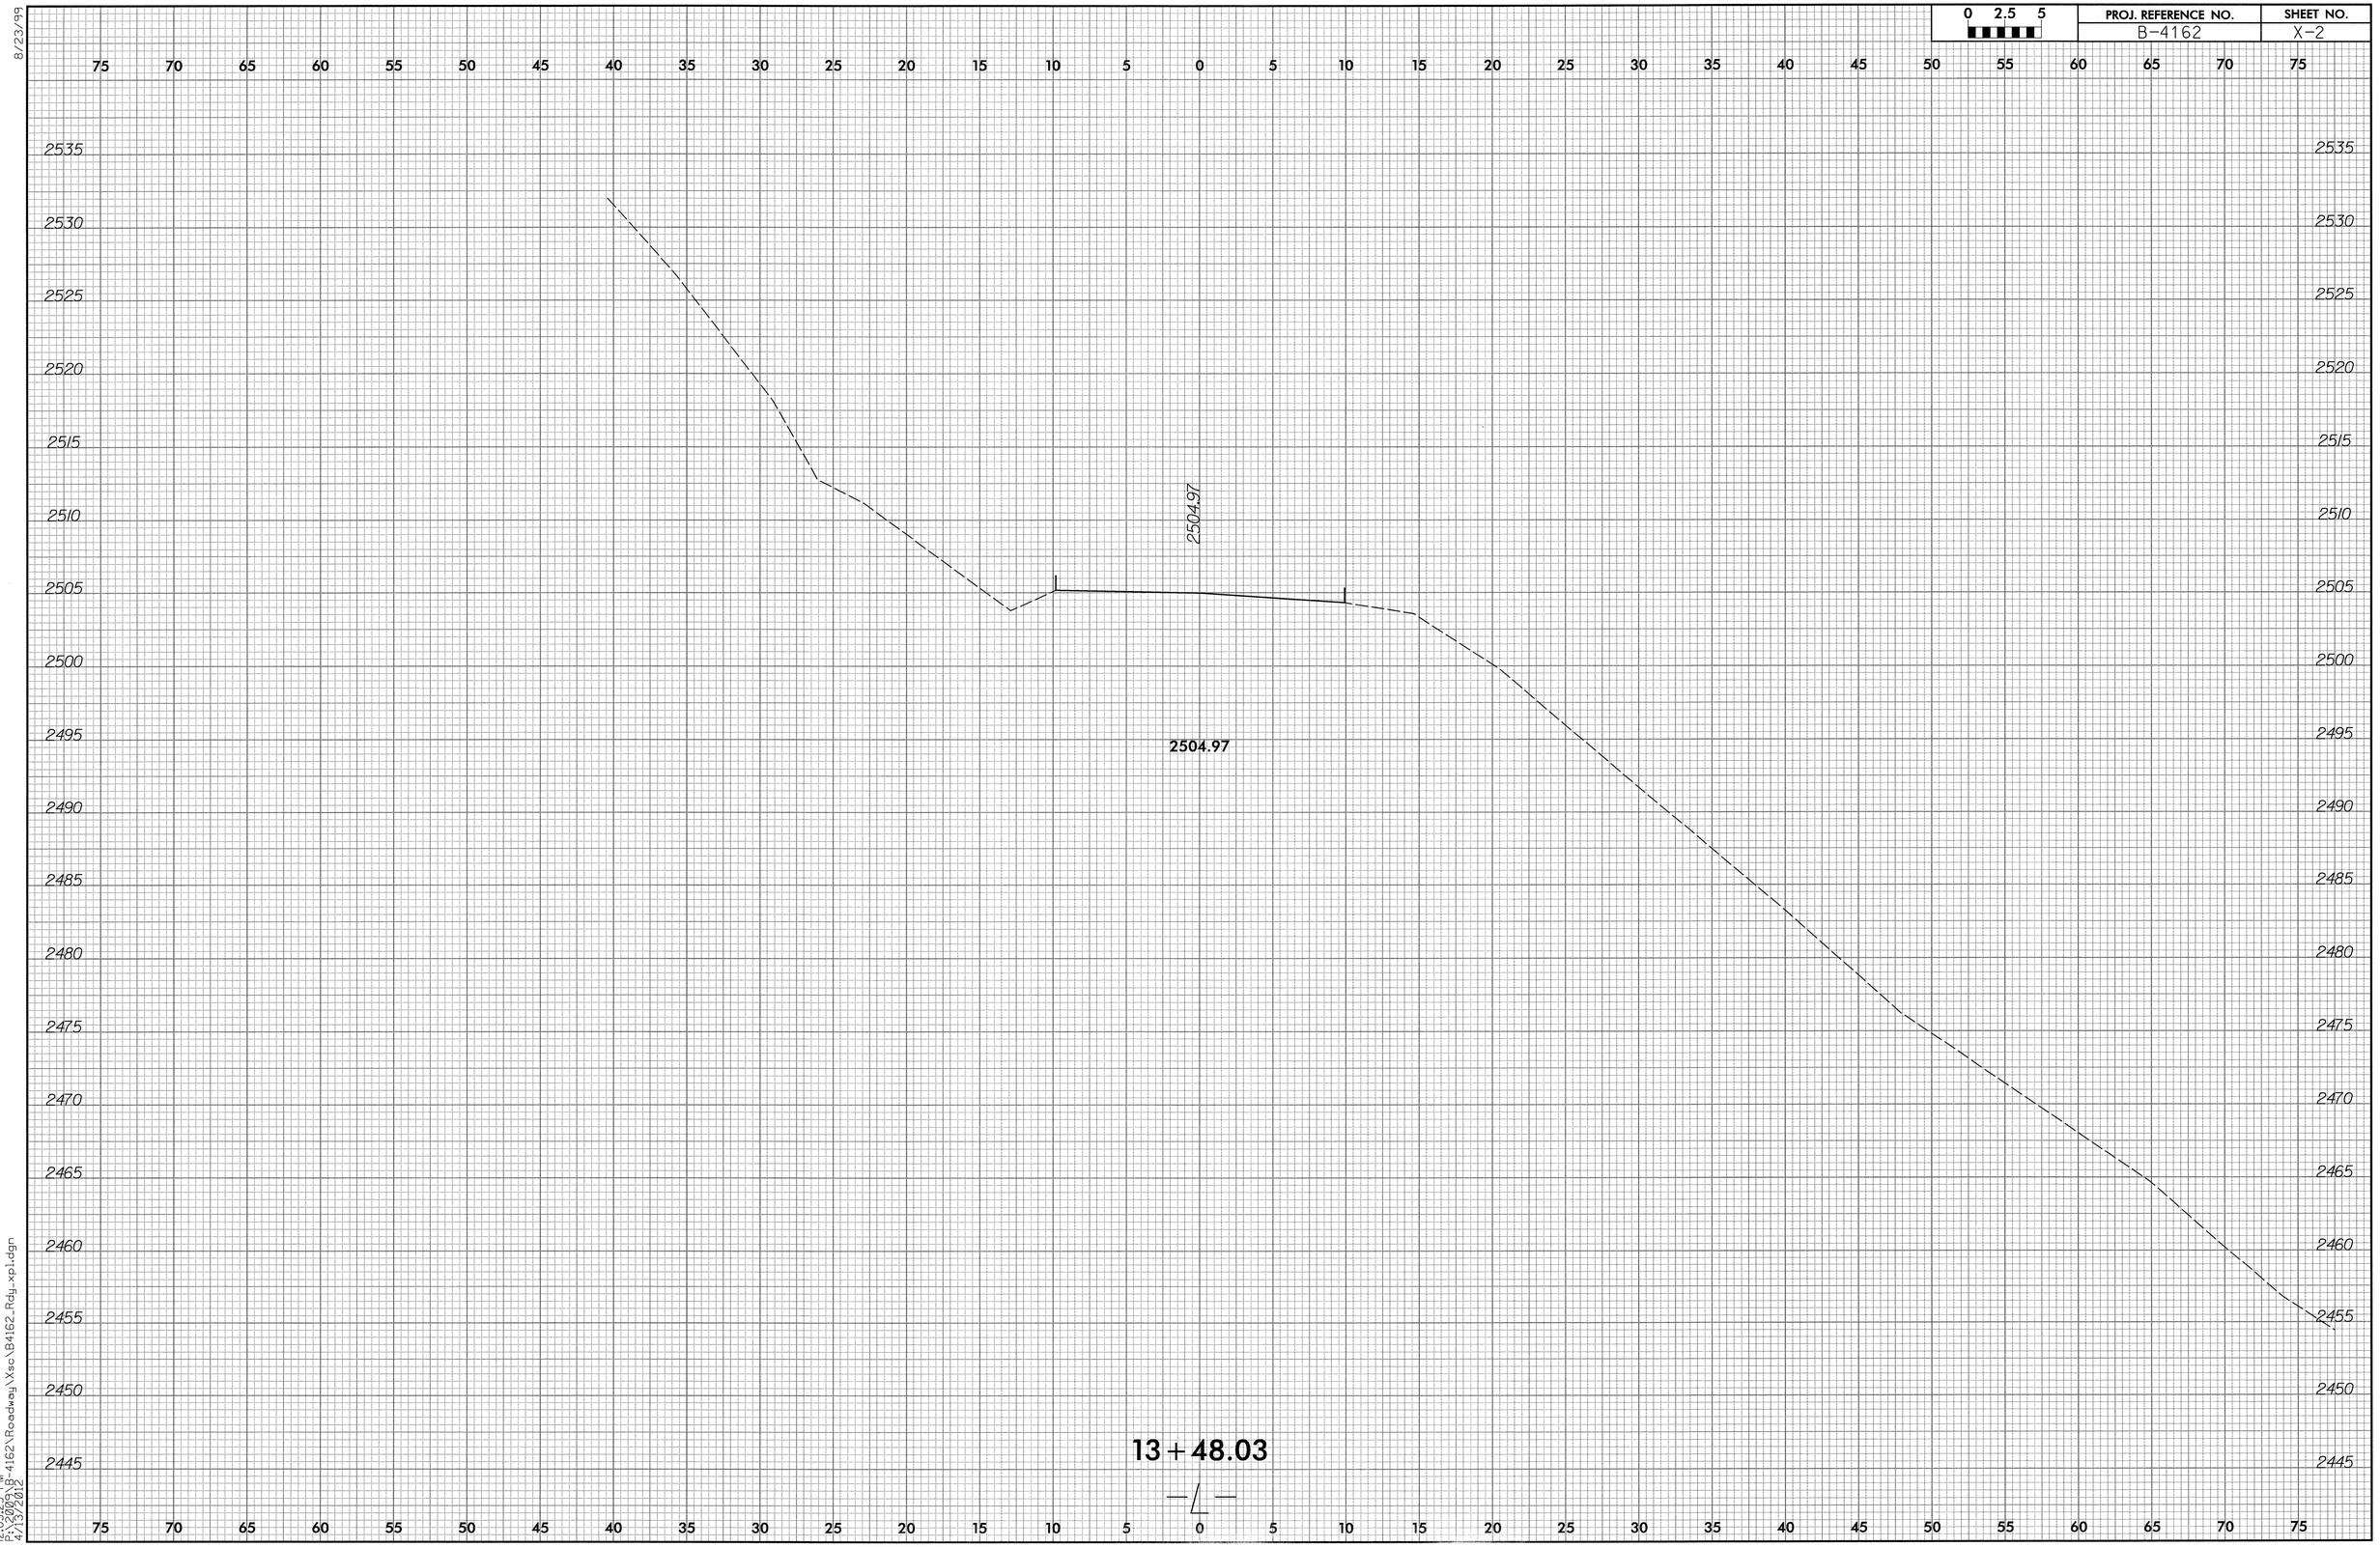

8/23/99

12:05:23 PM
E:\2000\B-4162\Roadway\Xsc\B4162_Rdy_xp1.dgn
4/13/2012

0 2.5 5	PROJ. REFERENCE NO.	SHEET NO.
	B-4162	X-3

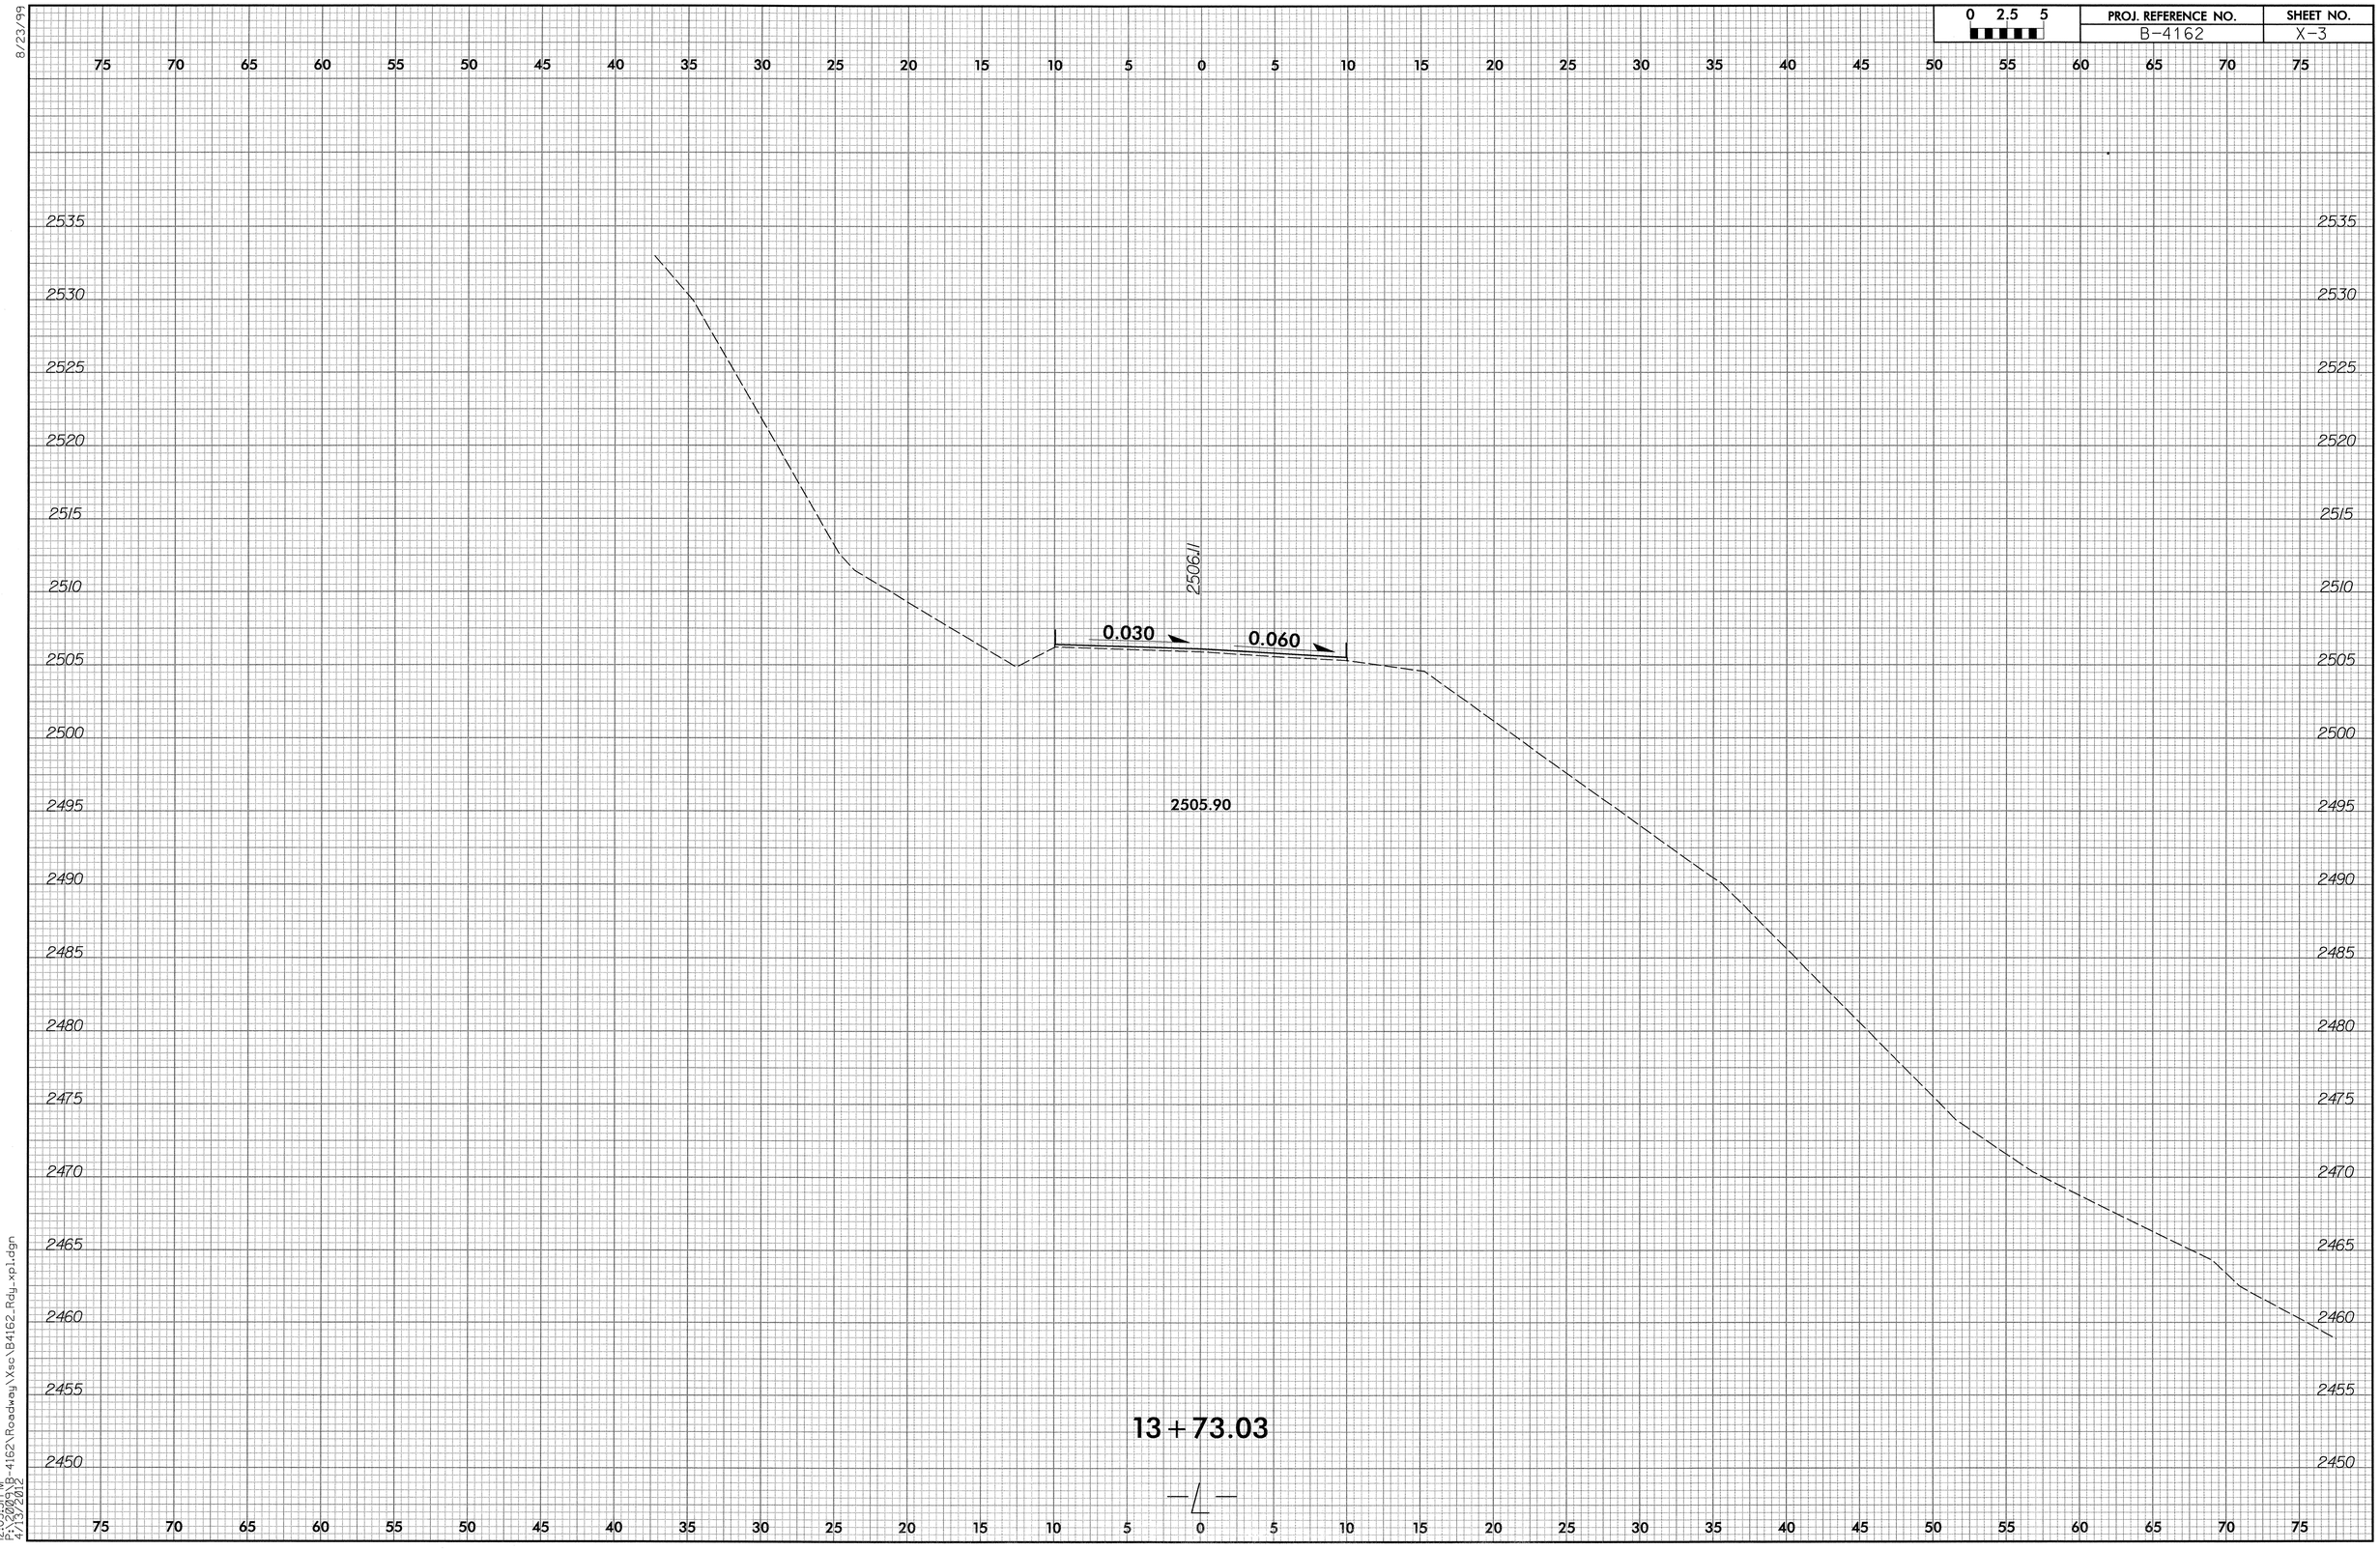

8/23/99

12:05:31 PM
F:\2000\B-4162\Roadway\Xsc\B4162_Rdy_xp1.dgn
4/13/2012

8/23/99

0 2.5 5	PROJ. REFERENCE NO.	SHEET NO.
	B-4162	X-4

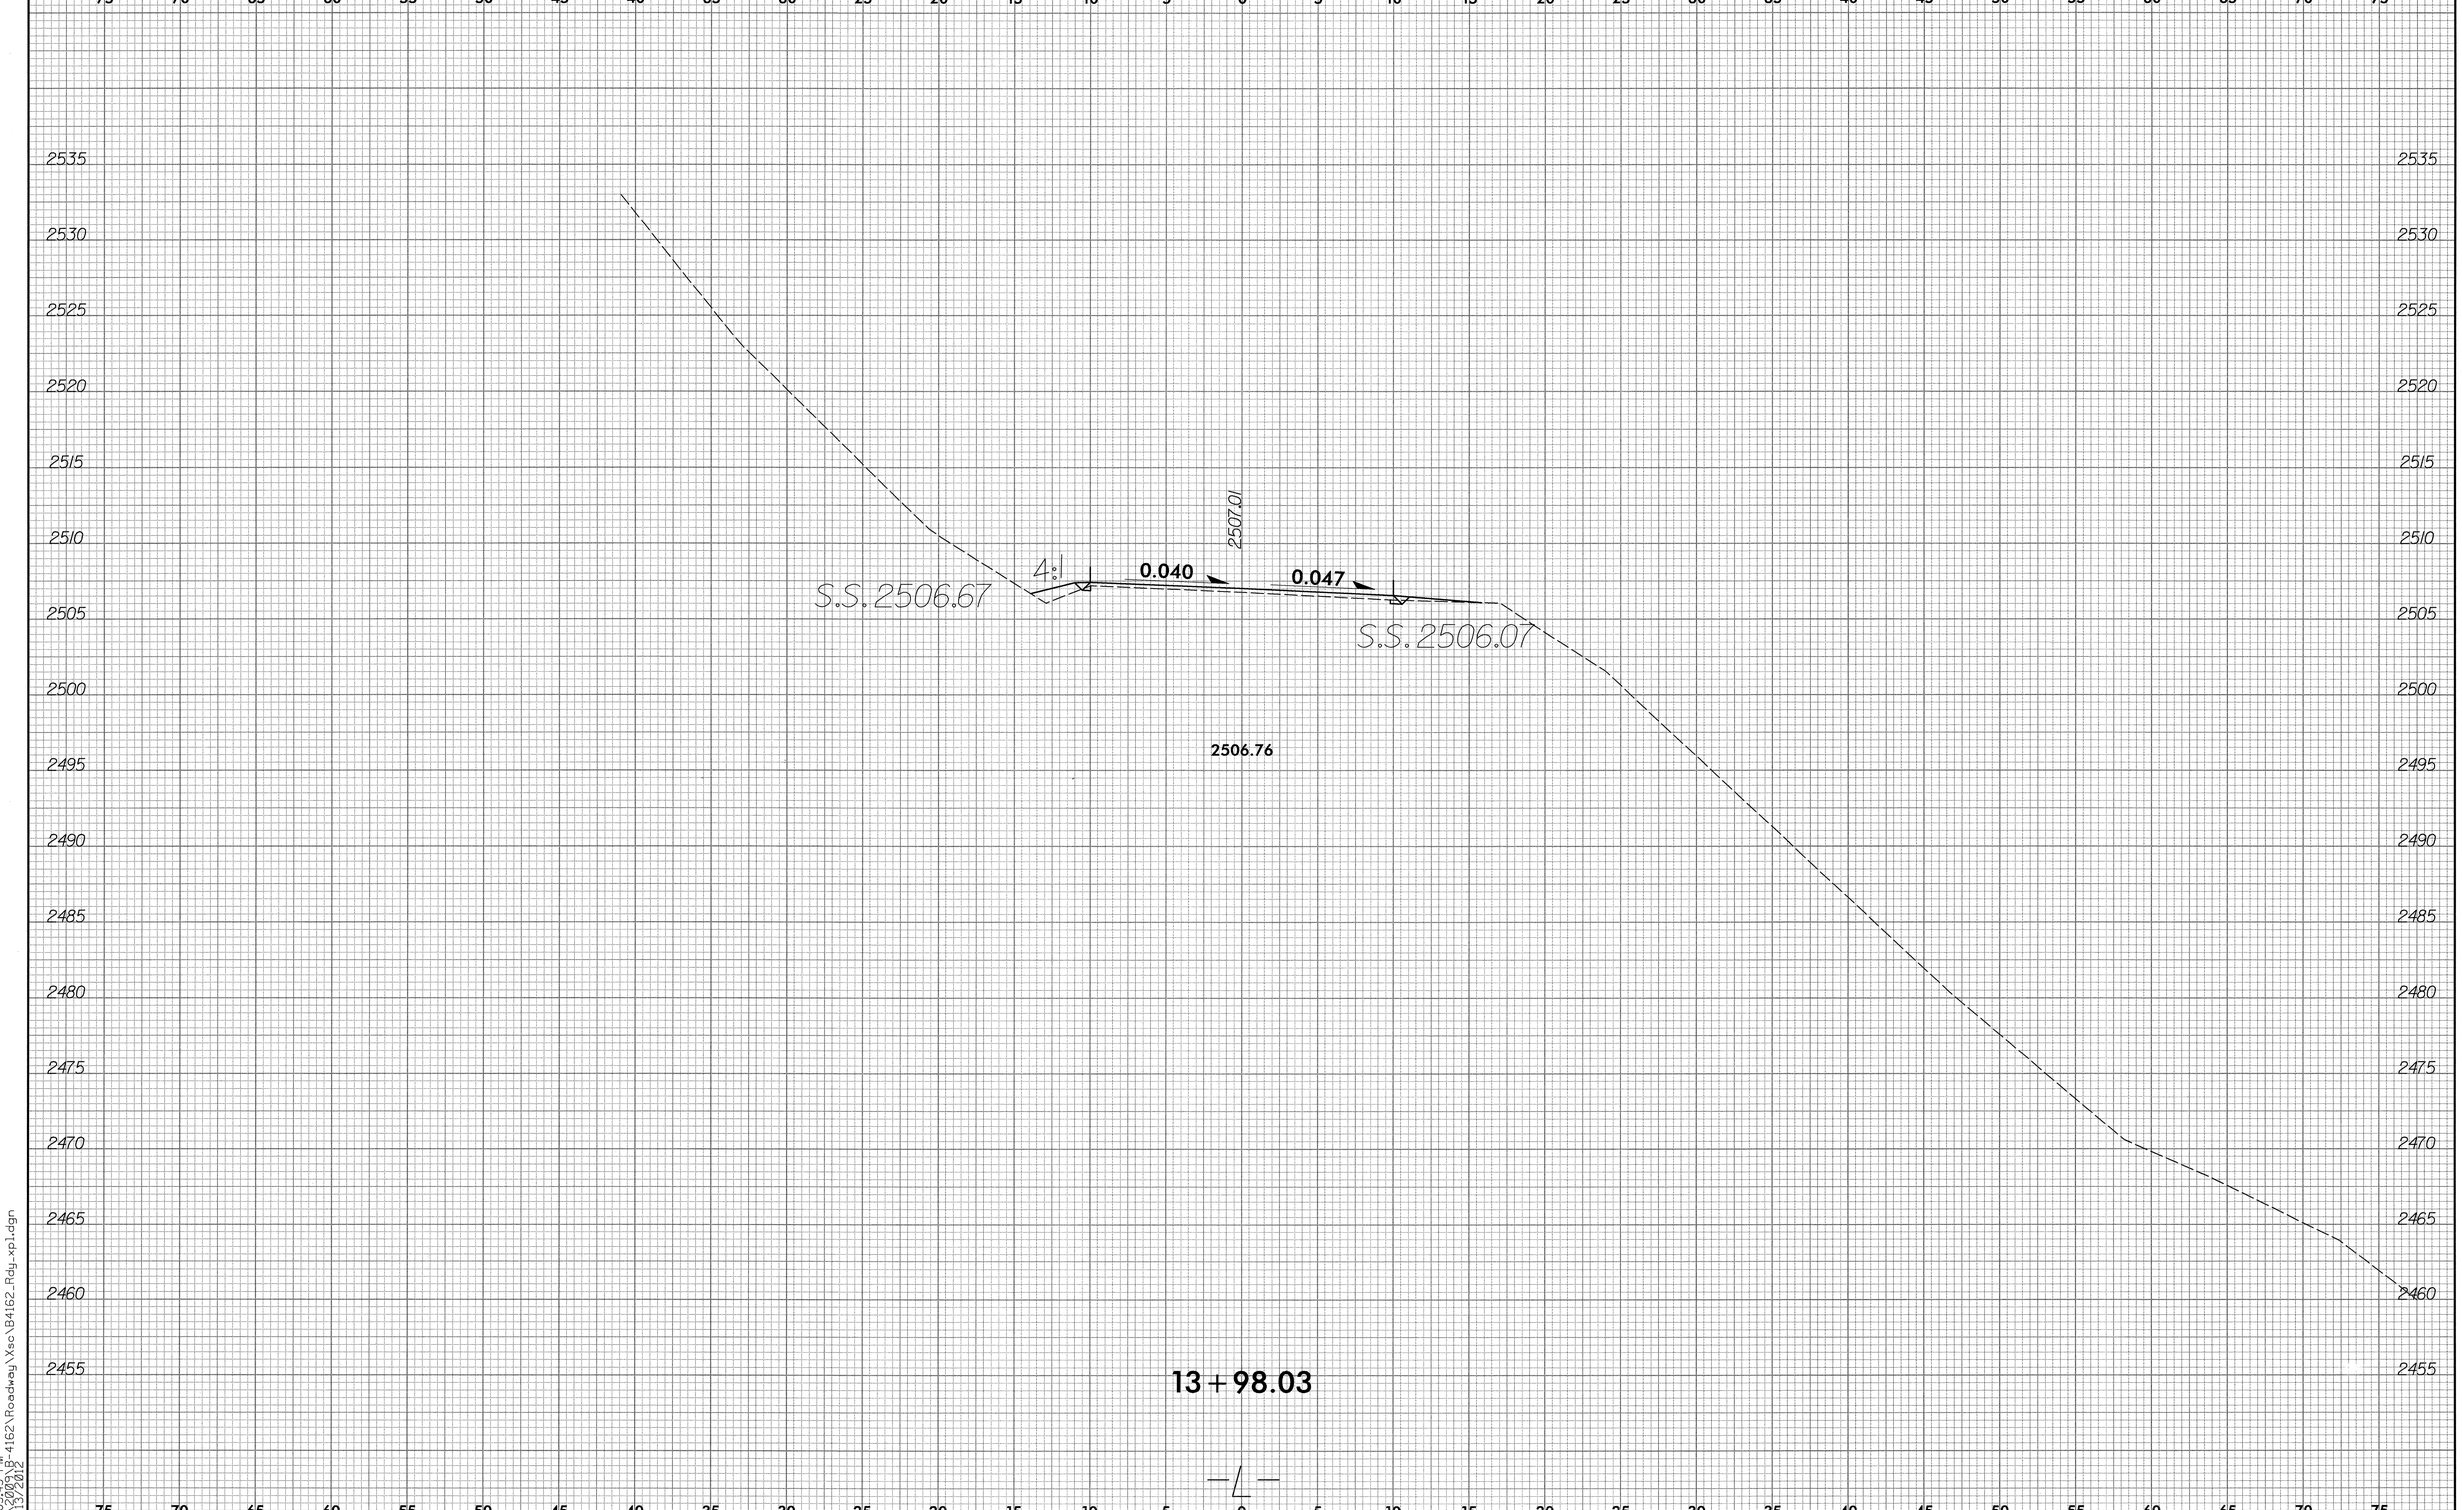

12:05:45 PM
F:\2000\B-4162\Roadway\Xsc\B4162_Rdy_xp1.dgn
4/13/2012

8/23/99

0 2.5 5	PROJ. REFERENCE NO.	SHEET NO.
	B-4162	X-5

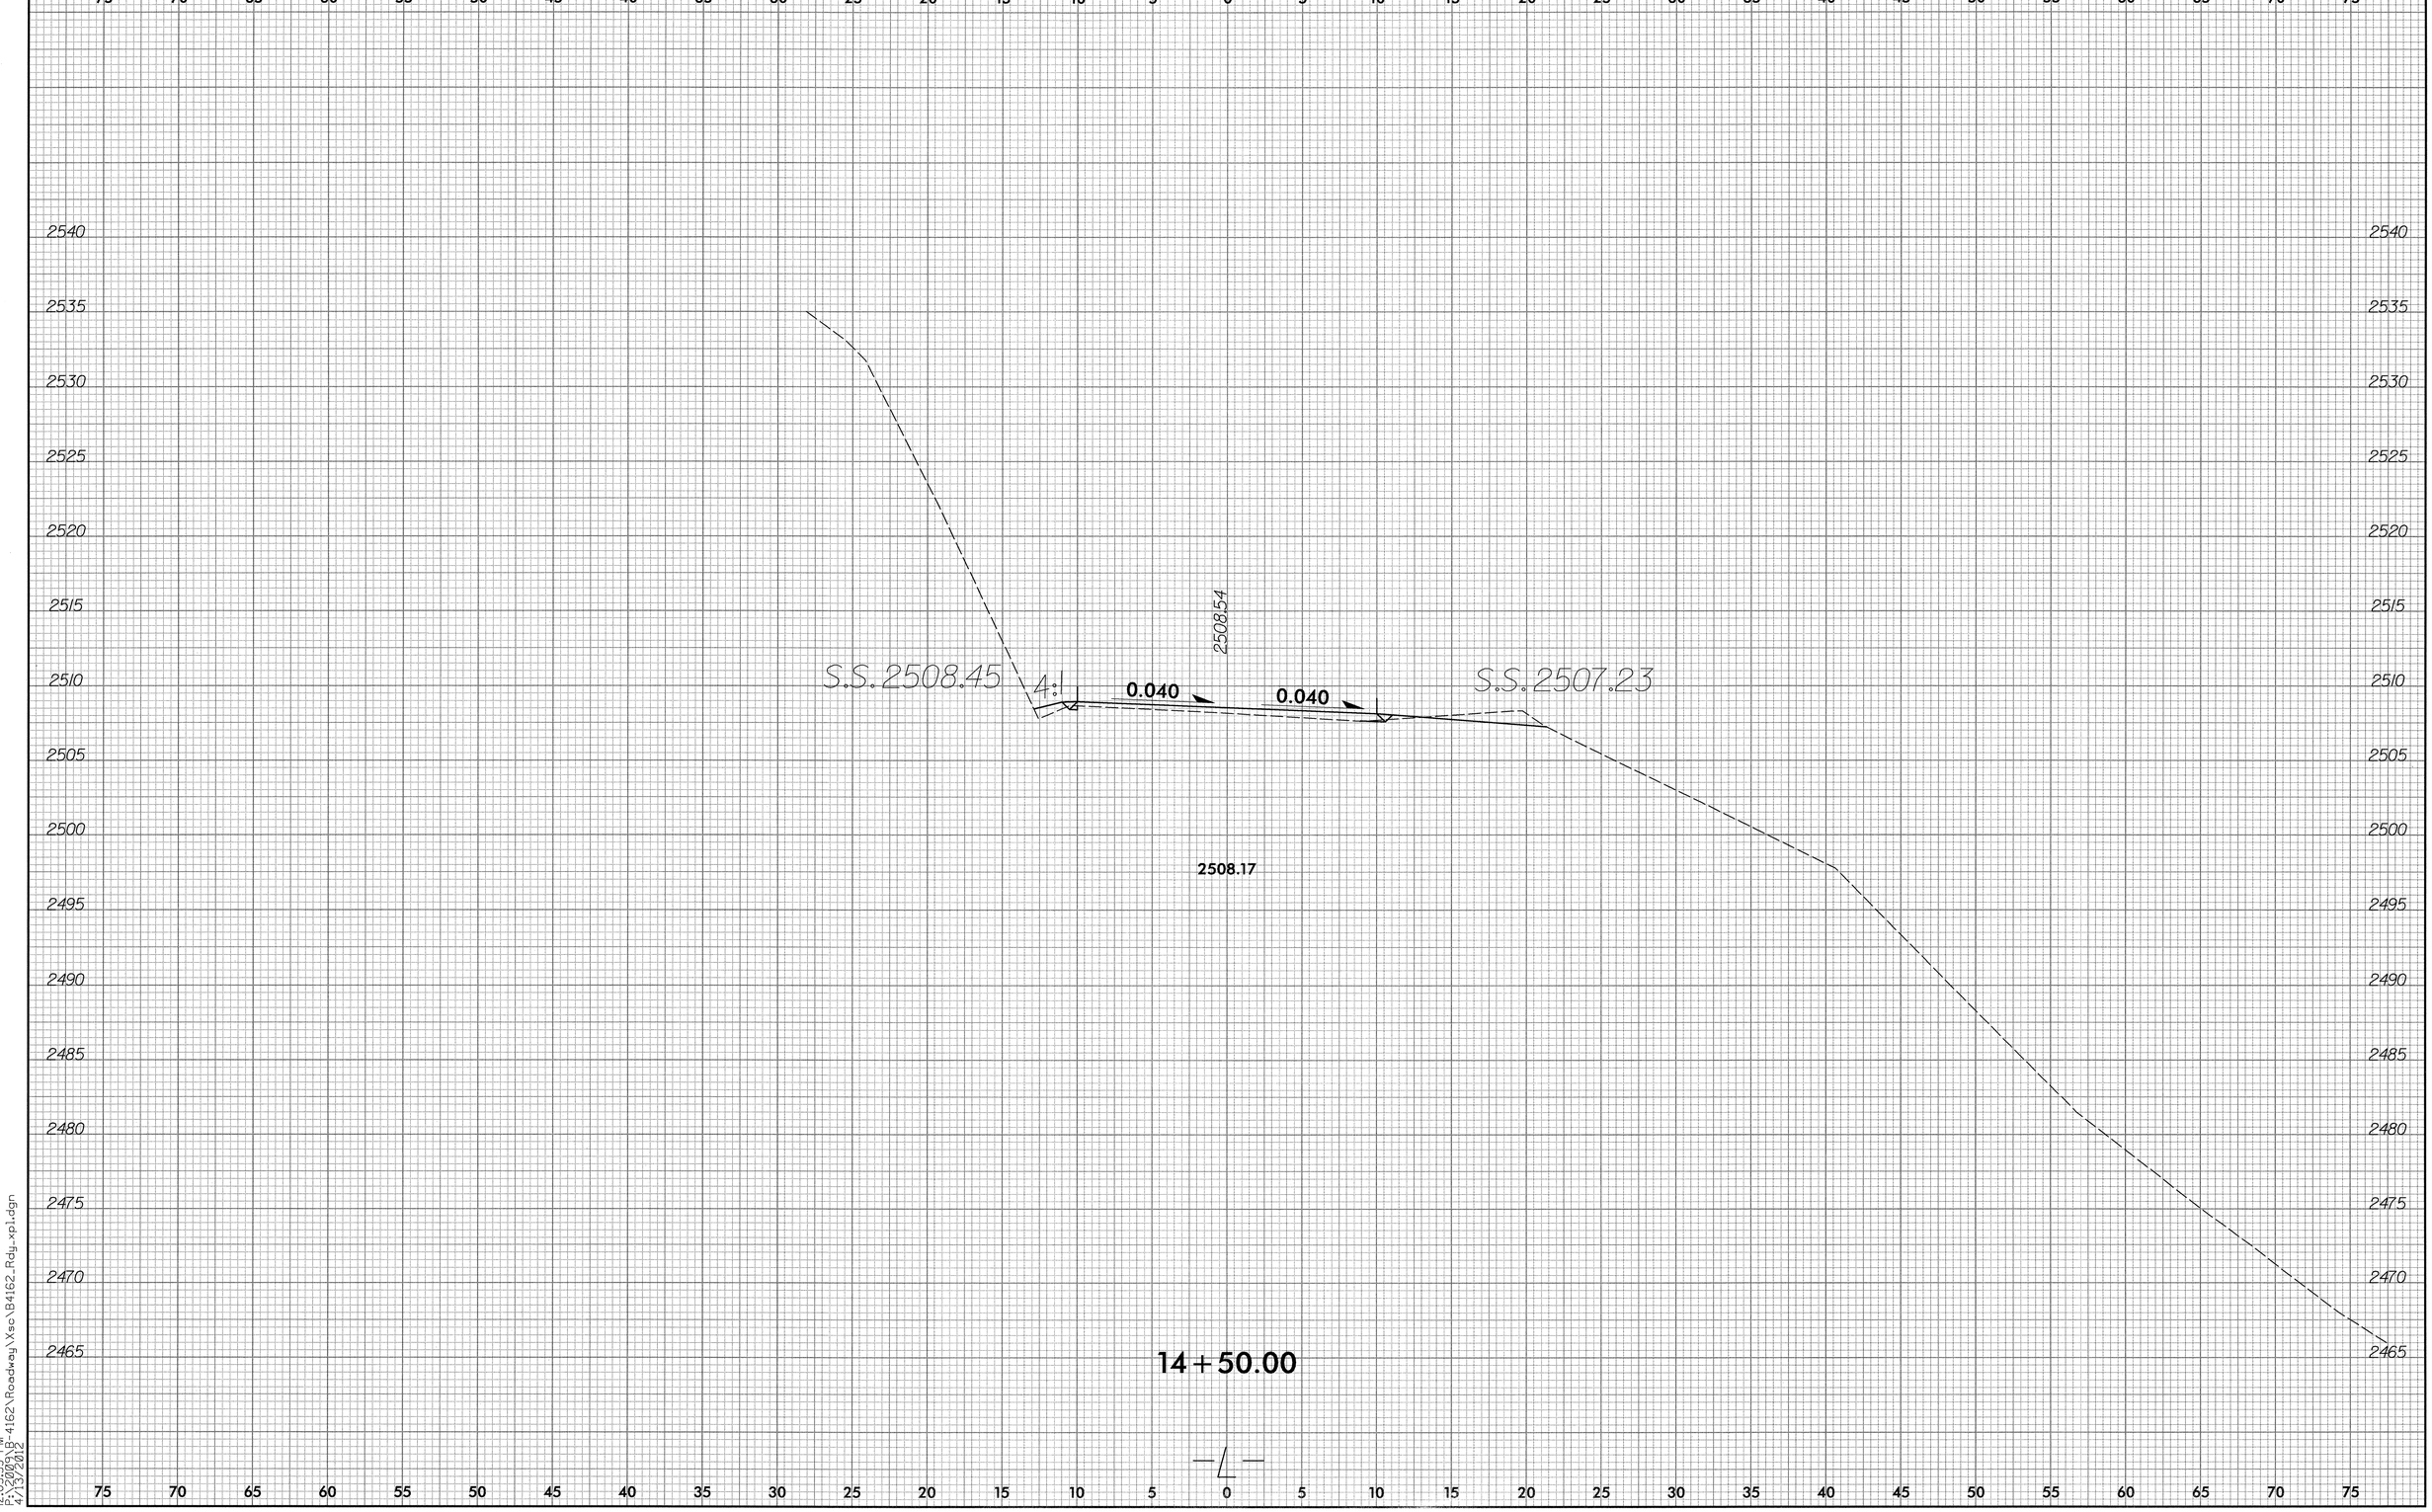

12:05:53 PM
F:\2009\B-4162\Roadway\Xsc\B4162_Rdy_xp1.dgn
4/13/2012

0 2.5 5	PROJ. REFERENCE NO.	SHEET NO.
	B-4162	X-6

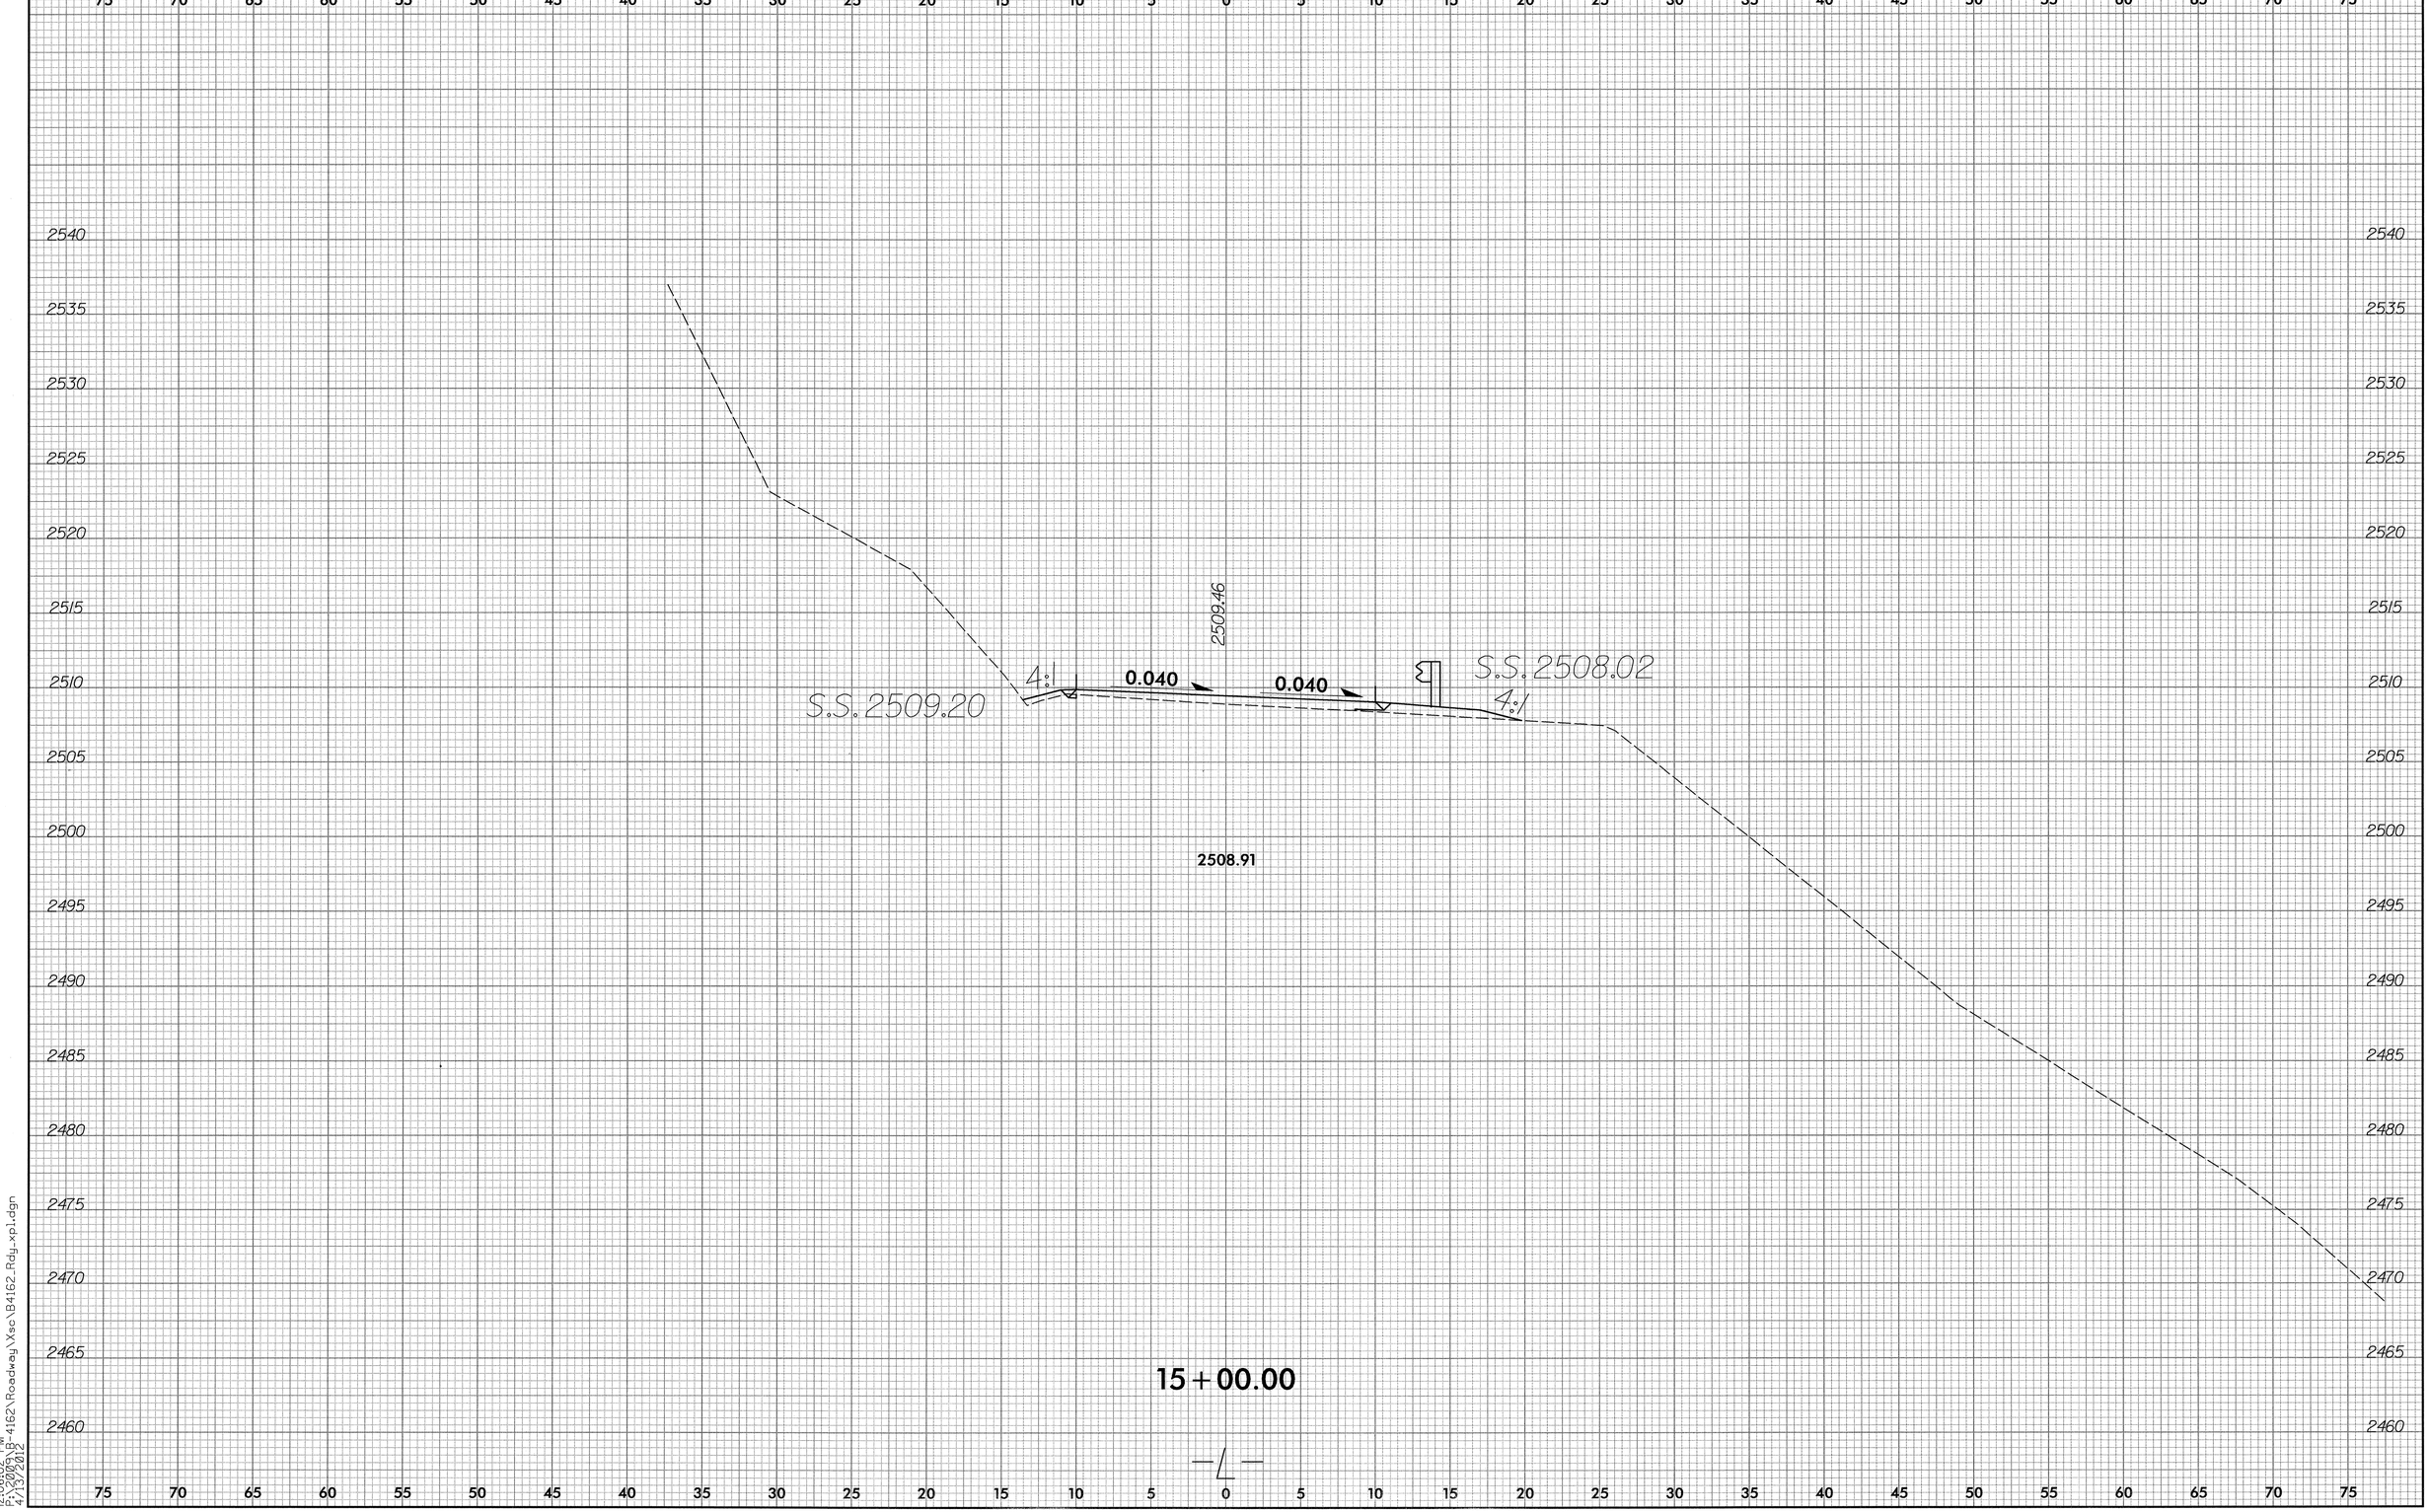

8/23/99

12:06:02 PM
P:\2009\B-4162\Roadway\Xsc\B4162_Rdy_xp1.dgn
4/13/2012

0 2.5 5	PROJ. REFERENCE NO.	SHEET NO.
	B-4162	X-7

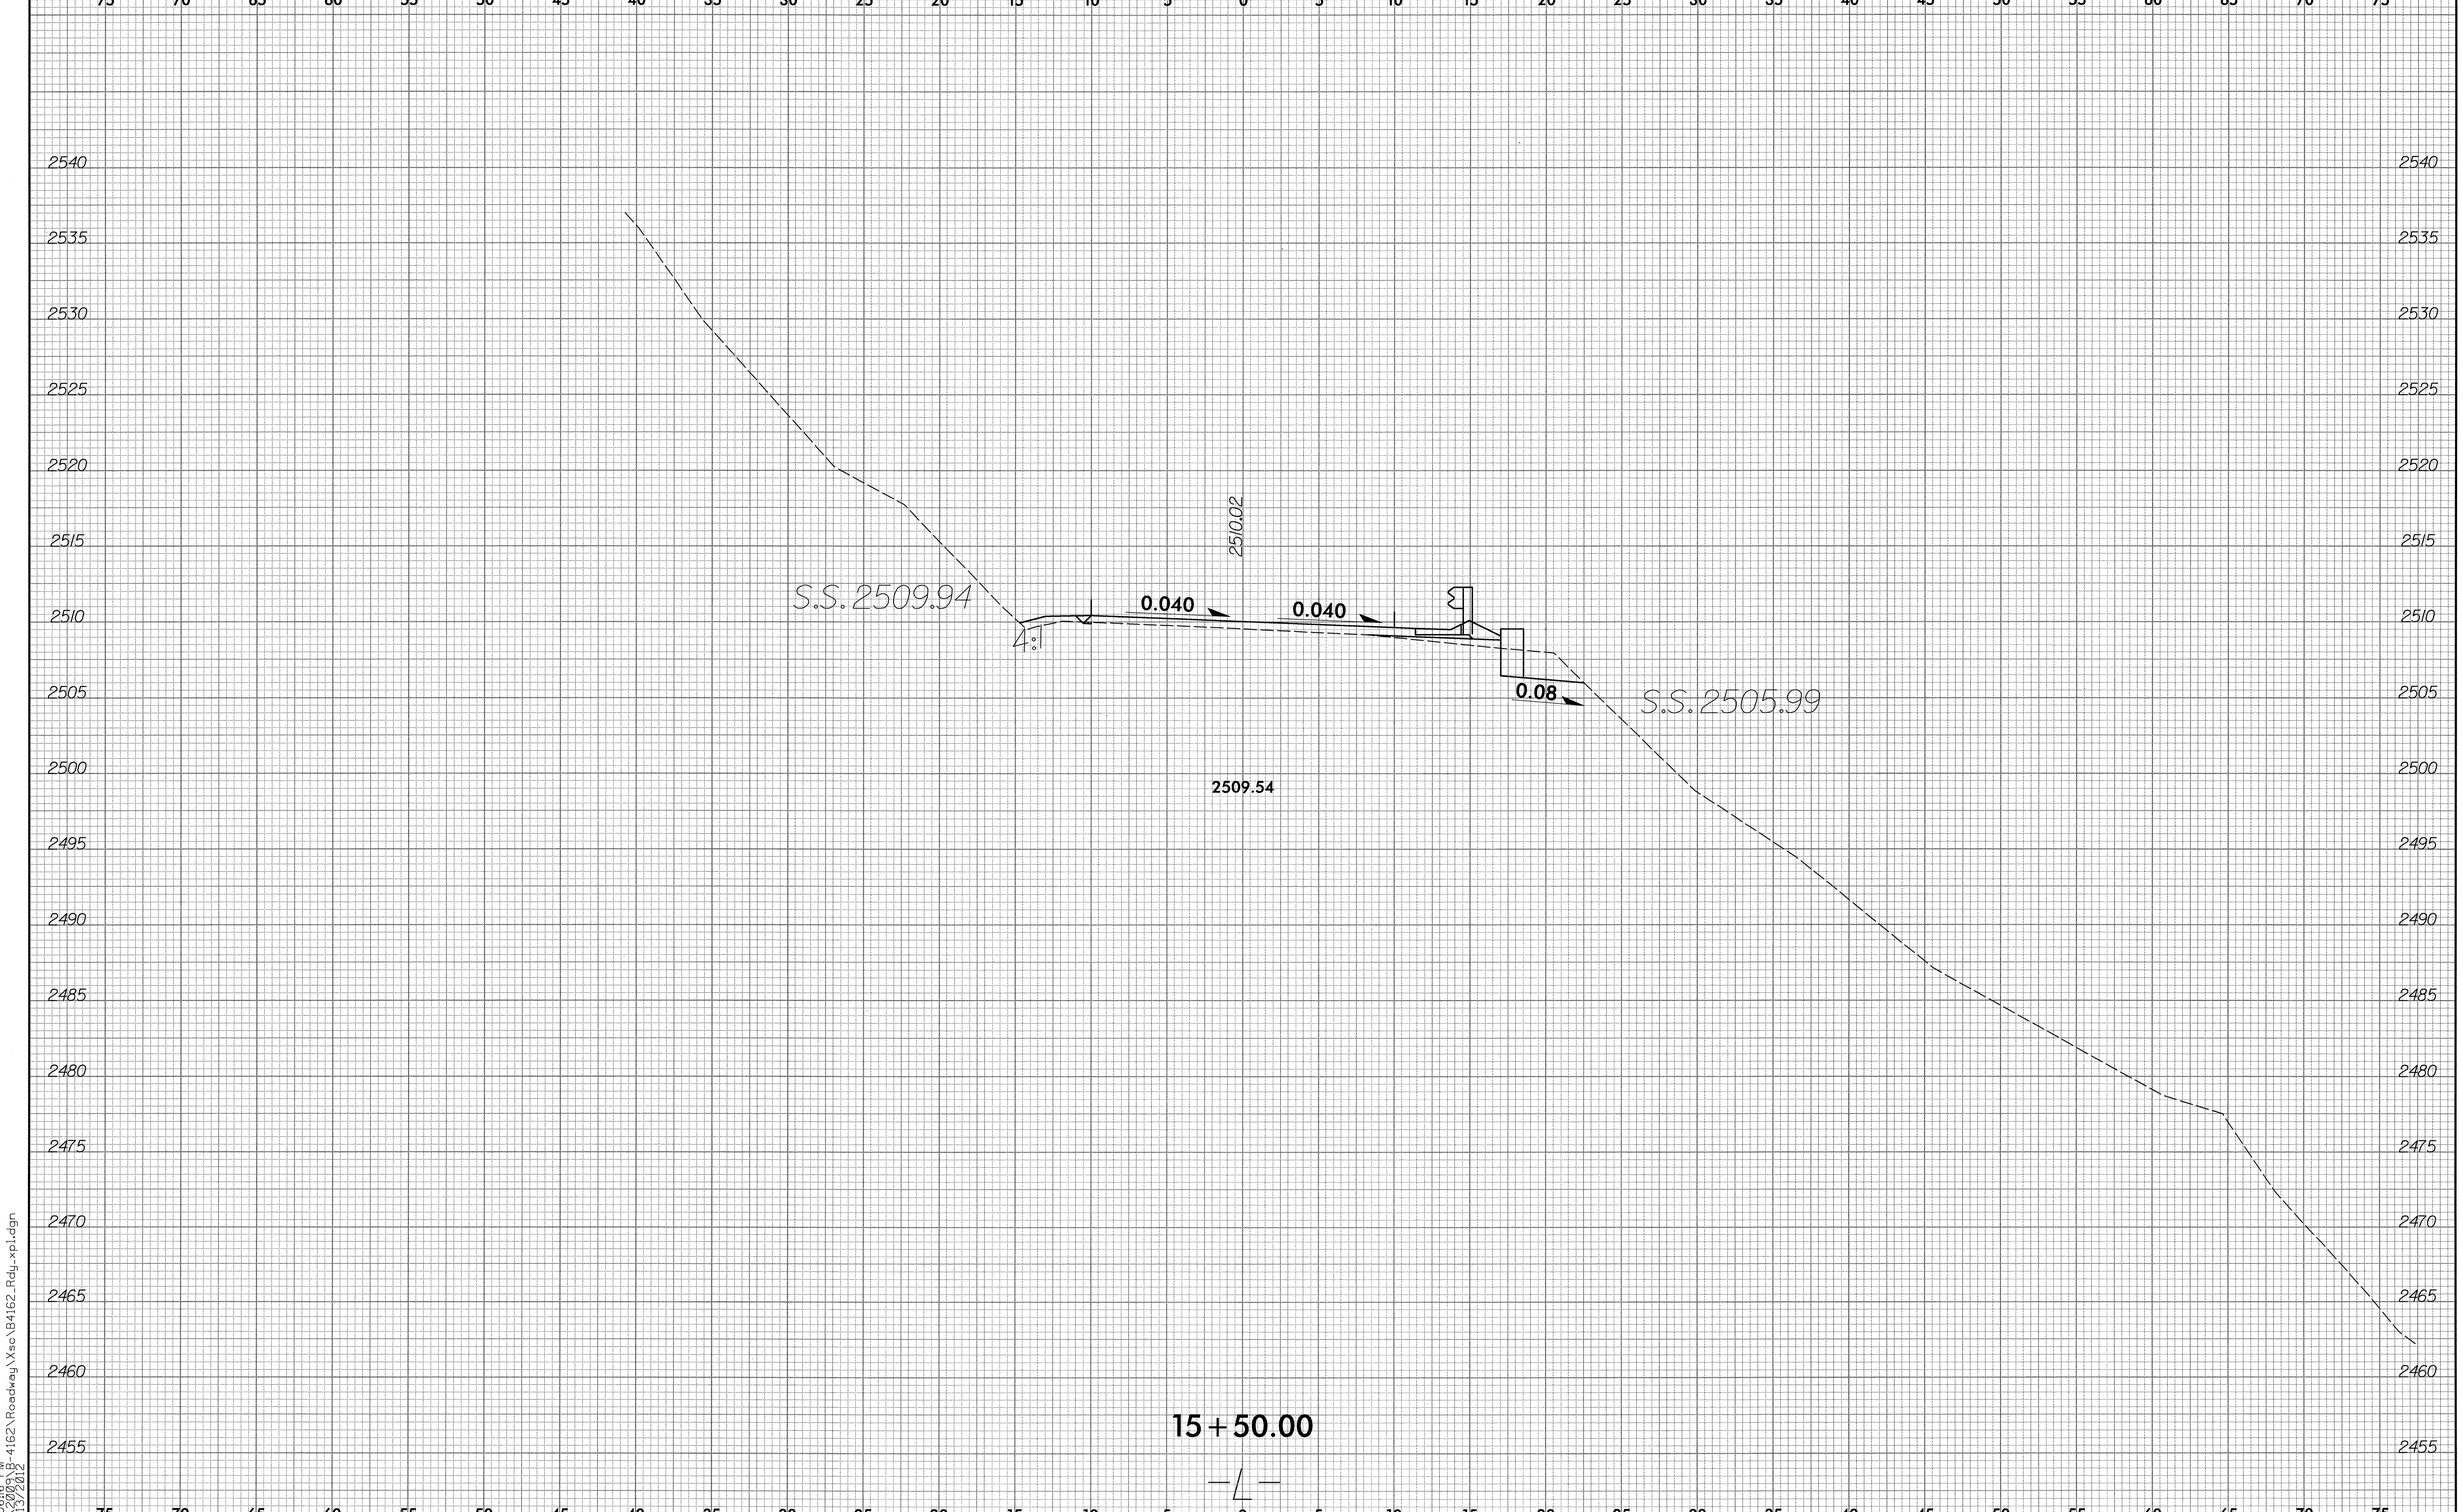

8/23/99

12:06:16 PM
F:\2009\B-4162\Roadway\Xsc\B4162_Rdy_xp1.dgn
4/13/2012

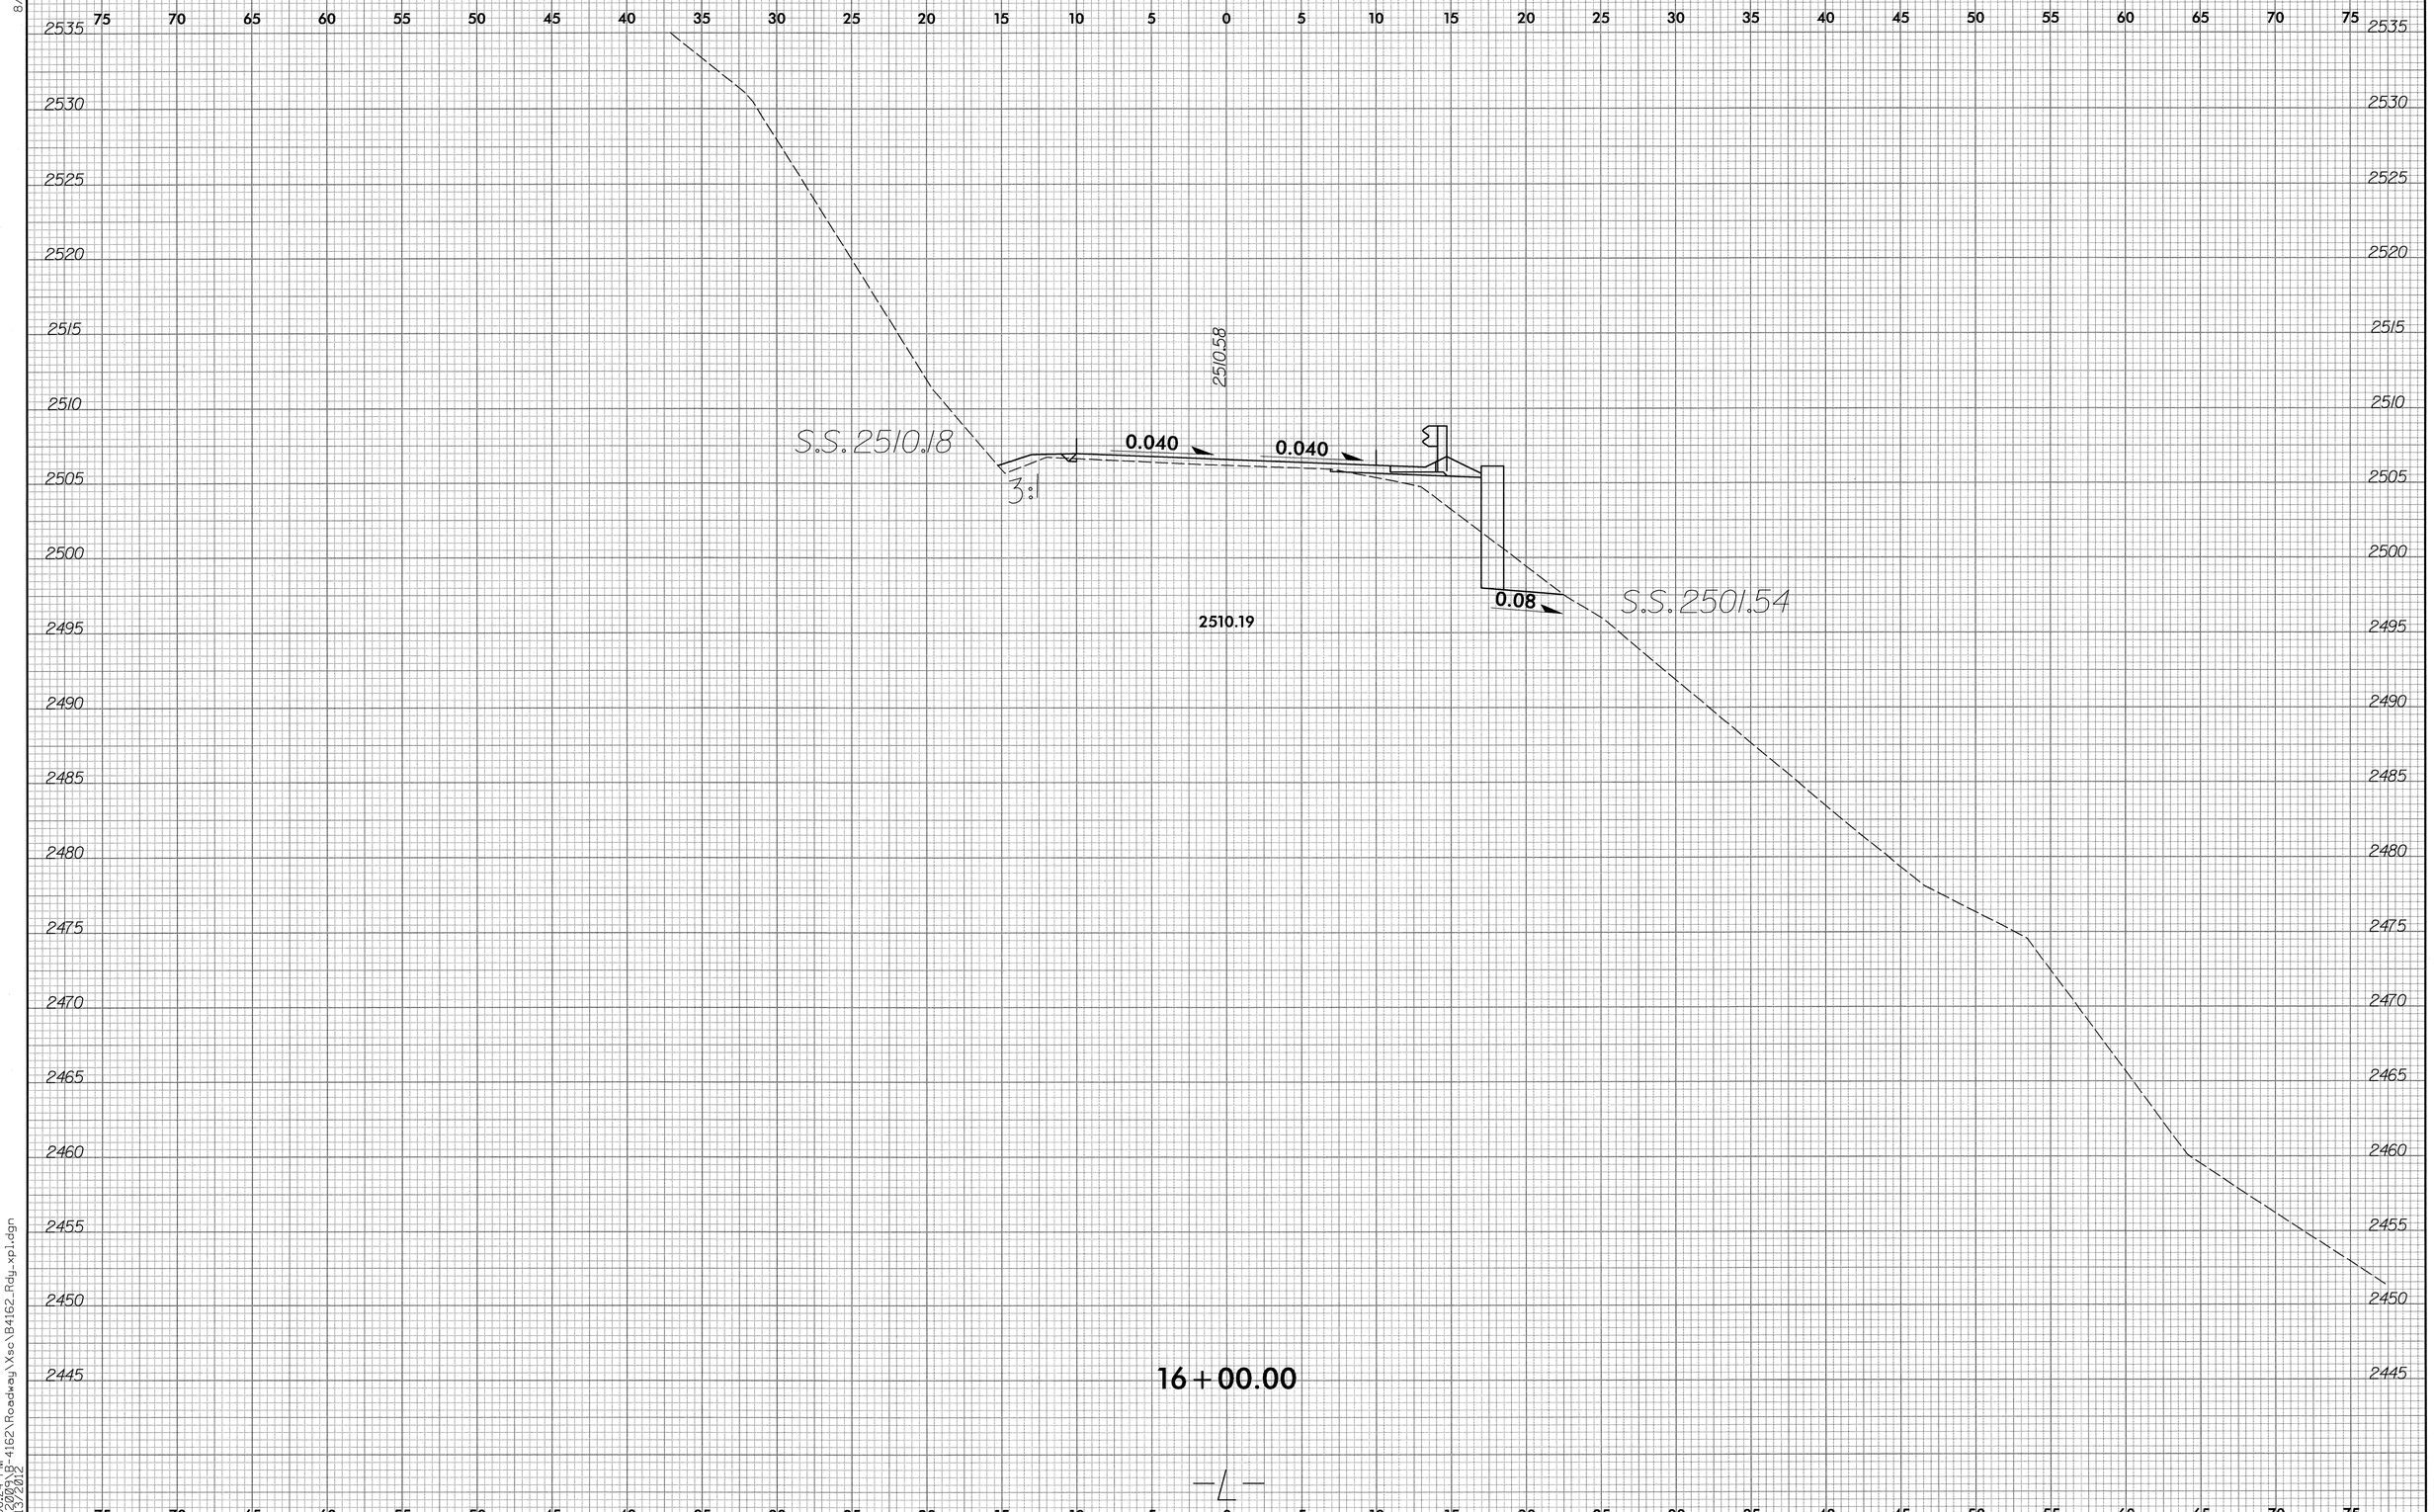

8/23/99
12:06:24 PM
F:\2009\B-4162\Roadway\Xsc\B4162_Rdy_xp1.dgn
4/13/2012

0 2.5 5	PROJ. REFERENCE NO.	SHEET NO.
	B-4162	X-9

8/23/99

12:06:33 PM
P:\2009\B-4162\Roadway\Xsc\B4162_Rdy_xp1.dgn
4/13/2012

0 2.5 5	PROJ. REFERENCE NO.	SHEET NO.
	B-4162	X-10

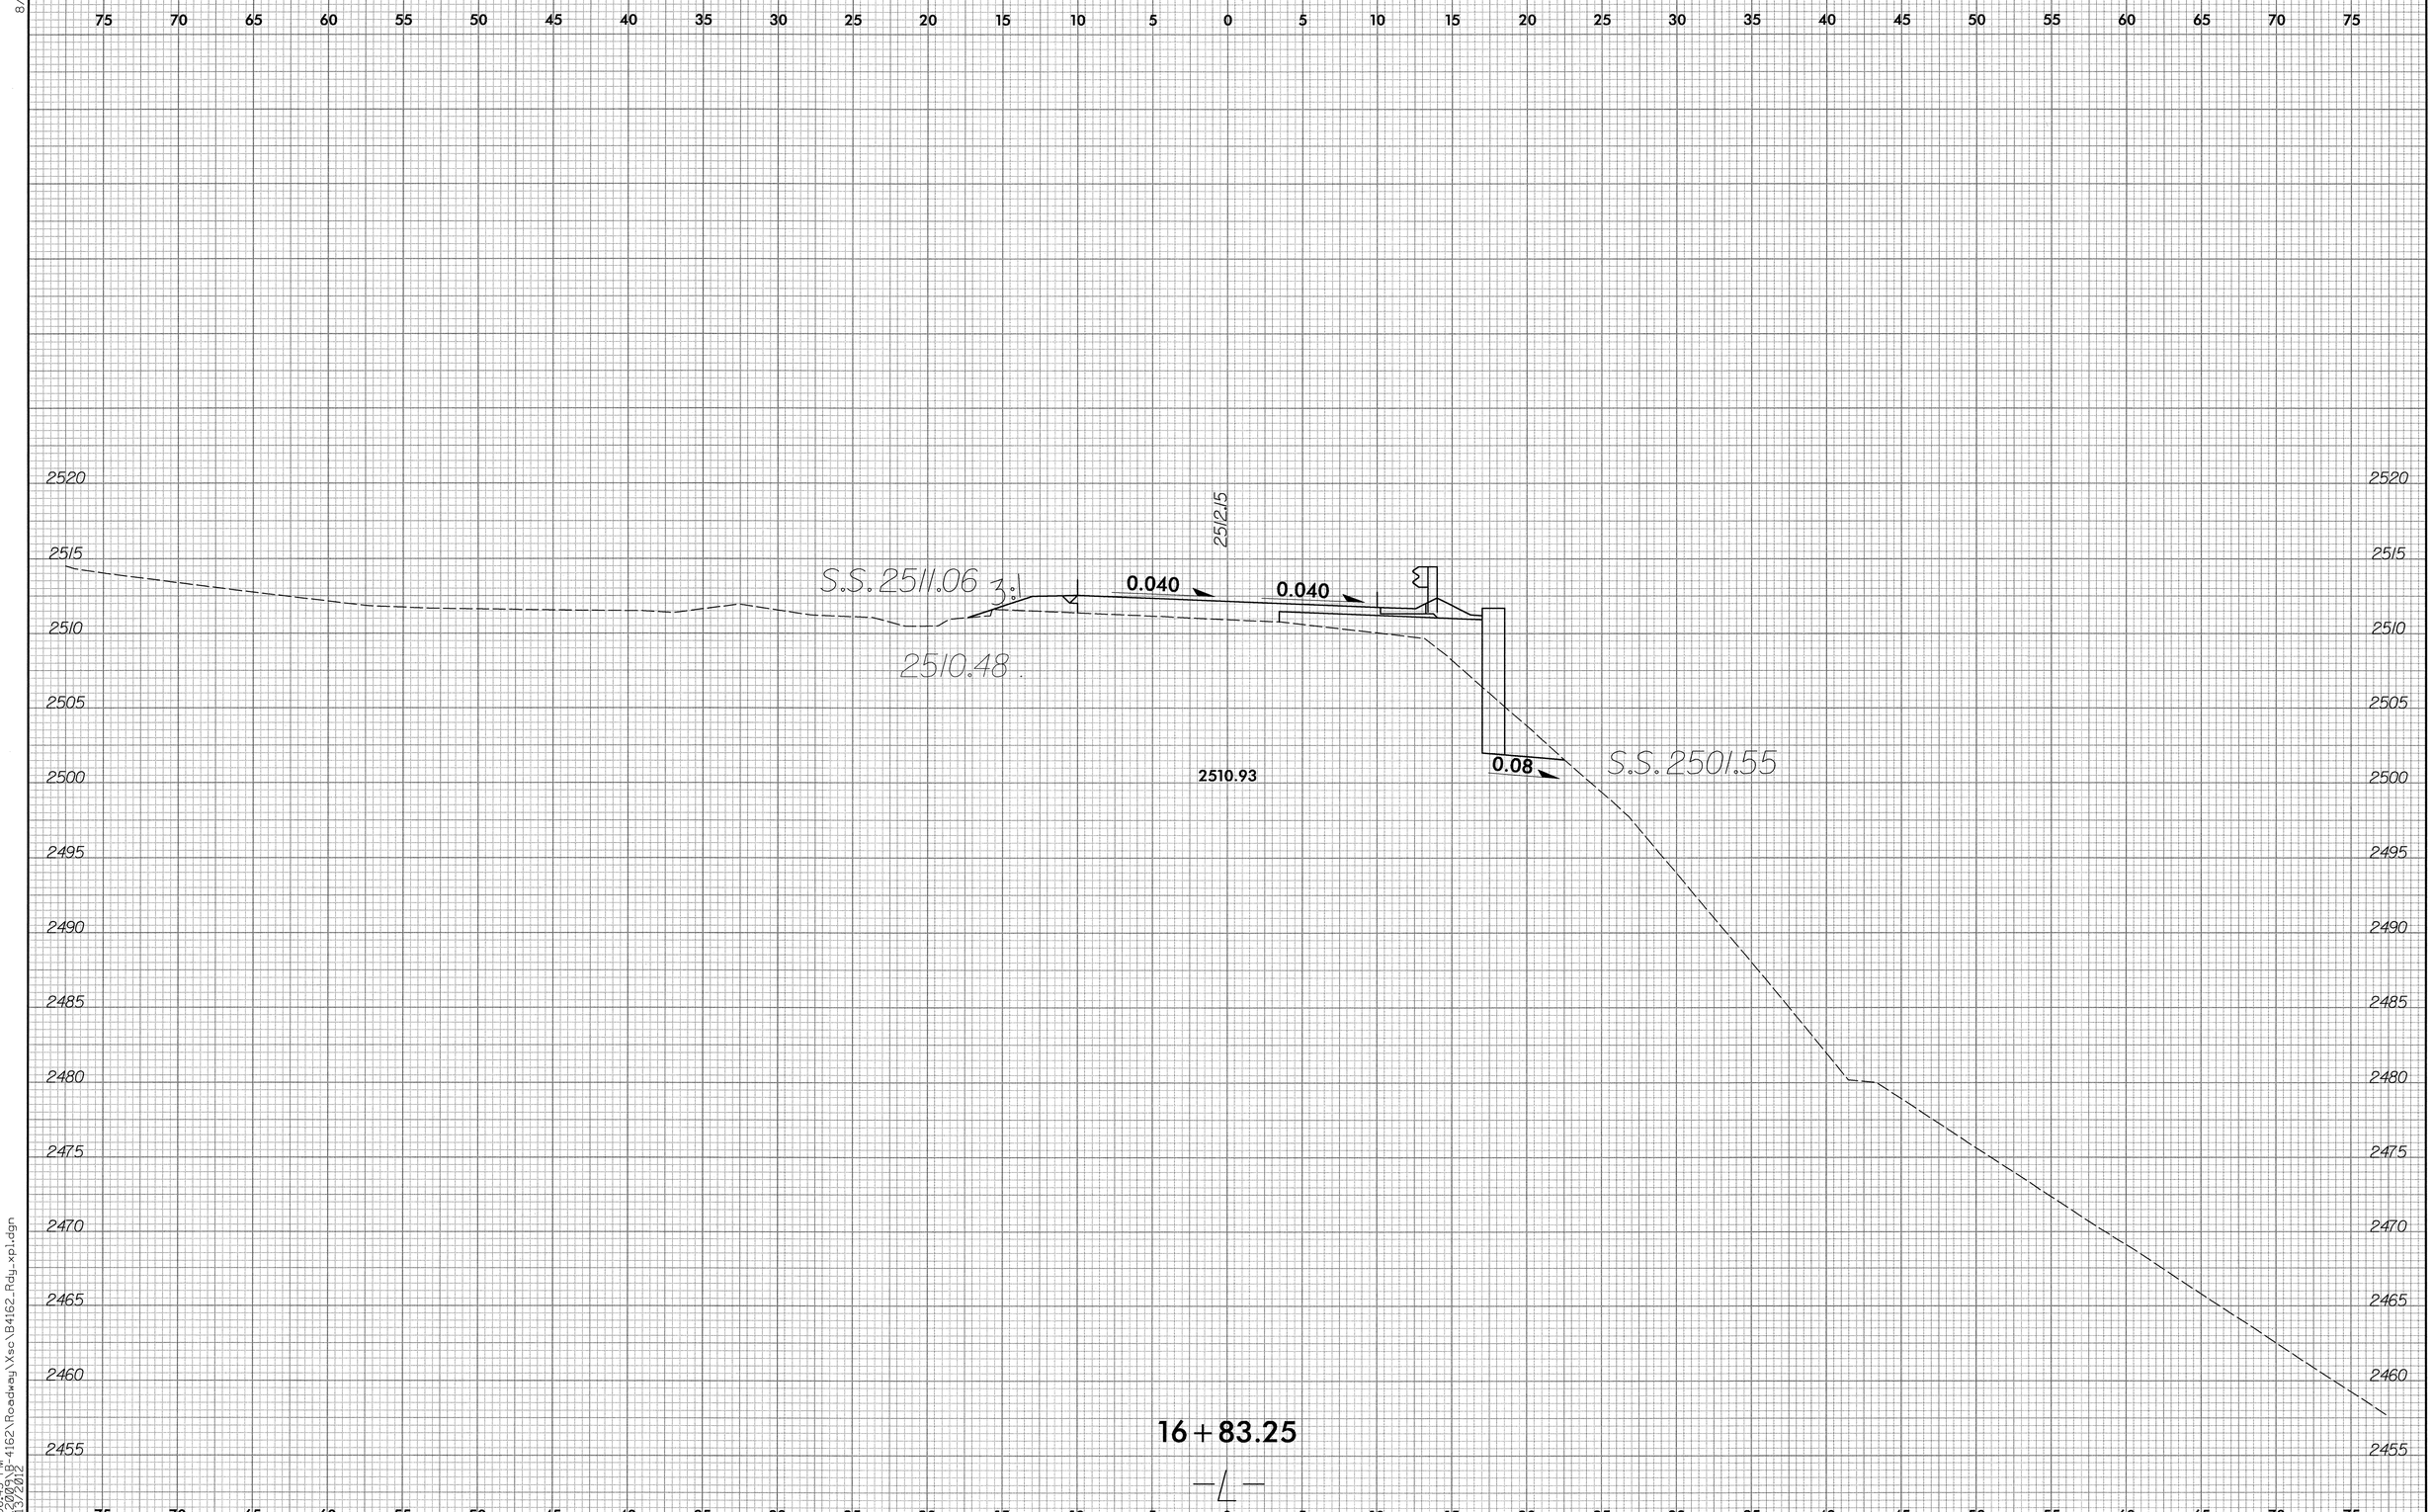

8/23/99

12:06:45 PM
P:\2009\B-4162\Roadway\Xsec\B4162_Rdy_xp1.dgn
4/13/2012

0 2.5 5	PROJ. REFERENCE NO.	SHEET NO.
	B-4162	X-11

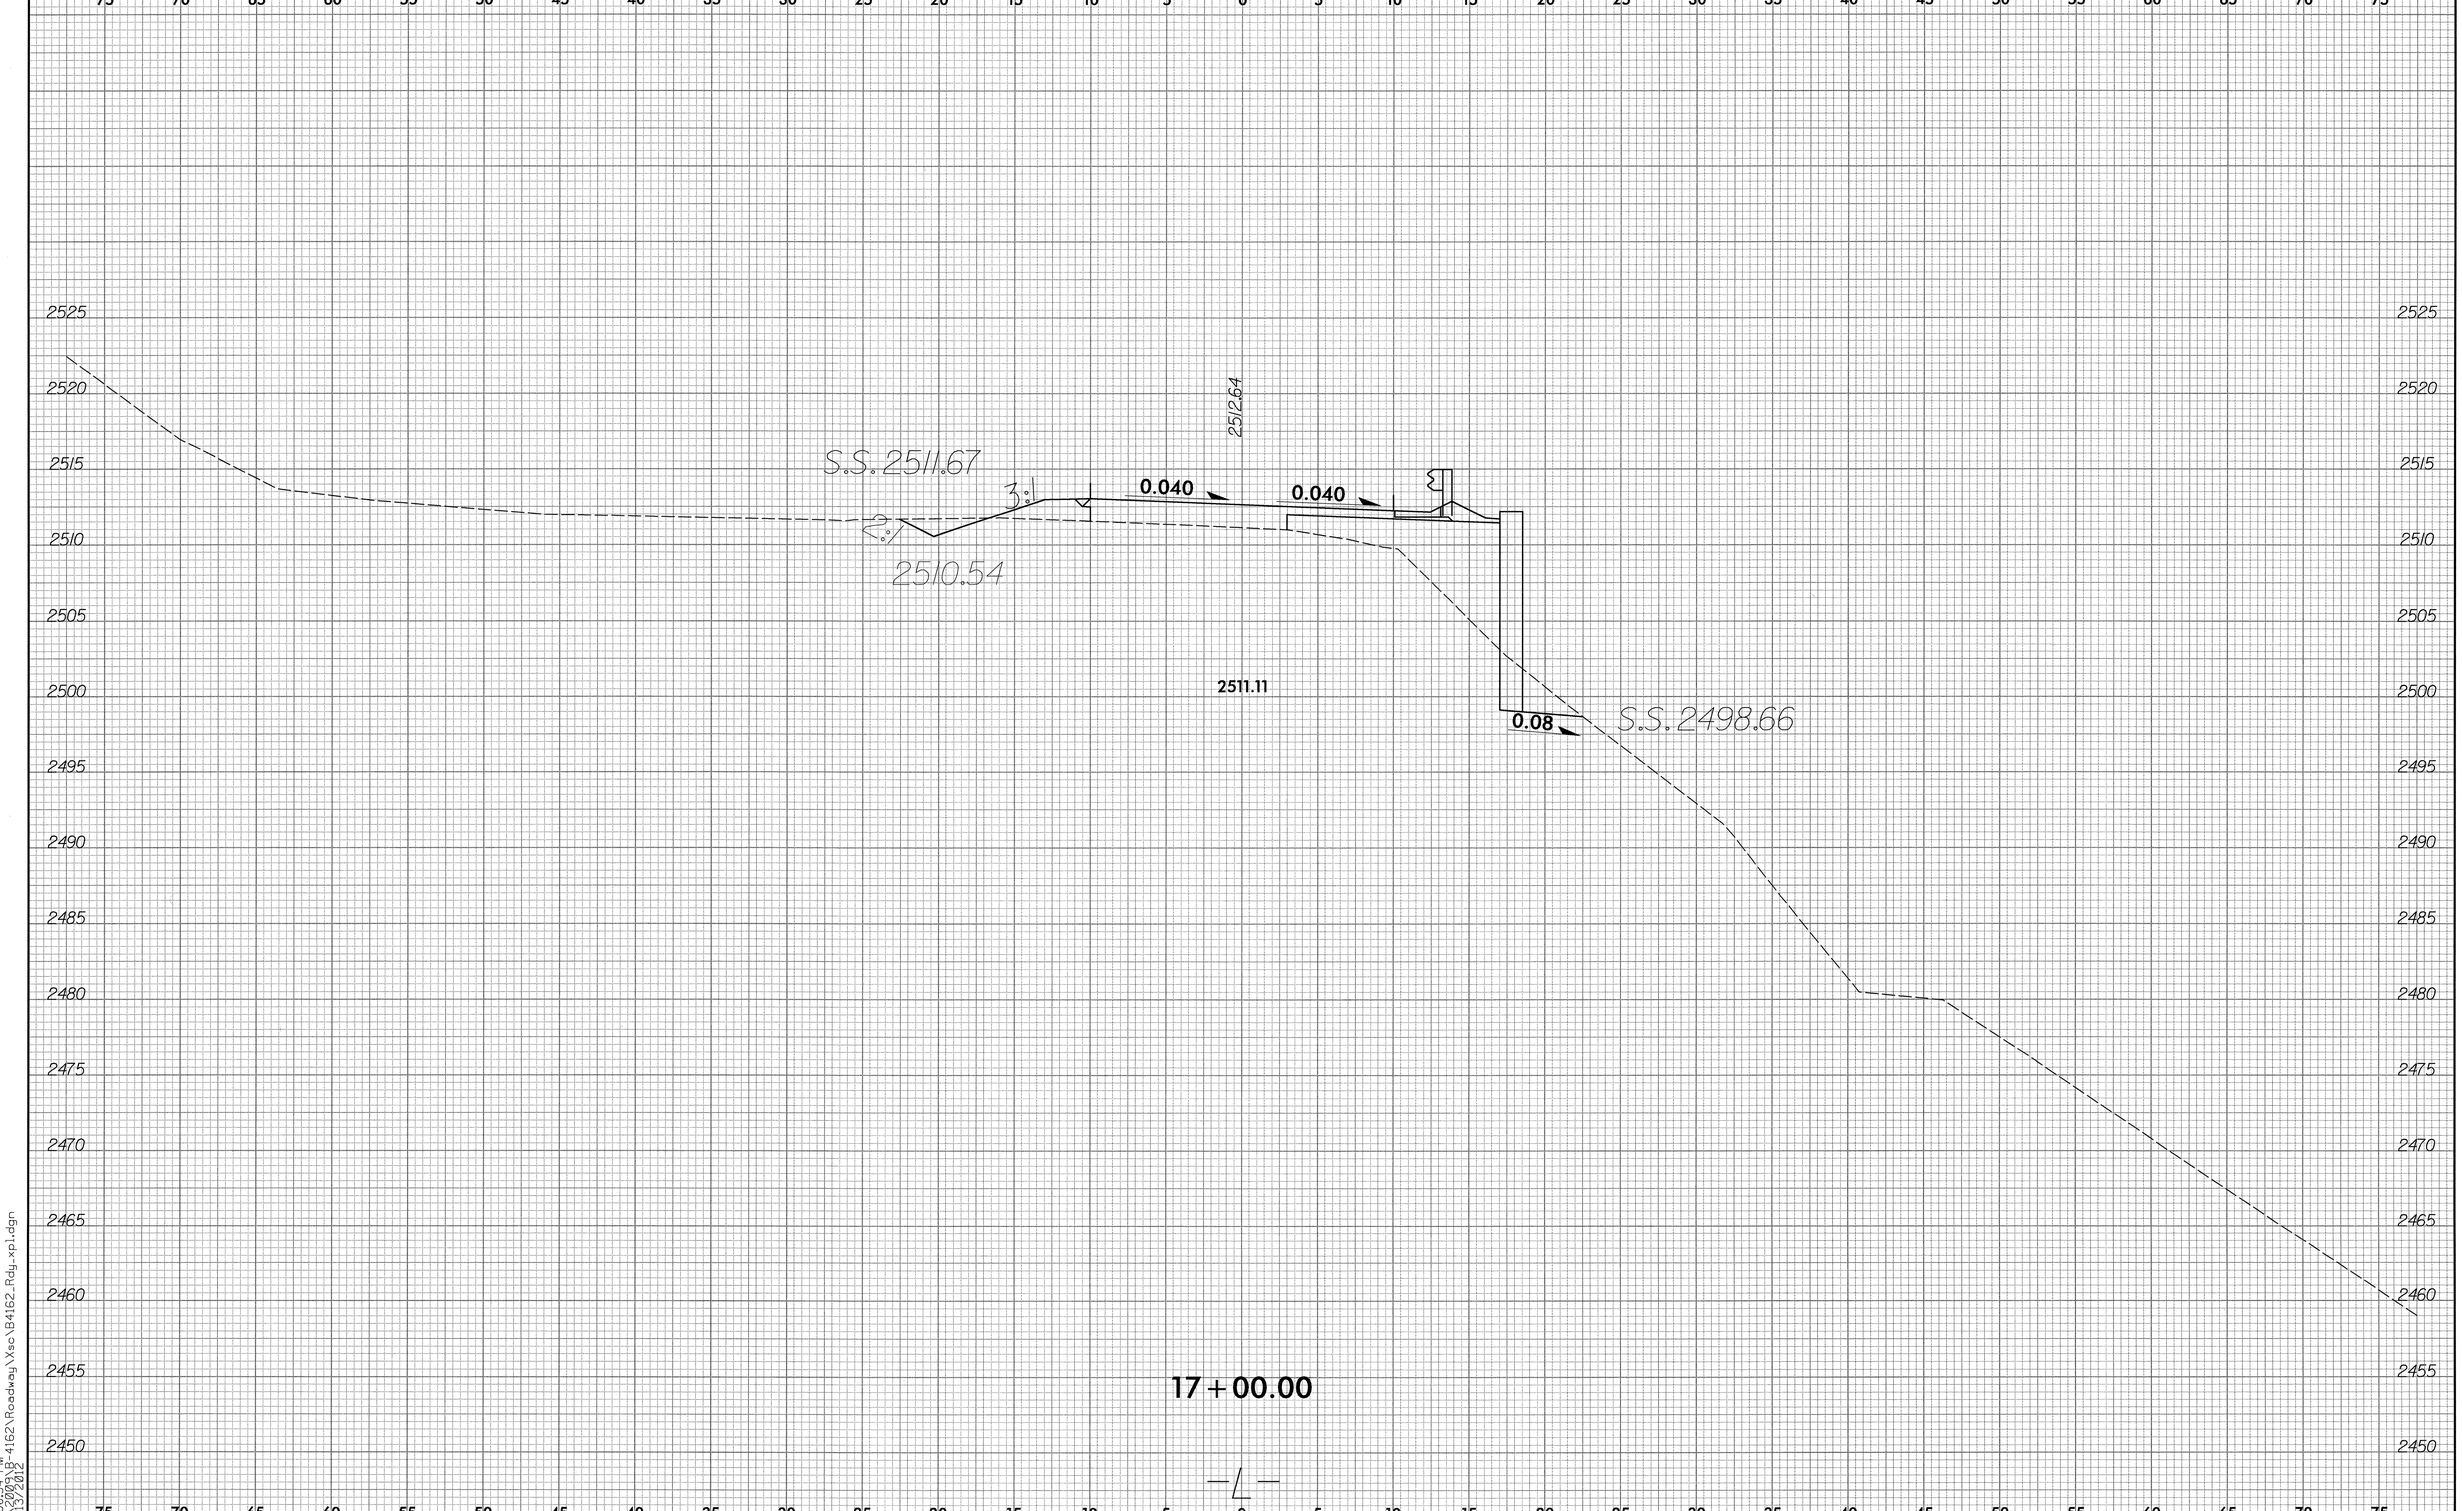

8/23/99

12:06:54 PM
P:\2009\B-4162\Roadway\Xsc\B4162_Rdy_xp1.dgn
4/13/2012

0 2.5 5	PROJ. REFERENCE NO.	SHEET NO.
	B-4162	X-12

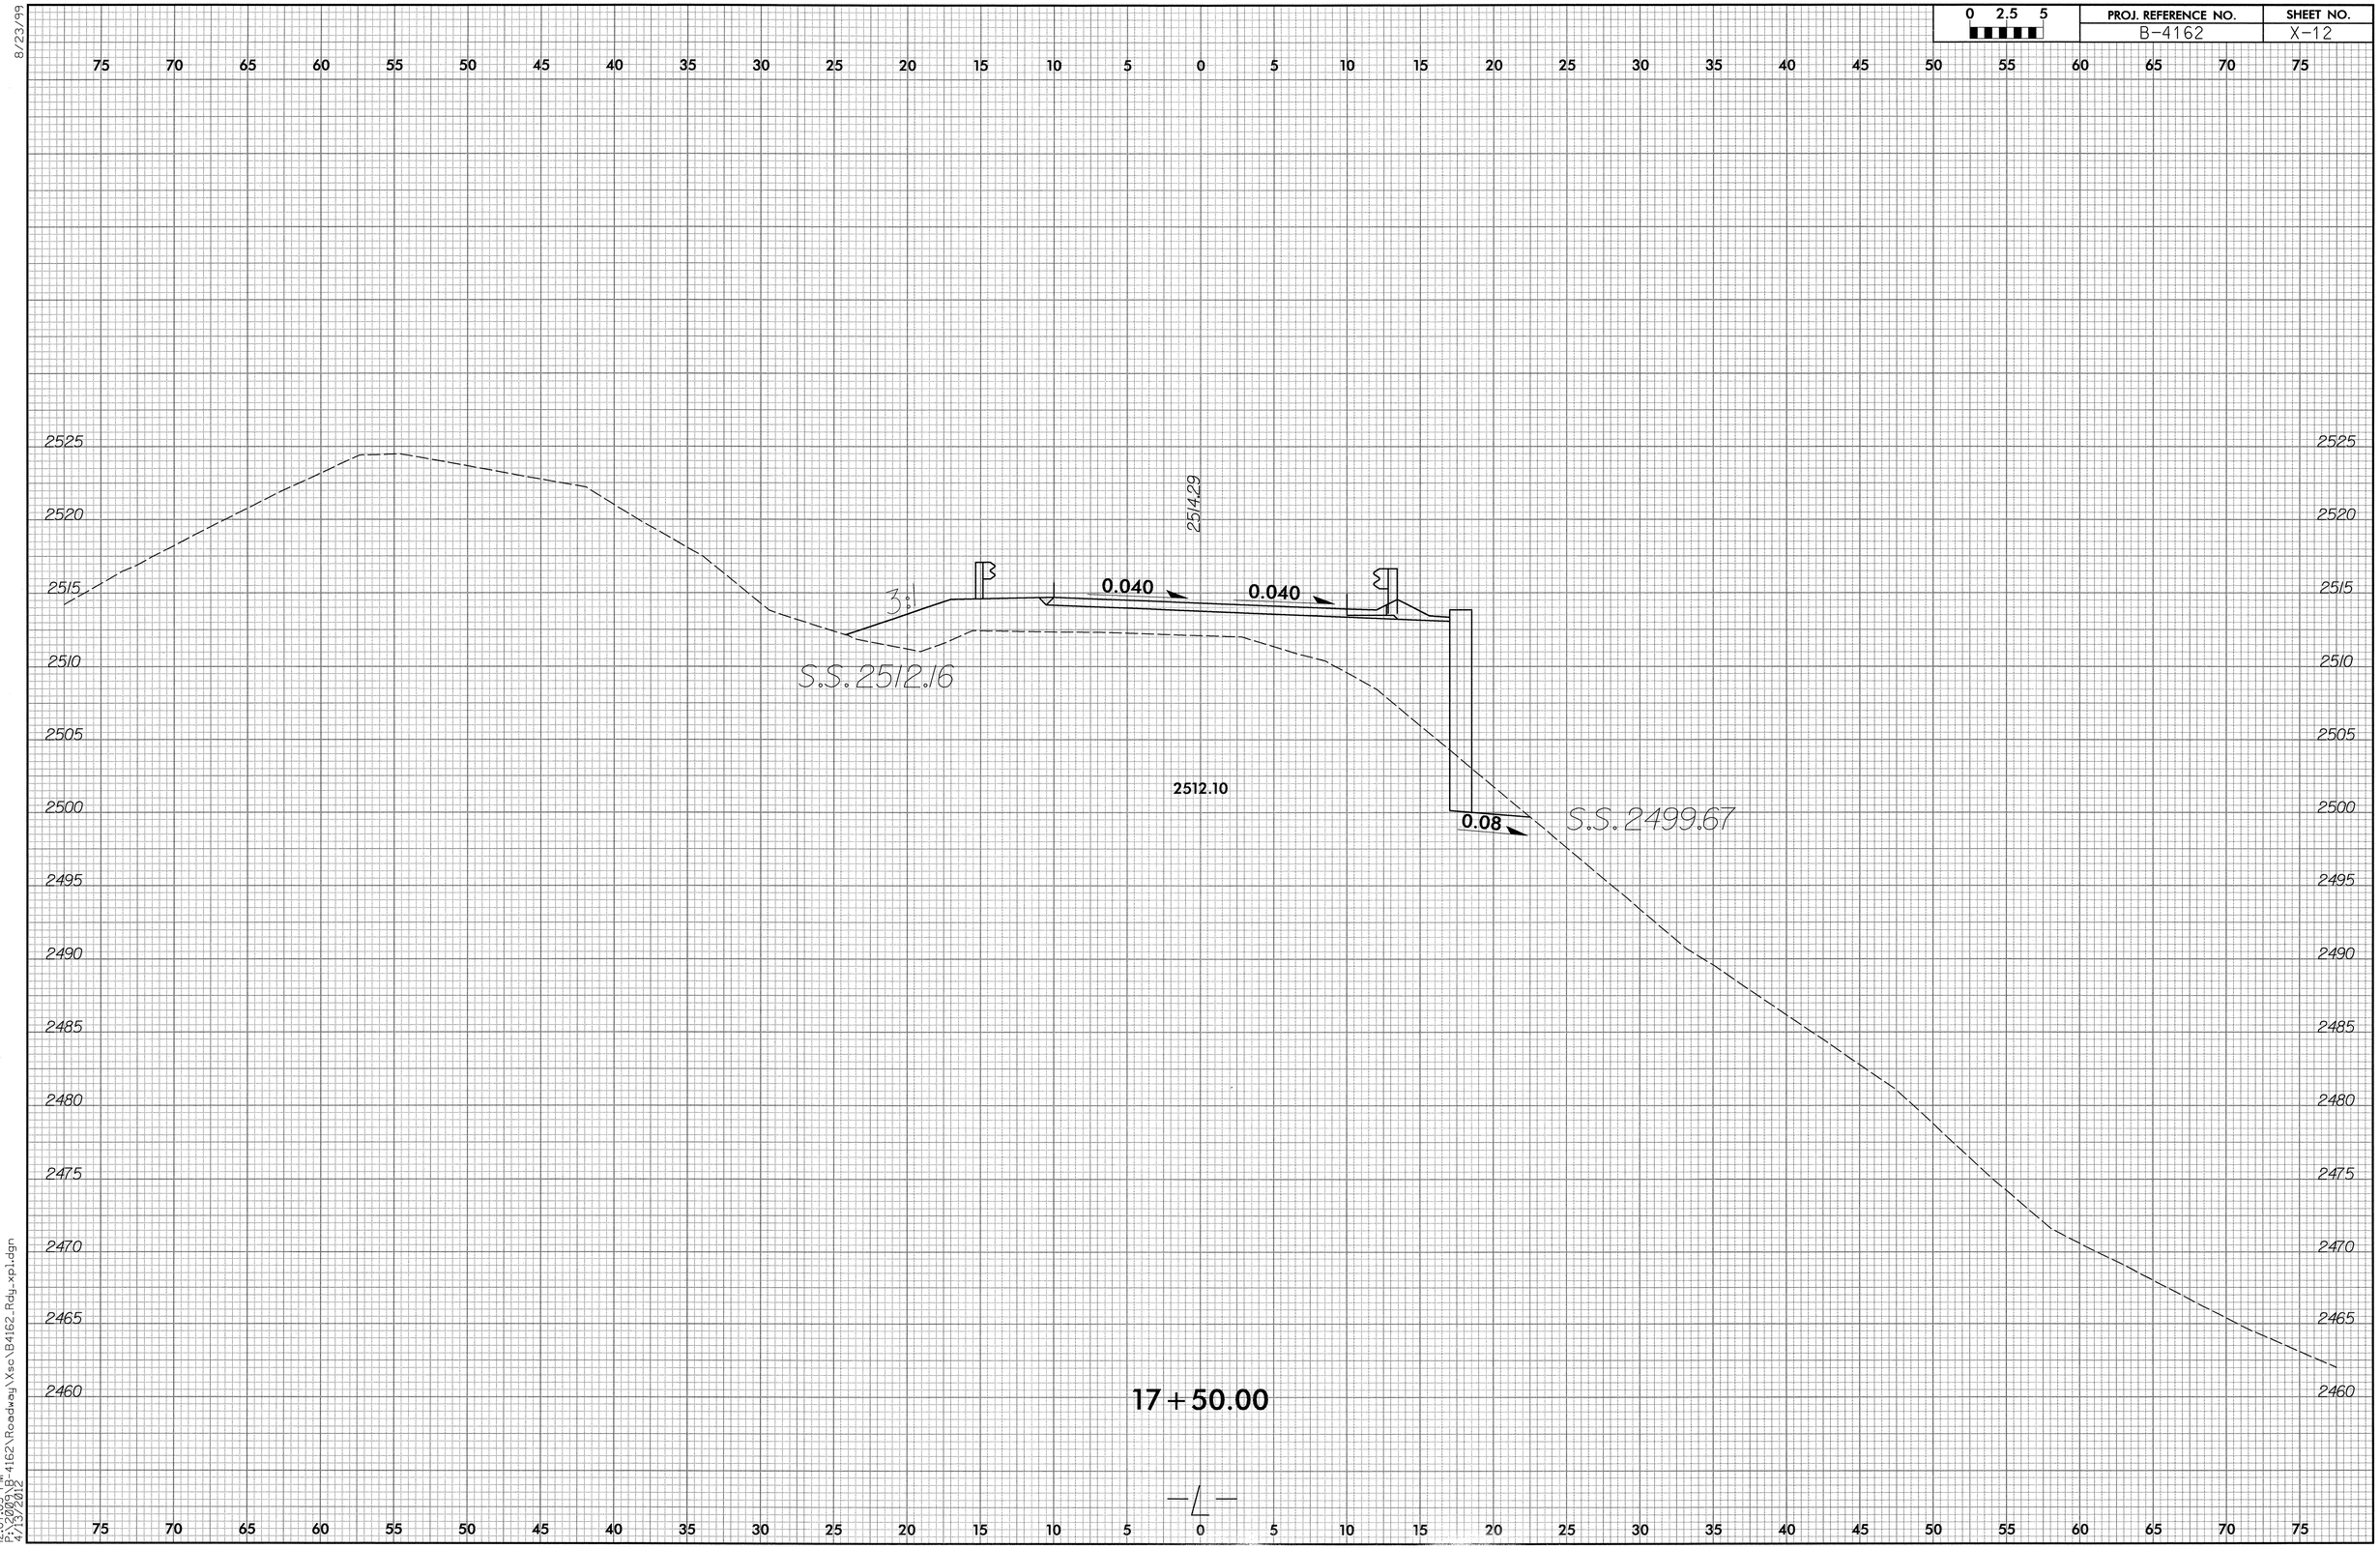

8/23/99

12:07:03 PM
F:\2009\B-4162\Roadway\Xsc\B4162_Rdy_xp1.dgn
4/13/2012

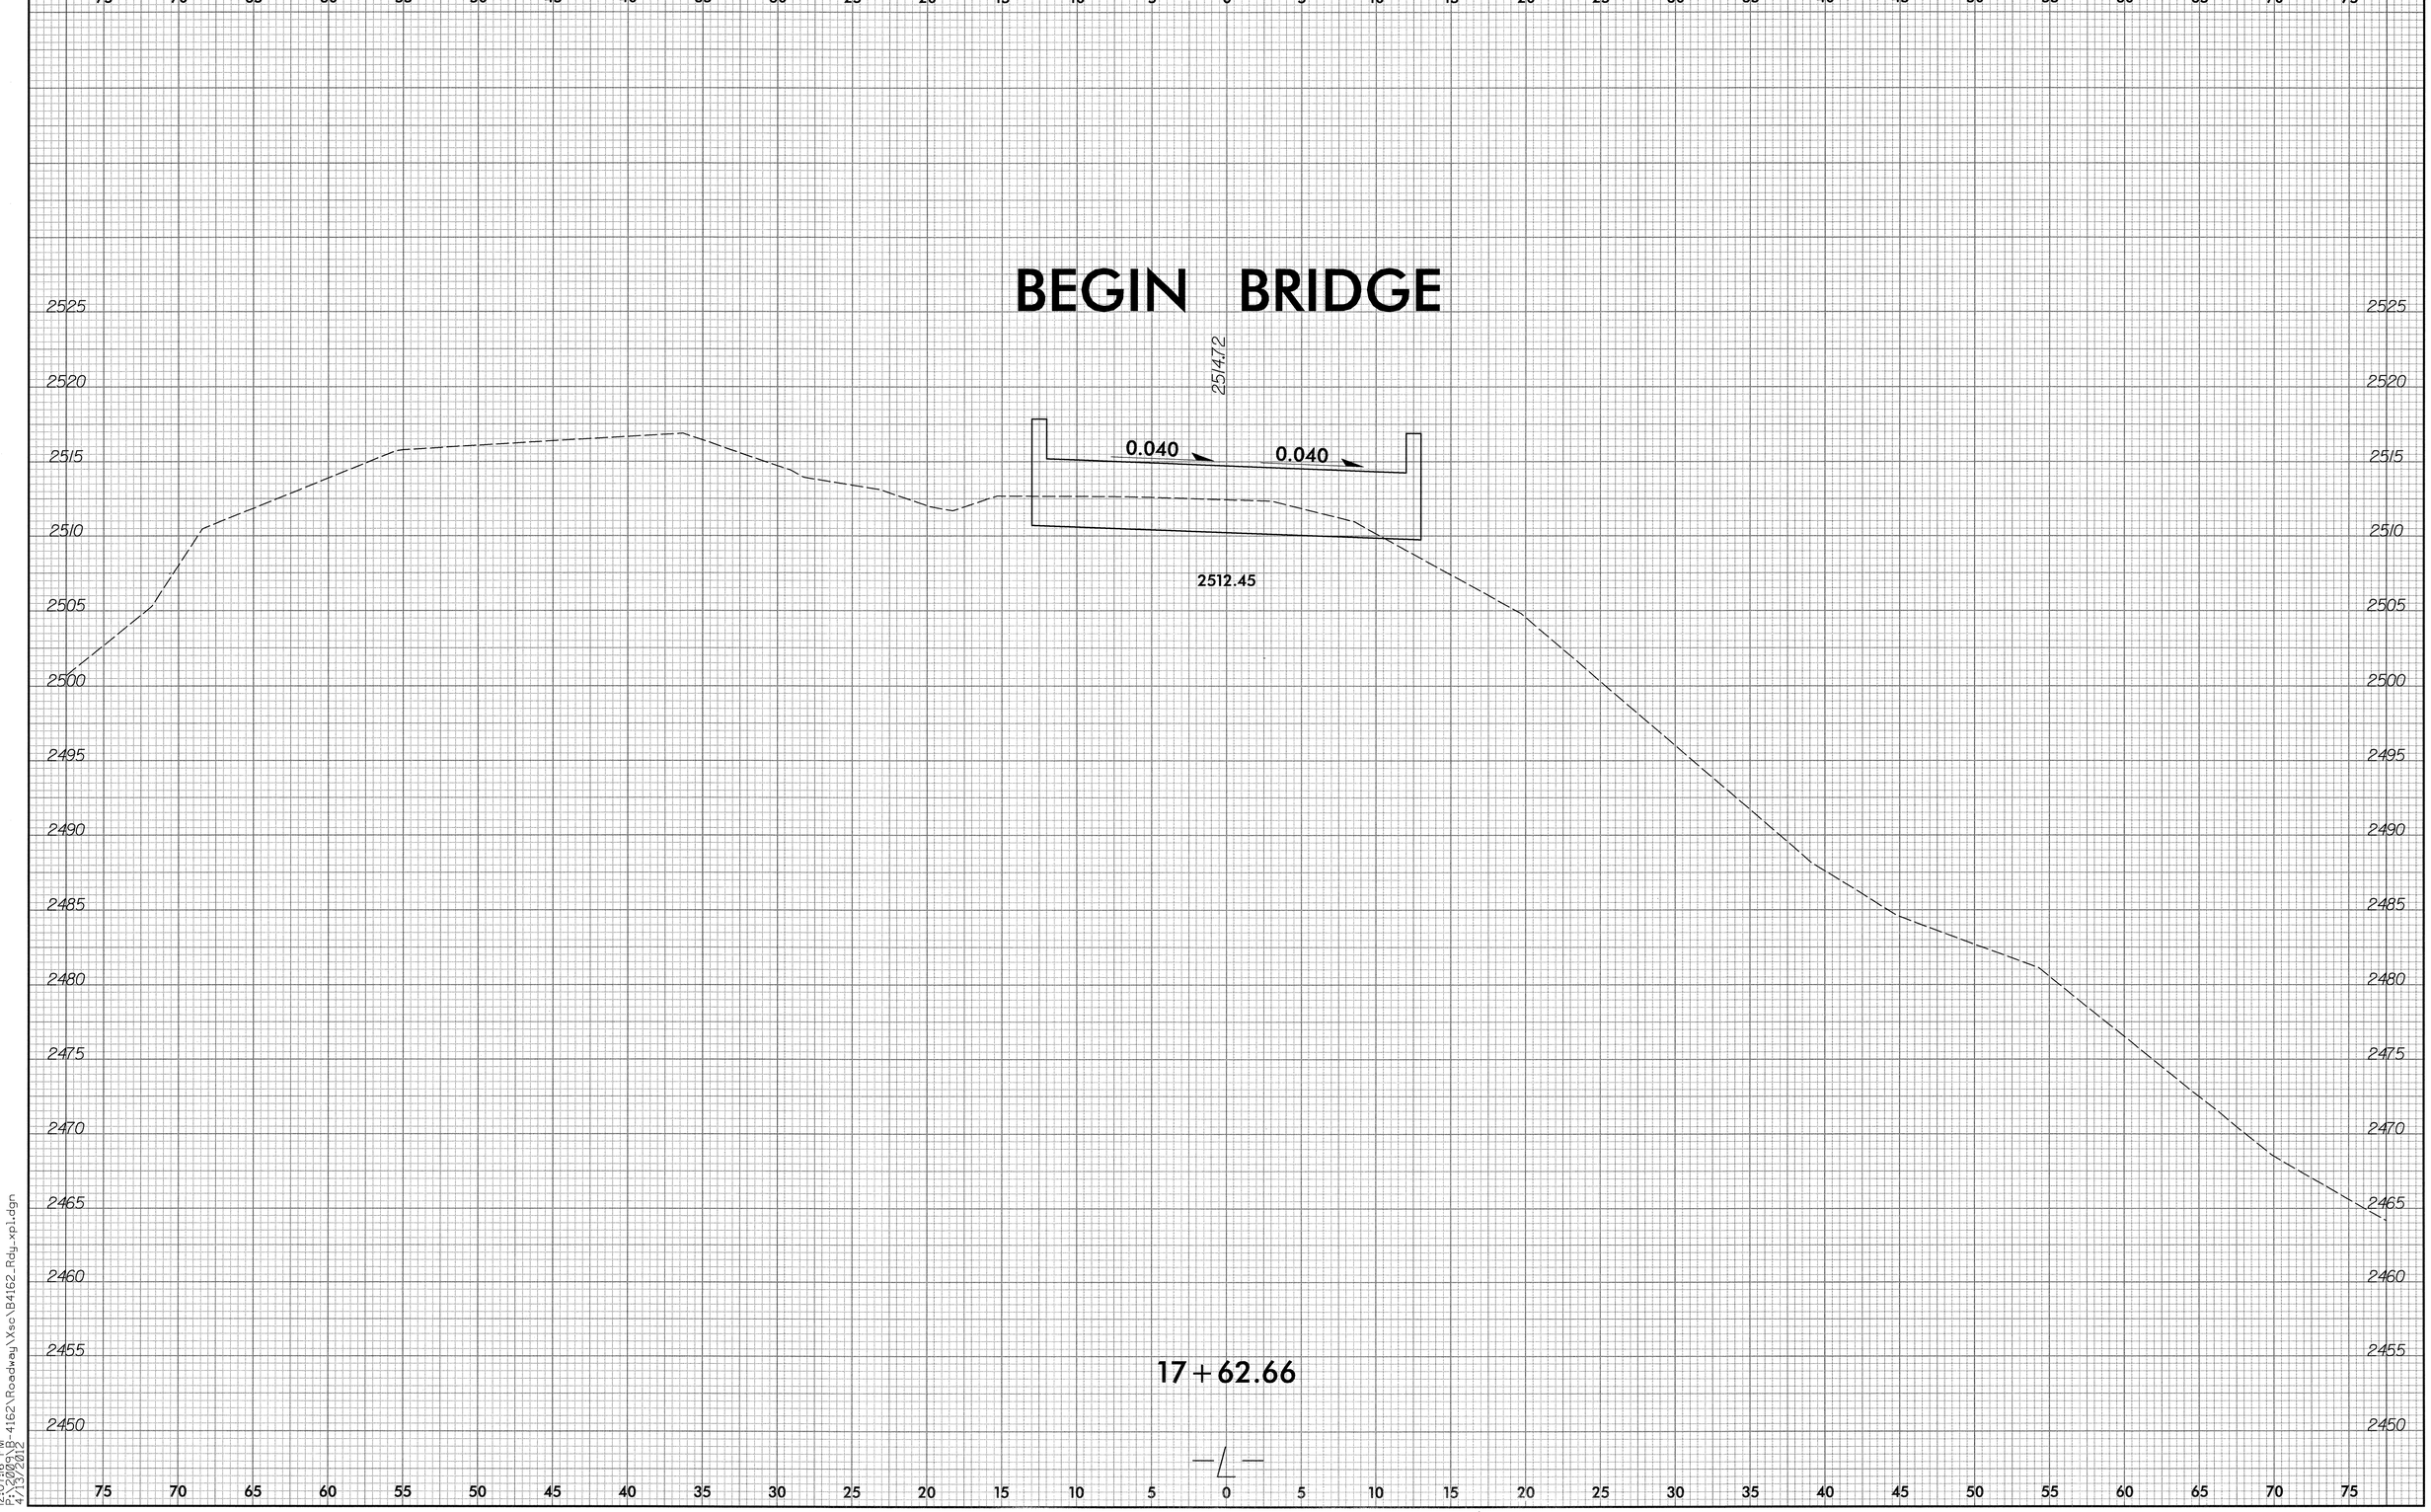

8/23/99
12:07:16 PM
F:\2009\B-4162\Roadway\Xsc\B4162_Rdy_xp1.dgn
4/13/2012

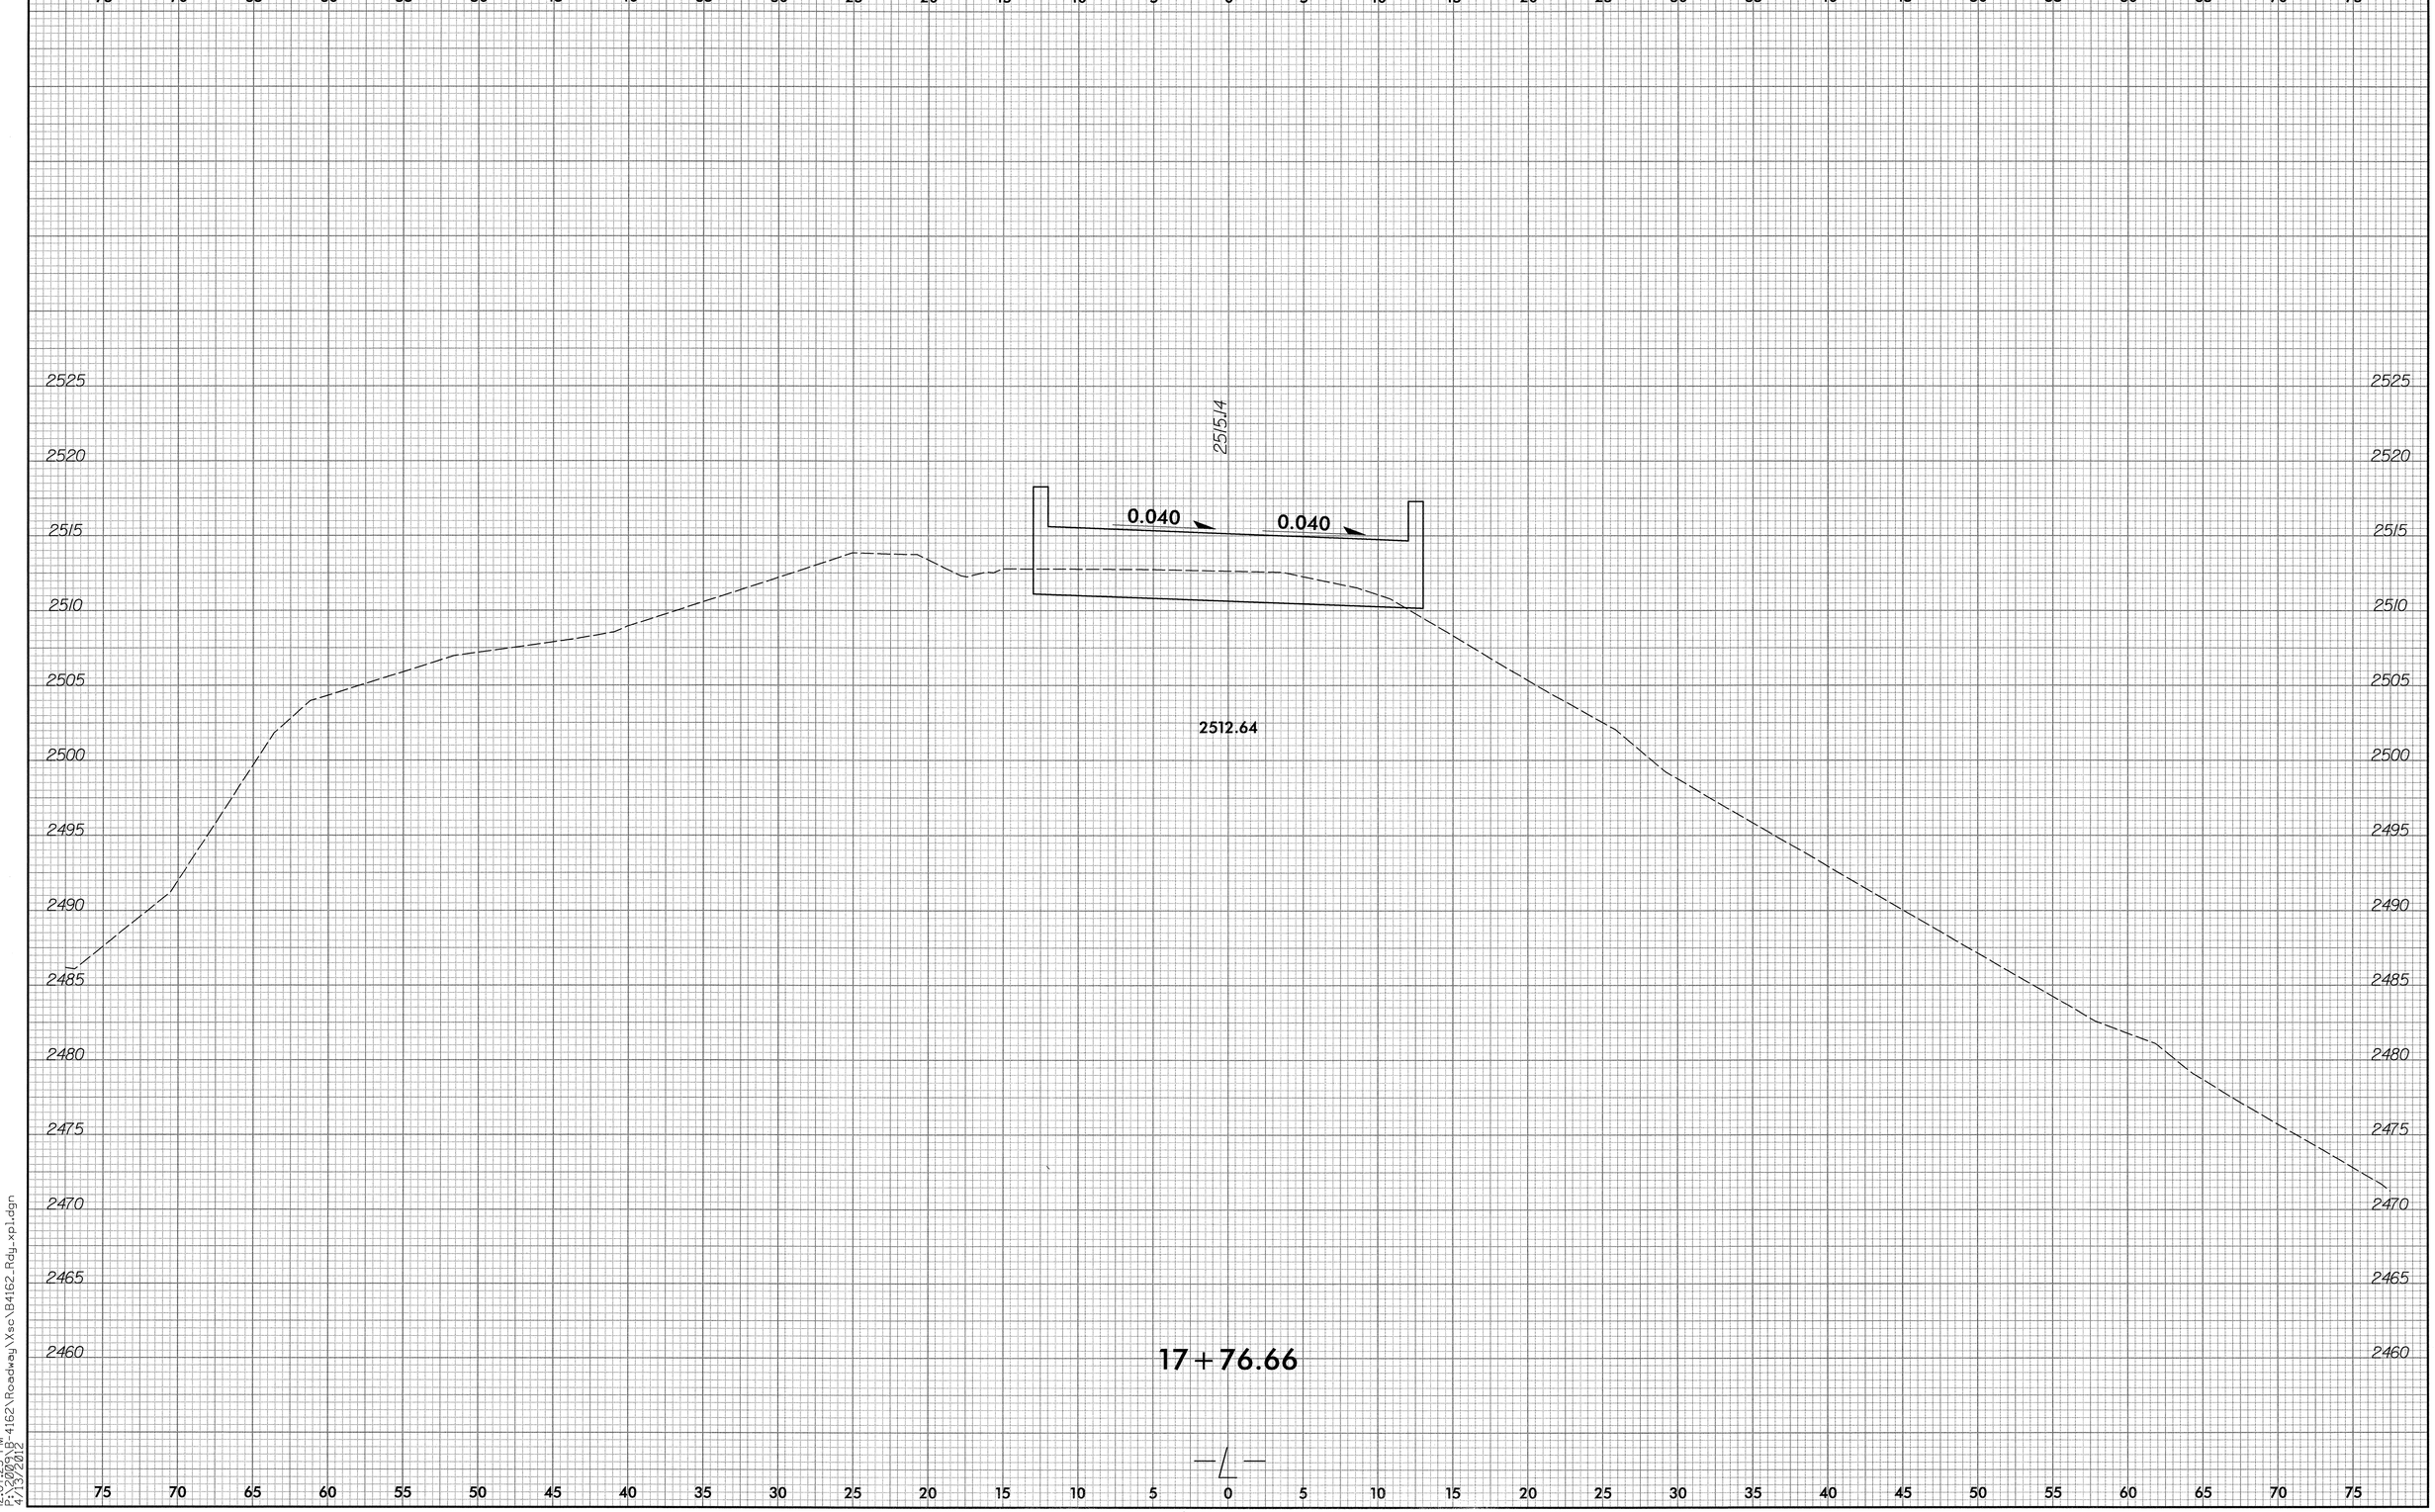

8/23/99
12:07:23 PM
P:\2009\B-4162\Roadway\Xsc\B4162_Rdy_xp1.dgn
4/13/2012

0 2.5 5	PROJ. REFERENCE NO.	SHEET NO.
	B-4162	X-15

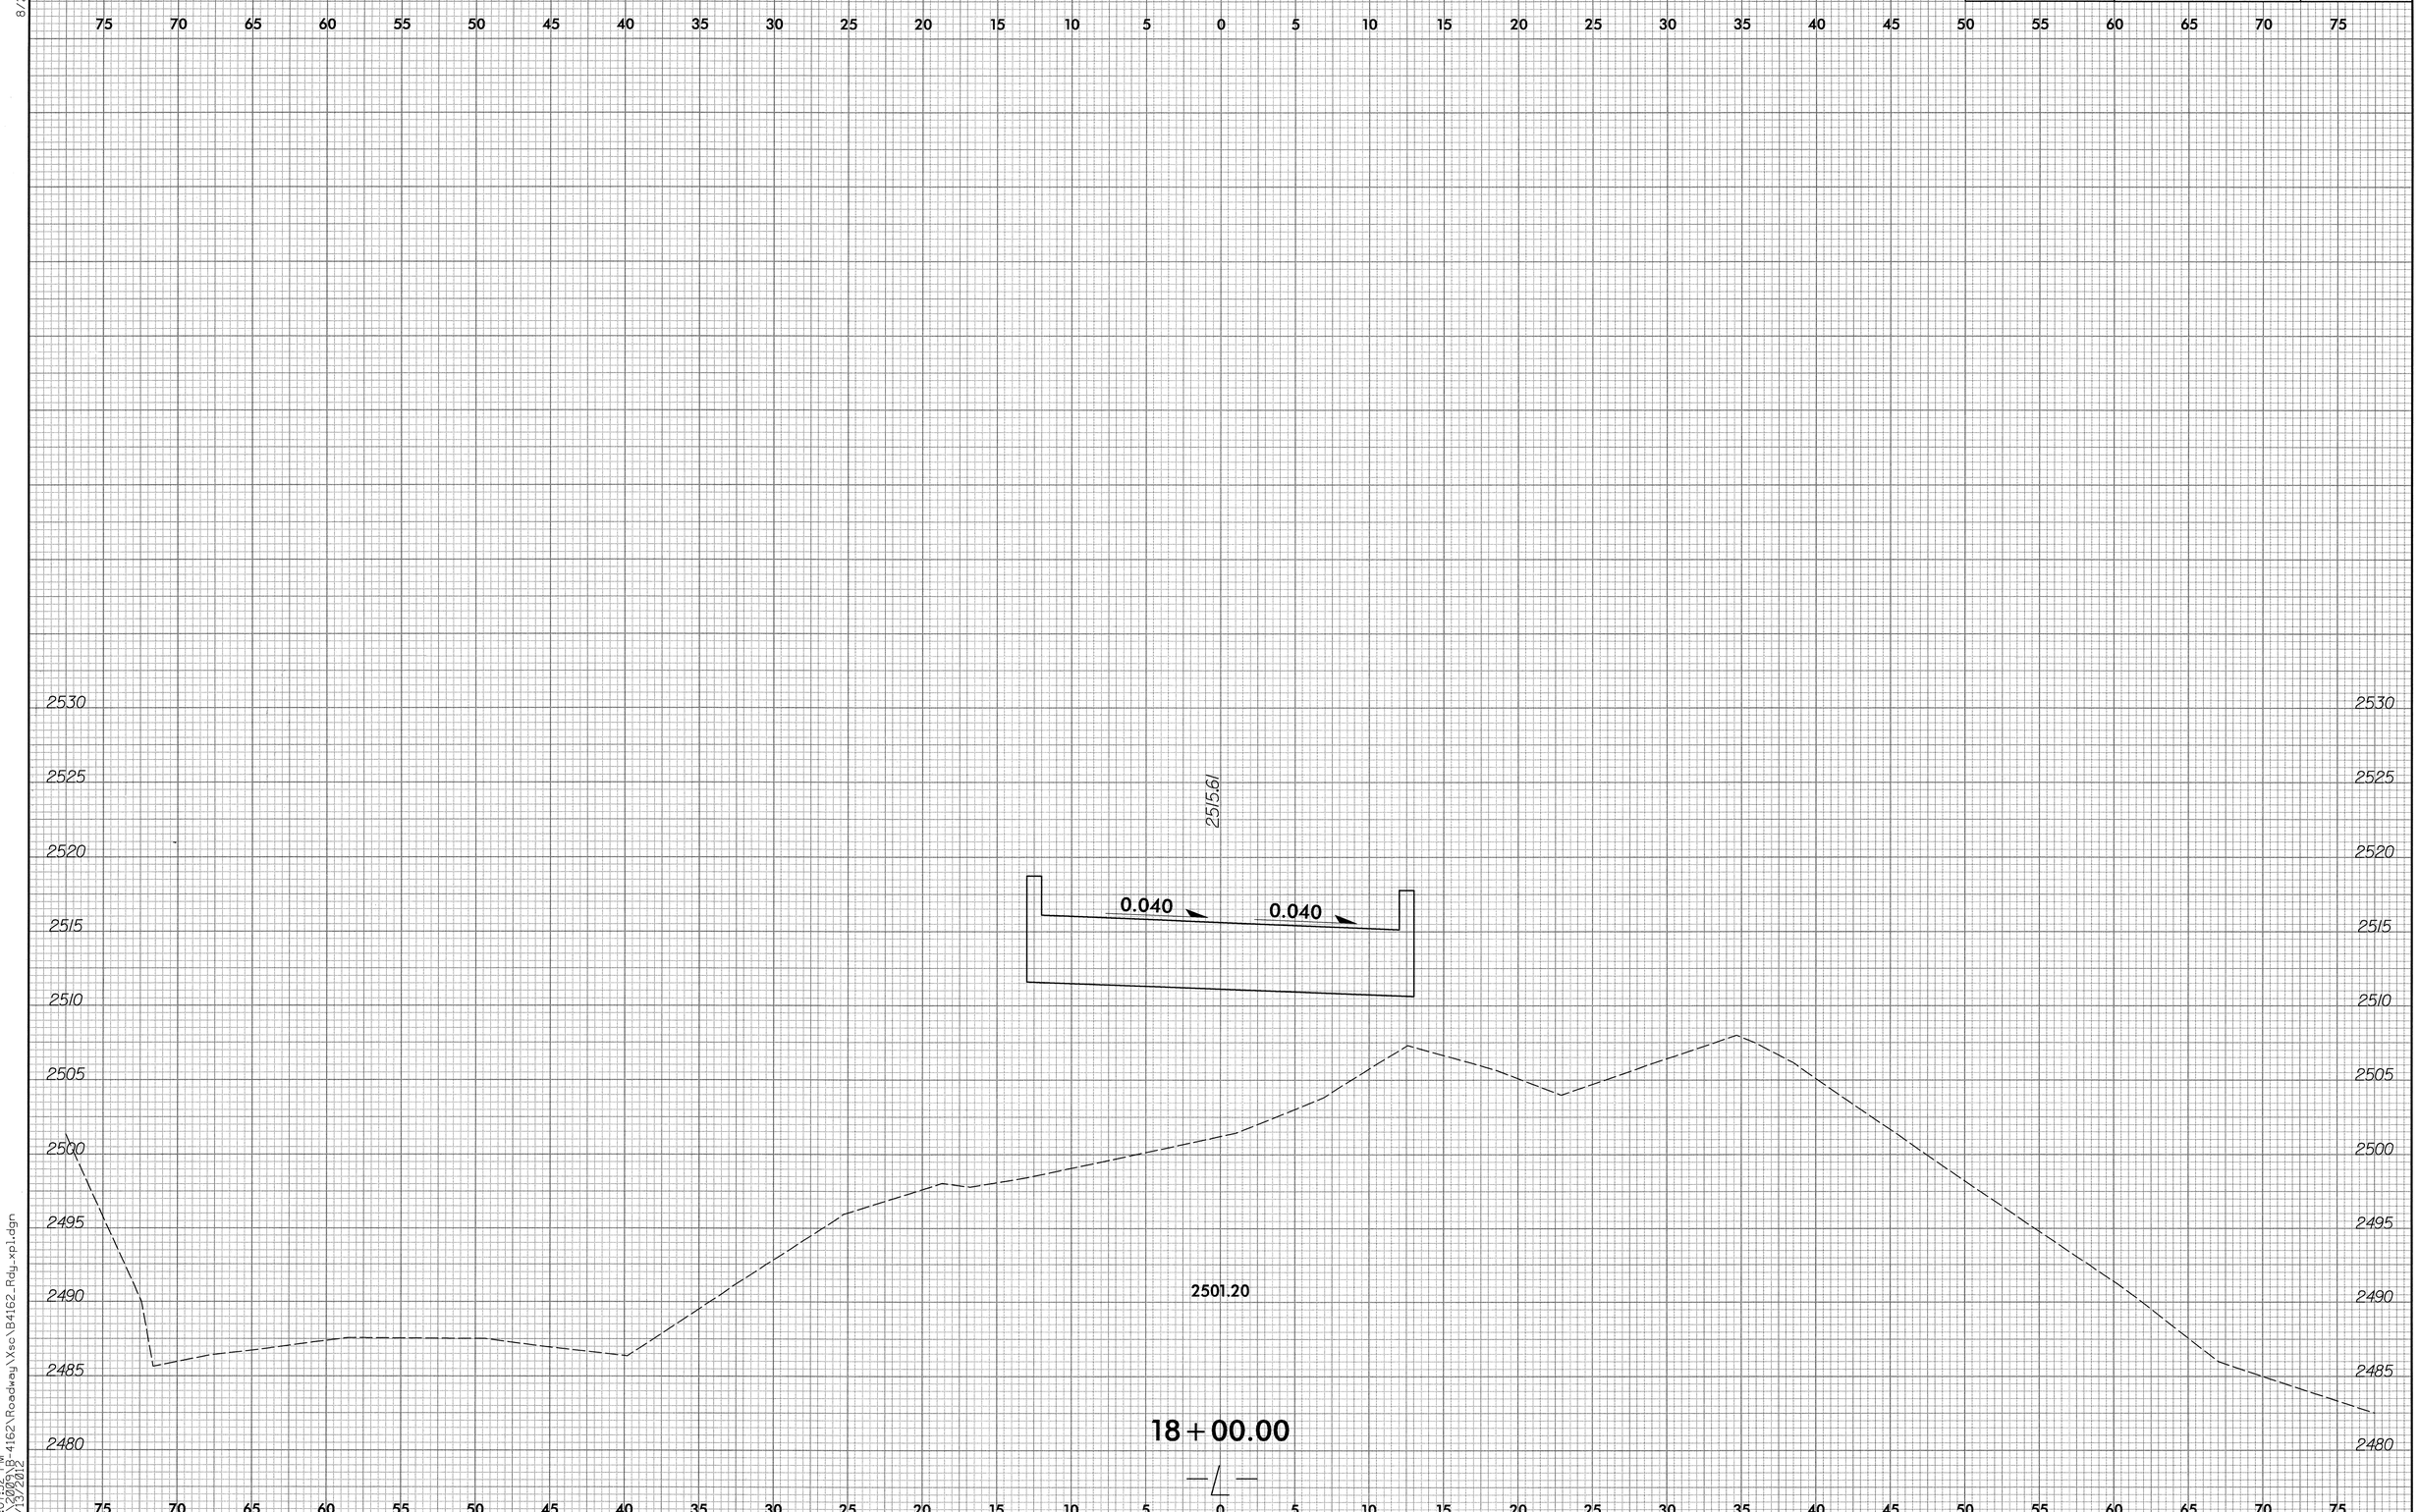

8/23/99

12:07:32 PM
F:\2009\B-4162\Roadway\Xsec\B4162_Rdy_xp1.dgn
4/13/2012

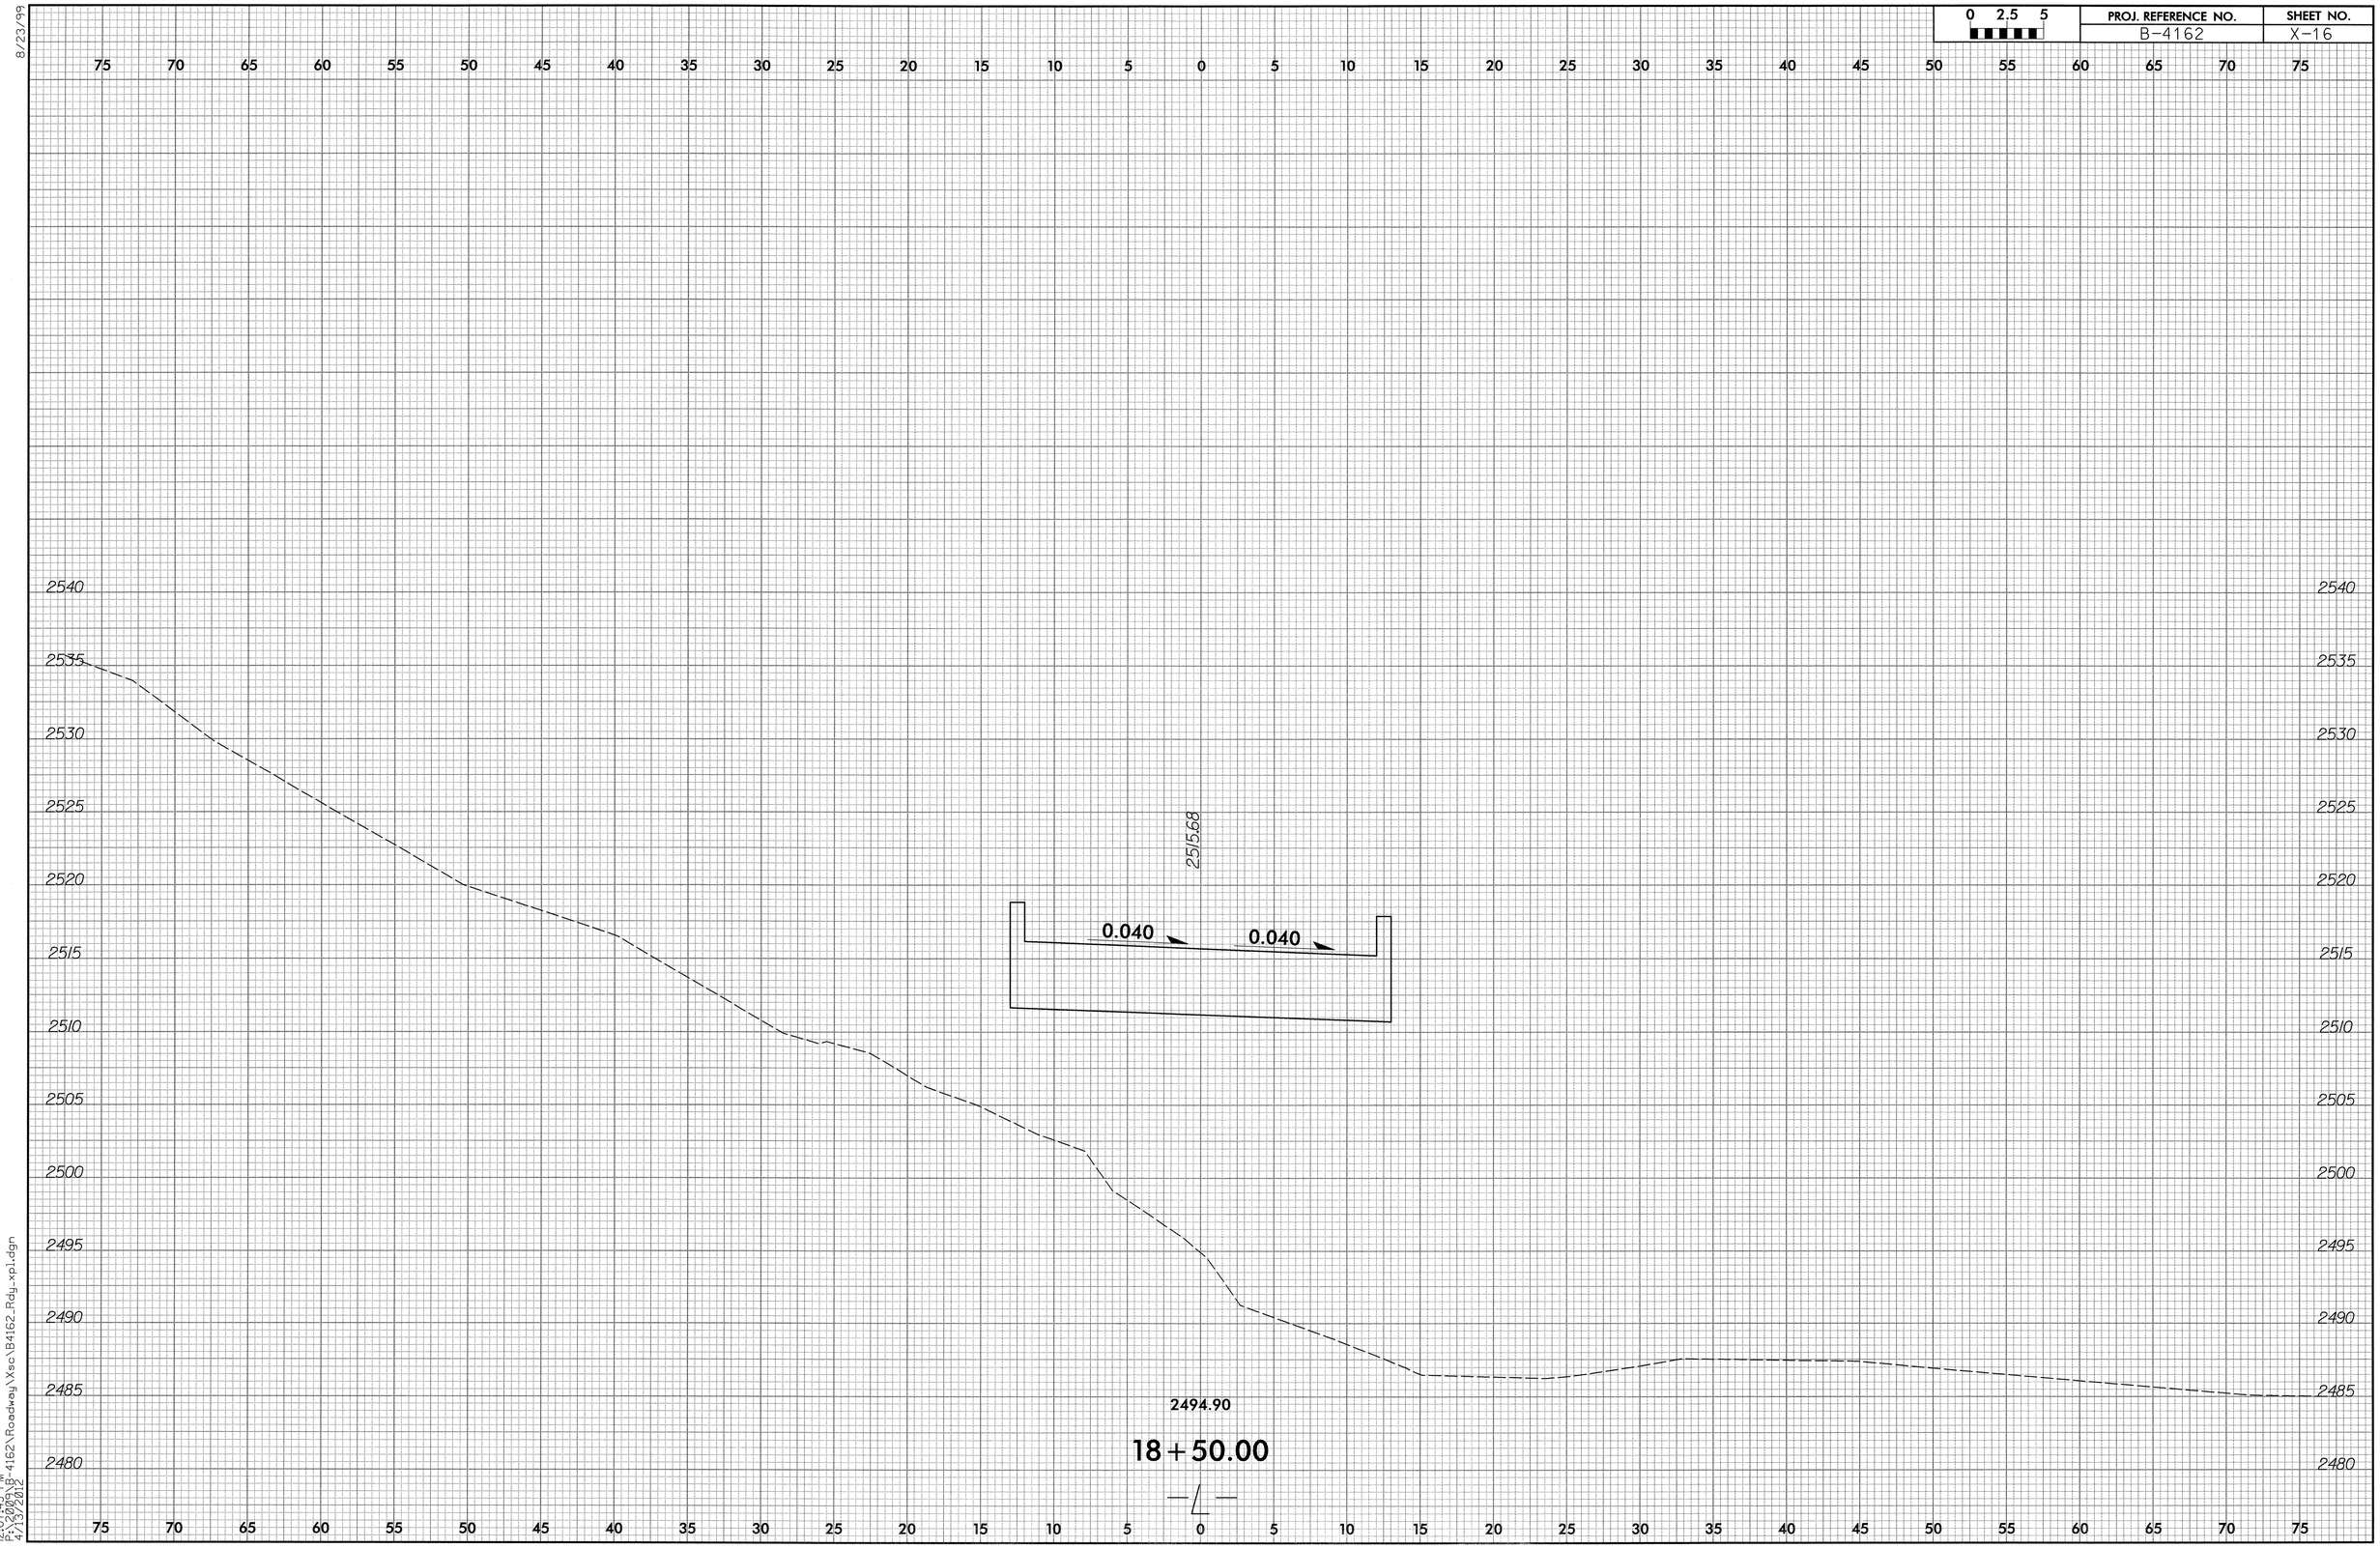

8/23/99

12:07:43 PM
P:\2009\B-4162\Roadway\Xsc\B4162_Rdy_xpl.dgn
4/13/2012

0 2.5 5	PROJ. REFERENCE NO.	SHEET NO.
	B-4162	X-17

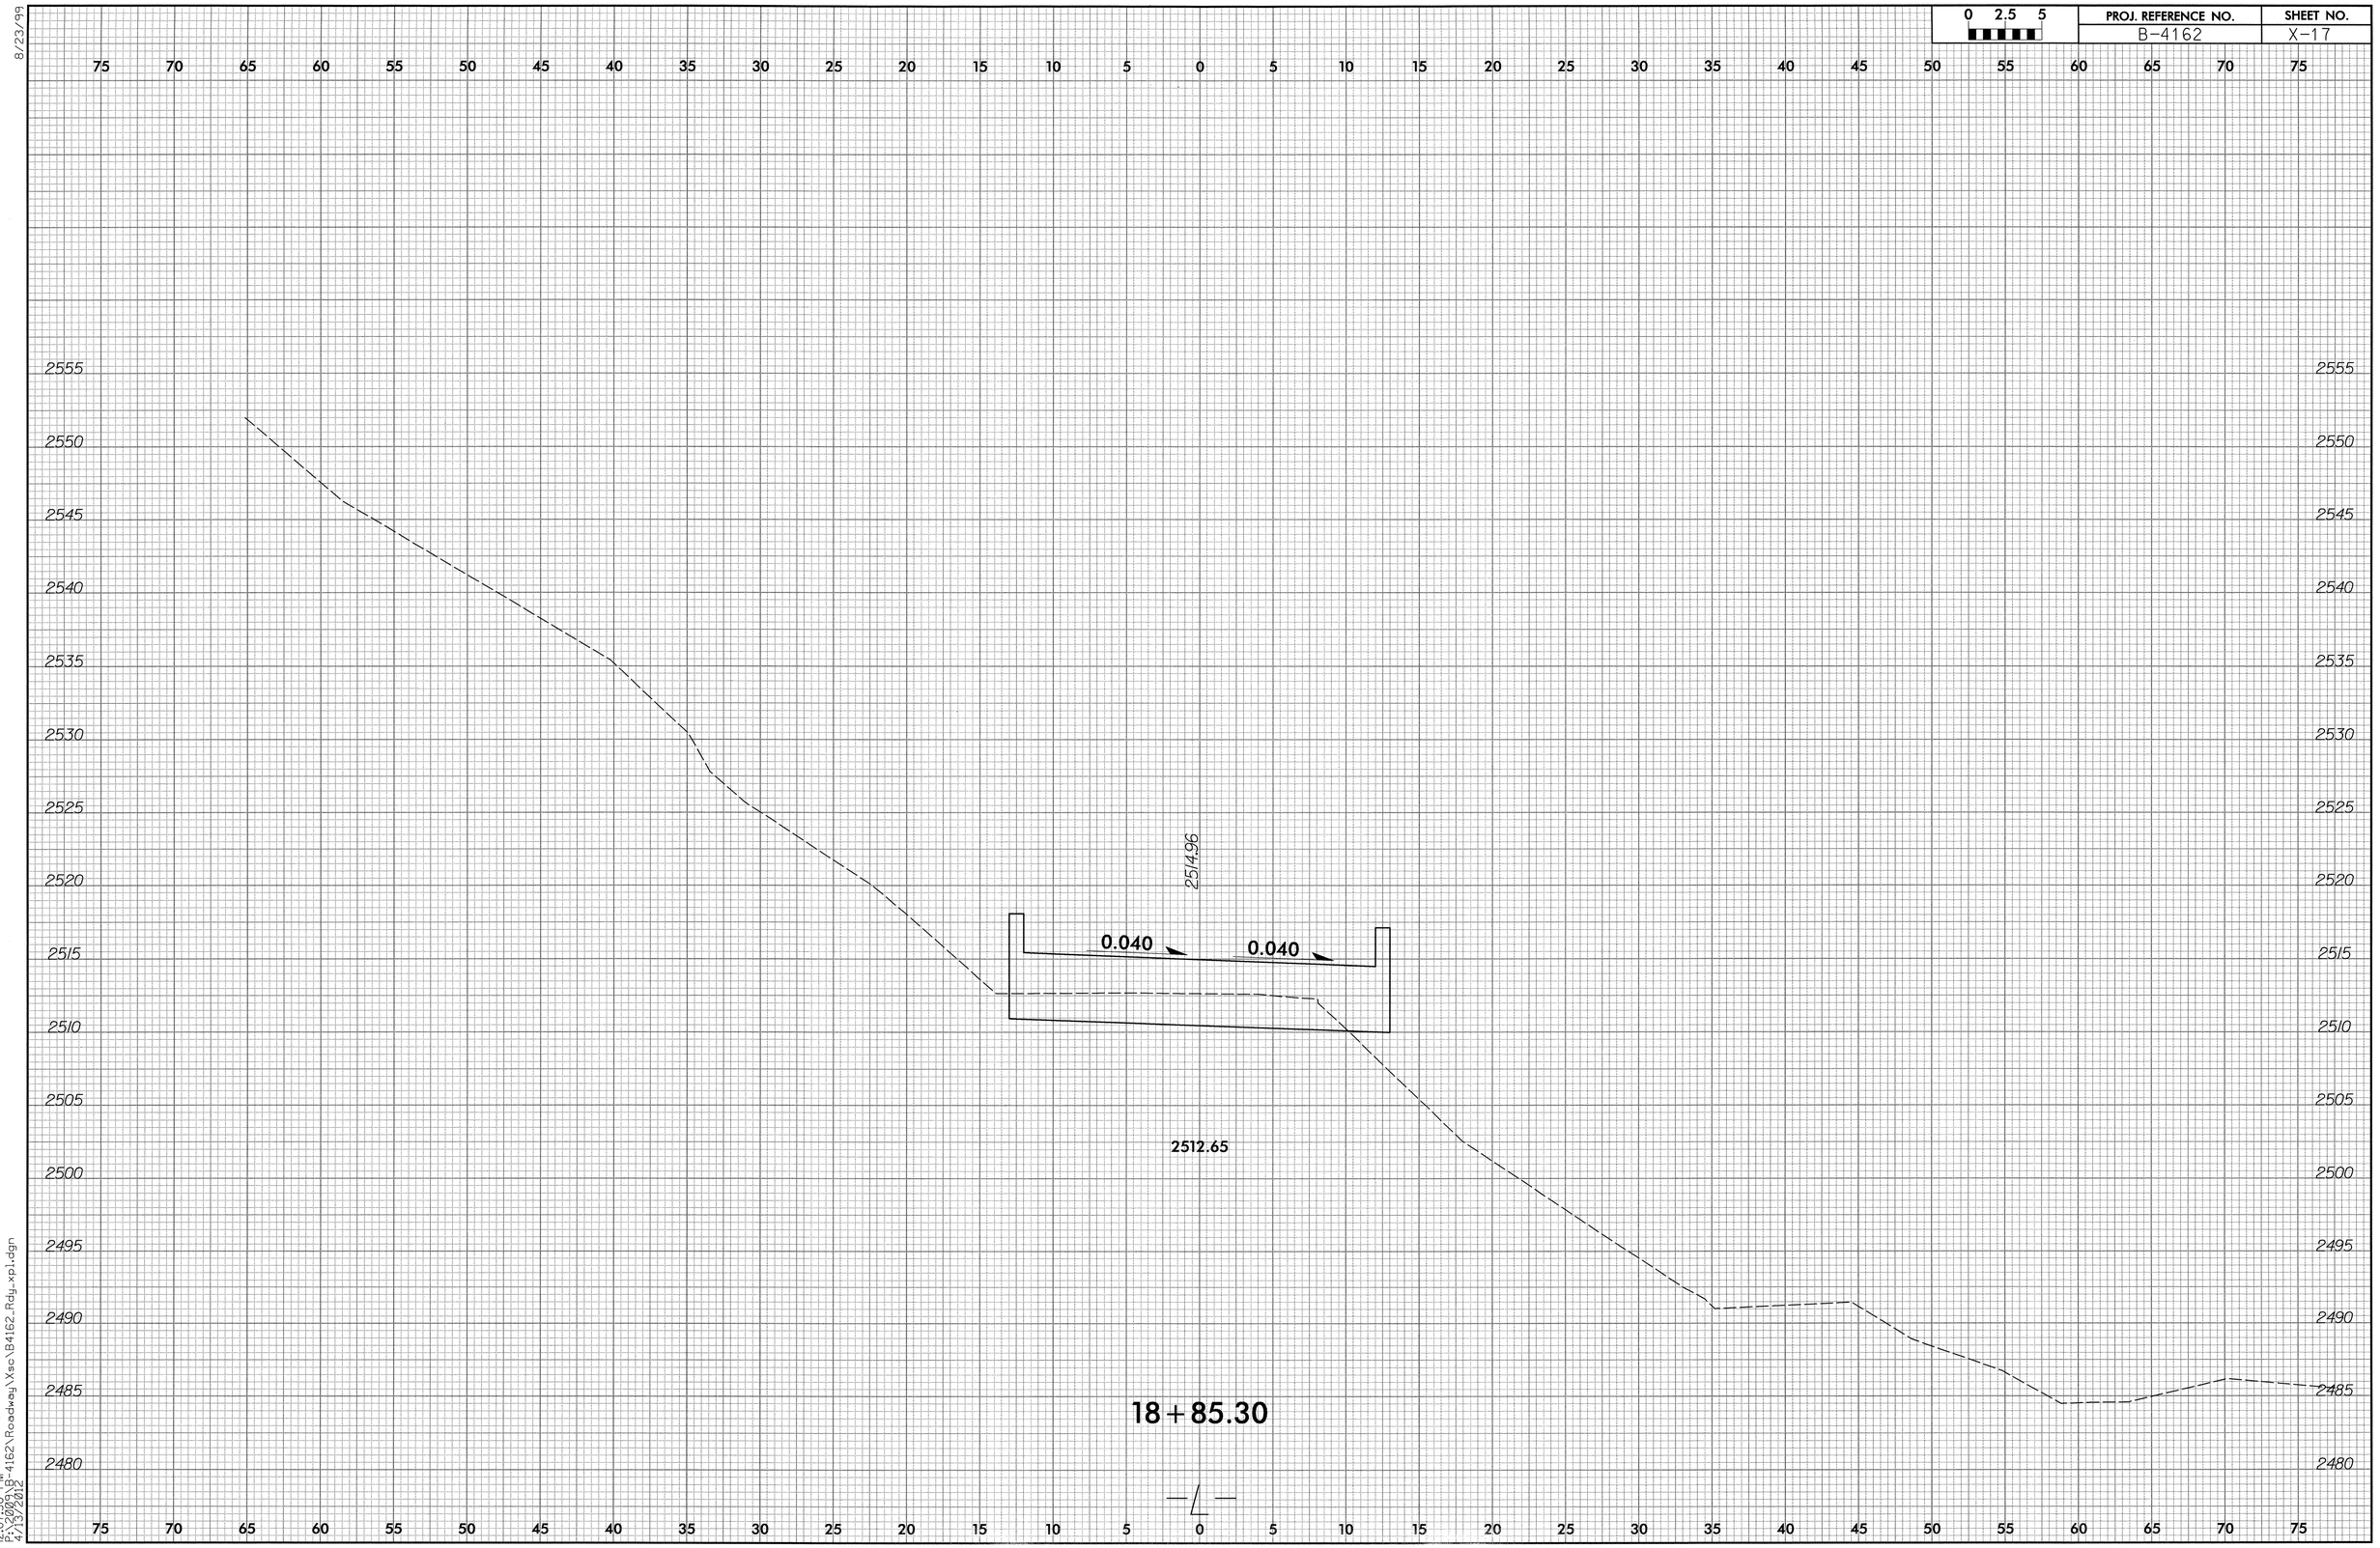

8/23/99

12:07:50 PM
P:\2009\B-4162\Roadway\Xsc\B4162_Rdy_xp1.dgn
4/13/2012

0 2.5 5	PROJ. REFERENCE NO.	SHEET NO.
	B-4162	X-18

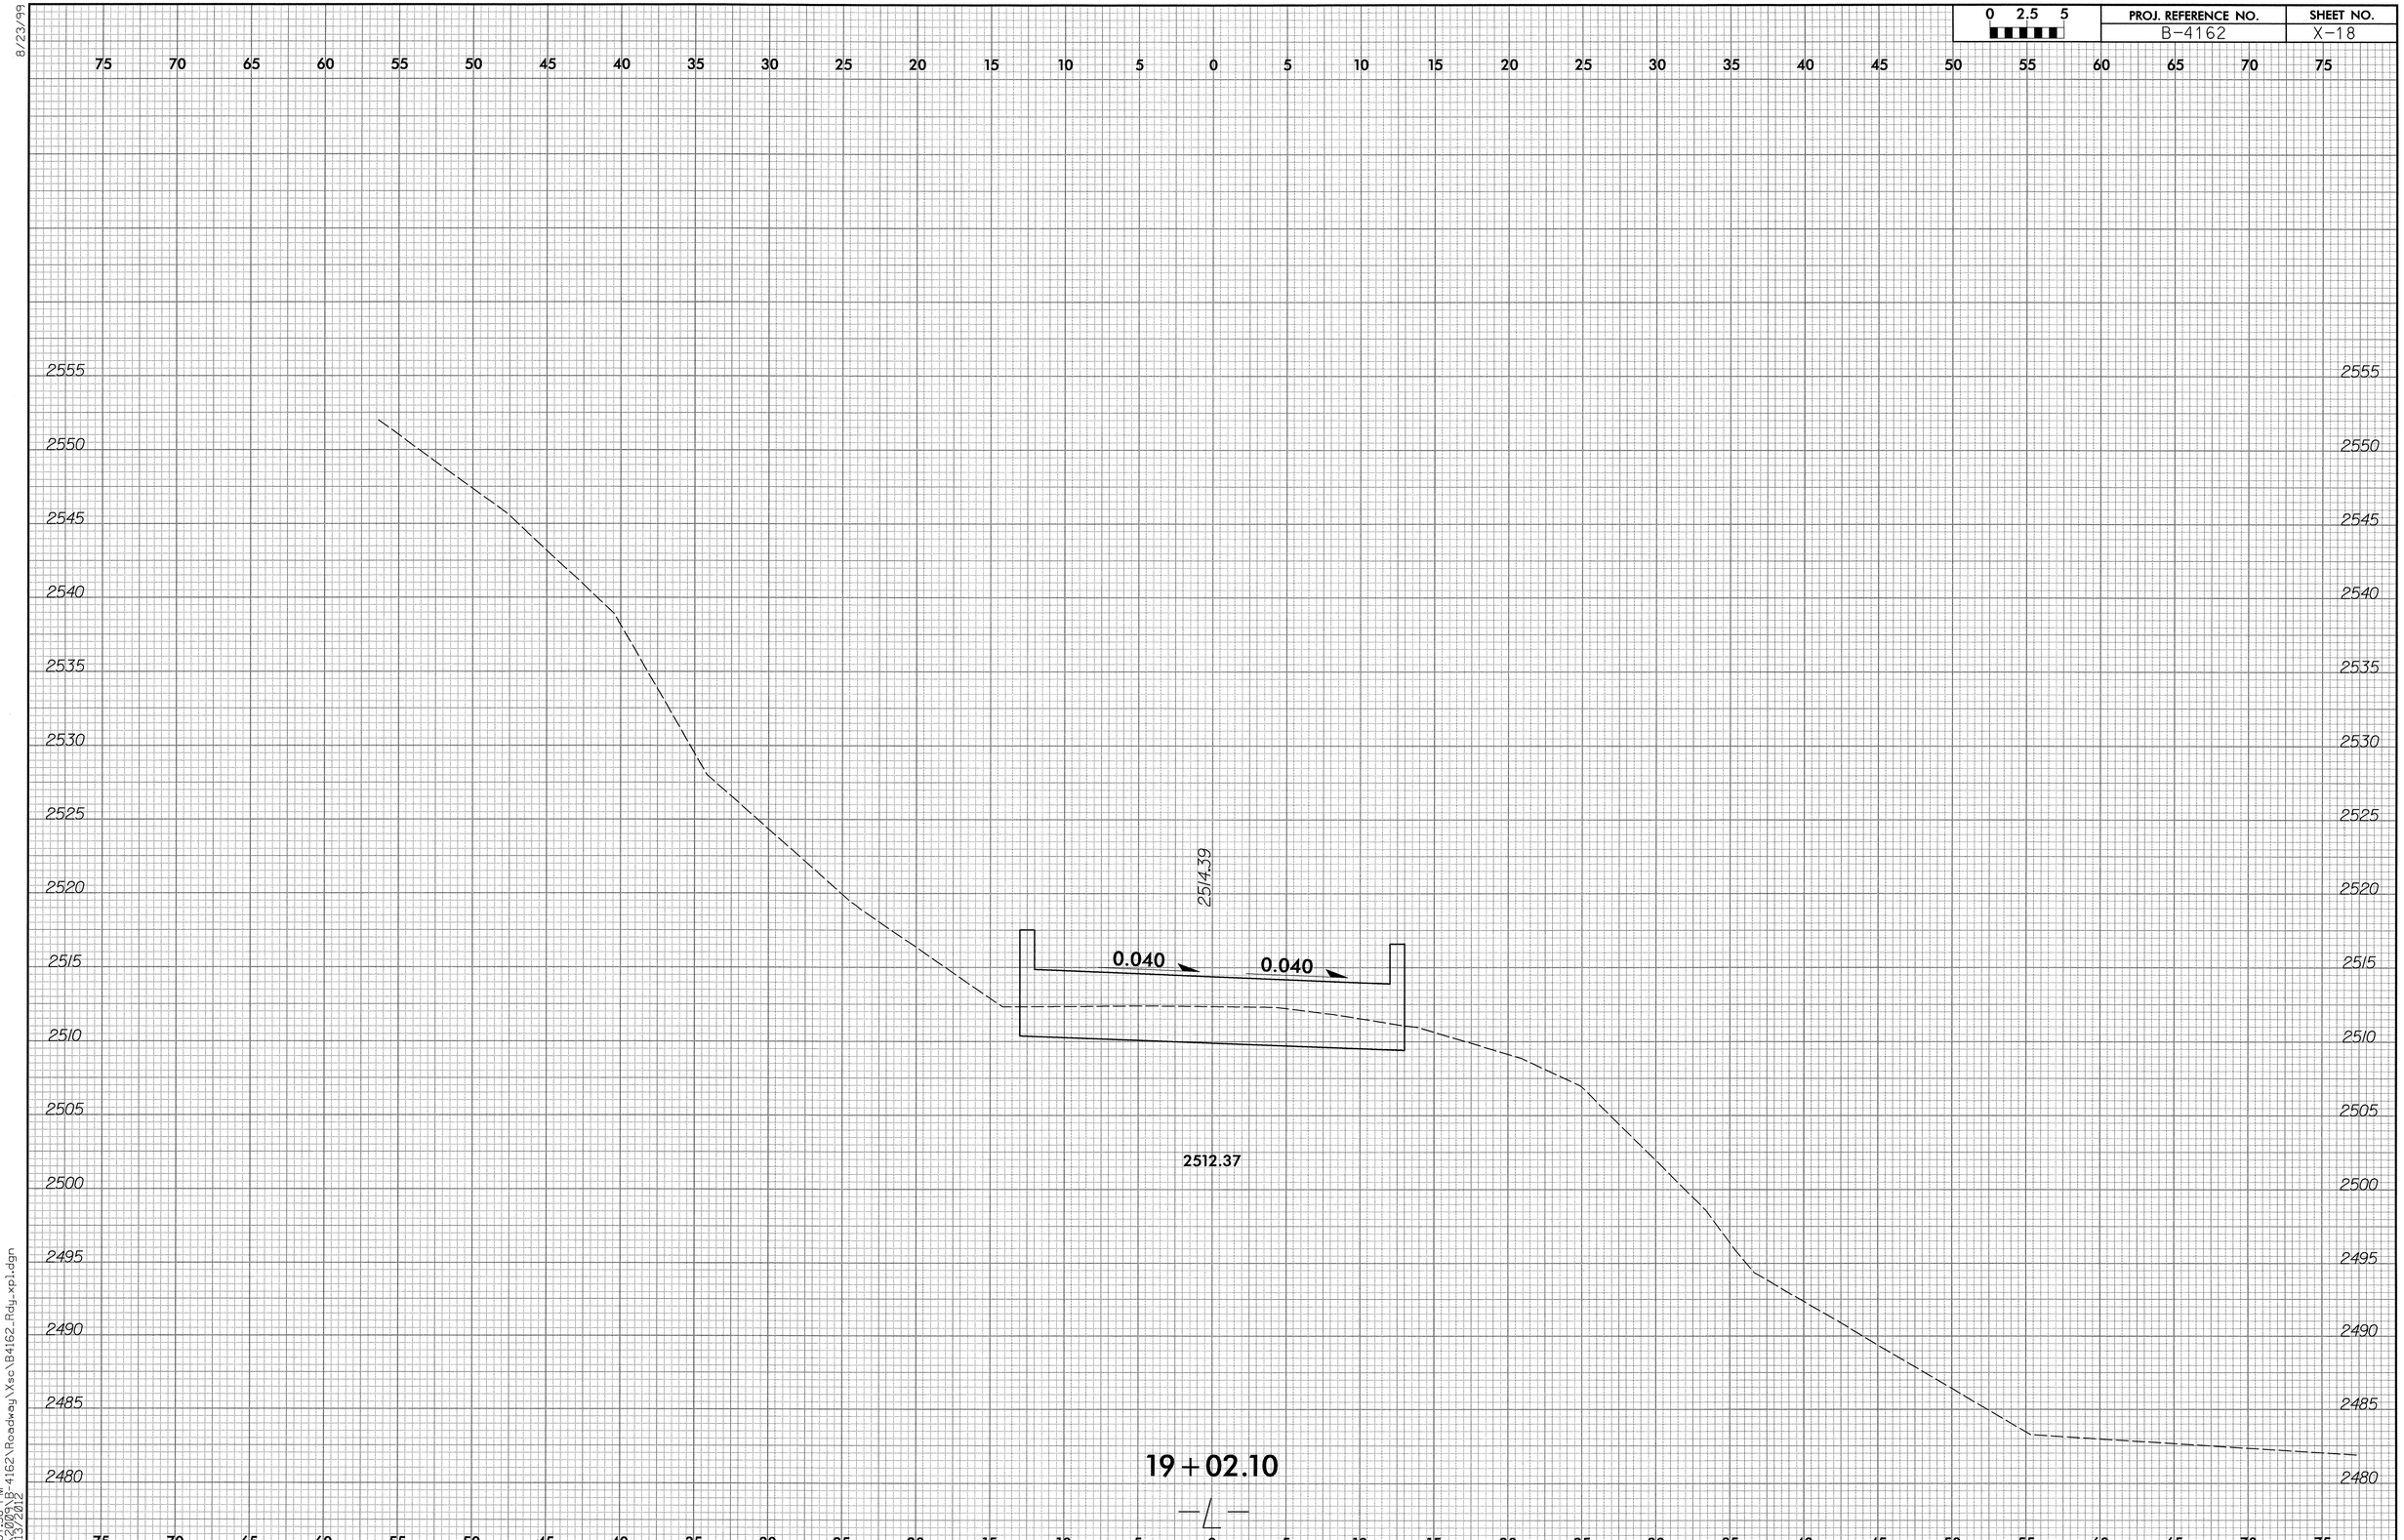

8/23/99

12:07:58 PM
P:\2009\B-4162\Roadway\Xsc\B4162_Rdy_xp1.dgn
4/13/2012

8/23/99

0 2.5 5	PROJ. REFERENCE NO.	SHEET NO.
	B-4162	X-19

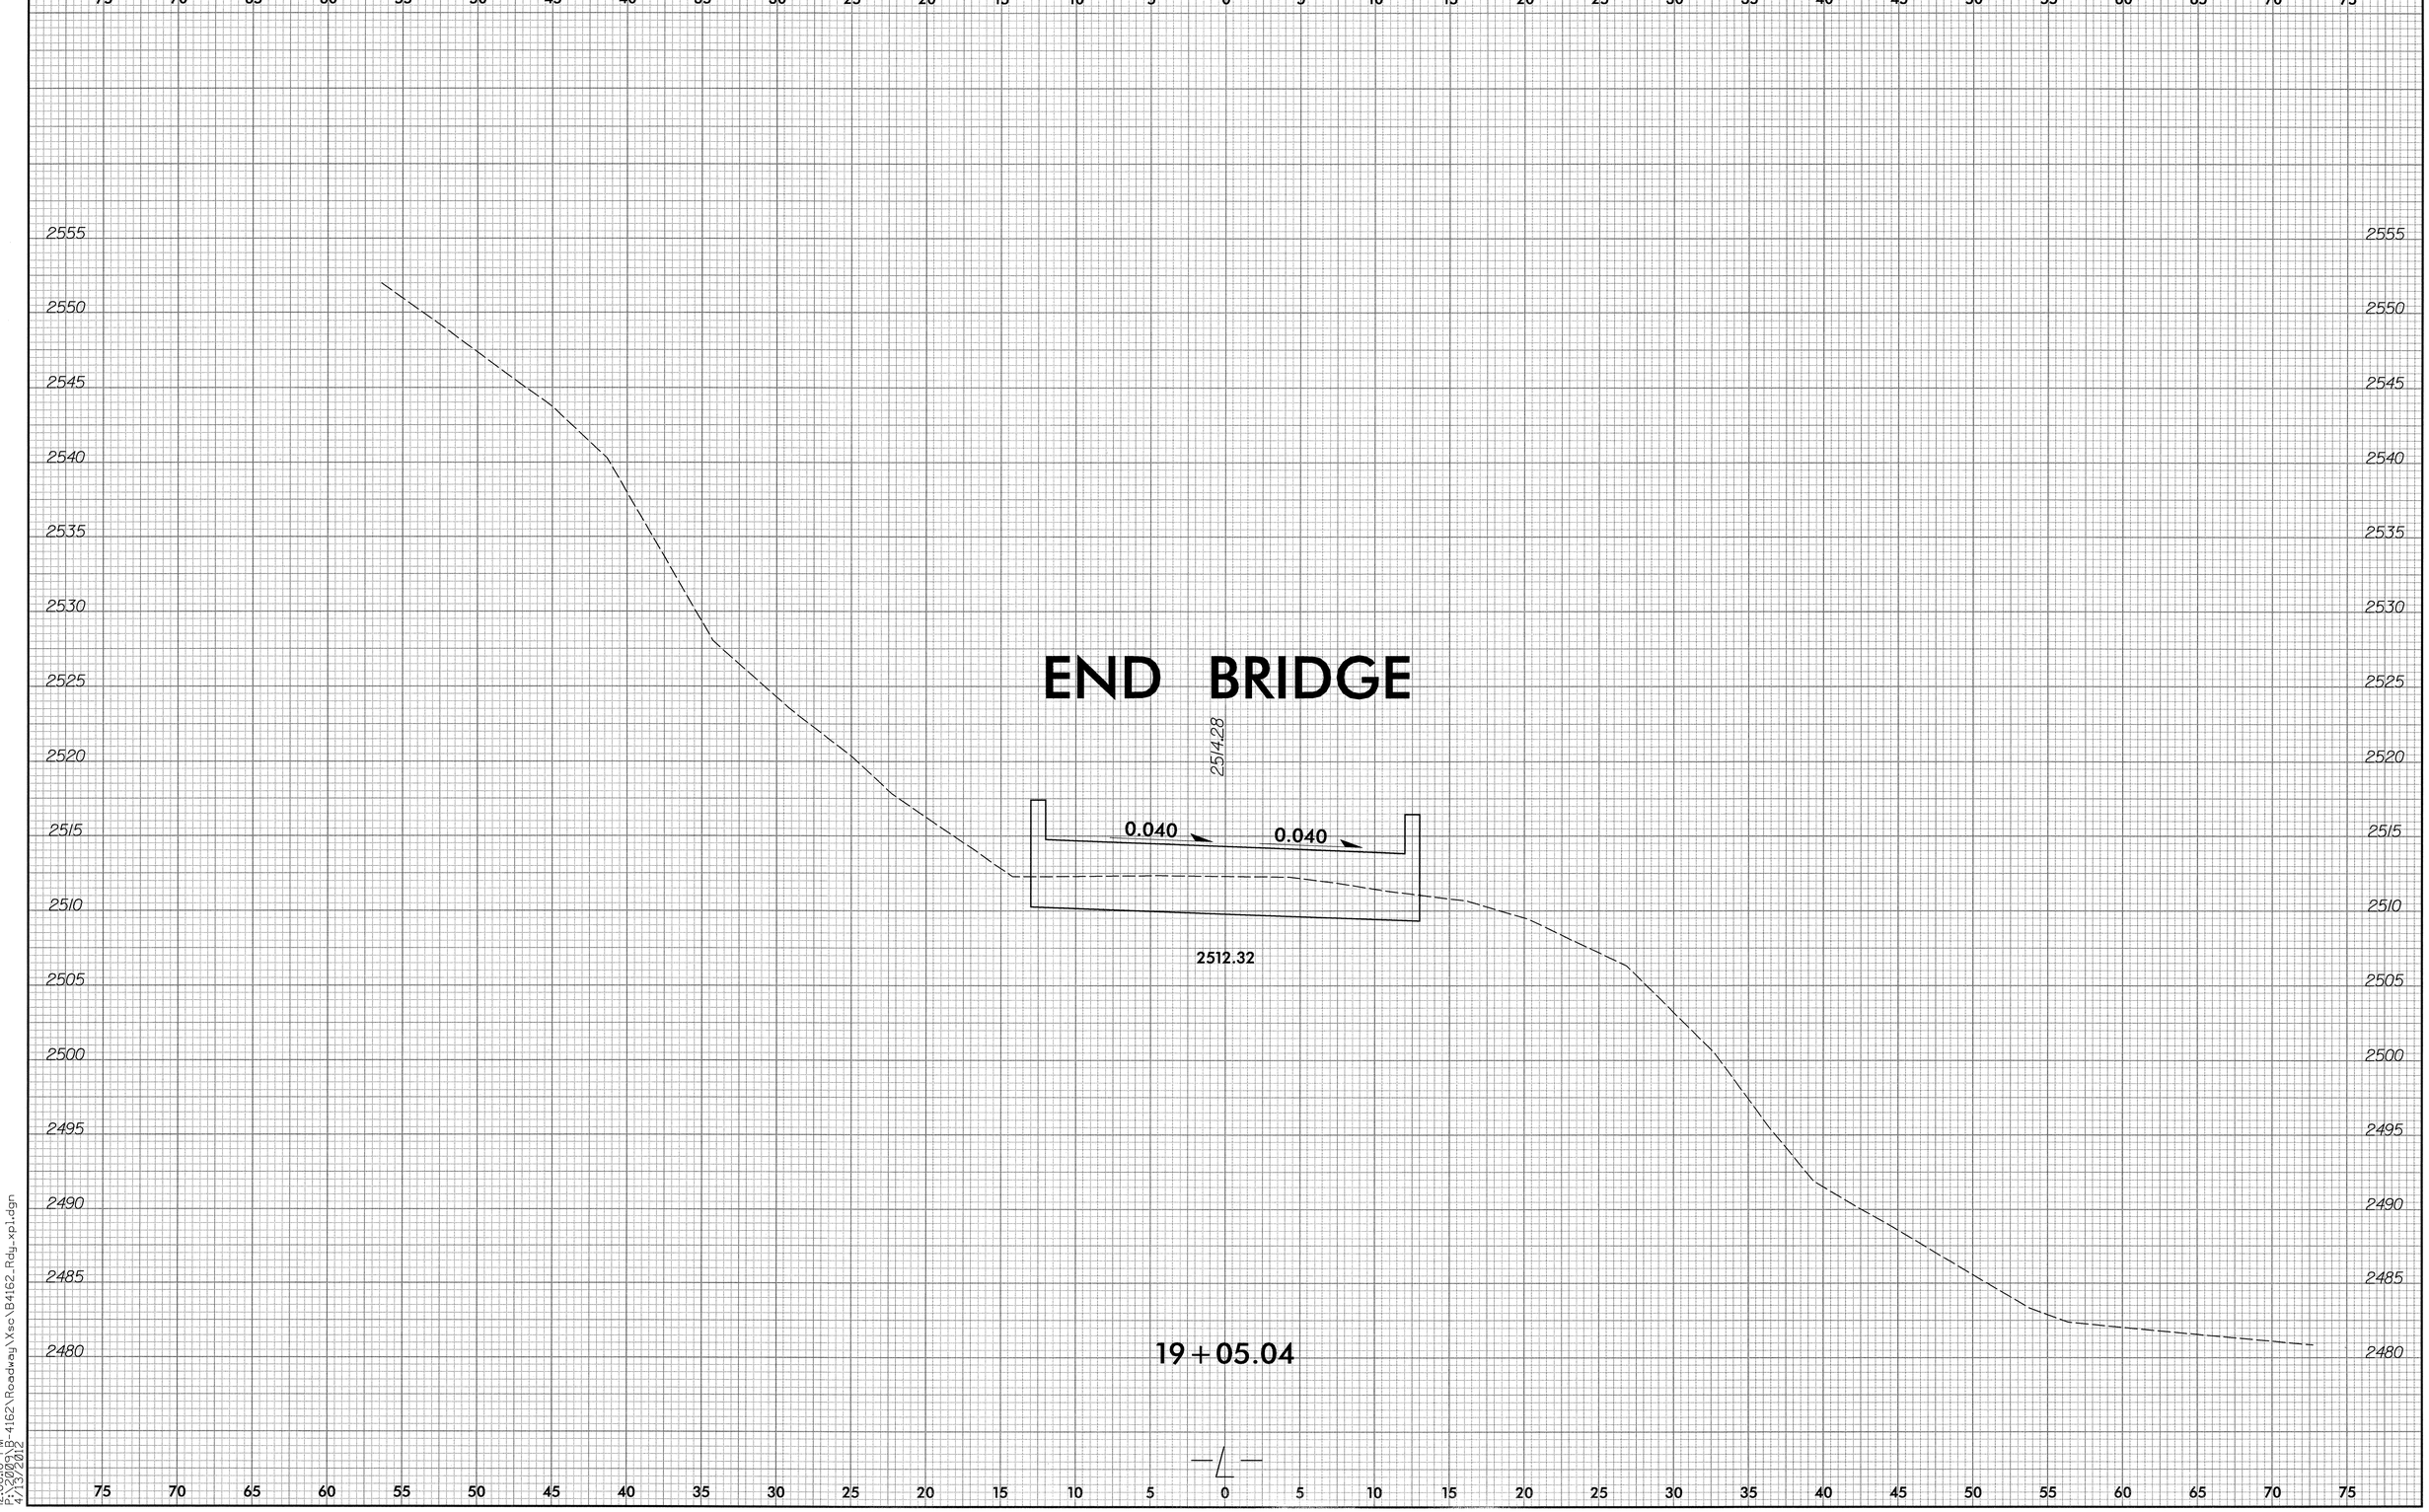

12:08:10 PM
P:\2009\B-4162\Roadway\Xsc\B4162_Rdy_xpl.dgn
4/13/2012

0 2.5 5	PROJ. REFERENCE NO.	SHEET NO.
	B-4162	X-20

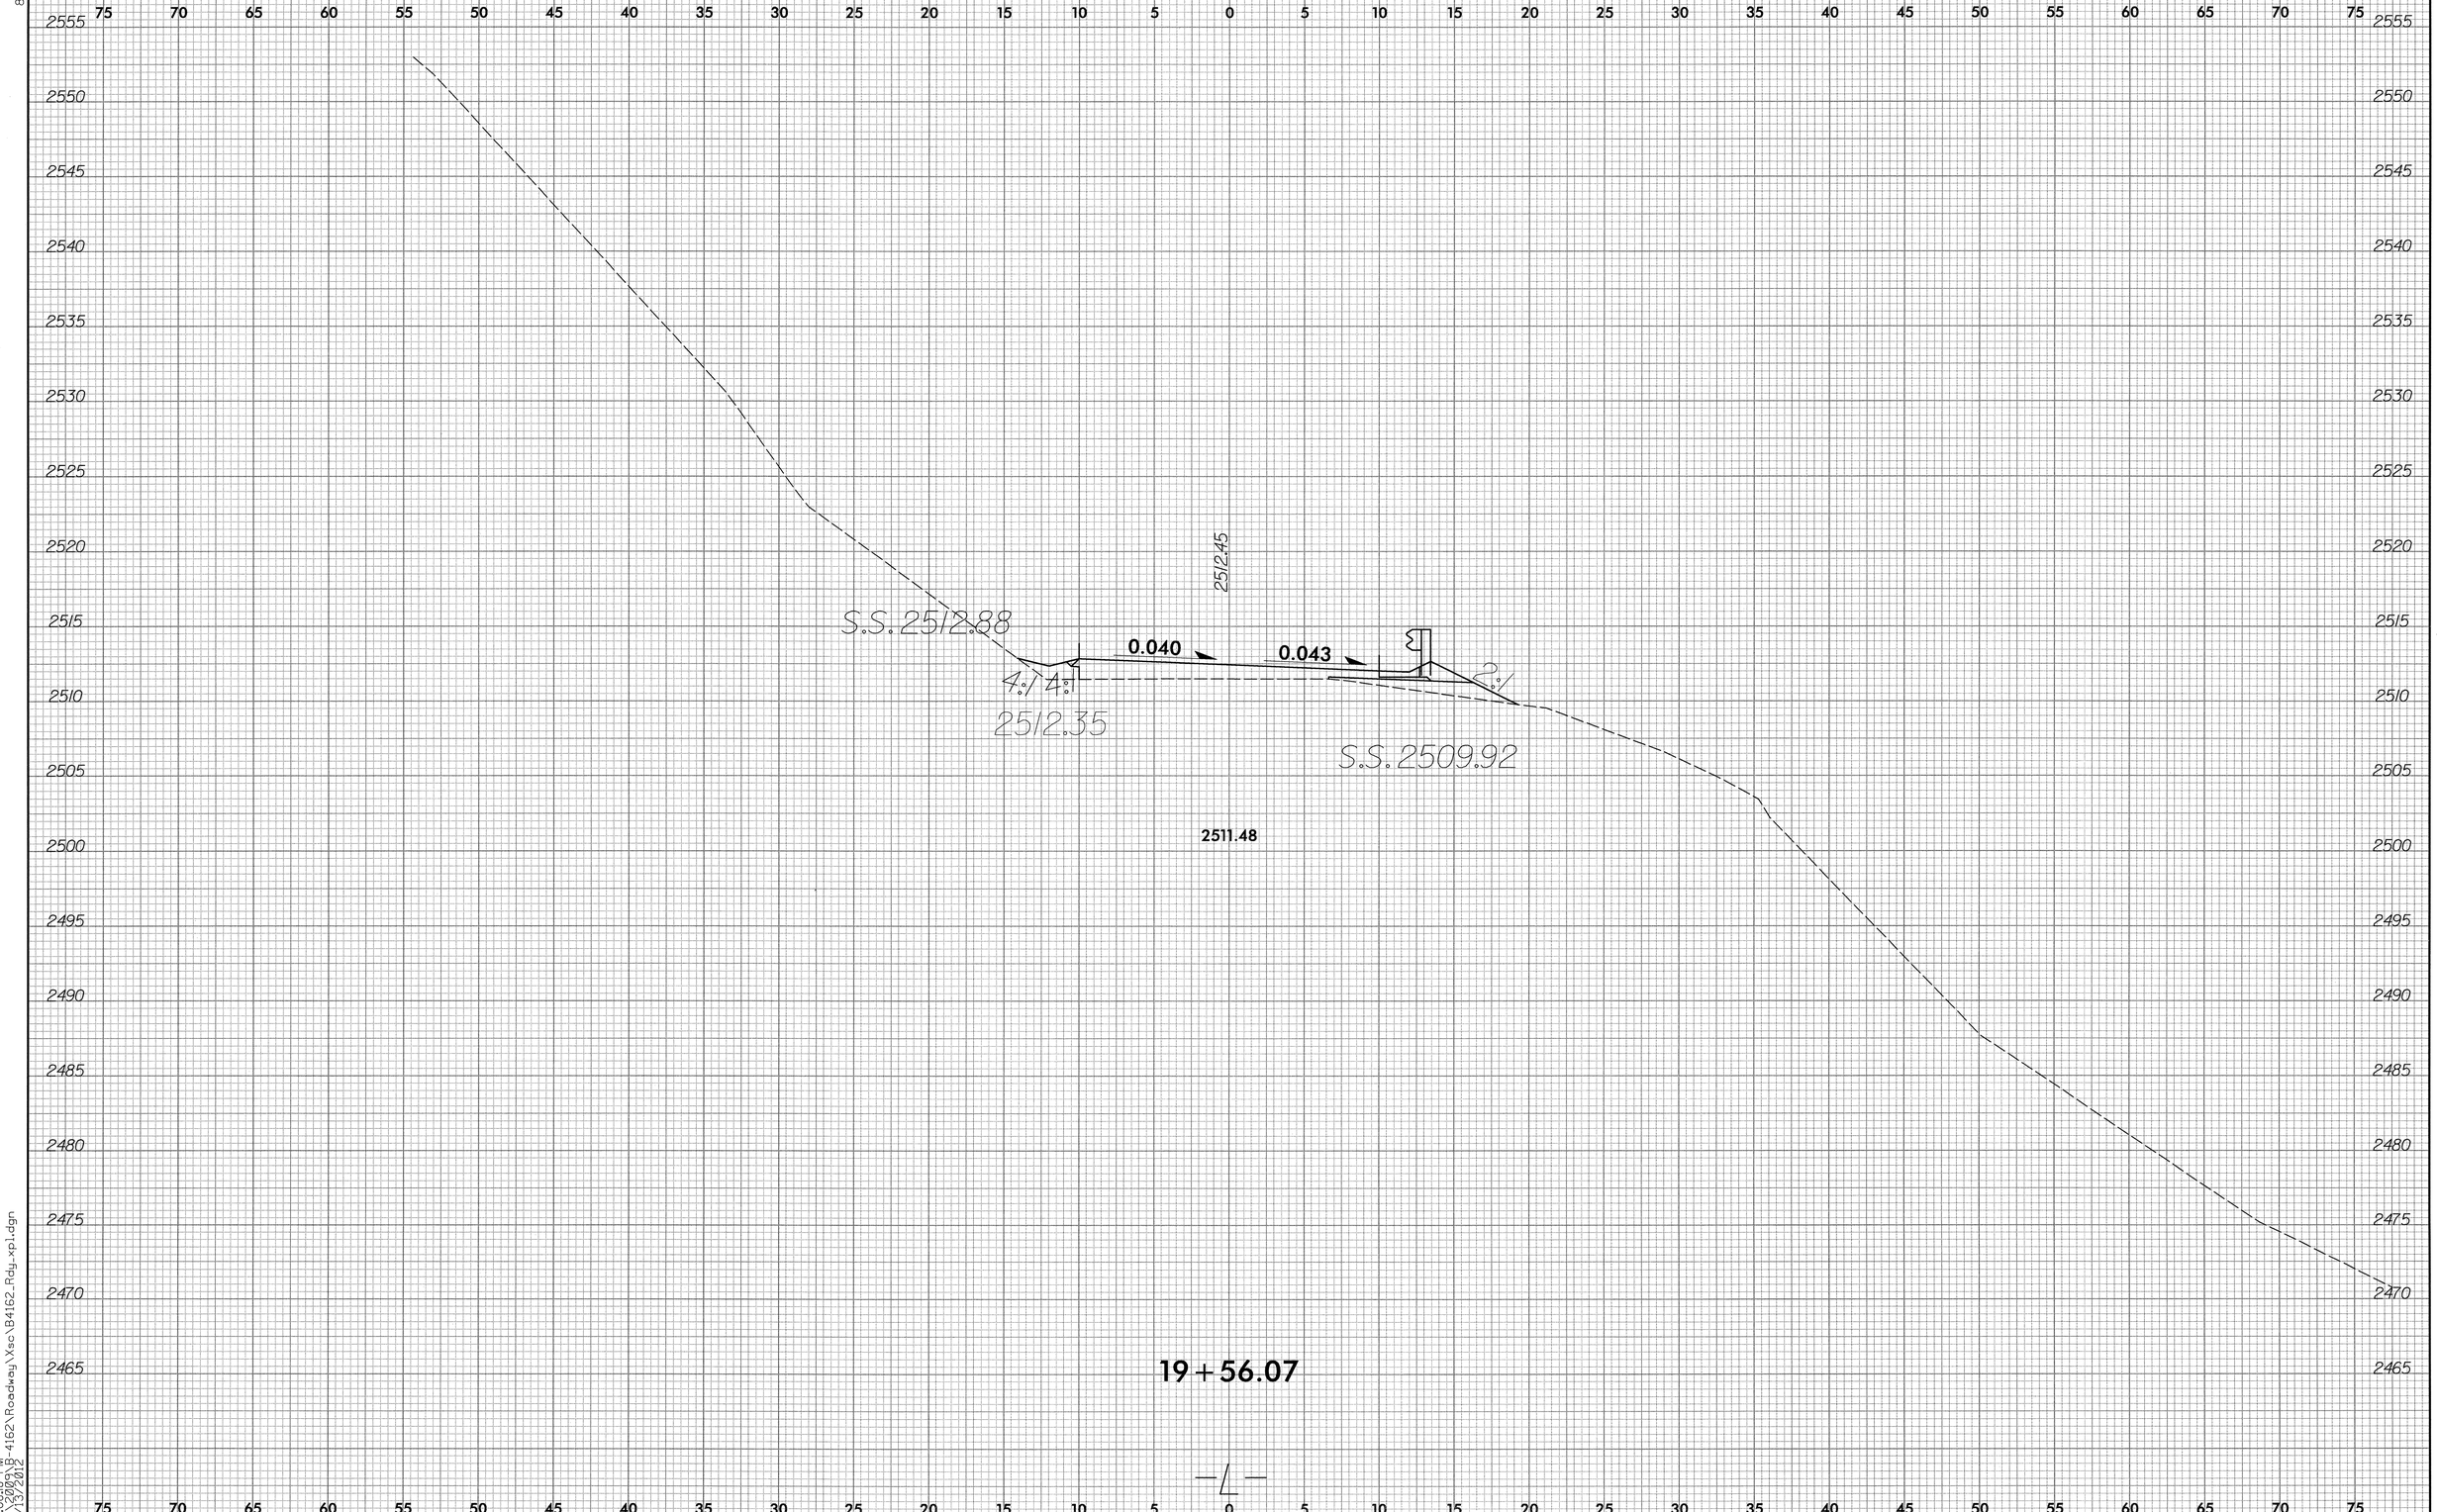

8/23/99

12:08:18 PM
P:\2009\B-4162\Roadway\Xsc\B4162_Rdy_xp1.dgn
4/13/2012

8/23/99

0 2.5 5	PROJ. REFERENCE NO.	SHEET NO.
	B-4162	X-21

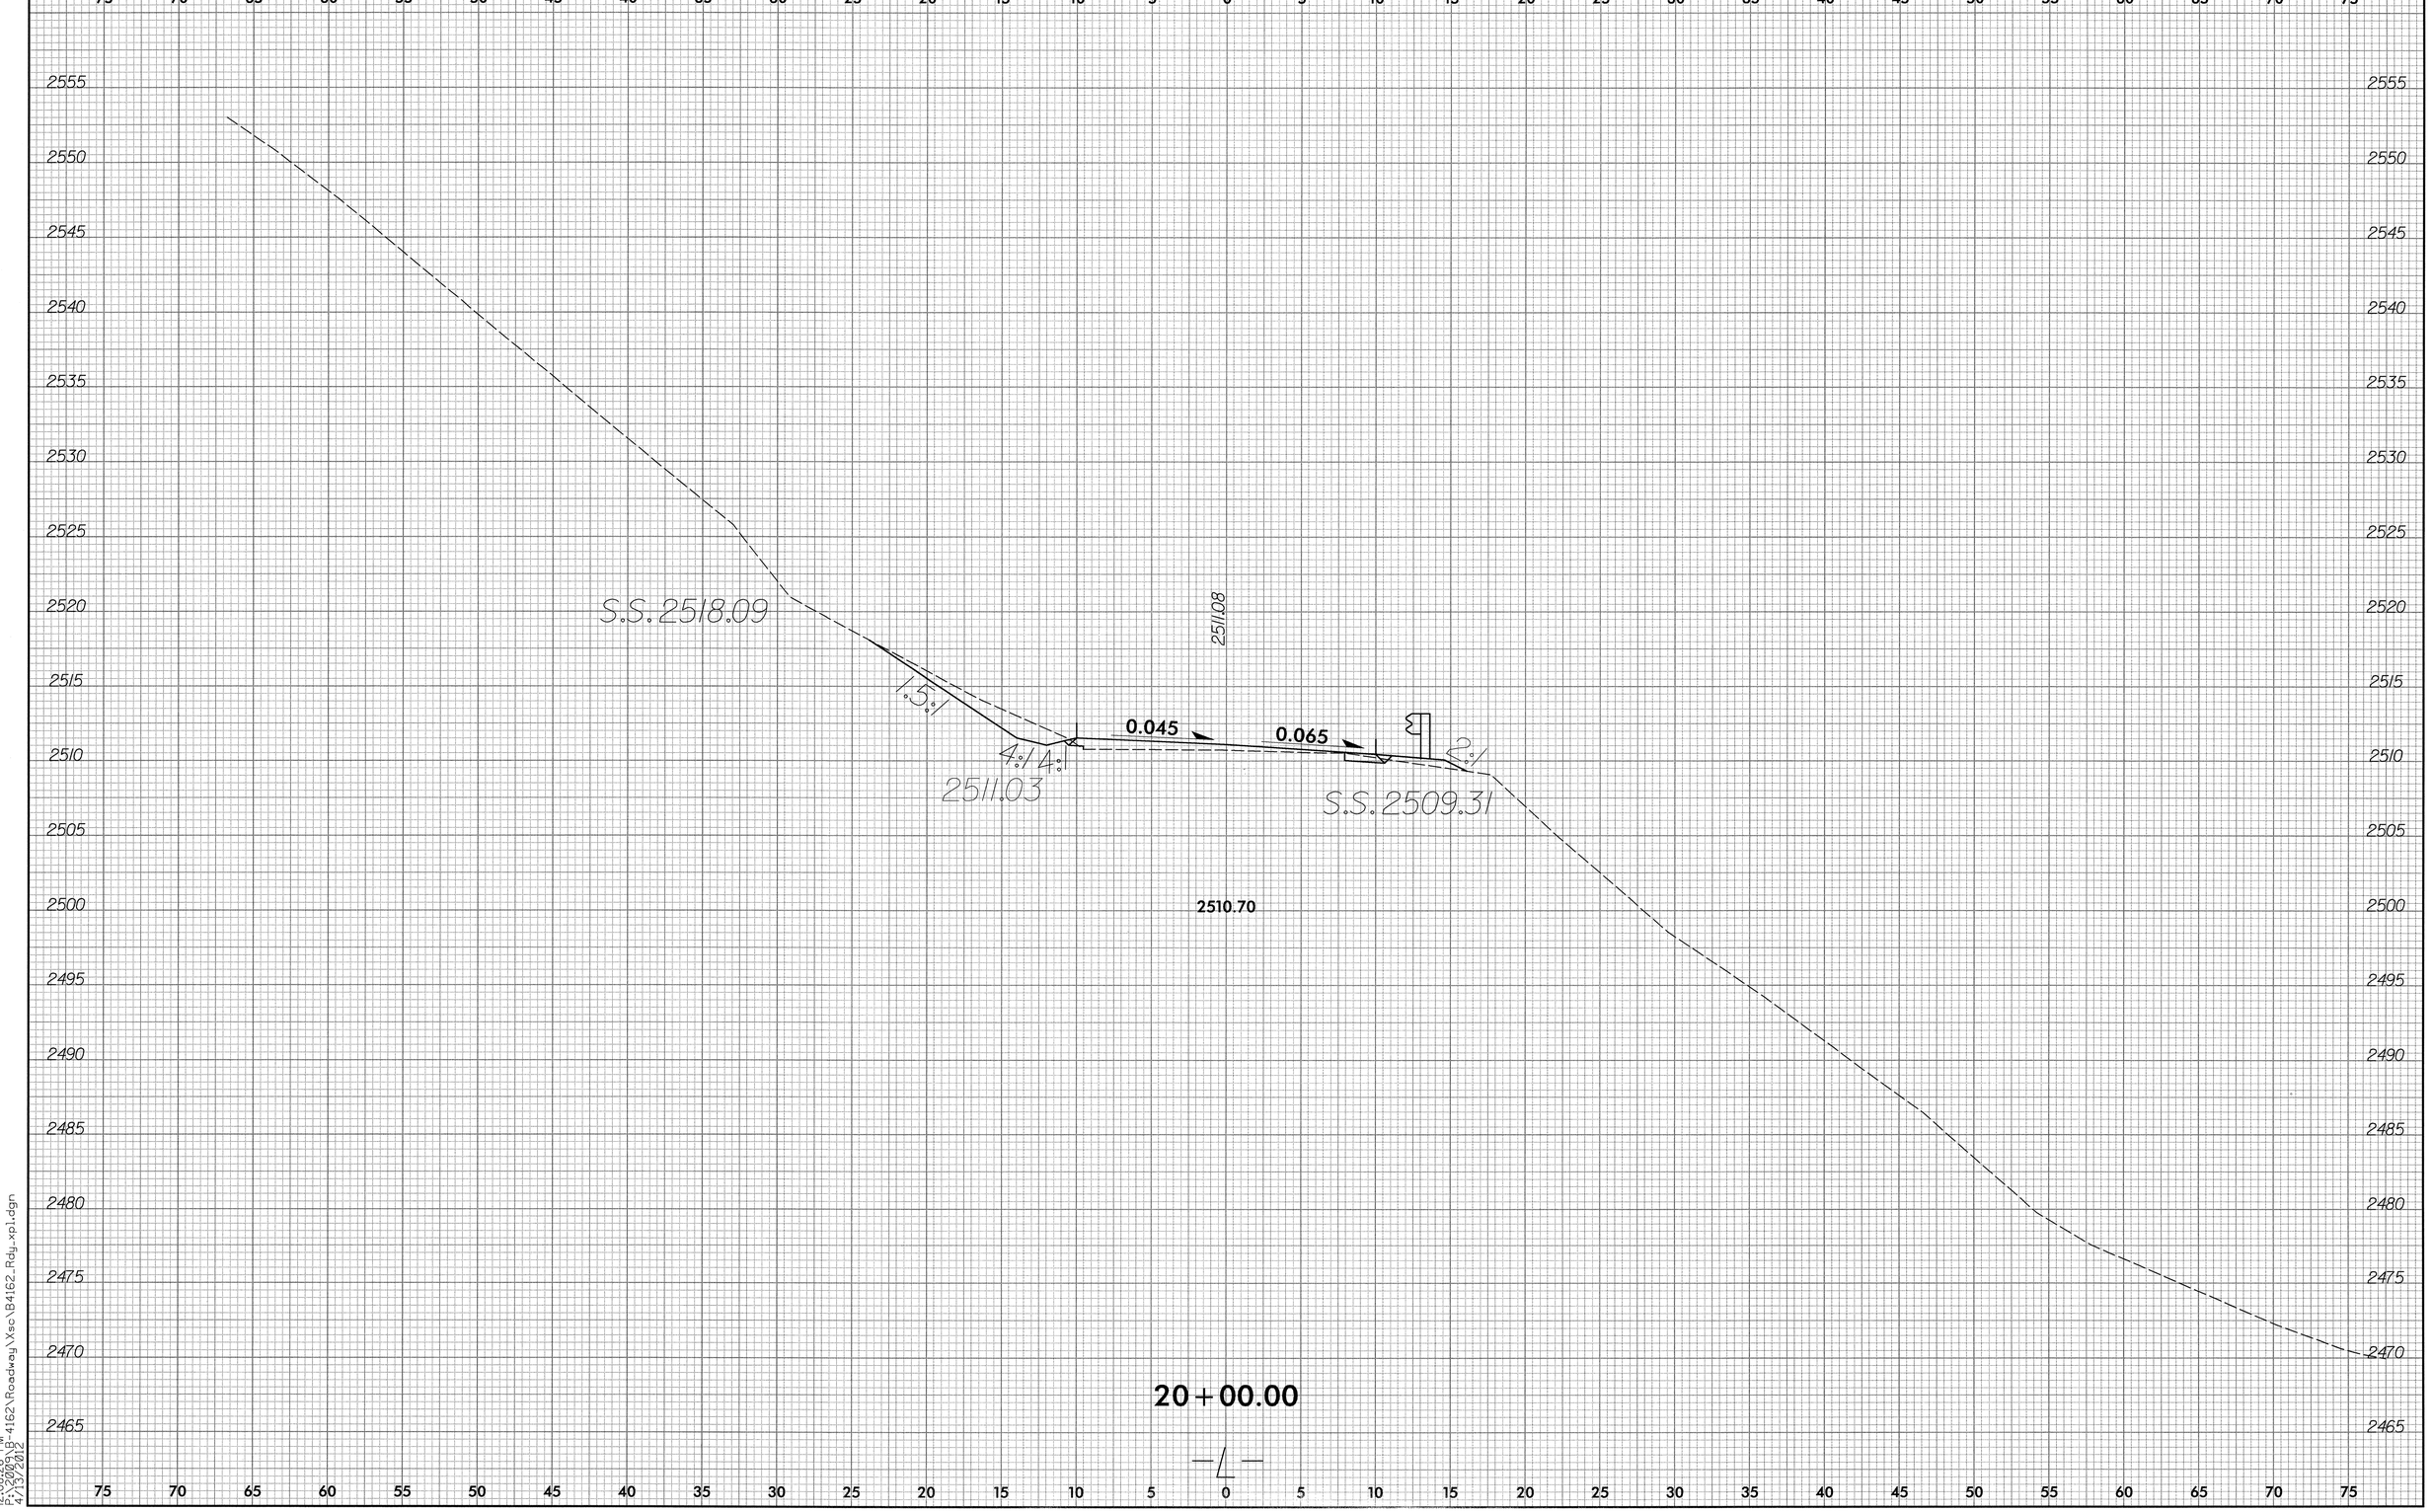

12:08:26 PM
P:\2009\B-4162\Roadway\Xso\B4162_Rdy_xpl.dgn
4/13/2012

0 2.5 5	PROJ. REFERENCE NO.	SHEET NO.
	B-4162	X-22

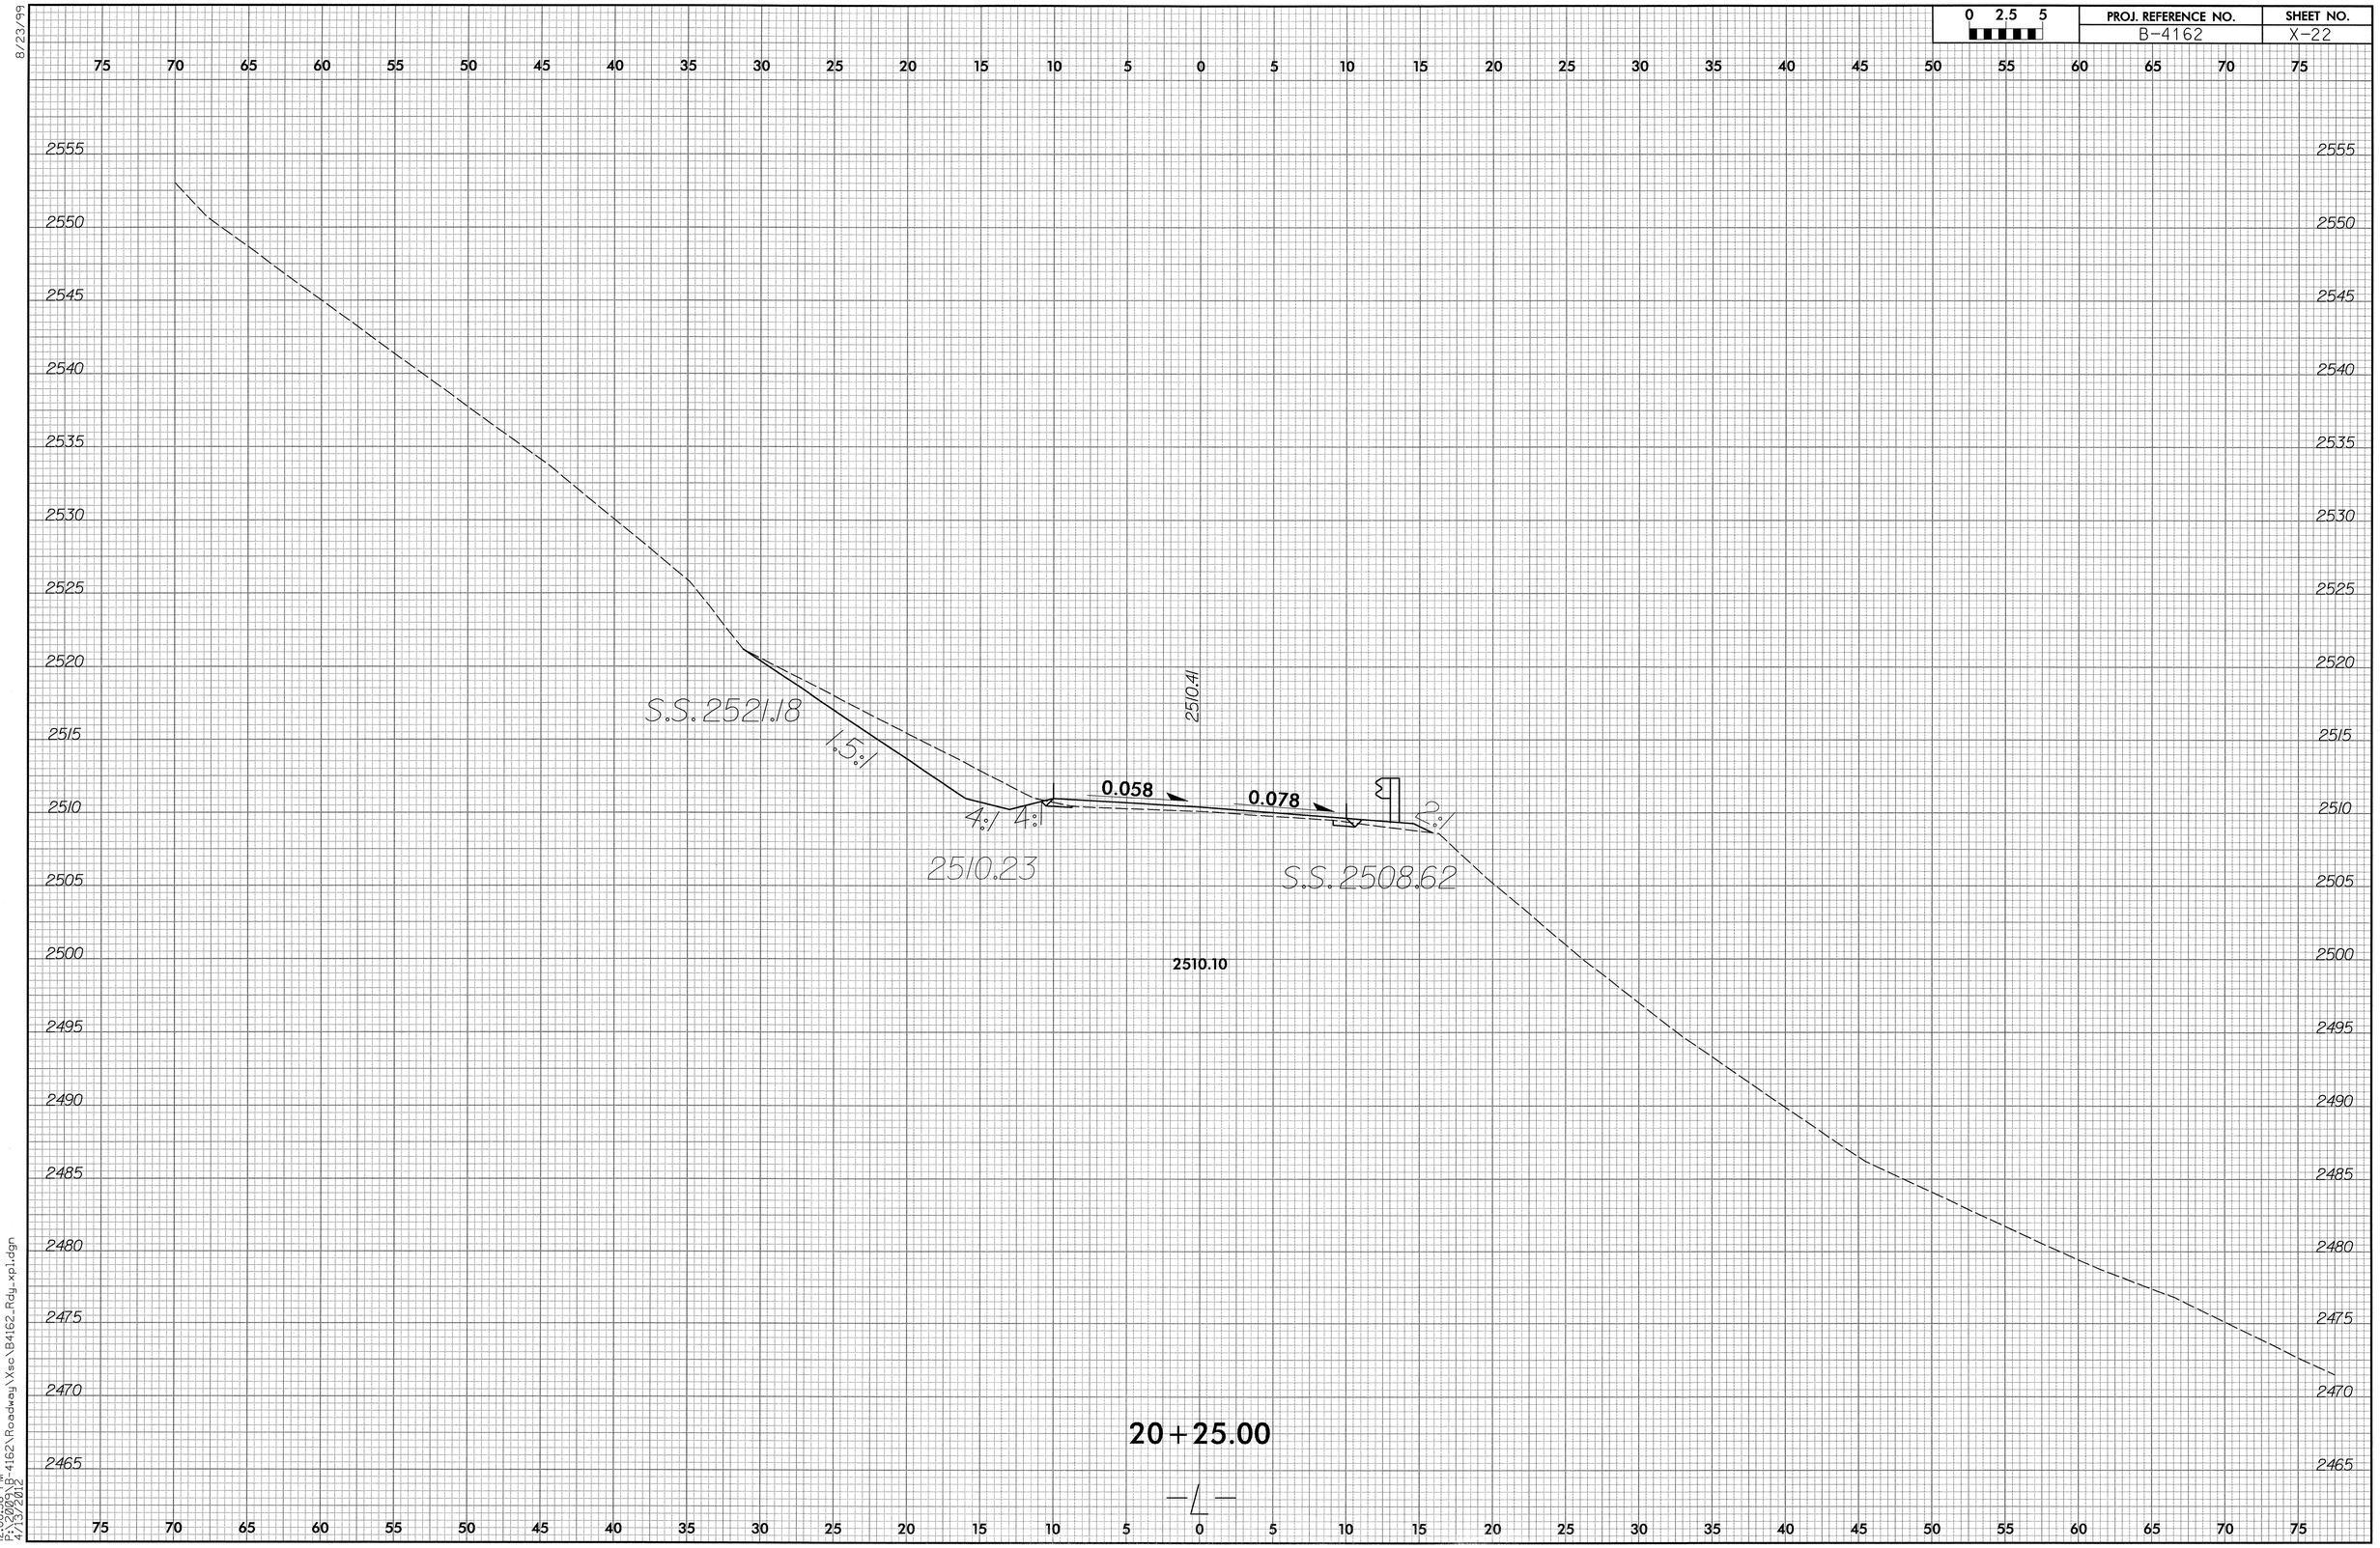

8/23/99

12:08:38 PM
P:\2009\B-4162\Roadway\Xsc\B4162_Rdy_xp1.dgn
4/13/2012

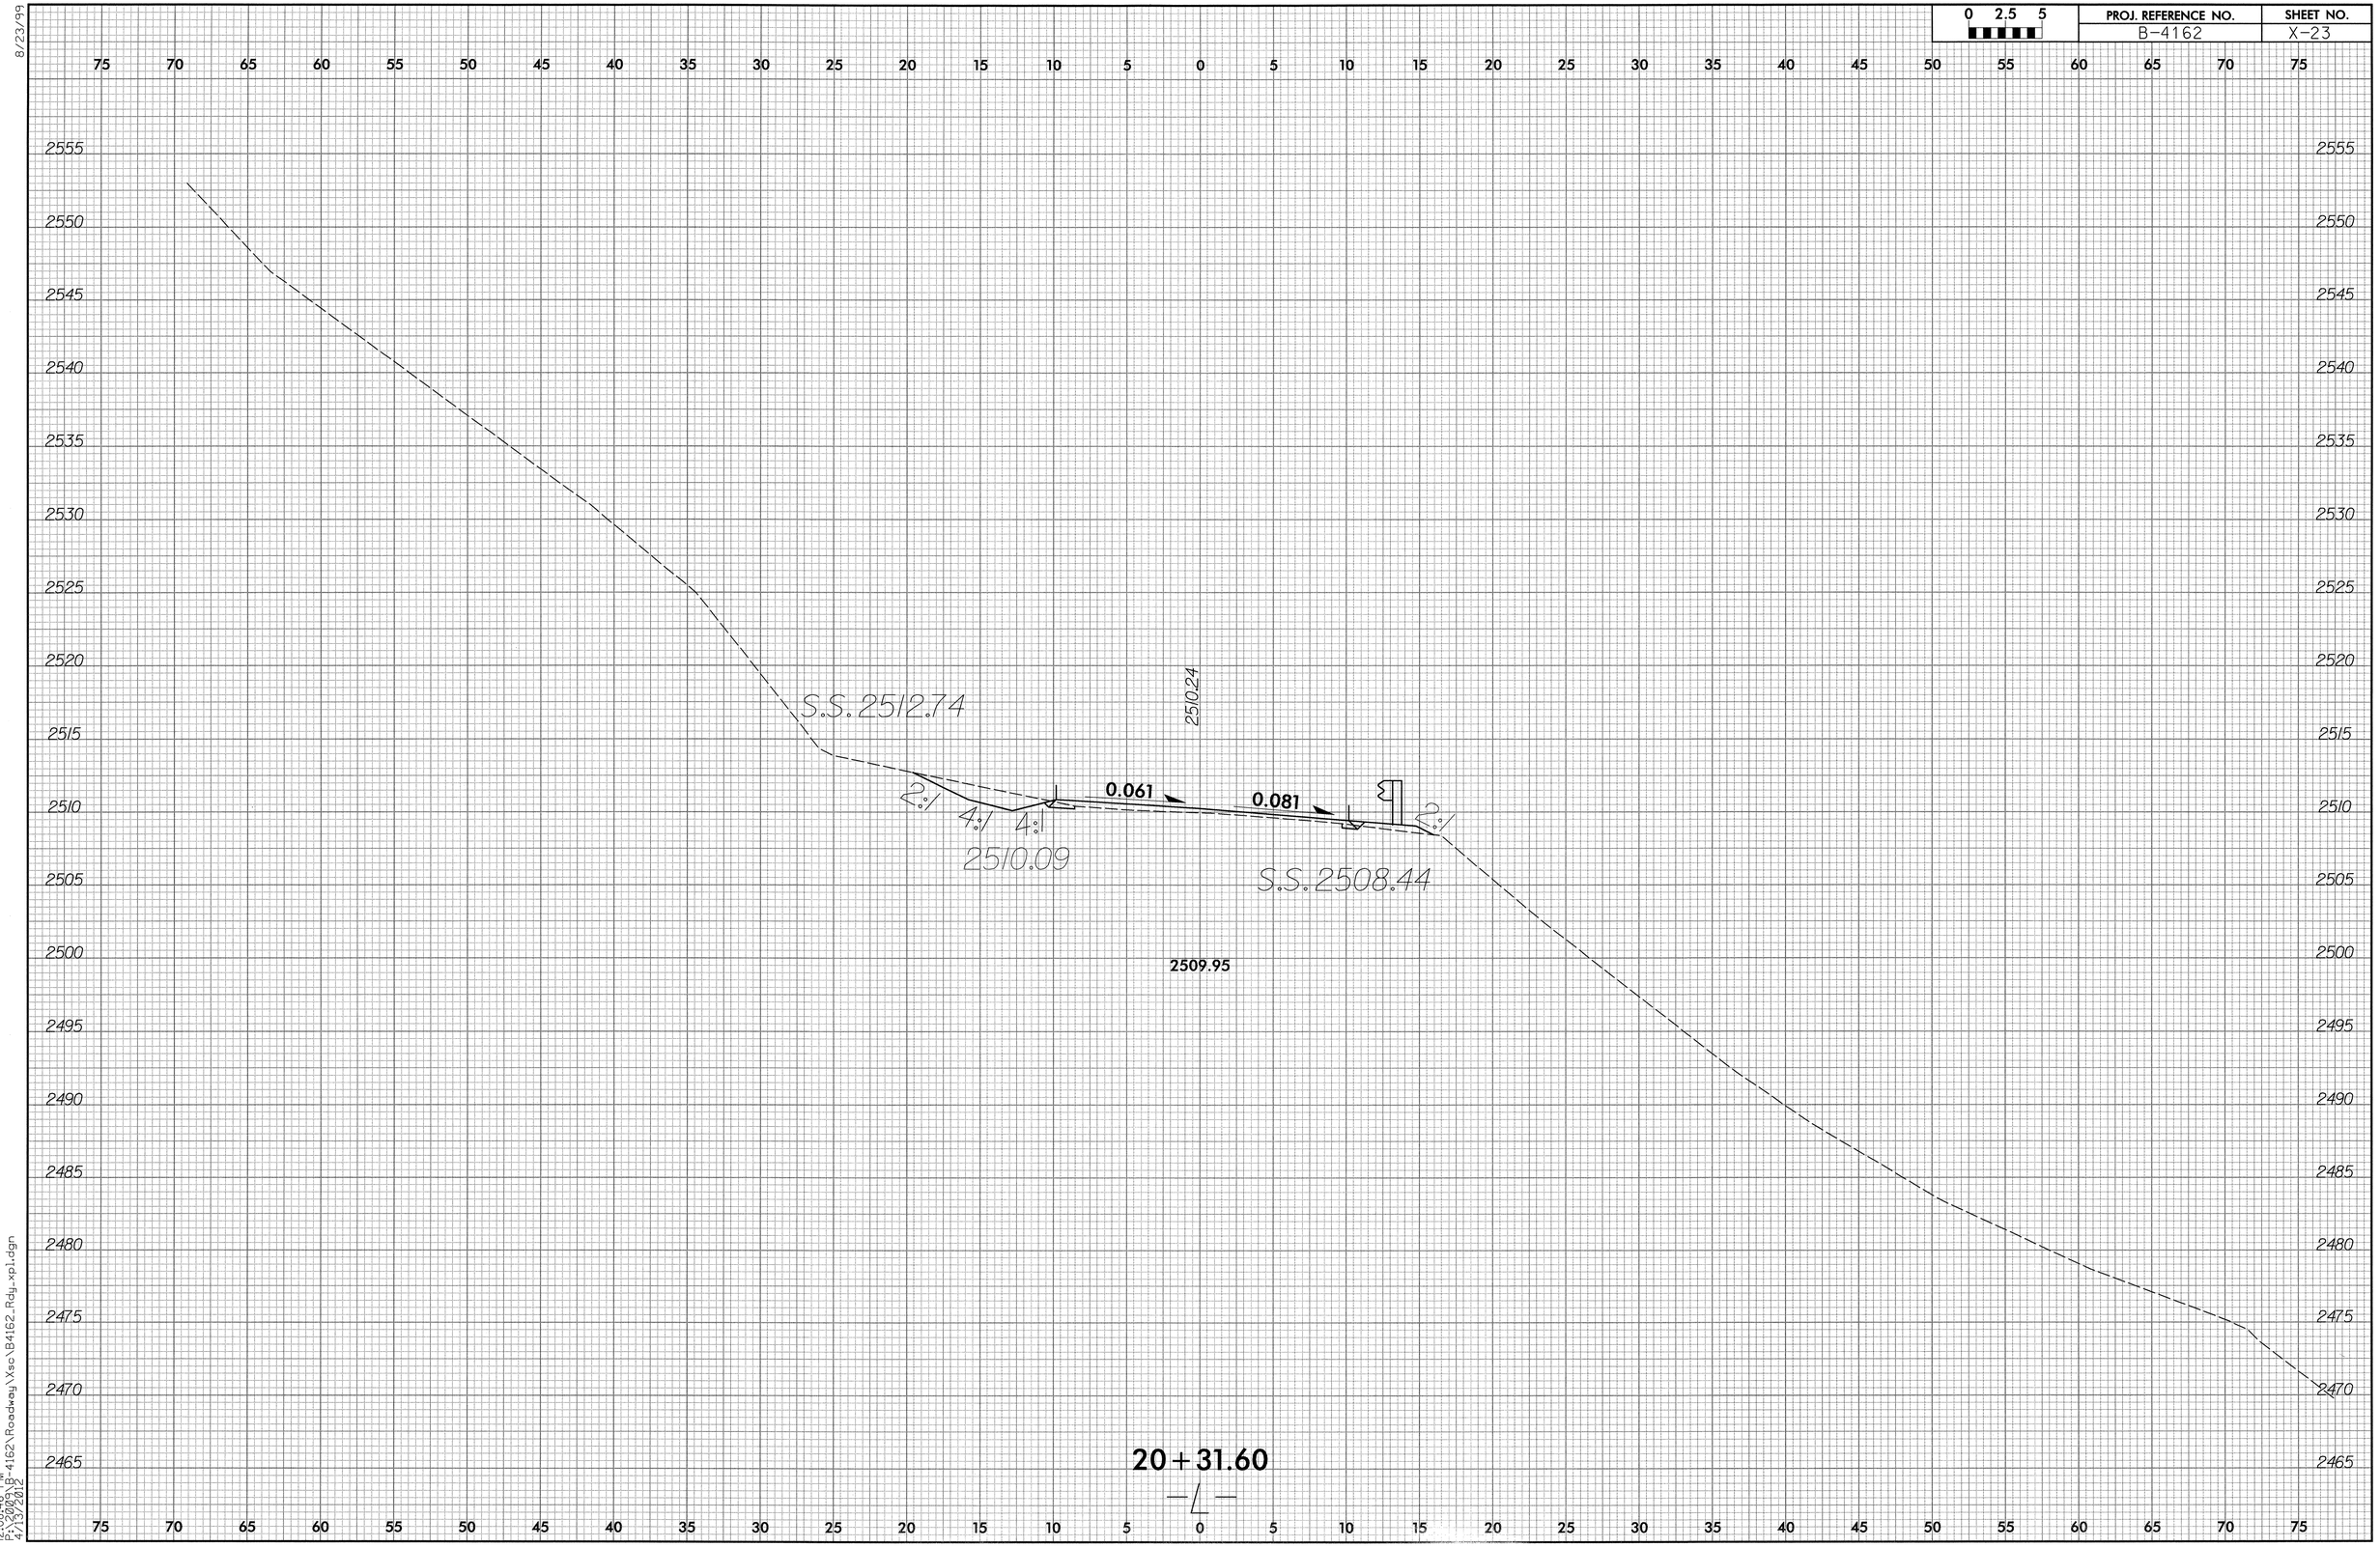

8/23/99

12:08:46 PM
P:\2009\B-4162\Roadway\Xsc\B4162_Rdy_xp1.dgn
4/13/2012

0 2.5 5	PROJ. REFERENCE NO.	SHEET NO.
	B-4162	X-24

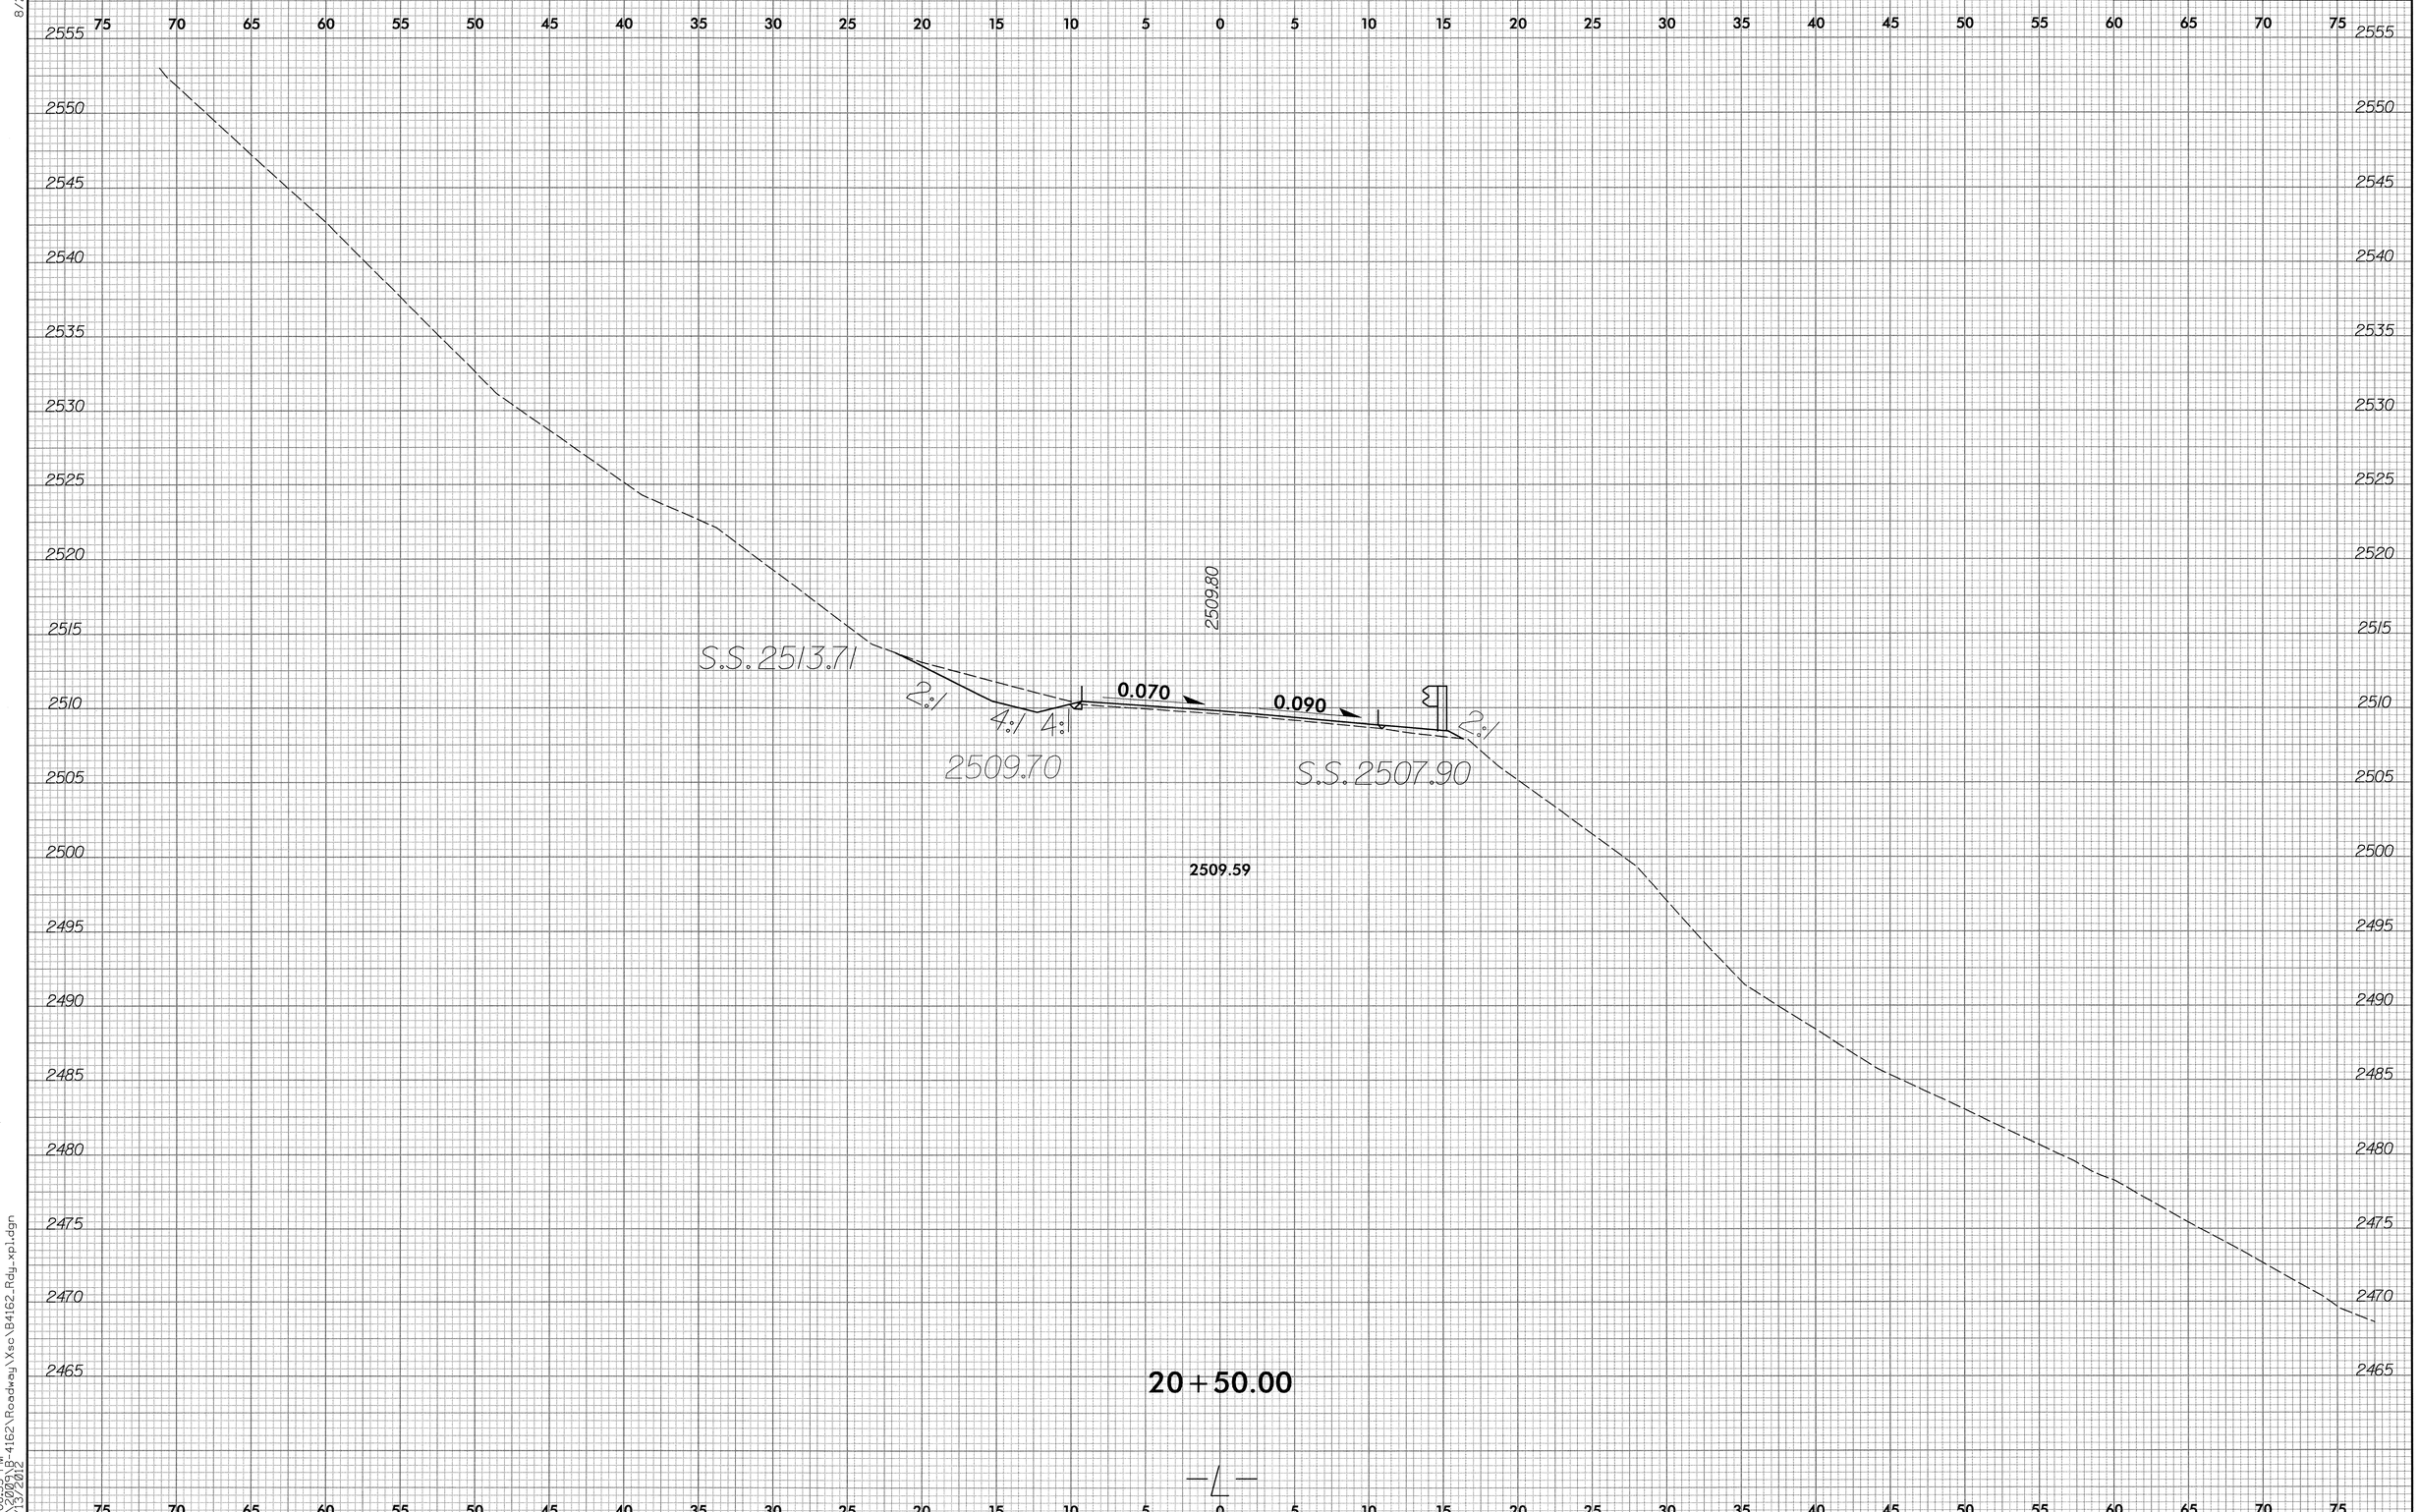

8/23/99

12:08:55 PM
F:\2009\B-4162\Roadway\Xsc\B4162_Rdy_xp1.dgn
4/13/2012

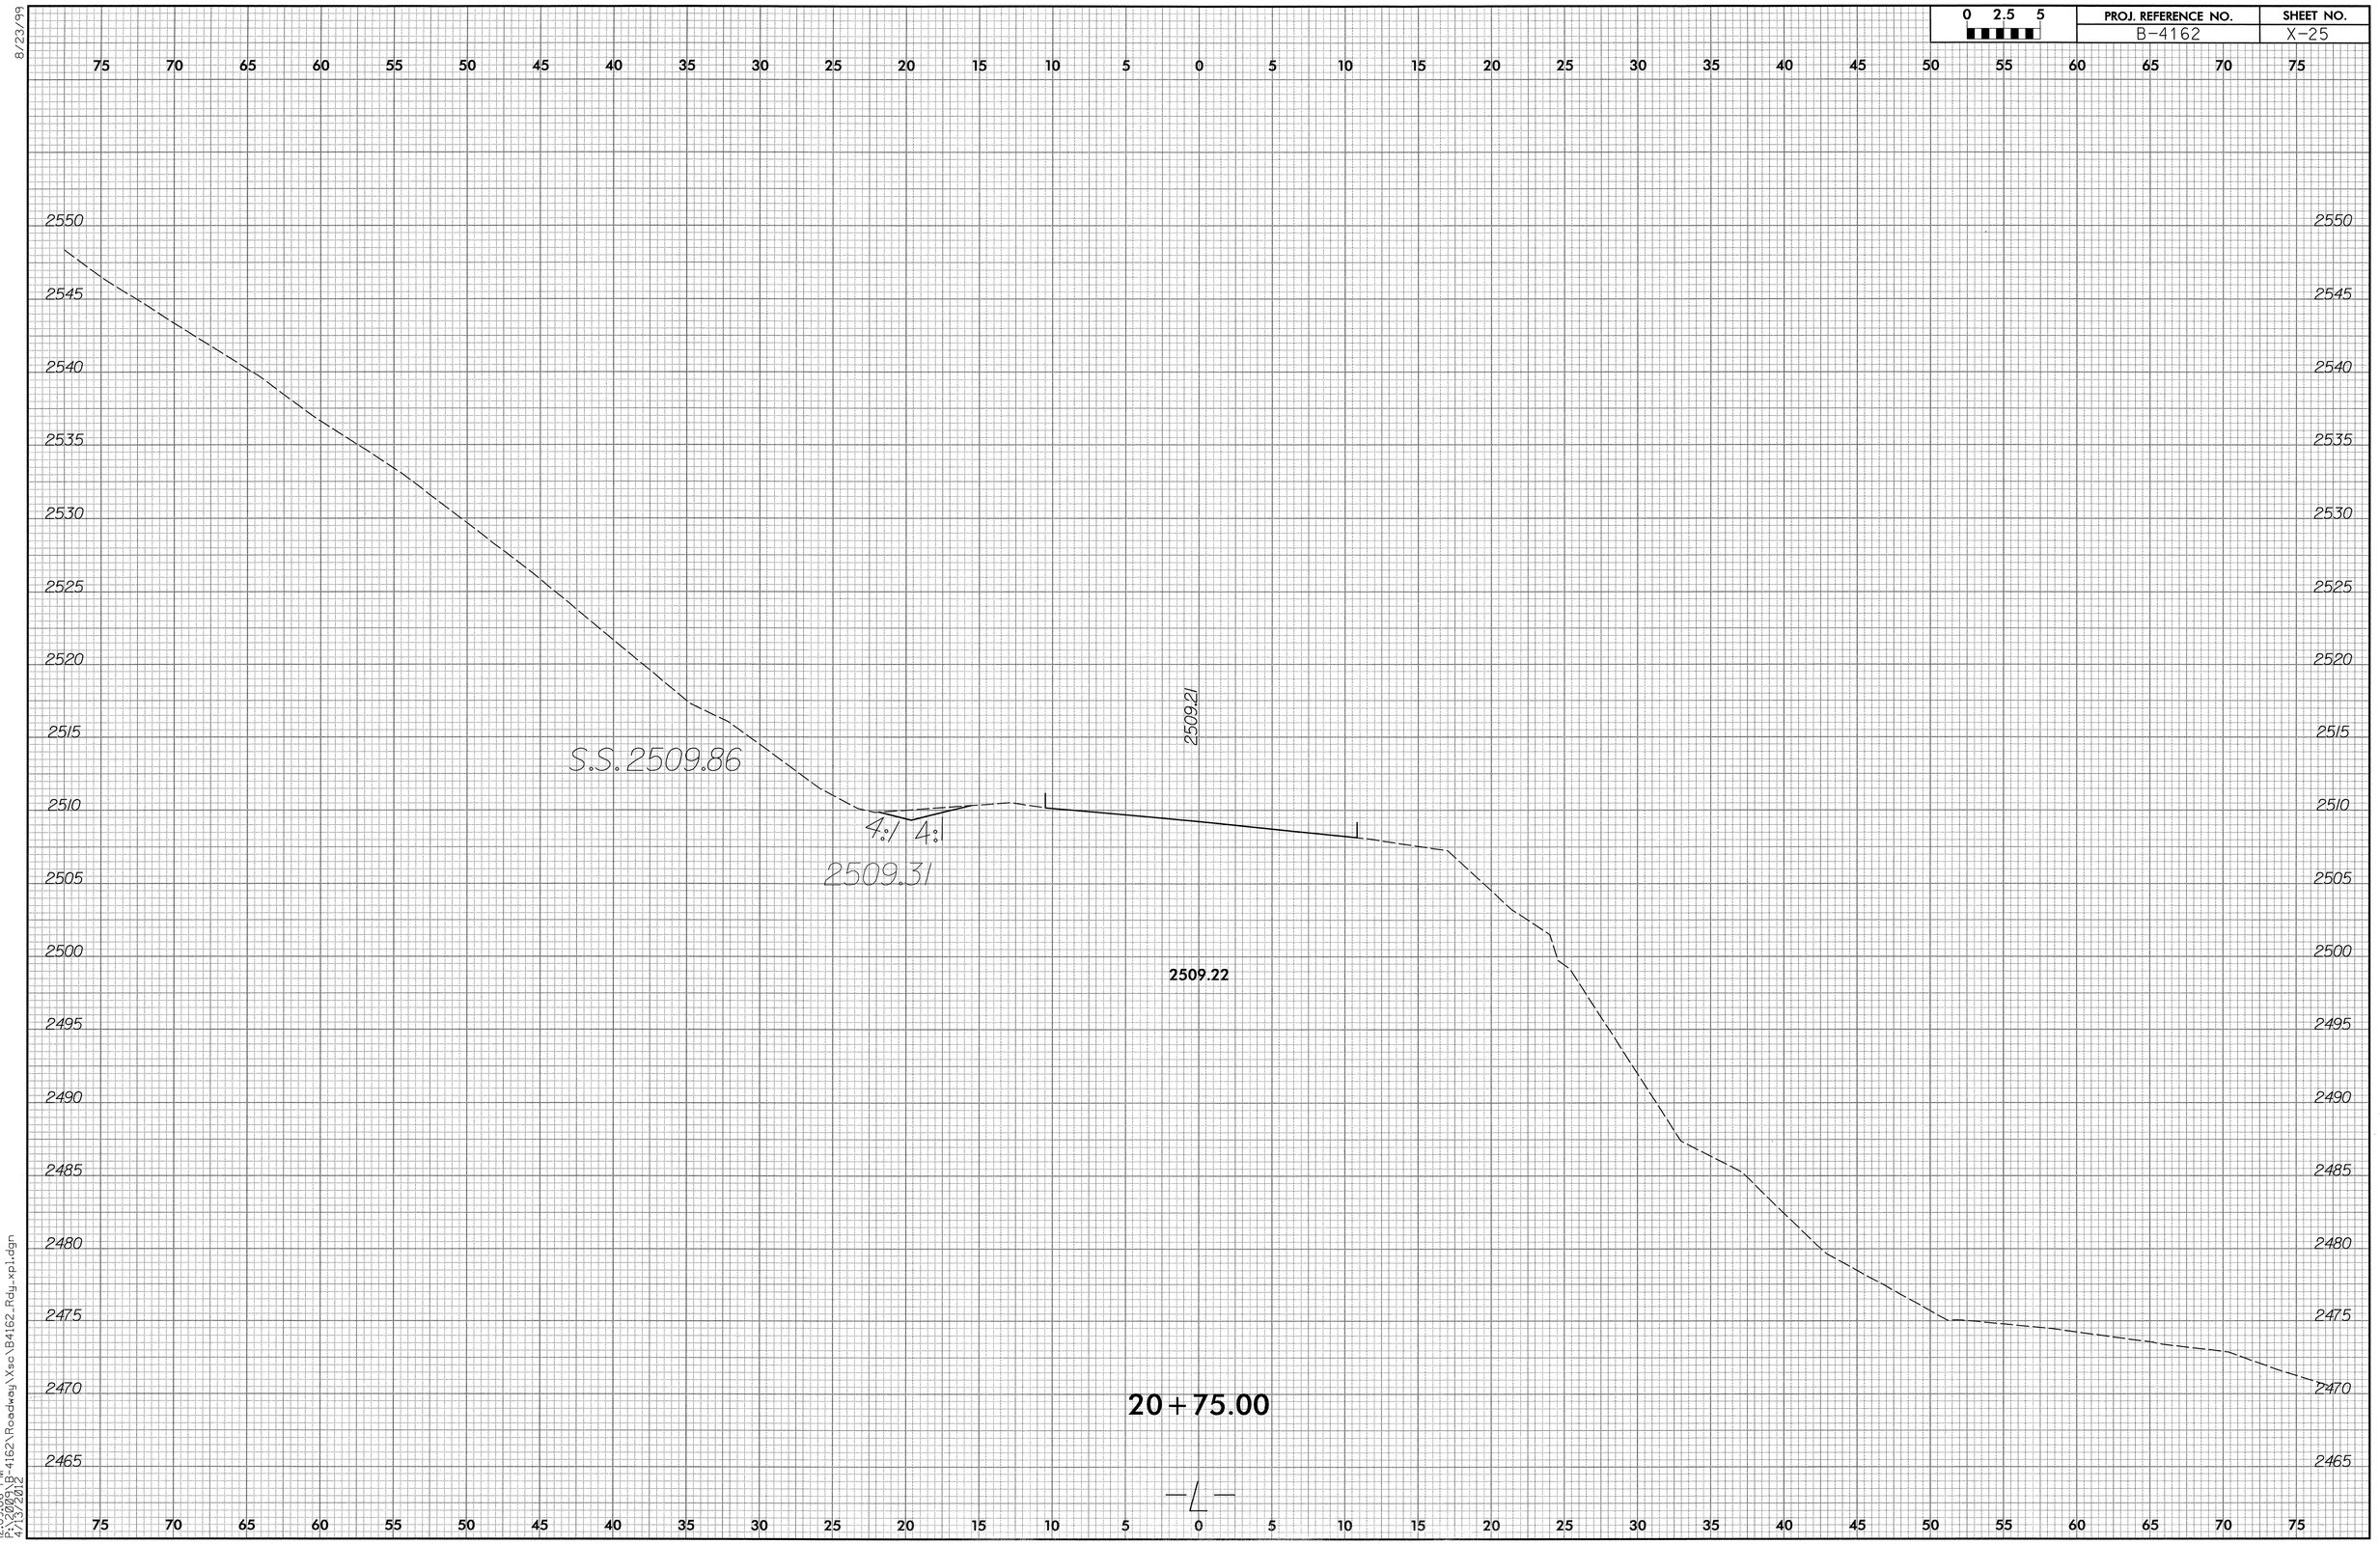

0 2.5 5
PROJ. REFERENCE NO.
B-4162
SHEET NO.
X-25
8/23/99
S.S. 2509.86
4:1 4:1
2509.31
2509.21
2509.22
20+75.00
-L-
12:09:06 PM
P:\2009\B-4162\Roadway\Xsc\B4162_Rdy_xpl.dgn
4/13/2012

8/23/99

12:09:15 PM
P:\2009\B-4162\Roadway\Xsc\B4162_Rdy_xpl.dgn
4/13/2012