CSD244201,9/31/2012,S:\Records\Proj_Rooms\Proj_Rooms_A\Proj_Jobs\053112\Proj\B-4091 xsc_ew_volumes SHT X-1A.xls

PROJ. REFERENCE NO.	SHEET NO.
B-4091	X-1A

Approximate quantities only. Unclassified excavation, fine grading, clearing and grubbing and removal of existing pavement will be paid for at the lump sum price for "Grading".

STATE OF NORTH CAROLINA
DIVISION OF HIGHWAYS

NOTE: EMBANKMENT COLUMN DOES NOT INCLUDE BACKFILL FOR UNDERCUT

CROSS-SECTION SUMMARY

Station L	Uncl. Exc. (cu. yd.)	Embt (cu. yd.)
31+50.00	0	0
32+00.00	12	254
32+50.00	8	289
33+00.00	8	302
33+50.00	11	303
34+00.00	16	284
34+50.00	18	264
35+00.00	16	251
35+50.00	12	259
36+00.00	9	274
36+50.00	7	282
37+00.00	5	290
37+50.00	3	292
38+00.00	1	282
38+50.00	0	220
39+00.00	0	154
39+50.00	0	199
40+00.00	0	296
40+50.00	2	358
41+00.00	5	403
41+50.00	9	486
42+00.00	12	526
42+50.00	13	464
43+00.00	11	489
43+50.00	9	589
44+00.00	8	657
44+50.00	7	691
45+00.00	4	685
45+50.00	1	753
45+65.00	0	262
45+75.00	0	184
46+00.00	0	481
46+25.00	0	527
46+50.00	1	590
46+75.00	1	670
47+00.00	2	741
47+24.00	3	674

Station Y2	Uncl. Exc. (cu. yd.)	Embt (cu. yd.)
11+25.00	0	0
11+34.95	6	1
11+59.95	39	1
11+84.95	67	1
12+10.00	97	0
12+50.00	201	0
13+00.00	264	0
13+50.00	265	0
14+00.00	271	1
14+50.00	298	1
14+70.00	97	0
14+97.83	74	1
15+22.83	47	2
15+47.83	29	4
15+50.00	1	1

Station DR1A	Uncl. Exc. (cu. yd.)	Embt (cu. yd.)
10+09.44	0	0
10+50.00	0	20
11+00.00	0	36
11+50.00	0	25
12+00.00	1	8
12+30.00	1	1

Station LOCALDET	Uncl. Exc. (cu. yd.)	Embt (cu. yd.)
10+00.00	0	0
10+20.00	7	1
10+40.00	14	1
10+60.00	16	1
10+80.00	18	1
11+00.00	20	2
11+20.00	21	3
11+40.00	24	8
11+60.00	27	15
11+80.00	28	20
12+00.00	29	14
12+18.48	28	5

Station L	Uncl. Exc. (cu. yd.)	Embt (cu. yd.)
57+06.00	0	0
57+25.00	14	490
57+50.00	0	711
57+75.00	0	667
58+00.00	0	651
58+50.00	0	971
59+00.00	0	527
59+50.00	0	303
60+00.00	14	116
60+50.00	31	23
61+00.00	36	3
61+50.00	35	1

0 5 10	PROJ. REFERENCE NO.	SHEET NO.
	B-4091	X-1

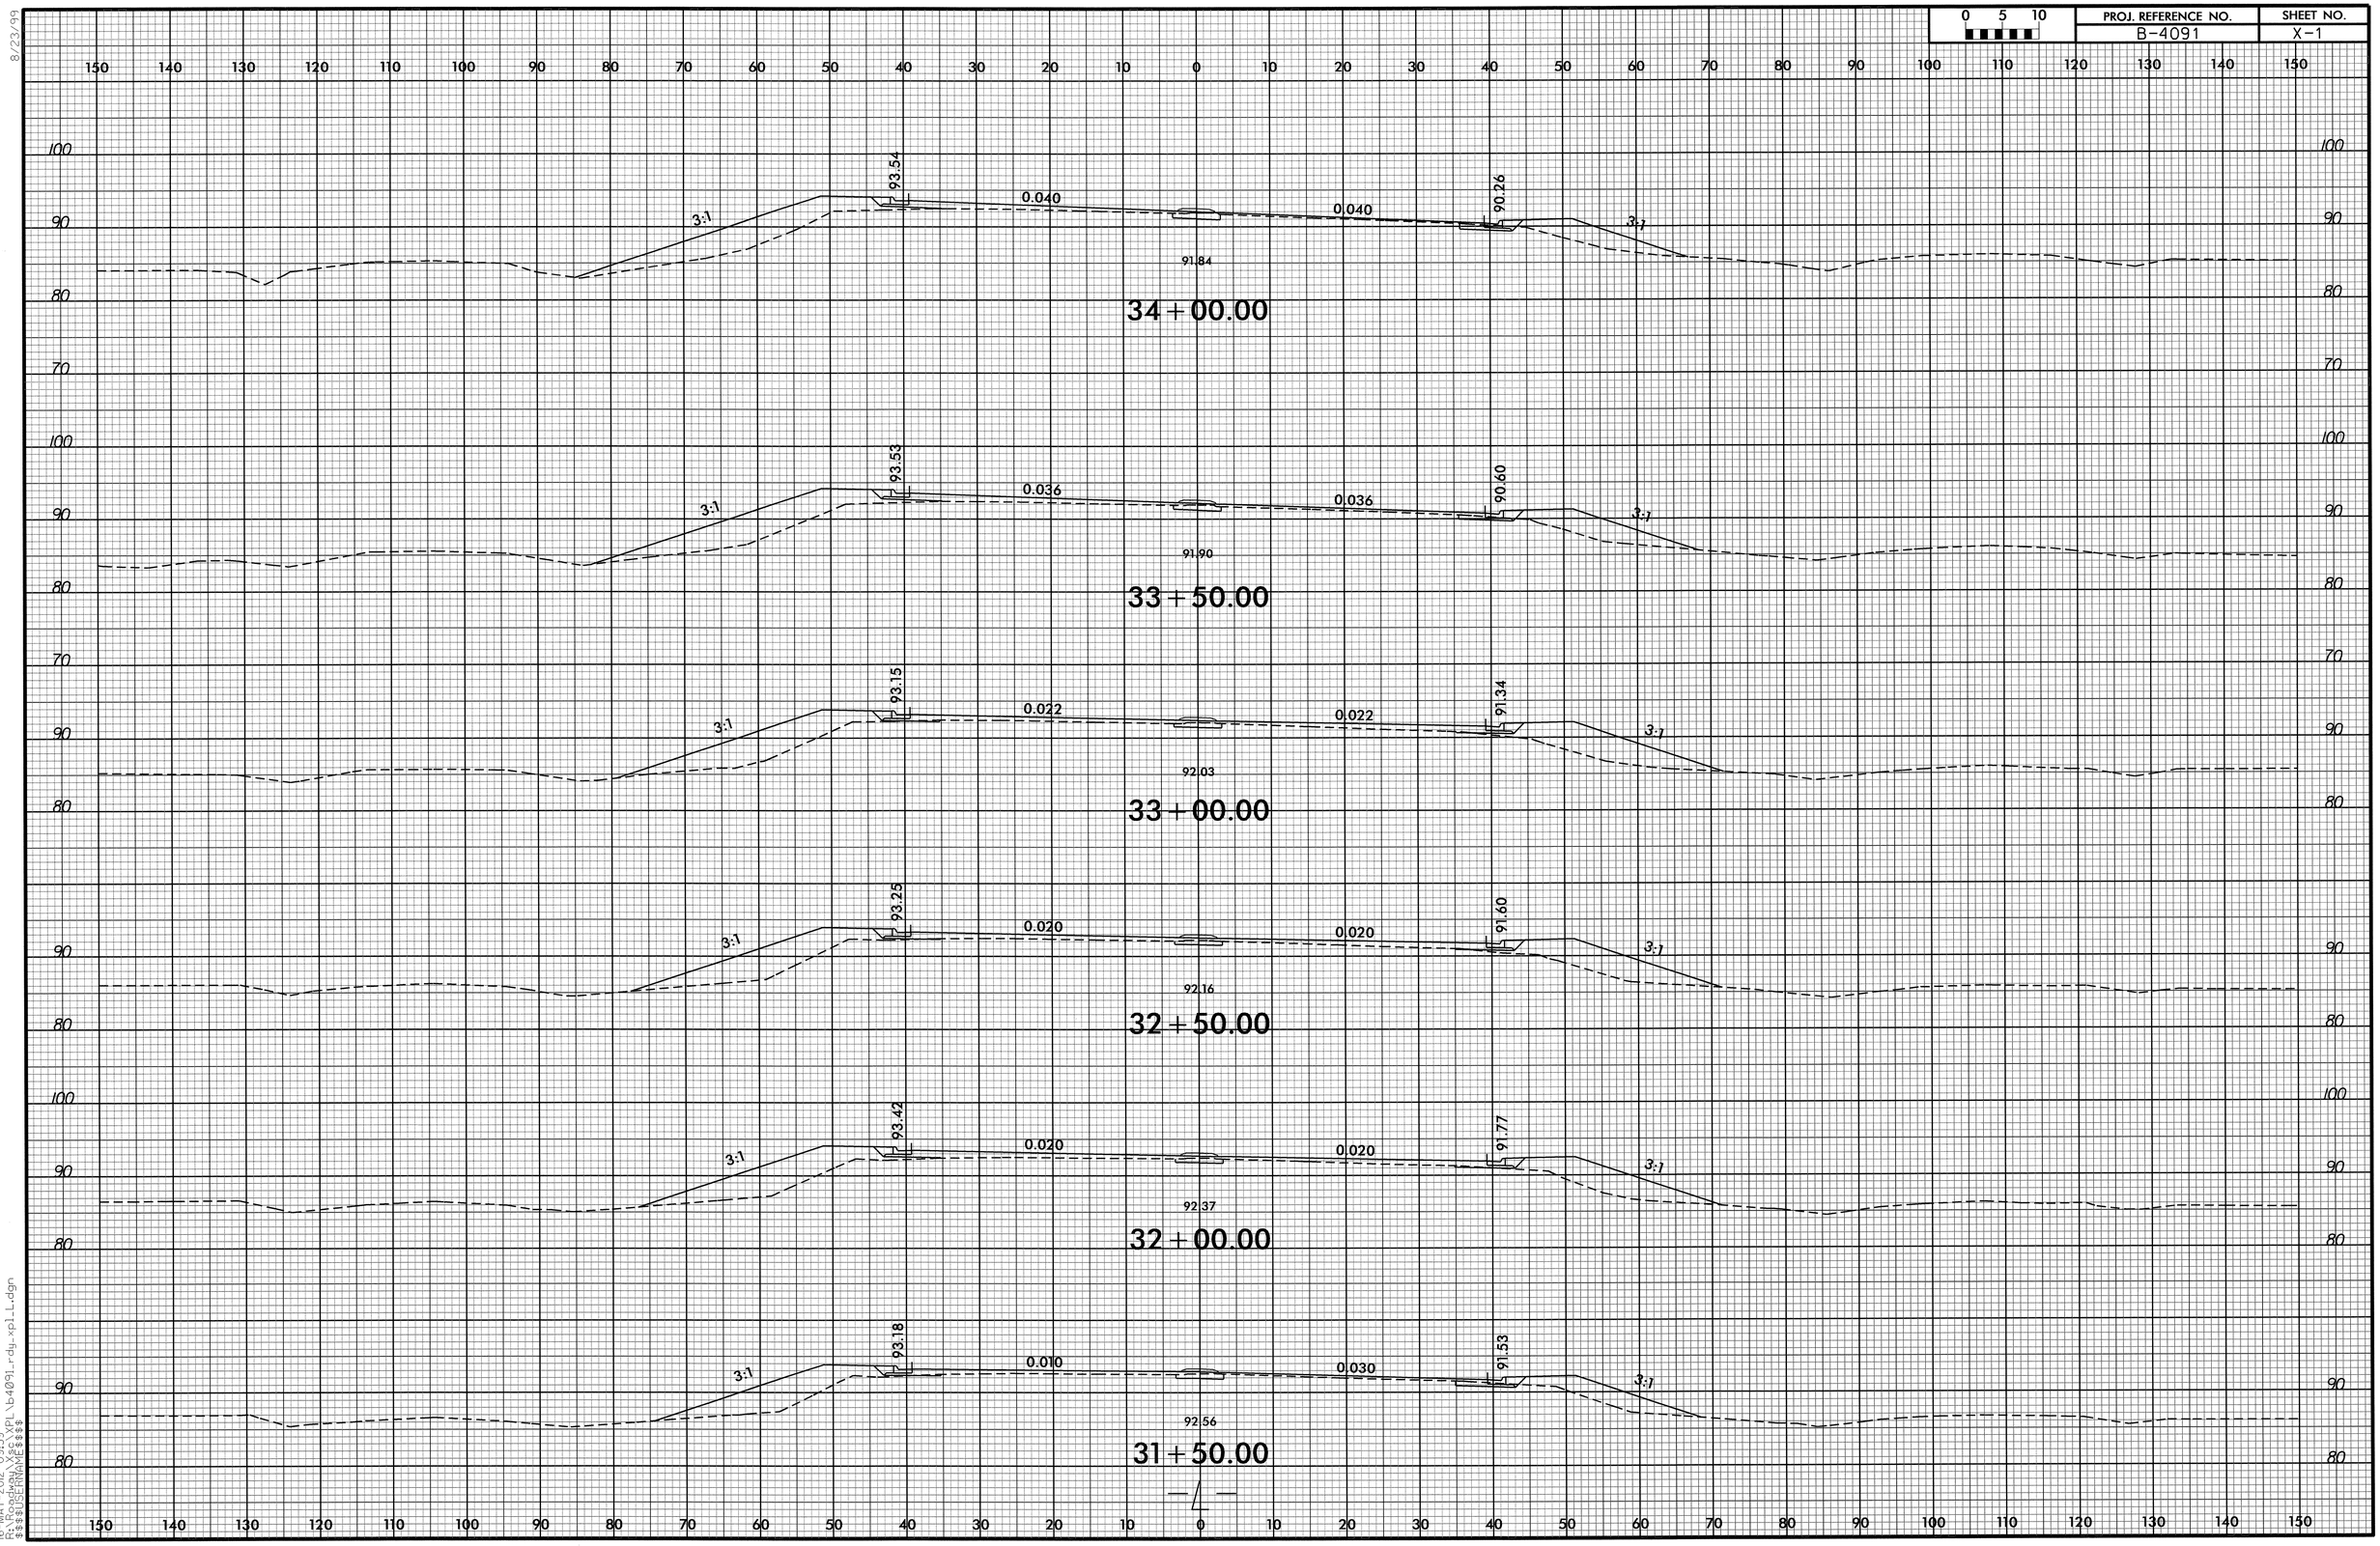

8/23/99

16-MAY-2012 09:59
R:\Roadway\Xsec\XPL\b4091_rdy_xpl_L.dgn
$$$$USERNAME$$$$

0 5 10	PROJ. REFERENCE NO.	SHEET NO.
	B-4091	X-2

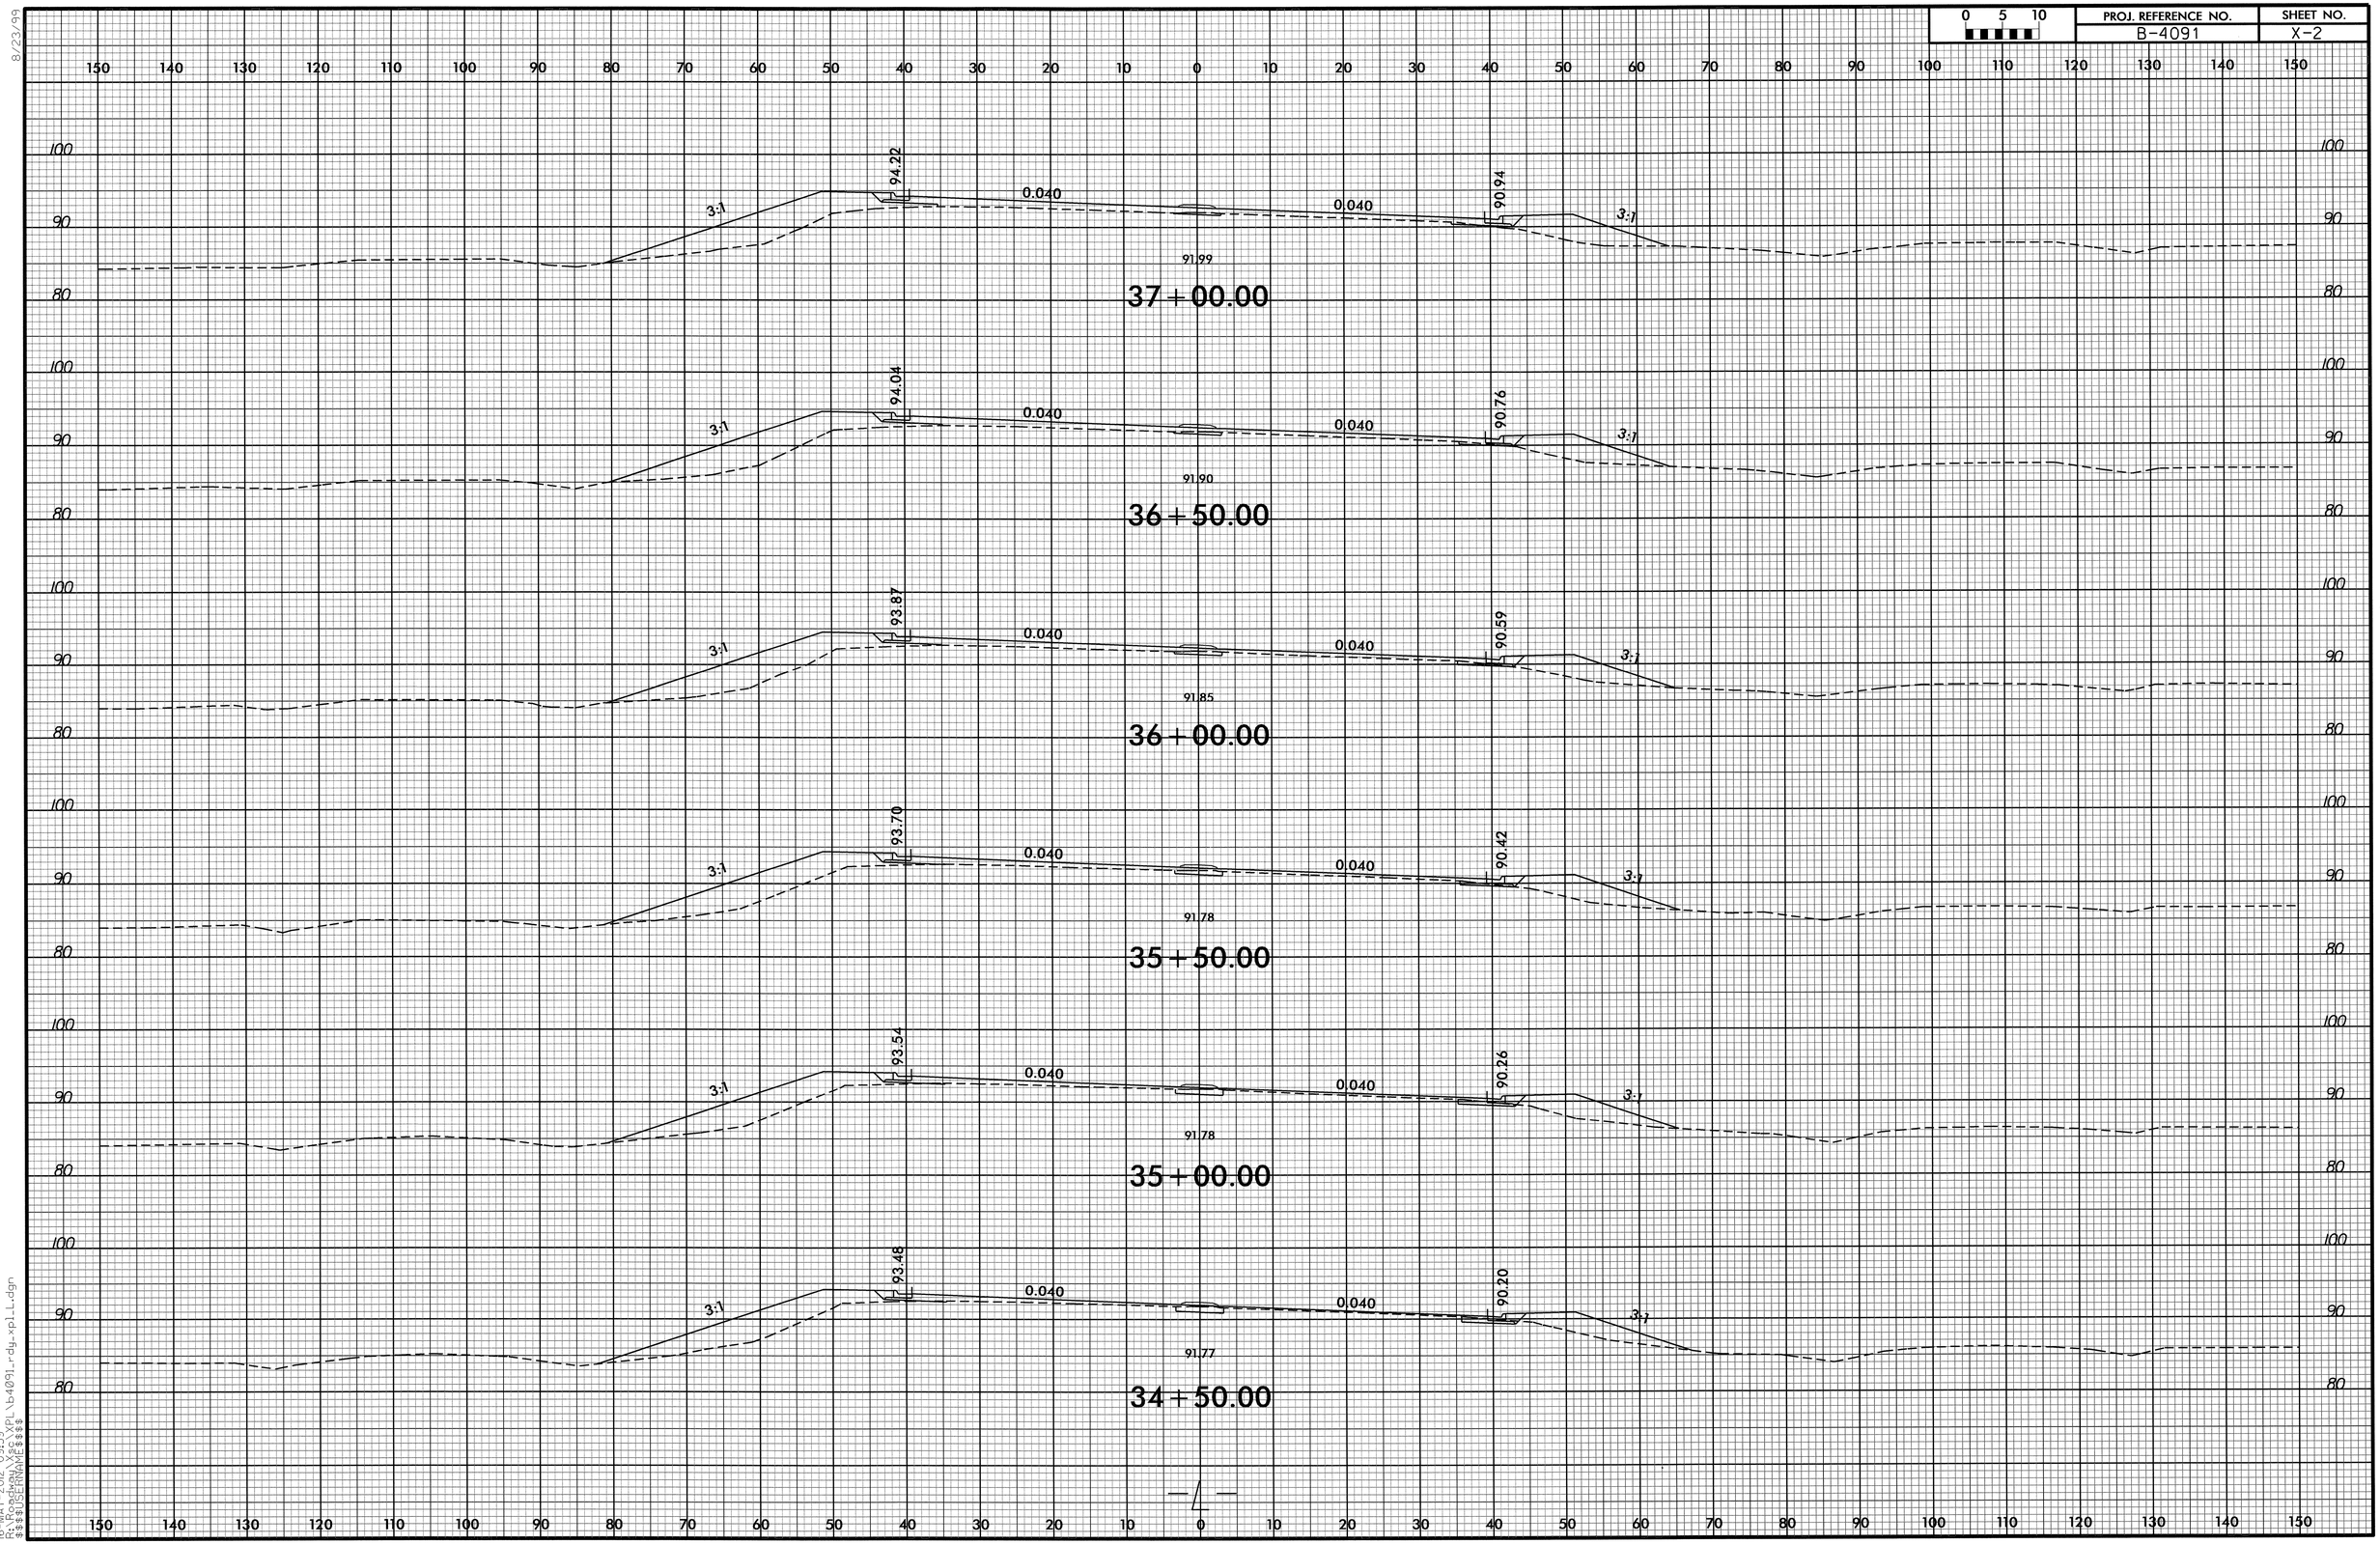

8/23/99

16-MAY-2012 09:59
R:\Roadway\Xsec\XPL\b4091_rdy_xpl_L.dgn
$$$$USERNAME$$$$

0 5 10	PROJ. REFERENCE NO.	SHEET NO.
	B-4091	X-3

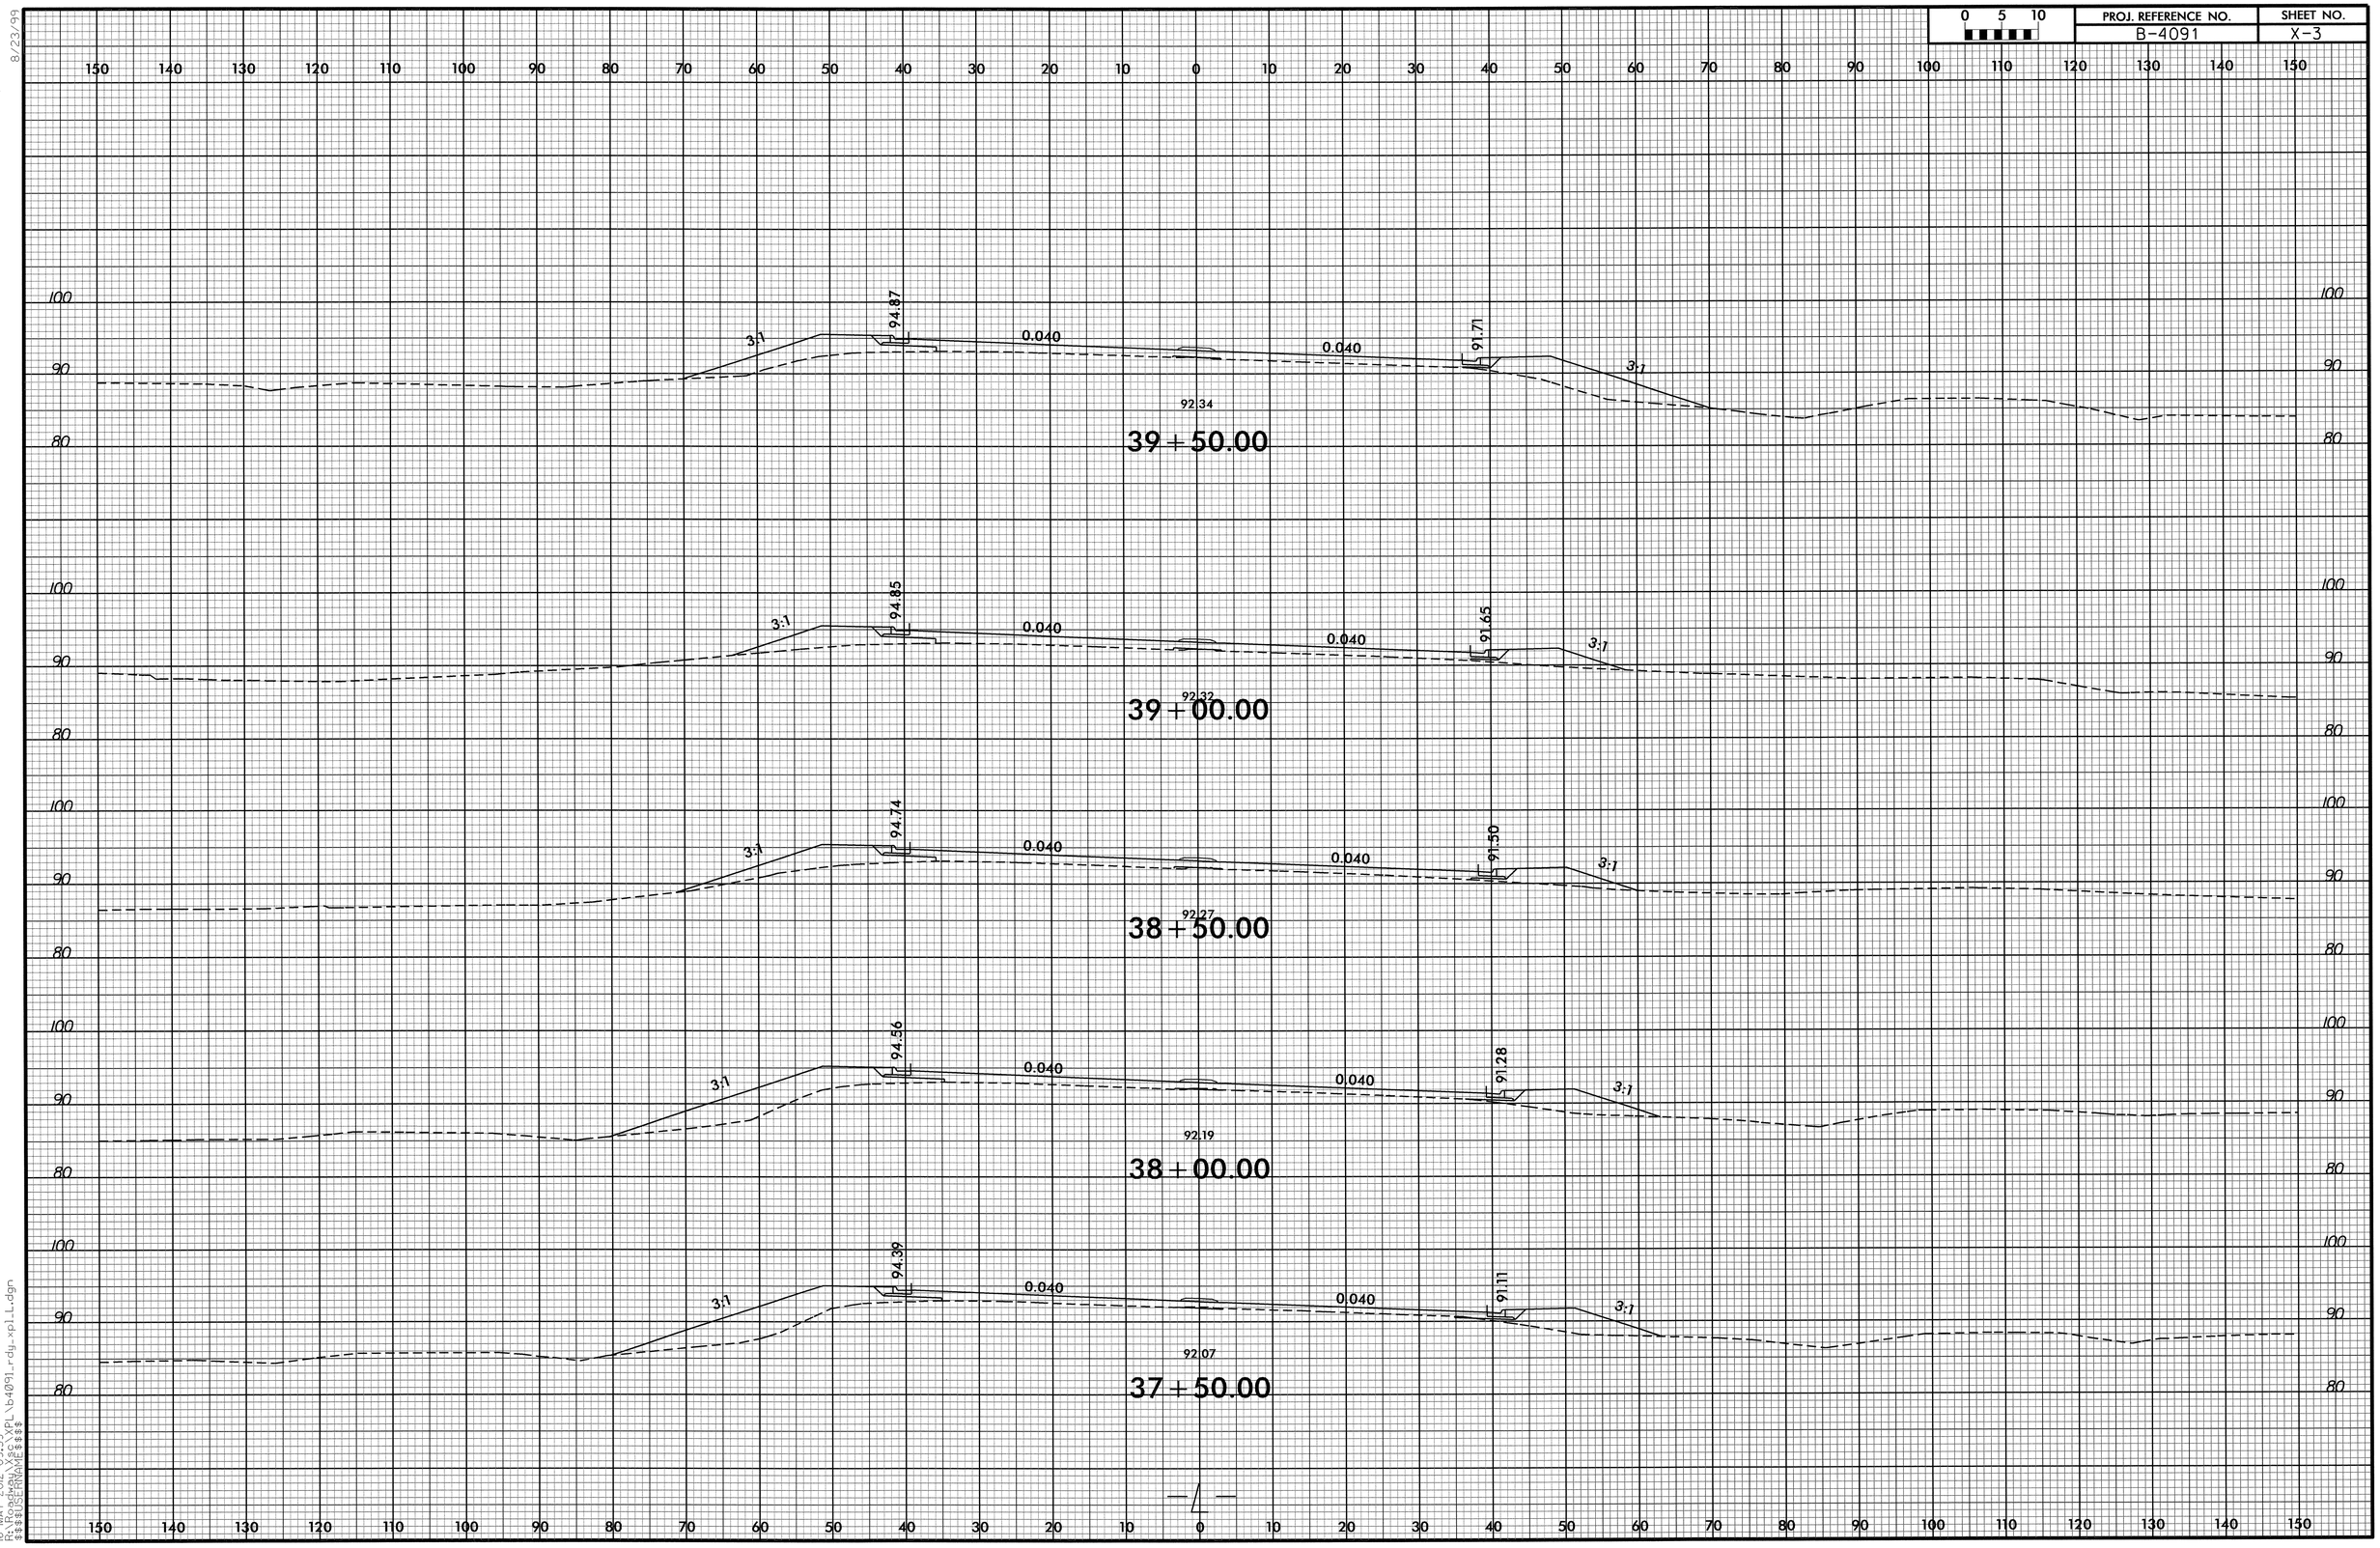

8/23/99

16-MAY-2012 09:59
R:\Roadway\Esc\XPL\b4091_rdy_xpl_L.dgn
$$$$USERNAME$$$$

0 5 10	PROJ. REFERENCE NO.	SHEET NO.
	B-4091	X-4

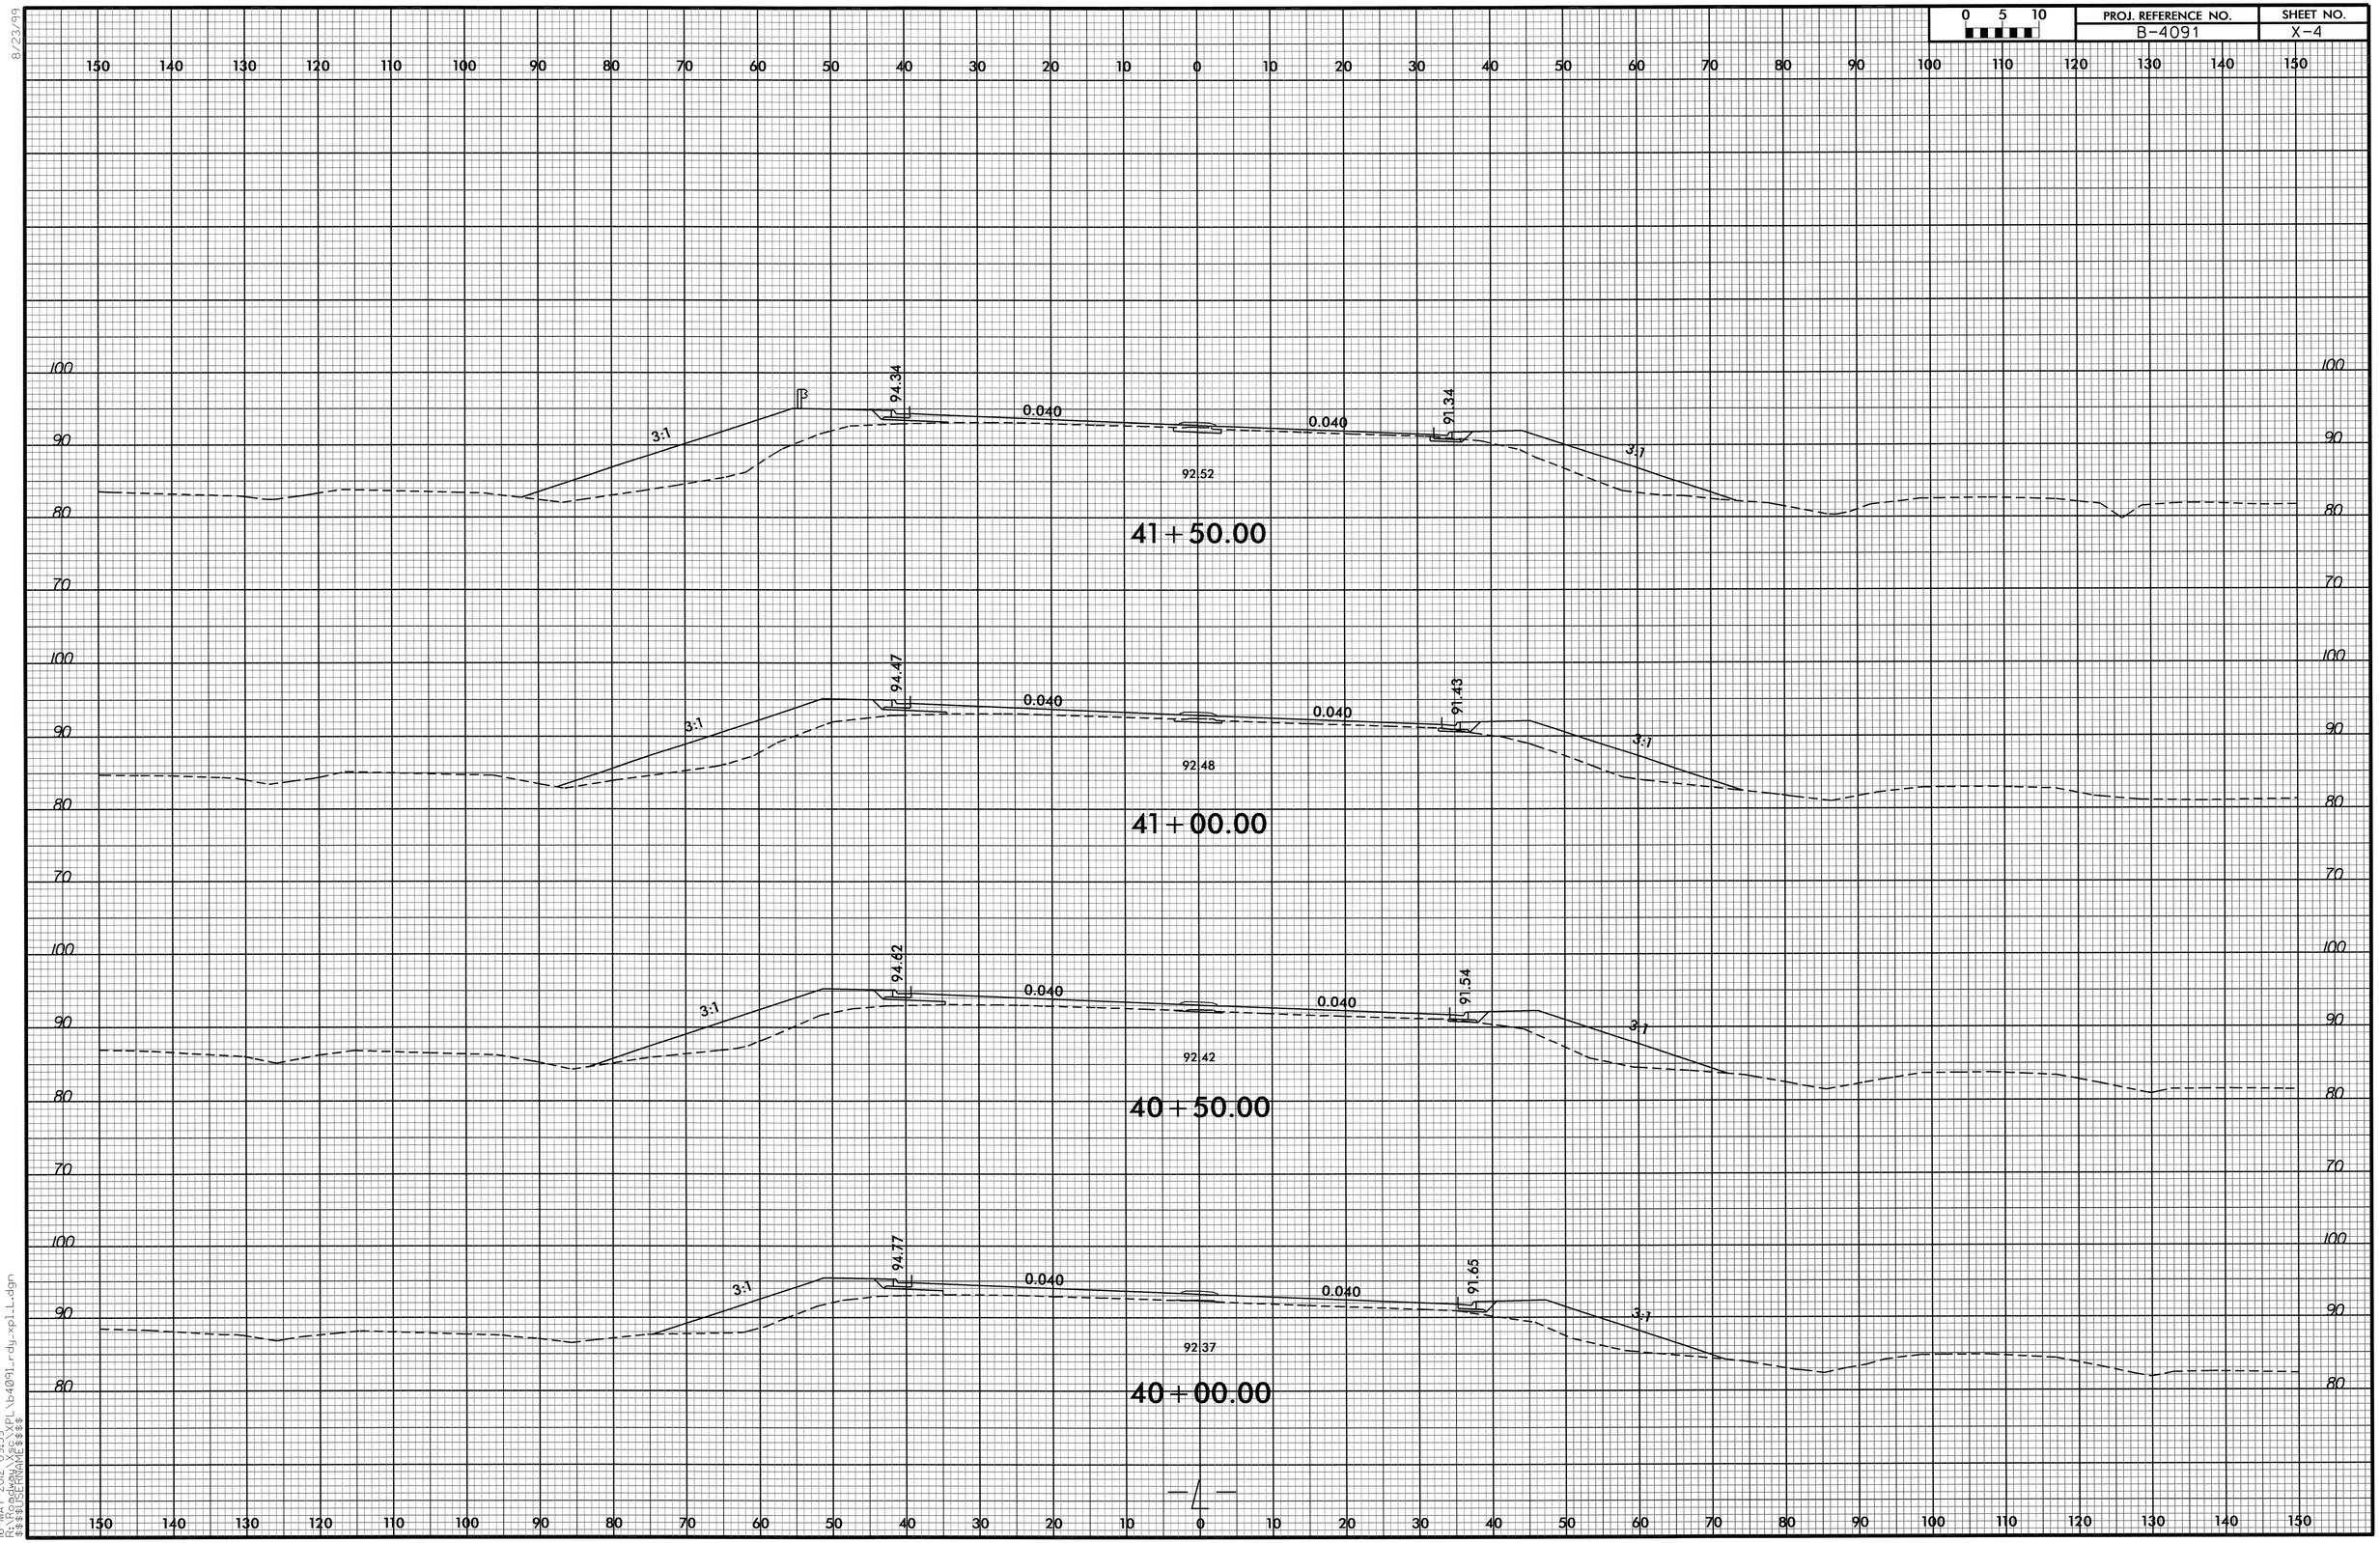

8/23/99

16-MAY-2012 09:59
R:\Roadway\Sec\XPL\B4091_rdy_xpl_L.dgn
$$$$USERNAME$$$$

0 5 10	PROJ. REFERENCE NO.	SHEET NO.
	B-4091	X-5

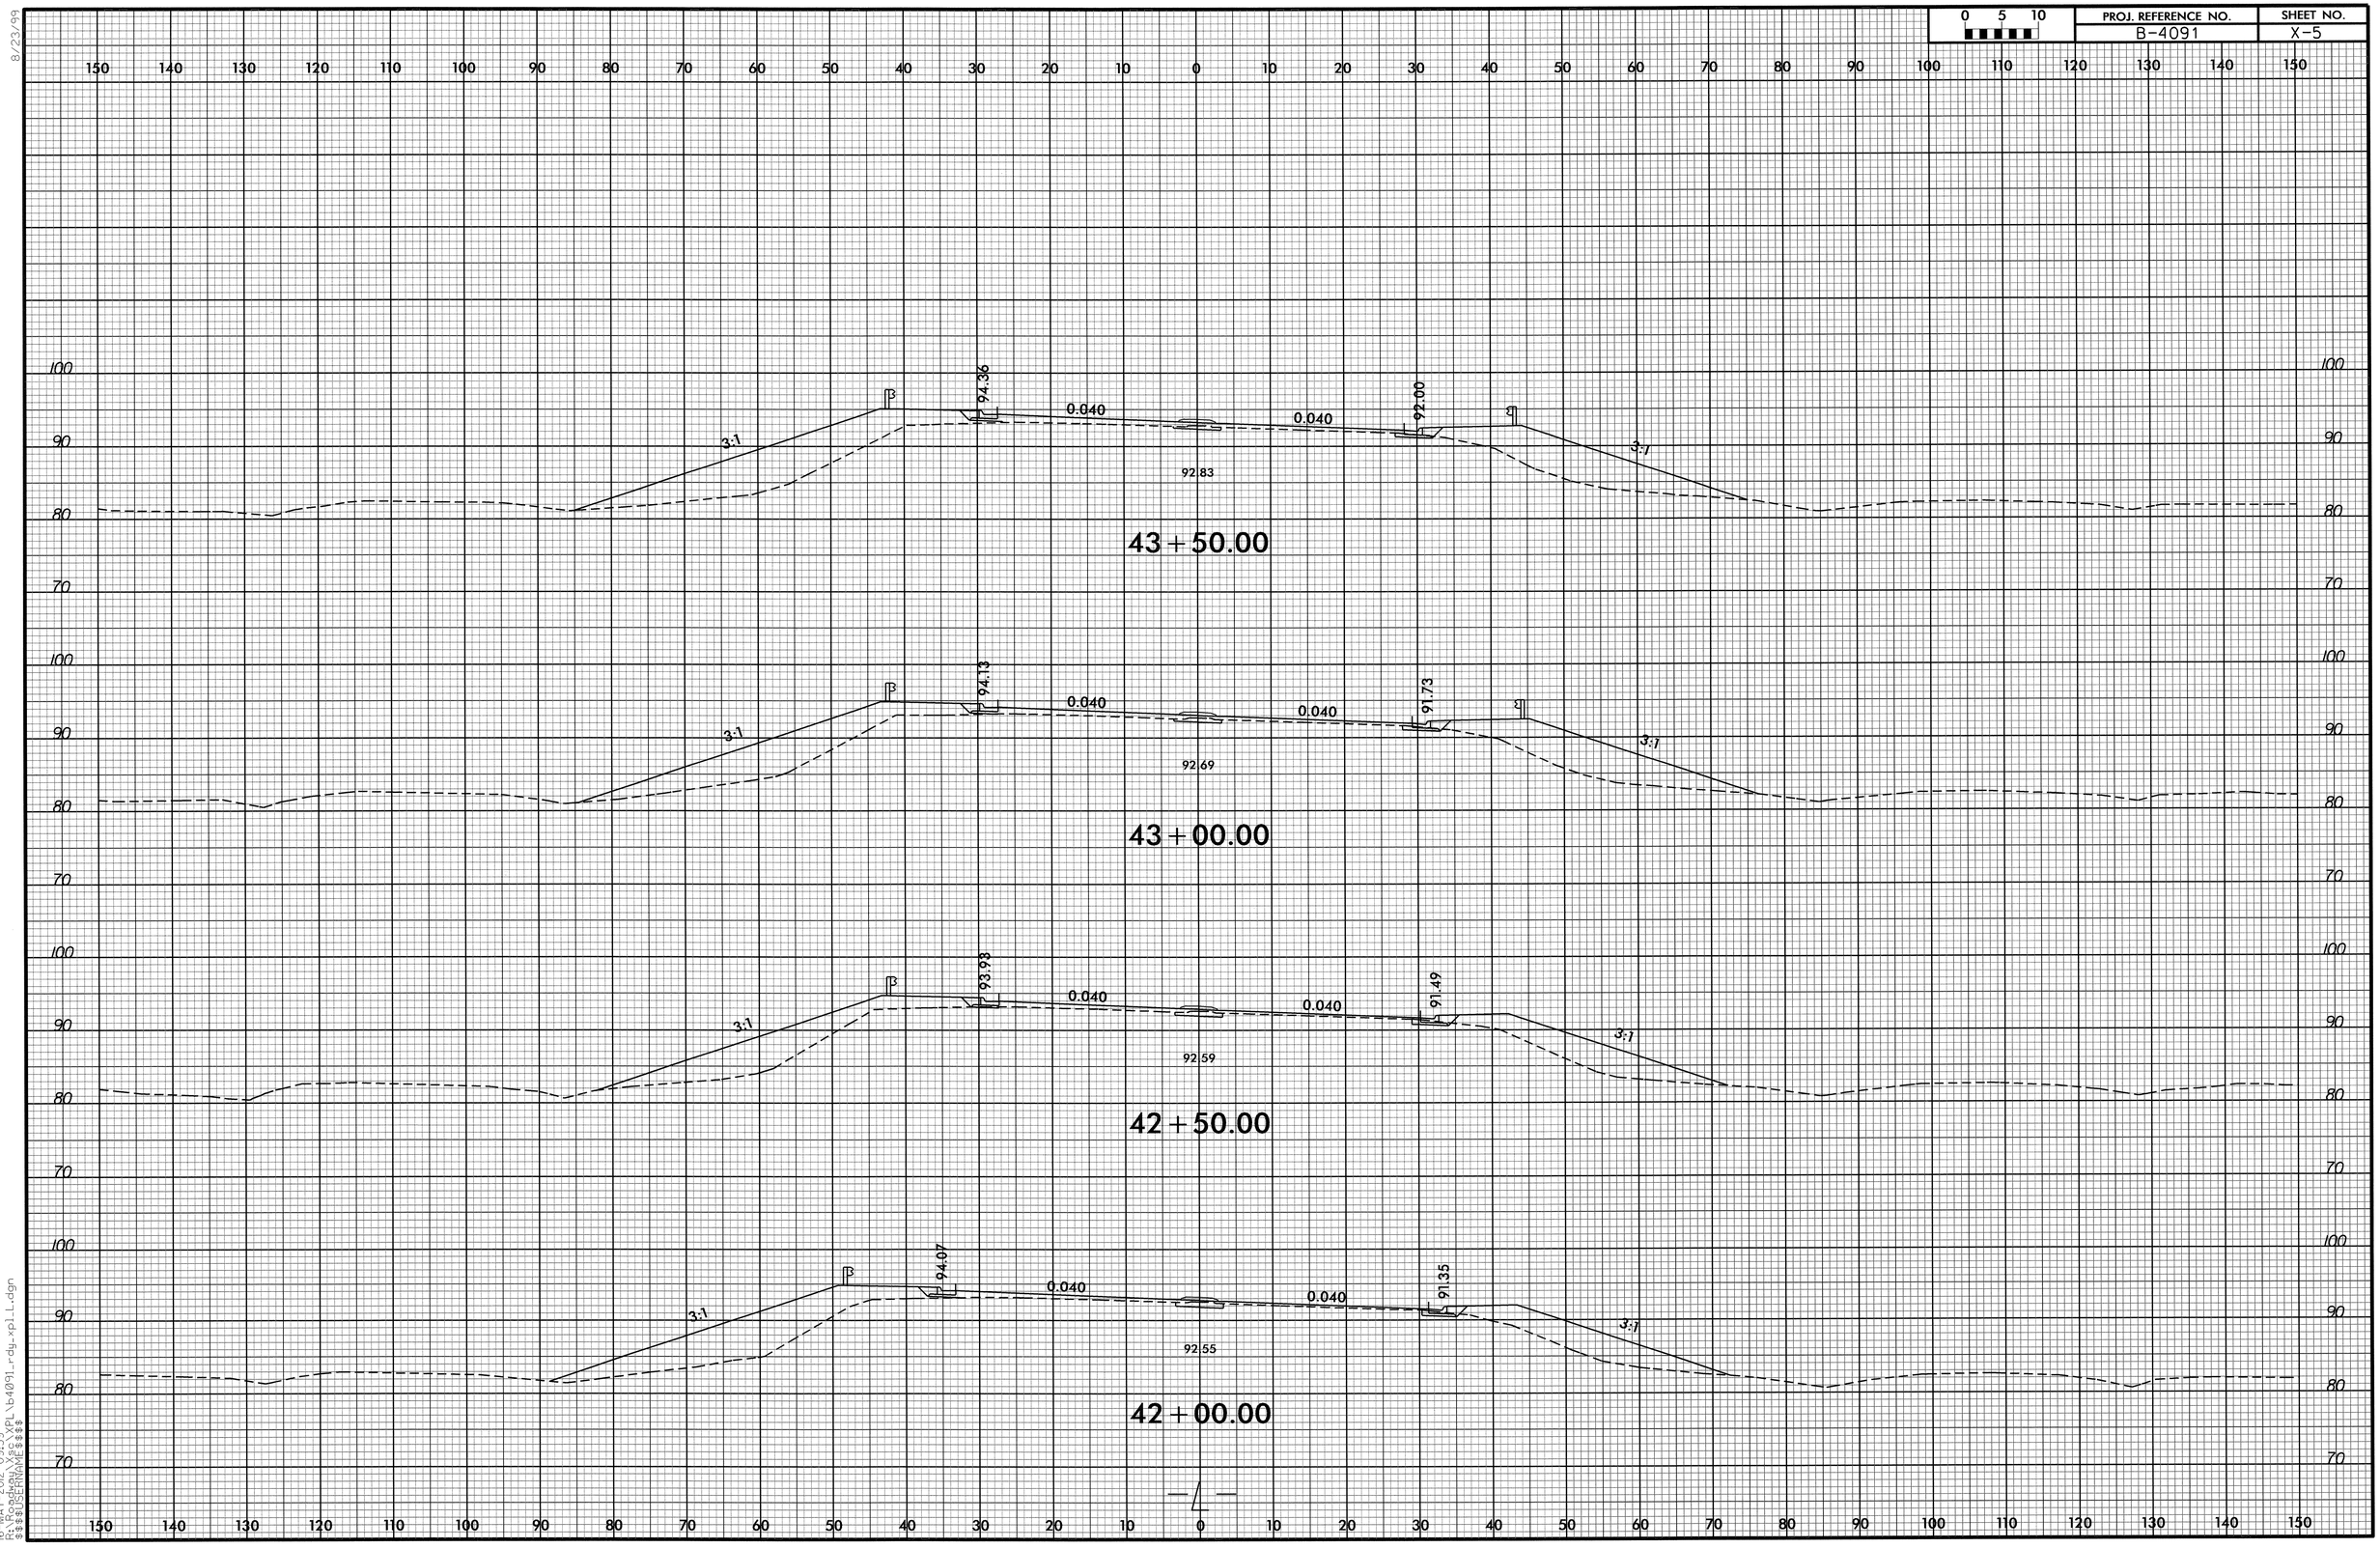

8/23/99
16-MAY-2012 09:59
R:\Roadway\Proj\XPL\b4091_rdy_xpl_L.dgn
$$$$USERNAME$$$$

0 5 10	PROJ. REFERENCE NO.	SHEET NO.
	B-4091	X-6

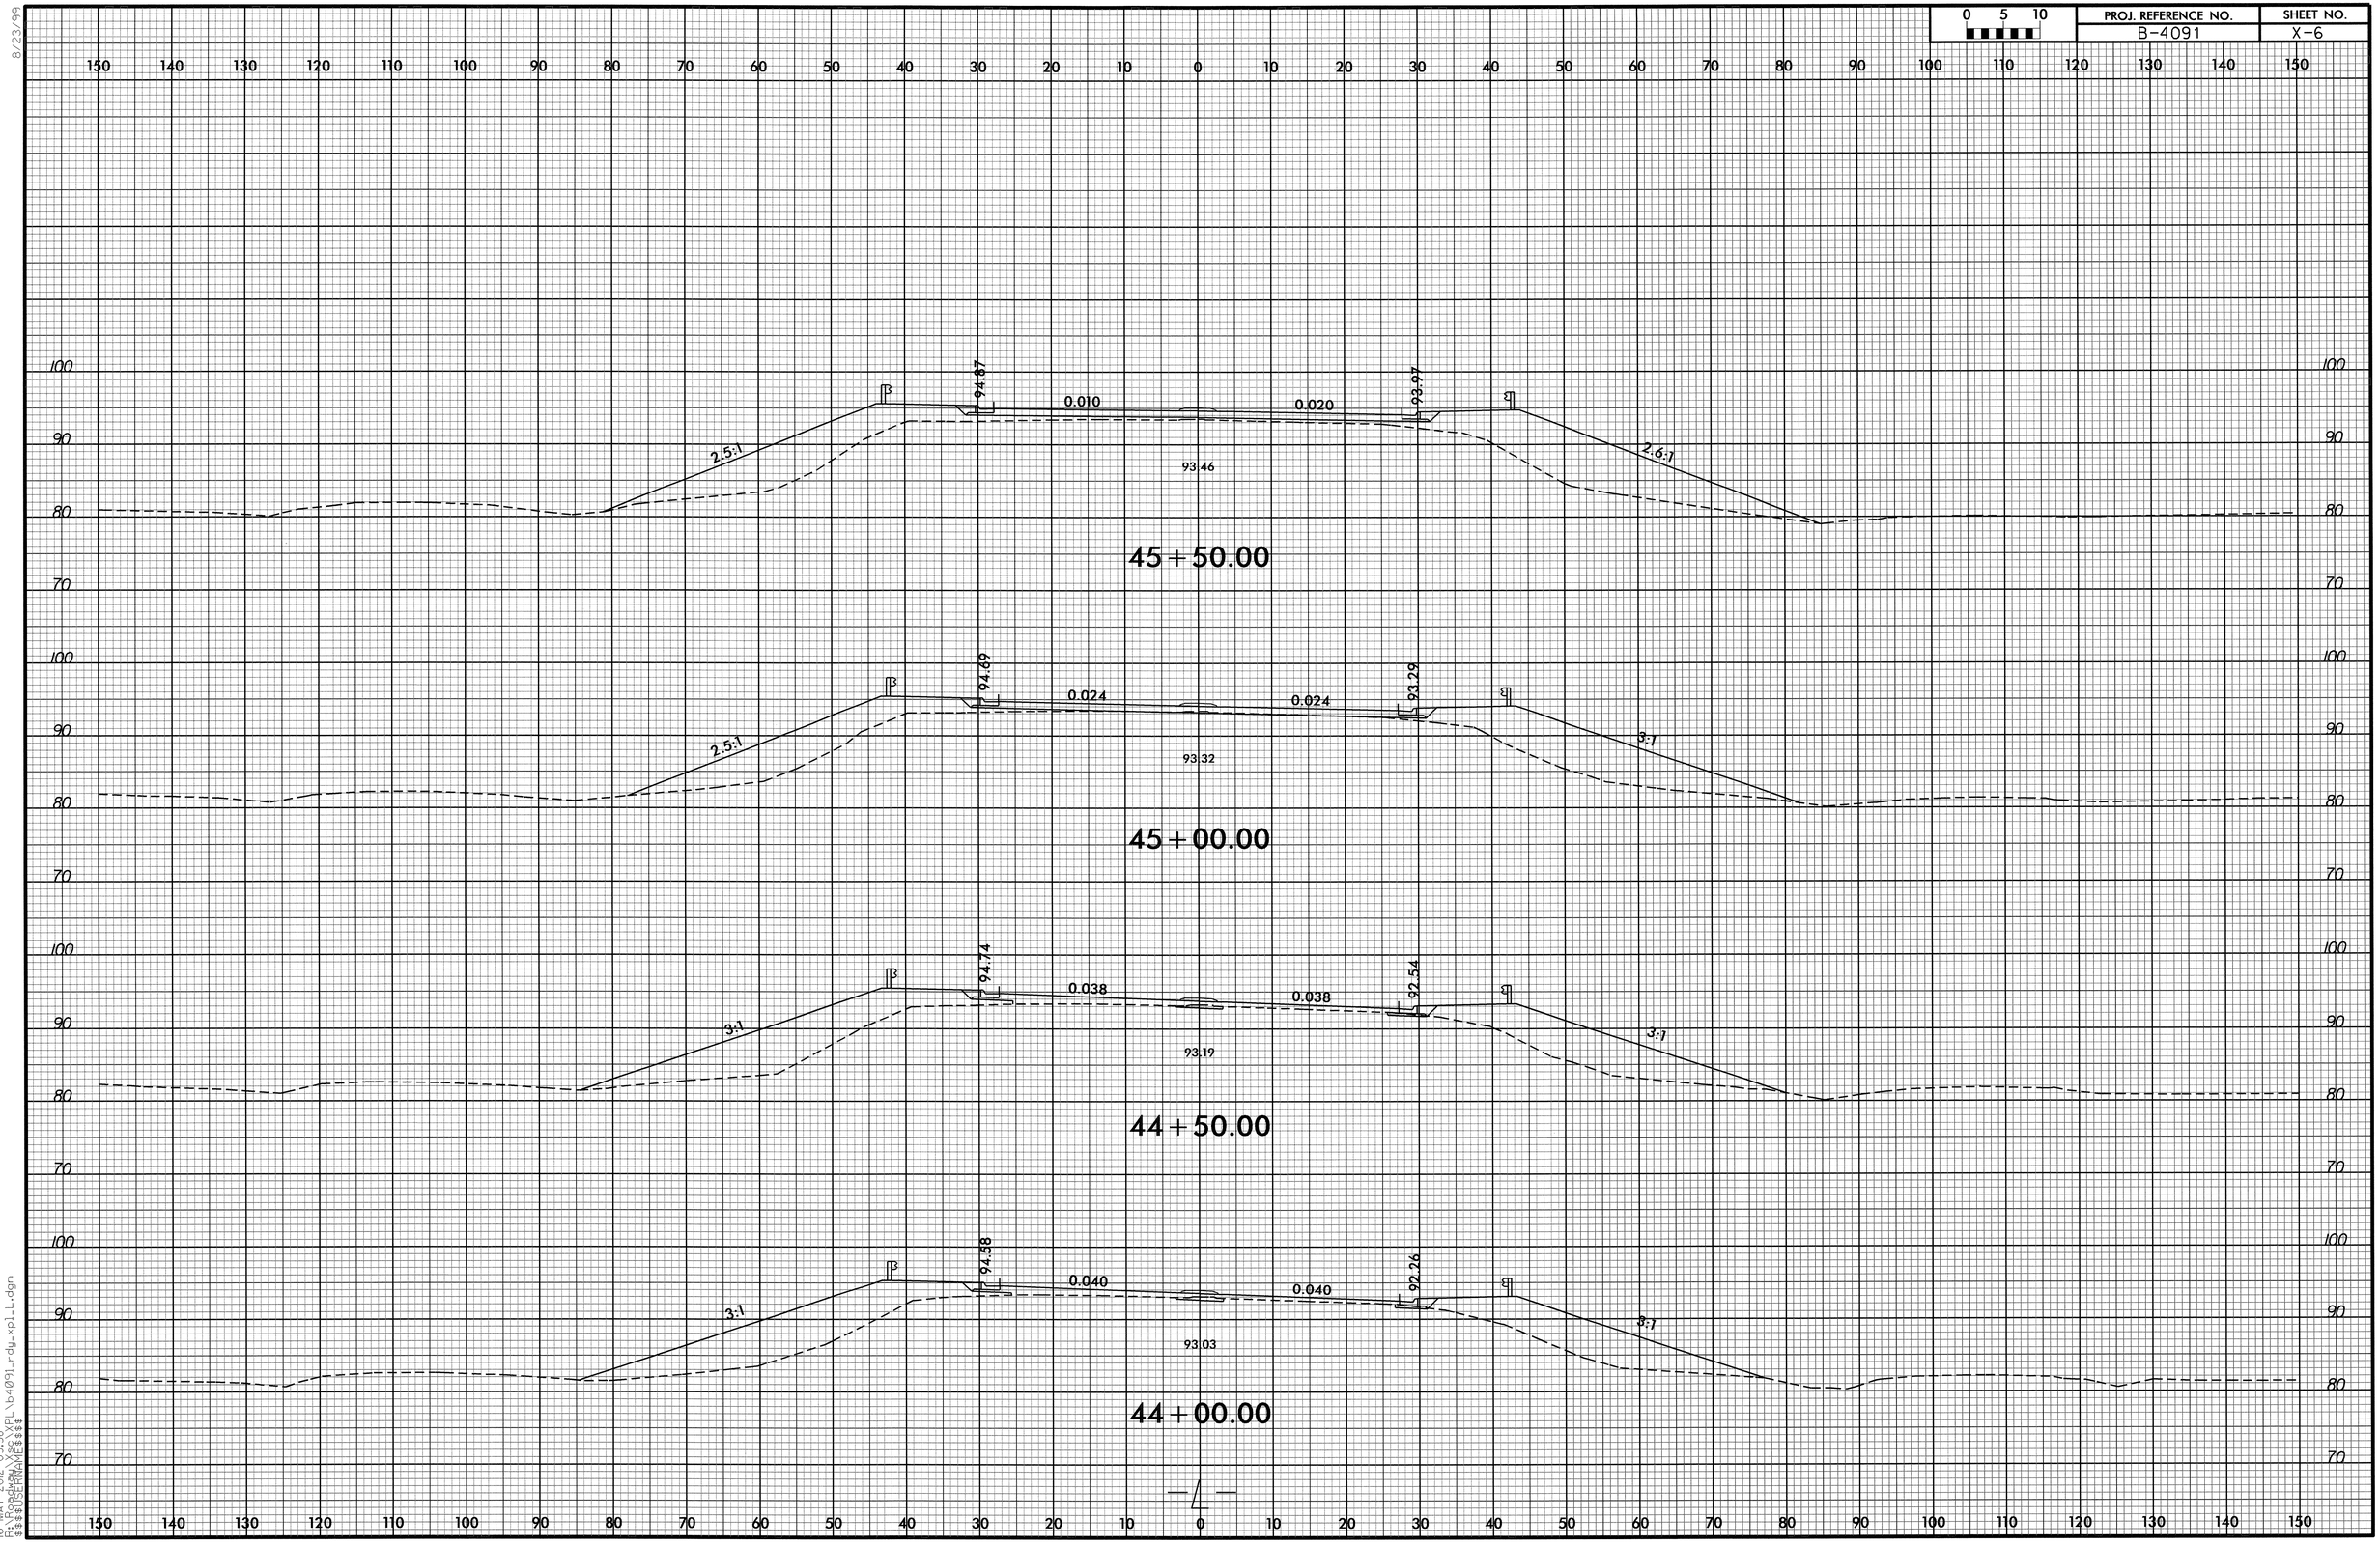

8/23/99

16-MAY-2012 09:58
R:\Roadway\Proj\b4091_rdy_xpl_L.dgn
$$$$USERNAME$$$$

0 5 10	PROJ. REFERENCE NO.	SHEET NO.
	B-4091	X-7

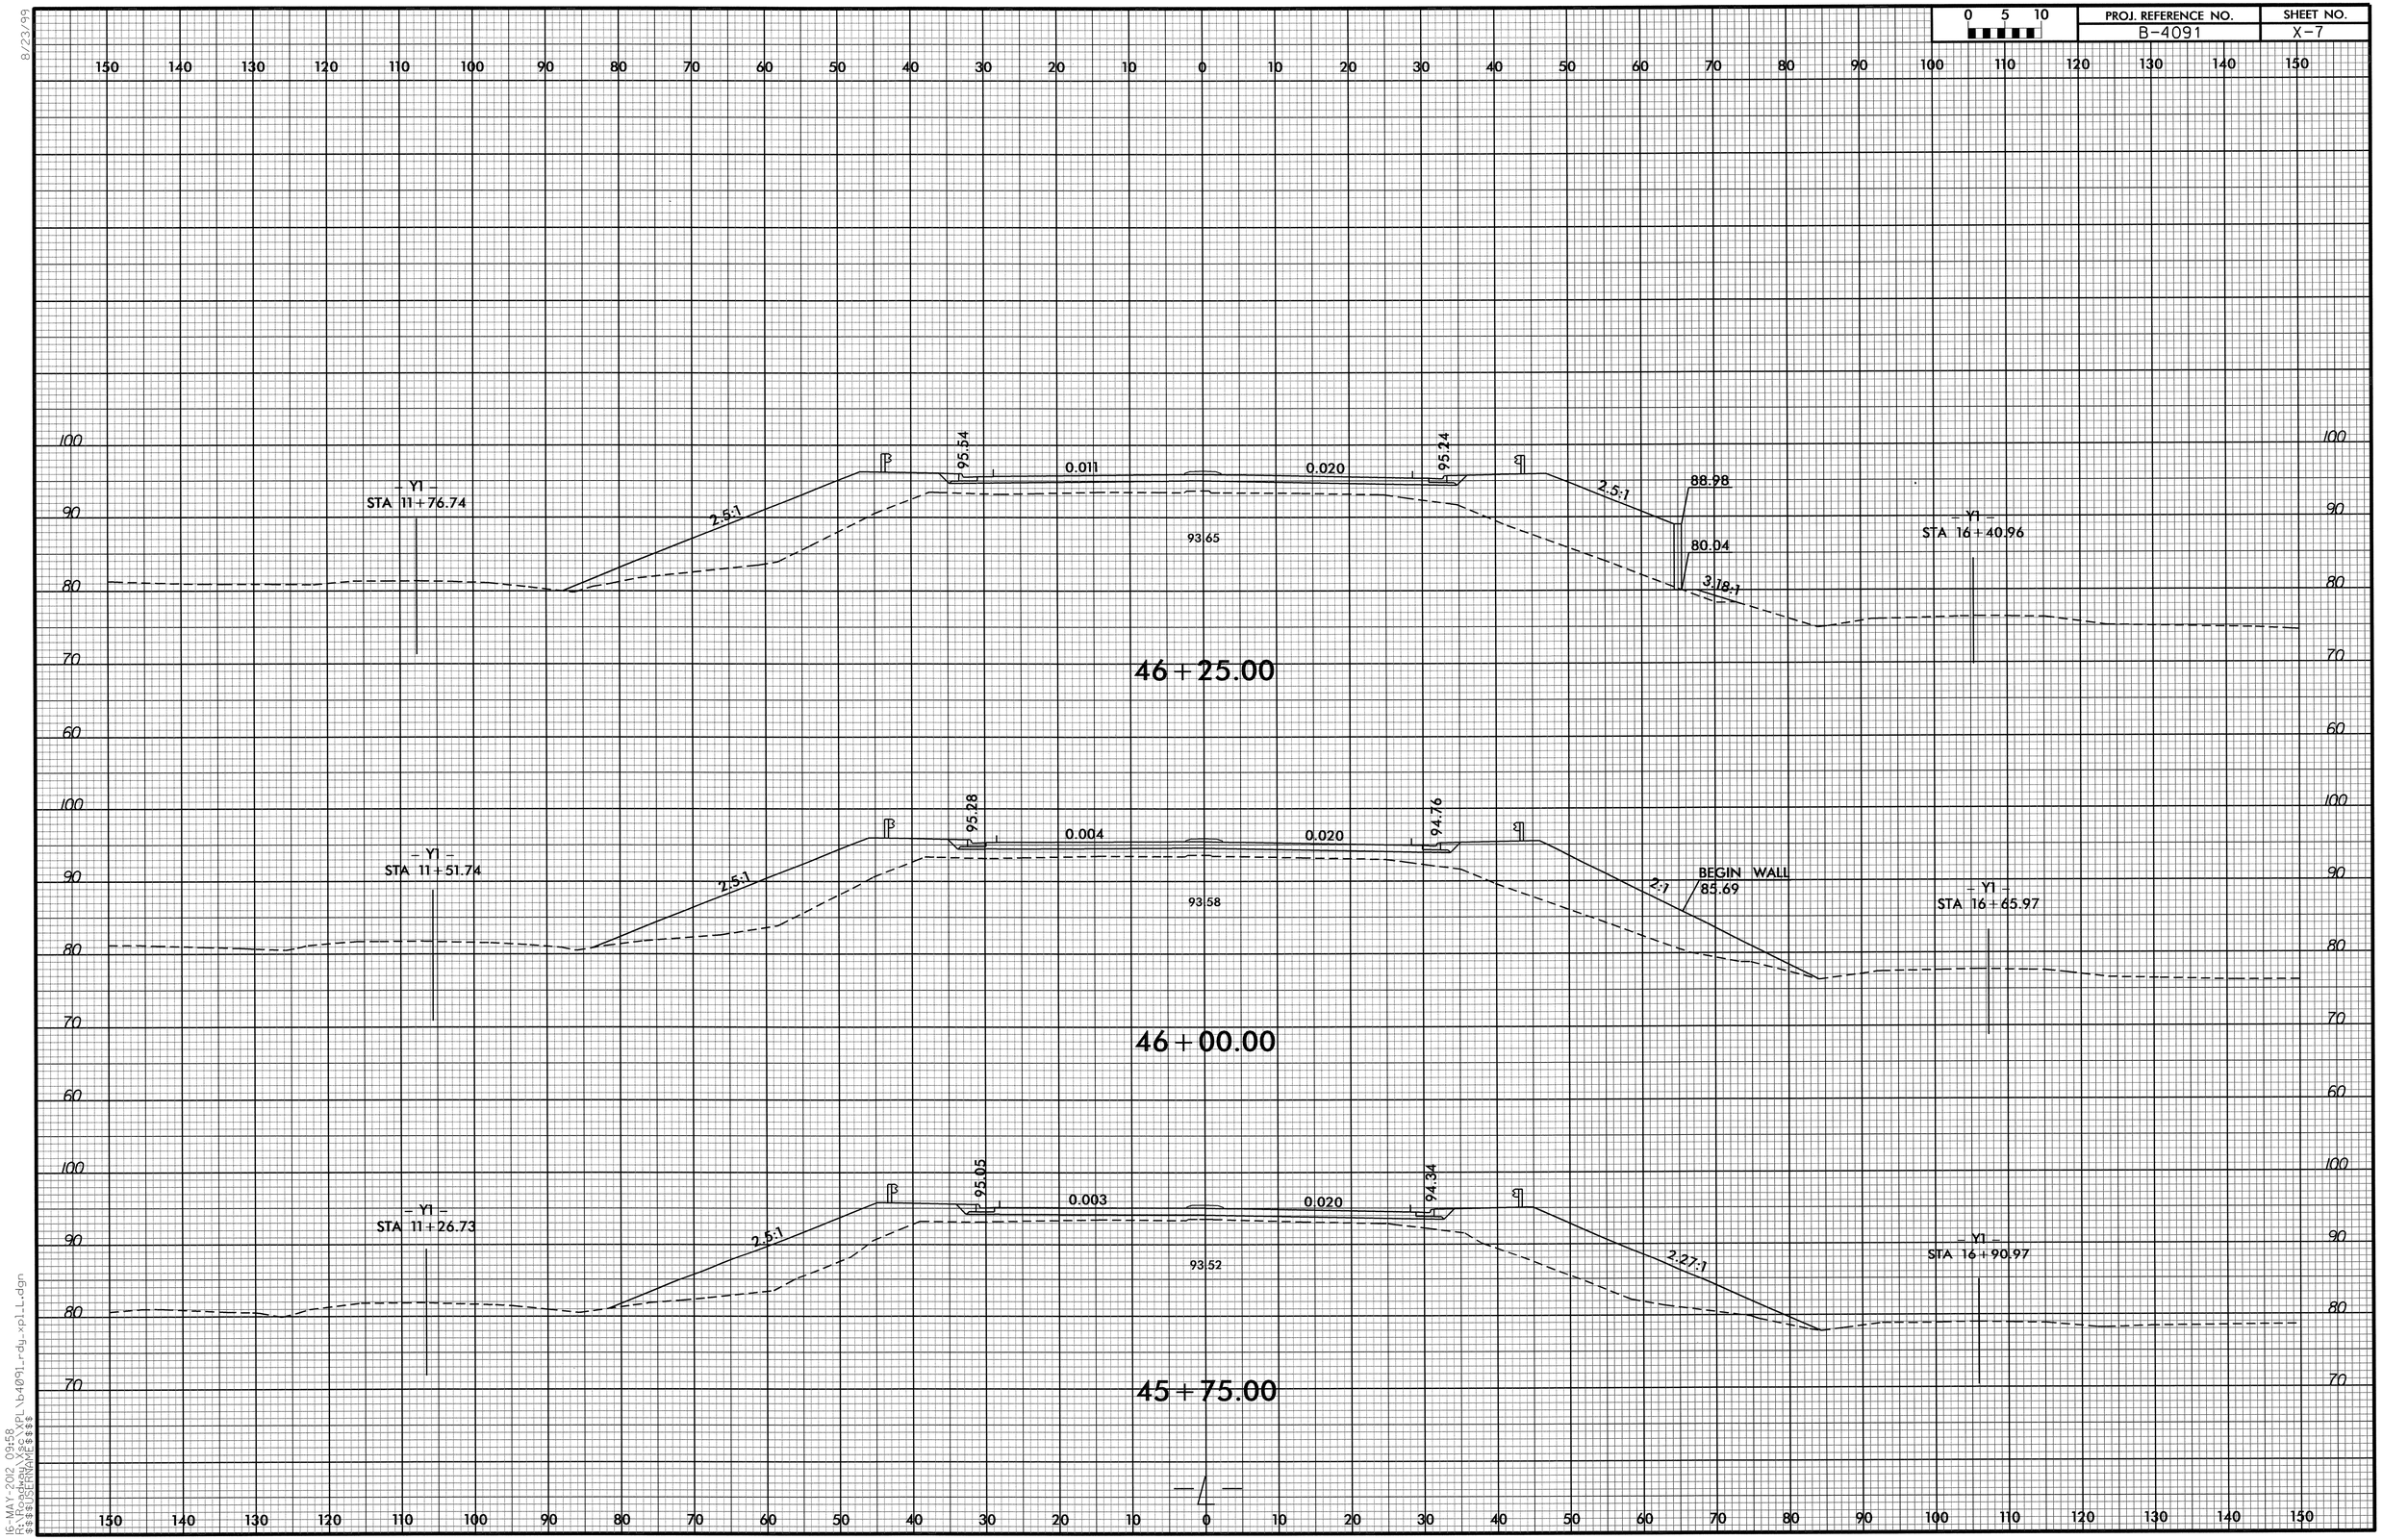

8/23/99

16-MAY-2012 09:58
R:\Roadway\Sec\XPL\b4091_rdy_xpl_L.dgn
$$$$USERNAME$$$$

0 5 10	PROJ. REFERENCE NO.	SHEET NO.
	B-4091	X-8

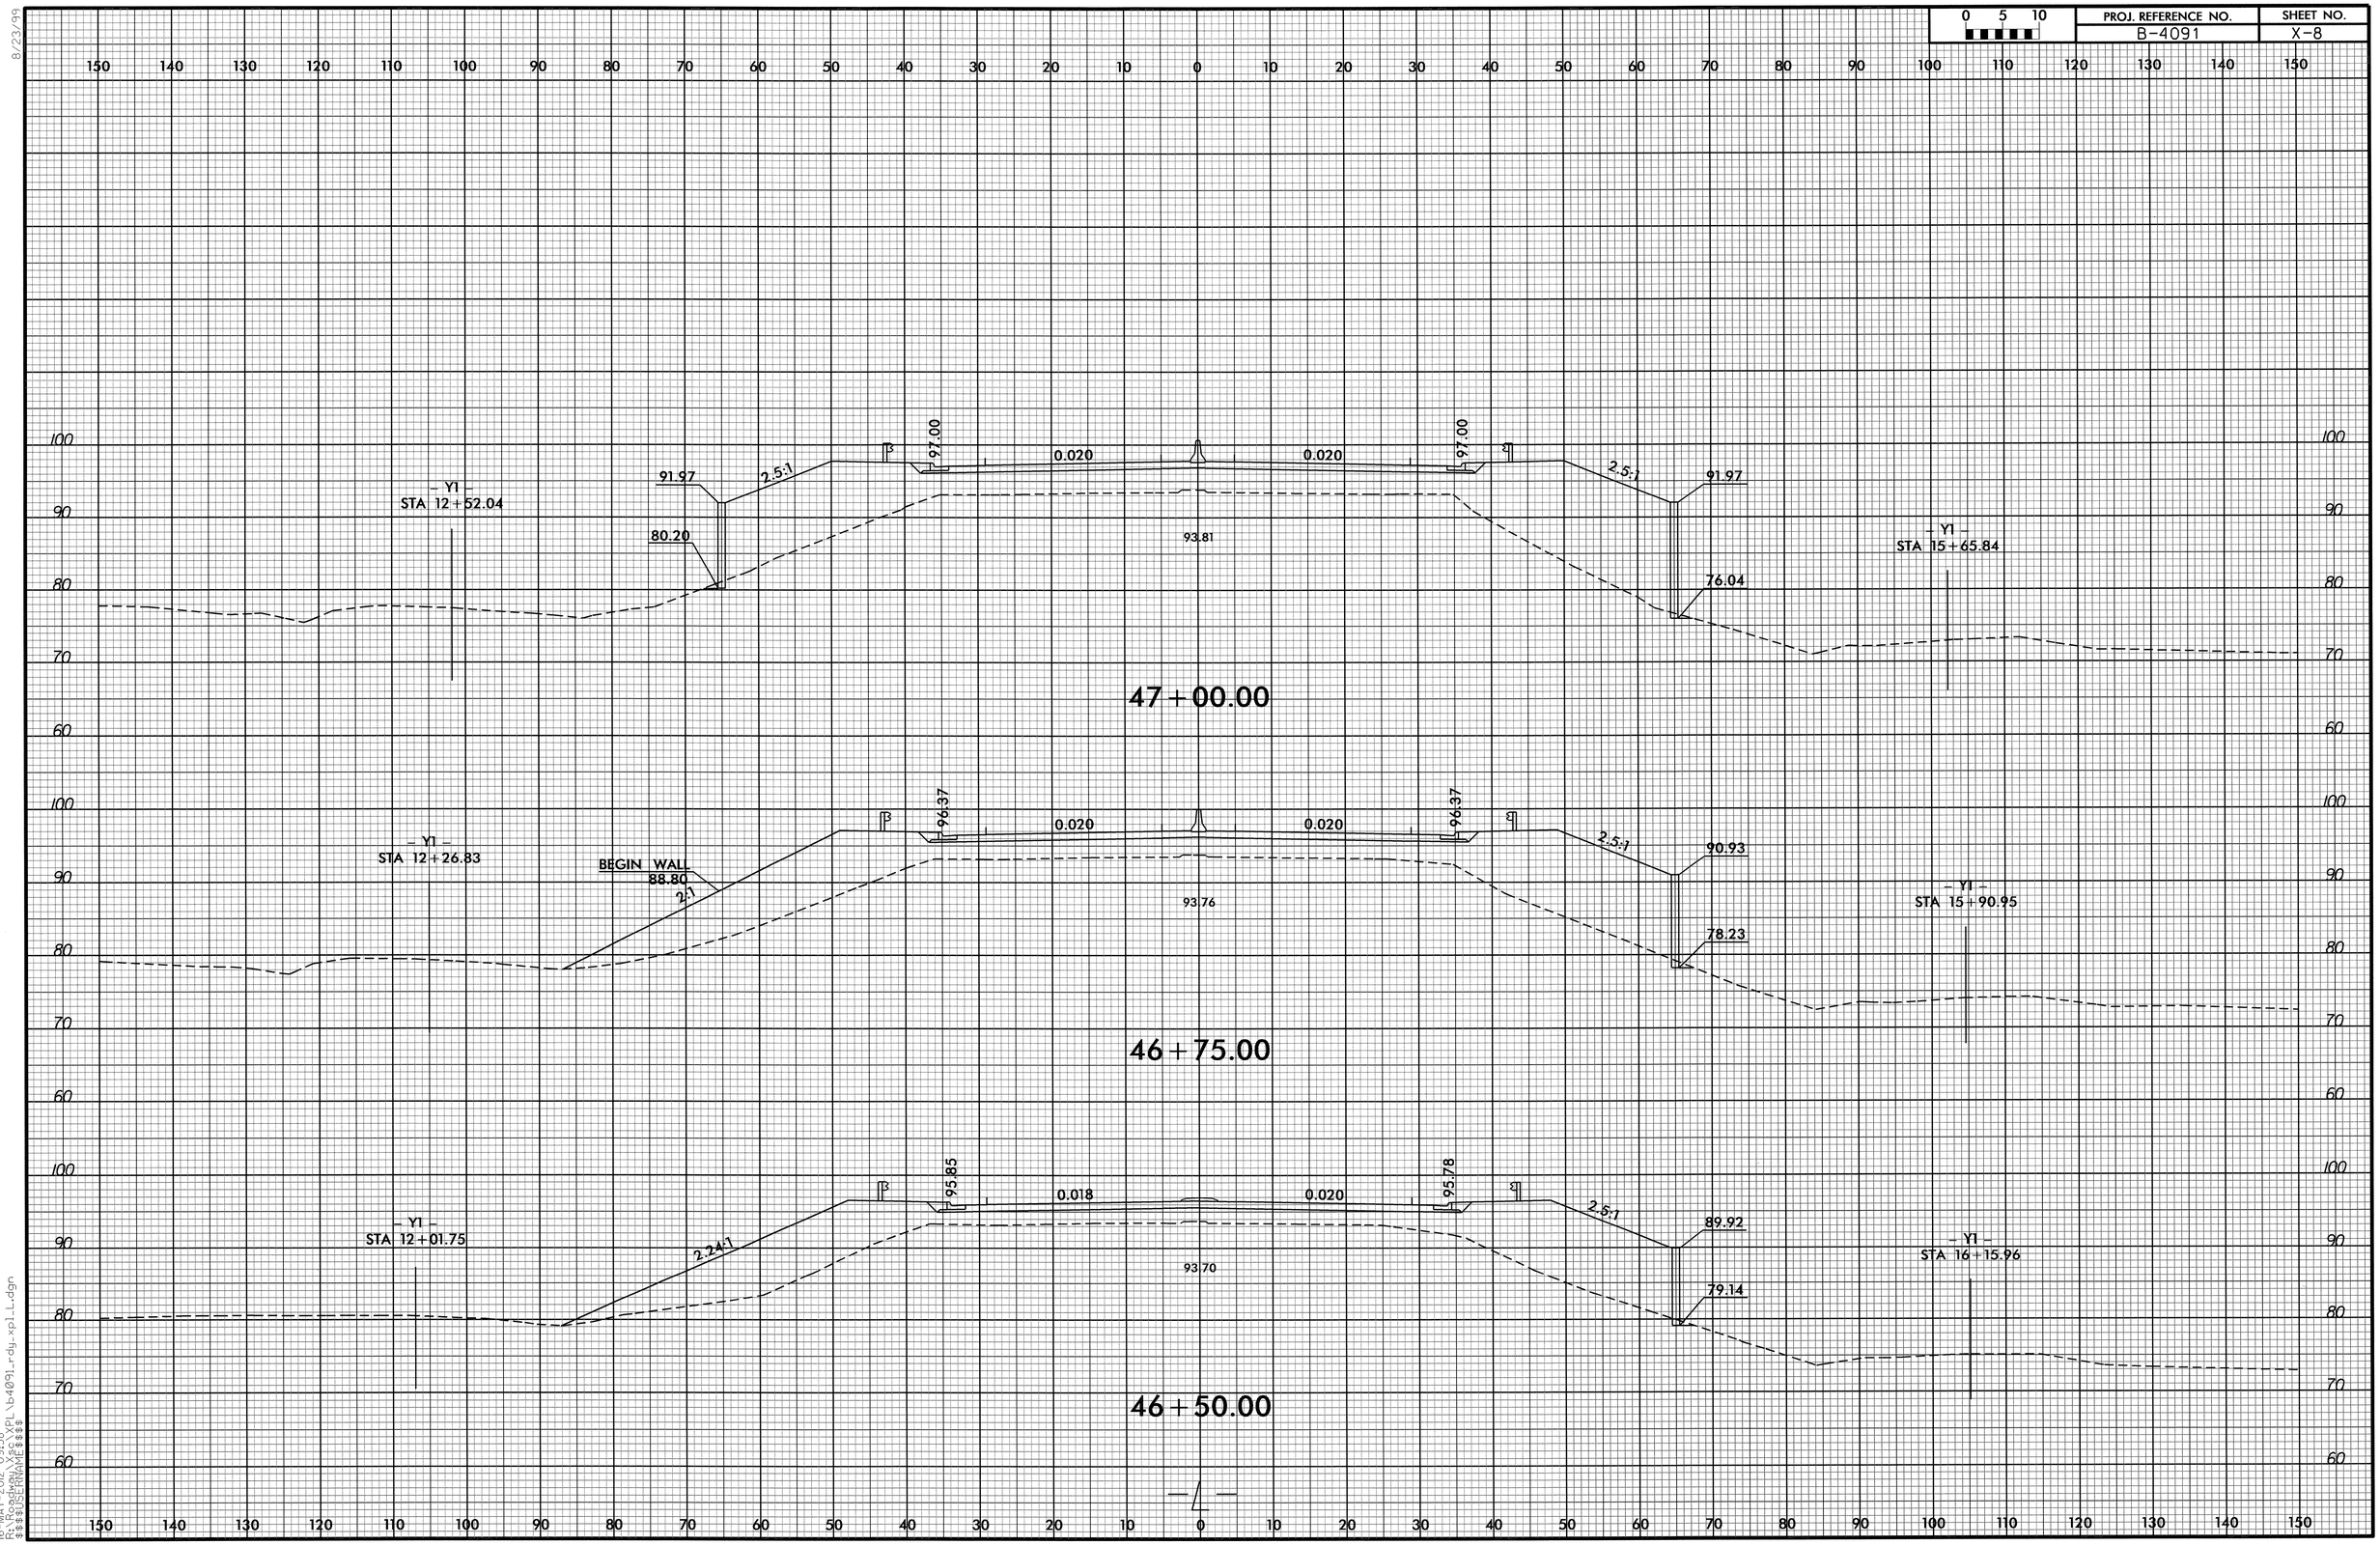

8/23/99
16-MAY-2012 09:58
R:\Roadway\Xsec\XPL\b4091_rdy_xpl_L.dgn
$$$$USERNAME$$$$

0 5 10	PROJ. REFERENCE NO.	SHEET NO.
	B-4091	X-9

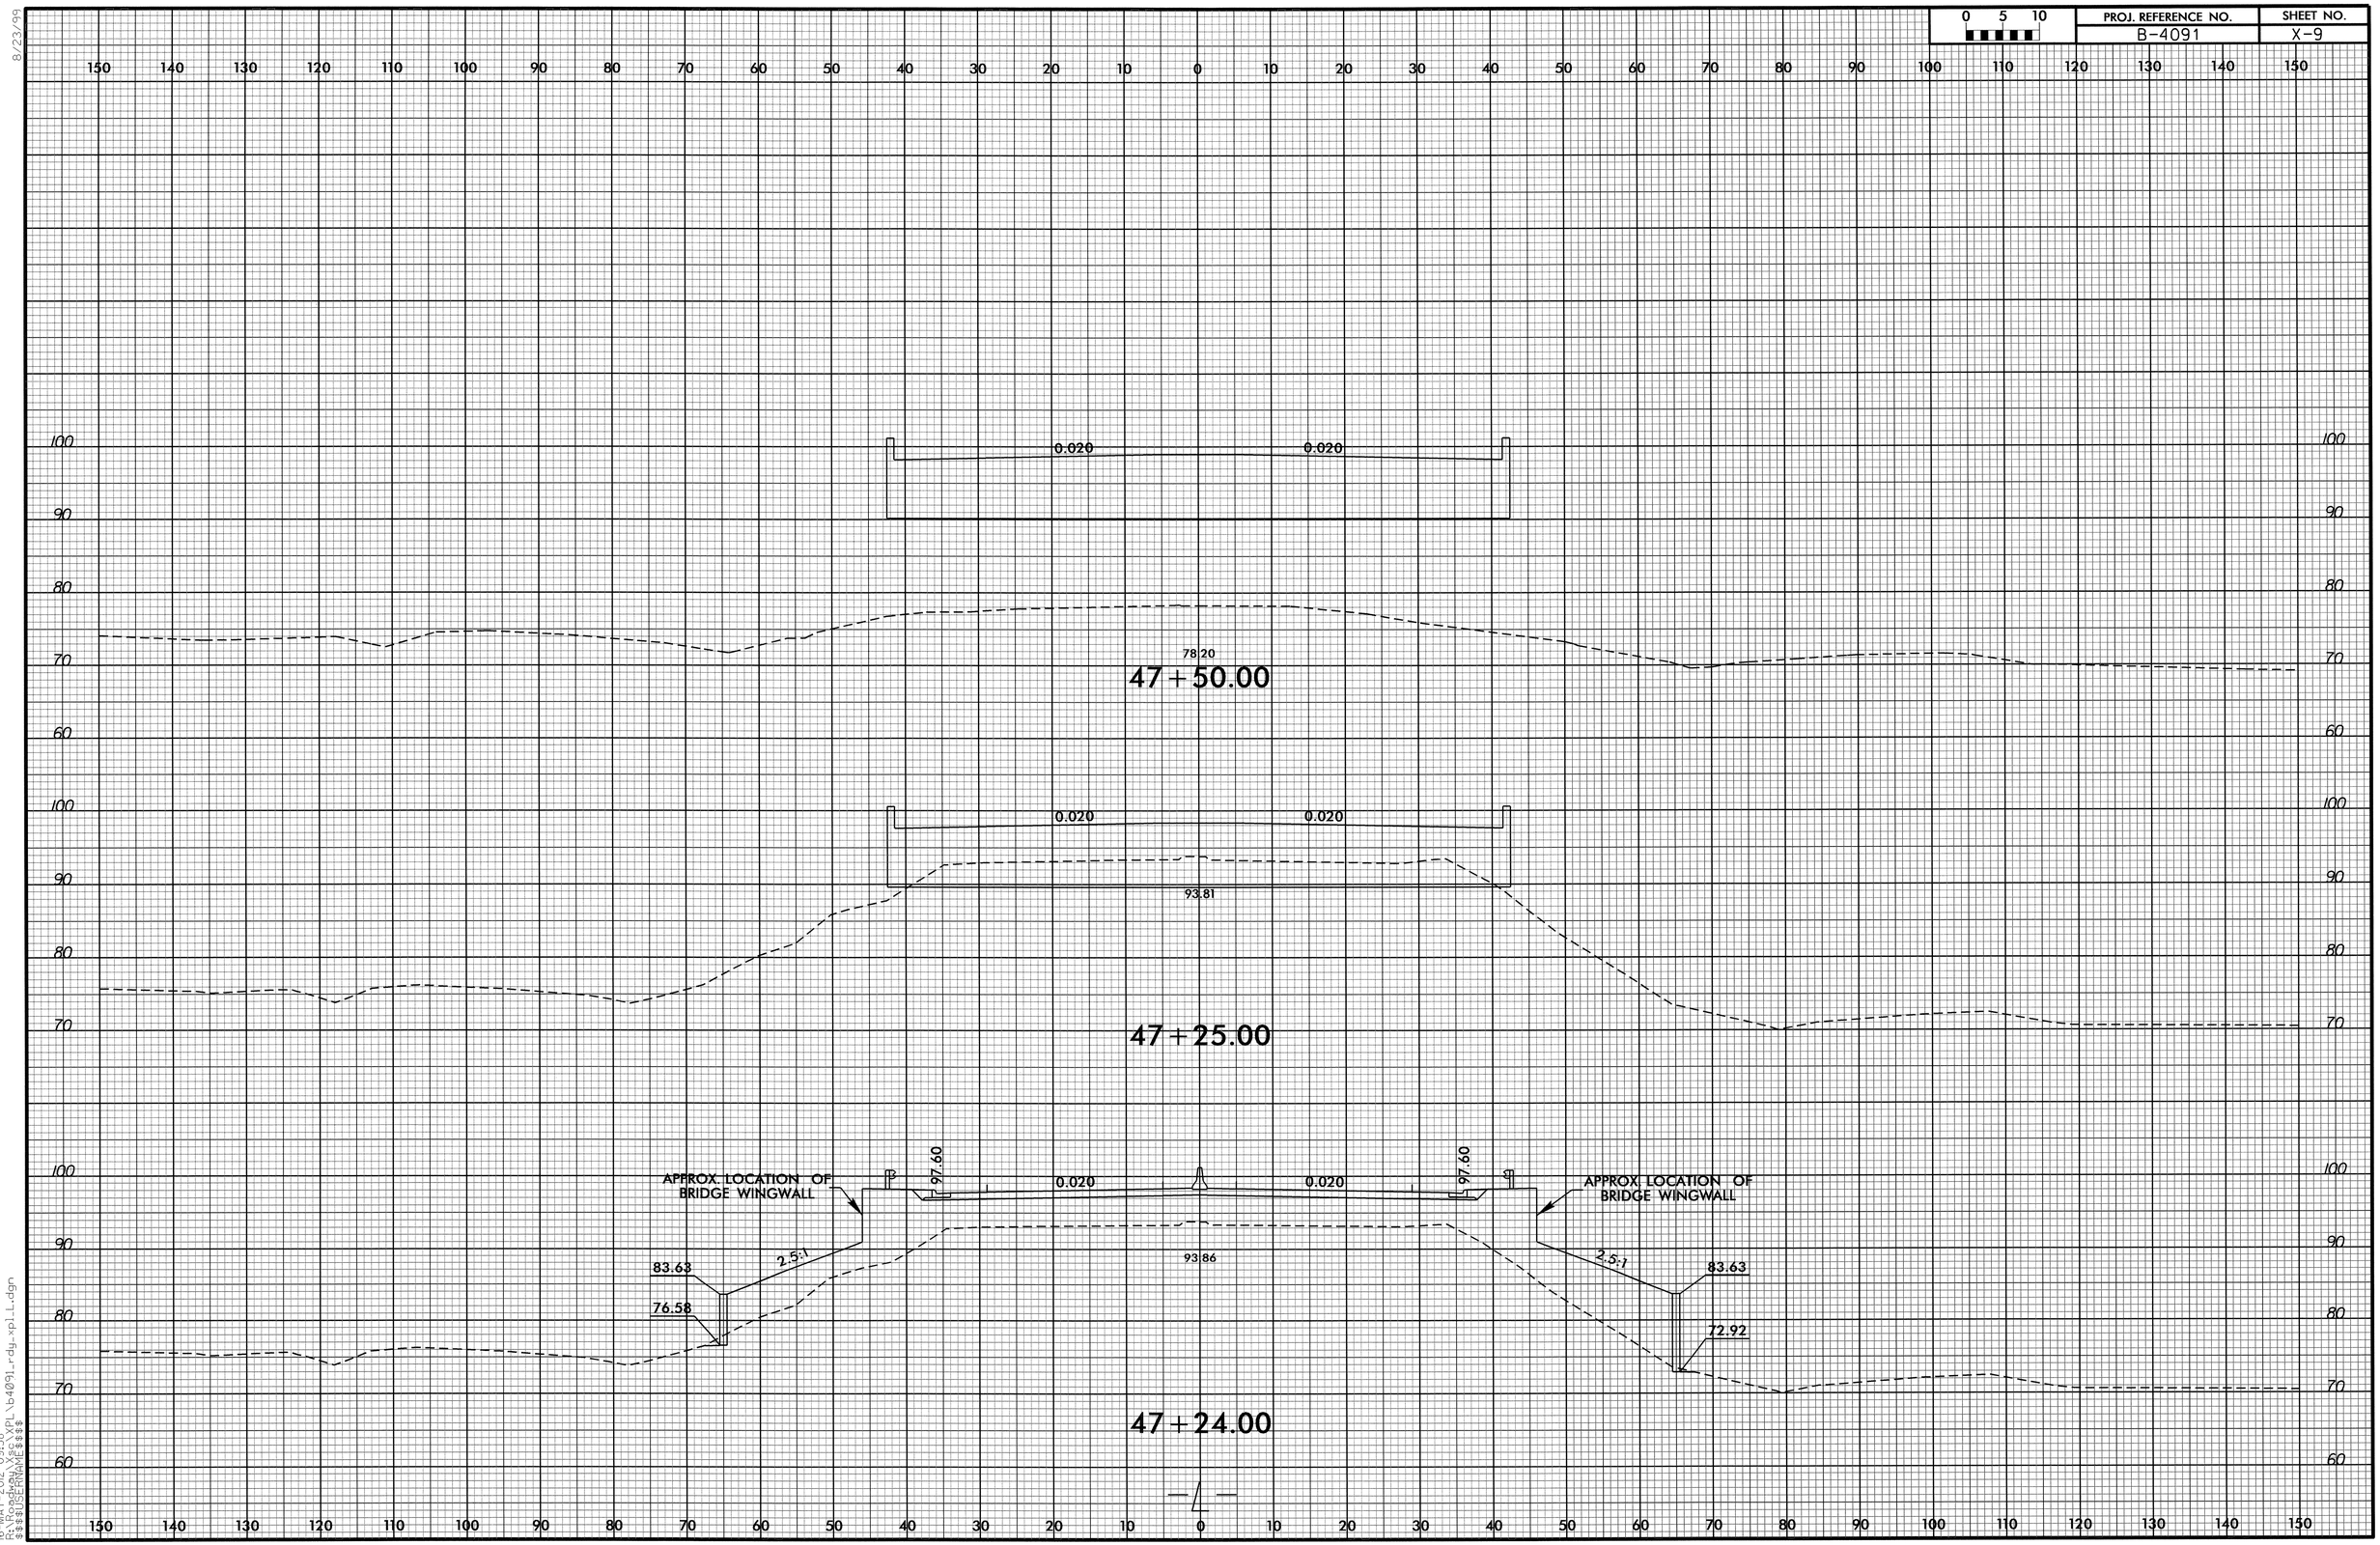

8/23/99
16-MAY-2012 09:58
R:\Roadway\Proj\XPL\b4091_rdy_xpl_L.dgn
$$$$USERNAME$$$$

0 5 10	PROJ. REFERENCE NO.	SHEET NO.
	B-4091	X-10

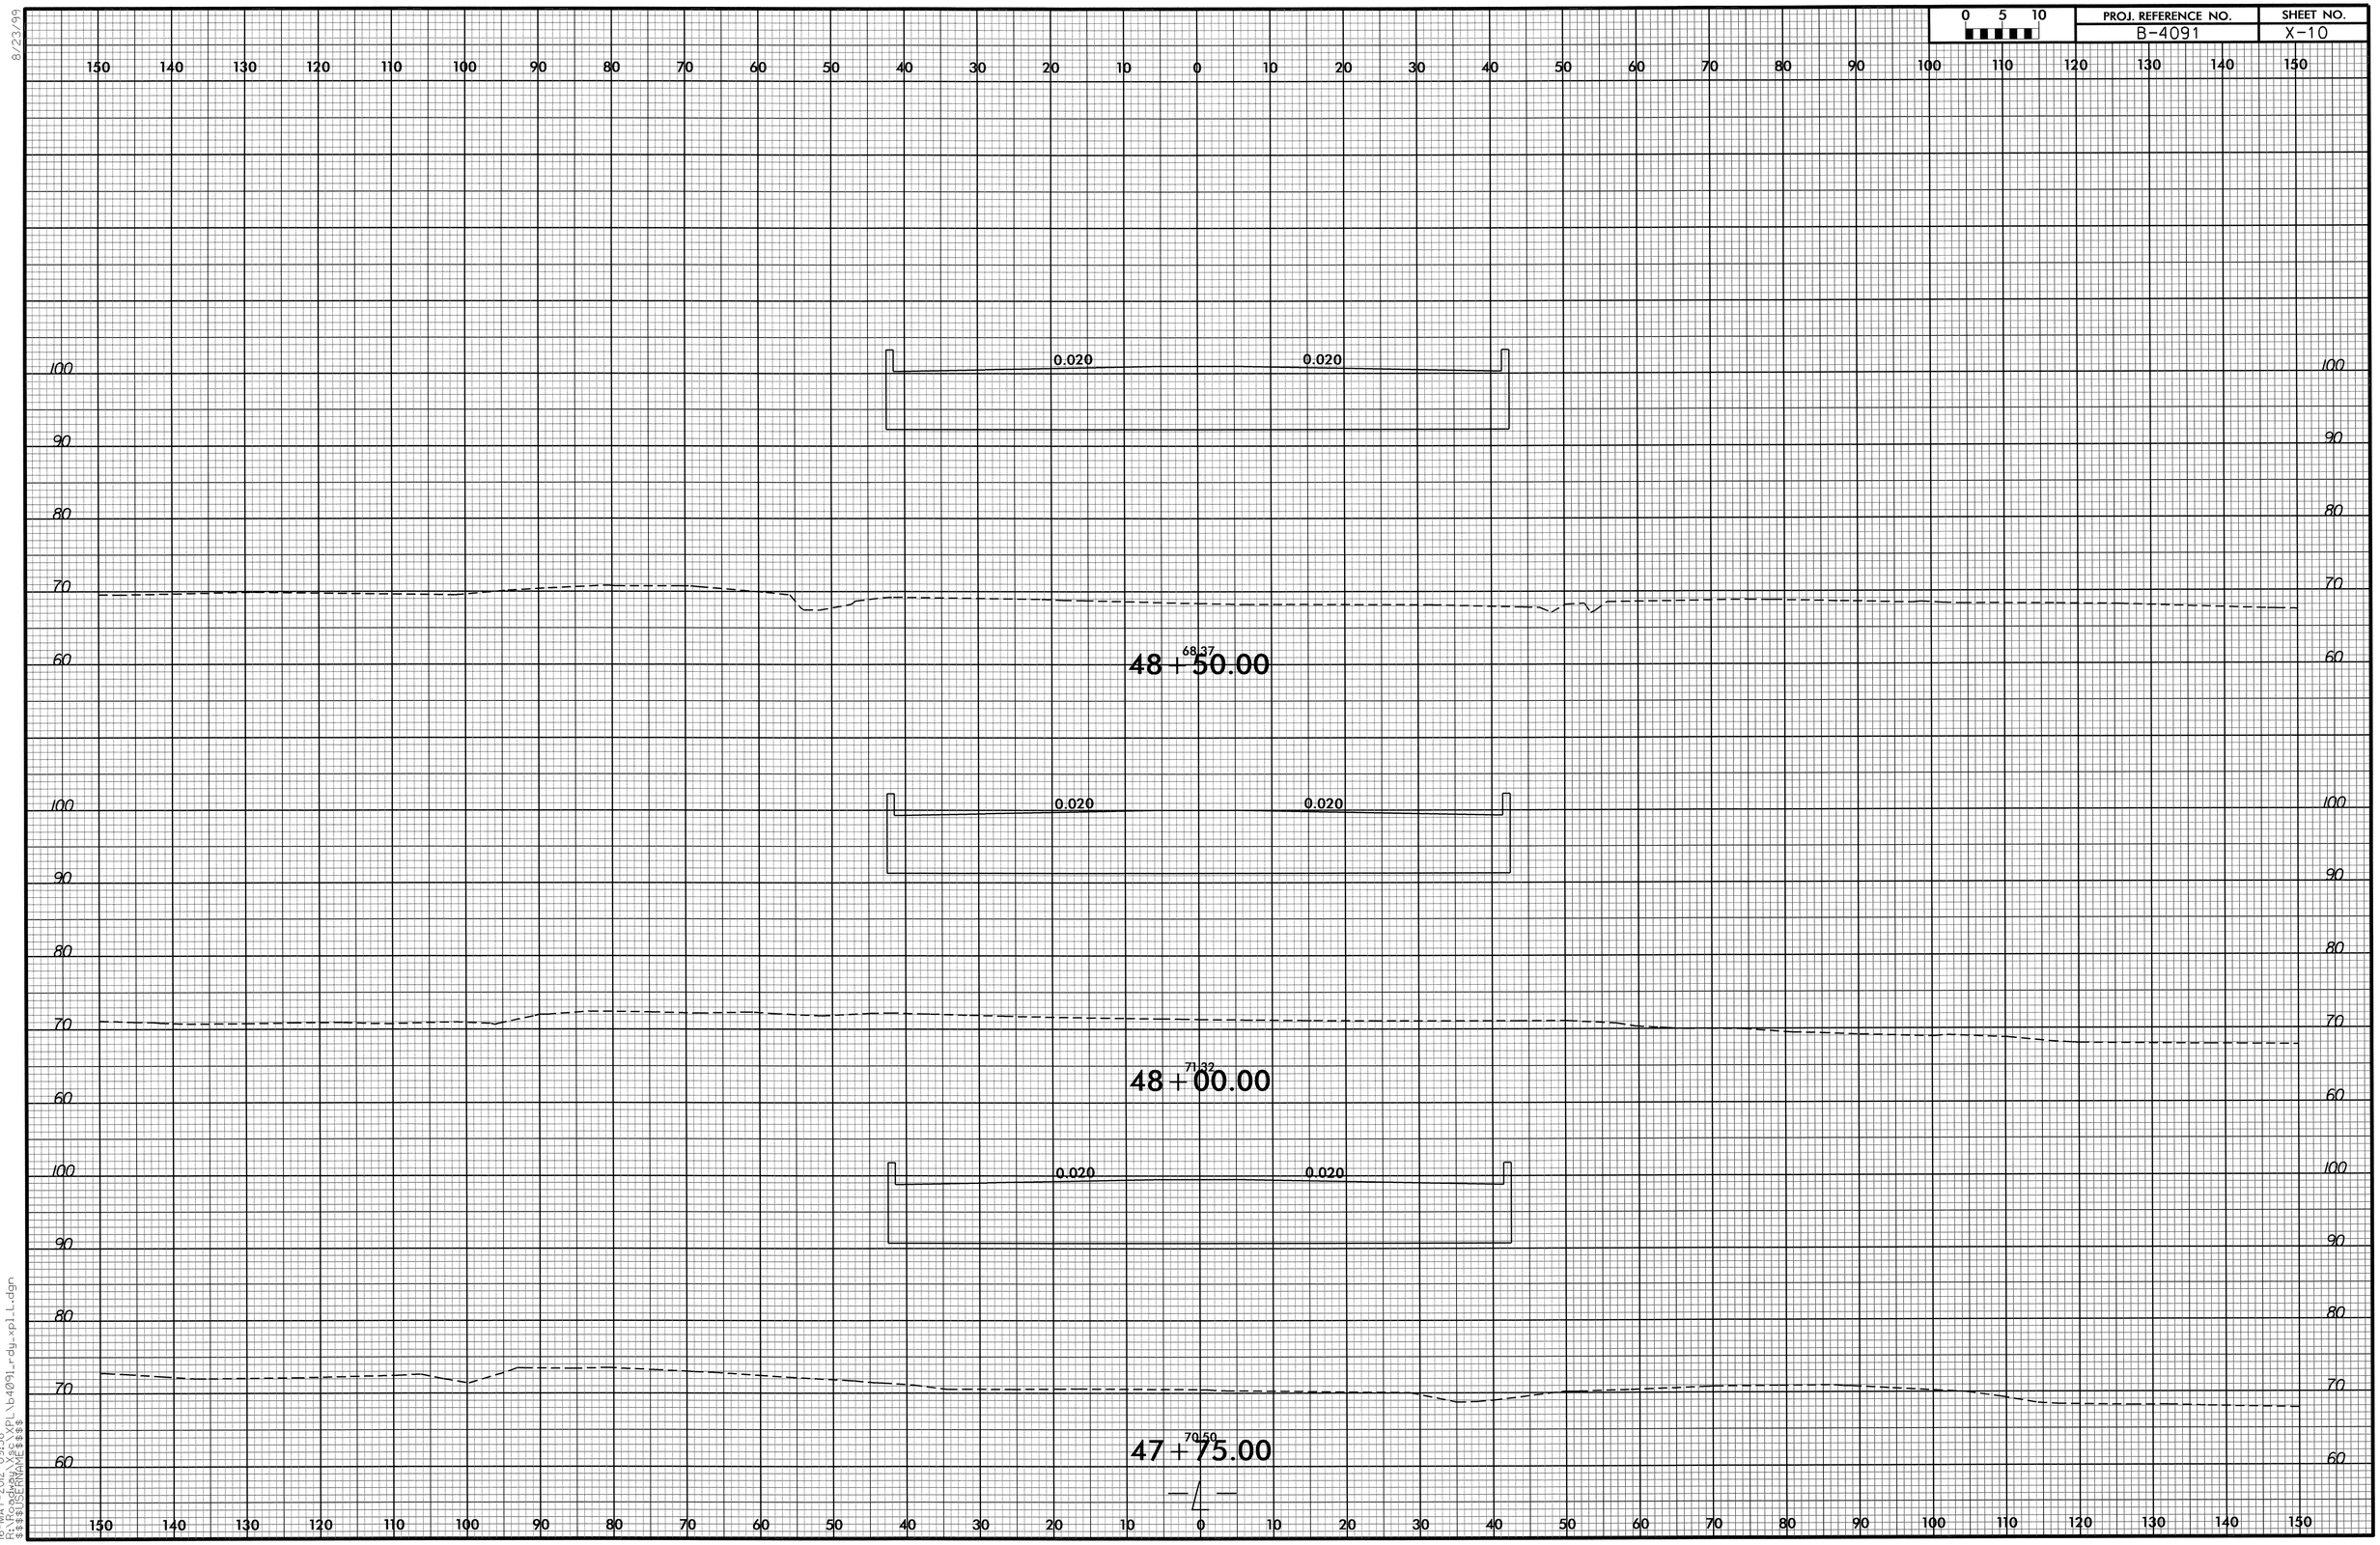

8/23/99

16-MAY-2012 09:58
R:\Roadway\Xsec\XPL\b4091_rdy_xpl_L.dgn
$$$$USERNAME$$$$

0 5 10	PROJ. REFERENCE NO.	SHEET NO.
	B-4091	X-11

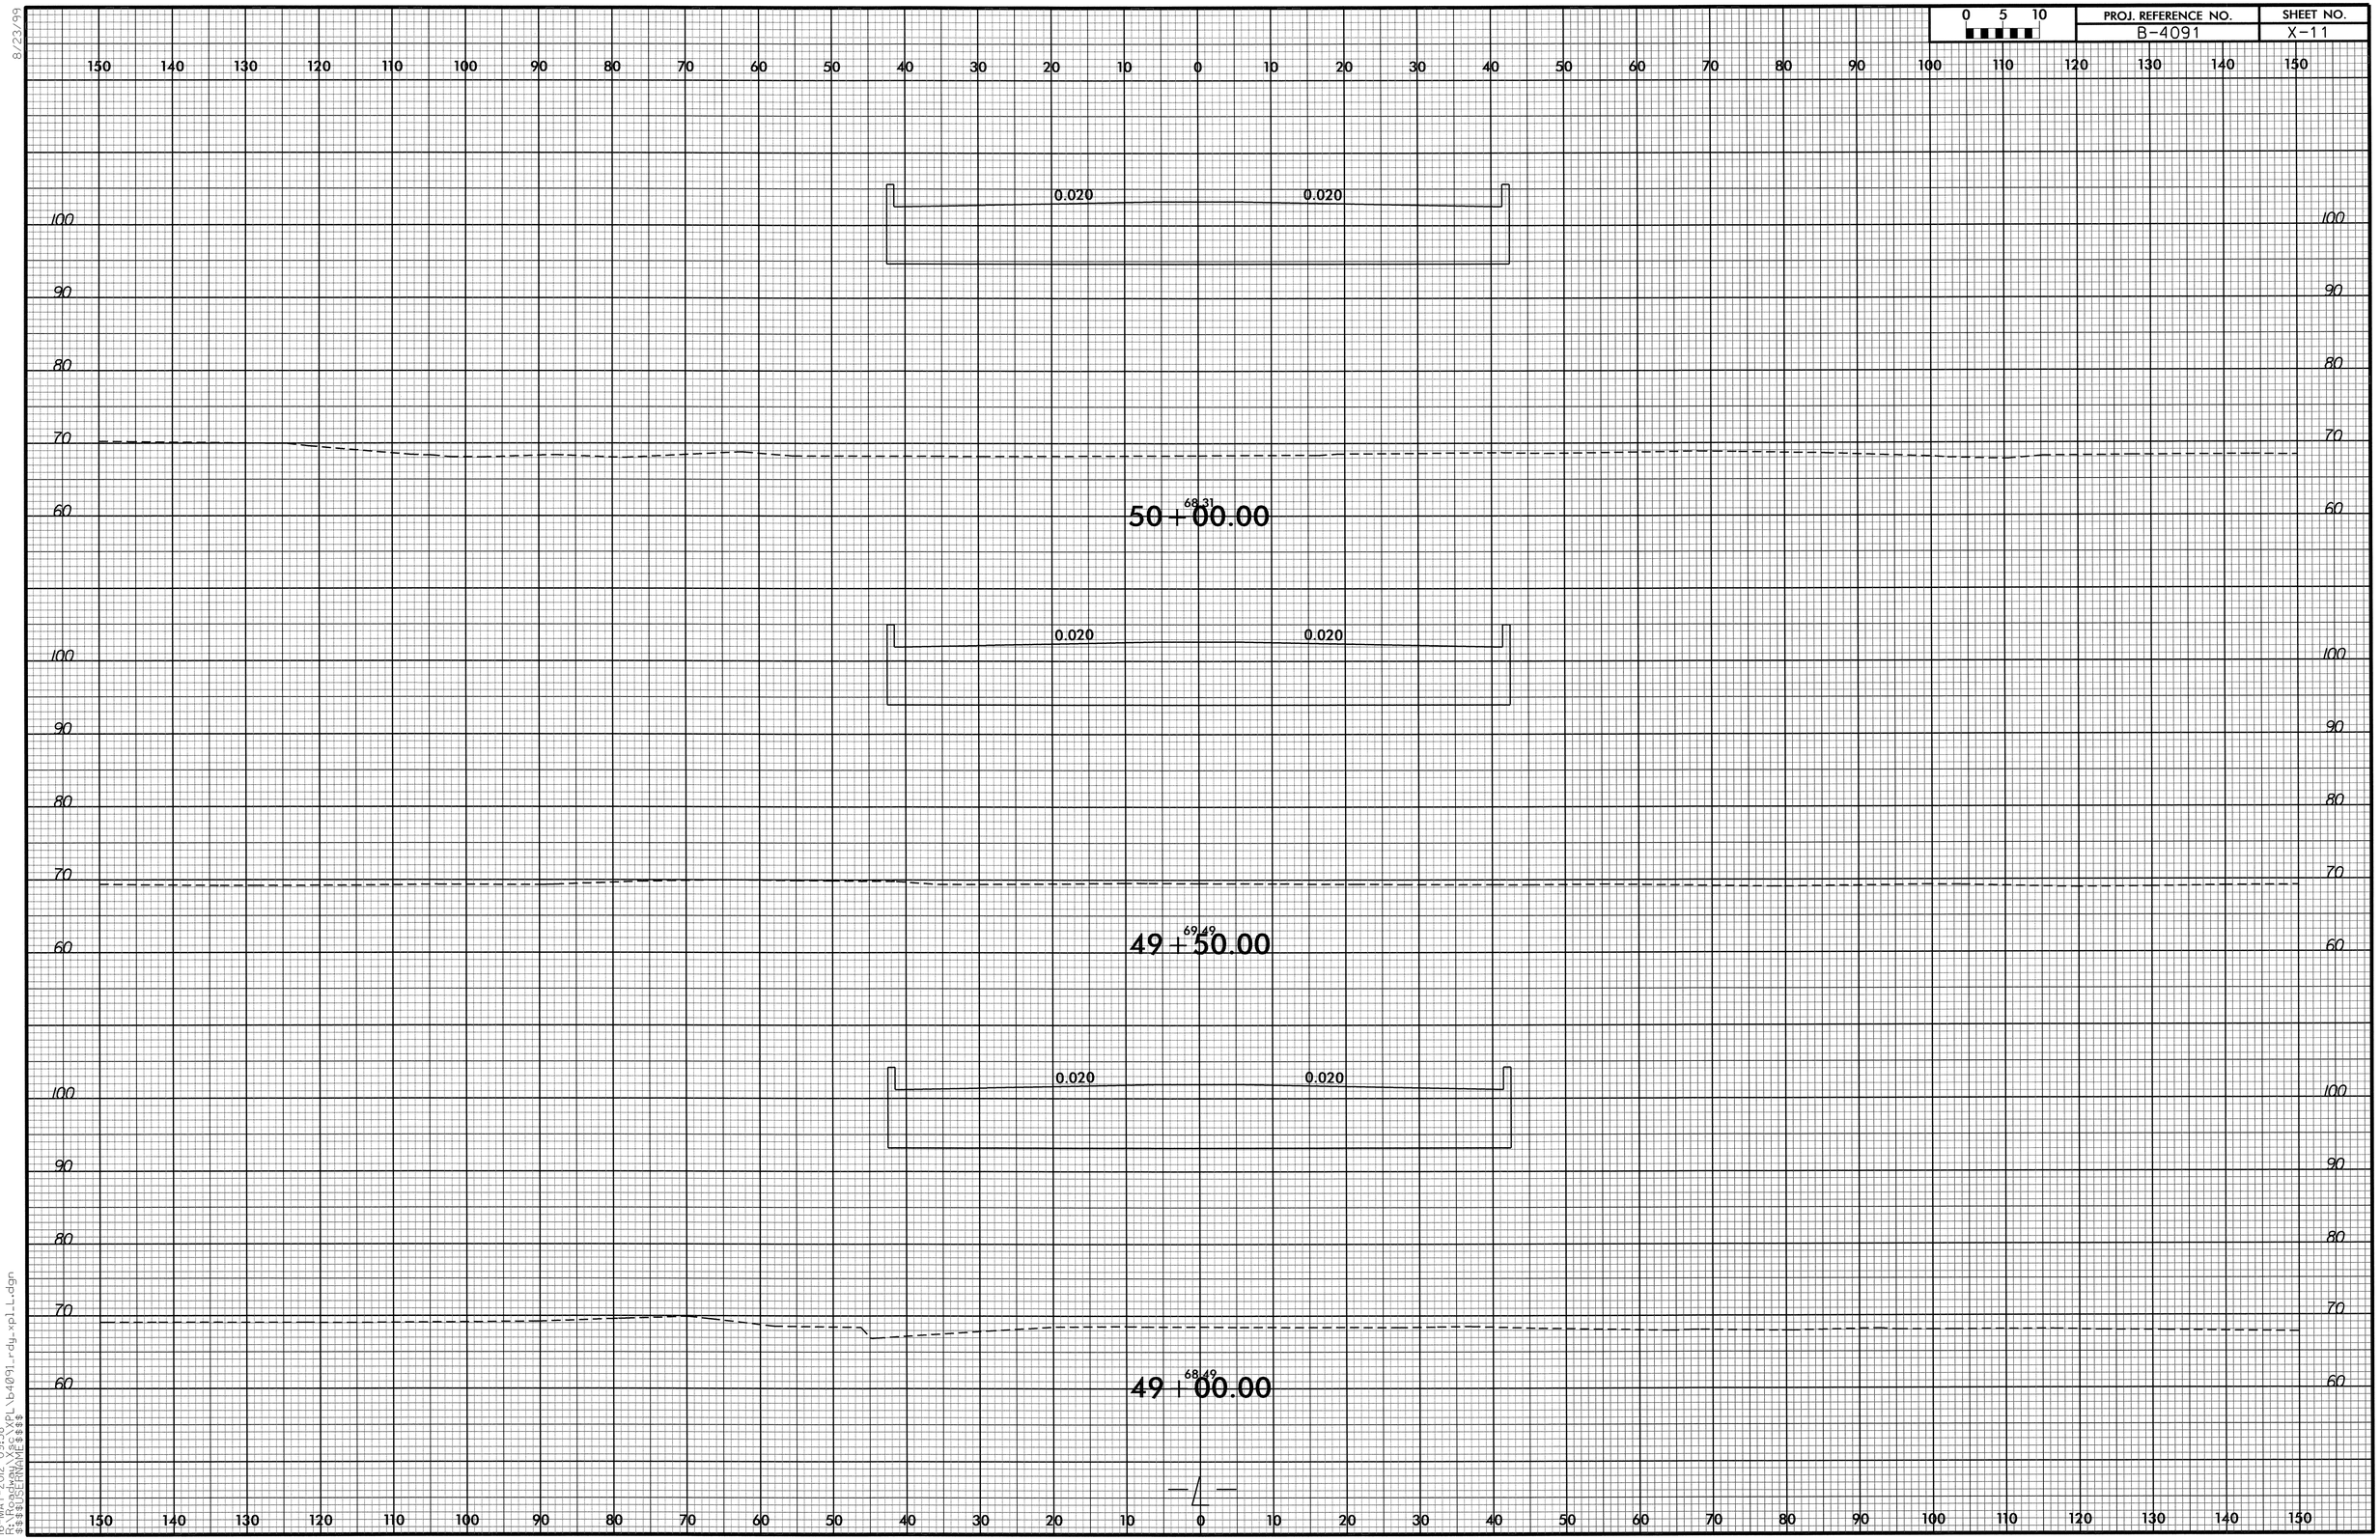

8/23/99
16-MAY-2012 09:58
R:\Roadway\Esc\XPL\b4091_rdy_xpl_L.dgn
$$$$USERNAME$$$$

0 5 10	PROJ. REFERENCE NO.	SHEET NO.
	B-4091	X-12

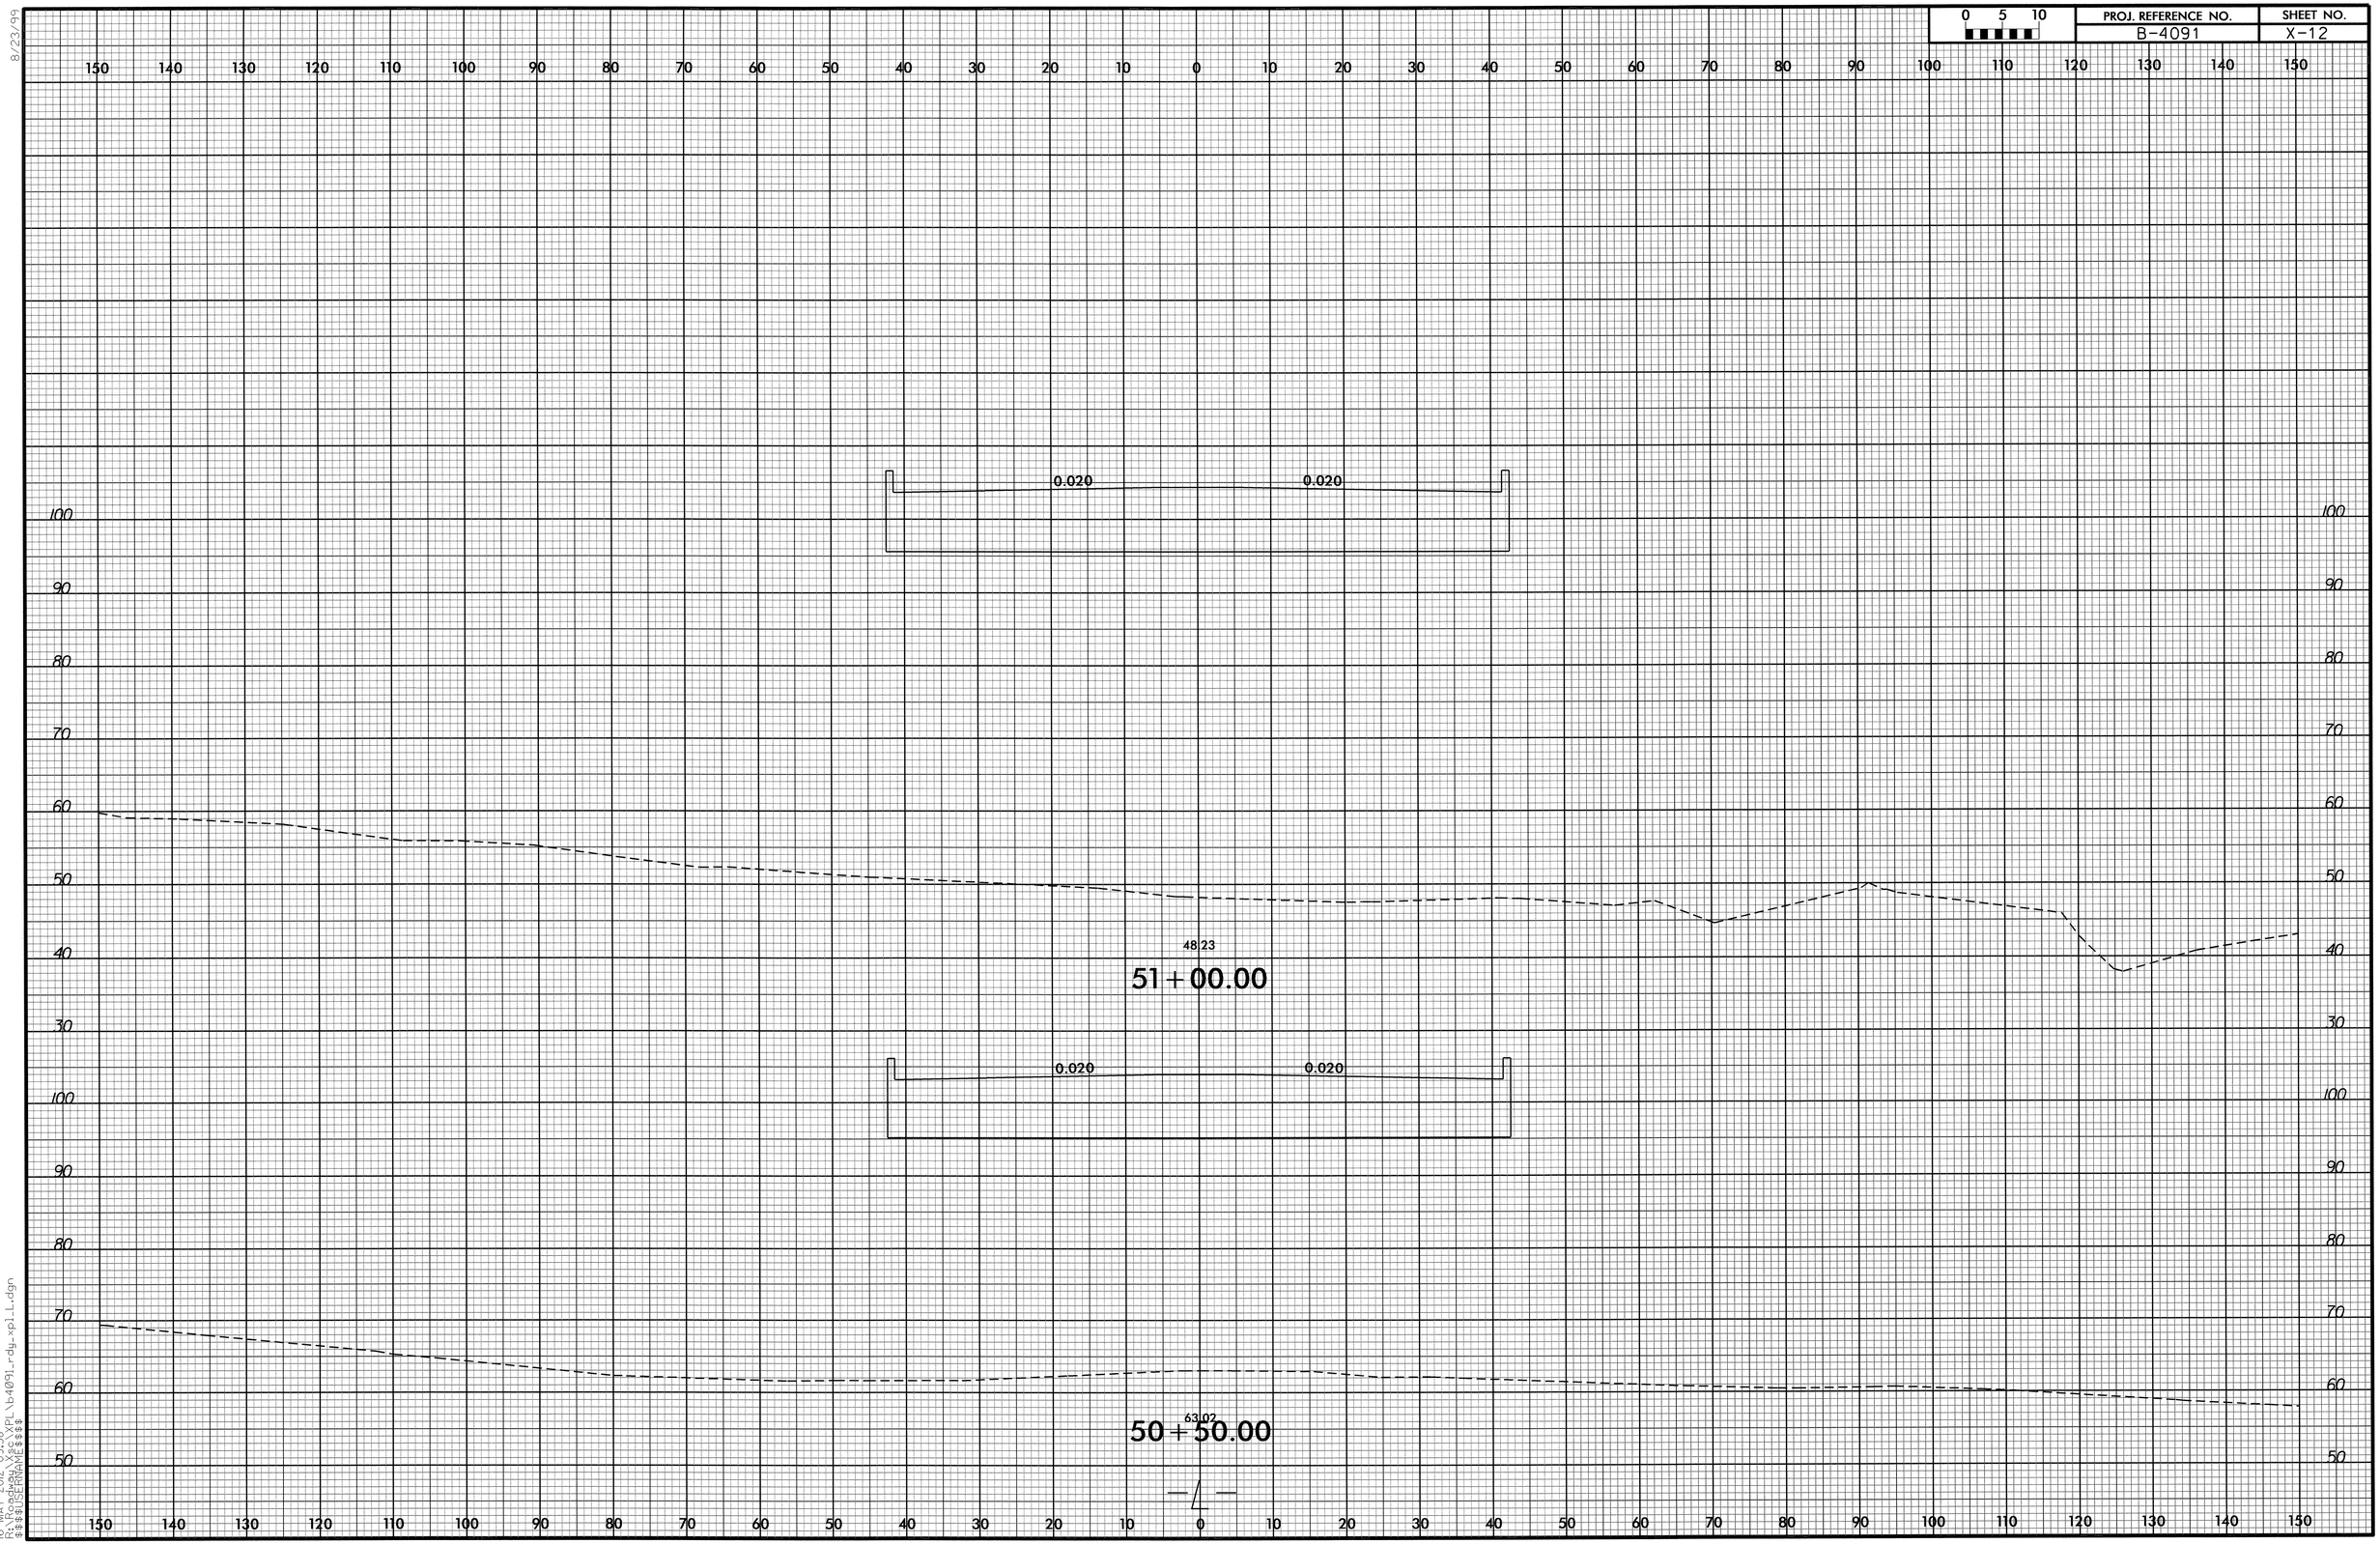

8/23/99

16-MAY-2012 09:58
R:\Roadway\Sec\XPL\b4091_rdy_xpl_L.dgn
$$$$USERNAME$$$$

0 5 10	PROJ. REFERENCE NO.	SHEET NO.
	B-4091	X-13

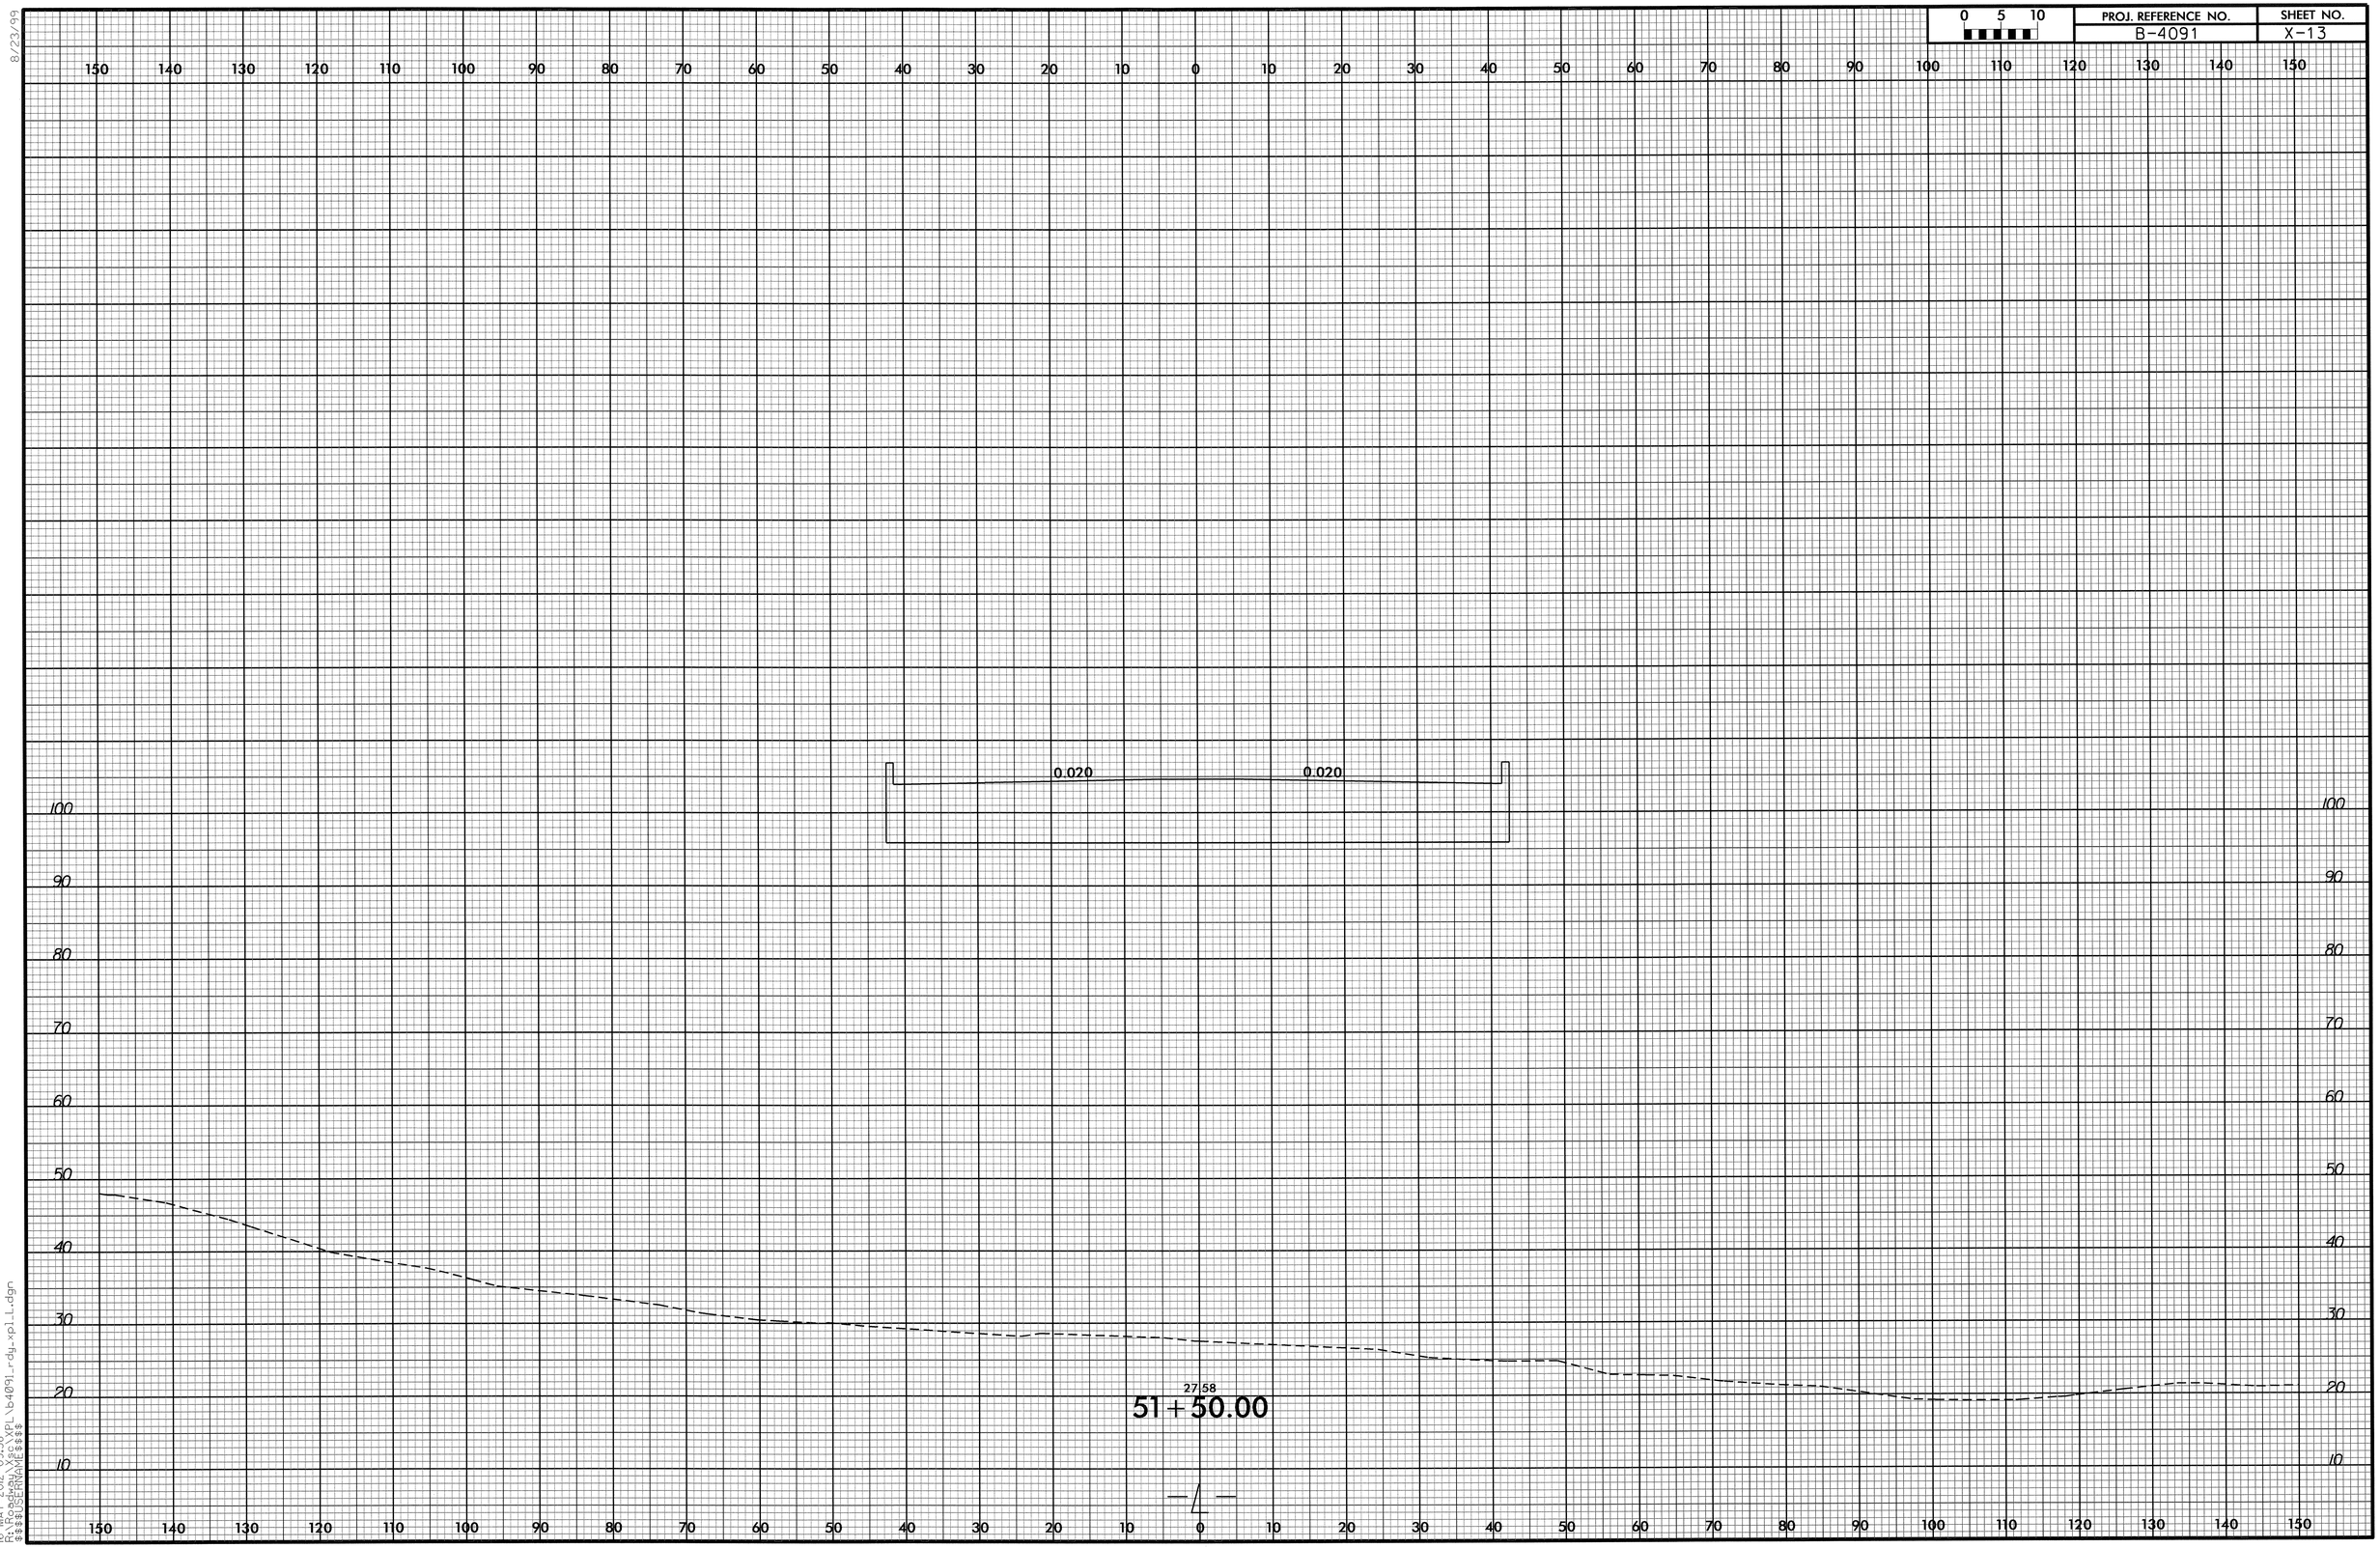

8/23/99

16-MAY-2012 09:58
R:\Roadway\Xsc\XPL\b4091_rdy_xpl_L.dgn
$$$$USERNAME$$$$

8/23/99

0 5 10	PROJ. REFERENCE NO.	SHEET NO.
	B-4091	X-14

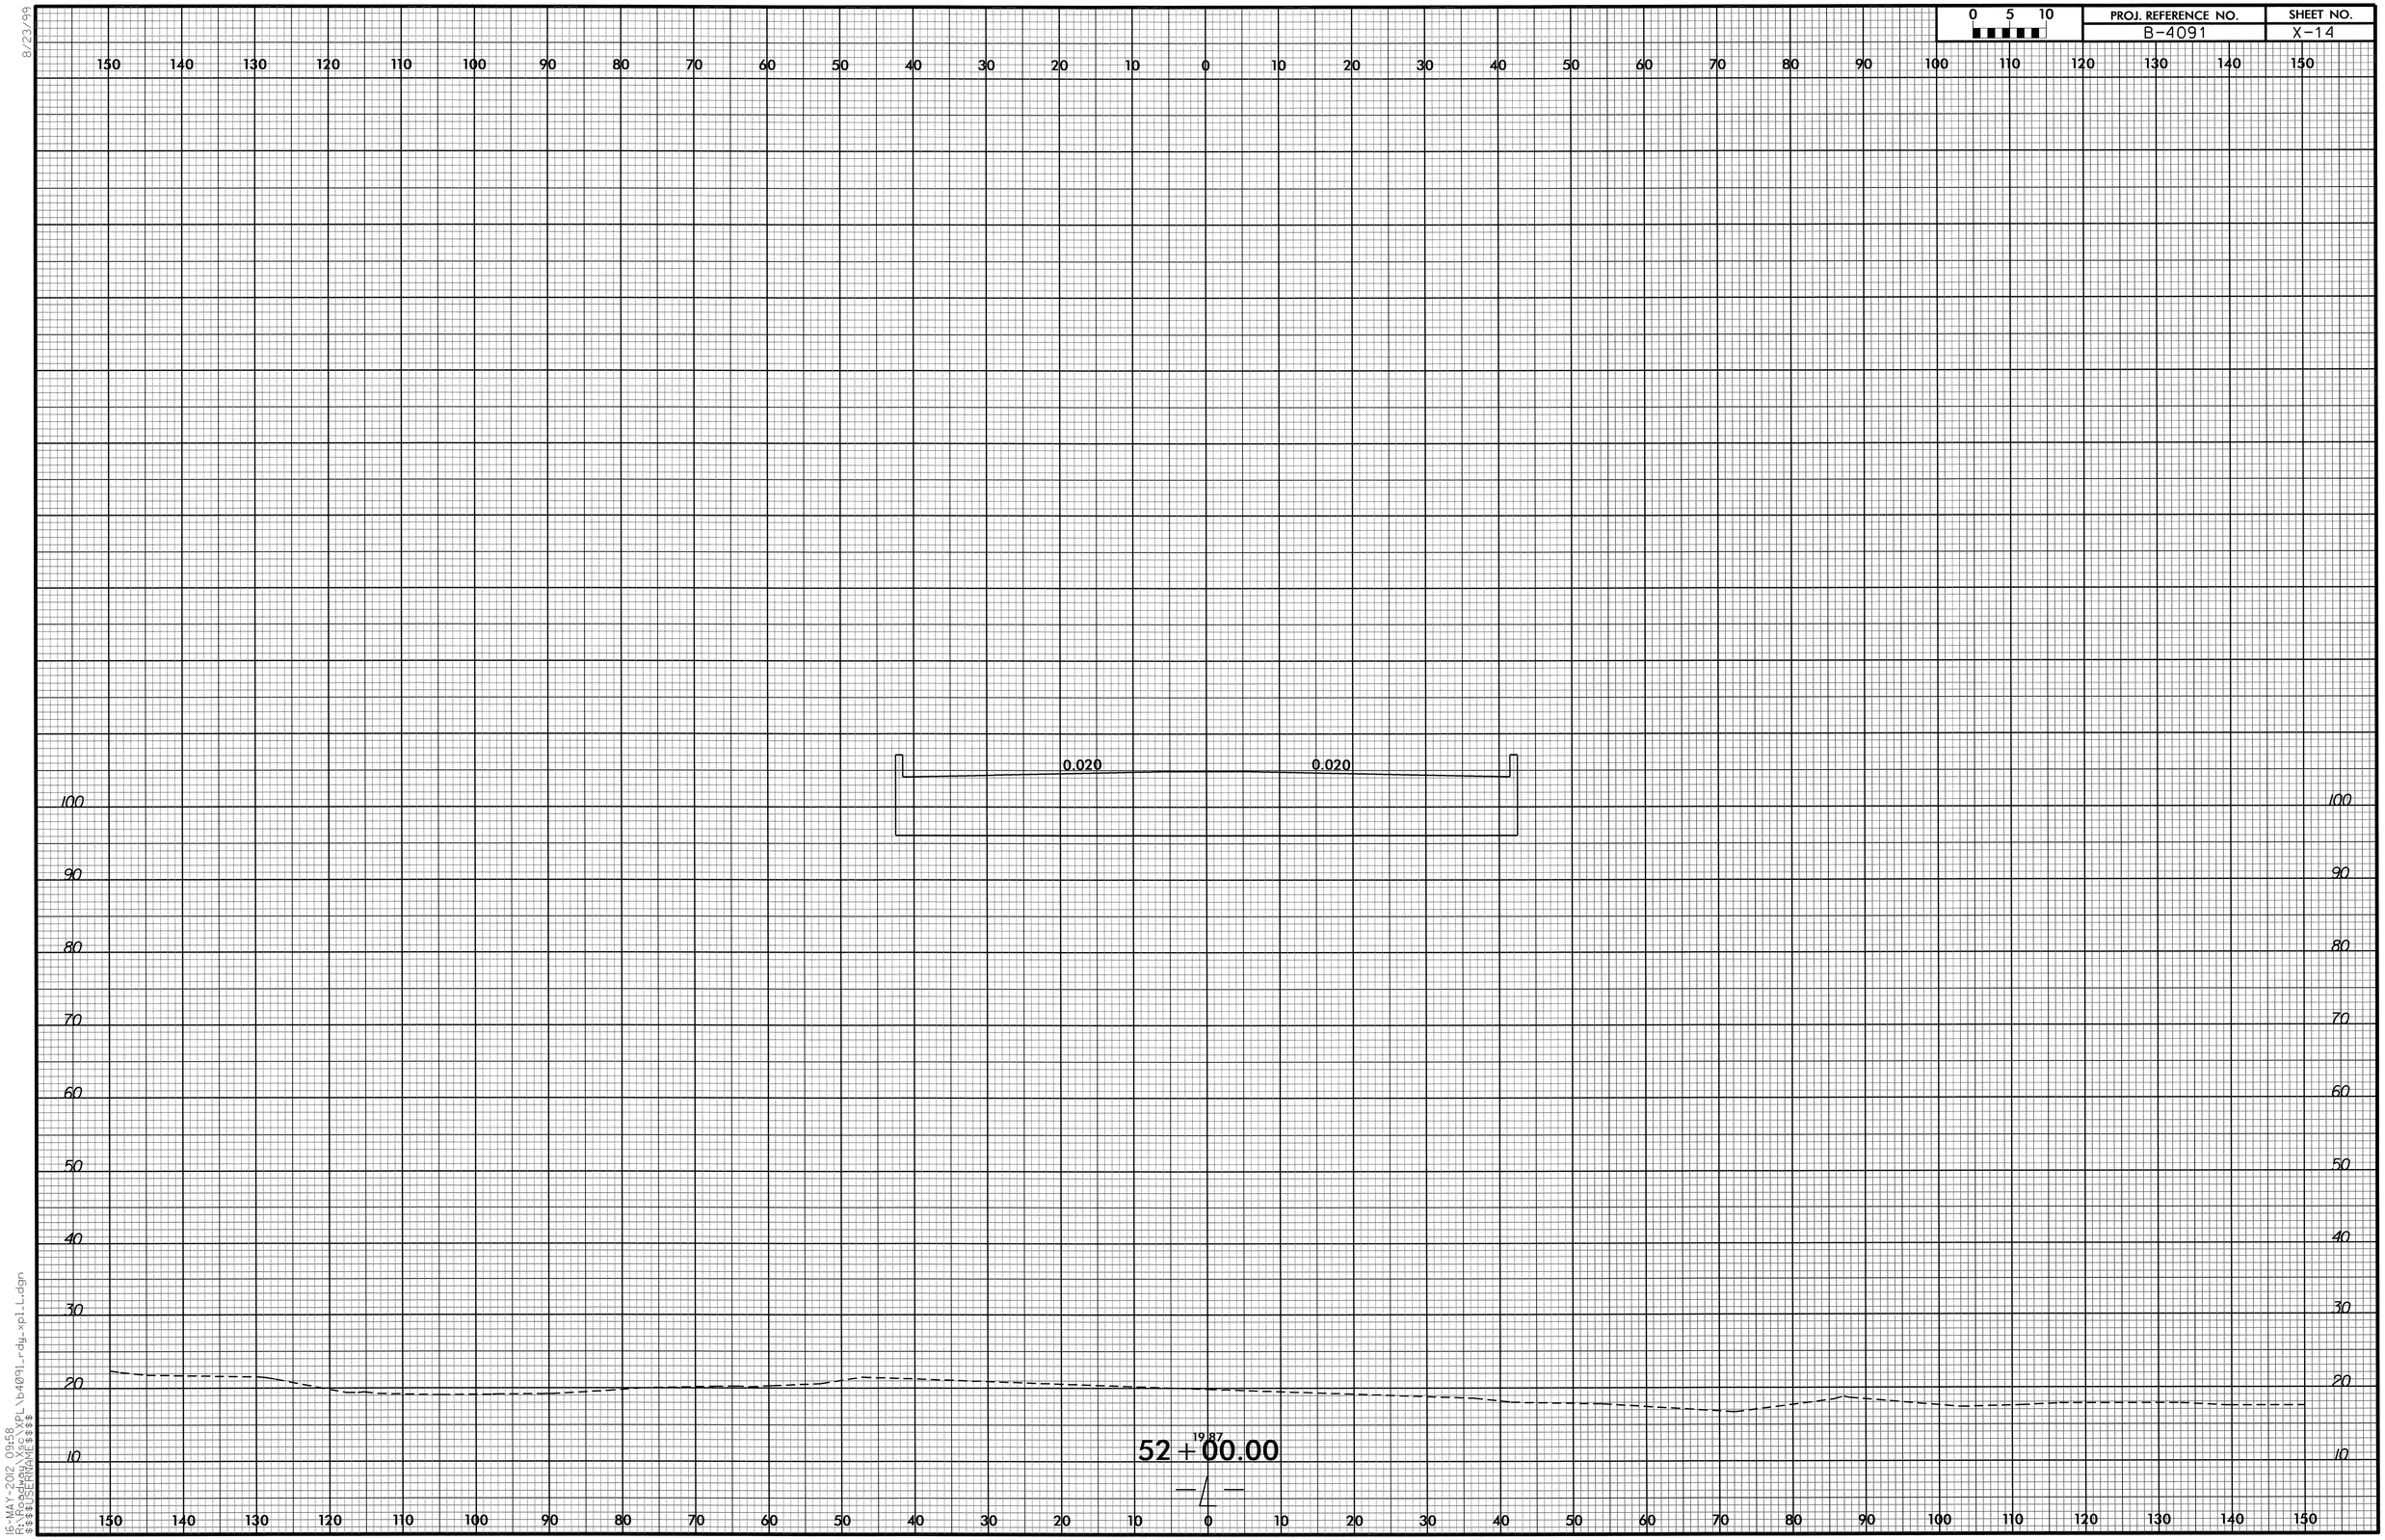

16-MAY-2012 09:58
R:\Roadway\Esc\XPL\b4091_rdy_xpl1.dgn
$$$$USERNAME$$$$

0 5 10	PROJ. REFERENCE NO.	SHEET NO.
	B-4091	X-15

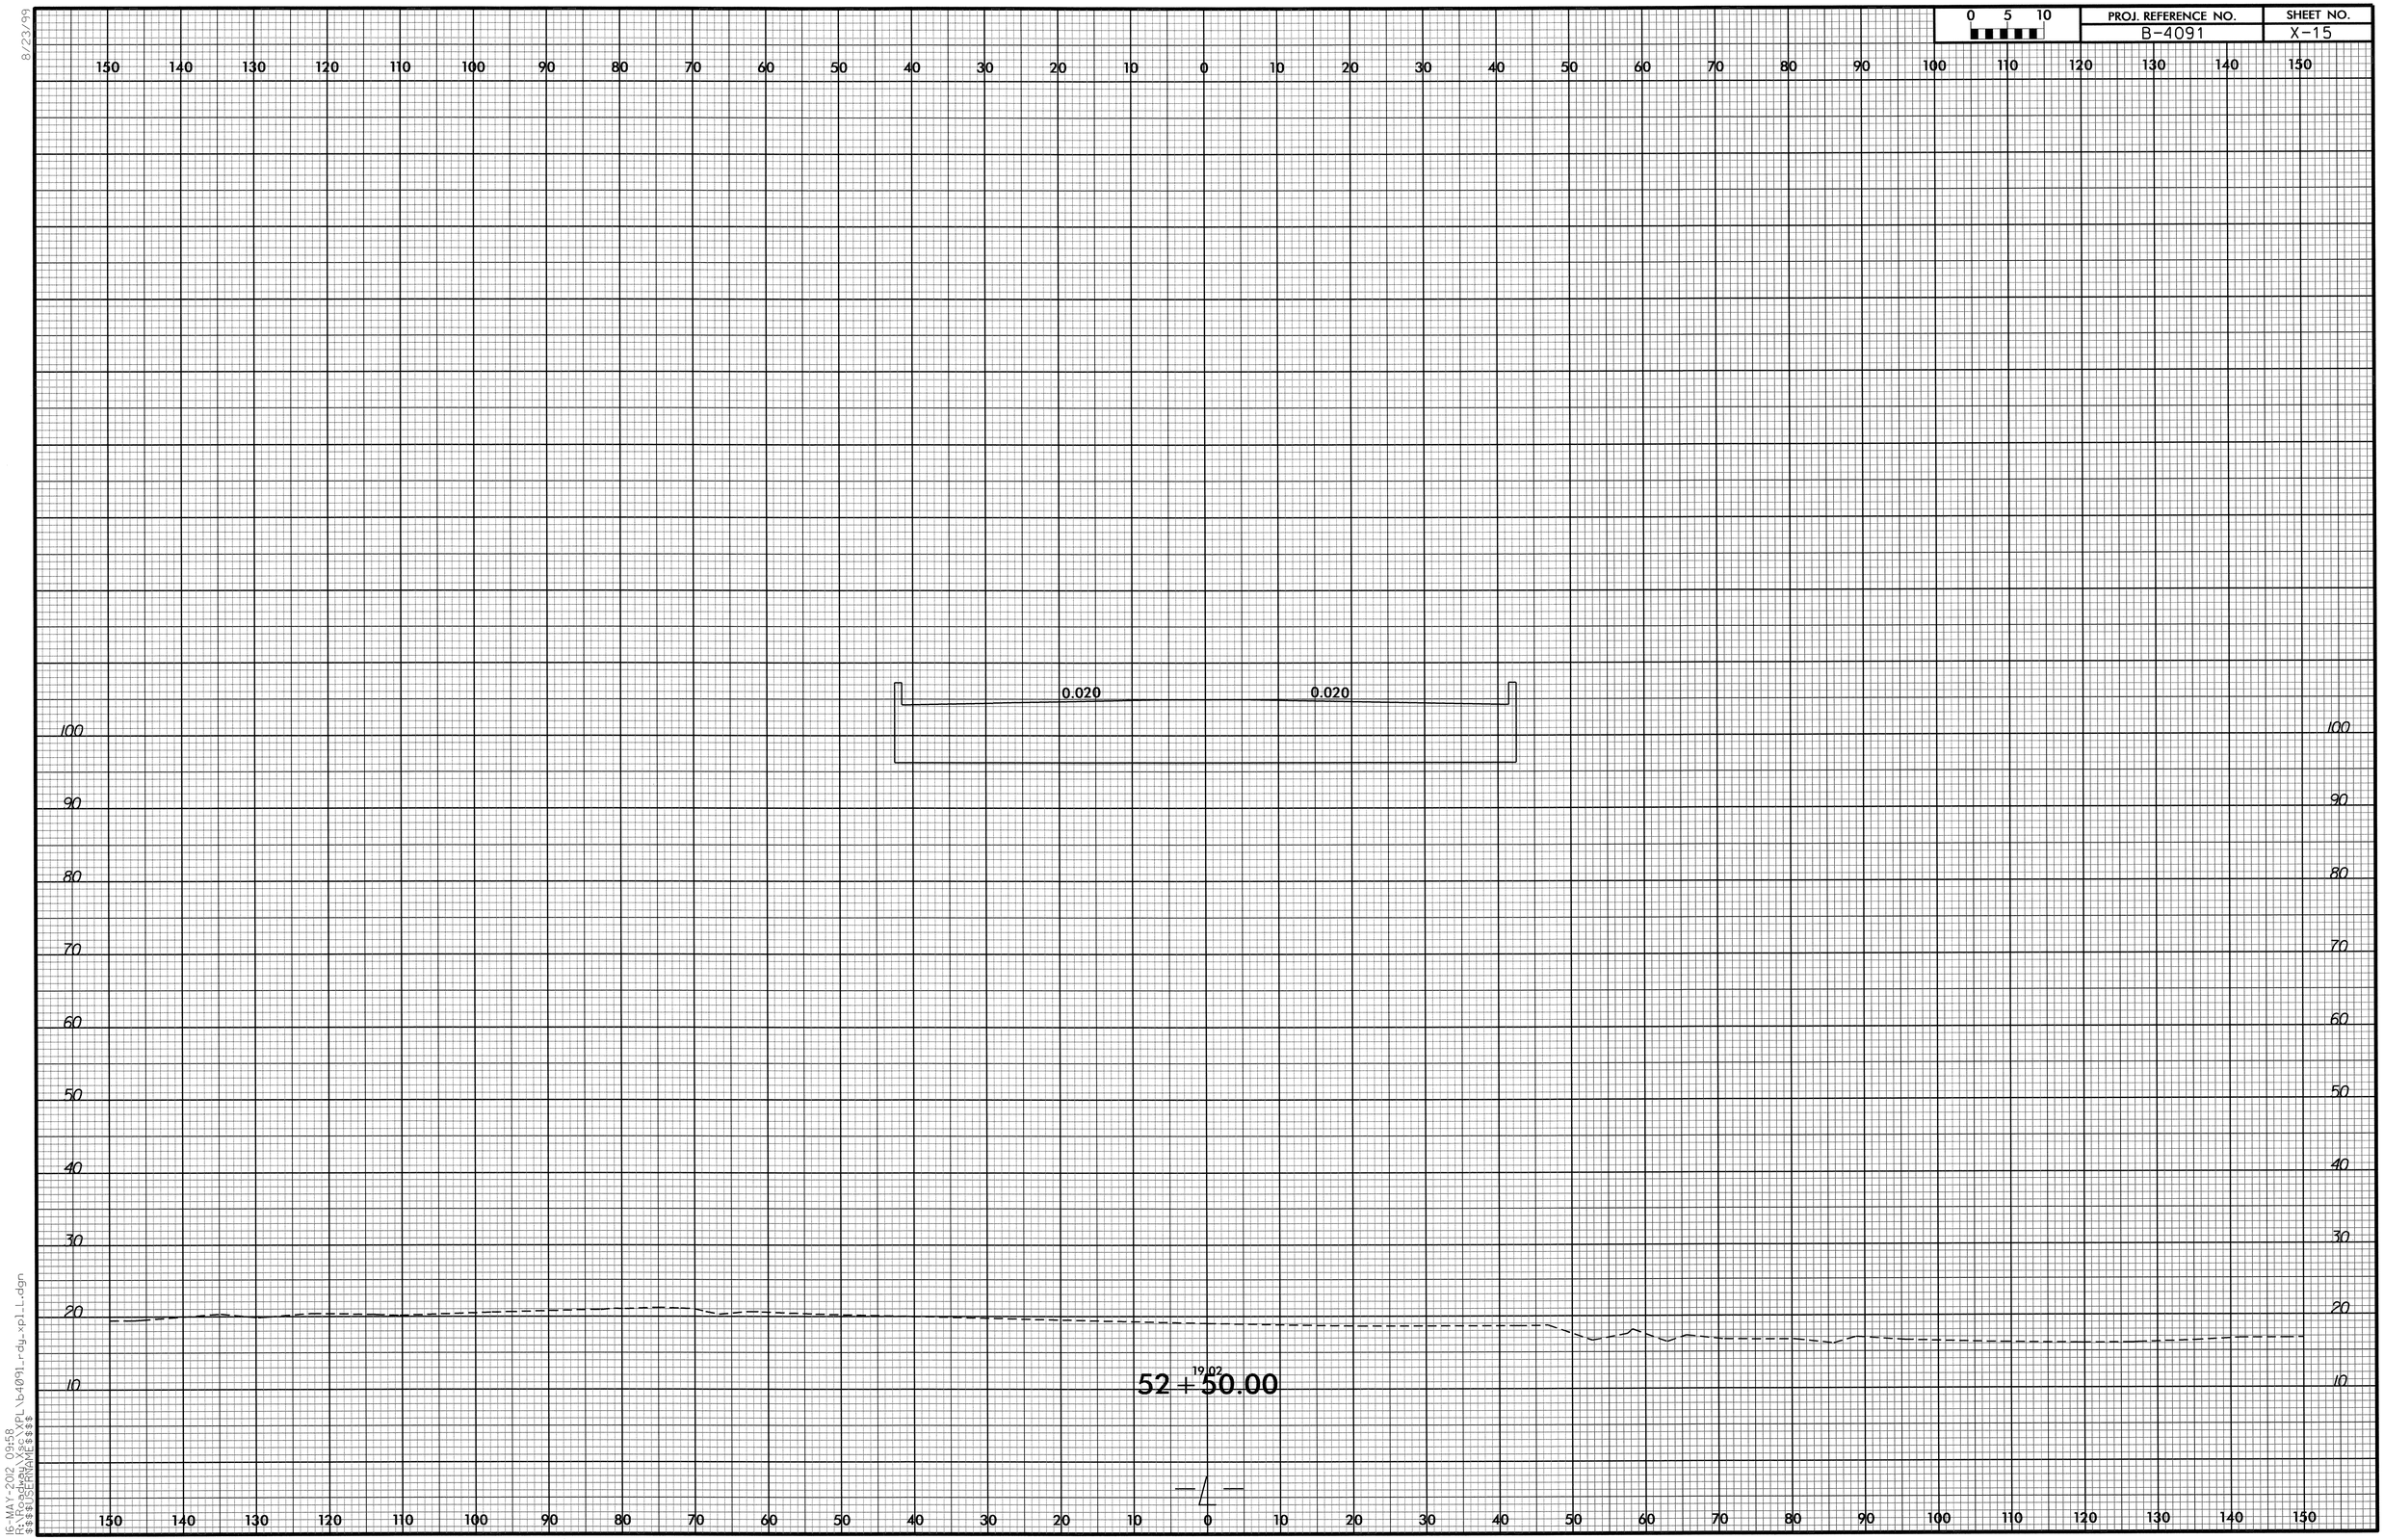

8/23/99

16-MAY-2012 09:58
R:\Roadway\Sec\XPL\b4091_rdy_xpl_l.dgn
$$$$USERNAME$$$$

0 5 10	PROJ. REFERENCE NO.	SHEET NO.
	B-4091	X-16

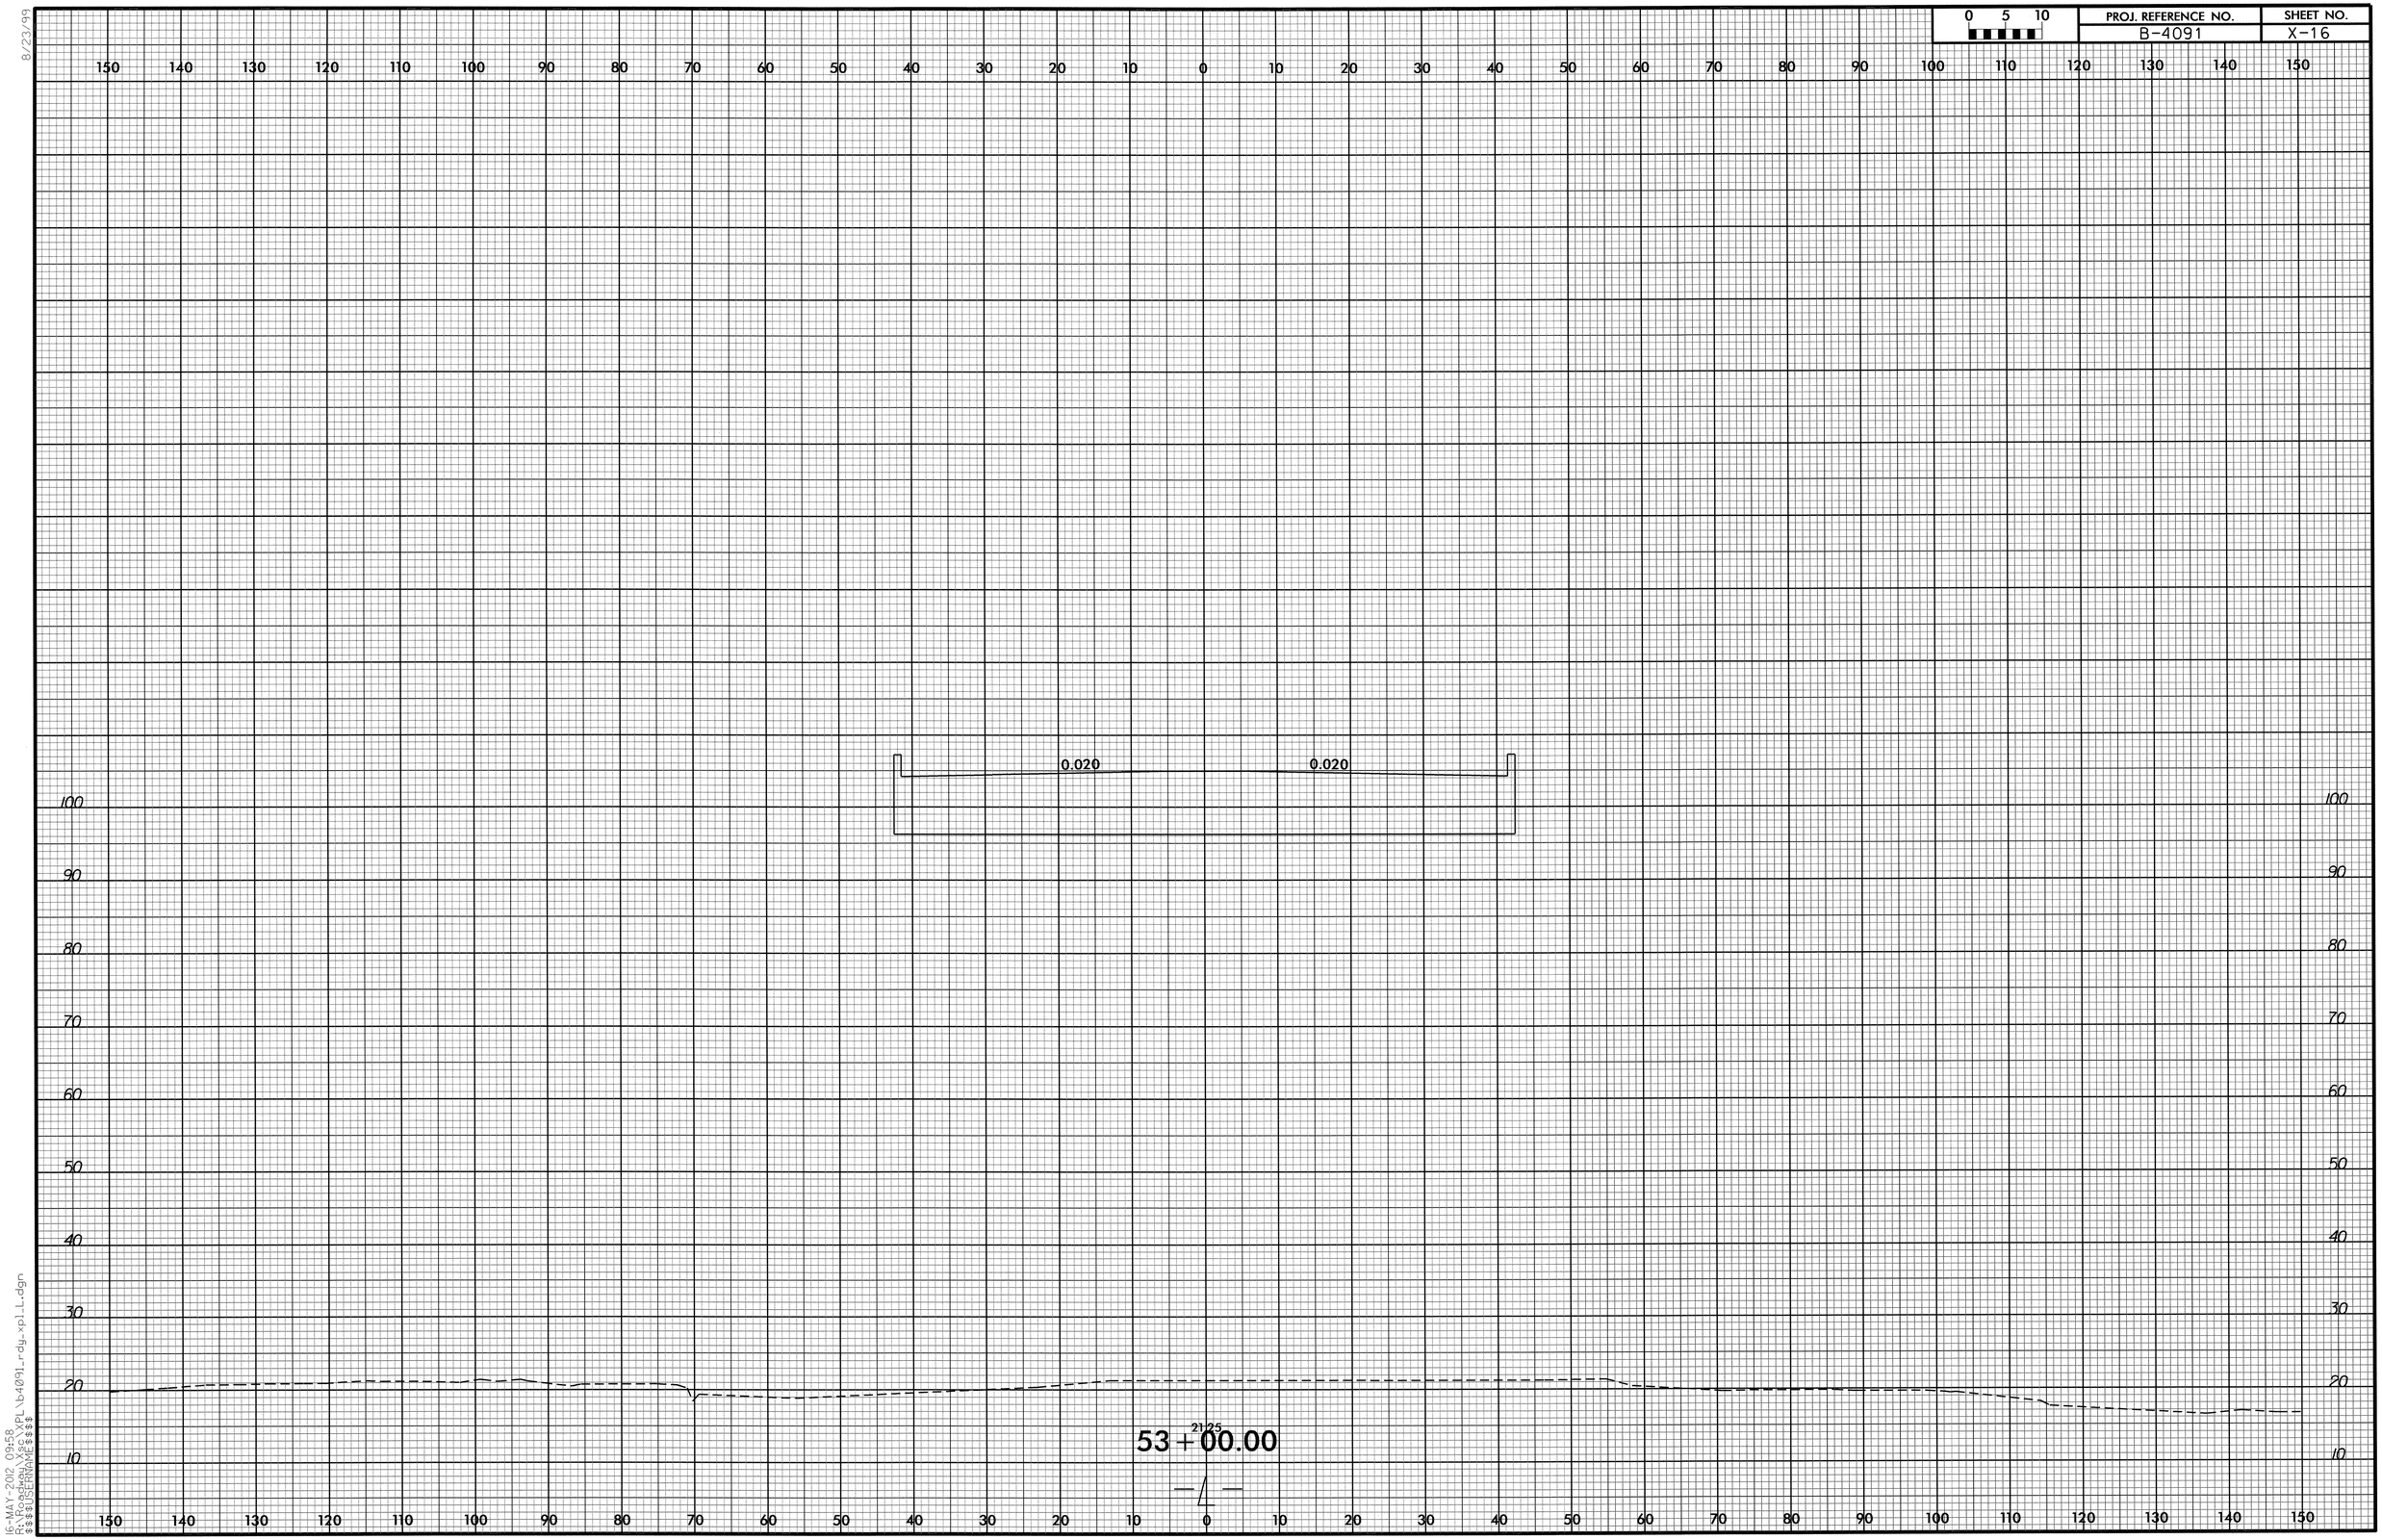

8/23/99

16-MAY-2012 09:58
R:\Roadway\Esc\PL\b4091_rdy_xpl_l.dgn
$$$$USERNAME$$$$

8/23/99

0 5 10	PROJ. REFERENCE NO.	SHEET NO.
	B-4091	X-17

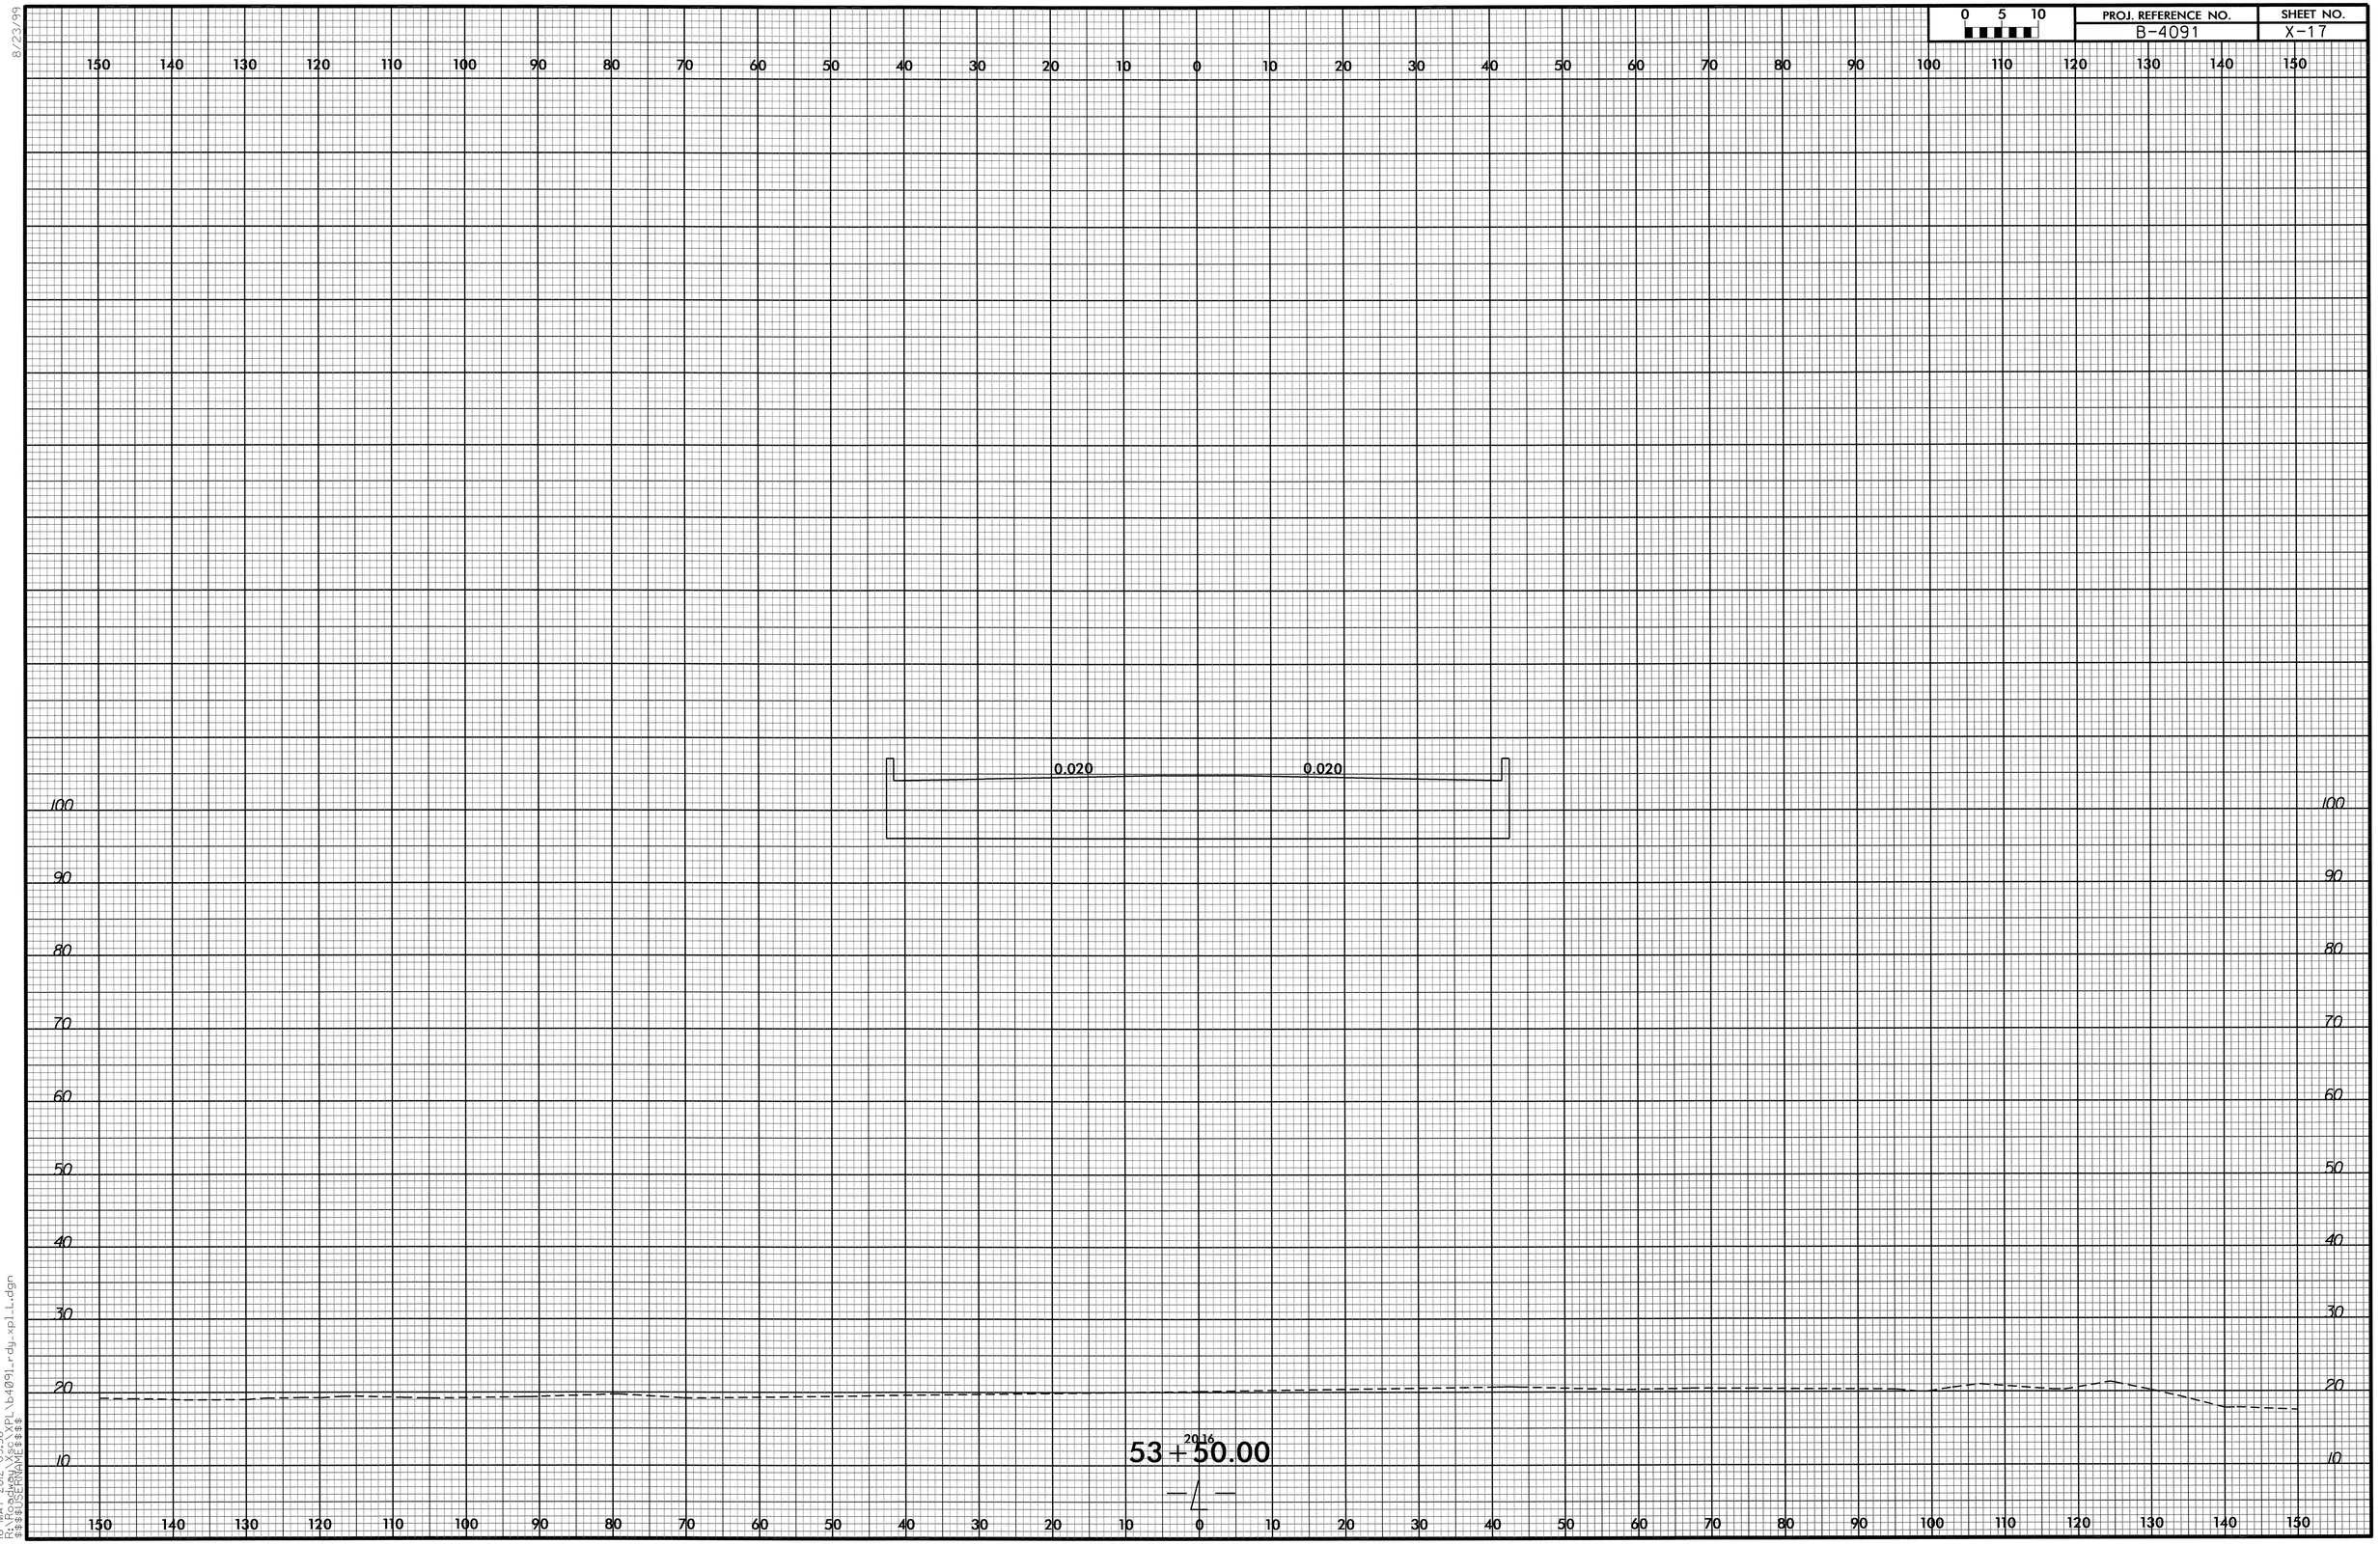

16-MAY-2012 09:58
R:\Roadway\Xsc\XPL\b4091_rdy_xpl_L.dgn
$$$$USERNAME$$$$

0 5 10	PROJ. REFERENCE NO.	SHEET NO.
	B-4091	X-18

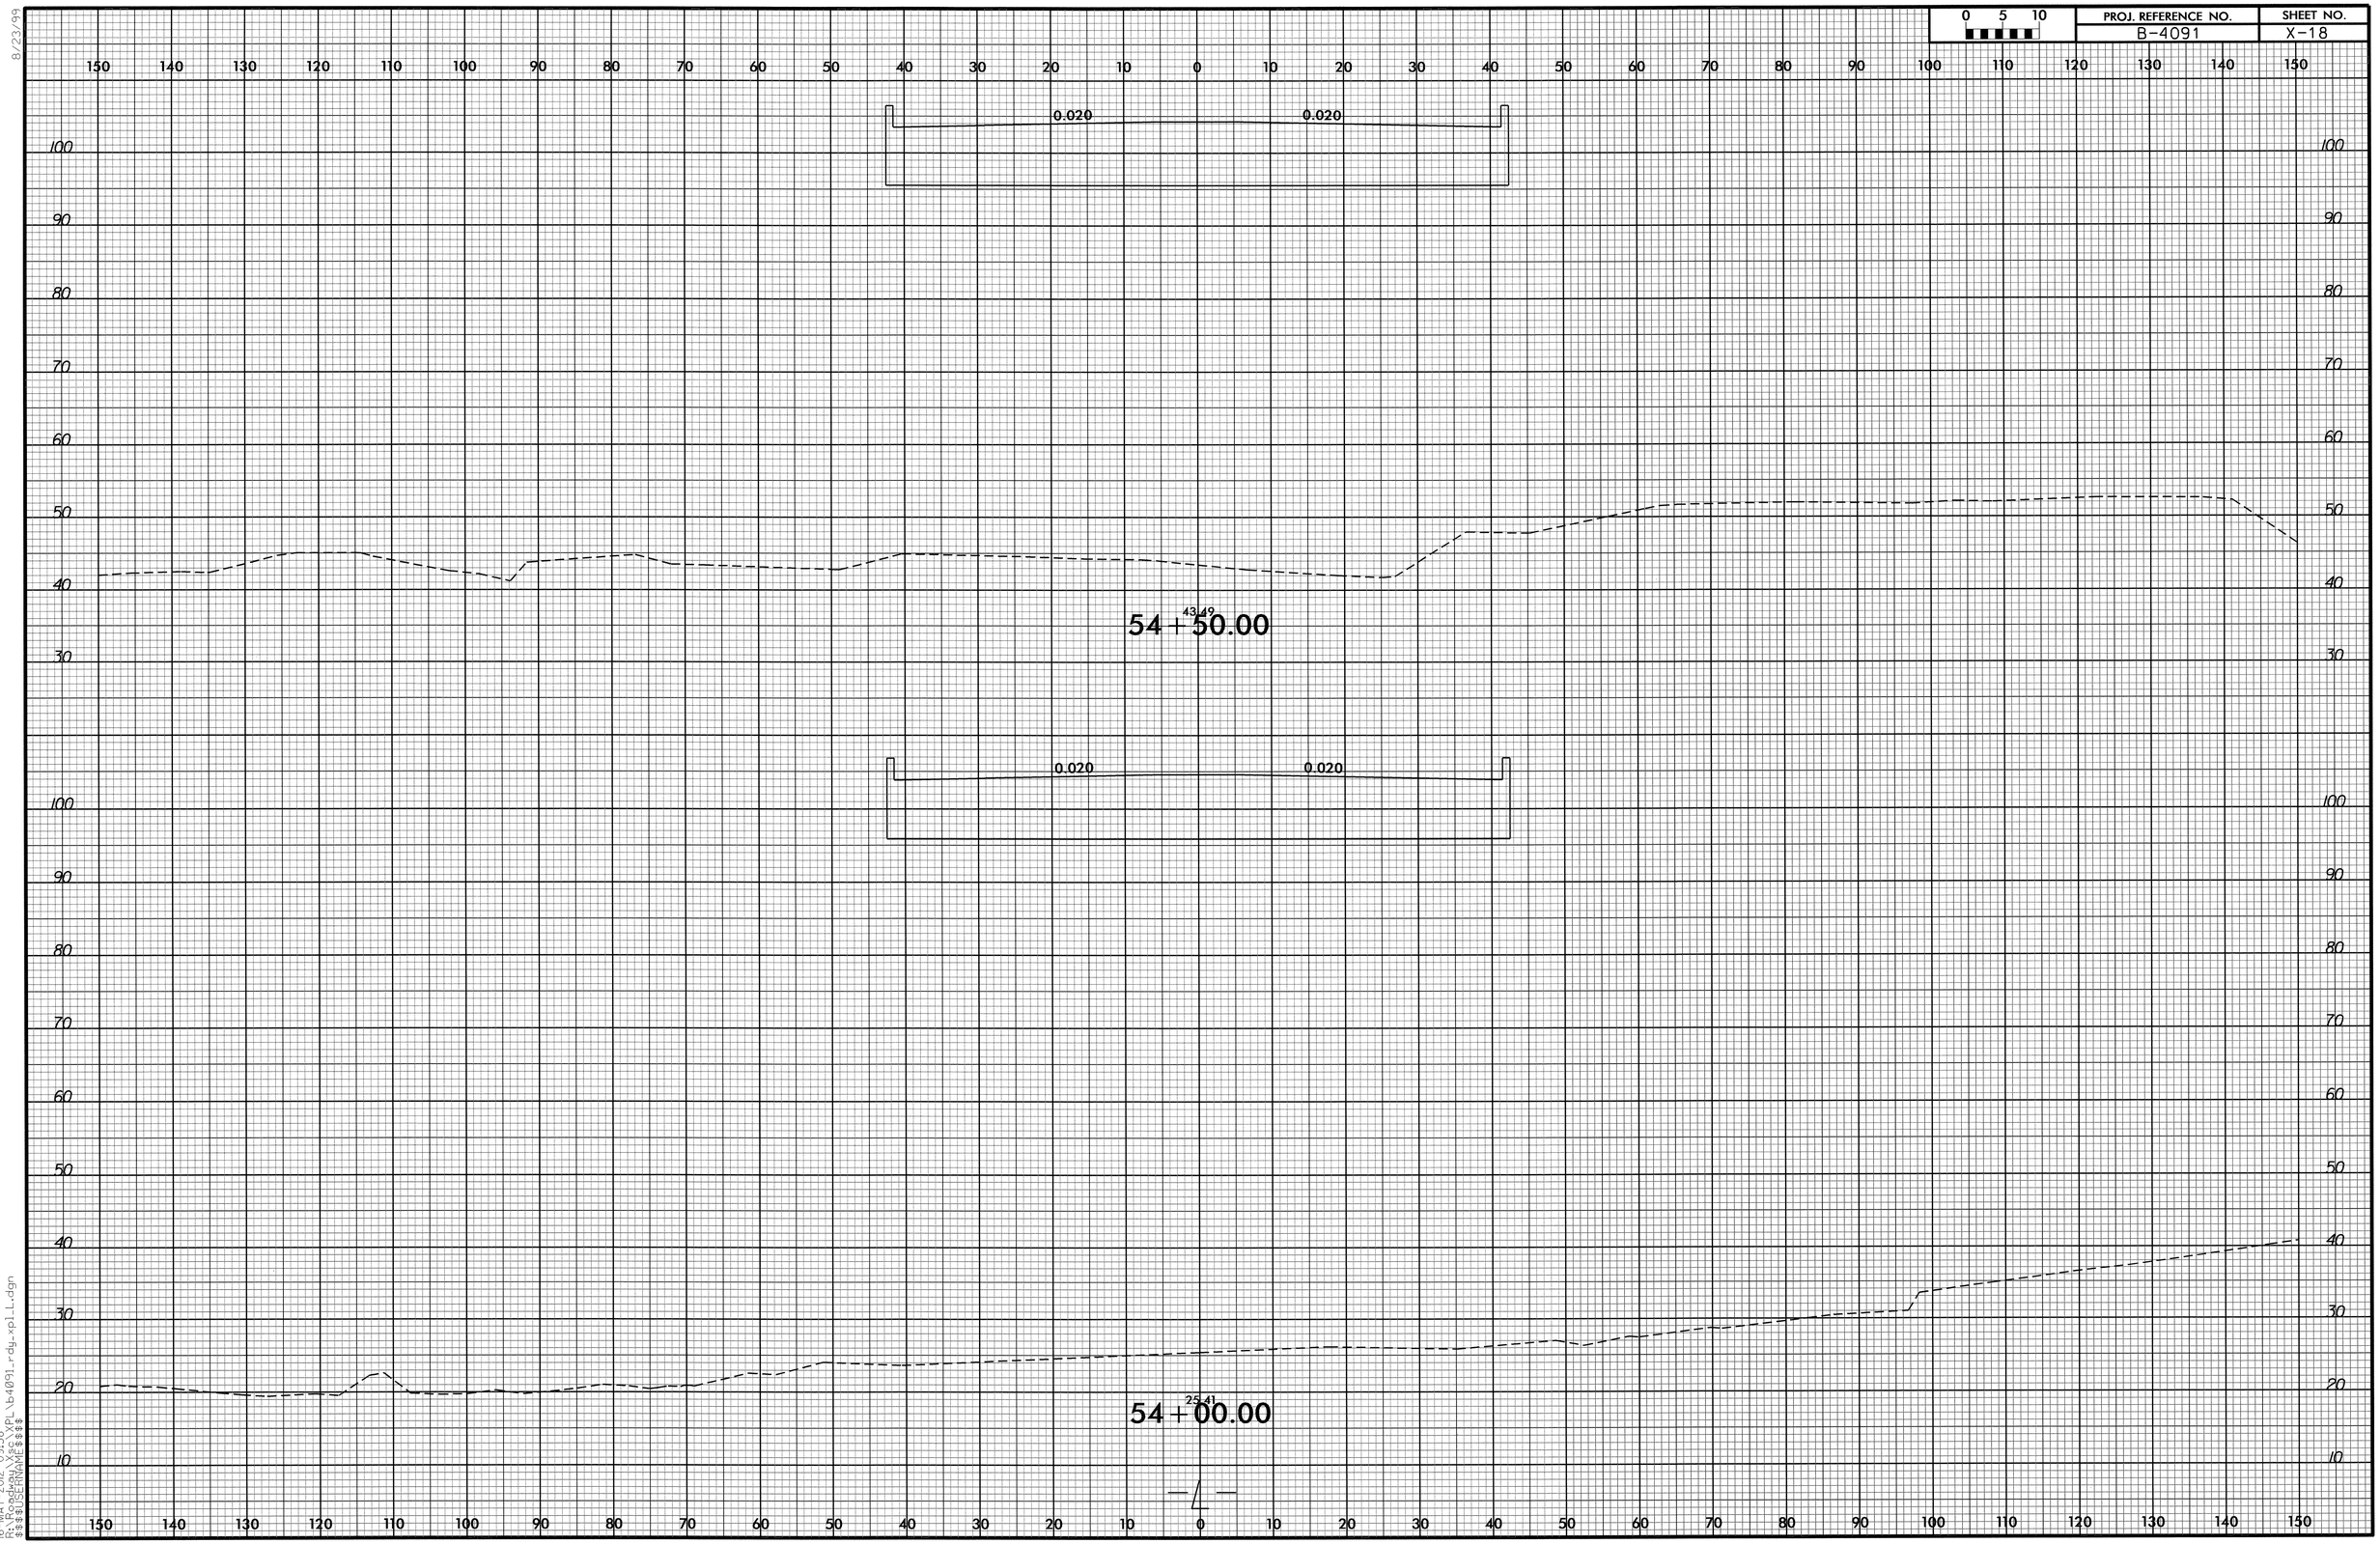

8/23/99
16-MAY-2012 09:58
R:\Roadway\Sig\XPL\b4091_rdy_xpl1.dgn
$$$$USERNAME$$$$

0 5 10	PROJ. REFERENCE NO.	SHEET NO.
	B-4091	X-19

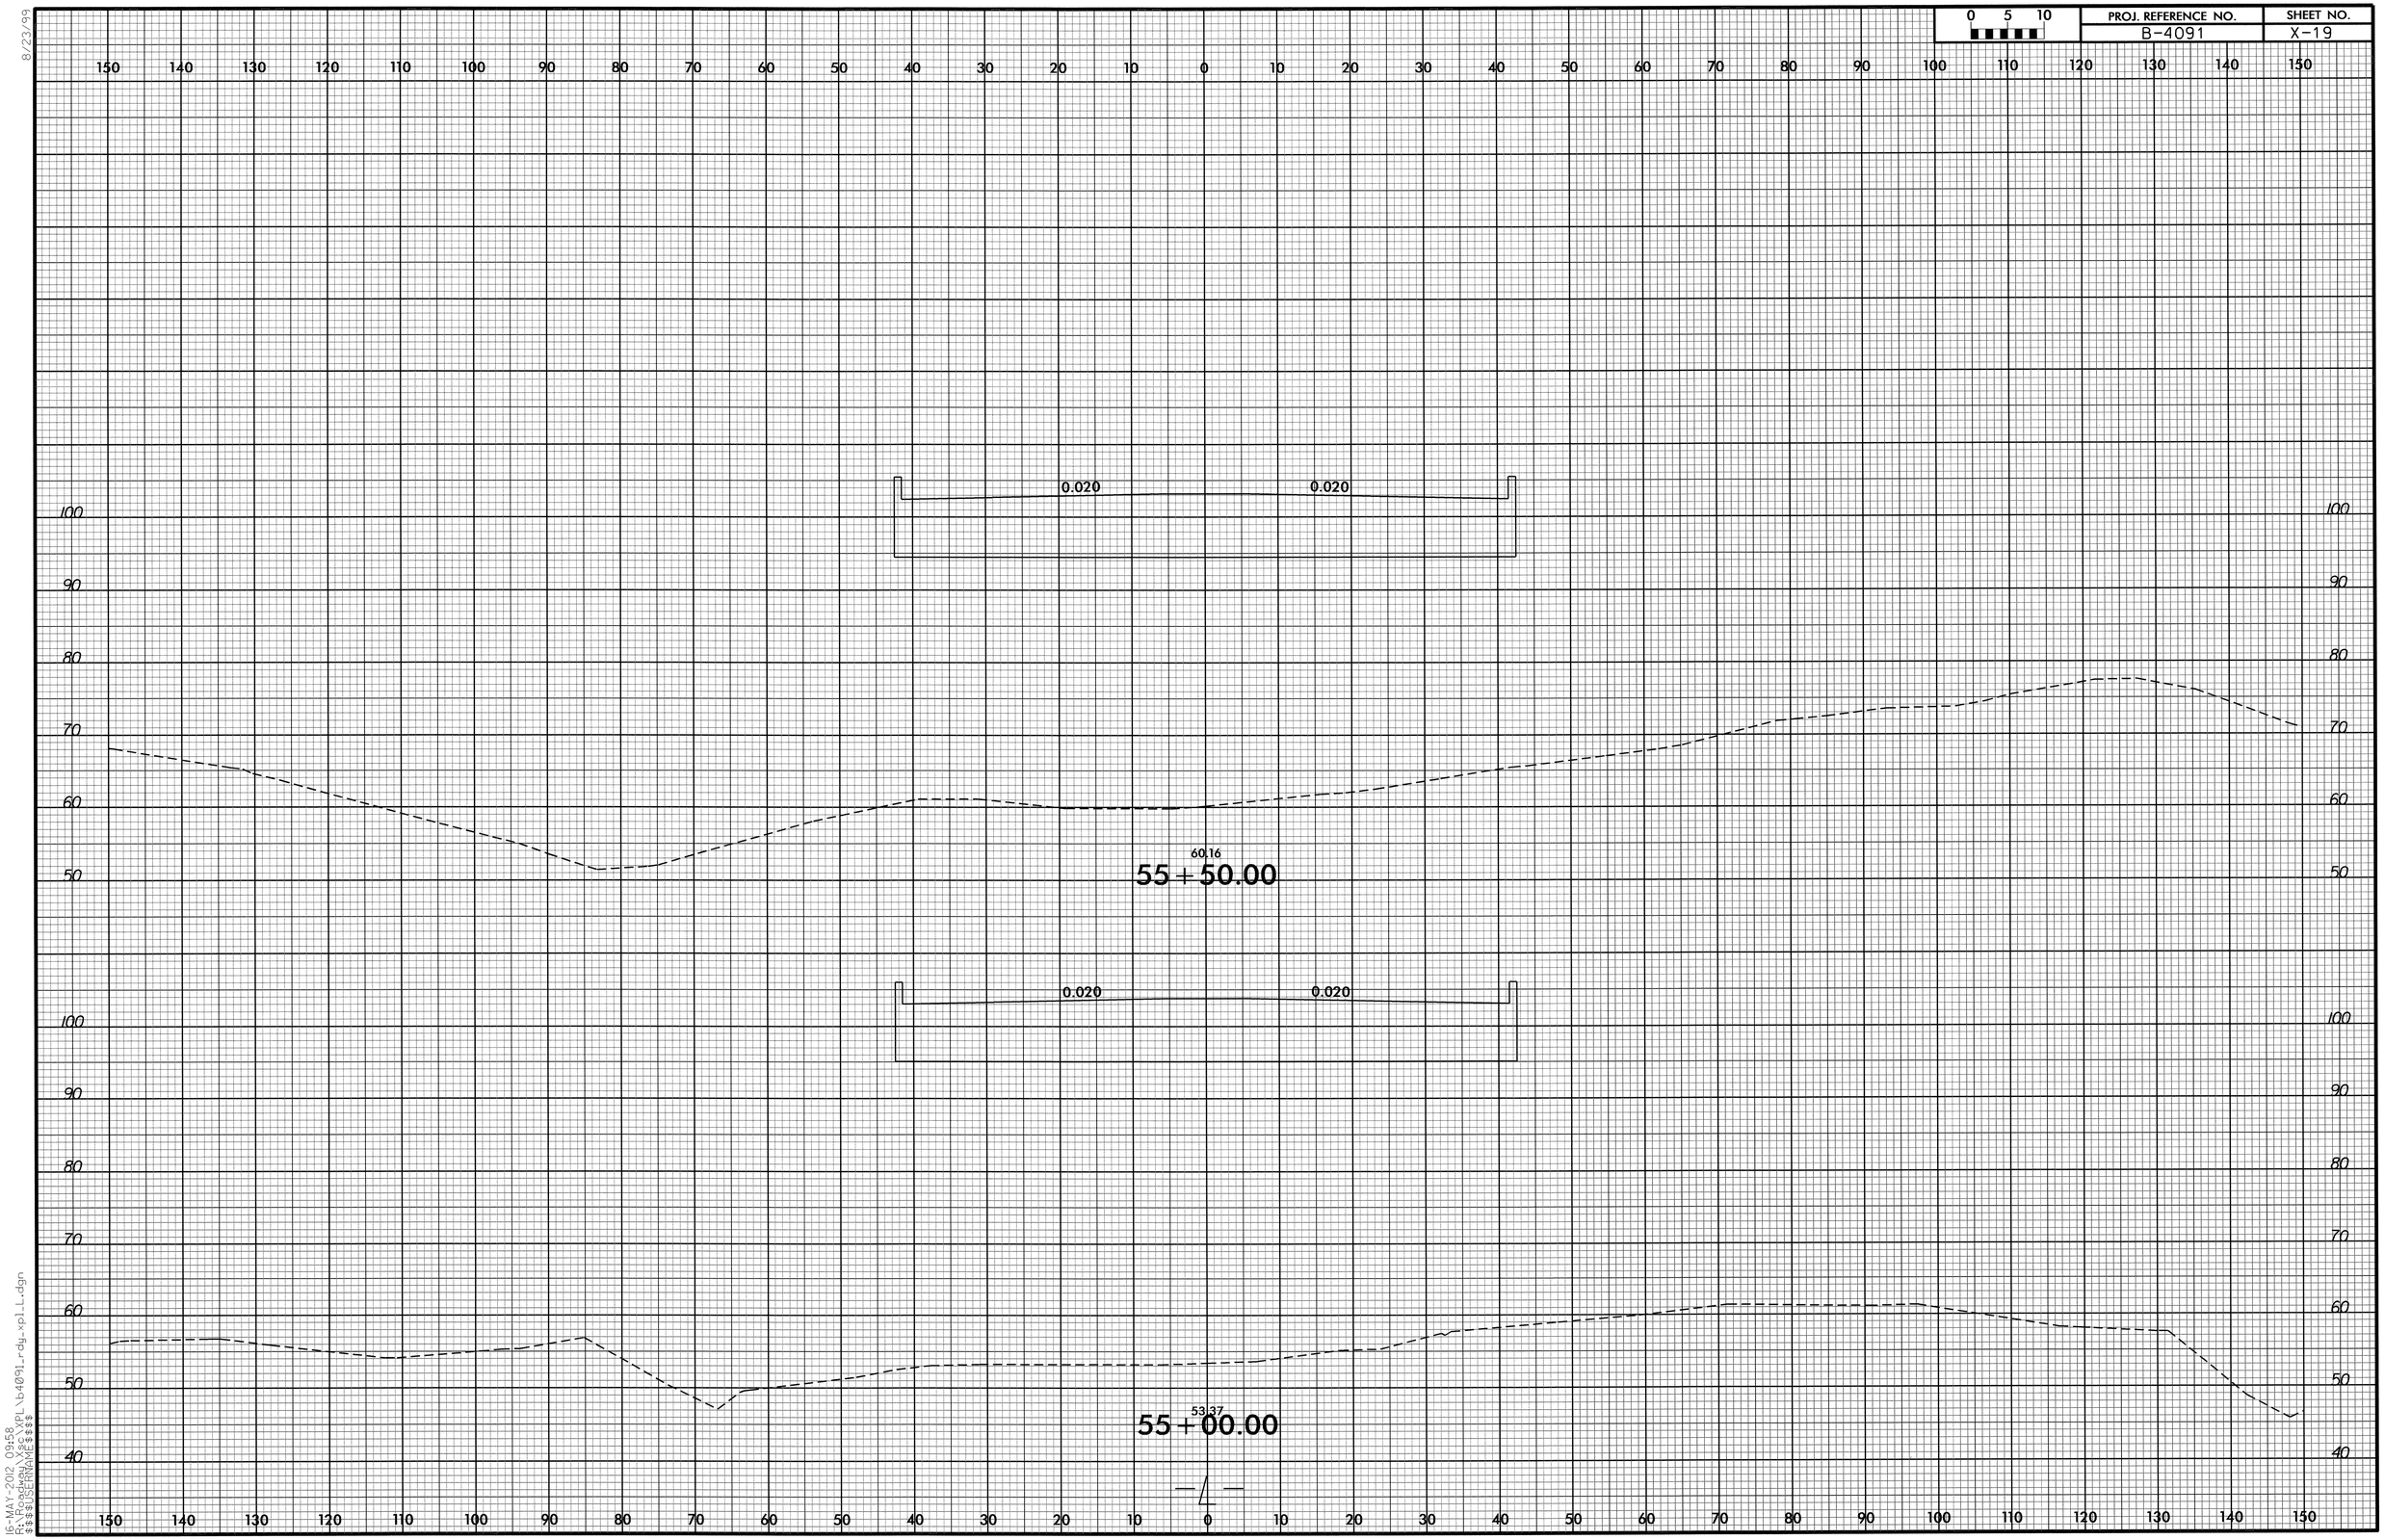

8/23/99

IG-MAY-2012 09:58
R:\Roadway\Sic\XPL\b4091_rdy_xpl_L.dgn
$$$$USERNAME$$$$

0 5 10	PROJ. REFERENCE NO.	SHEET NO.
	B-4091	X-20

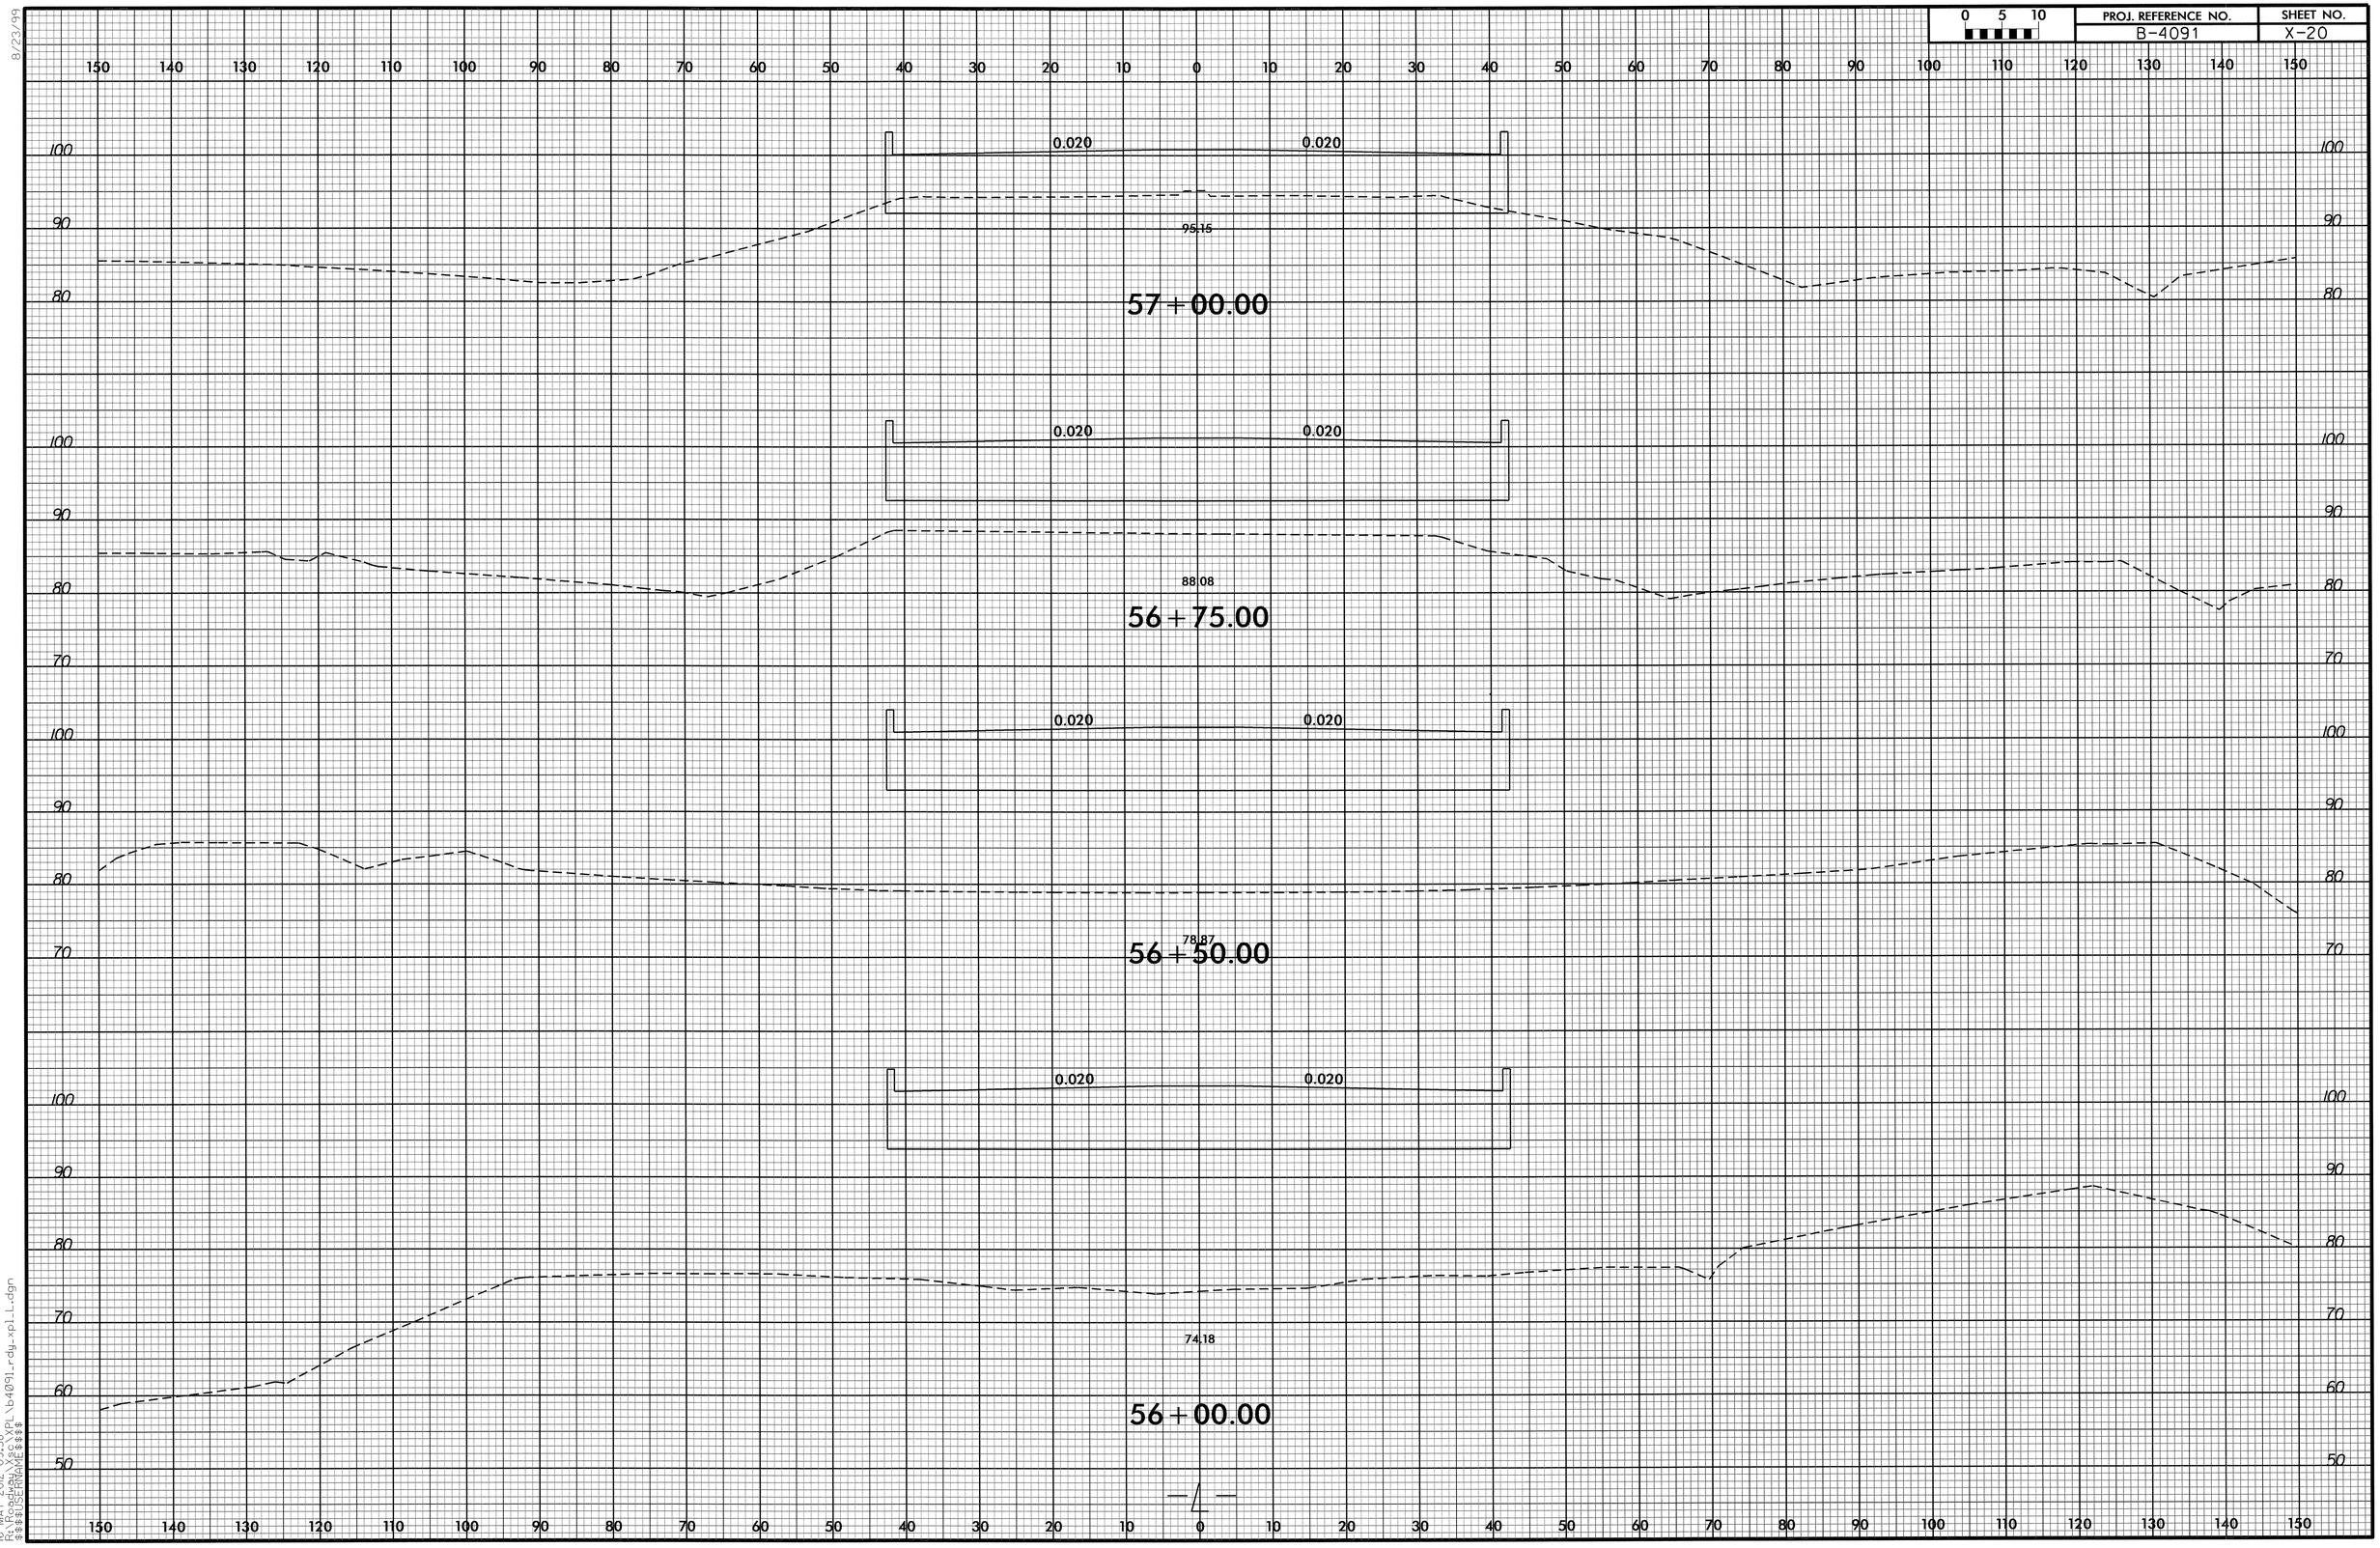

8/23/99
16-MAY-2012 09:58
R:\Roadway\Proj\XPL\b4091_rdy_xpl_L.dgn
$$$$USERNAME$$$$

0 5 10	PROJ. REFERENCE NO.	SHEET NO.
	B-4091	X-21

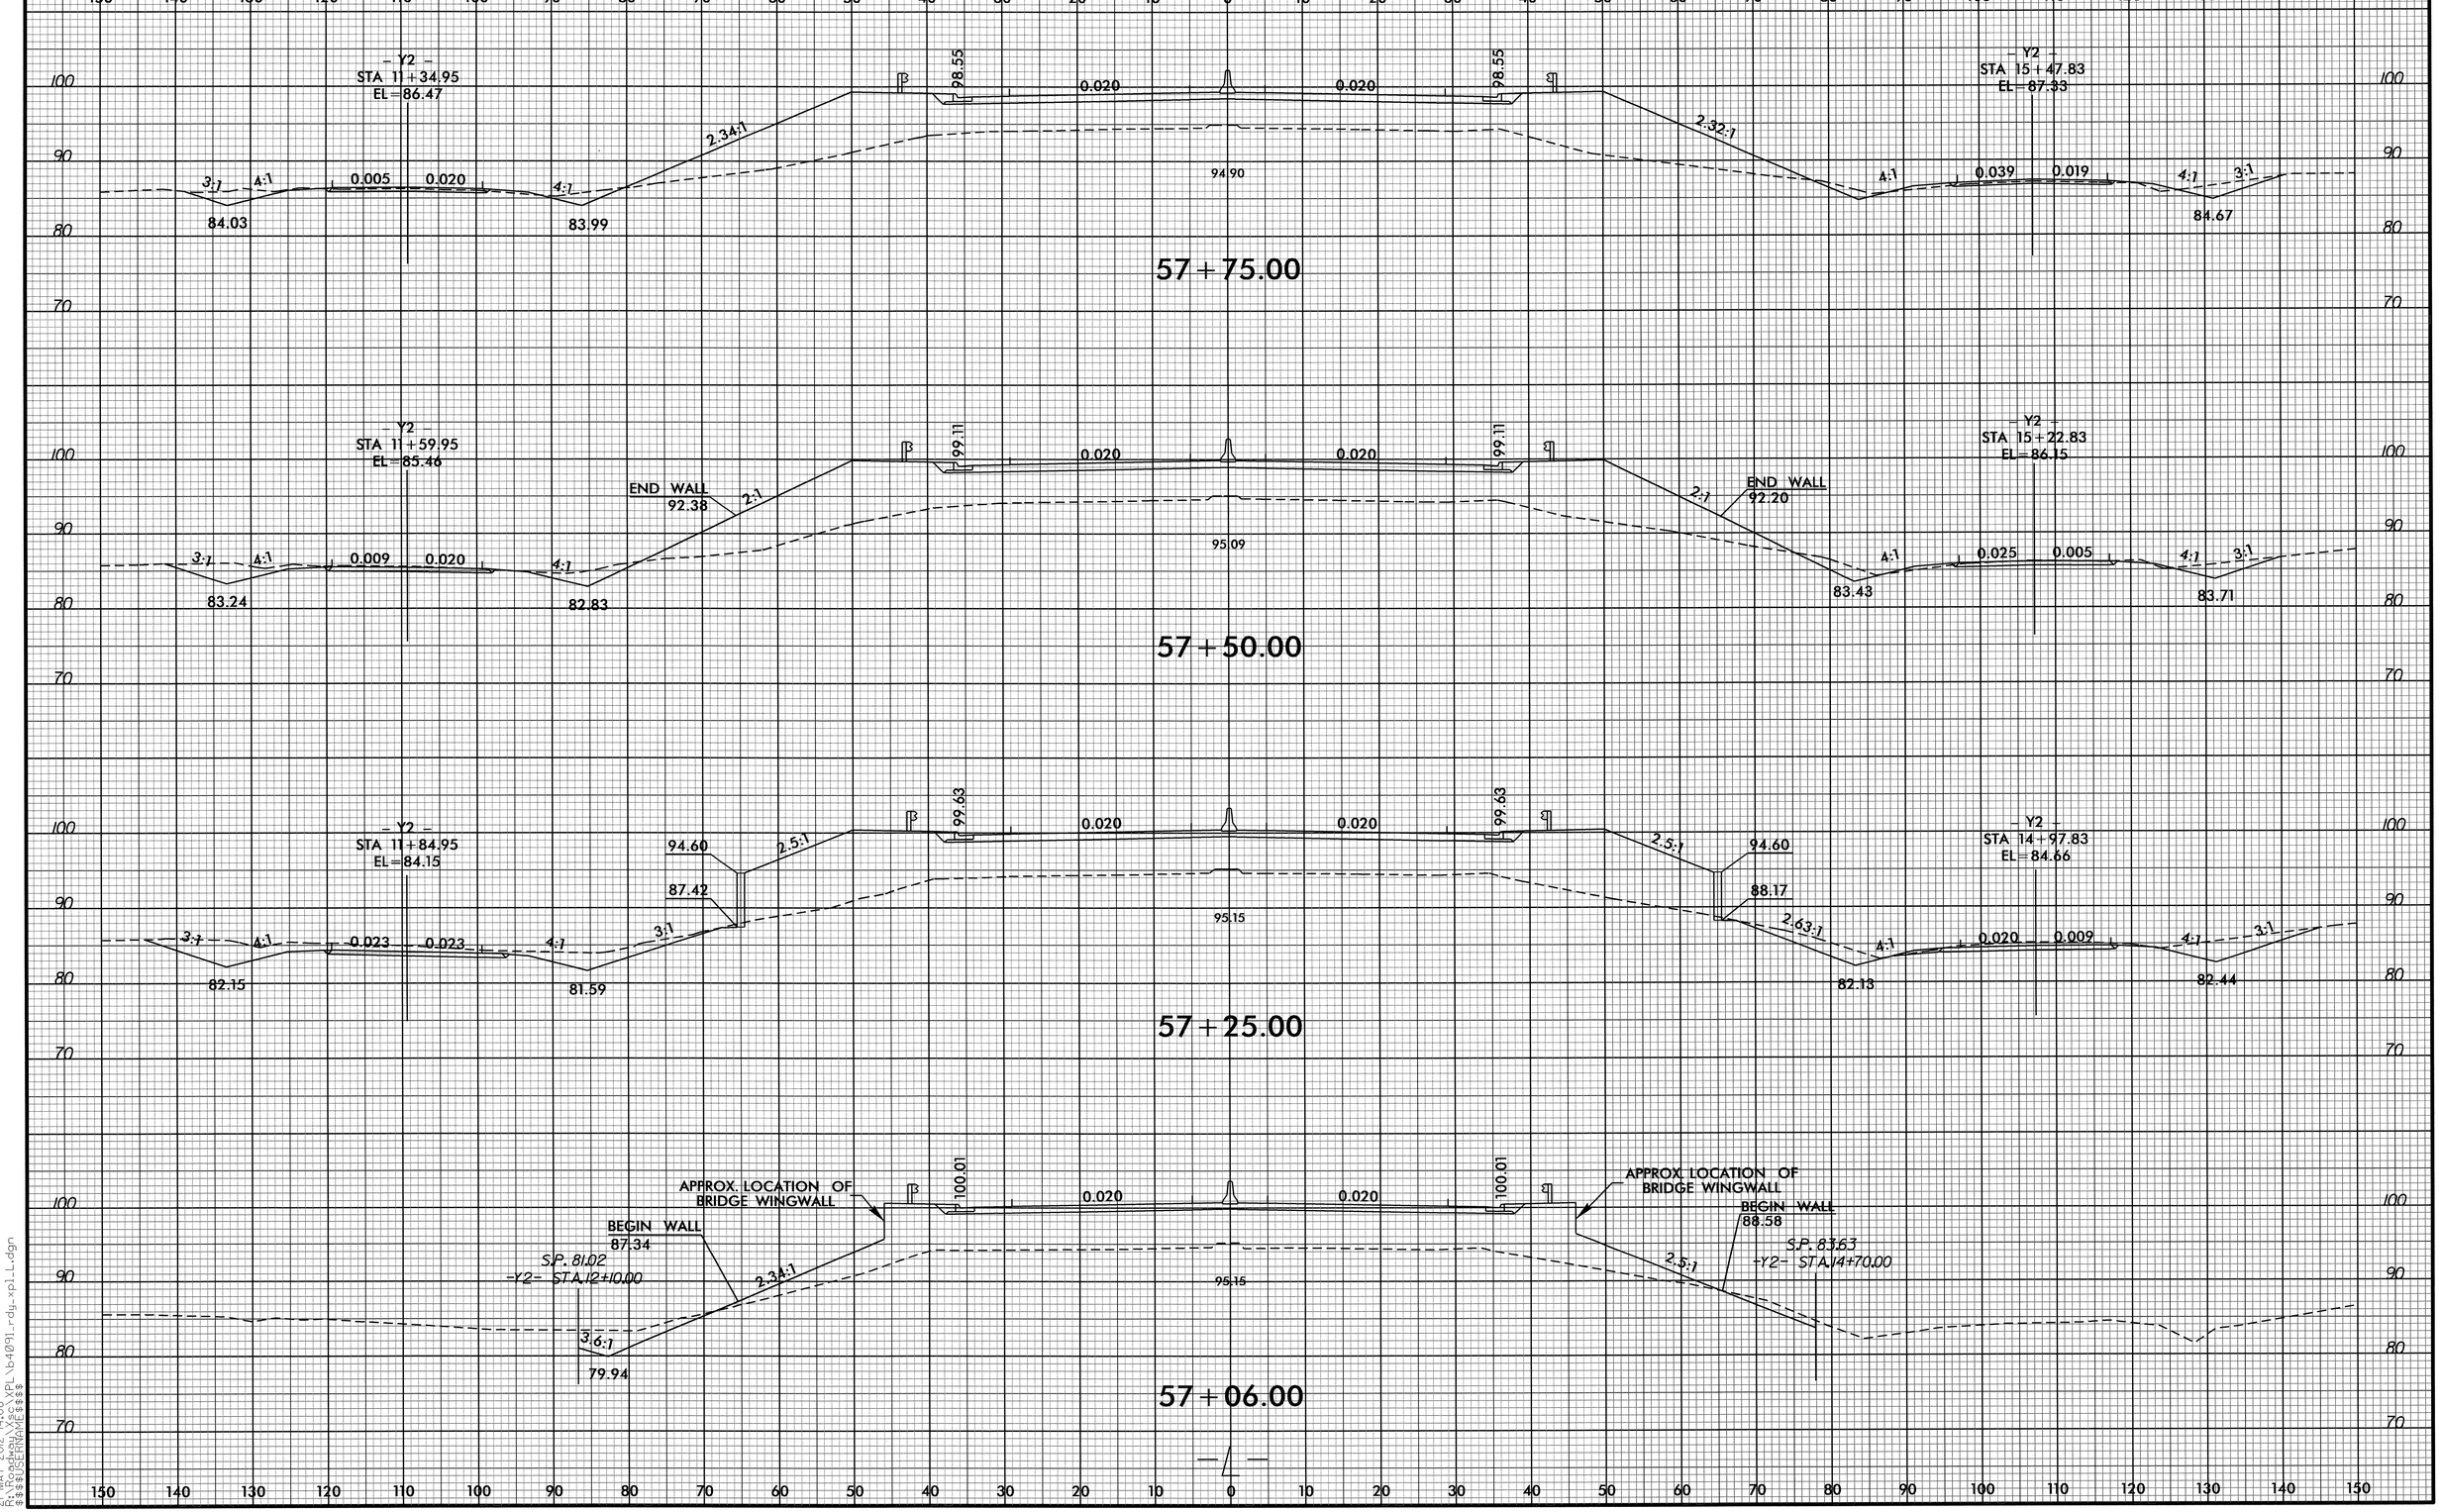

21-MAY-2012 14:08
R:\Roadway\Esc\XPL\b4091_rdy_xpl_L.dgn
$$$$USERNAME$$$$

8/23/99

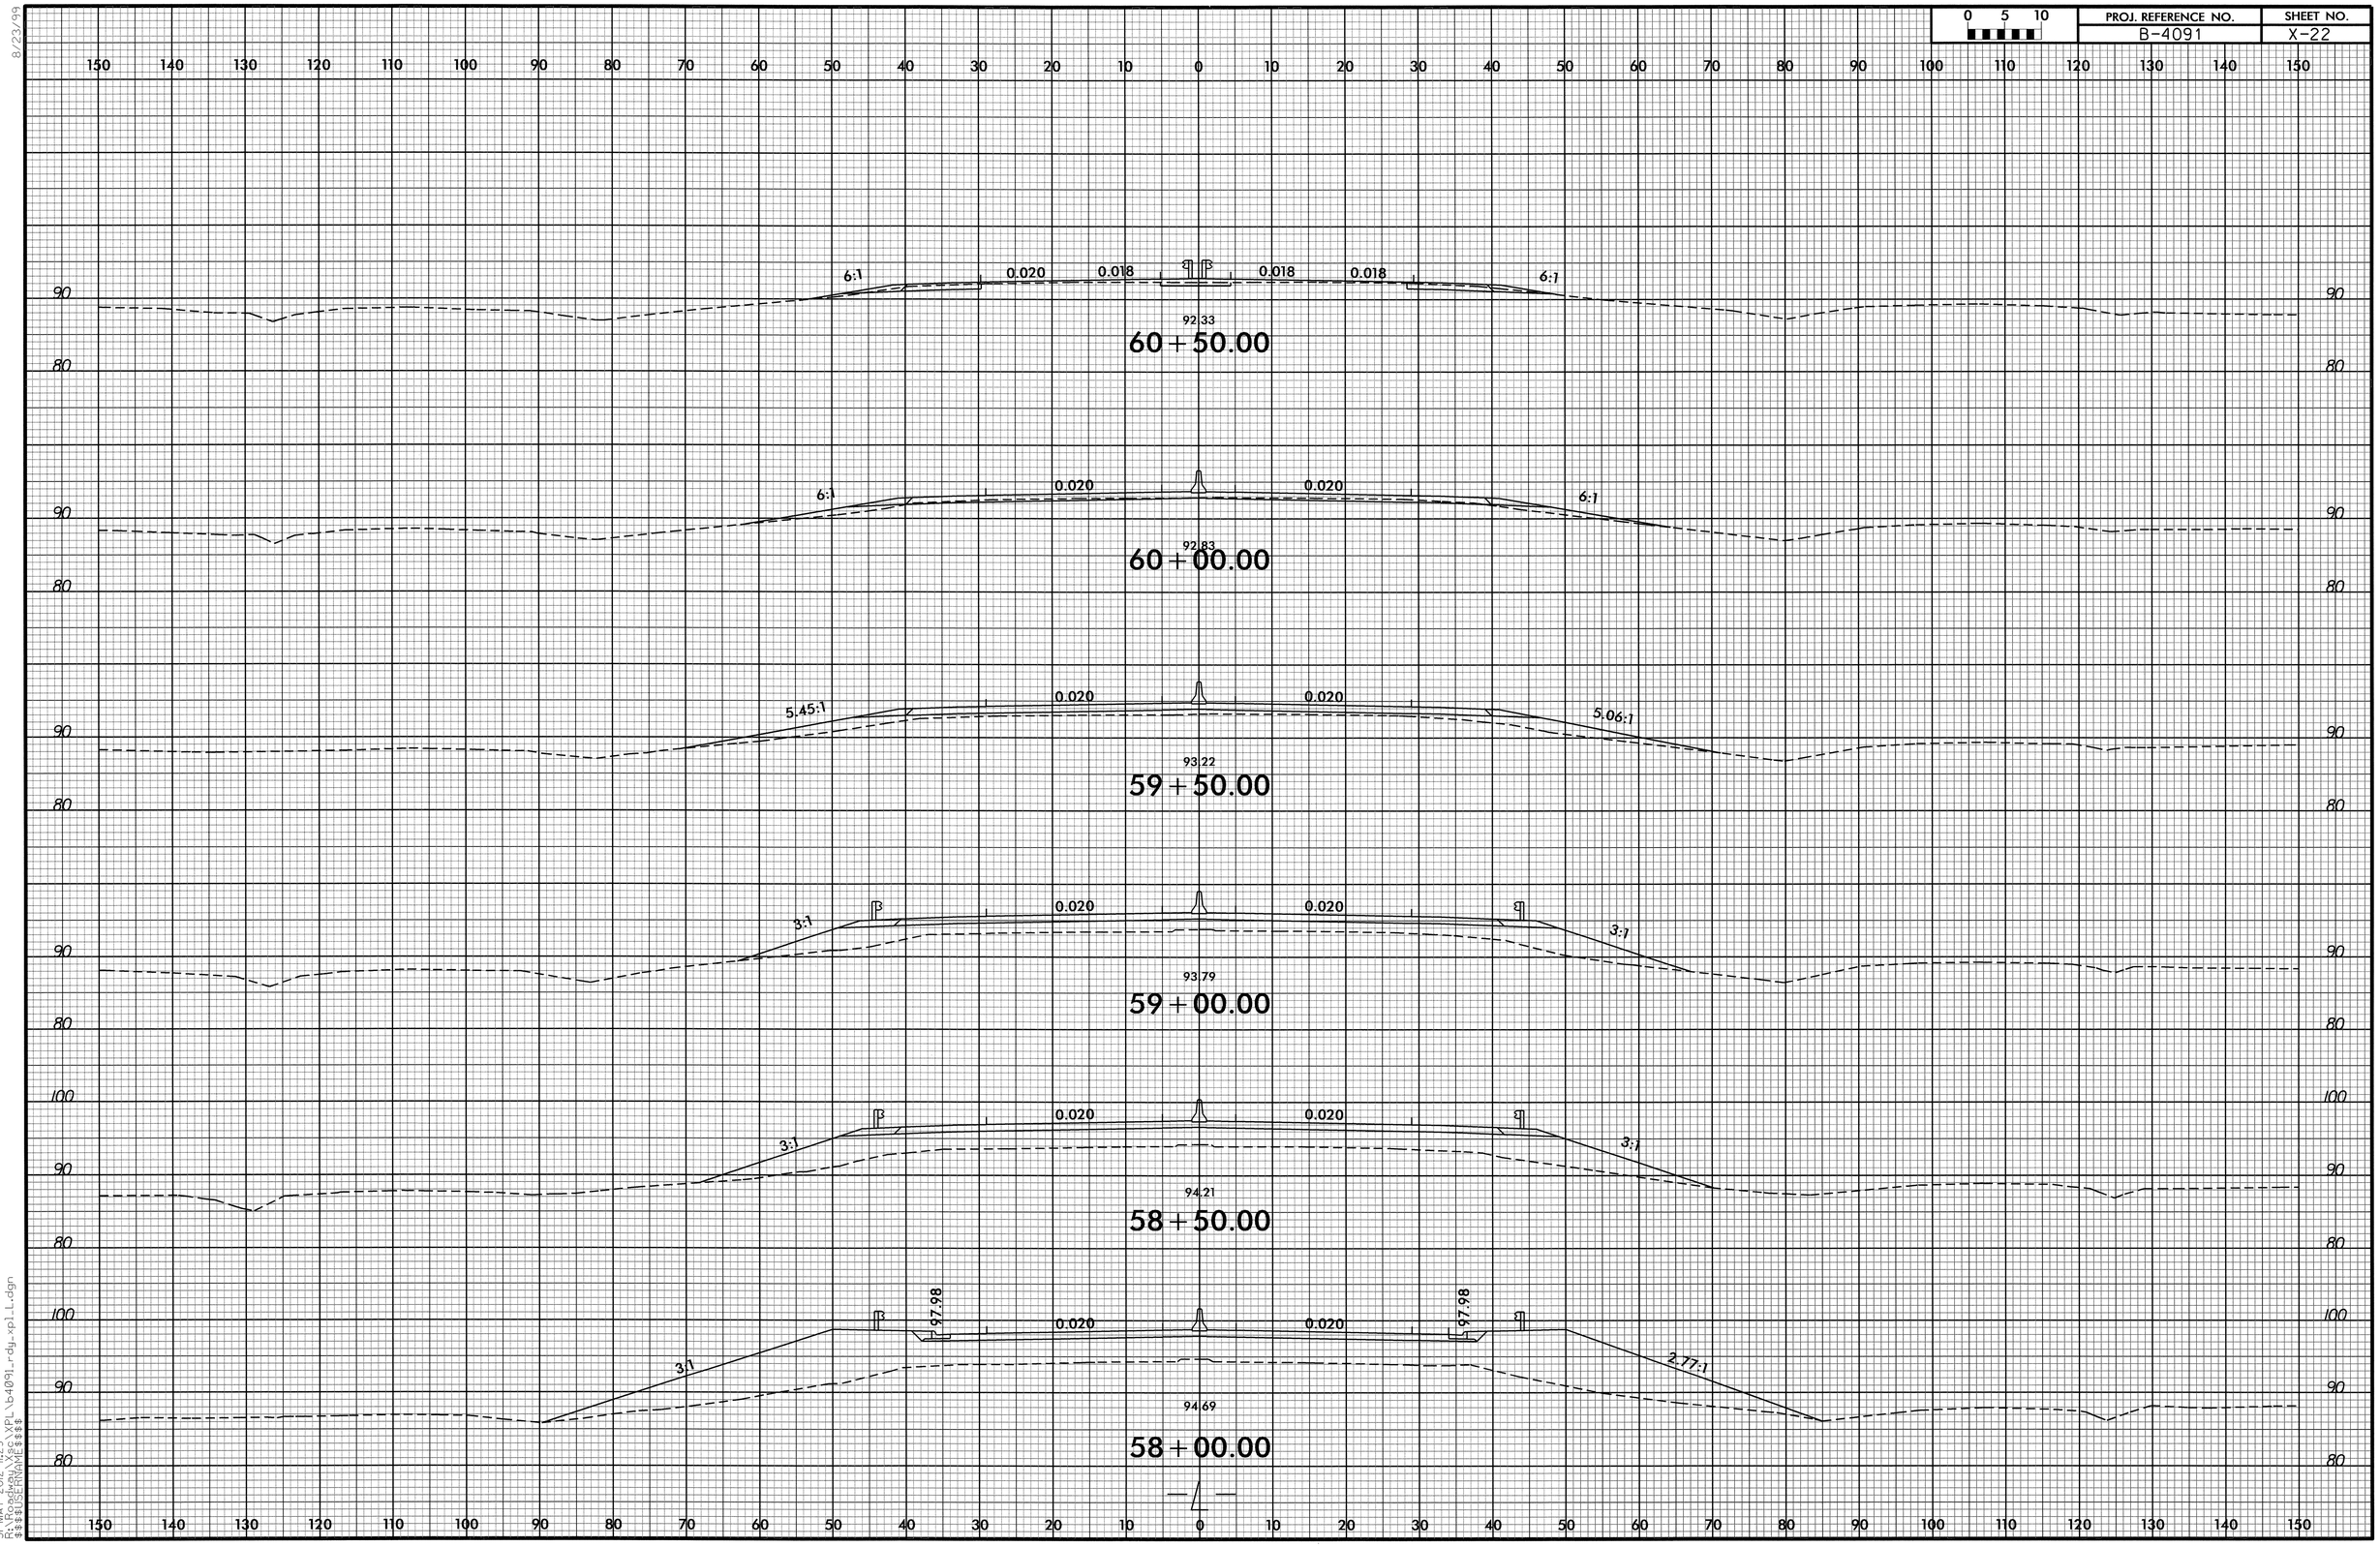

0 5 10
PROJ. REFERENCE NO.
B-4091
SHEET NO.
X-22
6:1
0.020
0.018
0.018
0.018
6:1
92.33
60+50.00
6:1
0.020
0.020
6:1
92.83
60+00.00
5.45:1
0.020
0.020
5.06:1
93.22
59+50.00
3:1
0.020
0.020
3:1
93.79
59+00.00
3:1
0.020
0.020
3:1
94.21
58+50.00
97.98
97.98
3:1
0.020
0.020
2.77:1
94.69
58+00.00

8/23/99

0 5 10	PROJ. REFERENCE NO.	SHEET NO.
	B-4091	X-23

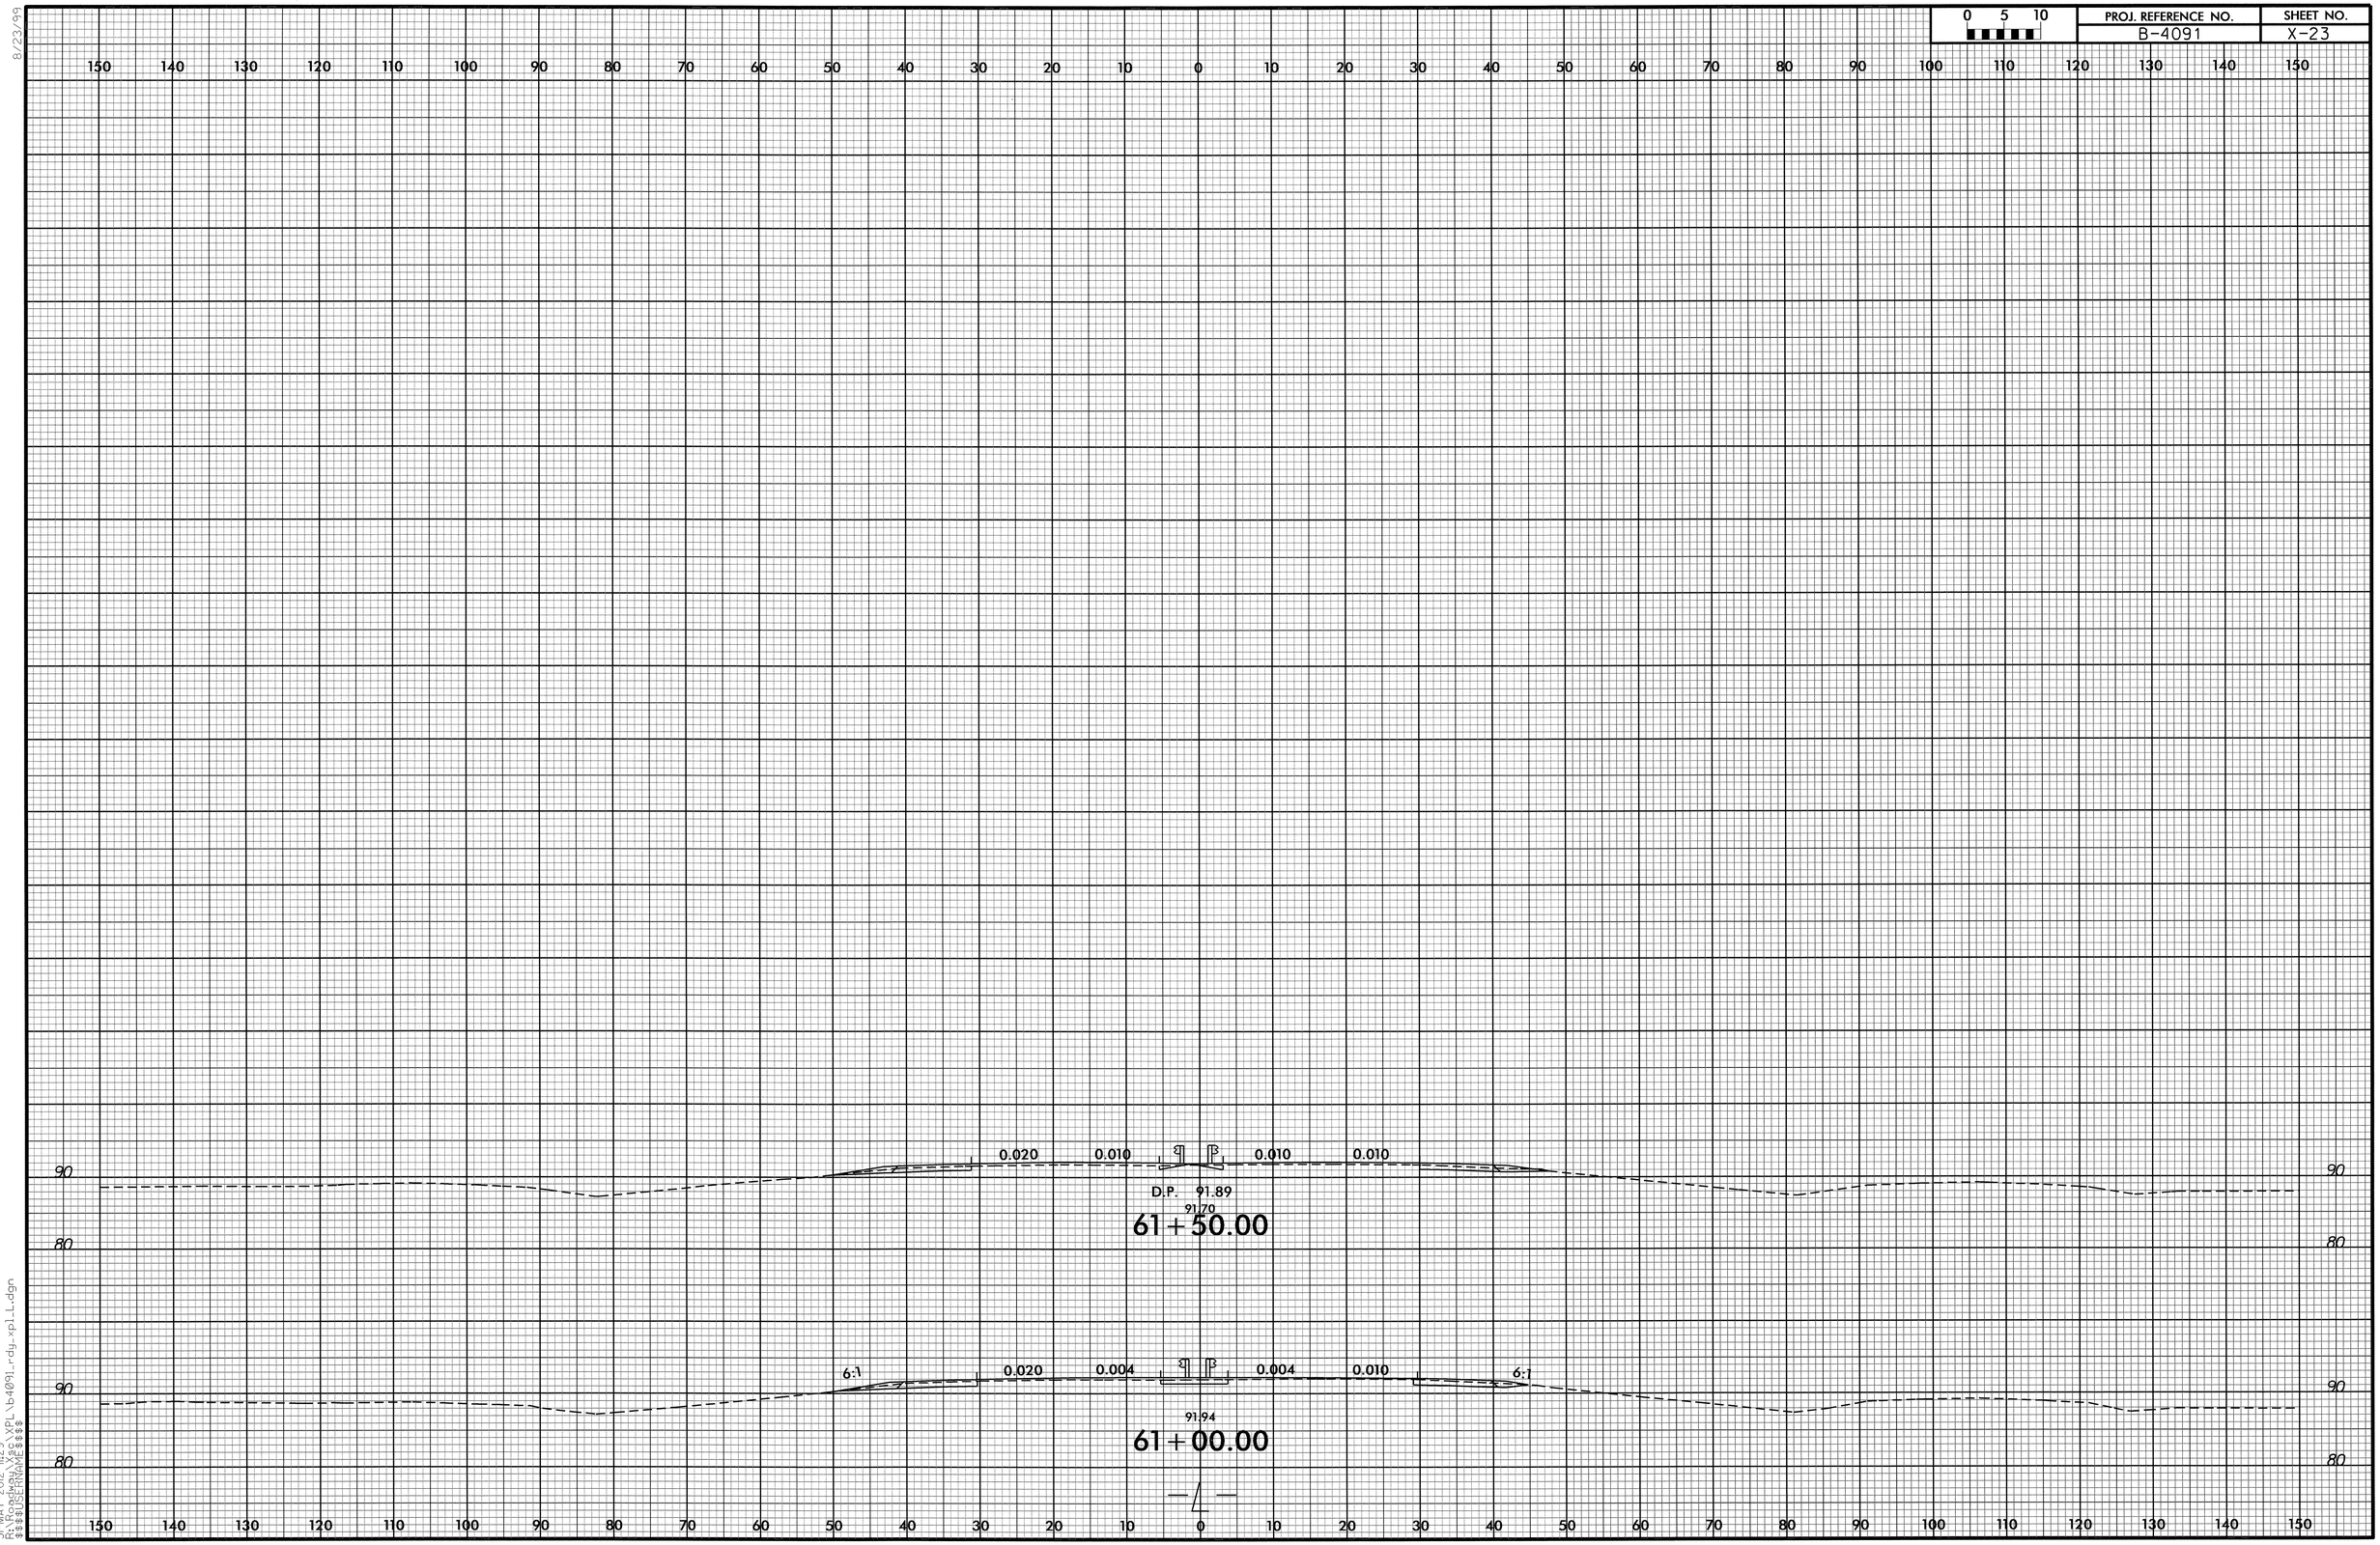

31-MAY-2012 11:29
R:\Roadway\Xsec\XPL\b4091_rdy_xpl_L.dgn
$$$$USERNAME$$$$

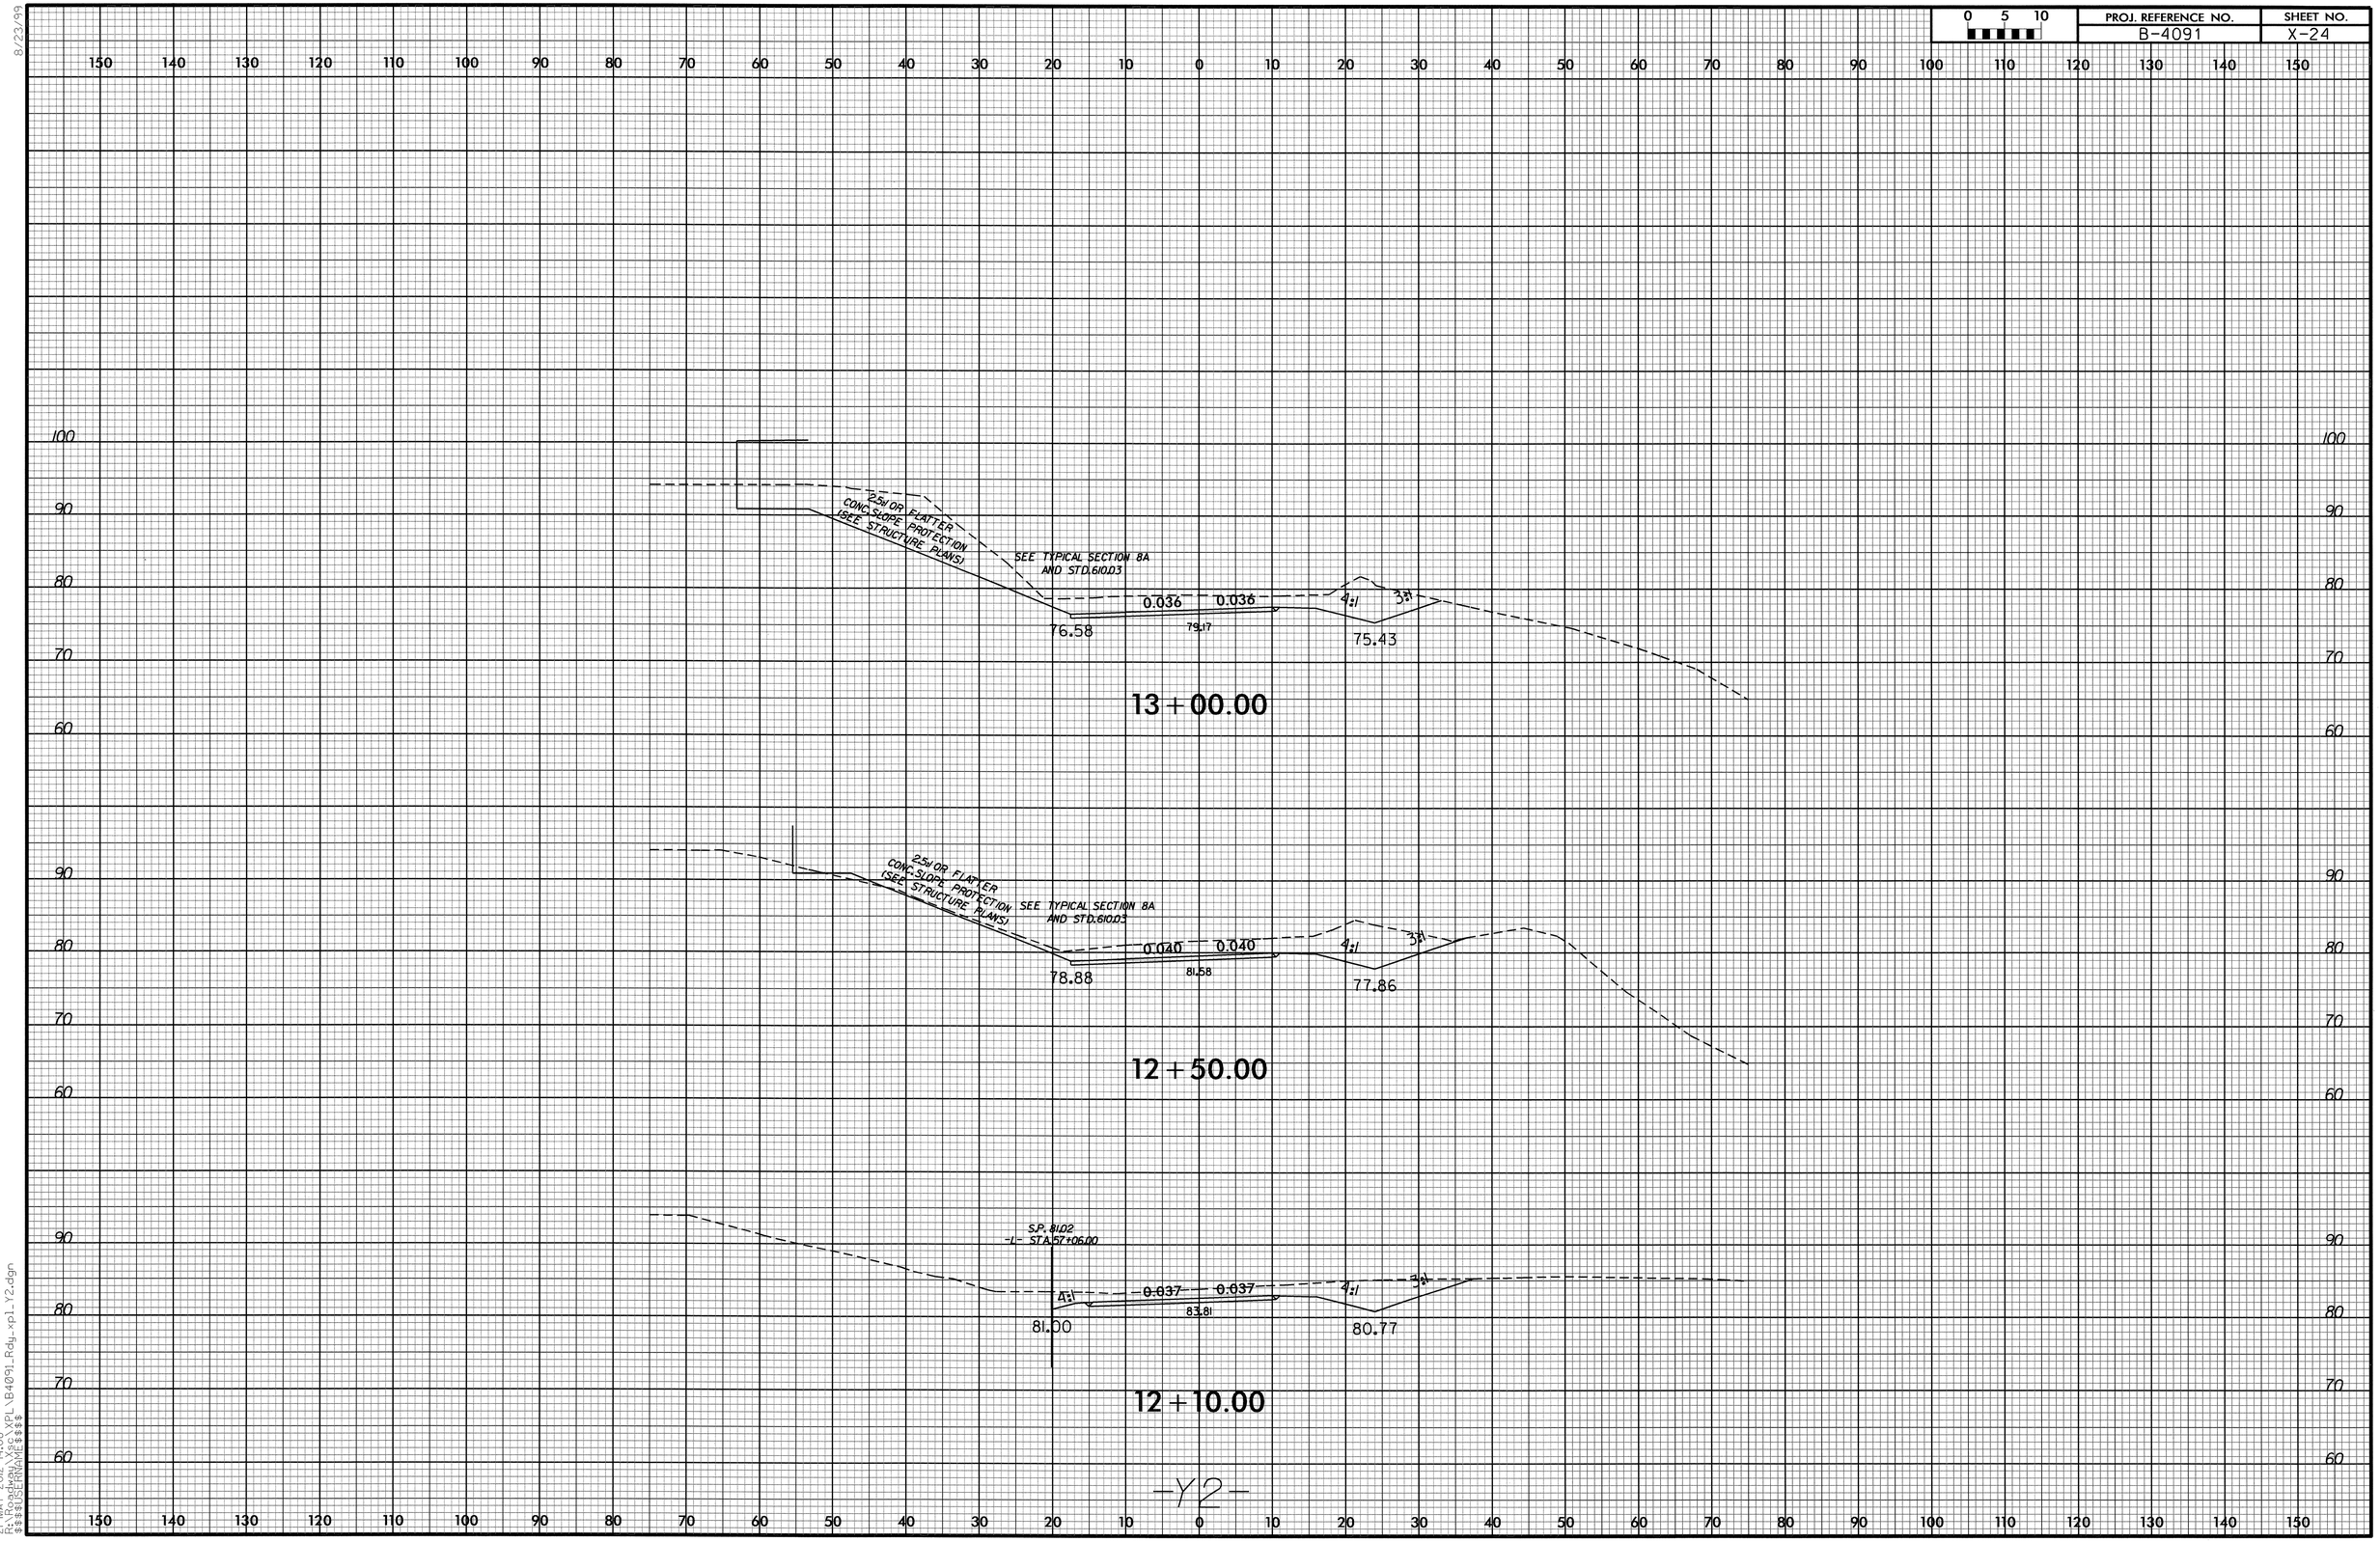

8/23/99
21-MAY-2012 14:08
R:\Roadway\Misc\XPL\B4091_Rdy_xpl_Y2.dgn
$$$$USERNAME$$$$

PROJ. REFERENCE NO.	SHEET NO.
B-4091	X-25

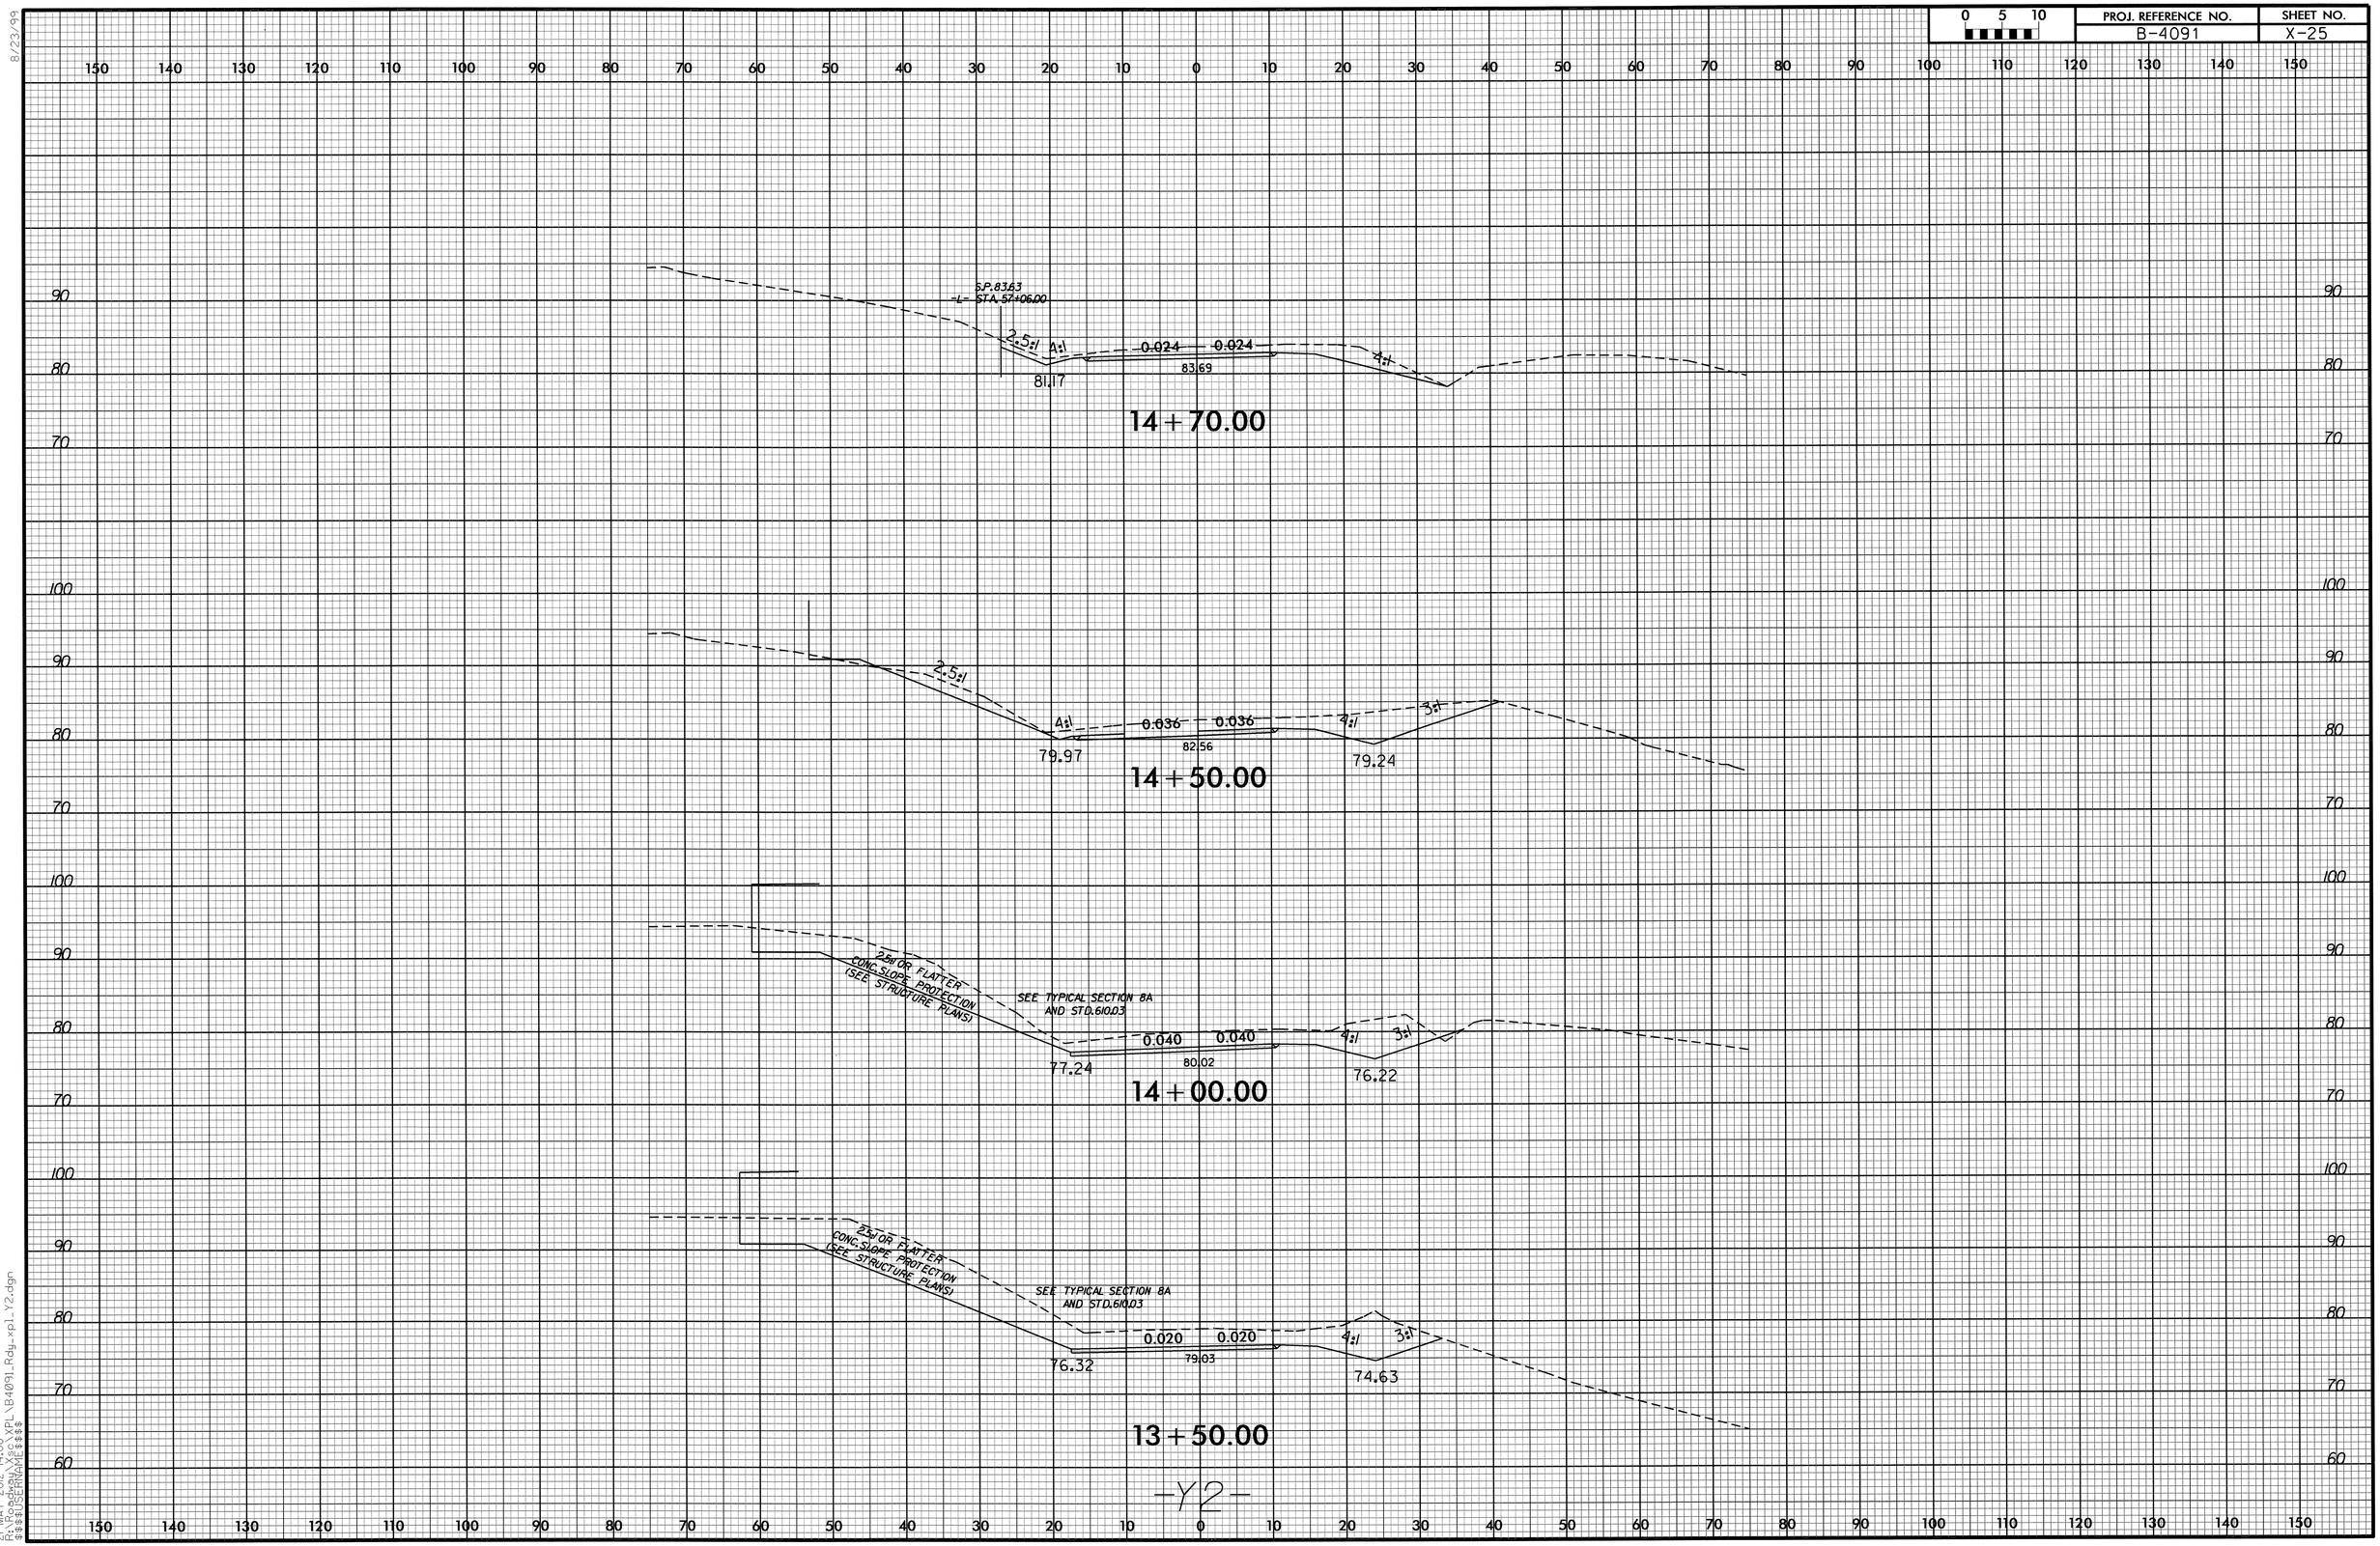

8/23/99

21-MAY-2012 14:08
R:\Roadway\Proj\B4091_Rdy_xpl_Y2.dgn
$$$$USERNAME$$$$

8/23/99

0 5 10	PROJ. REFERENCE NO.	SHEET NO.
	B-4091	X-26

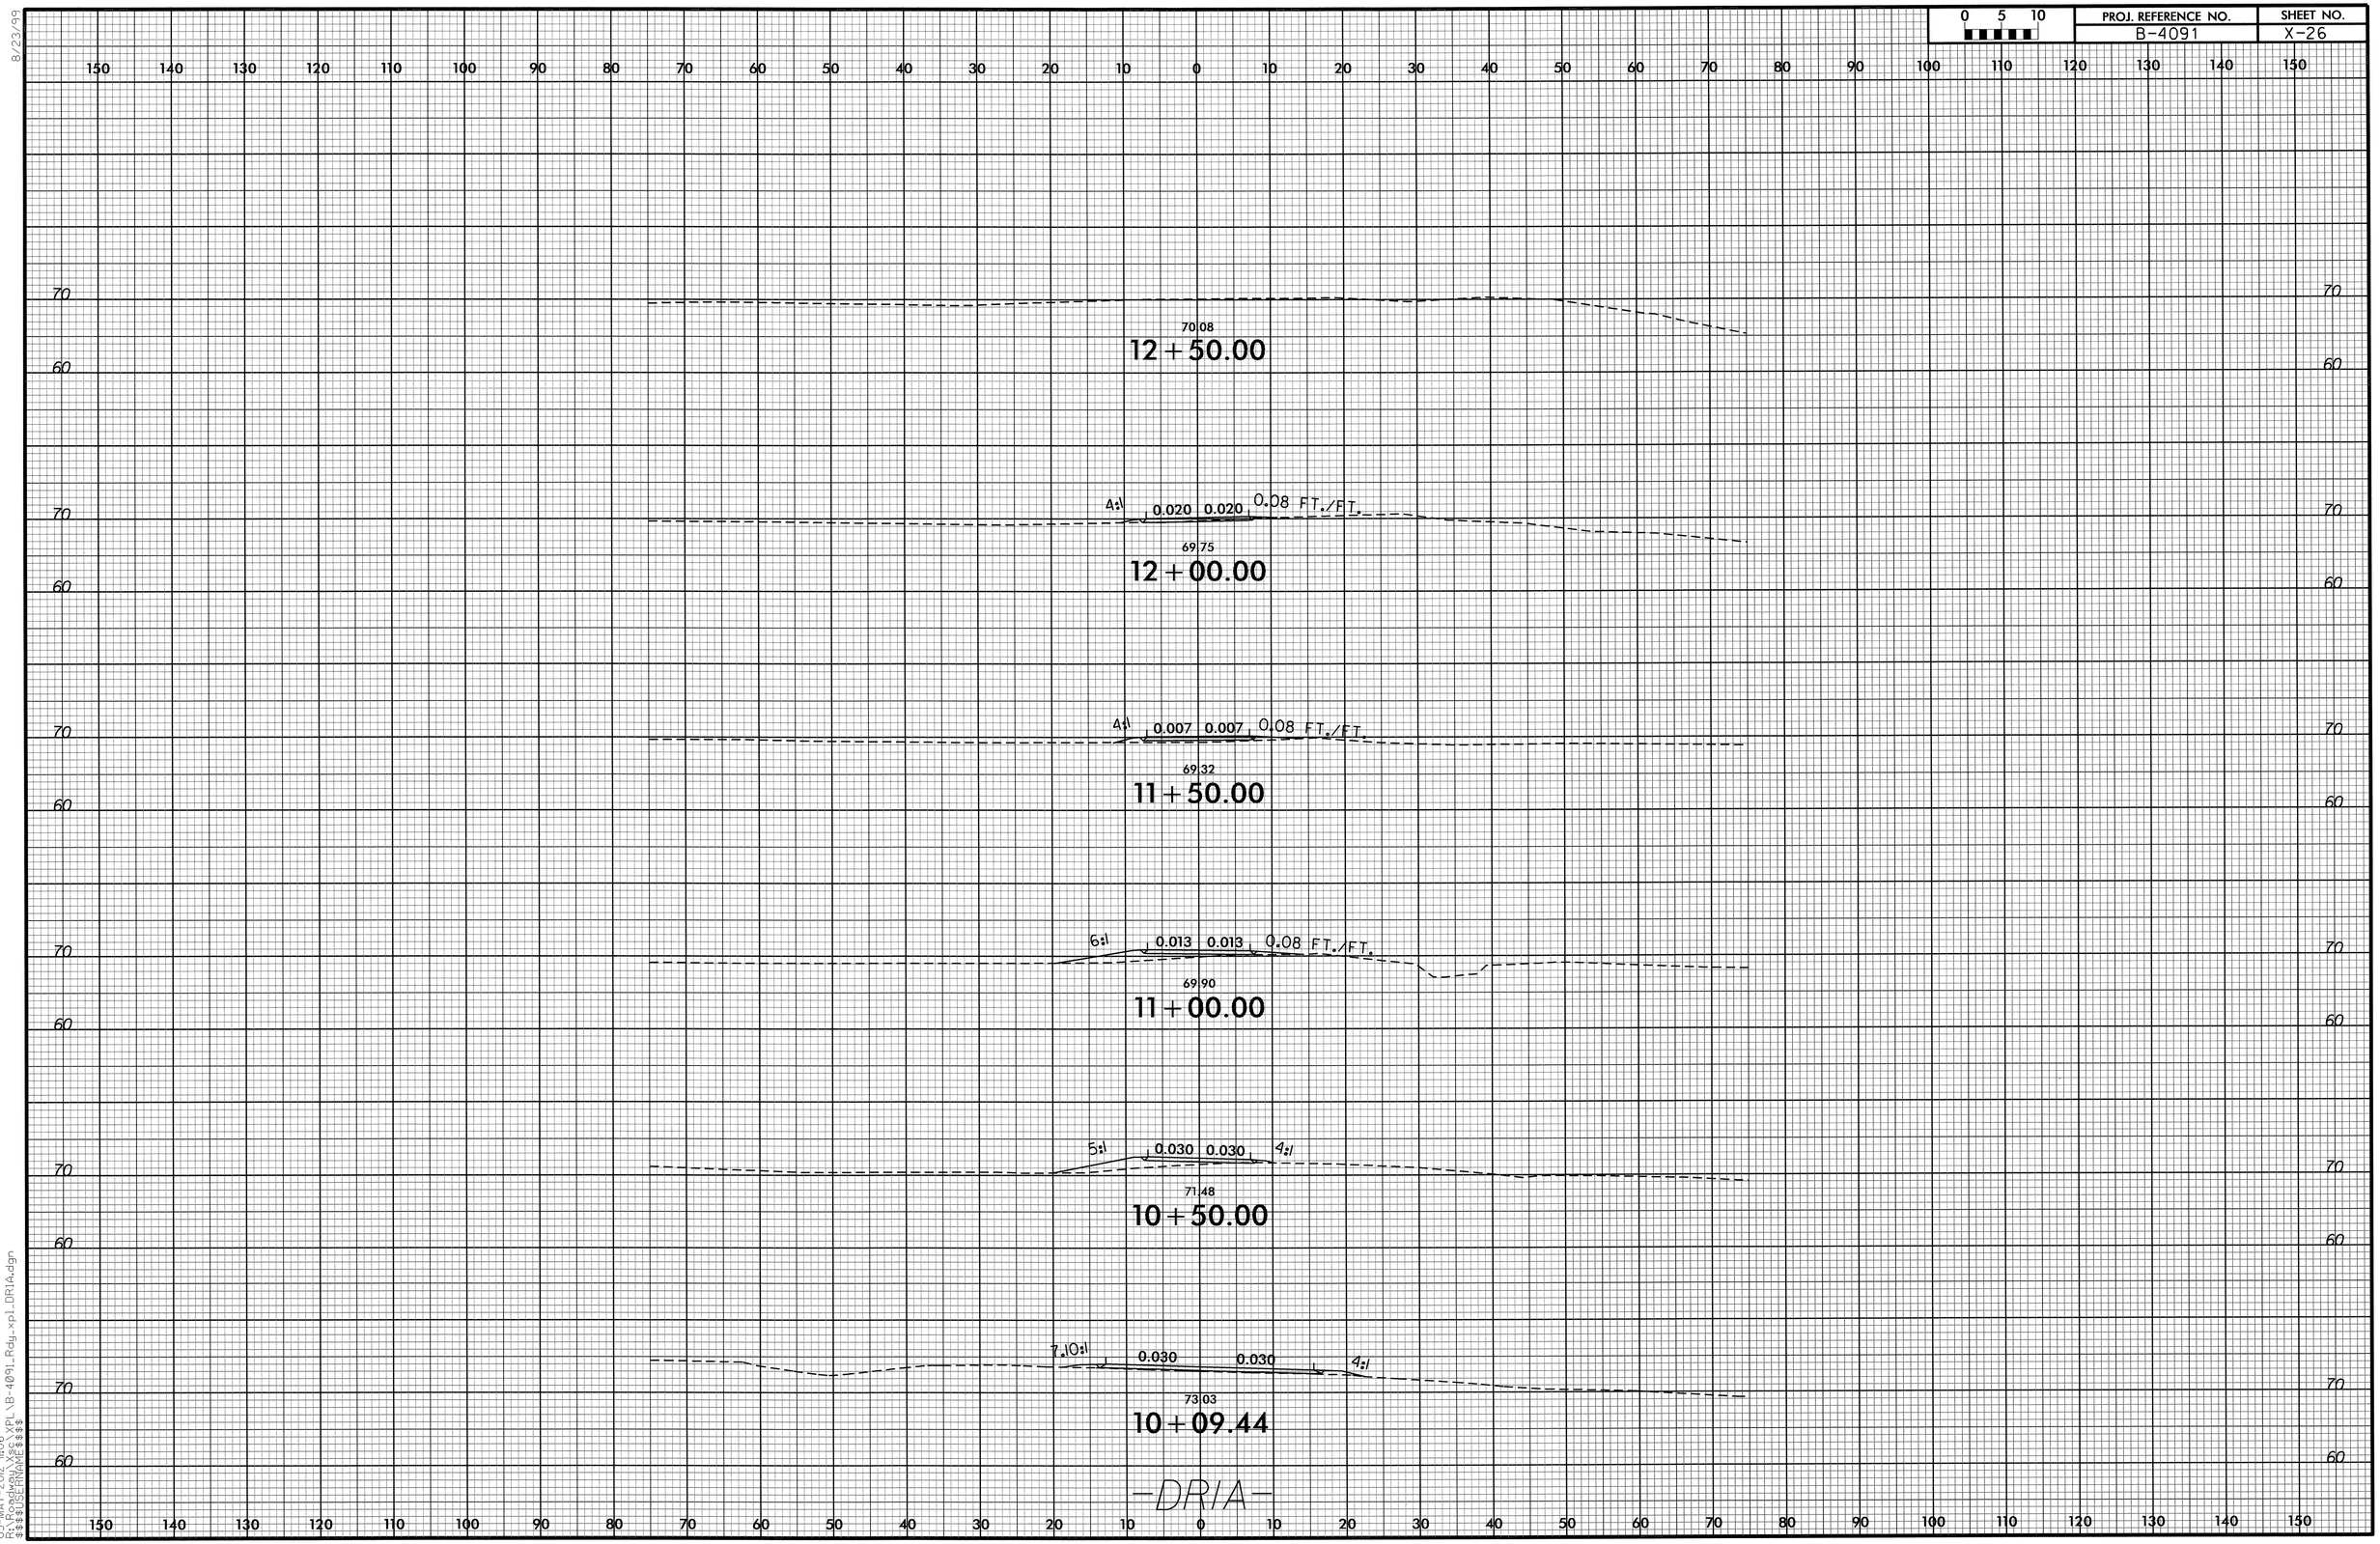

03-MAY-2012 11:06
R:\Roadway\Proj\XPL\B-4091_Rdy_xpl_DRIA.dgn
$$$$USERNAME$$$$

0 5 10	PROJ. REFERENCE NO.	SHEET NO.
	B-4091	X-27

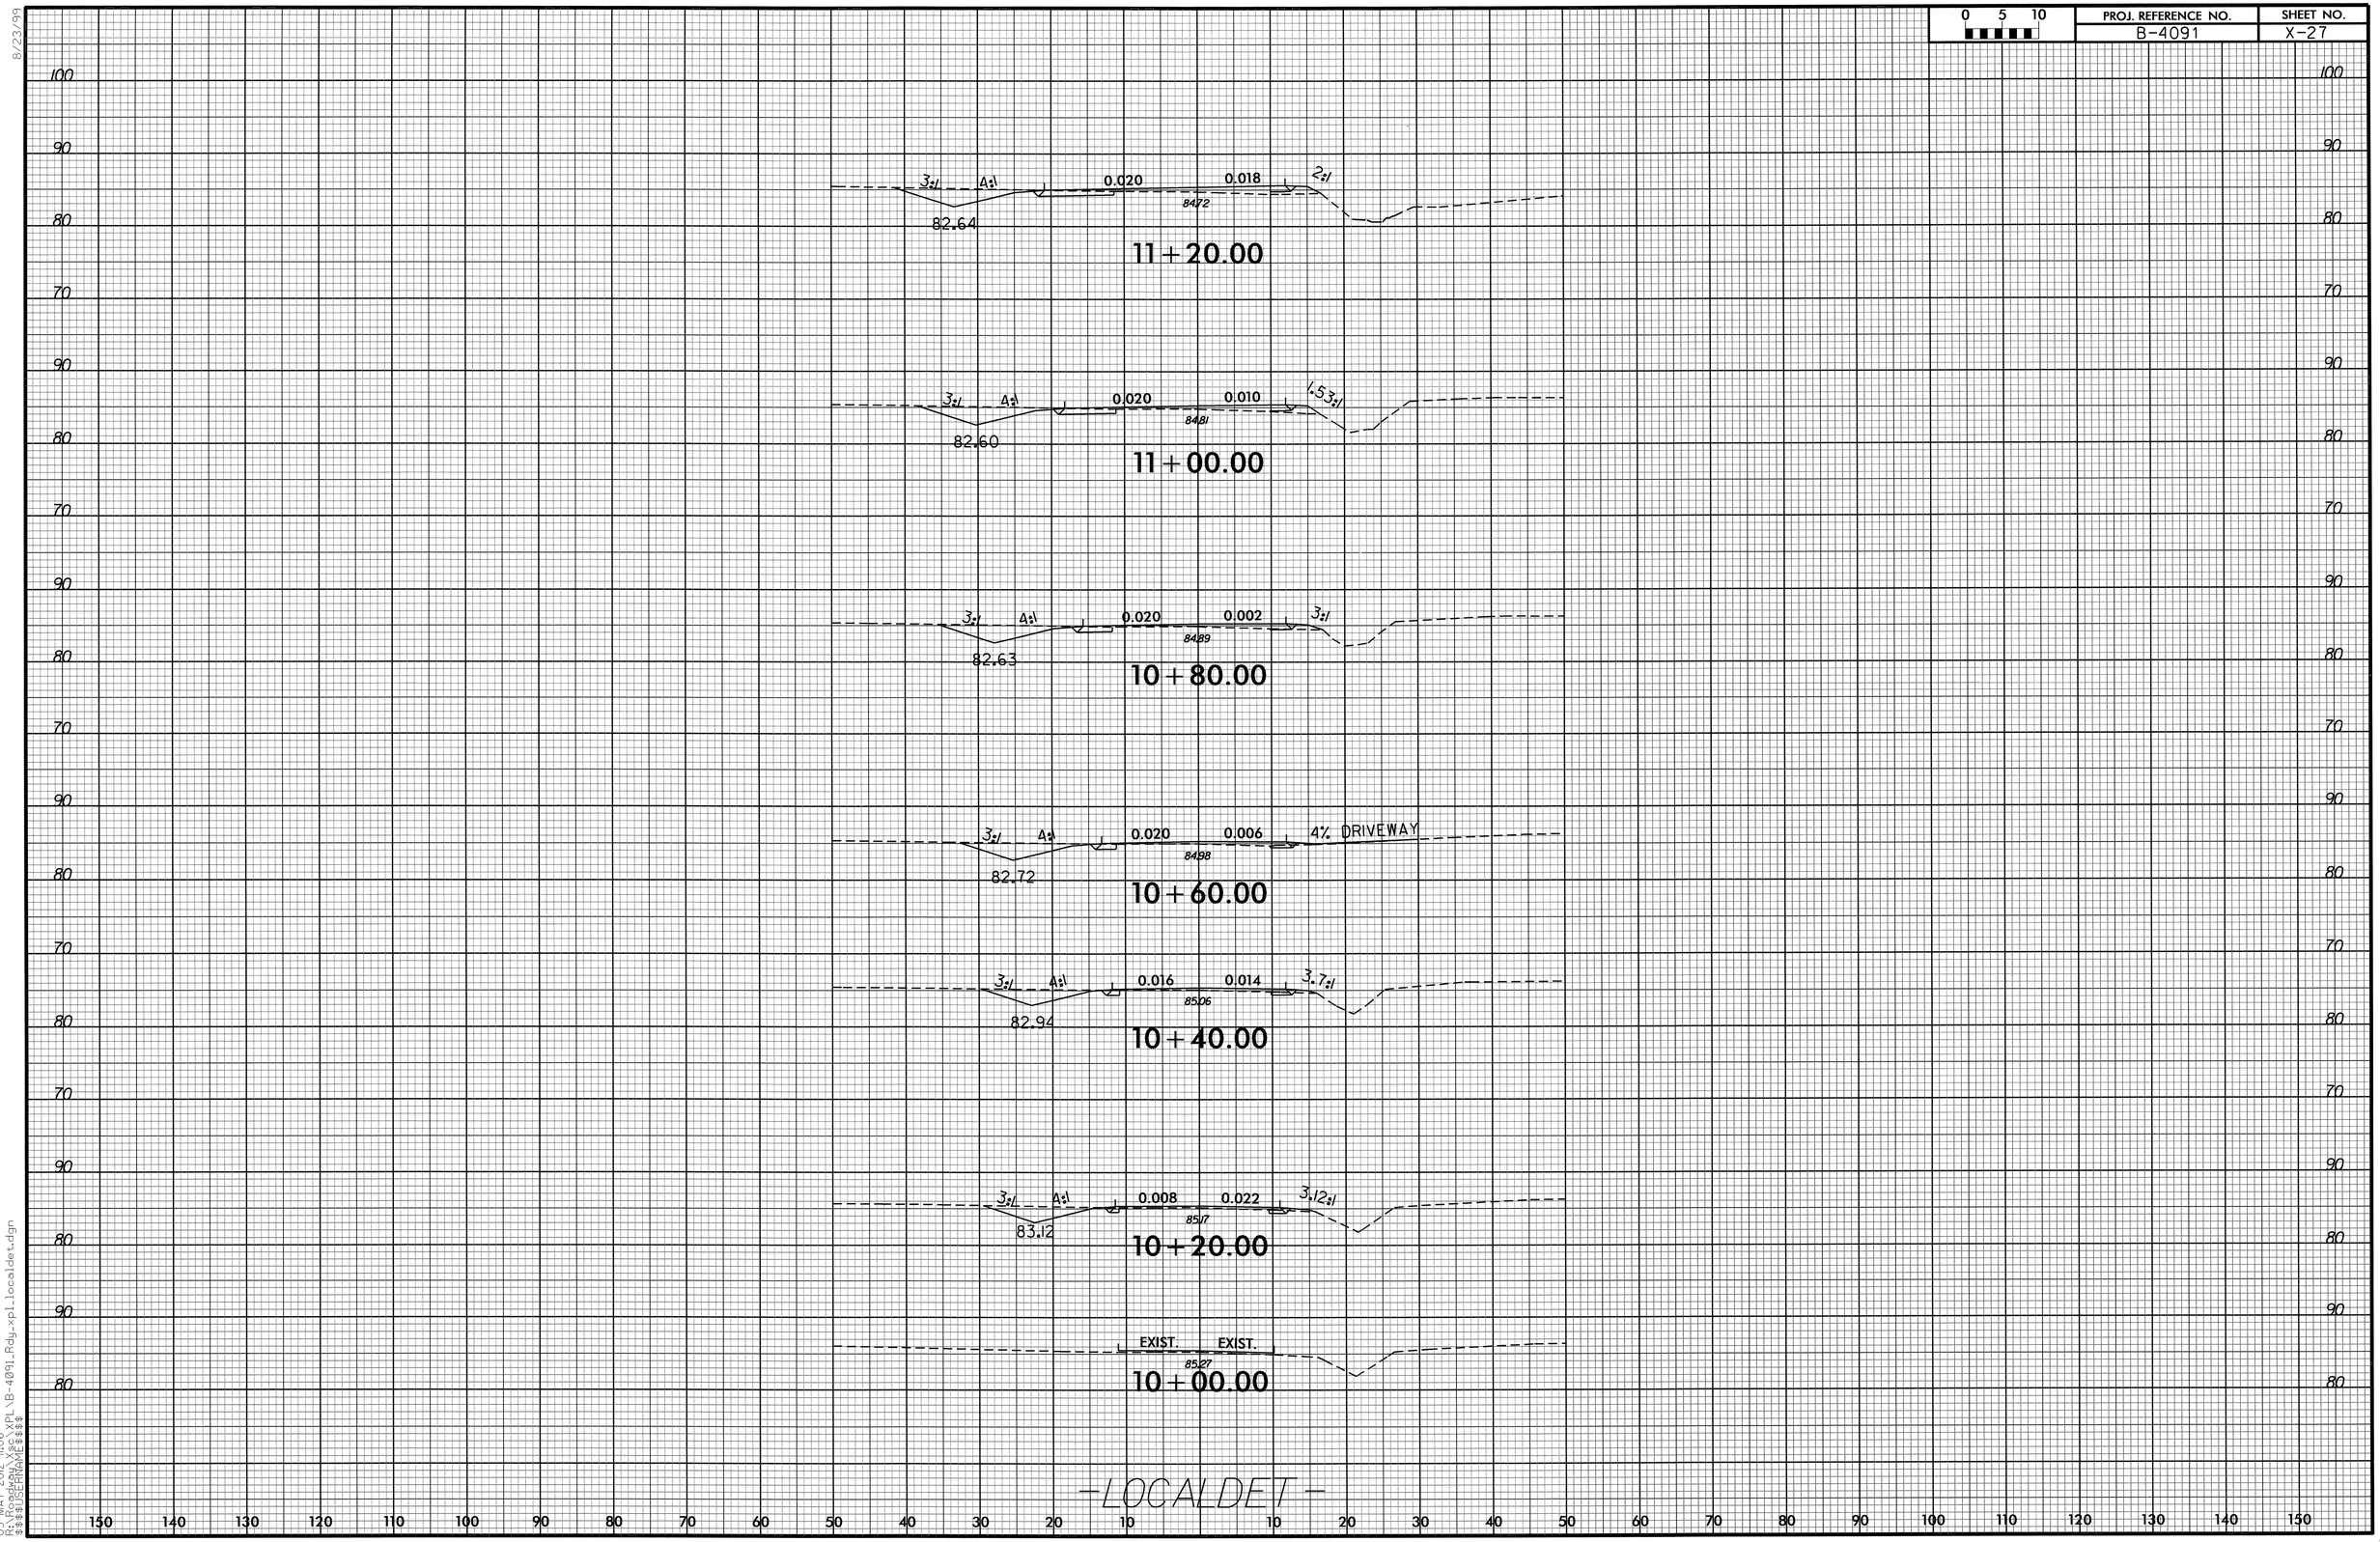

8/23/99

03-MAY-2012 11:06
R:\Roadway\Proj\XPL\B-4091_Rdy_xpl_localdet.dgn
$$$$USERNAME$$$$

0 5 10	PROJ. REFERENCE NO.	SHEET NO.
	B-4091	X-28

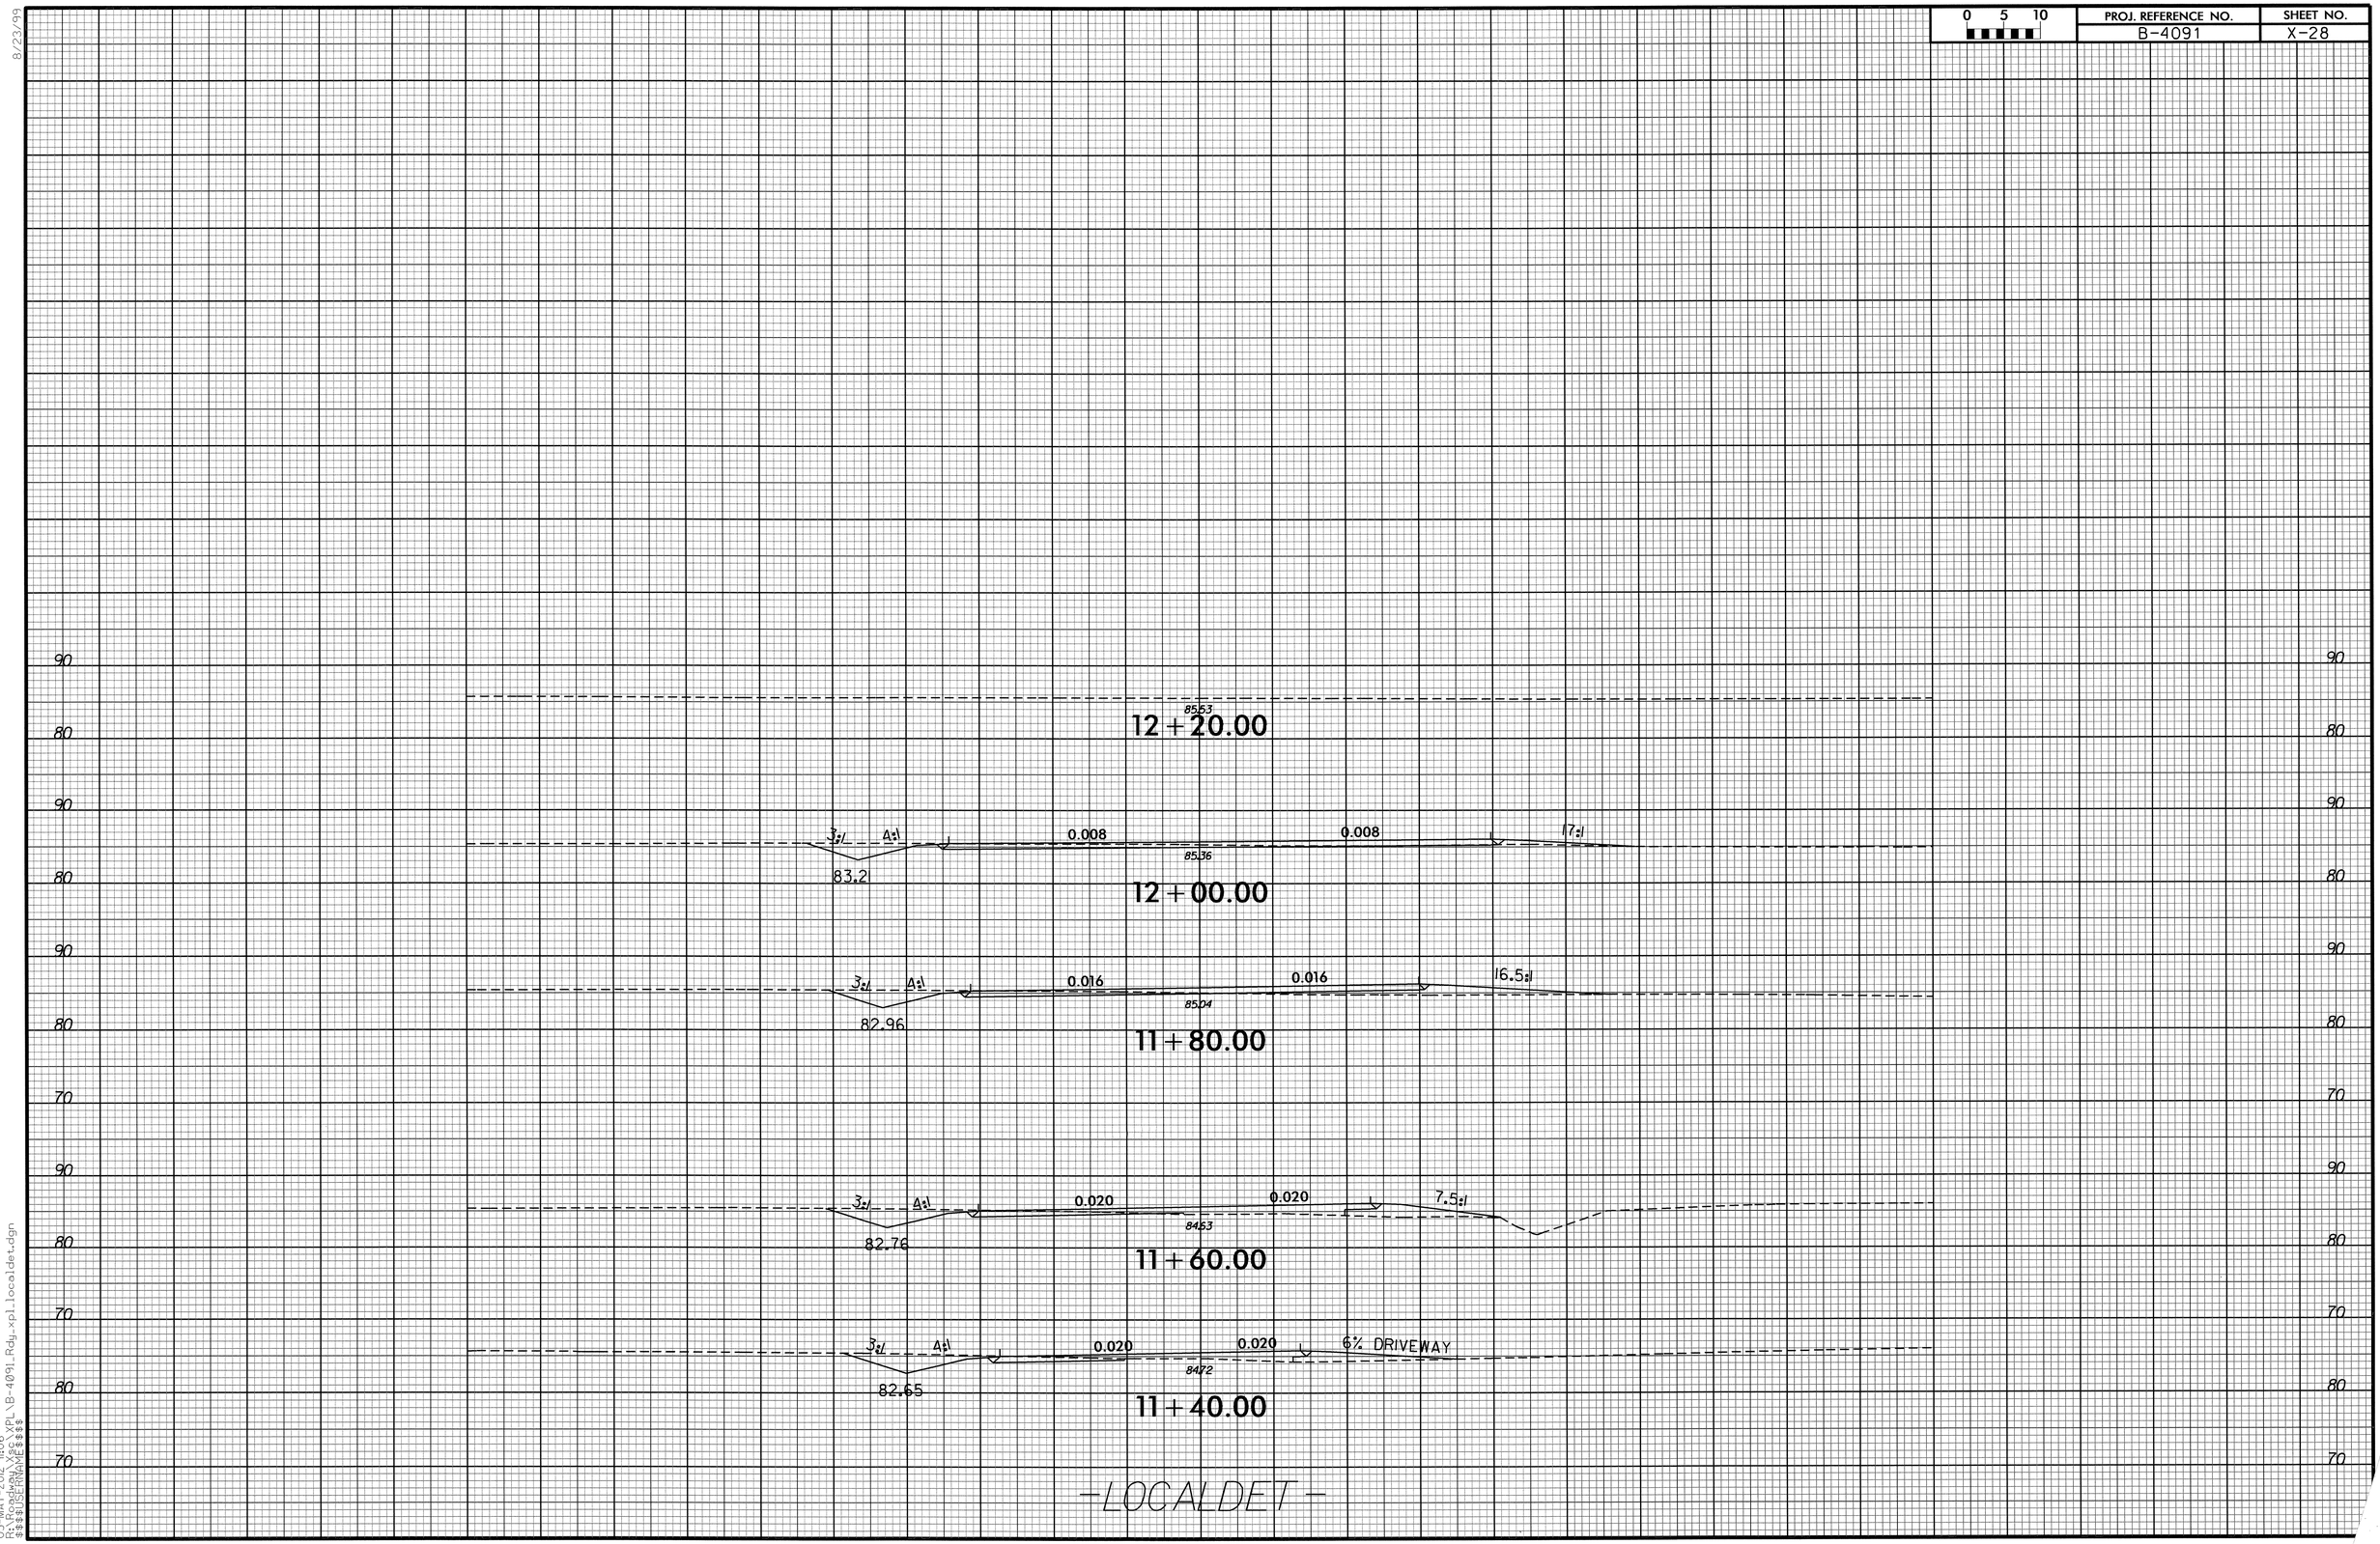

8/23/99
03-MAY-2012 11:06
R:\Roadway\Se\XPL\B-4091_Rdy_xpl_localdet.dgn
$$$$USERNAME$$$$