PROJ. REFERENCE NO.	SHEET NO.
U-2809B	X-1A

STATE OF NORTH CAROLINA
DIVISION OF HIGHWAYS

CROSS-SECTION SUMMARY

Quantities are approximate only. The Resident Engineer will recross-section the work accurately when the project is staked out. These cross-section notes will be used in computing the final quantities for which the contractor will be paid.

NOTE: EMBANKMENT COLUMN DOES NOT INCLUDE BACKFILL FOR UNDERCUT

Station L Lt	Uncl. Exc. (cu. yd.)	Embt (cu. yd.)
111+00.00	0	0
111+50.00	4	6
112+00.00	19	7
112+50.00	21	13
113+00.00	7	39
113+50.00	4	69
114+00.00	5	93
114+50.00	4	113
115+00.00	2	103
115+50.00	2	73
116+00.00	1	90
116+50.00	0	140
117+00.00	1	180
117+50.00	2	187
118+00.00	2	183
118+50.00	1	171
119+00.00	0	138
119+50.00	0	94
120+00.00	5	46
120+50.00	73	17
121+00.00	113	5
121+50.00	47	13
122+00.00	4	34
122+50.00	1	51
123+00.00	0	62
123+50.00	0	66
124+00.00	1	47
124+50.00	1	54
125+00.00	0	68
125+50.00	3	39
126+00.00	7	29
126+50.00	13	31
127+00.00	15	30
127+50.00	21	21
128+00.00	27	19
128+50.00	25	30
129+00.00	26	24
129+50.00	28	19
130+00.00	39	12
130+50.00	30	33
131+00.00	7	94
131+50.00	4	123
132+00.00	5	86
132+50.00	5	56
133+00.00	4	59
133+50.00	3	86
134+00.00	2	106
134+50.00	4	87
135+00.00	4	81
135+50.00	1	87
136+00.00	0	118

Station L Lt	Uncl. Exc. (cu. yd.)	Embt (cu. yd.)
136+00.00	0	0
136+50.00	0	130
137+00.00	0	118
137+50.00	0	128
138+00.00	0	119
138+50.00	0	108
139+00.00	0	74
139+50.00	0	112
140+00.00	0	162
140+50.00	0	148
141+00.00	0	150
141+50.00	1	136
142+00.00	1	118
142+50.00	1	66
143+00.00	5	18
143+50.00	6	42
144+00.00	6	70
144+50.00	6	40
145+00.00	5	5
145+50.00	1	25
146+00.00	0	49
146+50.00	0	54
147+00.00	0	92
147+50.00	0	135
148+00.00	0	161
148+50.00	0	98
149+00.00	0	102
149+50.00	0	196
150+00.00	0	195
150+50.00	0	175
151+00.00	0	164
151+50.00	0	141
152+00.00	0	105
152+50.00	0	82
153+00.00	1	64
153+50.00	13	30
154+00.00	32	9
154+50.00	32	7
155+00.00	14	12
155+50.00	2	43
156+00.00	0	114
156+50.00	0	179
157+00.00	0	98
157+50.00	0	62
158+00.00	0	129
158+50.00	0	112
159+00.00	0	71
159+50.00	0	60
160+00.00	1	83
160+50.00	2	114
161+00.00	2	112

Station L Lt	Uncl. Exc. (cu. yd.)	Embt (cu. yd.)
161+00.00	0	0
161+50.00	3	86
162+00.00	4	68
162+50.00	9	38
163+00.00	13	15
163+50.00	9	14
164+00.00	6	14
164+50.00	7	12
165+00.00	5	26
165+50.00	0	55
166+00.00	0	93
166+50.00	0	116
167+00.00	0	107
167+50.00	0	102
168+00.00	0	103
168+50.00	0	86
169+00.00	2	59
169+50.00	9	28
170+00.00	7	24
170+50.00	0	46
171+00.00	0	68
171+50.00	0	88
172+00.00	0	105
172+50.00	0	125
173+00.00	0	153
173+50.00	0	171
174+00.00	0	148
174+50.00	0	88
175+00.00	5	42
175+50.00	19	31
176+00.00	15	46
176+50.00	3	42
177+00.00	3	85
177+50.00	0	163
178+00.00	0	192
178+50.00	0	194
179+00.00	0	110
179+50.00	0	95
180+00.00	0	159
180+50.00	0	184
181+00.00	0	218
181+50.00	0	224
182+00.00	0	254
182+50.00	0	294
183+00.00	0	269
183+50.00	0	193
184+00.00	0	94
184+50.00	11	31
185+00.00	36	15
185+50.00	58	6
186+00.00	67	0
186+50.00	57	0
187+00.00	32	6

Station L Lt	Uncl. Exc. (cu. yd.)	Embt (cu. yd.)
187+50.00	8	6
188+00.00	0	11
188+50.00	1	19
189+00.00	5	17
190+50.00	11	28
191+00.00	1	26

Station L Lt	Uncl. Exc. (cu. yd.)	Embt (cu. yd.)	UnderCut (cu. yd.)
191+00.00	0	0	0
191+50.00	2	63	0
192+00.00	0	90	0
192+50.00	1	130	0
193+00.00	1	172	0
193+50.00	2	150	0
194+00.00	2	100	0
194+50.00	2	81	0
195+00.00	3	50	0
195+50.00	2	31	0
196+00.00	5	21	0
196+50.00	6	15	0
197+00.00	7	14	0
197+50.00	8	4	0
198+00.00	6	7	0
198+50.00	8	14	0
199+00.00	10	14	0
199+50.00	9	13	0
200+00.00	5	16	0
200+50.00	2	21	0
201+00.00	2	23	0
201+50.00	3	19	0
202+00.00	2	20	0
202+50.00	1	20	0
203+00.00	1	22	0
203+50.00	1	26	0
204+00.00	3	13	0
204+50.00	2	15	0
205+00.00	0	42	0
205+50.00	0	63	0
206+00.00	0	71	0
206+50.00	2	54	0
207+00.00	4	45	0
207+50.00	6	39	0
208+00.00	8	24	0
208+50.00	16	23	0
209+00.00	17	36	0
209+50.00	12	63	0
210+00.00	11	87	0
210+50.00	14	69	0
211+00.00	24	33	0
211+50.00	46	16	0
212+00.00	39	20	0

PROJ. REFERENCE NO.	SHEET NO.
U-2809B	X-1B

STATE OF NORTH CAROLINA
DIVISION OF HIGHWAYS

CROSS-SECTION SUMMARY

Quantities are approximate only. The Resident Engineer will recross-section the work accurately when the project is staked out. These cross-section notes will be used in computing the final quantities for which the contractor will be paid.

NOTE: EMBANKMENT COLUMN DOES NOT INCLUDE BACKFILL FOR UNDERCUT

Station L Lt	Uncl. Exc. (cu. yd.)	Embt (cu. yd.)	UnderCut (cu. yd.)
212+50.00	16	45	0
213+00.00	15	60	0
213+50.00	11	36	0
214+00.00	4	28	0
214+50.00	2	60	0
215+00.00	1	80	0
215+50.00	1	84	0
216+00.00	1	68	0
216+50.00	2	34	0
217+00.00	11	16	0
217+50.00	11	26	0
218+00.00	1	51	0
218+50.00	0	67	0
219+00.00	0	73	0
219+50.00	0	76	0
220+00.00	0	69	0
220+50.00	0	52	0
221+00.00	5	25	0

Station L Lt	Uncl. Exc. (cu. yd.)	Embt (cu. yd.)
221+00.00	0	0
221+50.00	6	20
222+00.00	4	27
222+50.00	8	20
223+00.00	15	20
223+50.00	17	17
224+00.00	7	21
224+50.00	2	28
225+00.00	5	19
225+50.00	15	6
226+00.00	26	1
226+50.00	28	0
227+00.00	23	0
227+50.00	12	8
228+00.00	2	36
228+50.00	0	58
229+00.00	1	58
229+50.00	2	52
230+00.00	2	52
230+50.00	2	63
231+00.00	3	75
231+50.00	6	65
232+00.00	7	51
232+50.00	12	32
233+00.00	14	29
233+50.00	8	44
234+00.00	6	36
234+50.00	6	19
235+00.00	9	6
235+50.00	16	2
236+00.00	14	6

Station L Lt	Uncl. Exc. (cu. yd.)	Embt (cu. yd.)
236+50.00	5	23
237+00.00	1	43
237+50.00	1	28
238+00.00	1	3
238+50.00	0	0
239+00.00	0	20
239+50.00	2	50
240+00.00	3	79
240+50.00	1	143
241+00.00	0	150
241+50.00	1	81
242+00.00	1	50
242+50.00	6	49
243+00.00	8	32
243+50.00	23	21
244+00.00	43	25
244+50.00	49	22
245+00.00	42	19
245+50.00	66	16
246+00.00	108	14
246+50.00	122	13
247+00.00	118	13
247+50.00	65	13
248+00.00	26	12

Station L Lt	Uncl. Exc. (cu. yd.)	Embt (cu. yd.)
248+00.00	0	0
248+50.00	28	14
249+00.00	24	21
249+50.00	20	24
250+00.00	30	11
250+50.00	49	0
251+00.00	69	0
251+50.00	61	1
252+00.00	27	5
252+50.00	17	8
253+00.00	13	5
253+50.00	0	0
254+00.00	0	0
254+50.00	5	0
255+00.00	10	17
255+50.00	7	24
256+00.00	3	20
256+50.00	1	52
257+00.00	0	78
257+50.00	0	96
258+00.00	1	106
258+50.00	2	87
259+00.00	2	69
259+50.00	4	59
260+00.00	4	56

Station L Lt	Uncl. Exc. (cu. yd.)	Embt (cu. yd.)
260+50.00	1	50
261+00.00	1	24
261+50.00	6	0
262+00.00	12	0
262+50.00	12	0
263+00.00	7	1
263+30.00	2	0

Station L Rt	Uncl. Exc. (cu. yd.)	Embt (cu. yd.)
111+00.00	0	0
111+50.00	7	0
112+00.00	29	6
112+50.00	27	20
113+00.00	12	41
113+50.00	11	65
114+00.00	10	84
114+50.00	10	90
115+00.00	14	57
115+50.00	51	18
116+00.00	89	10
116+50.00	92	6
117+00.00	78	1
117+50.00	44	6
118+00.00	12	26
118+50.00	1	65
119+00.00	0	95
119+50.00	1	95
120+00.00	2	90
120+50.00	1	45
121+00.00	0	7
121+50.00	0	65
122+00.00	0	167
122+50.00	0	247
123+00.00	0	295
123+50.00	0	308
124+00.00	0	289
124+50.00	0	241
125+00.00	0	189
125+50.00	1	144
126+00.00	3	82
126+50.00	6	45
127+00.00	27	31
127+50.00	29	40
128+00.00	13	47
128+50.00	12	44
129+00.00	9	69
129+50.00	6	97
130+00.00	6	108
130+50.00	10	98
131+00.00	16	50
131+50.00	19	11

Station L Rt	Uncl. Exc. (cu. yd.)	Embt (cu. yd.)
132+00.00	37	6
132+50.00	60	0
133+00.00	51	0
133+50.00	23	7
134+00.00	6	25
134+50.00	2	18
135+00.00	2	0
135+50.00	1	19
136+00.00	0	54

Station L Rt	Uncl. Exc. (cu. yd.)	Embt (cu. yd.)
136+00.00	0	0
136+50.00	0	87
137+00.00	0	133
137+50.00	0	166
138+00.00	0	110
138+50.00	0	102
139+00.00	1	139
139+50.00	1	149
140+00.00	0	148
140+50.00	0	113
141+00.00	0	99
141+50.00	0	93
142+00.00	1	64
142+50.00	6	26
143+00.00	14	12
143+50.00	19	38
144+00.00	15	58
144+50.00	20	45
145+00.00	17	33
145+50.00	1	32
146+00.00	0	39
146+50.00	1	24
147+00.00	9	4
147+50.00	8	16
148+00.00	1	26
148+50.00	1	52
149+00.00	0	93
149+50.00	0	106
150+00.00	0	102
150+50.00	0	85
151+00.00	0	64
151+50.00	0	35
152+00.00	0	15
152+50.00	0	20
153+00.00	0	36
153+50.00	1	35
154+00.00	1	39
154+50.00	0	48
155+00.00	0	23
155+50.00	0	0

PROJ. REFERENCE NO.	SHEET NO.
U-2809B	X-1C

STATE OF NORTH CAROLINA
DIVISION OF HIGHWAYS

CROSS-SECTION SUMMARY

Quantities are approximate only. The Resident Engineer will recross-section the work accurately when the project is staked out. These cross-section notes will be used in computing the final quantities for which the contractor will be paid.

NOTE: EMBANKMENT COLUMN DOES NOT INCLUDE BACKFILL FOR UNDERCUT

Station L Rt	Uncl. Exc. (cu. yd.)	Embt (cu. yd.)
156+00.00	0	20
156+50.00	0	21
157+00.00	0	1
157+50.00	0	19
158+00.00	0	47
158+50.00	1	56
159+00.00	2	54
159+50.00	2	49
160+00.00	2	41
160+50.00	3	18
161+00.00	11	3

Station L Rt	Uncl. Exc. (cu. yd.)	Embt (cu. yd.)
161+00.00	0	0
161+50.00	11	44
162+00.00	4	73
162+50.00	5	50
163+00.00	5	27
163+50.00	7	11
164+00.00	15	4
164+50.00	27	1
165+00.00	26	0
165+50.00	10	6
166+00.00	2	38
166+50.00	0	101
167+00.00	0	106
167+50.00	0	37
168+00.00	0	78
168+50.00	0	174
169+00.00	0	201
169+50.00	0	196
170+00.00	0	163
170+50.00	0	131
171+00.00	0	122
171+50.00	0	126
172+00.00	0	86
172+50.00	0	94
173+00.00	0	162
173+50.00	0	212
174+00.00	0	237
174+50.00	0	244
175+00.00	0	255
175+50.00	0	257
176+00.00	0	179
176+50.00	0	85
177+00.00	0	133
177+50.00	0	217
178+00.00	0	226
178+50.00	1	173
179+00.00	1	111
179+50.00	0	82

Station L Rt	Uncl. Exc. (cu. yd.)	Embt (cu. yd.)
180+00.00	0	94
180+50.00	0	110
181+00.00	1	88
181+50.00	1	82
182+00.00	0	86
182+50.00	4	56
183+00.00	4	80
183+50.00	1	110
184+00.00	1	87
184+50.00	1	69
185+00.00	7	51
185+50.00	17	25
186+00.00	22	12
186+50.00	20	10
187+00.00	25	10
187+50.00	26	6
188+00.00	26	1
188+50.00	18	1
189+00.00	1	6
190+50.00	0	17
191+00.00	0	5

Station L Rt	Uncl. Exc. (cu. yd.)	Embt (cu. yd.)	UnderCut (cu. yd.)
191+00.00	0	0	0
191+50.00	0	11	0
192+00.00	1	14	0
192+50.00	1	20	0
193+00.00	0	19	0
193+50.00	0	8	0
194+00.00	3	22	0
194+50.00	4	40	0
195+00.00	3	47	0
195+50.00	3	55	0
196+00.00	3	57	0
196+50.00	3	67	0
197+00.00	1	69	0
197+50.00	0	31	0
198+00.00	0	0	0
198+50.00	0	74	0
199+00.00	1	152	0
199+50.00	3	134	0
200+00.00	5	72	0
200+50.00	6	31	0
201+00.00	6	33	0
201+50.00	14	18	0
202+00.00	22	2	0
202+50.00	31	1	0
203+00.00	28	0	0
203+50.00	12	2	0
204+00.00	8	7	0
204+50.00	11	28	0

Station L Rt	Uncl. Exc. (cu. yd.)	Embt (cu. yd.)	UnderCut (cu. yd.)
205+00.00	11	73	0
205+50.00	8	114	0
206+00.00	5	146	0
206+50.00	2	183	0
207+00.00	1	199	0
207+50.00	0	193	0
208+00.00	1	136	0
208+50.00	3	53	0
209+00.00	6	22	0
209+50.00	6	188	0
210+00.00	5	373	0
210+50.00	4	414	0
211+00.00	4	412	0
211+50.00	4	338	0
212+00.00	6	248	0
212+50.00	9	192	0
213+00.00	9	164	0
213+50.00	5	79	0
214+00.00	0	35	0
214+50.00	1	53	0
215+00.00	1	43	0
215+50.00	1	51	0
216+00.00	0	58	0
216+50.00	6	29	0
217+00.00	9	7	0
217+50.00	3	41	0
218+00.00	0	83	0
218+50.00	0	114	0
219+00.00	0	165	0
219+50.00	0	212	0
220+00.00	0	221	0
220+50.00	0	196	0
221+00.00	0	173	0

Station L Rt	Uncl. Exc. (cu. yd.)	Embt (cu. yd.)
221+00.00	0	0
221+50.00	0	171
222+00.00	0	165
222+50.00	0	169
223+00.00	0	206
223+50.00	0	219
224+00.00	0	113
224+50.00	0	18
225+00.00	0	110
225+50.00	0	175
226+00.00	1	127
226+50.00	1	86
227+00.00	0	92
227+50.00	0	95
228+00.00	0	81
228+50.00	0	89

Station L Rt	Uncl. Exc. (cu. yd.)	Embt (cu. yd.)
229+00.00	0	92
229+50.00	0	104
230+00.00	0	136
230+50.00	1	106
231+00.00	1	80
231+50.00	0	100
232+00.00	0	88
232+50.00	1	65
233+00.00	3	43
233+50.00	7	31
234+00.00	21	13
234+50.00	27	6
235+00.00	16	6
235+50.00	23	6
236+00.00	28	10
236+50.00	12	20
237+00.00	6	32
237+50.00	3	44
238+00.00	4	38
238+50.00	4	11
239+00.00	3	2
239+50.00	3	24
240+00.00	0	57
240+50.00	0	109
241+00.00	1	109
241+50.00	1	69
242+00.00	16	41
242+50.00	44	18
243+00.00	43	21
243+50.00	34	24
244+00.00	42	26
244+50.00	32	27
245+00.00	48	21
245+50.00	127	15
246+00.00	91	16
246+50.00	2	17
247+00.00	46	11
247+50.00	69	6
248+00.00	42	9

Station L Rt	Uncl. Exc. (cu. yd.)	Embt (cu. yd.)
248+00.00	0	0
248+50.00	25	6
249+00.00	23	9
249+50.00	31	19
250+00.00	44	9
250+50.00	43	10
251+00.00	27	18
251+50.00	42	7
252+00.00	74	0
252+50.00	57	2

PROJ. REFERENCE NO.	SHEET NO.
U-2809B	X-1D

STATE OF NORTH CAROLINA
DIVISION OF HIGHWAYS

CROSS-SECTION SUMMARY

Quantities are approximate only. The Resident Engineer will recross-section the work accurately when the project is staked out. These cross-section notes will be used in computing the final quantities for which the contractor will be paid.

NOTE: EMBANKMENT COLUMN DOES NOT INCLUDE BACKFILL FOR UNDERCUT

Station L Rt	Uncl. Exc. (cu. yd.)	Embt (cu. yd.)
253+00.00	13	20
253+50.00	0	19
254+00.00	0	0
254+50.00	0	0
255+00.00	0	0
255+50.00	0	0
256+00.00	0	19
256+50.00	3	30
257+00.00	6	24
257+50.00	8	20
258+00.00	11	15
258+50.00	10	19
259+00.00	5	24
259+50.00	1	32
260+00.00	0	72
260+50.00	0	94
261+00.00	0	41
261+50.00	2	3
262+00.00	5	5
262+50.00	6	3
263+00.00	6	1
263+30.00	2	0

Station Y10	Uncl. Exc. (cu. yd.)	Embt (cu. yd.)
10+75.00	0	0
11+00.00	4	21
11+25.00	15	0
11+50.00	22	0
11+64.00	6	0

Station Y11	Uncl. Exc. (cu. yd.)	Embt (cu. yd.)
10+75.00	0	0
11+00.00	29	6
11+25.00	45	0
11+34.00	8	0

Station Y12	Uncl. Exc. (cu. yd.)	Embt (cu. yd.)
10+78.00	0	0
11+00.00	10	10
11+25.00	20	20

Station Y13	Uncl. Exc. (cu. yd.)	Embt (cu. yd.)
10+75.00	0	0
11+00.00	8	5

Station Y14	Uncl. Exc. (cu. yd.)	Embt (cu. yd.)
10+75.00	0	0
11+00.00	4	19
11+25.00	3	7

Station Y15	Uncl. Exc. (cu. yd.)	Embt (cu. yd.)
10+50.00	0	0
10+75.00	18	0
11+00.00	27	0

Station Y16	Uncl. Exc. (cu. yd.)	Embt (cu. yd.)
10+53.00	0	0
10+75.00	19	0
11+00.00	40	0

Station Y18	Uncl. Exc. (cu. yd.)	Embt (cu. yd.)
10+50.00	0	0
11+00.00	16	126

Station Y19 Lt	Uncl. Exc. (cu. yd.)	Embt (cu. yd.)
12+25.00	0	0
12+50.00	25	0
12+75.00	47	0
13+00.00	39	0
13+25.00	32	0
13+50.00	19	14
13+75.00	8	24
14+00.00	10	19

Station Y19 Rt	Uncl. Exc. (cu. yd.)	Embt (cu. yd.)
15+75.00	0	0
16+00.00	41	5
16+25.00	19	10
16+50.00	18	22
16+75.00	27	16
17+00.00	39	0
17+25.00	45	1
17+50.00	48	1
17+75.00	46	1
18+00.00	42	2
18+22.00	18	1

Station Y21 Lt	Uncl. Exc. (cu. yd.)	Embt (cu. yd.)
10+75.00	0	0
11+00.00	30	0
11+25.00	41	2
11+50.00	26	8

Station Y21 Rt	Uncl. Exc. (cu. yd.)	Embt (cu. yd.)
12+50.00	0	0
12+75.00	83	0
13+00.00	93	0
13+20.00	32	0

Station Y22	Uncl. Exc. (cu. yd.)	Embt (cu. yd.)
10+50.00	0	0
10+75.00	21	0
11+00.00	15	0

8/23/99

0 5 10	PROJ. REFERENCE NO.	SHEET NO.
	U-2809B	X-1

204.73
111+50.00

203.83
111+00.00

203.84
110+50.00

202.42
110+00.00

202.11
109+50.00

201.80
109+00.00

-L-

0.020

0.020

204.25

EXISTING

EXISTING

17-MAY-2012 10:19
C:\projects\2809B_Rdy_xp1.dgn
$$$$USERNAME$$$$

2809B_Rdy_xp1.dgn

0 5 10	PROJ. REFERENCE NO.	SHEET NO.
	U-2809B	X-2

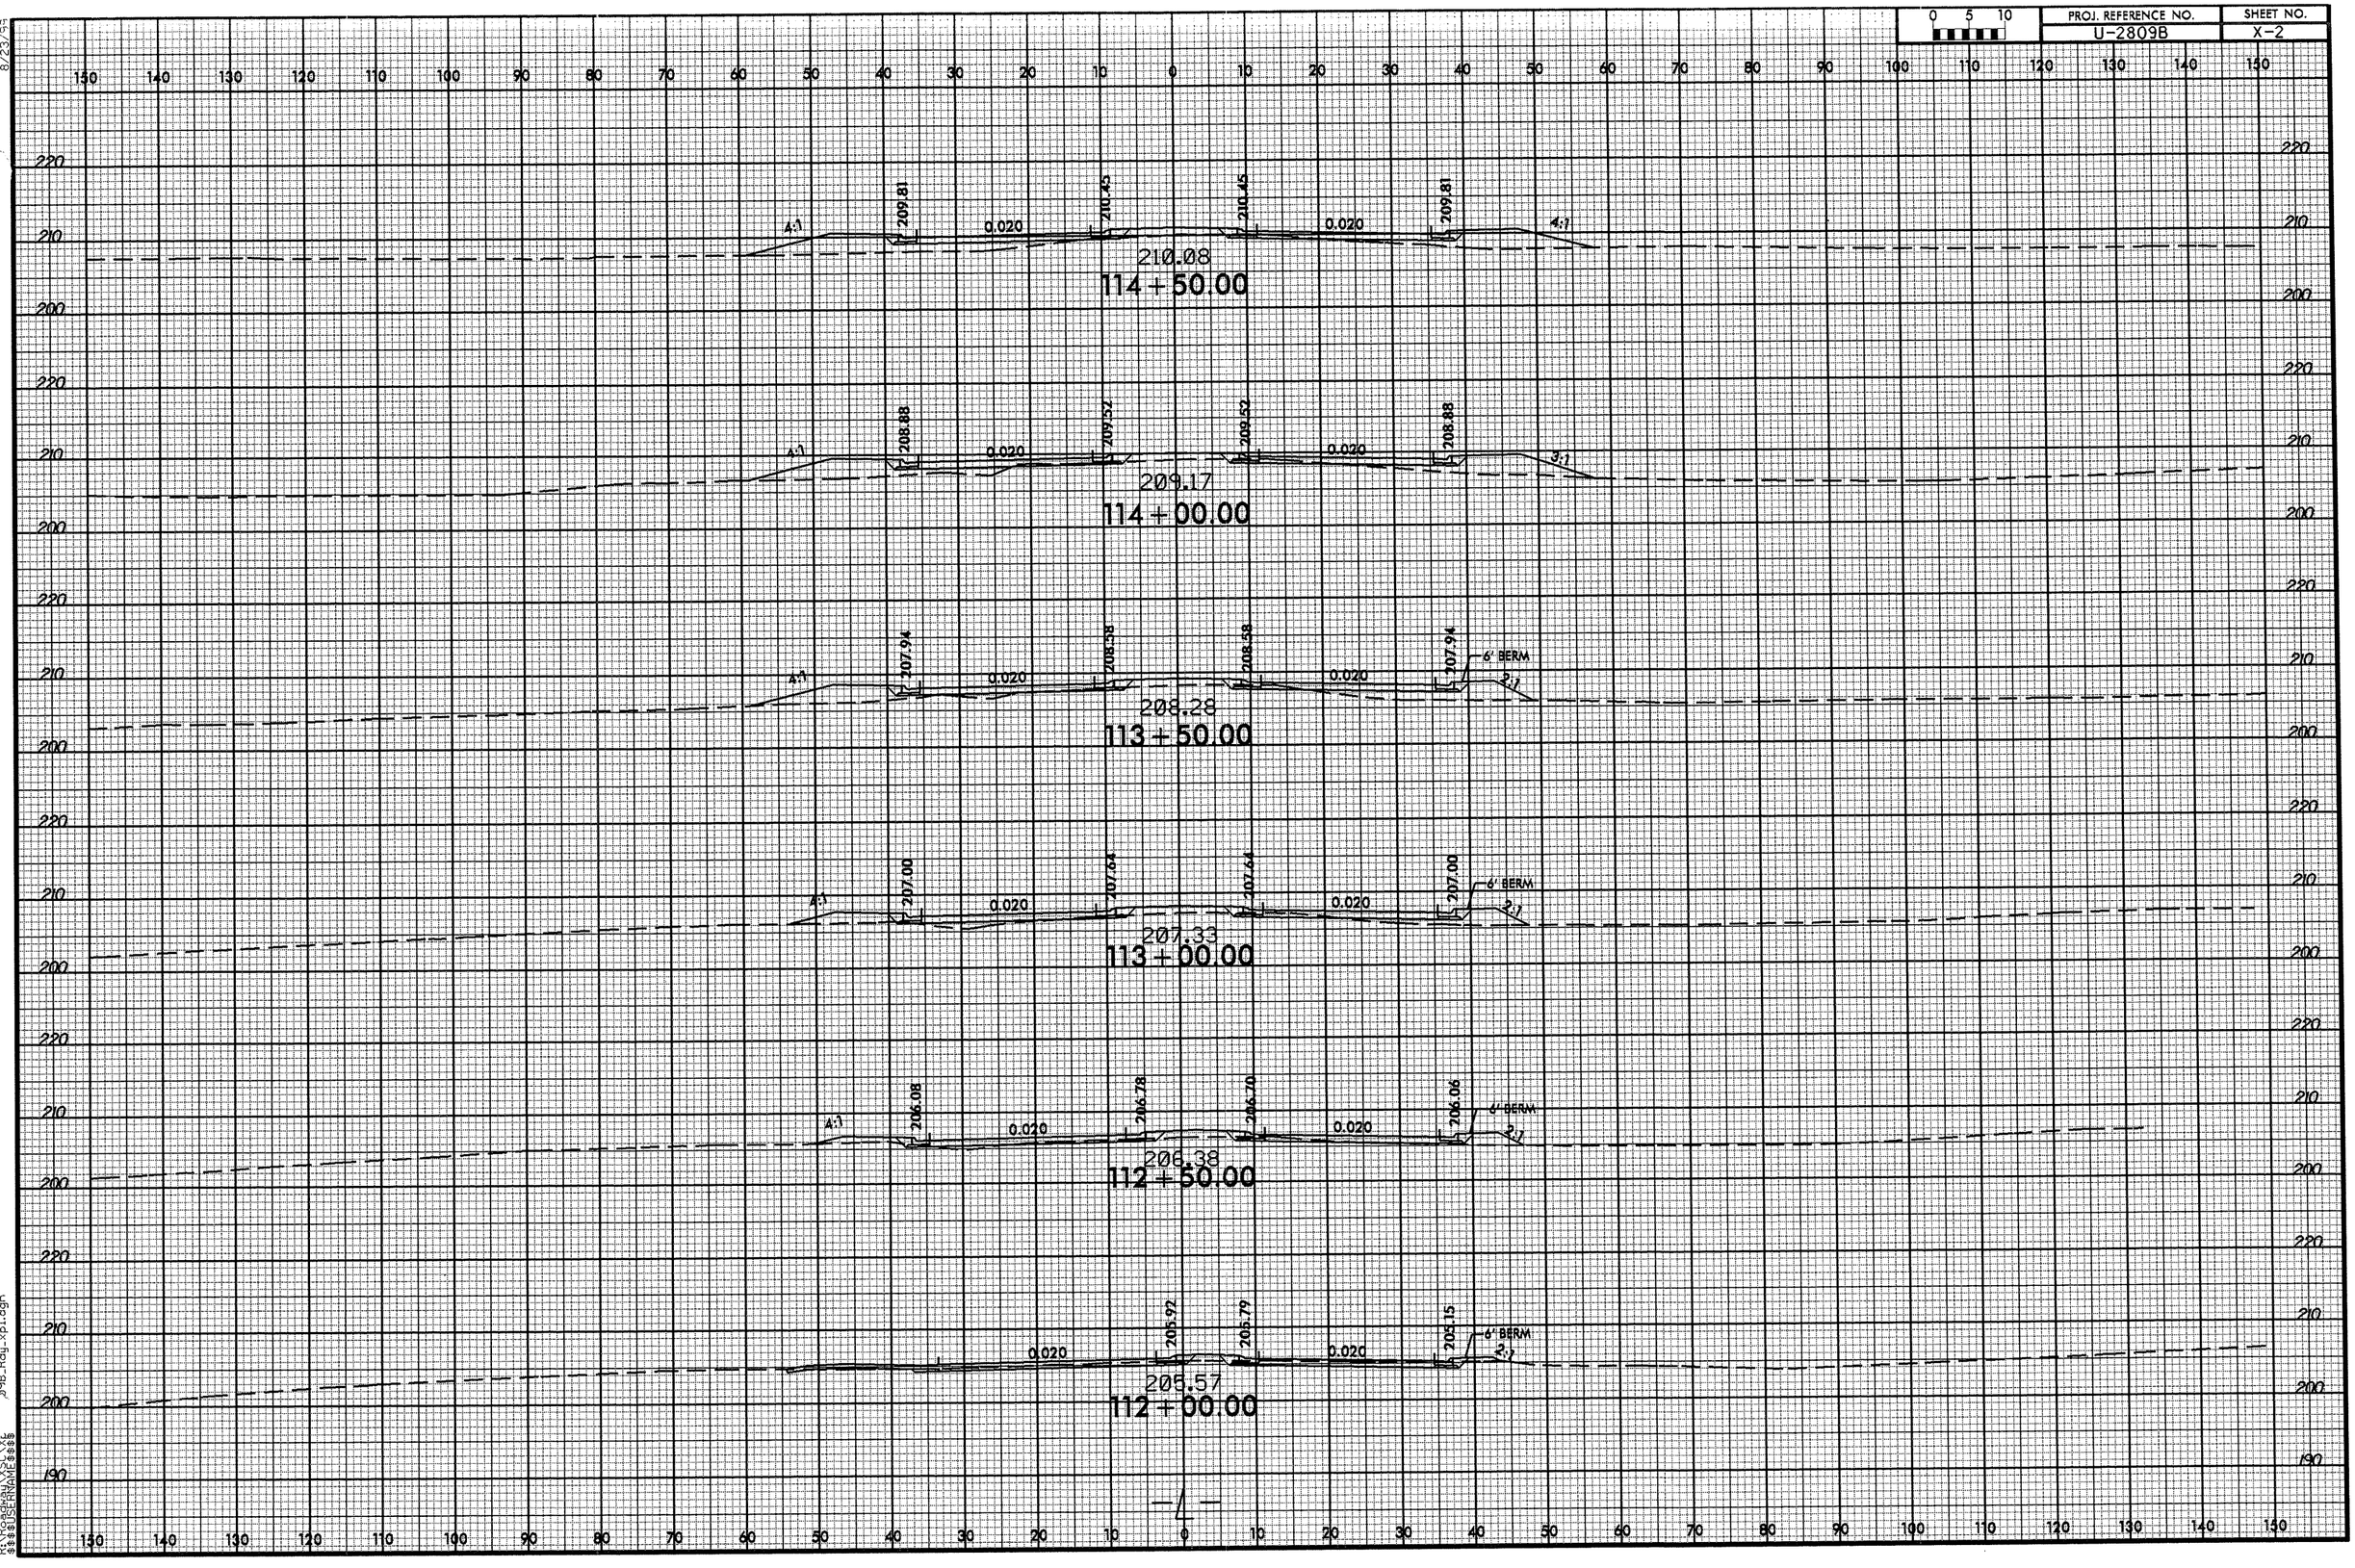

8/23/95

17-MAY-2012 10:19
J:\98\Rdy_xpl.dgn
$98.Rdy_xpl.dgn

8/23/99

0 5 10	PROJ. REFERENCE NO.	SHEET NO.
	U-2809B	X-3

215.41
117+50.00

214.56
117+00.00

213.73
116+50.00

212.89
116+00.00

212.01
115+50.00

211.04
115+00.00

17-MAY-2012 10:09
V:\2809B\ROADWAY\Design\
$$$$USERNAME$$$$
U9B_Rdy_xpl.dgn

8/23/99

0 5 10	PROJ. REFERENCE NO.	SHEET NO.
	U-2809B	X-4

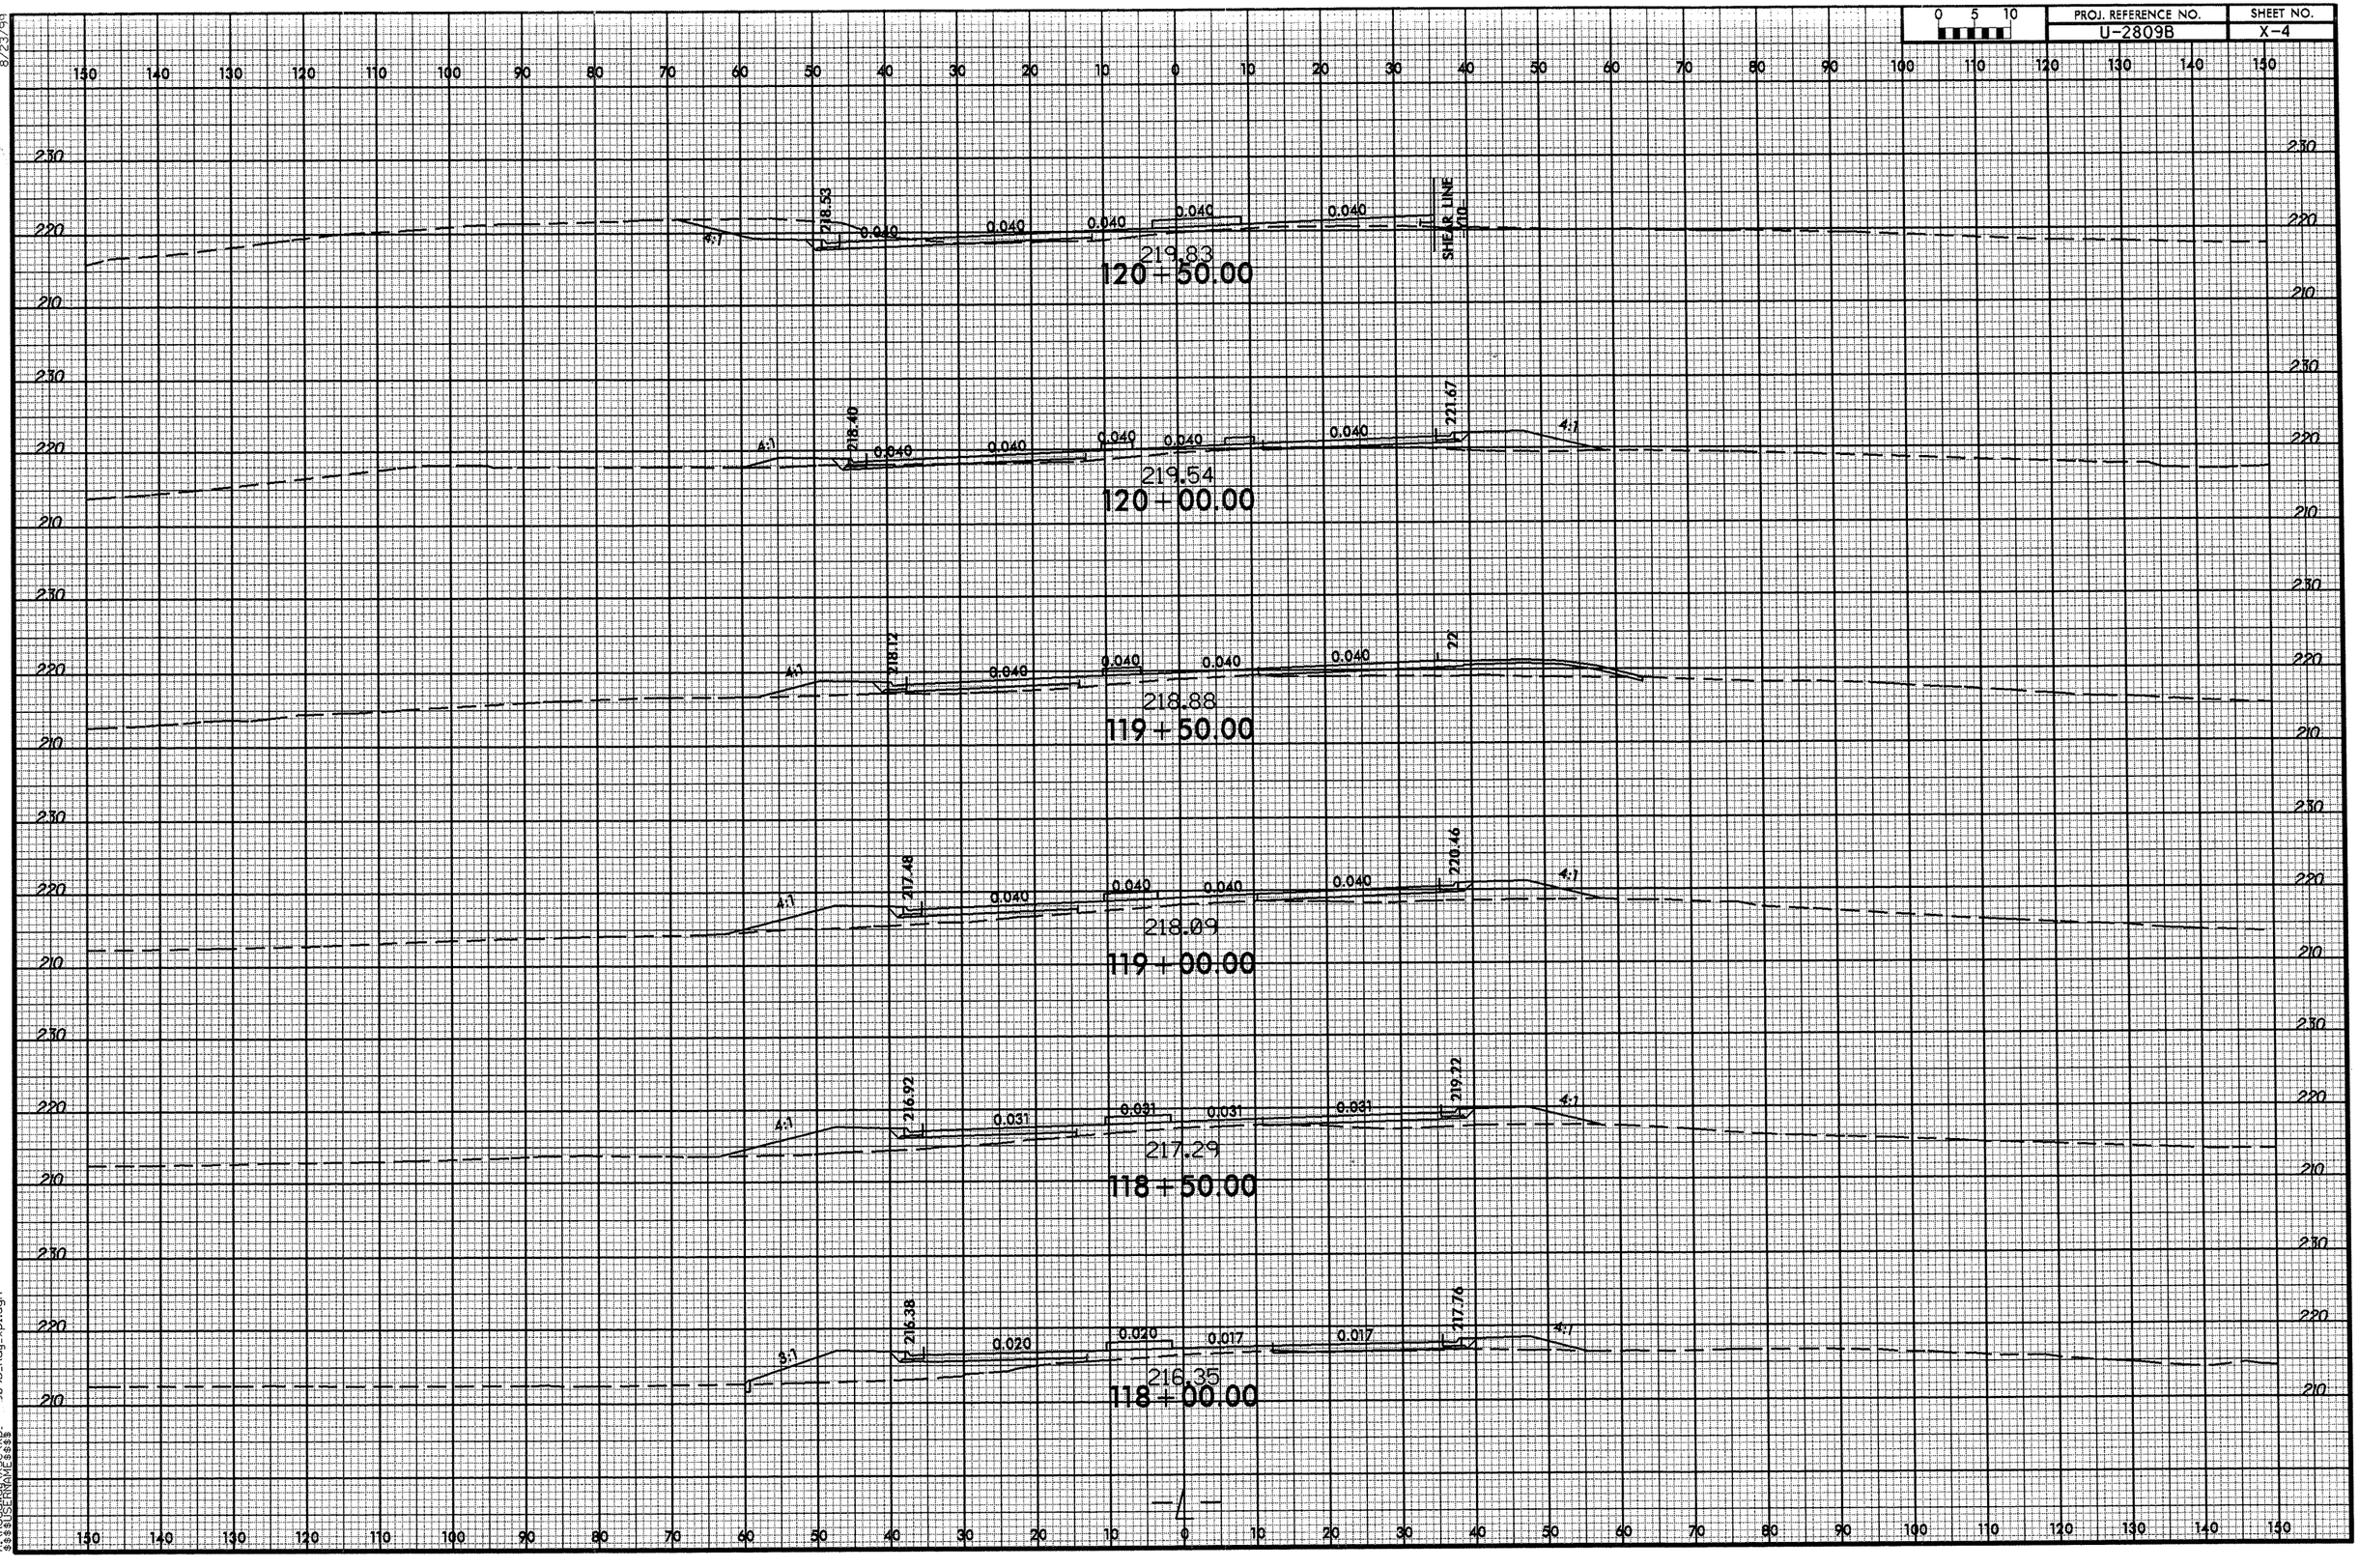

17-MAY-2012 10:19
R:\Roadway\DGN\...
$$$$USERNAME$$$$

...09B_Rdy_xp1.dgn

8/23/99

0 5 10	PROJ. REFERENCE NO.	SHEET NO.
	U-2809B	X-5

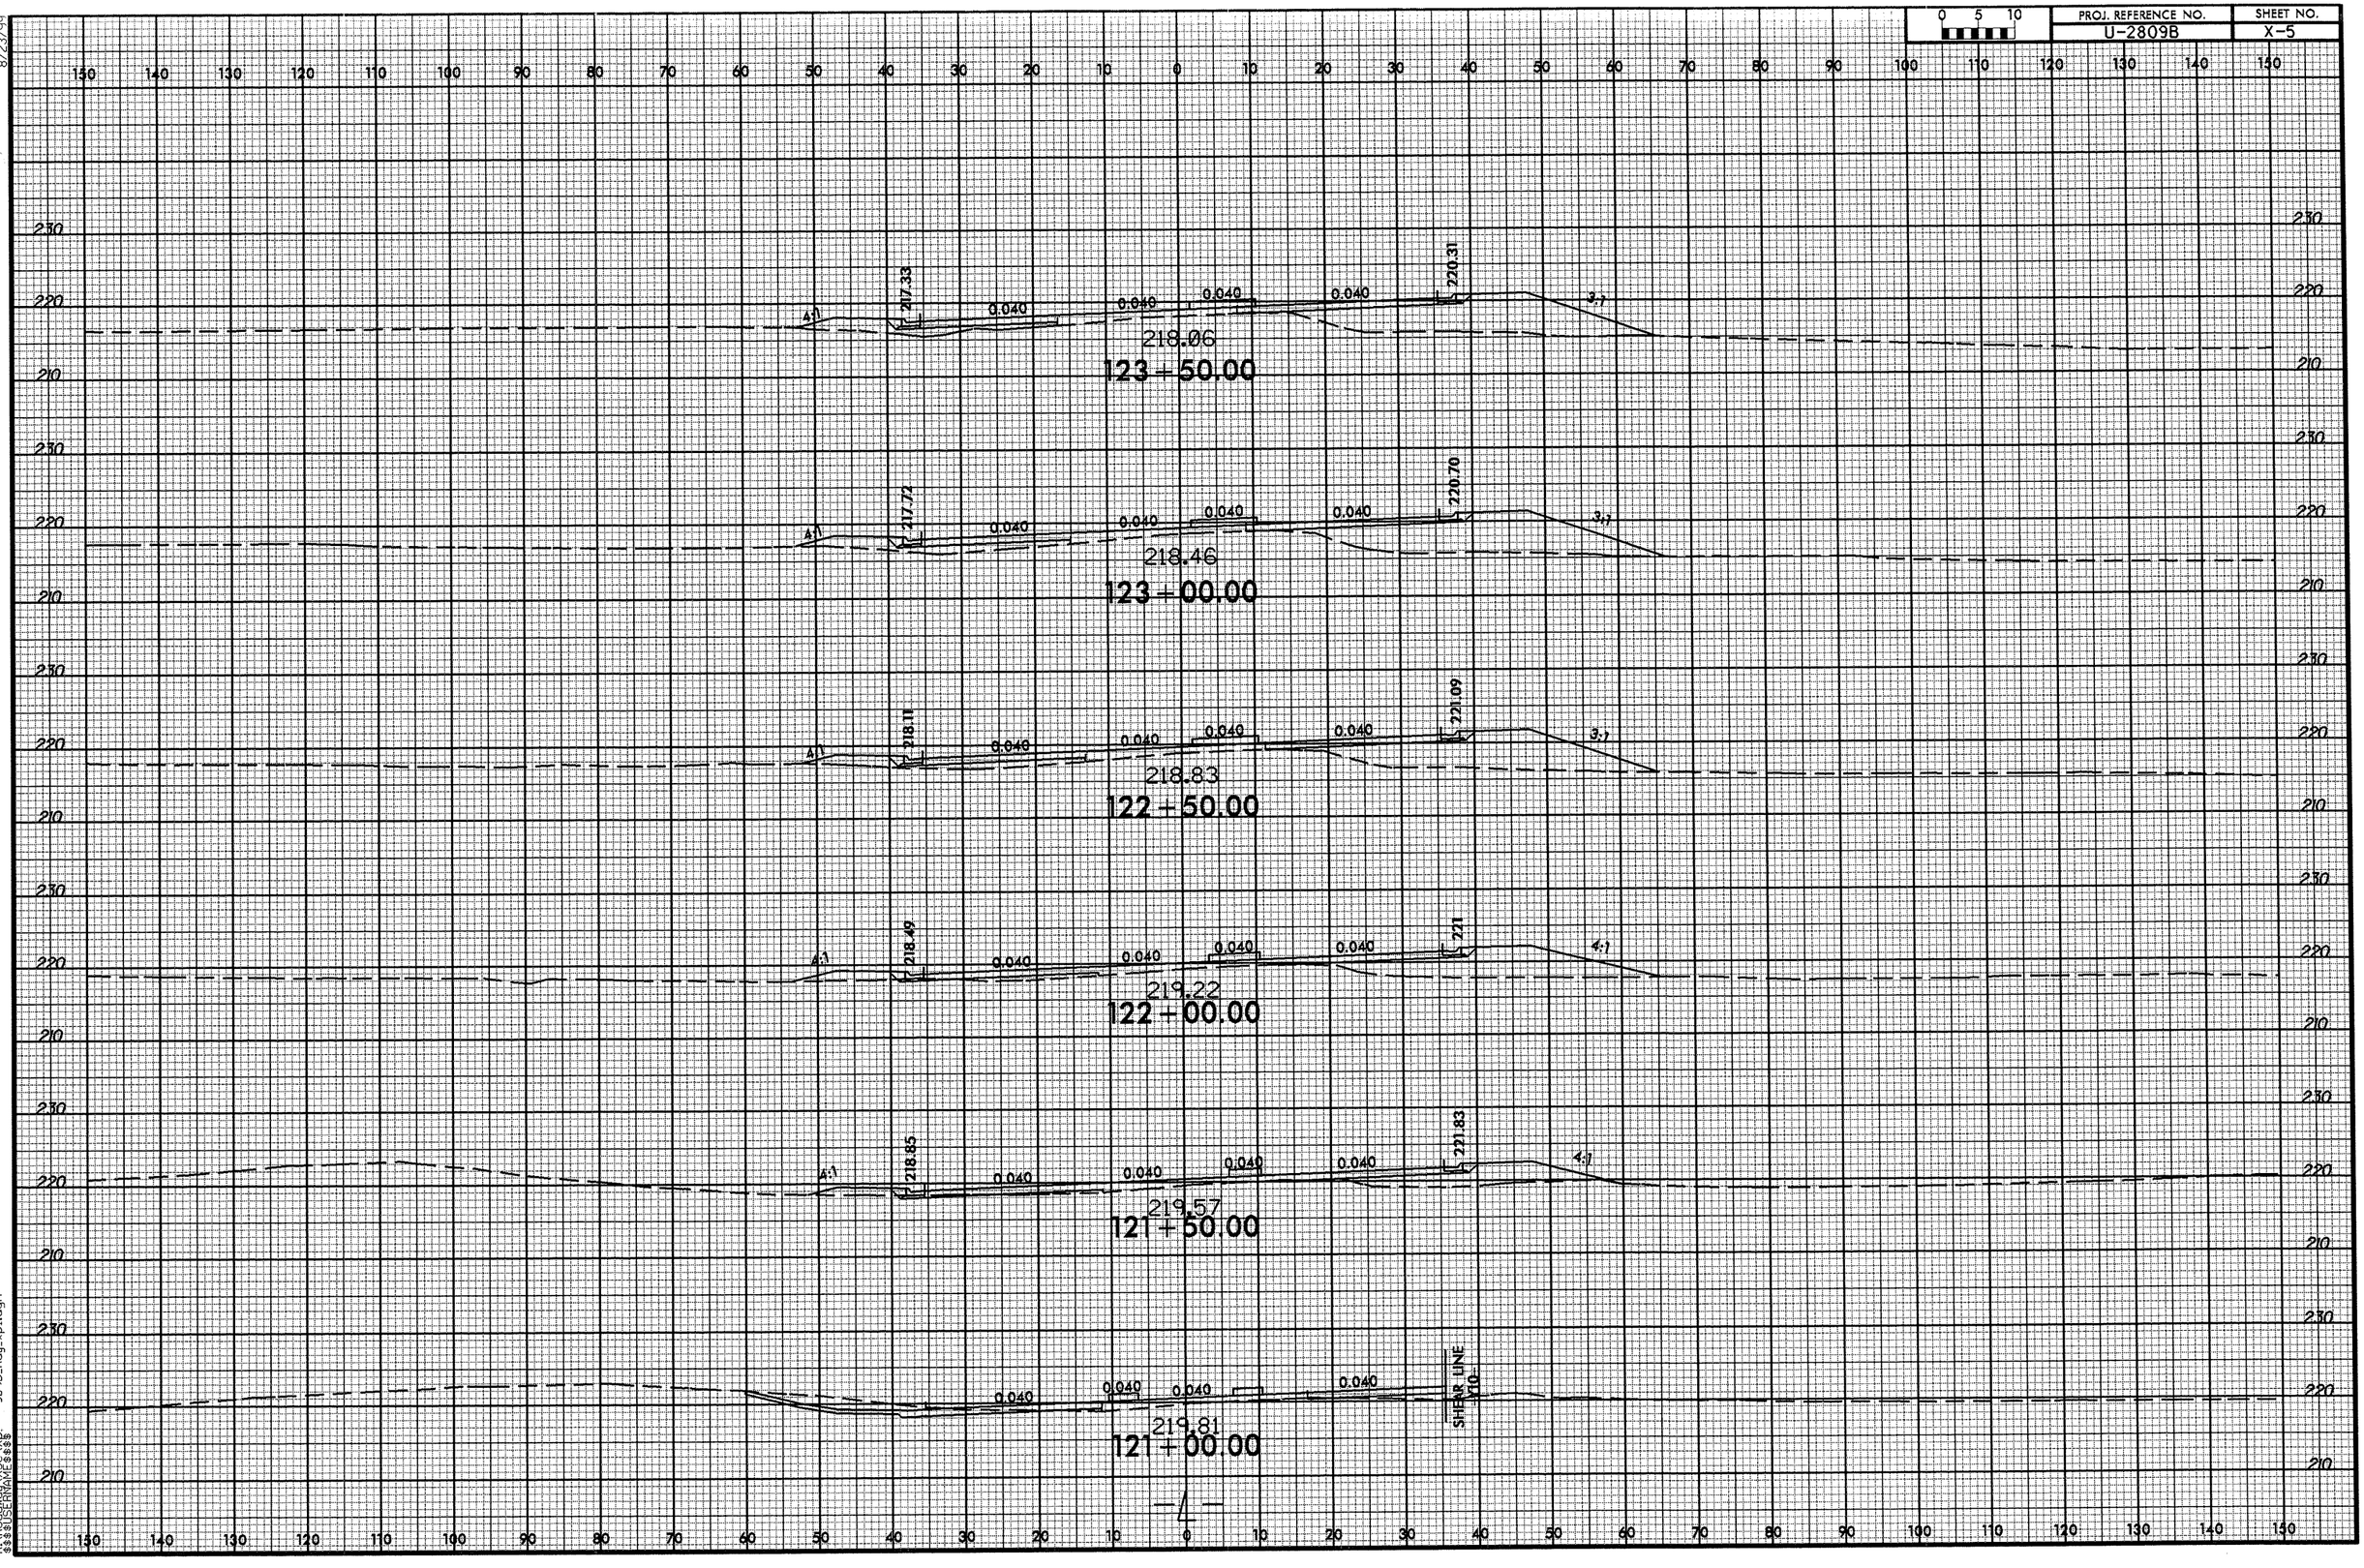

17-MAY-2012 10:19
\\ssssDGN\WORK\ssss\
R:\ssssdgn\XXXXXX\
J09B_Rdy_xp1.dgn

8/23/99

0 5 10	PROJ. REFERENCE NO.	SHEET NO.
	U-2809B	X-6

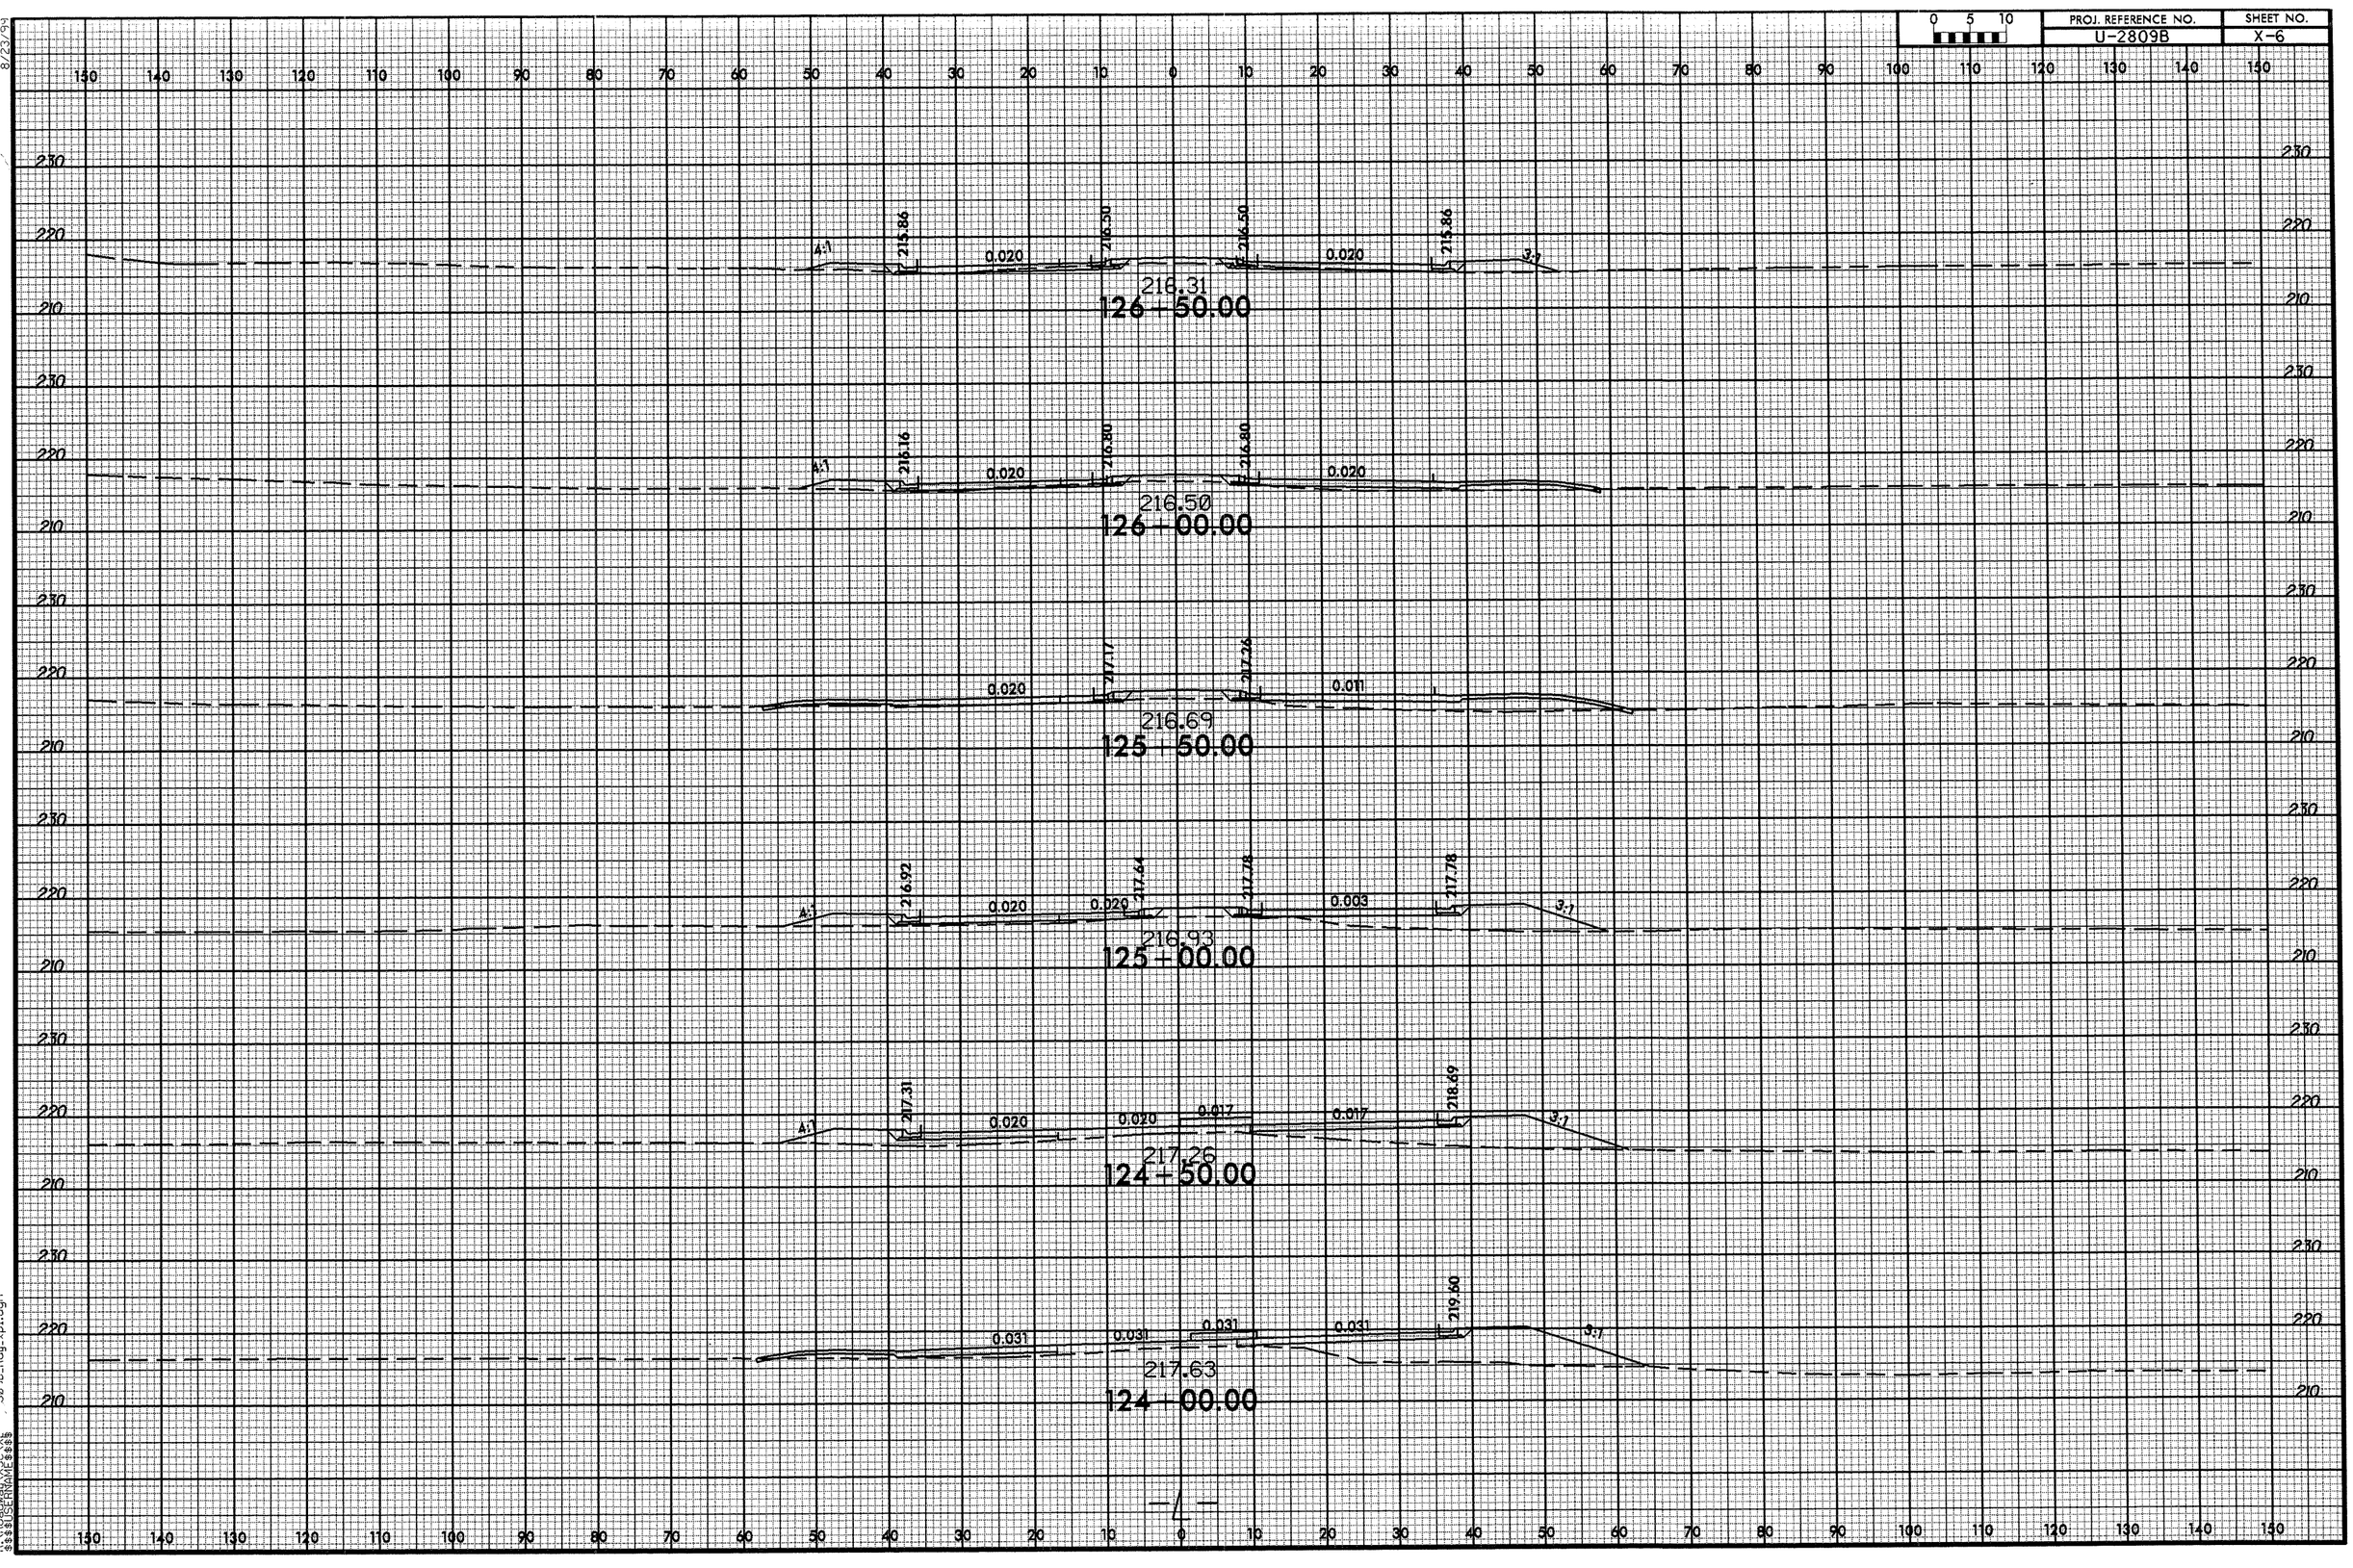

17-MAY-2012 10:19
C:\TOPSPAN\DGN\X
$$$$USERNAME$$$$
...3898_Rdy_xpl.dgn

8/23/99

0 5 10	PROJ. REFERENCE NO.	SHEET NO.
	U-2809B	X-7

215.93
129+50.00

215.81
129+00.00

215.79
128+50.00

215.93
128+00.00

215.91
127+50.00

216.07
127+00.00

17-MAY-2012 10:19
C:\PROGRA~1\MX\Data\
ss\SECTIONS\2809B_Rdy_xpl.dgn

8/23/99

0 5 10	PROJ. REFERENCE NO.	SHEET NO.
	U-2809B	X-8

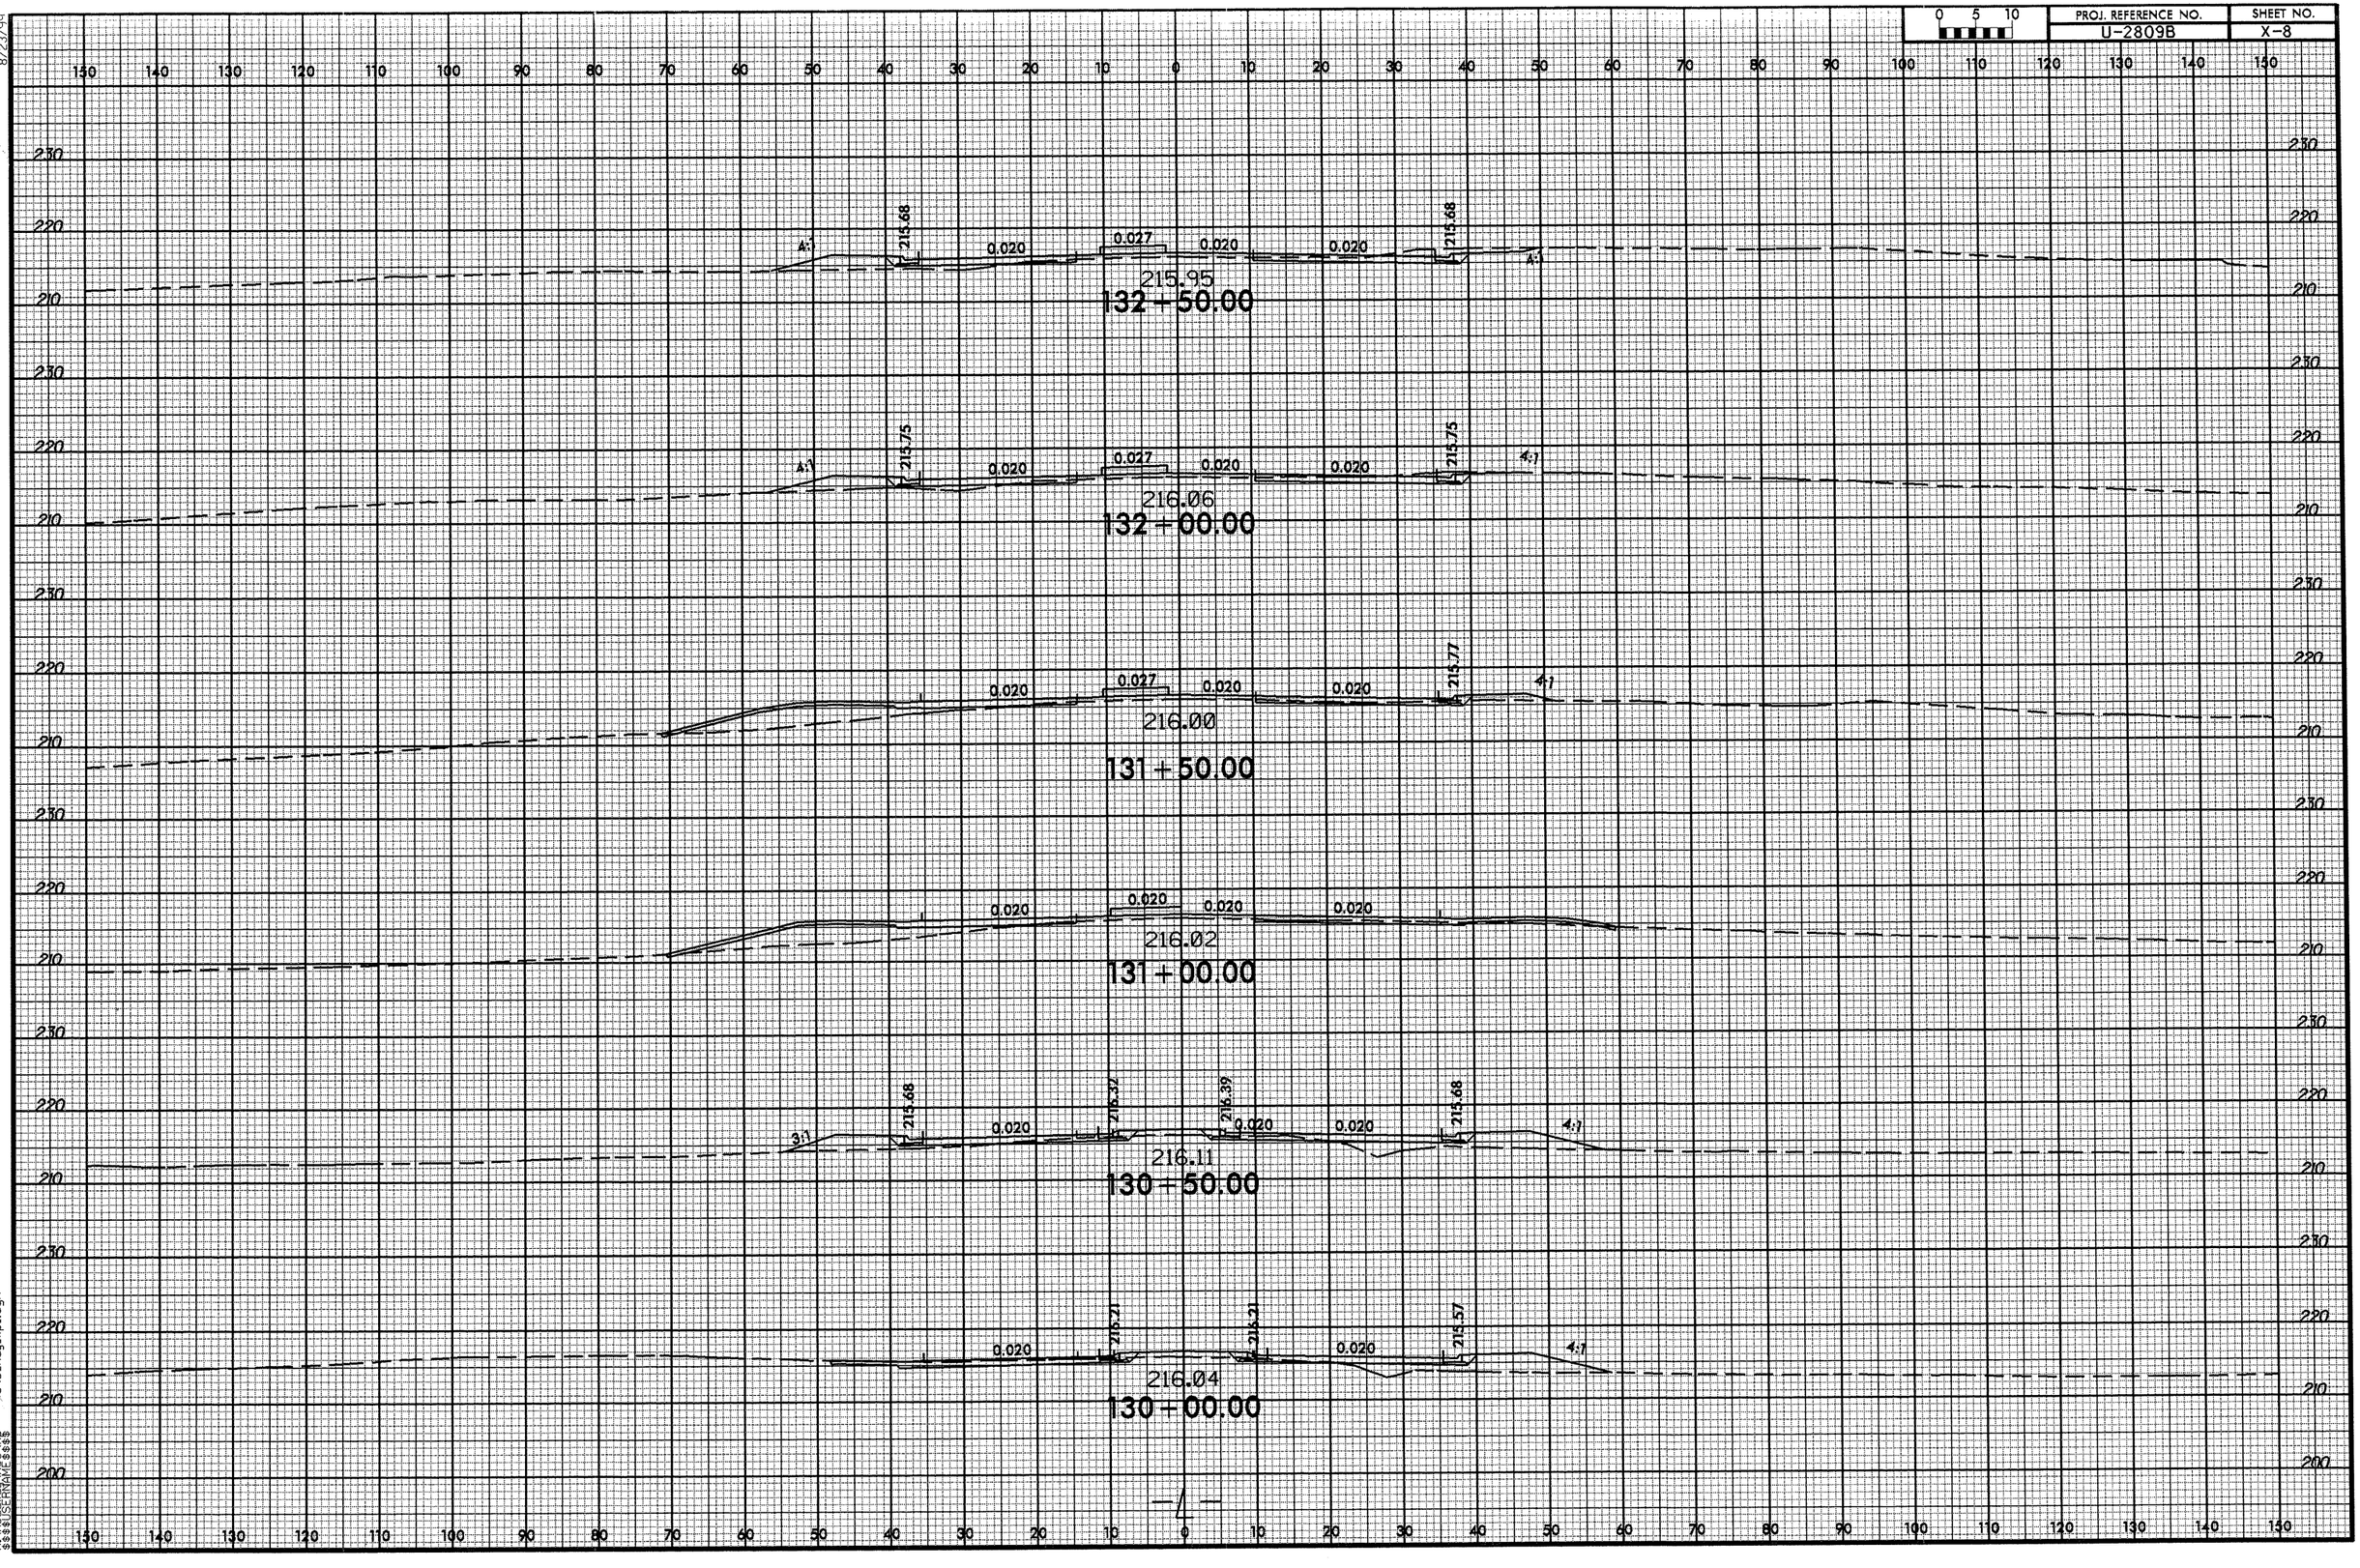

17-MAY-2012 10:19
\\Nt0sdfpw01\projects\U2809B\Roadway\Design\U2809B_Rdy_xpl.dgn
$$USERNAME$$

8/23/99

0 5 10	PROJ. REFERENCE NO.	SHEET NO.
	U-2809B	X-9

150 140 130 120 110 100 90 80 70 60 50 40 30 20 10 0 10 20 30 40 50 60 70 80 90 100 110 120 130 140 150

230 220 210 200

214.83 0.020 0.020 0.076 0.020 214.83 3:1 3:1

214.74

135+50.00

0.020 0.020 0.020 0.020 SHEAR LINE 3:1

215.06

135+00.00

0.020 0.020 0.020 0.020 0.020 SHEAR LINE 3:1

215.28

134+50.00

4:1 215.16 0.020 0.020 0.085 0.020 0.020 0.020 215.28 4:1

215.44

134+00.00

4:1 215.43 0.020 0.047 0.020 0.020 215.43 4:1

215.61

133+50.00

4:1 215.57 0.020 0.028 0.020 0.020 215.57 4:1

215.81

133+00.00

17-MAY-2012 10:20
R:\roadway
$$USERNAME$$
3098_Rdy.xpl.dgn

8/23/99

0 5 10	PROJ. REFERENCE NO.	SHEET NO.
	U-2809B	X-10

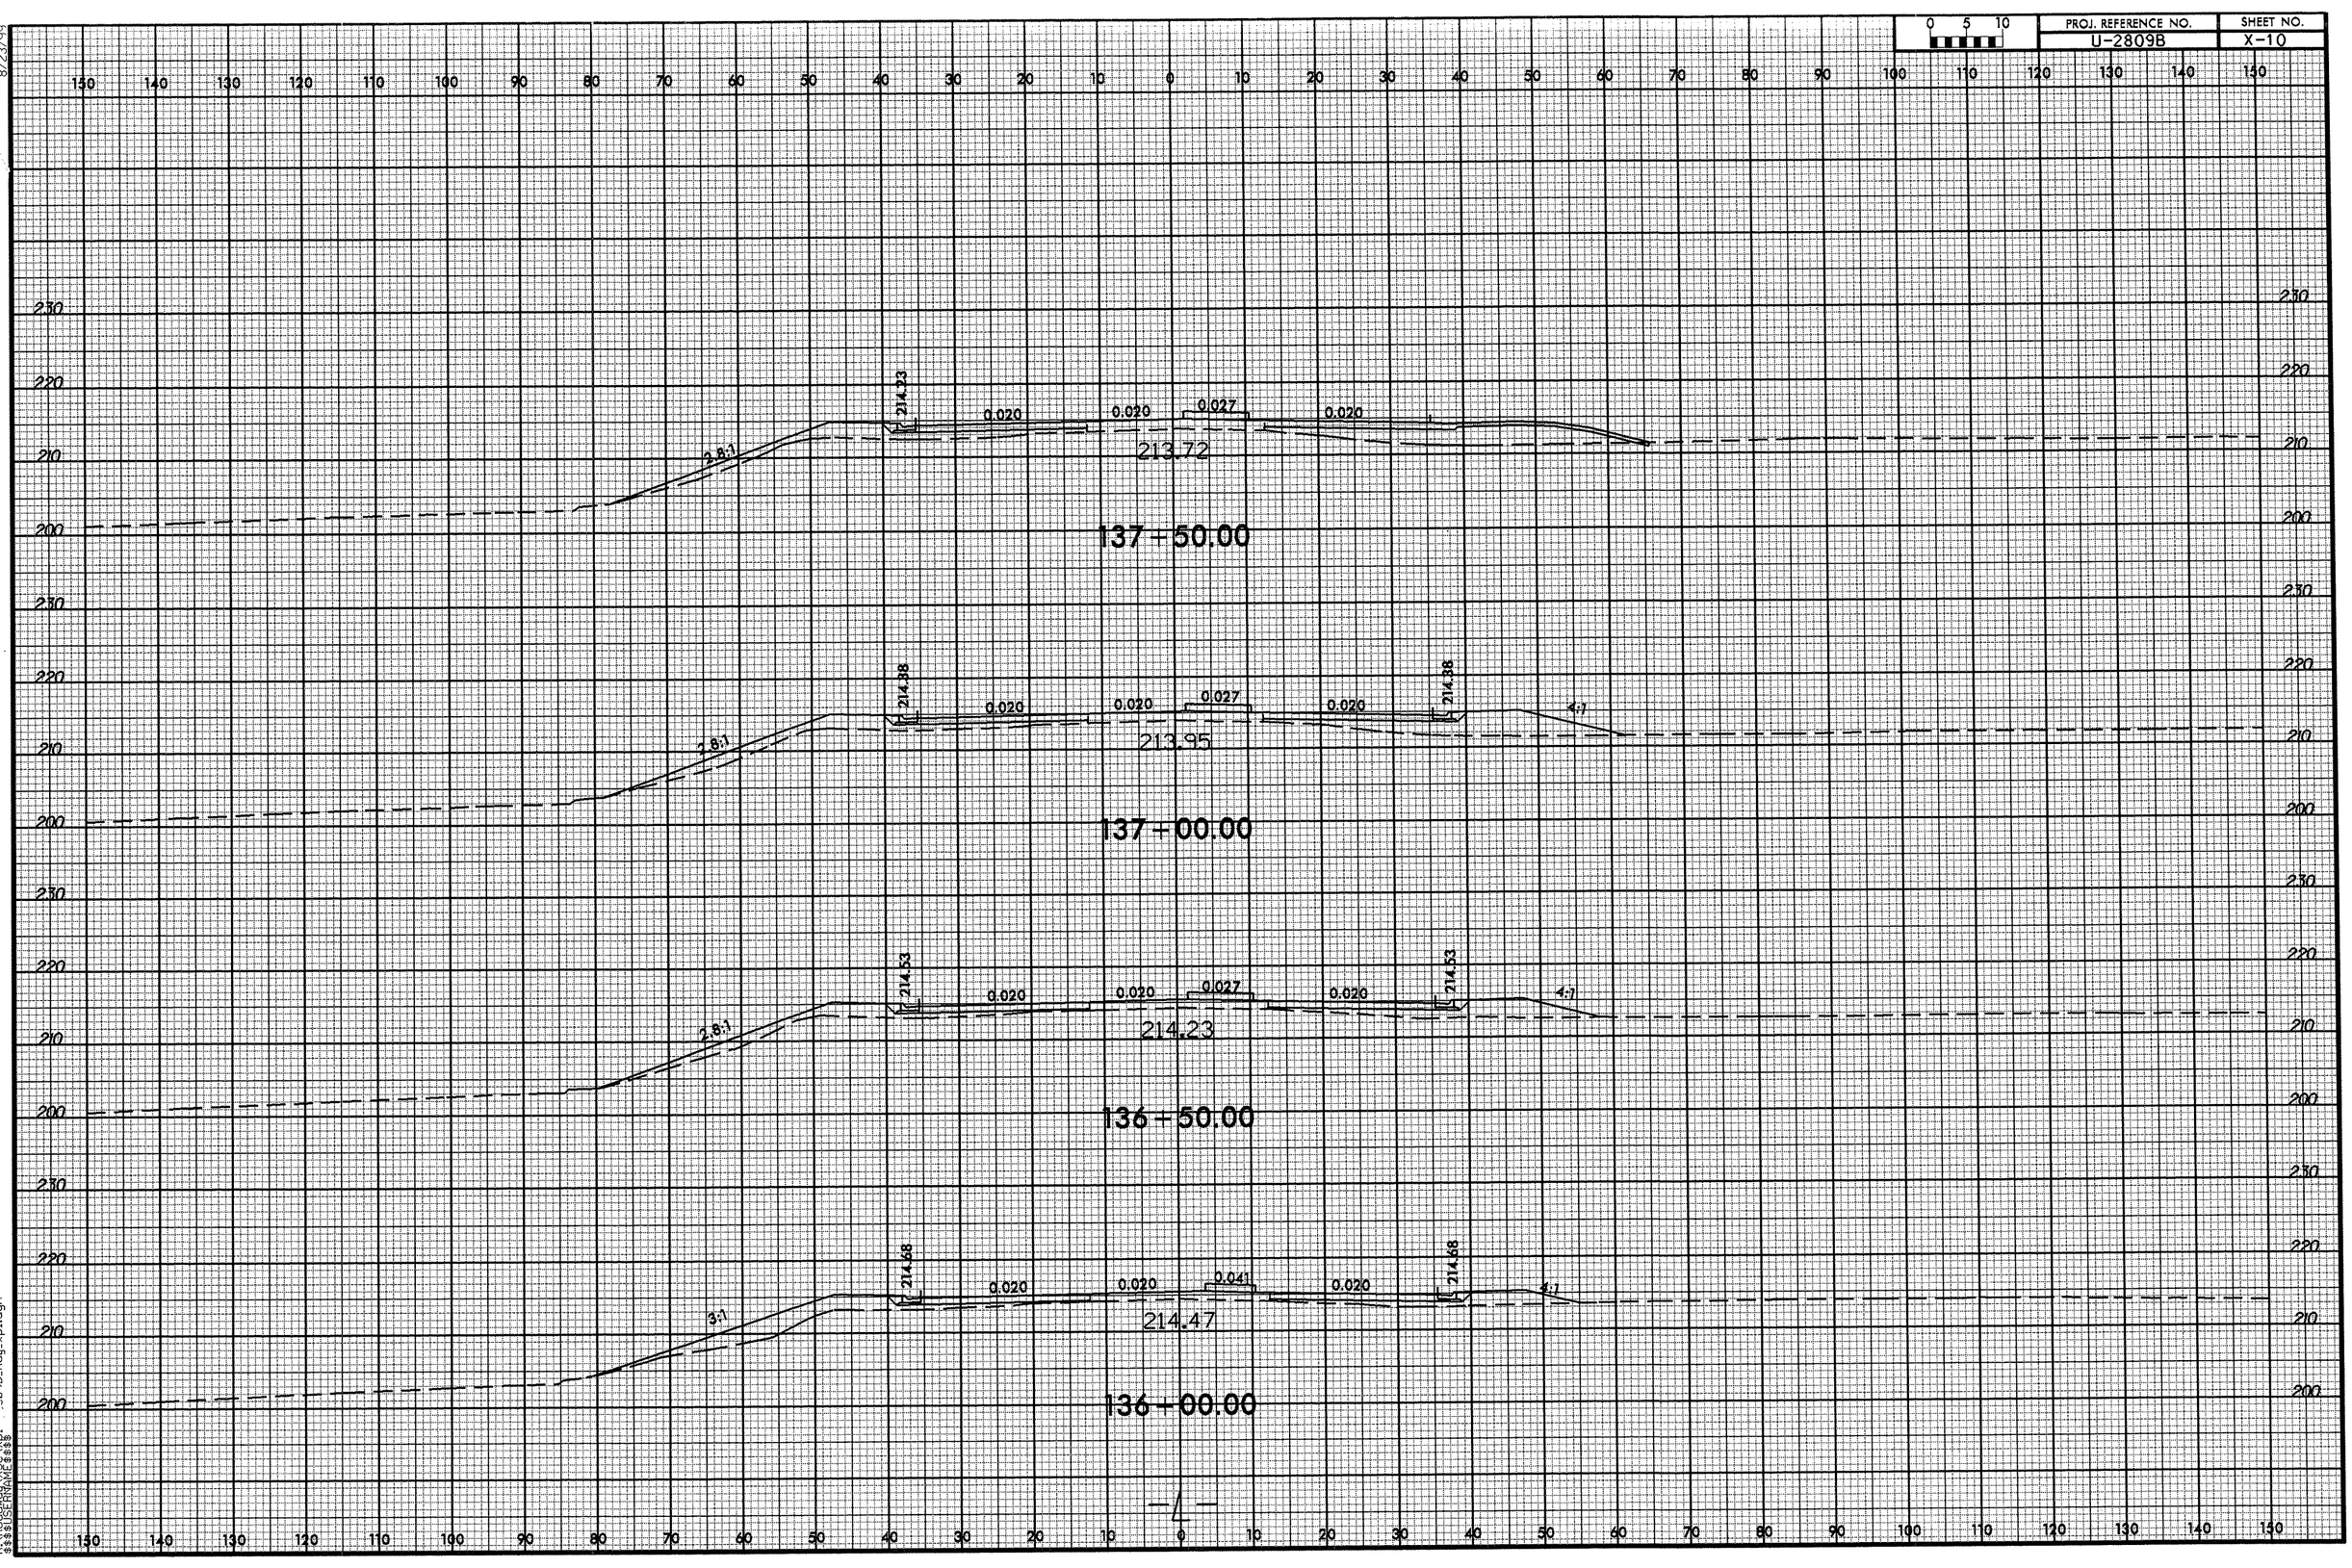

17-MAY-2012 10:20
\\ssssjdenames\ssss...\u2809B_Rdy_xp1.dgn

0 5 10	PROJ. REFERENCE NO.	SHEET NO.
	U-2809B	X-11

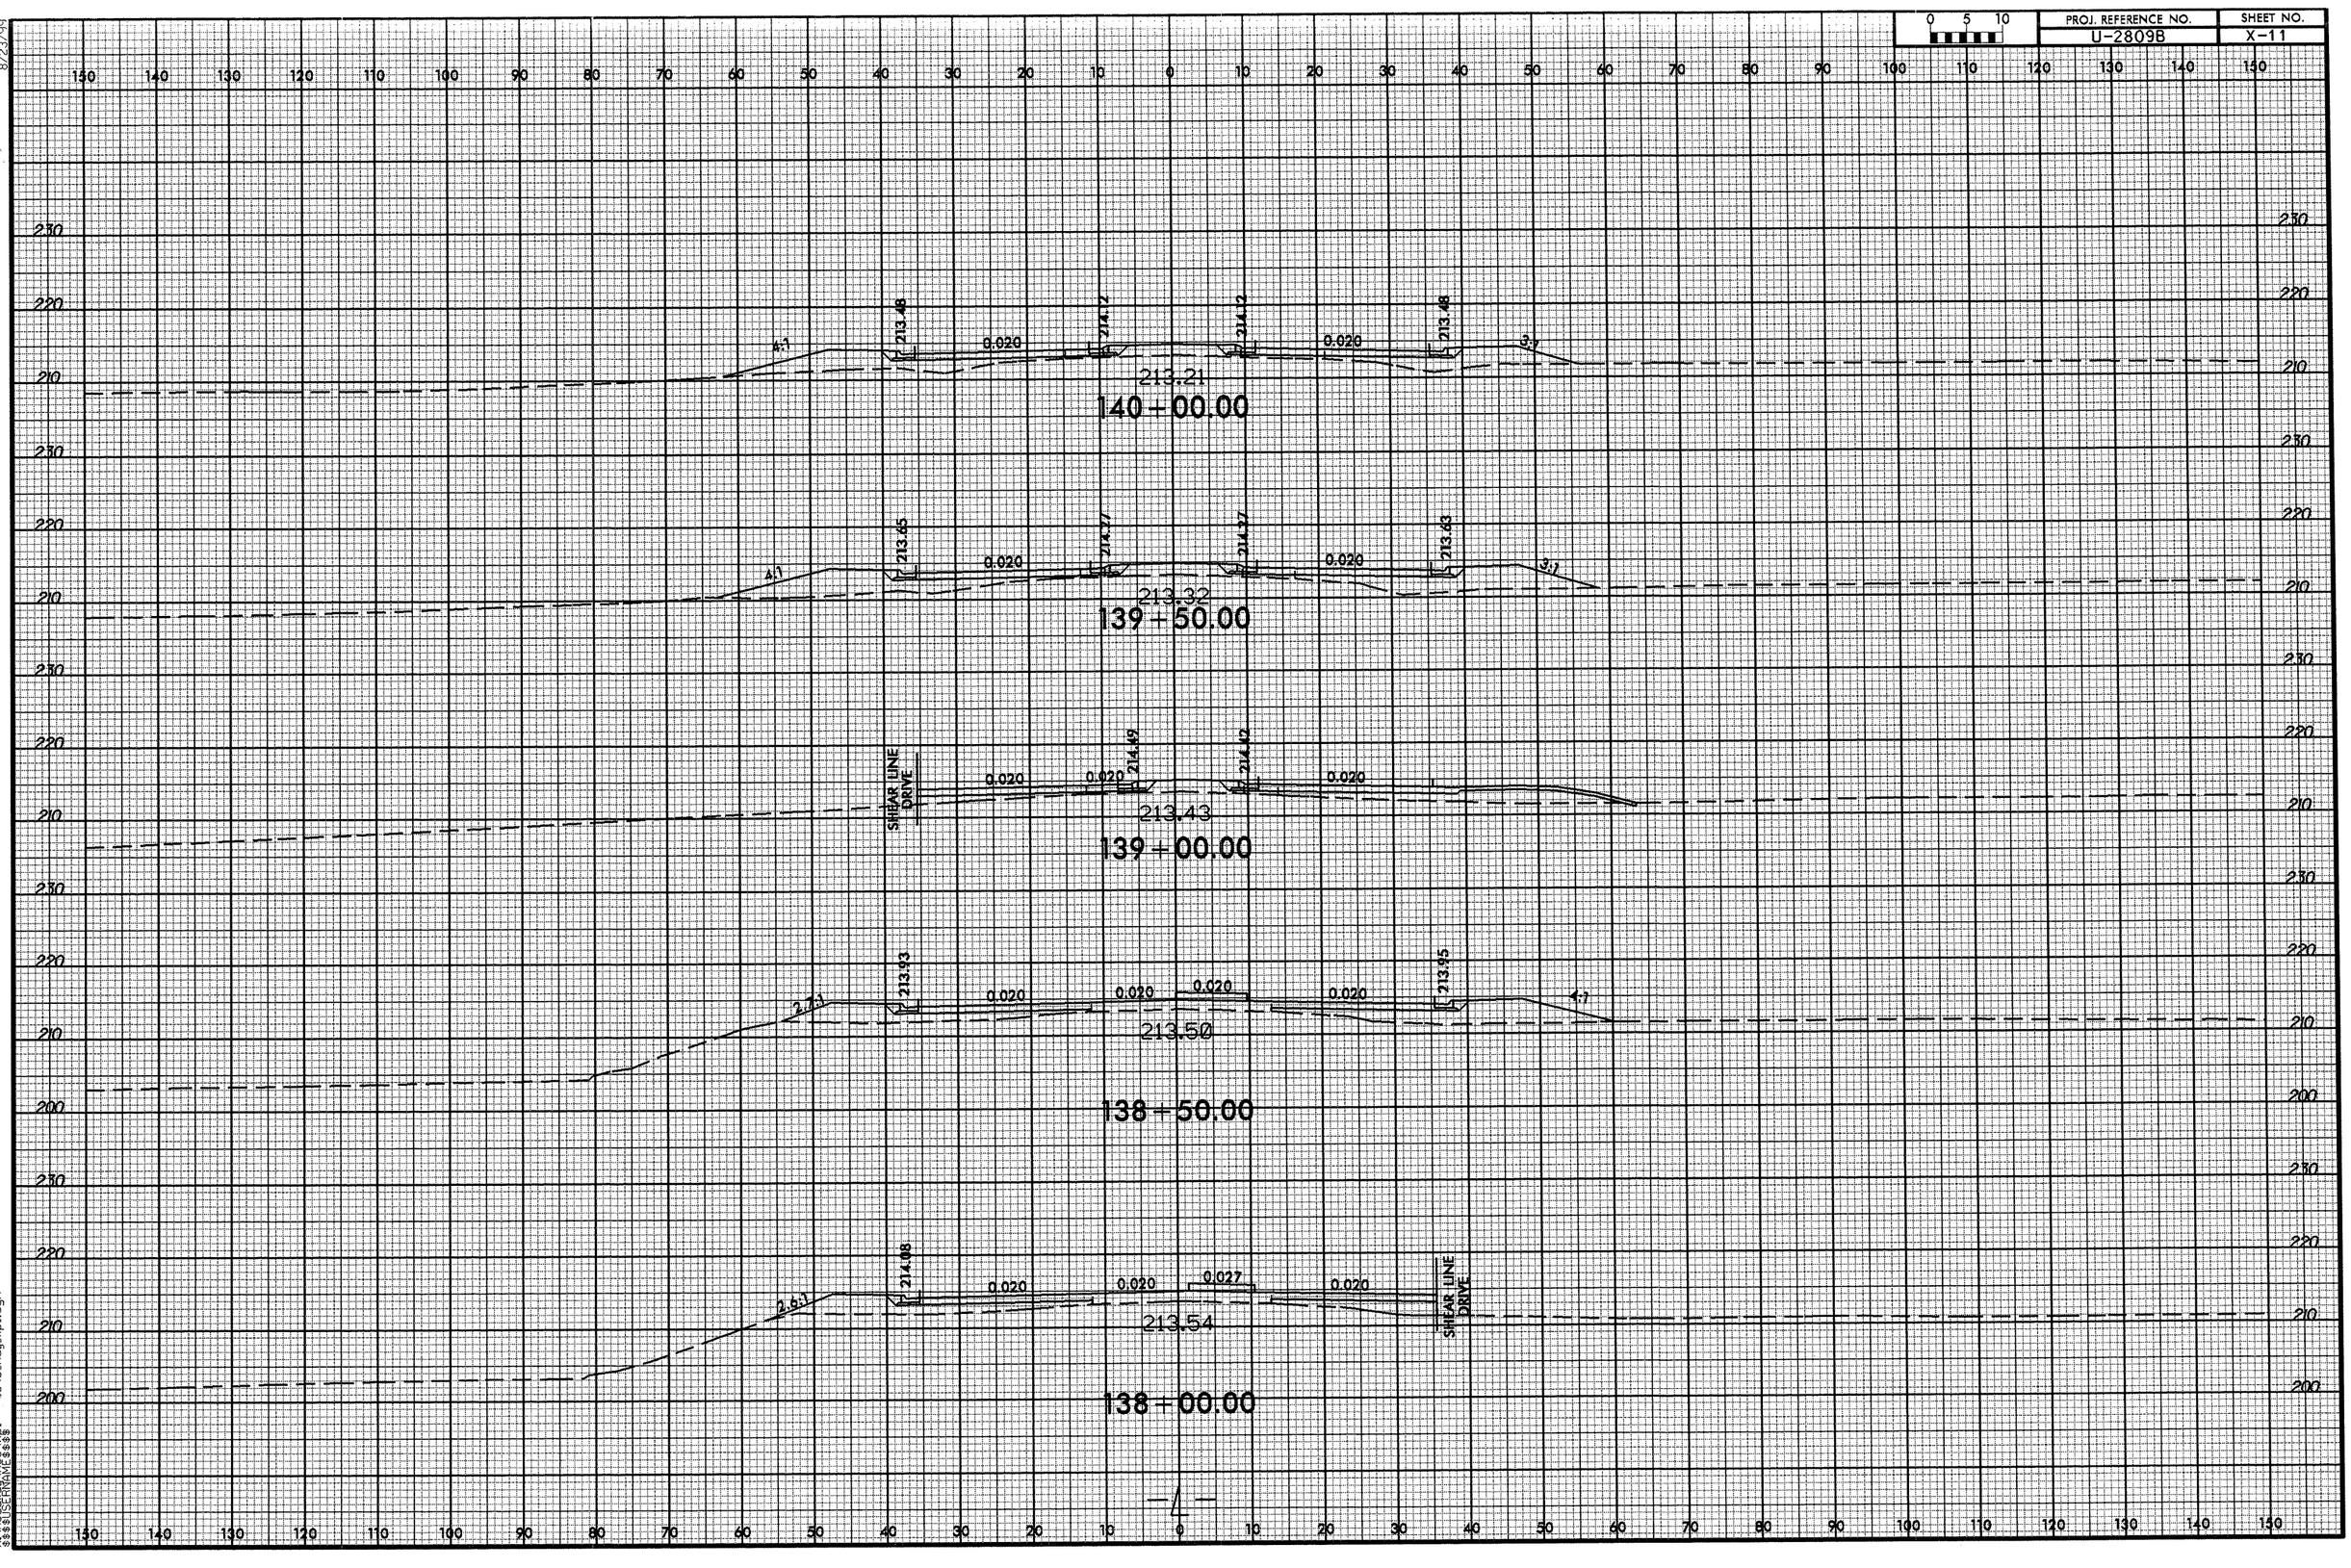

17-MAY-2012 10:20
R:\roadway\projects\2809B\098_Rdy_xp1.dgn
$$USERNAME$$

8/23/99

0 5 10	PROJ. REFERENCE NO.	SHEET NO.
	U-2809B	X-12

150 140 130 120 110 100 90 80 70 60 50 40 30 20 10 0 10 20 30 40 50 60 70 80 90 100 110 120 130 140 150

230 220 210 200

SHEAR LINE DRIVE

212.83
143+00.00

212.87
142+50.00

212.83
142+00.00

212.81
141+50.00

212.90
141+00.00

213.06
140+50.00

0.020

212.88 213.27 213.20 213.39 213.37 213.52 213.47 213.03 213.32 213.16 213.33 213.47 213.33

A:1 4:1

17-MAY-2012 10:20
R:\roadway\xsec\xsg1
$$$$USERNAME$$$$

.d98_Rdy_xp1.dgn

0 5 10	PROJ. REFERENCE NO.	SHEET NO.
	U-2809B	X-13

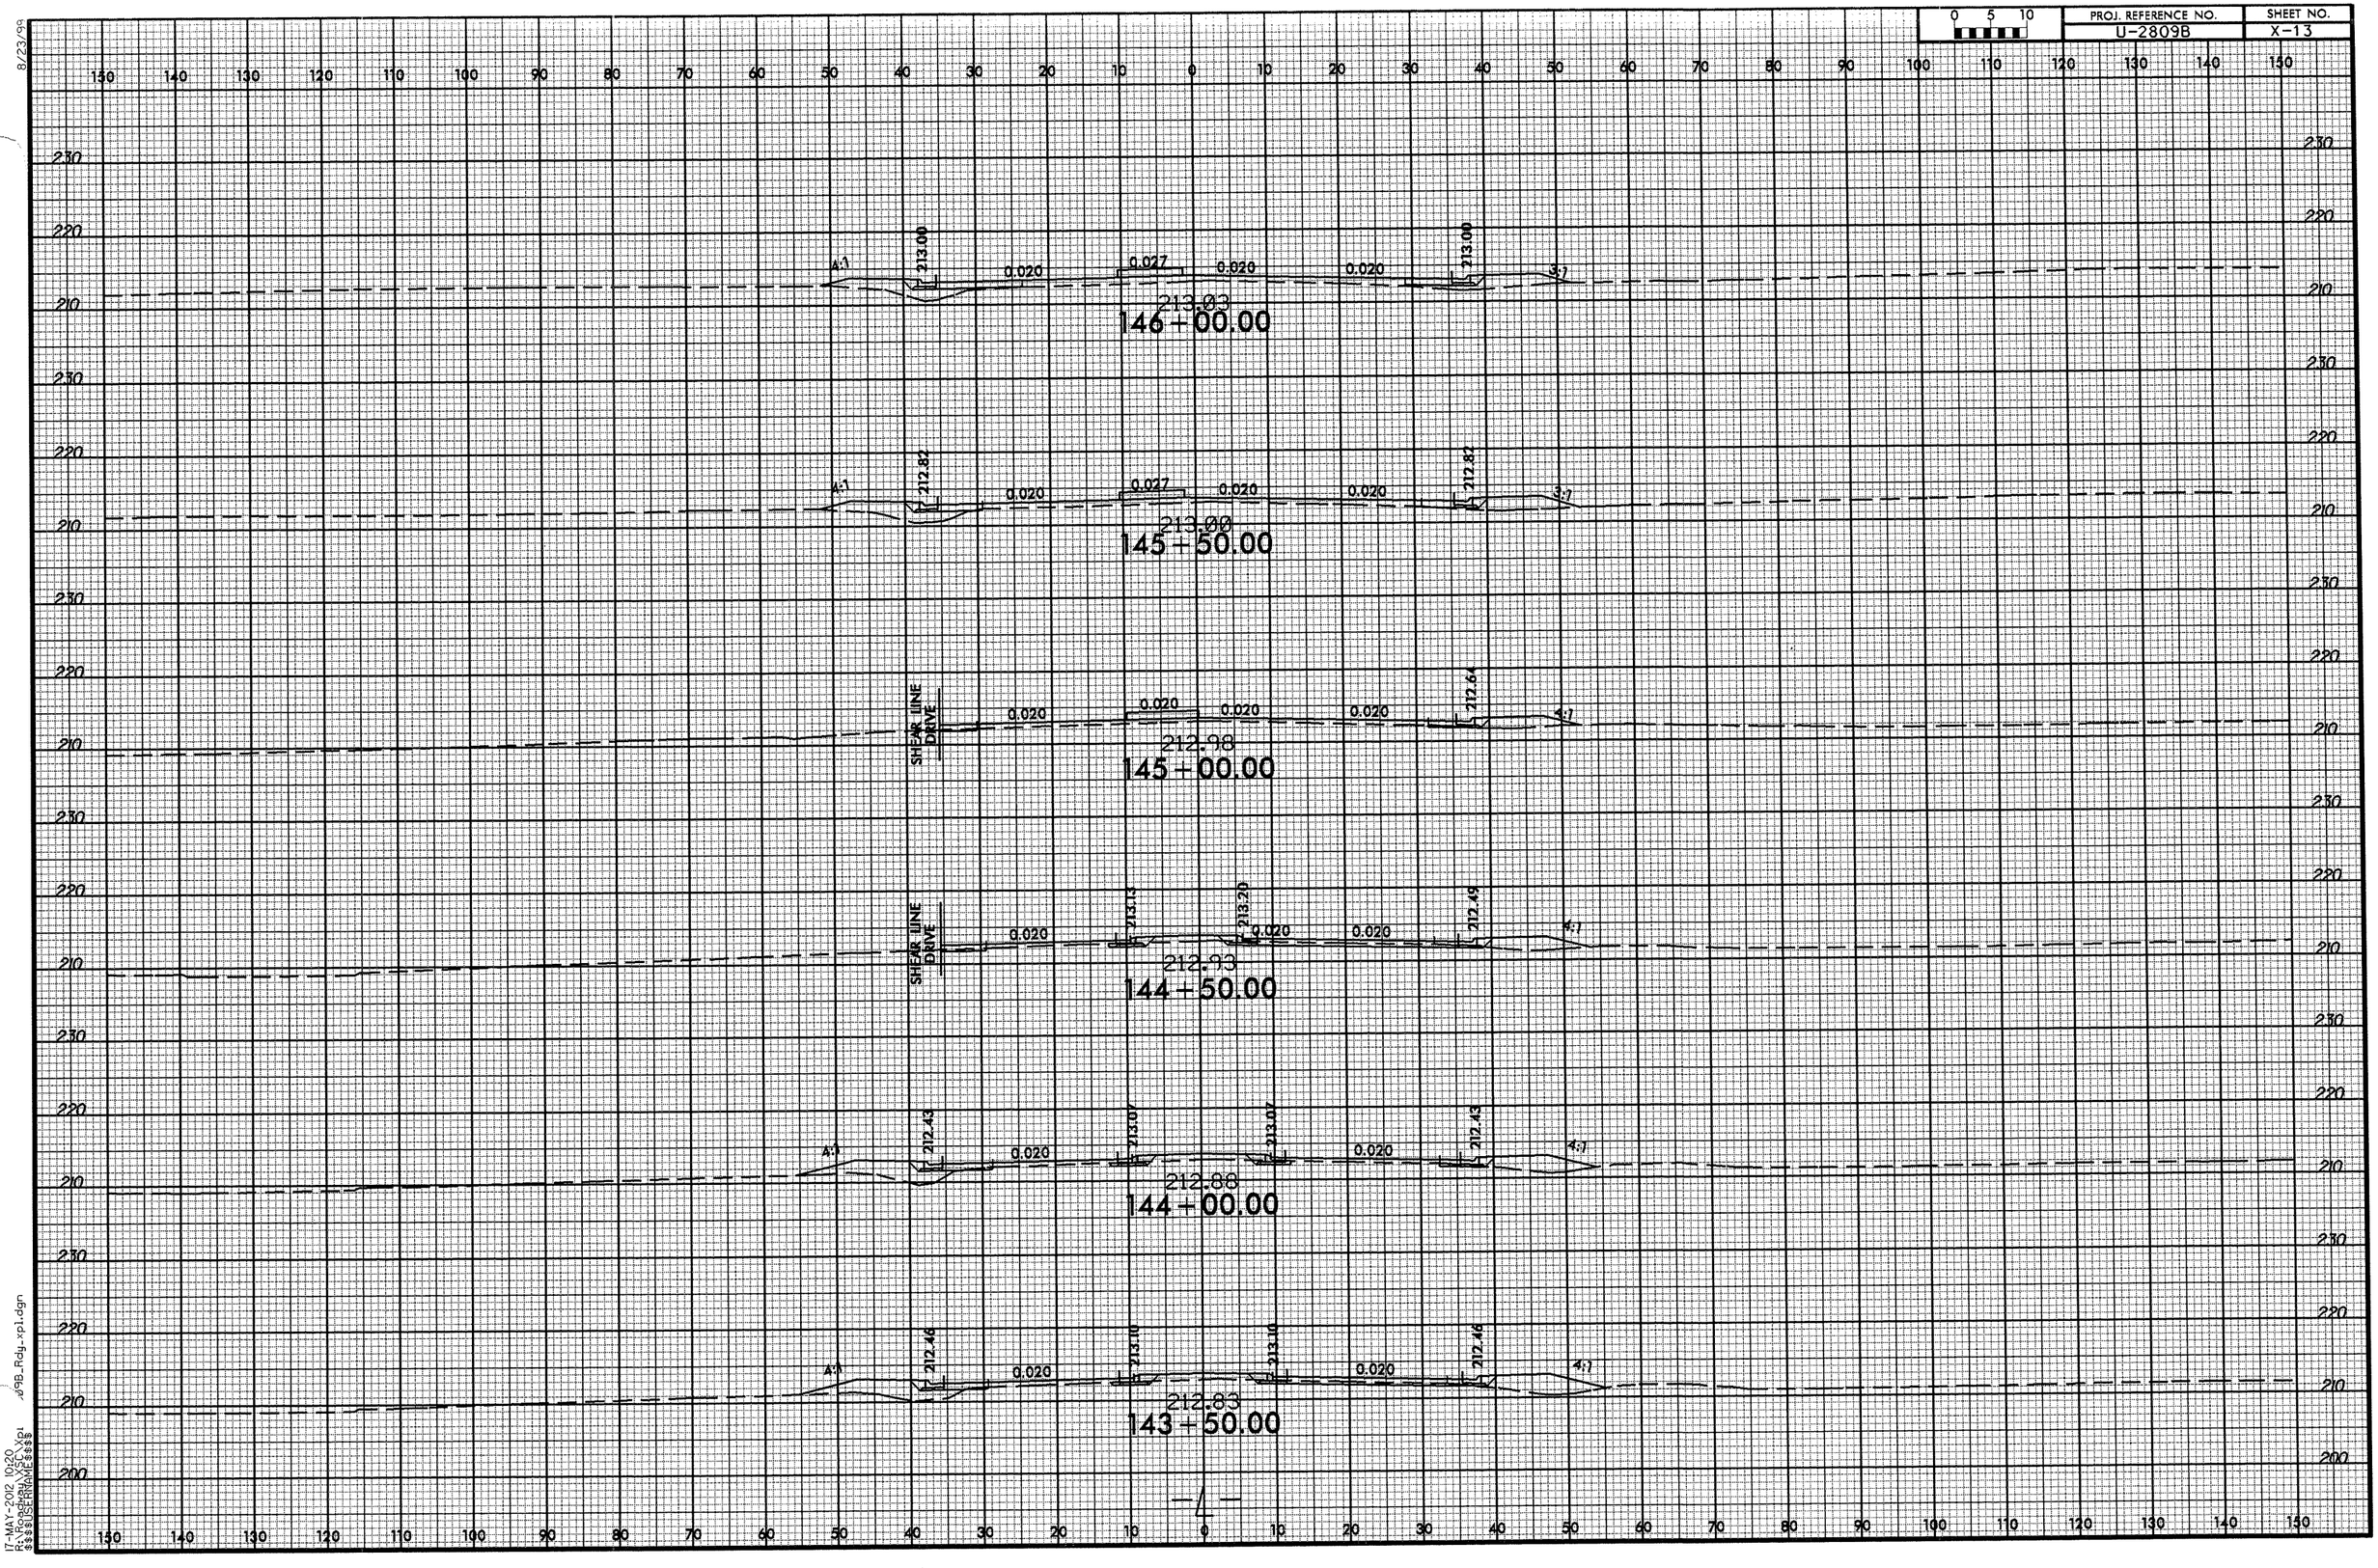

8/23/99

17-MAY-2012 10:20
R:\Roadway\$$$$USERNAME$$$$\...\u09B_Rdy_xp1.dgn
u09B_Rdy_xp1.dgn

0 5 10	PROJ. REFERENCE NO.	SHEET NO.
	U-2809B	X-14

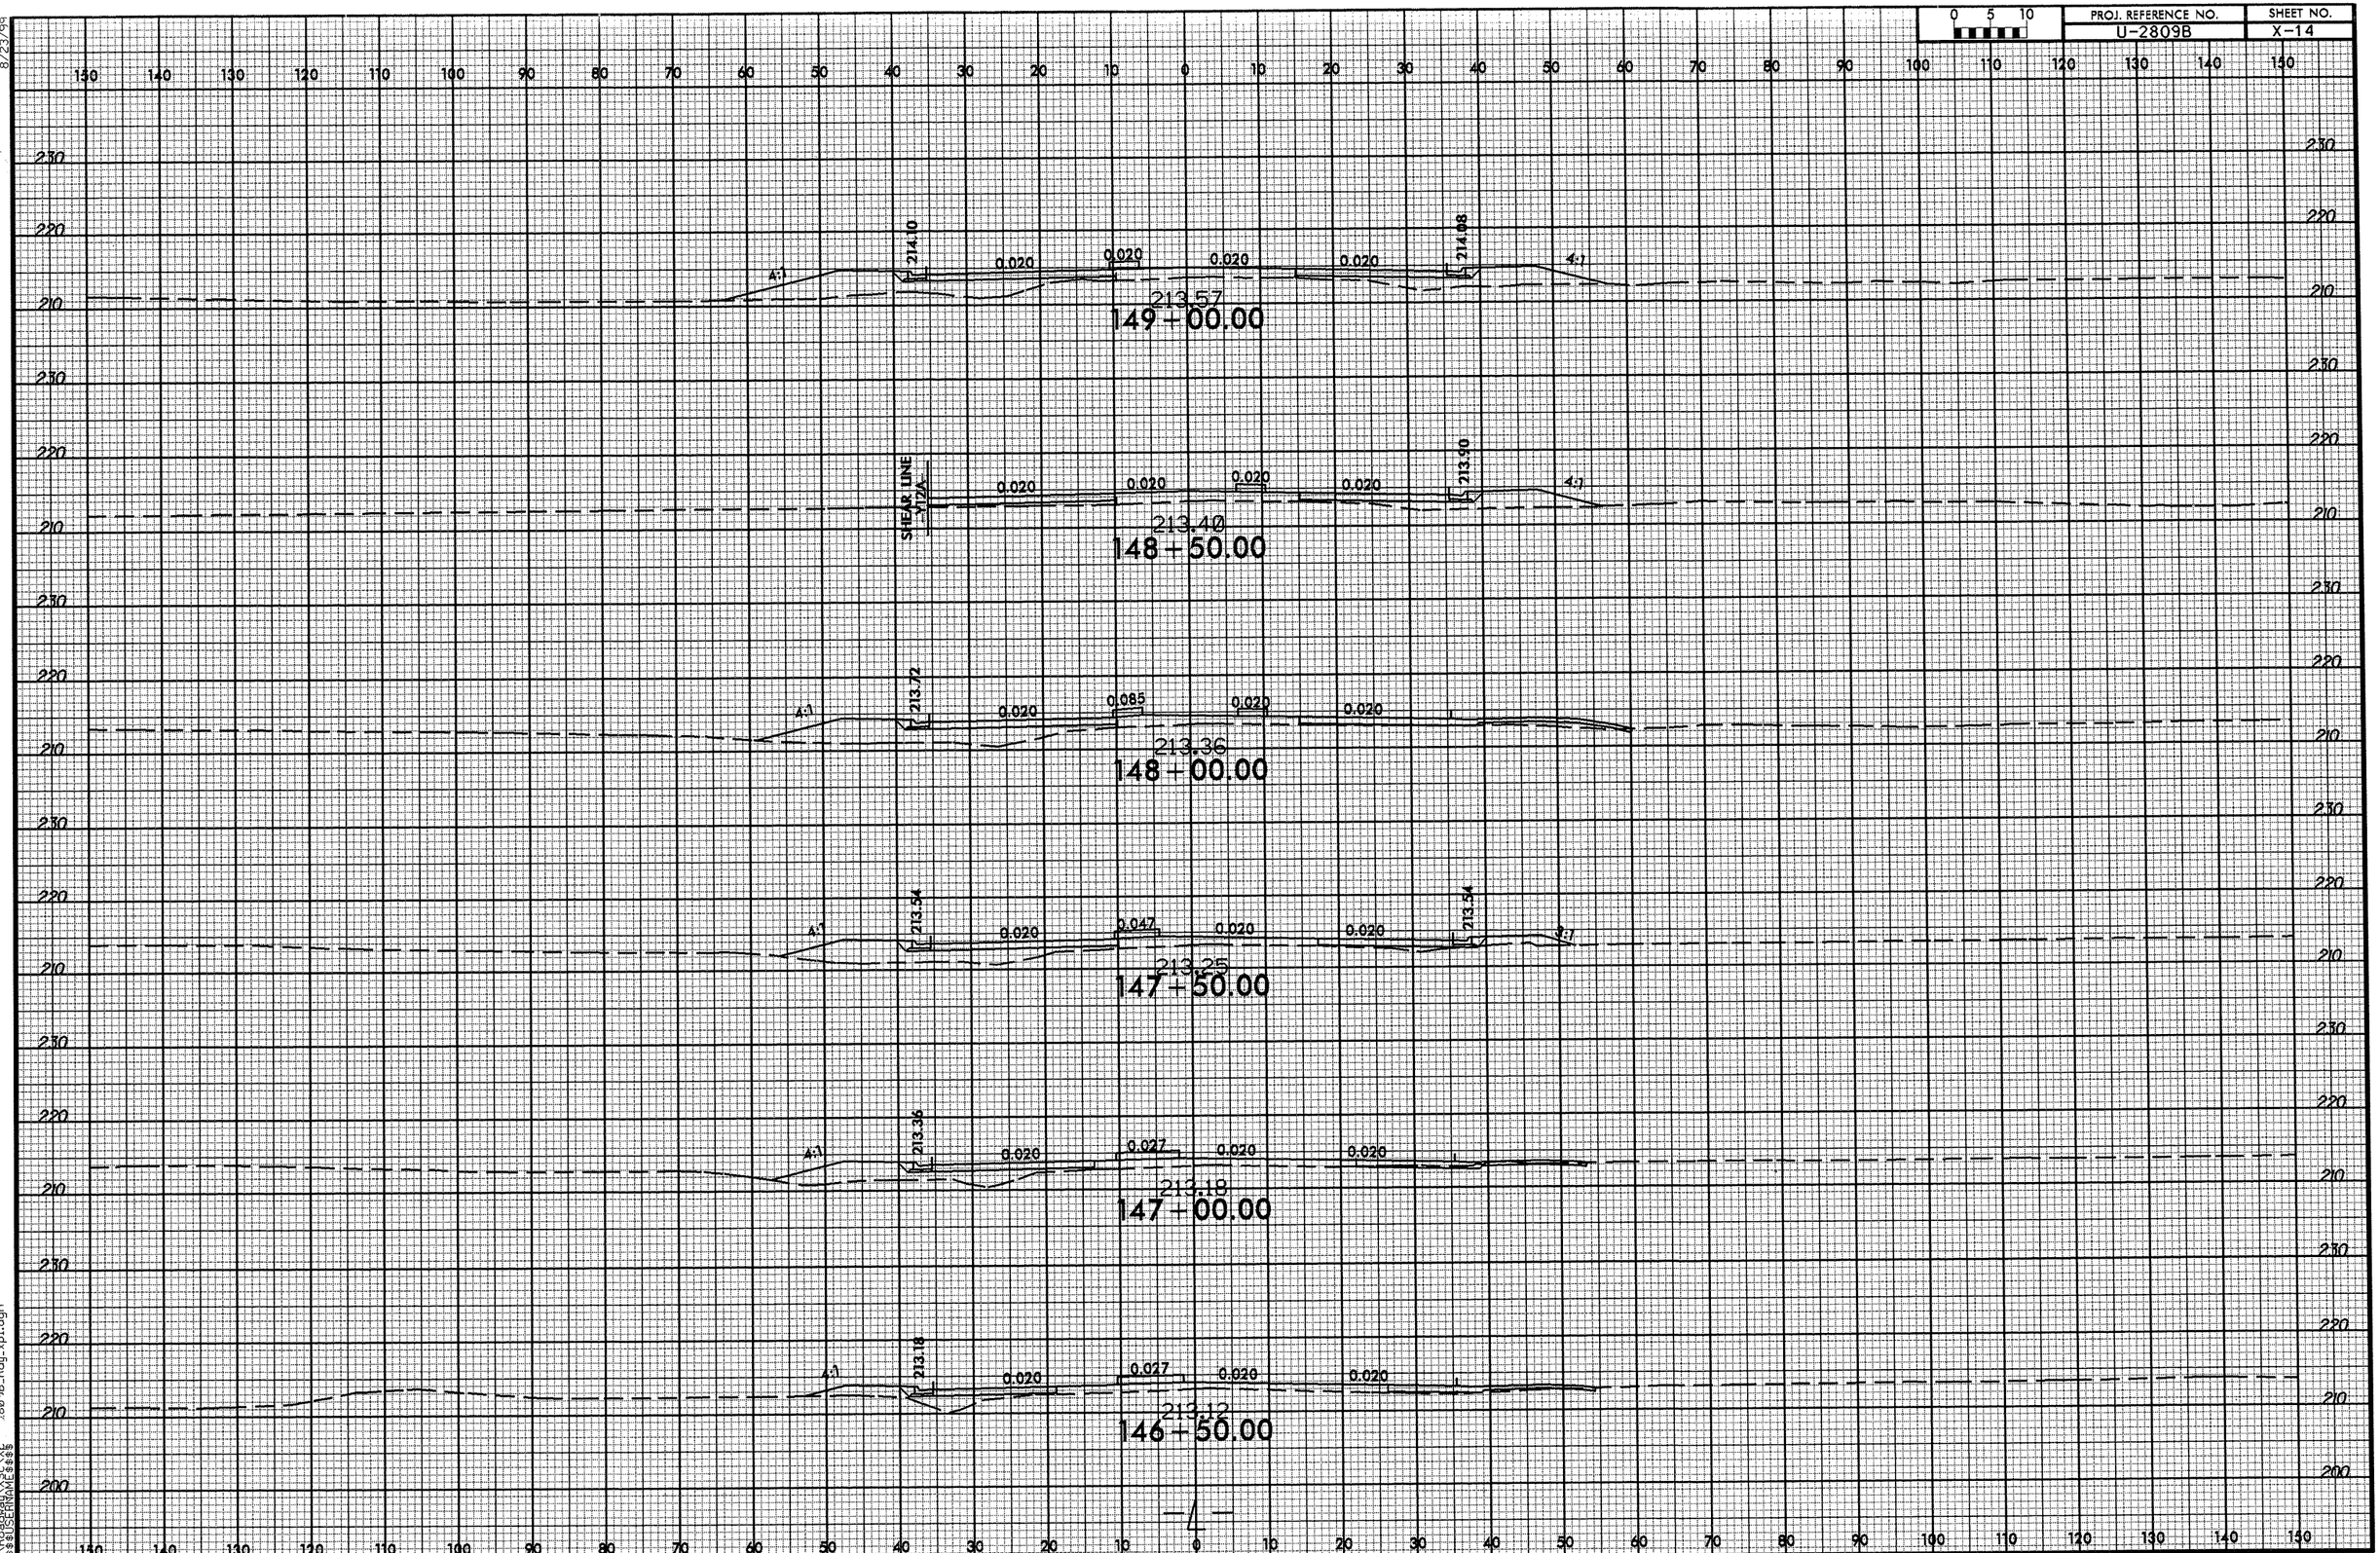

8/23/99

0 5 10	PROJ. REFERENCE NO.	SHEET NO.
	U-2809B	X-15

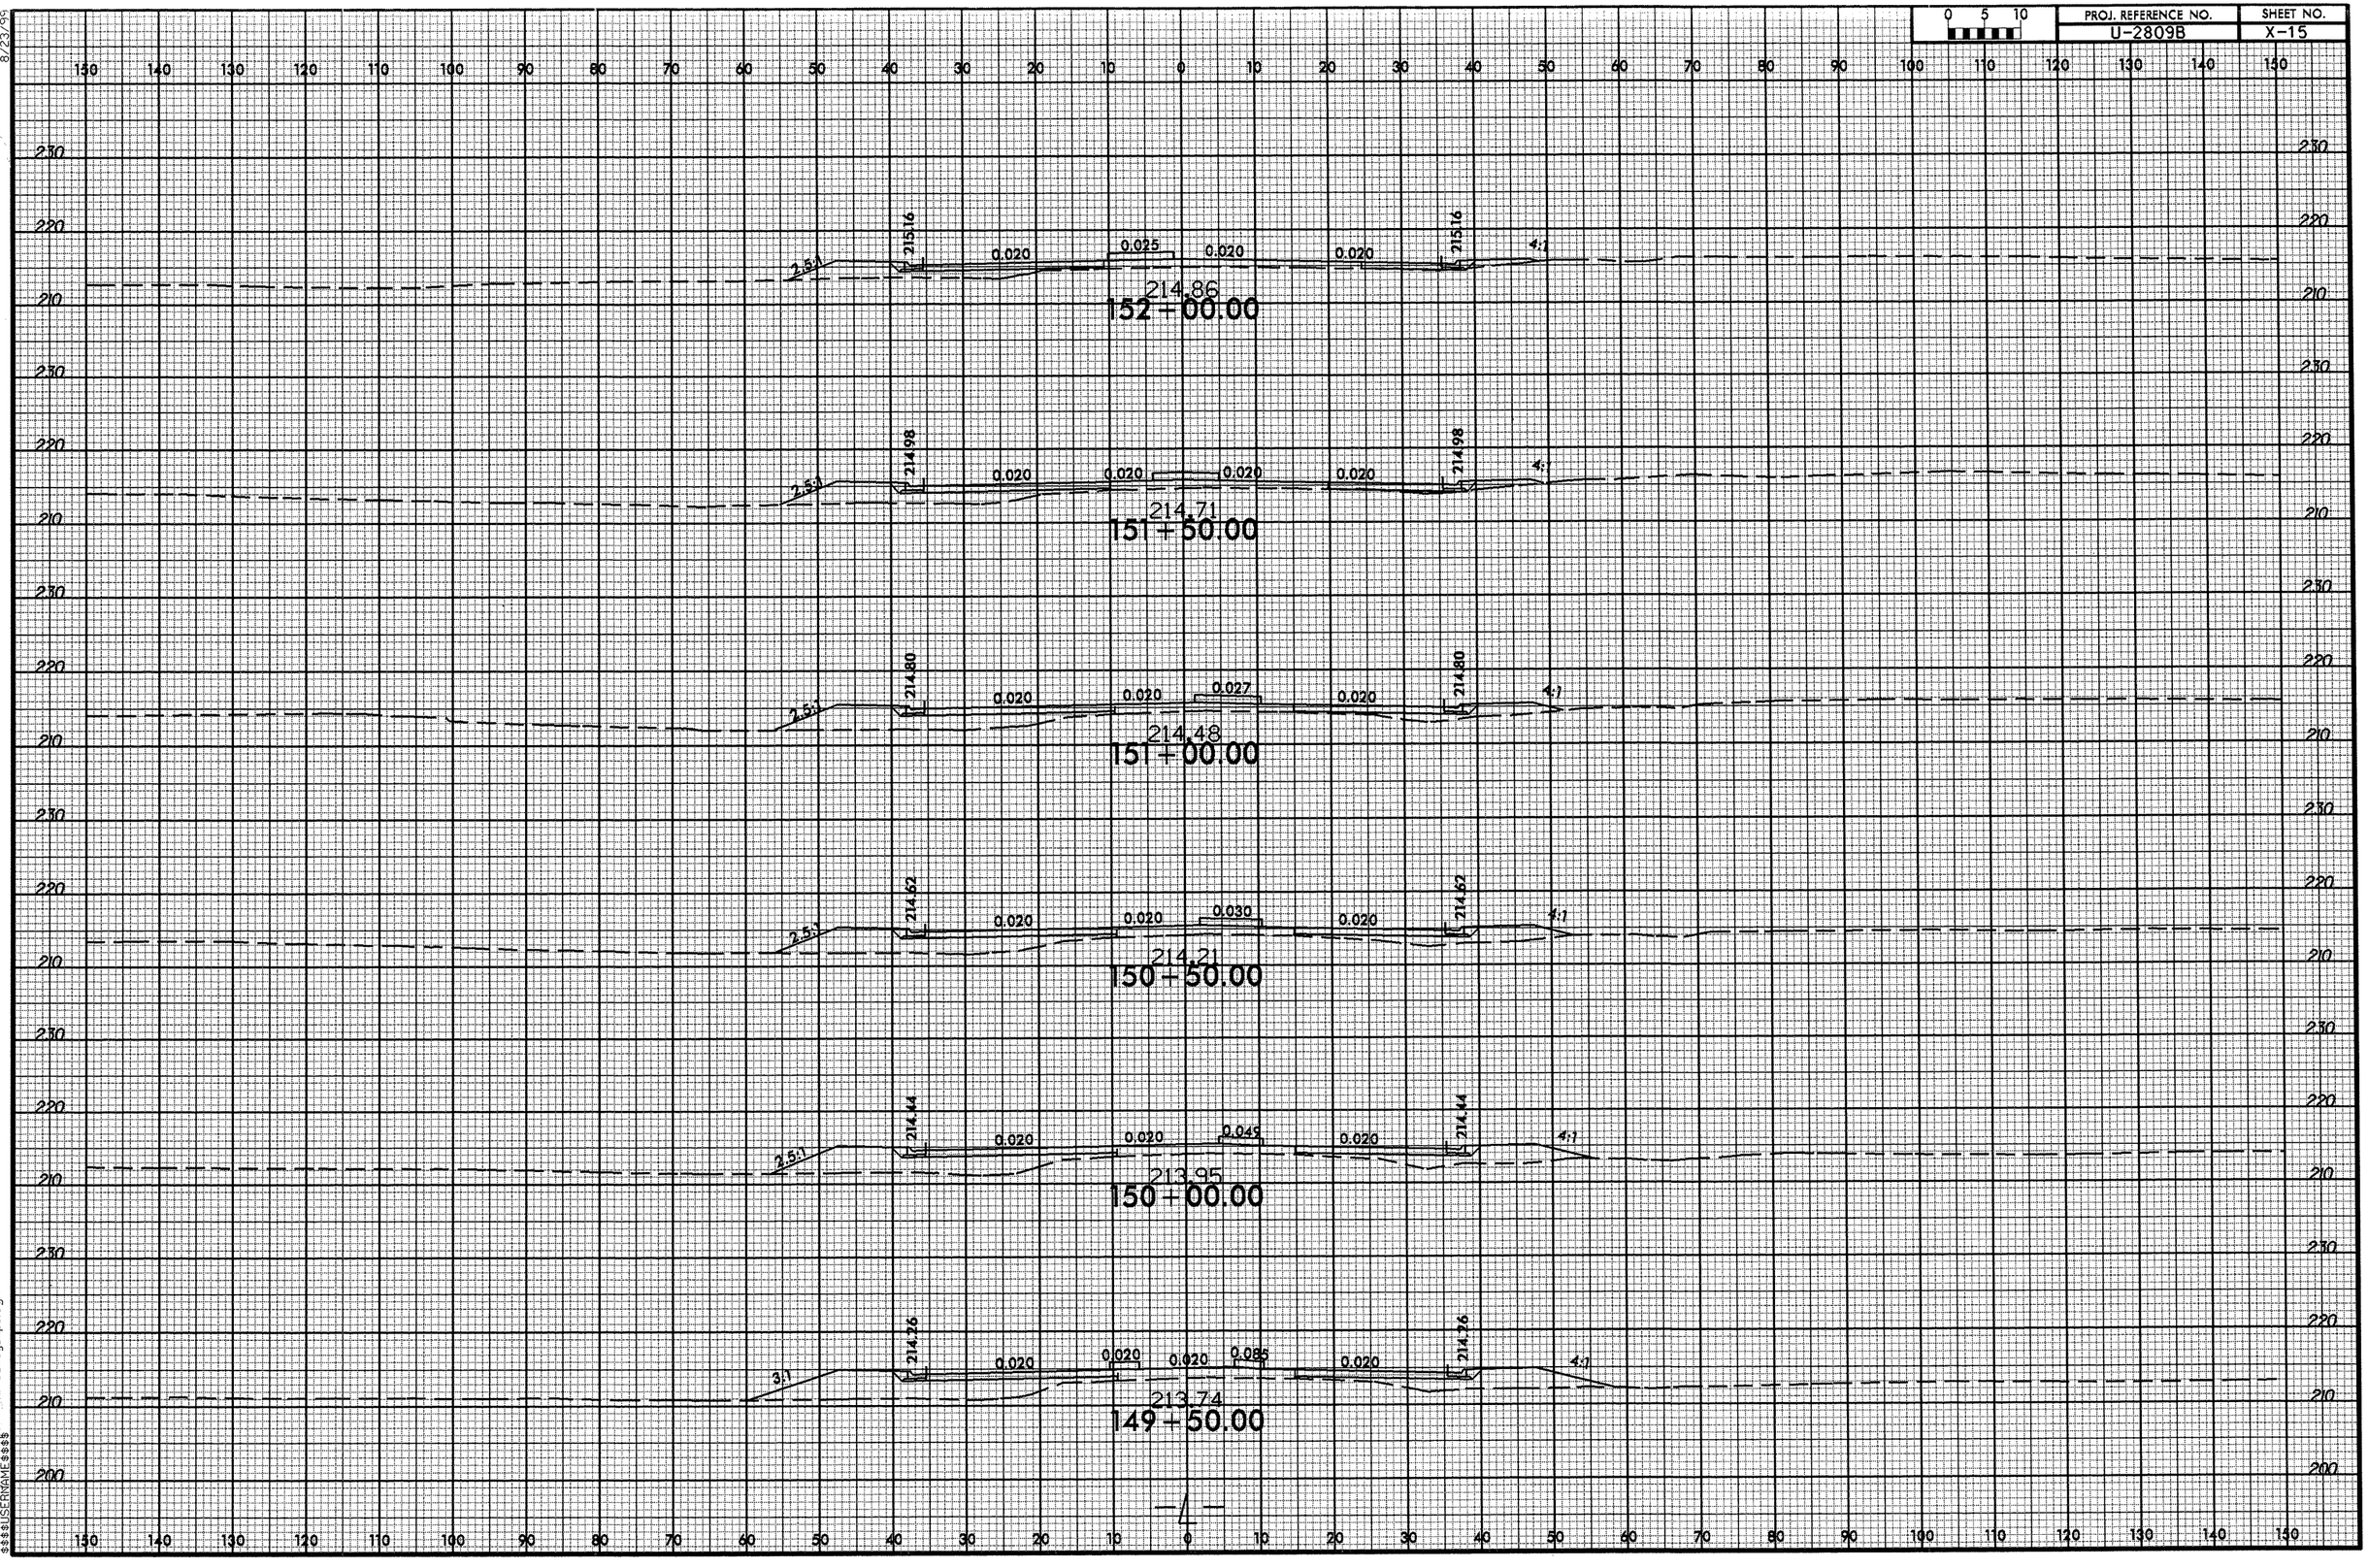

17-MAY-2012 10:20
\\Tpodenwu\Projects\2809B\Design\Roadway\Sheets\2809B_Rdy_xp1.dgn

0 5 10	PROJ. REFERENCE NO.	SHEET NO.
	U-2809B	X-16

8/23/94

215.45
155+00.00

215.31
154+50.00

215.17
154+00.00

215.08
153+50.00

215.01
153+00.00

214.92
152+50.00

SHEAR LINE - DRIVE

17-MAY-2012 10:20
$$USERNAME$$
...\98_Rdy_xp1.dgn

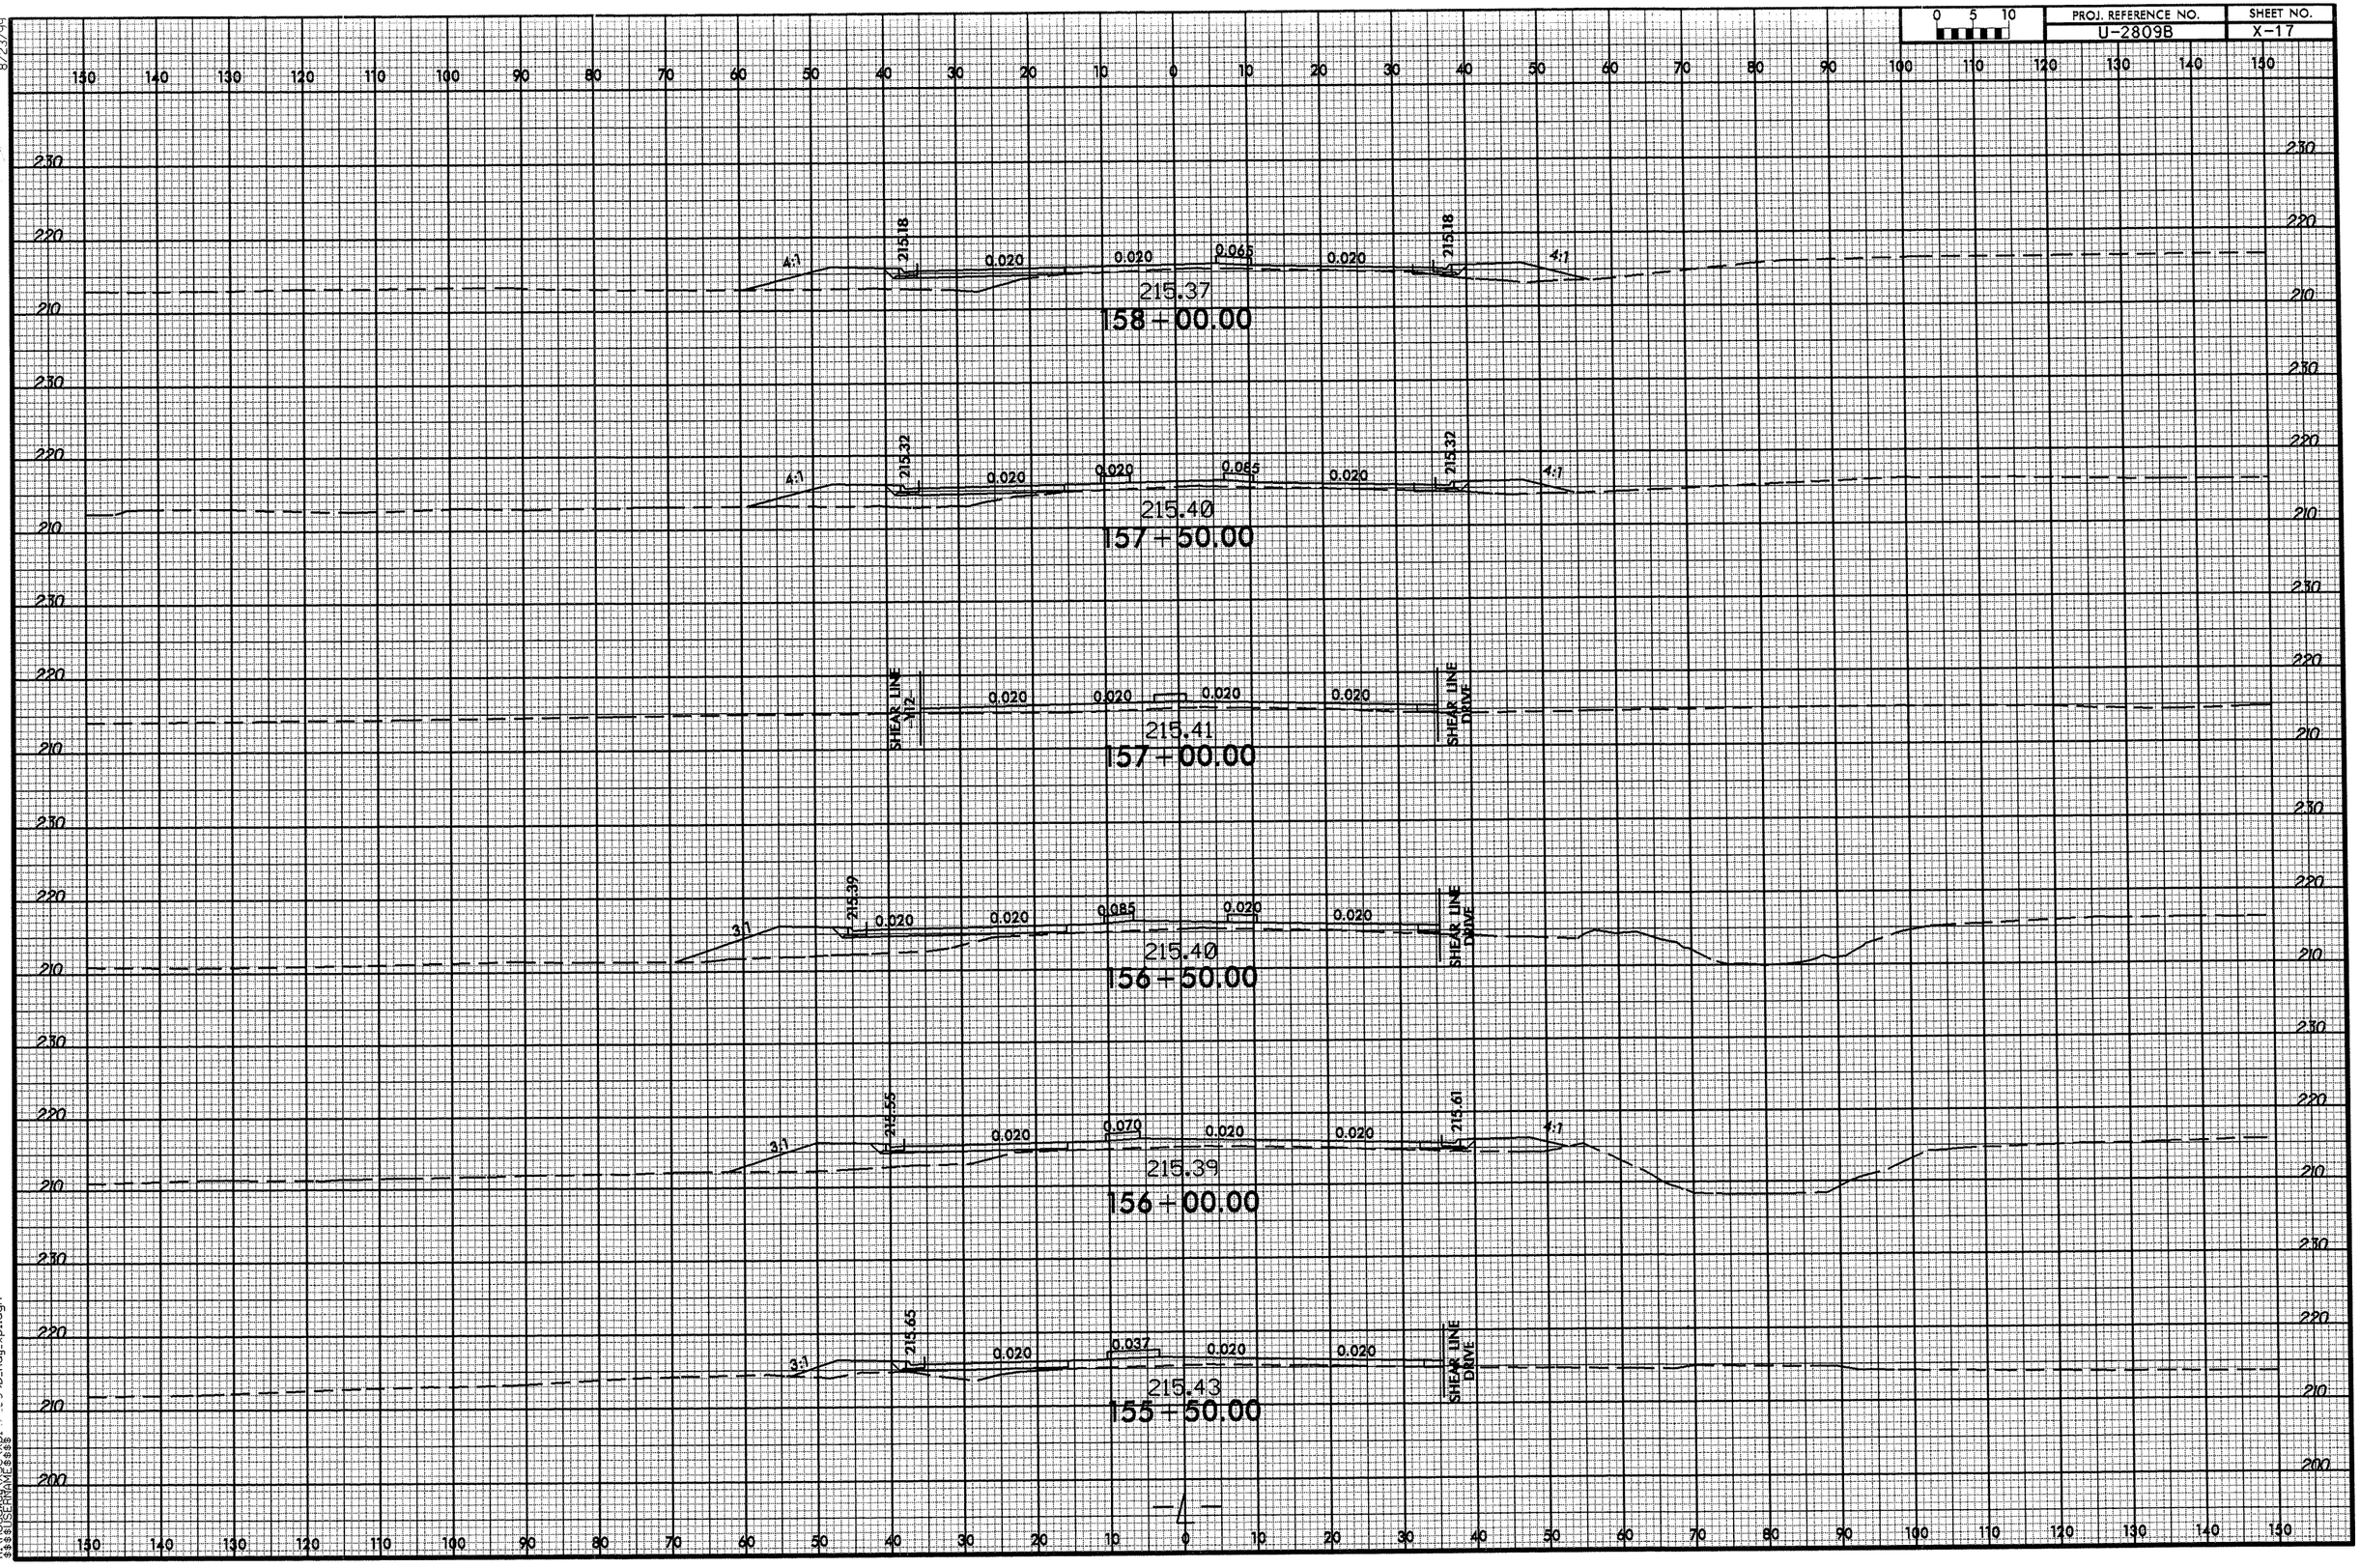

8/23/99

17-MAY-2012 10:20
R:\Projects\...\U2809B_Rdy_xp1.dgn
$$$$USERNAME$$$$

8/23/99

0 5 10	PROJ. REFERENCE NO.	SHEET NO.
	U-2809B	X-18

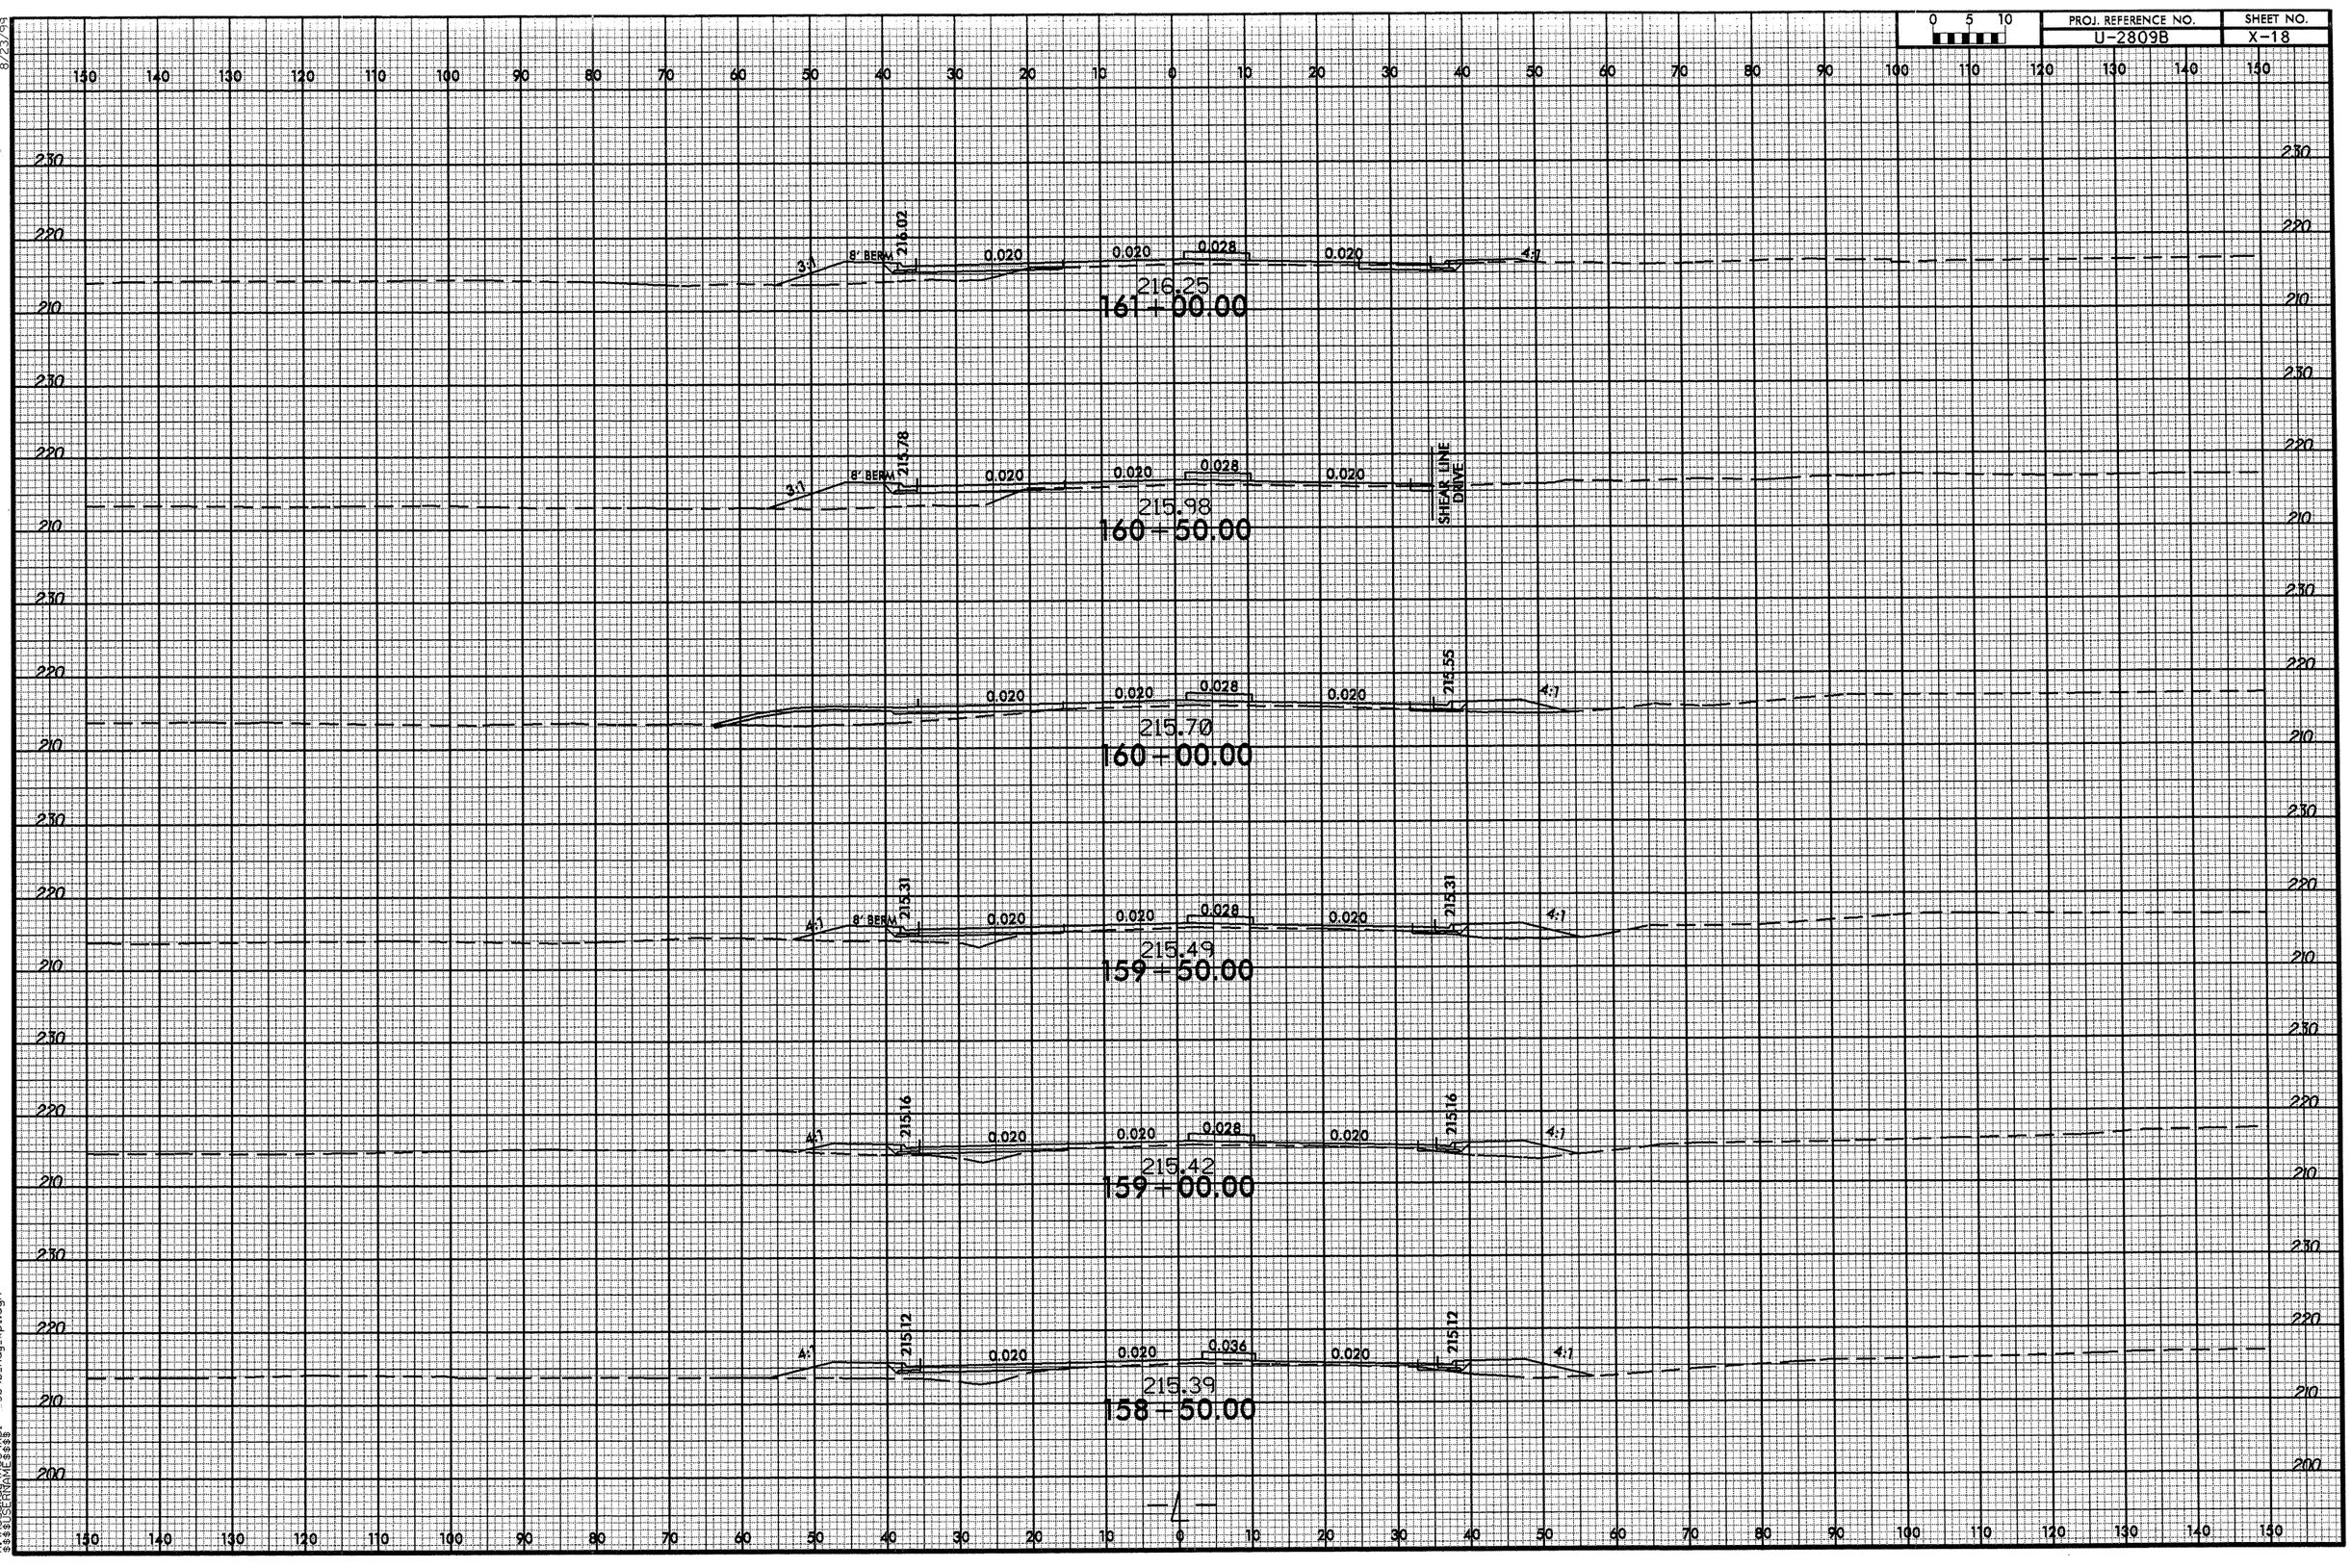

17-MAY-2012 10:20
R:\roadway\projects\2809B_Rdy_xp1.dgn
$$$$USERNAME$$$$

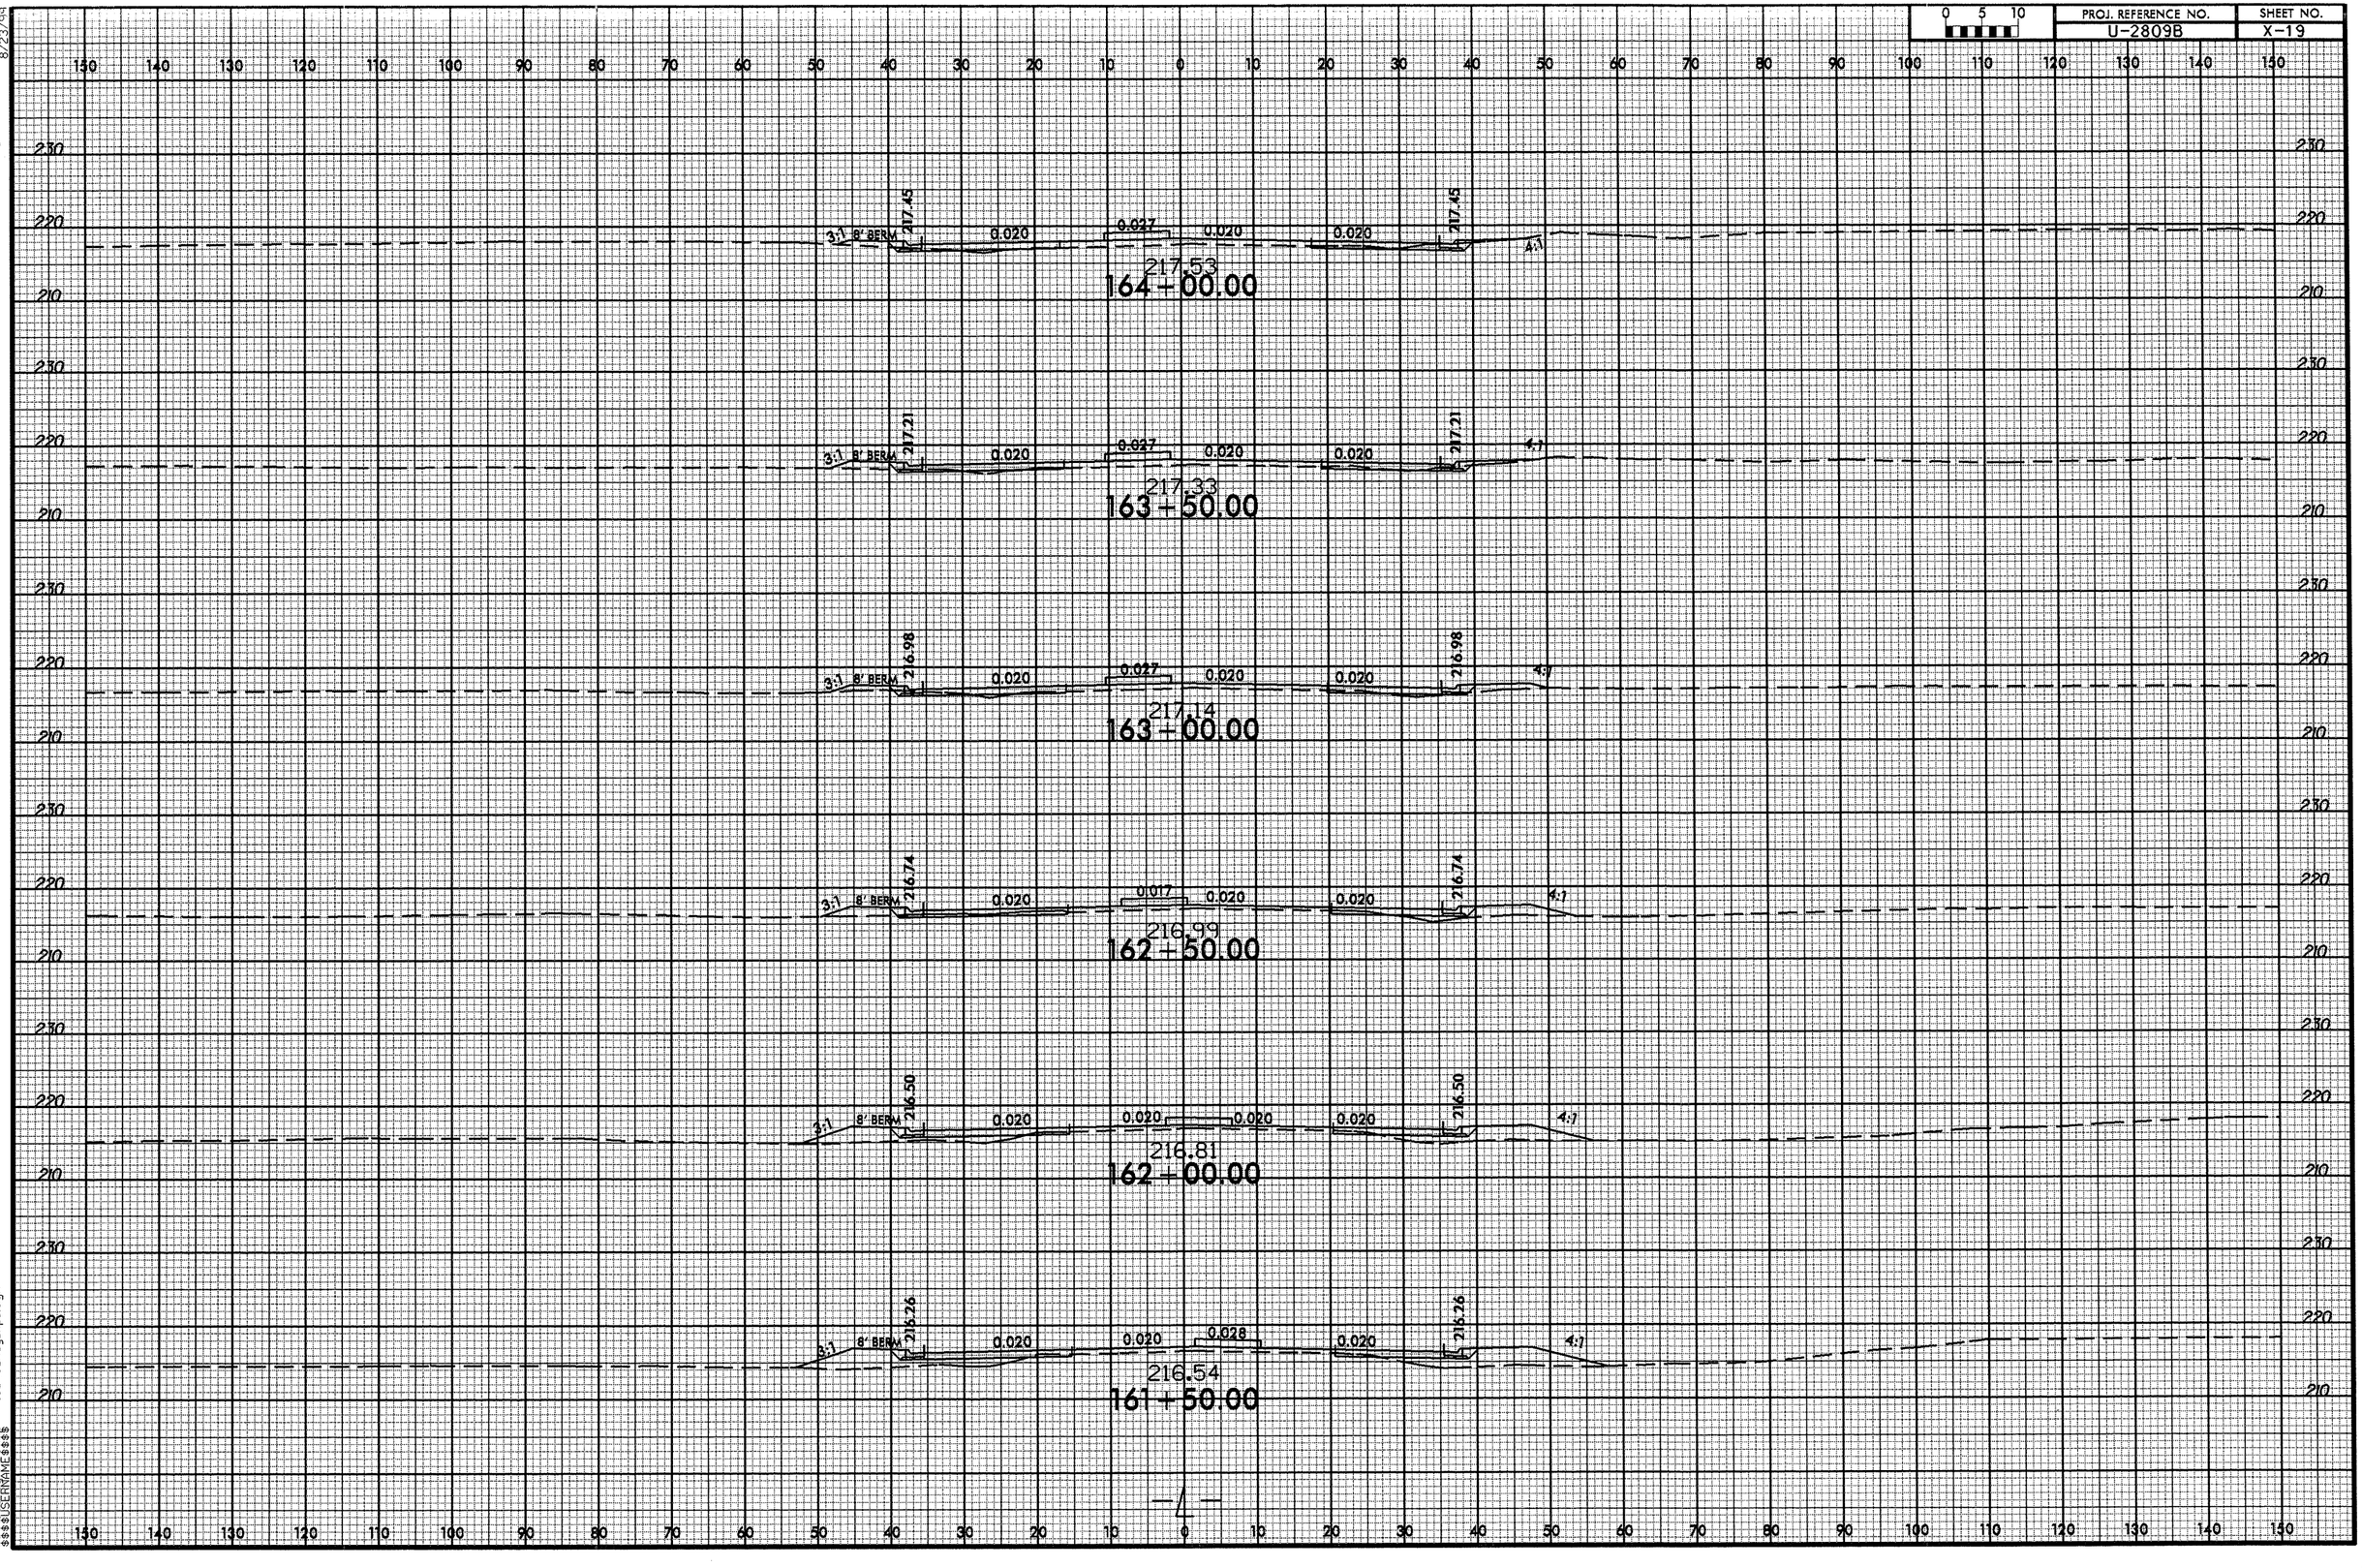

8/23/99
17-MAY-2012 10:20
C:\projects\2809B_Rdy.xpl.dgn
$$$$USERNAME$$$$

0 5 10	PROJ. REFERENCE NO.	SHEET NO.
	U-2809B	X-20

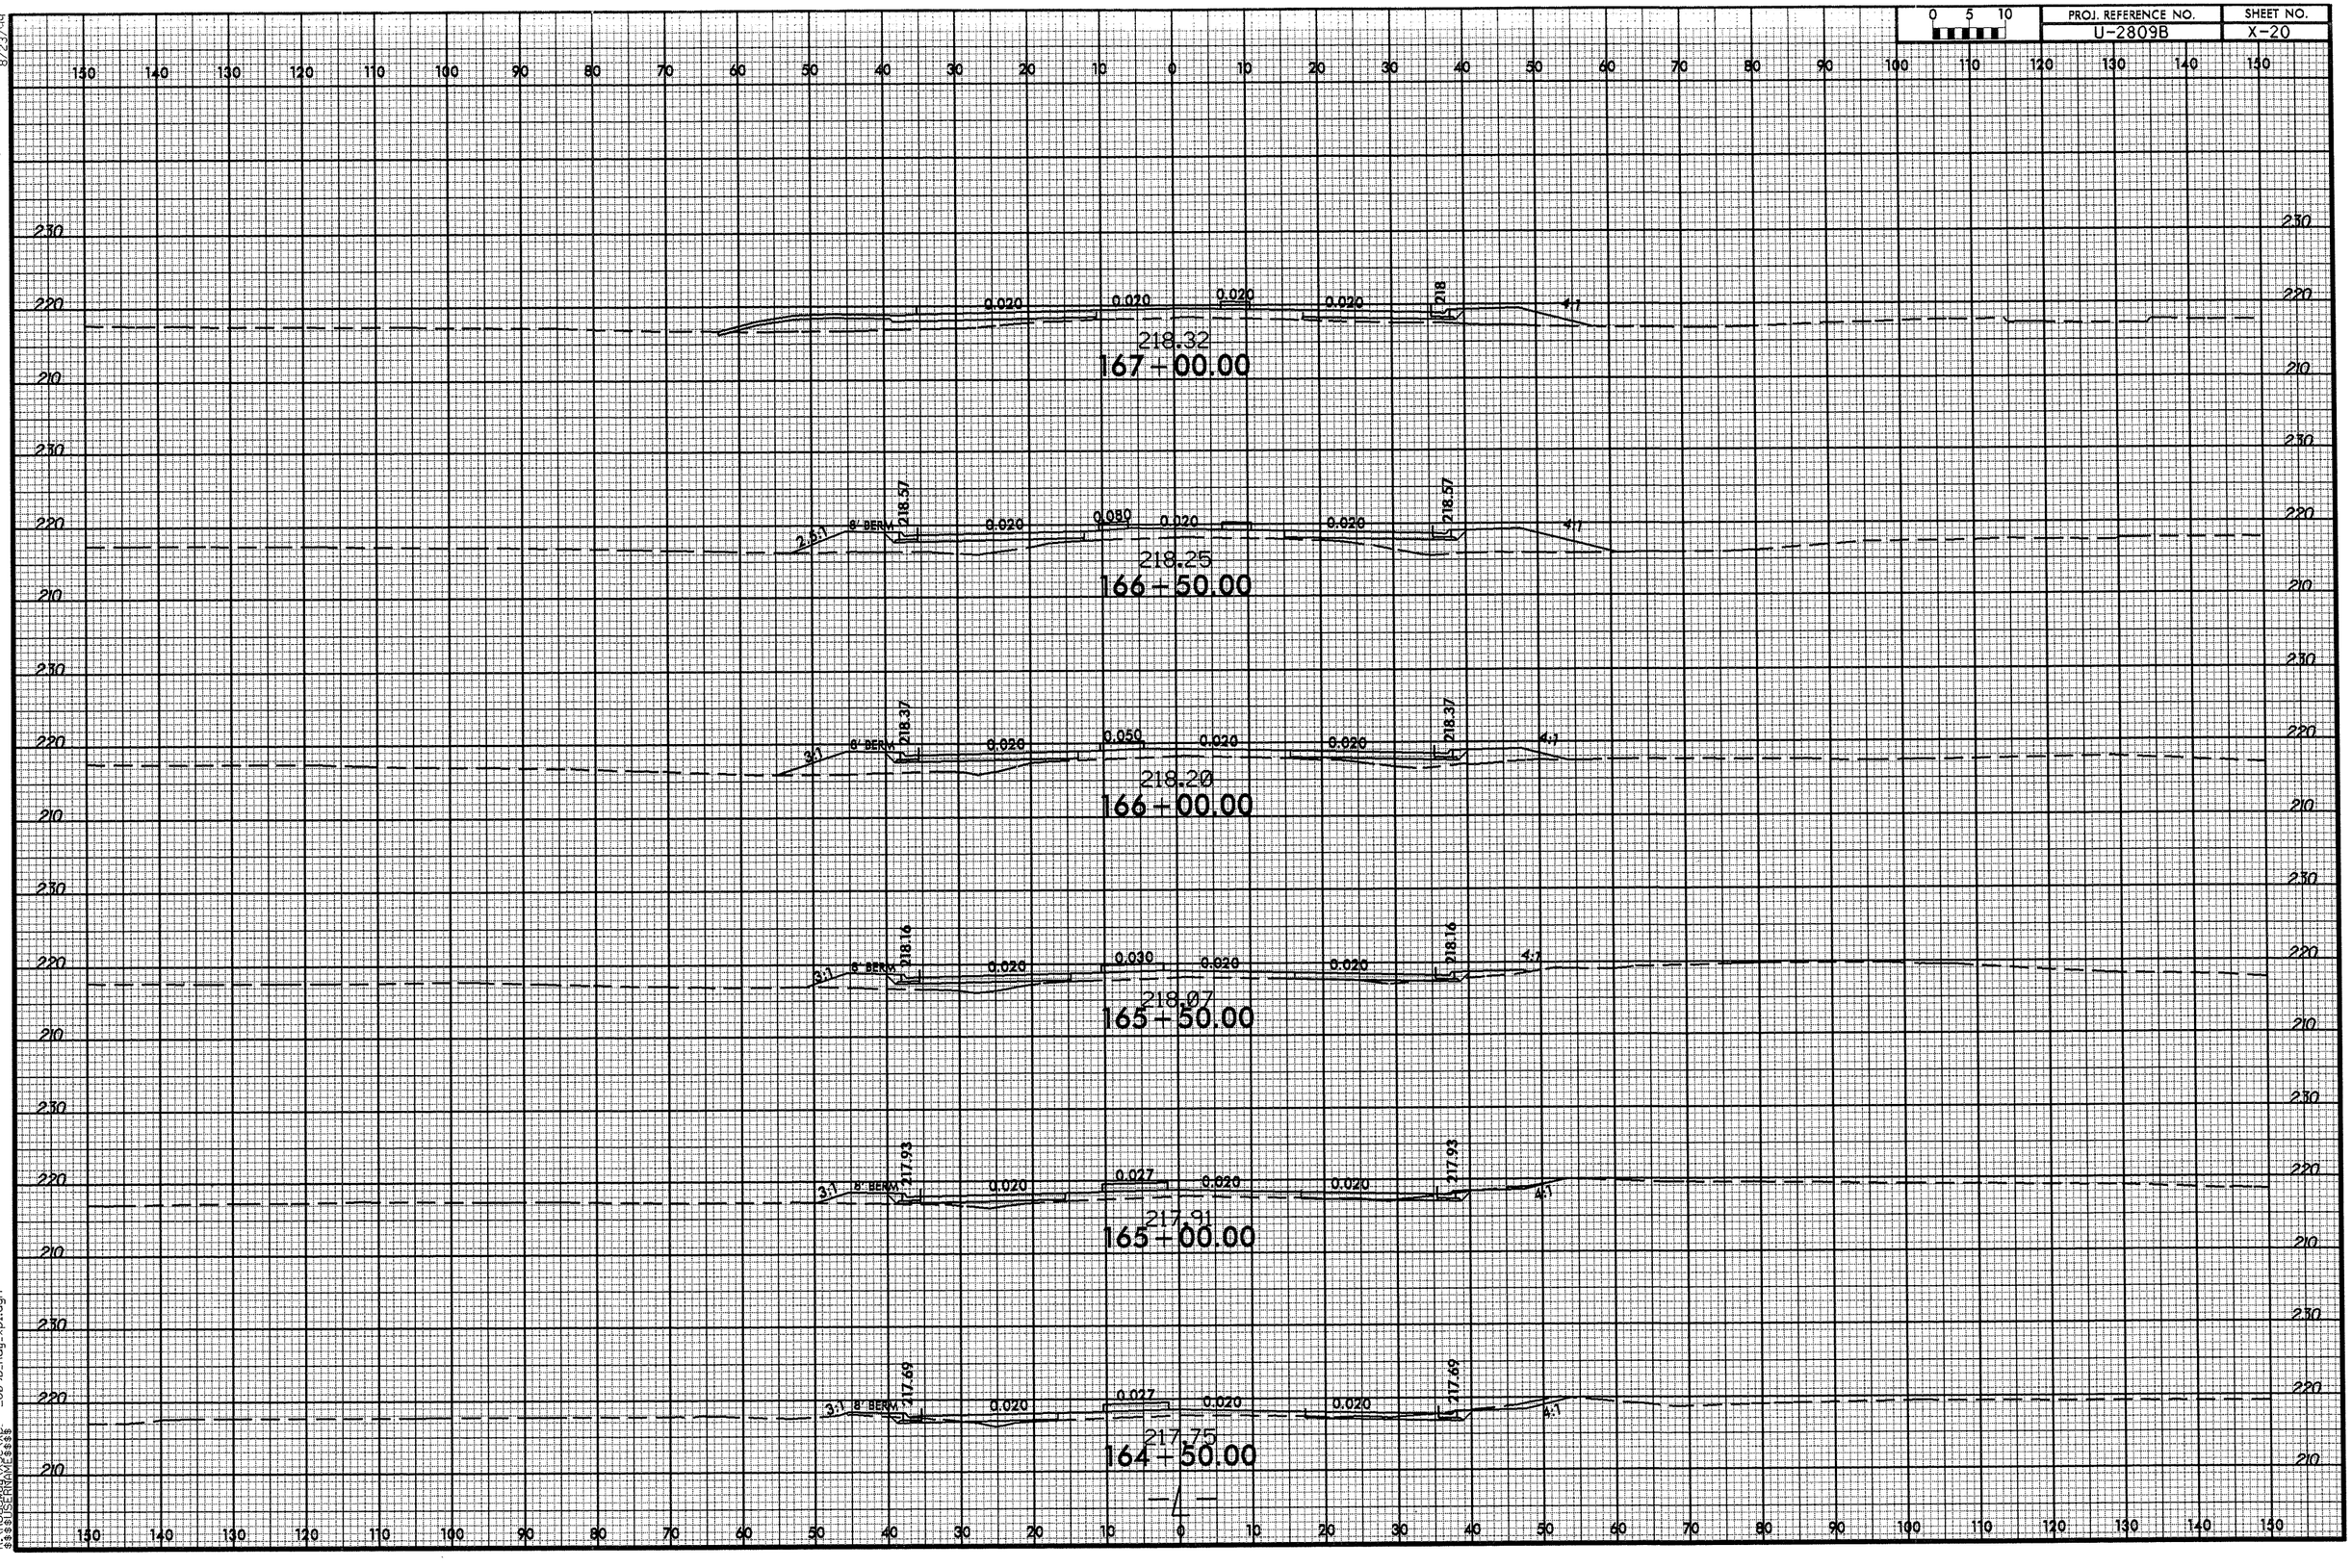

8/23/99
17-MAY-2012 10:20
R:\Projects\U2809B\Design\Roadway\XSECTS\SS_2809B_Rdy_xpl.dgn

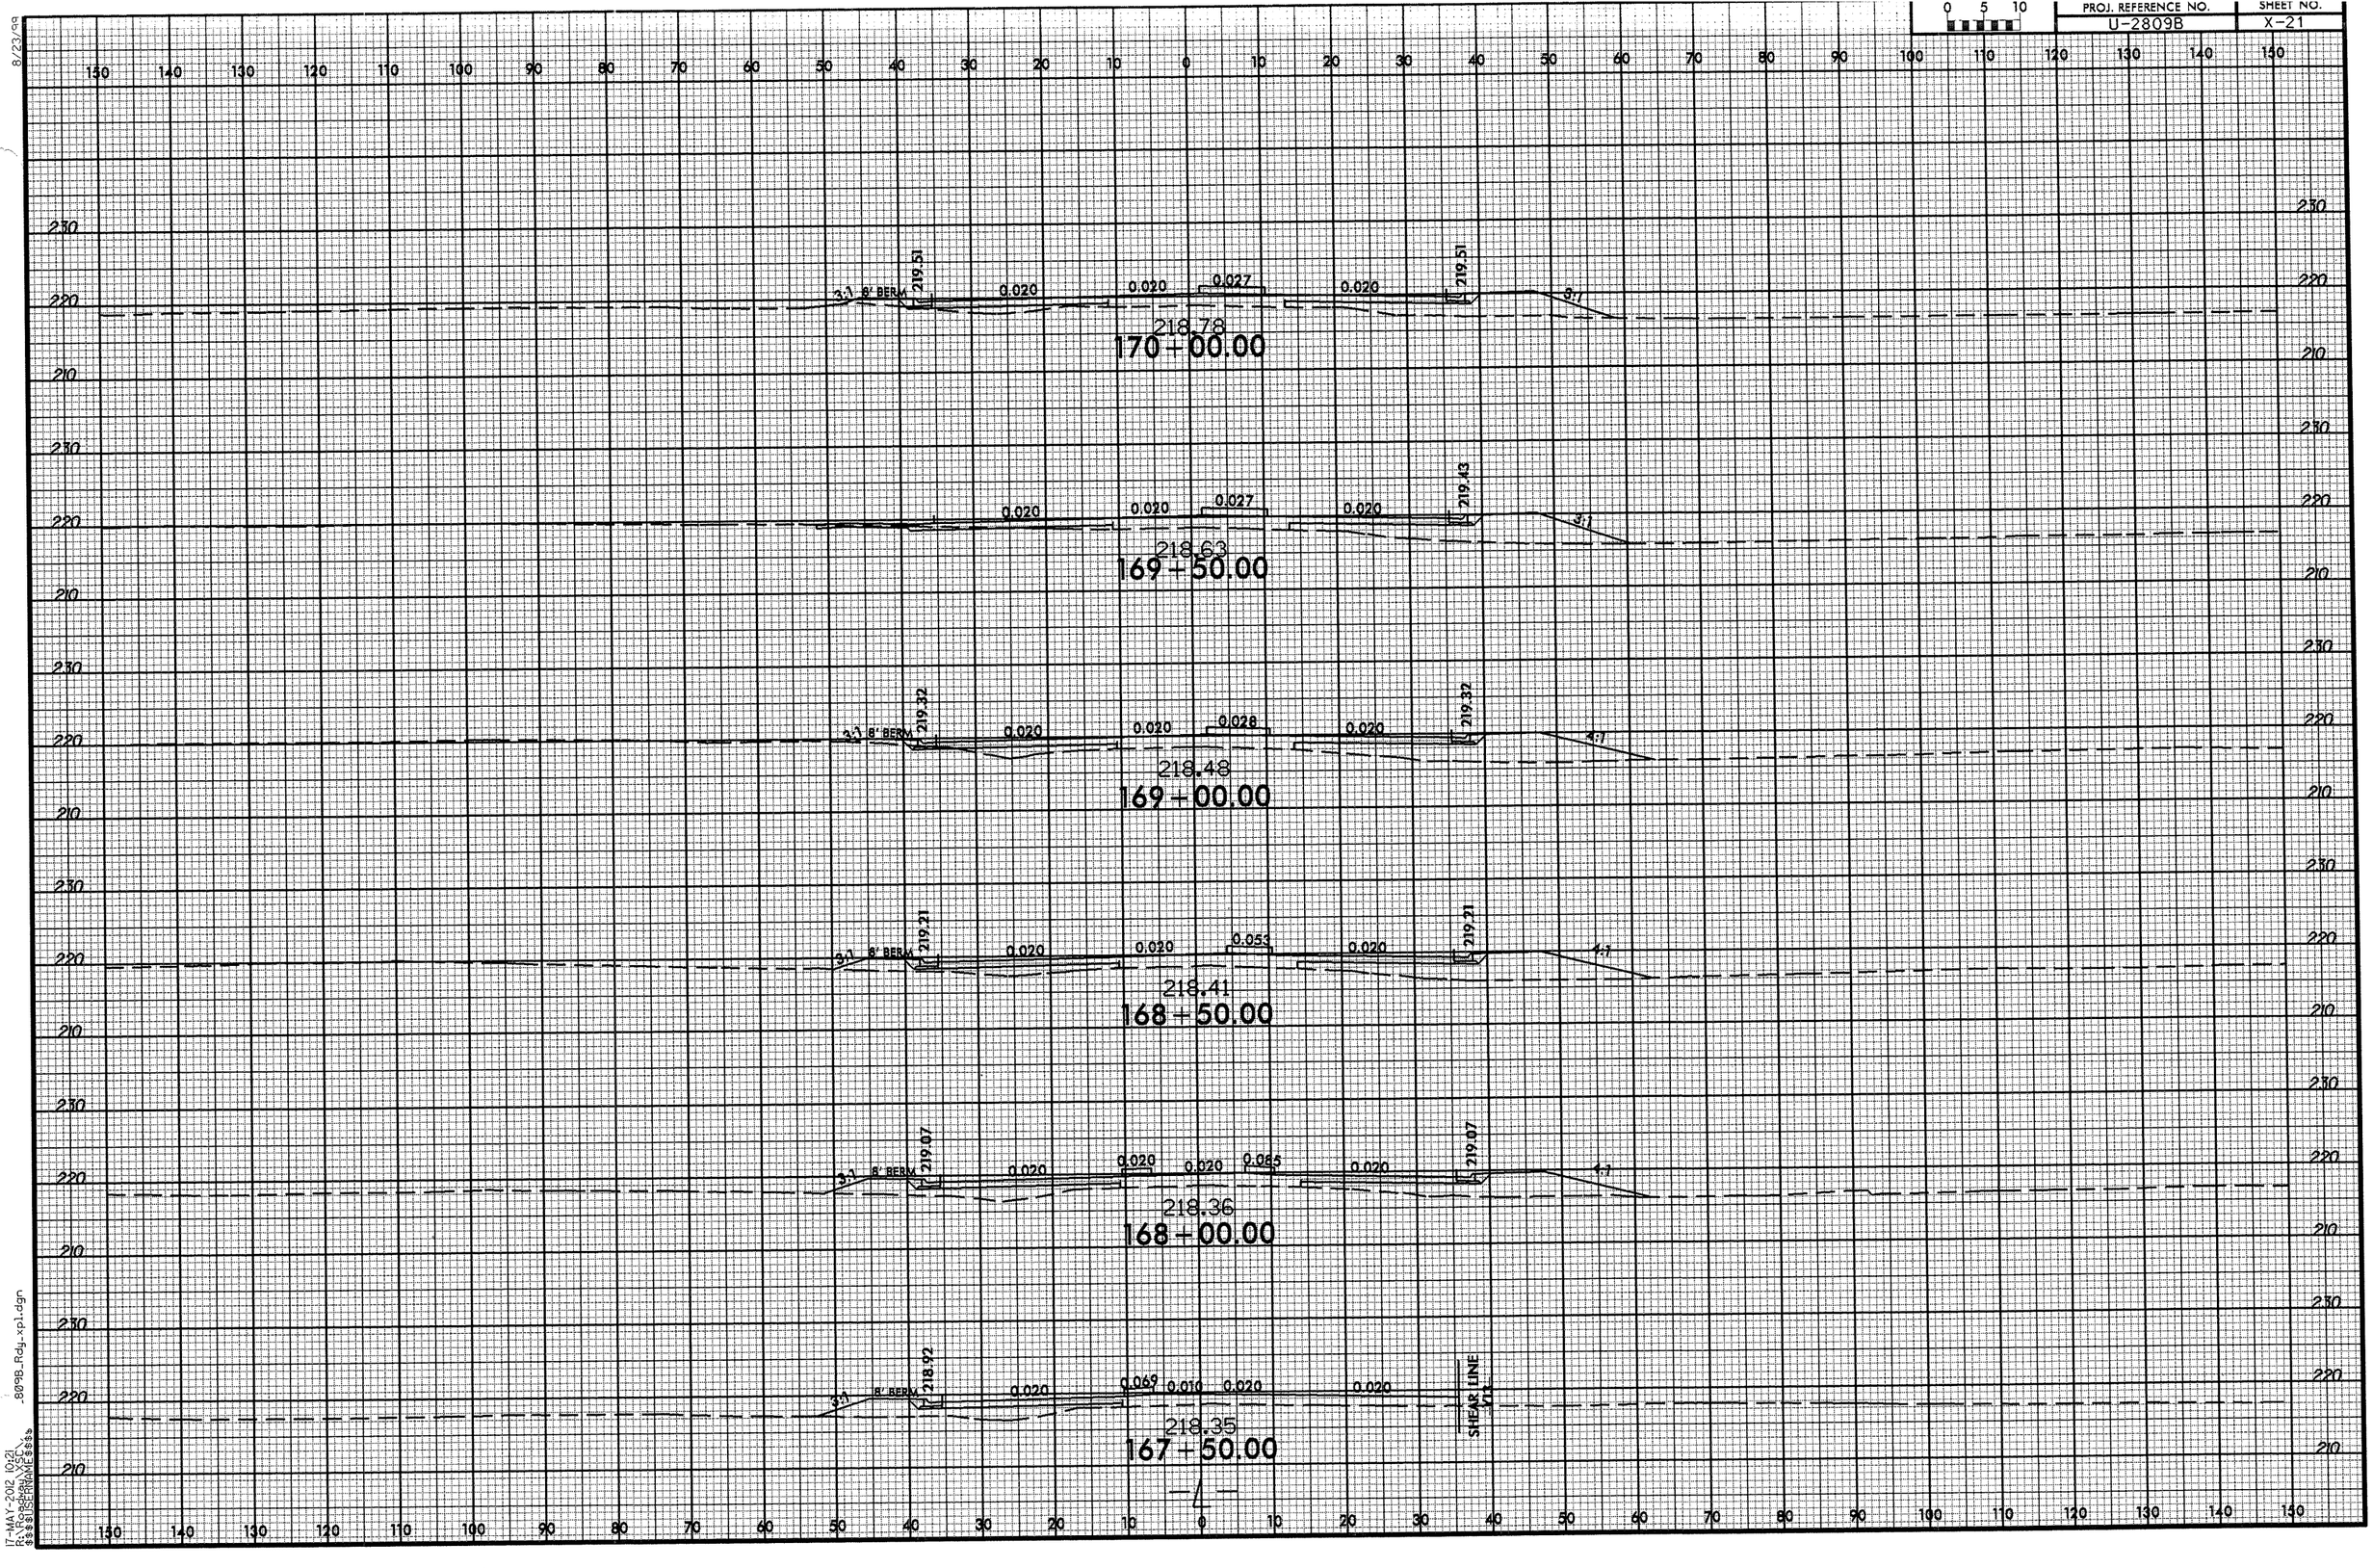

8/23/99
17-MAY-2012 10:21
R:\roadway\c\
$$$$USERNAME$$$$
_2809_Rdy_xpl.dgn

8/23/99

0 5 10	PROJ. REFERENCE NO.	SHEET NO.
	U-2809B	X-22

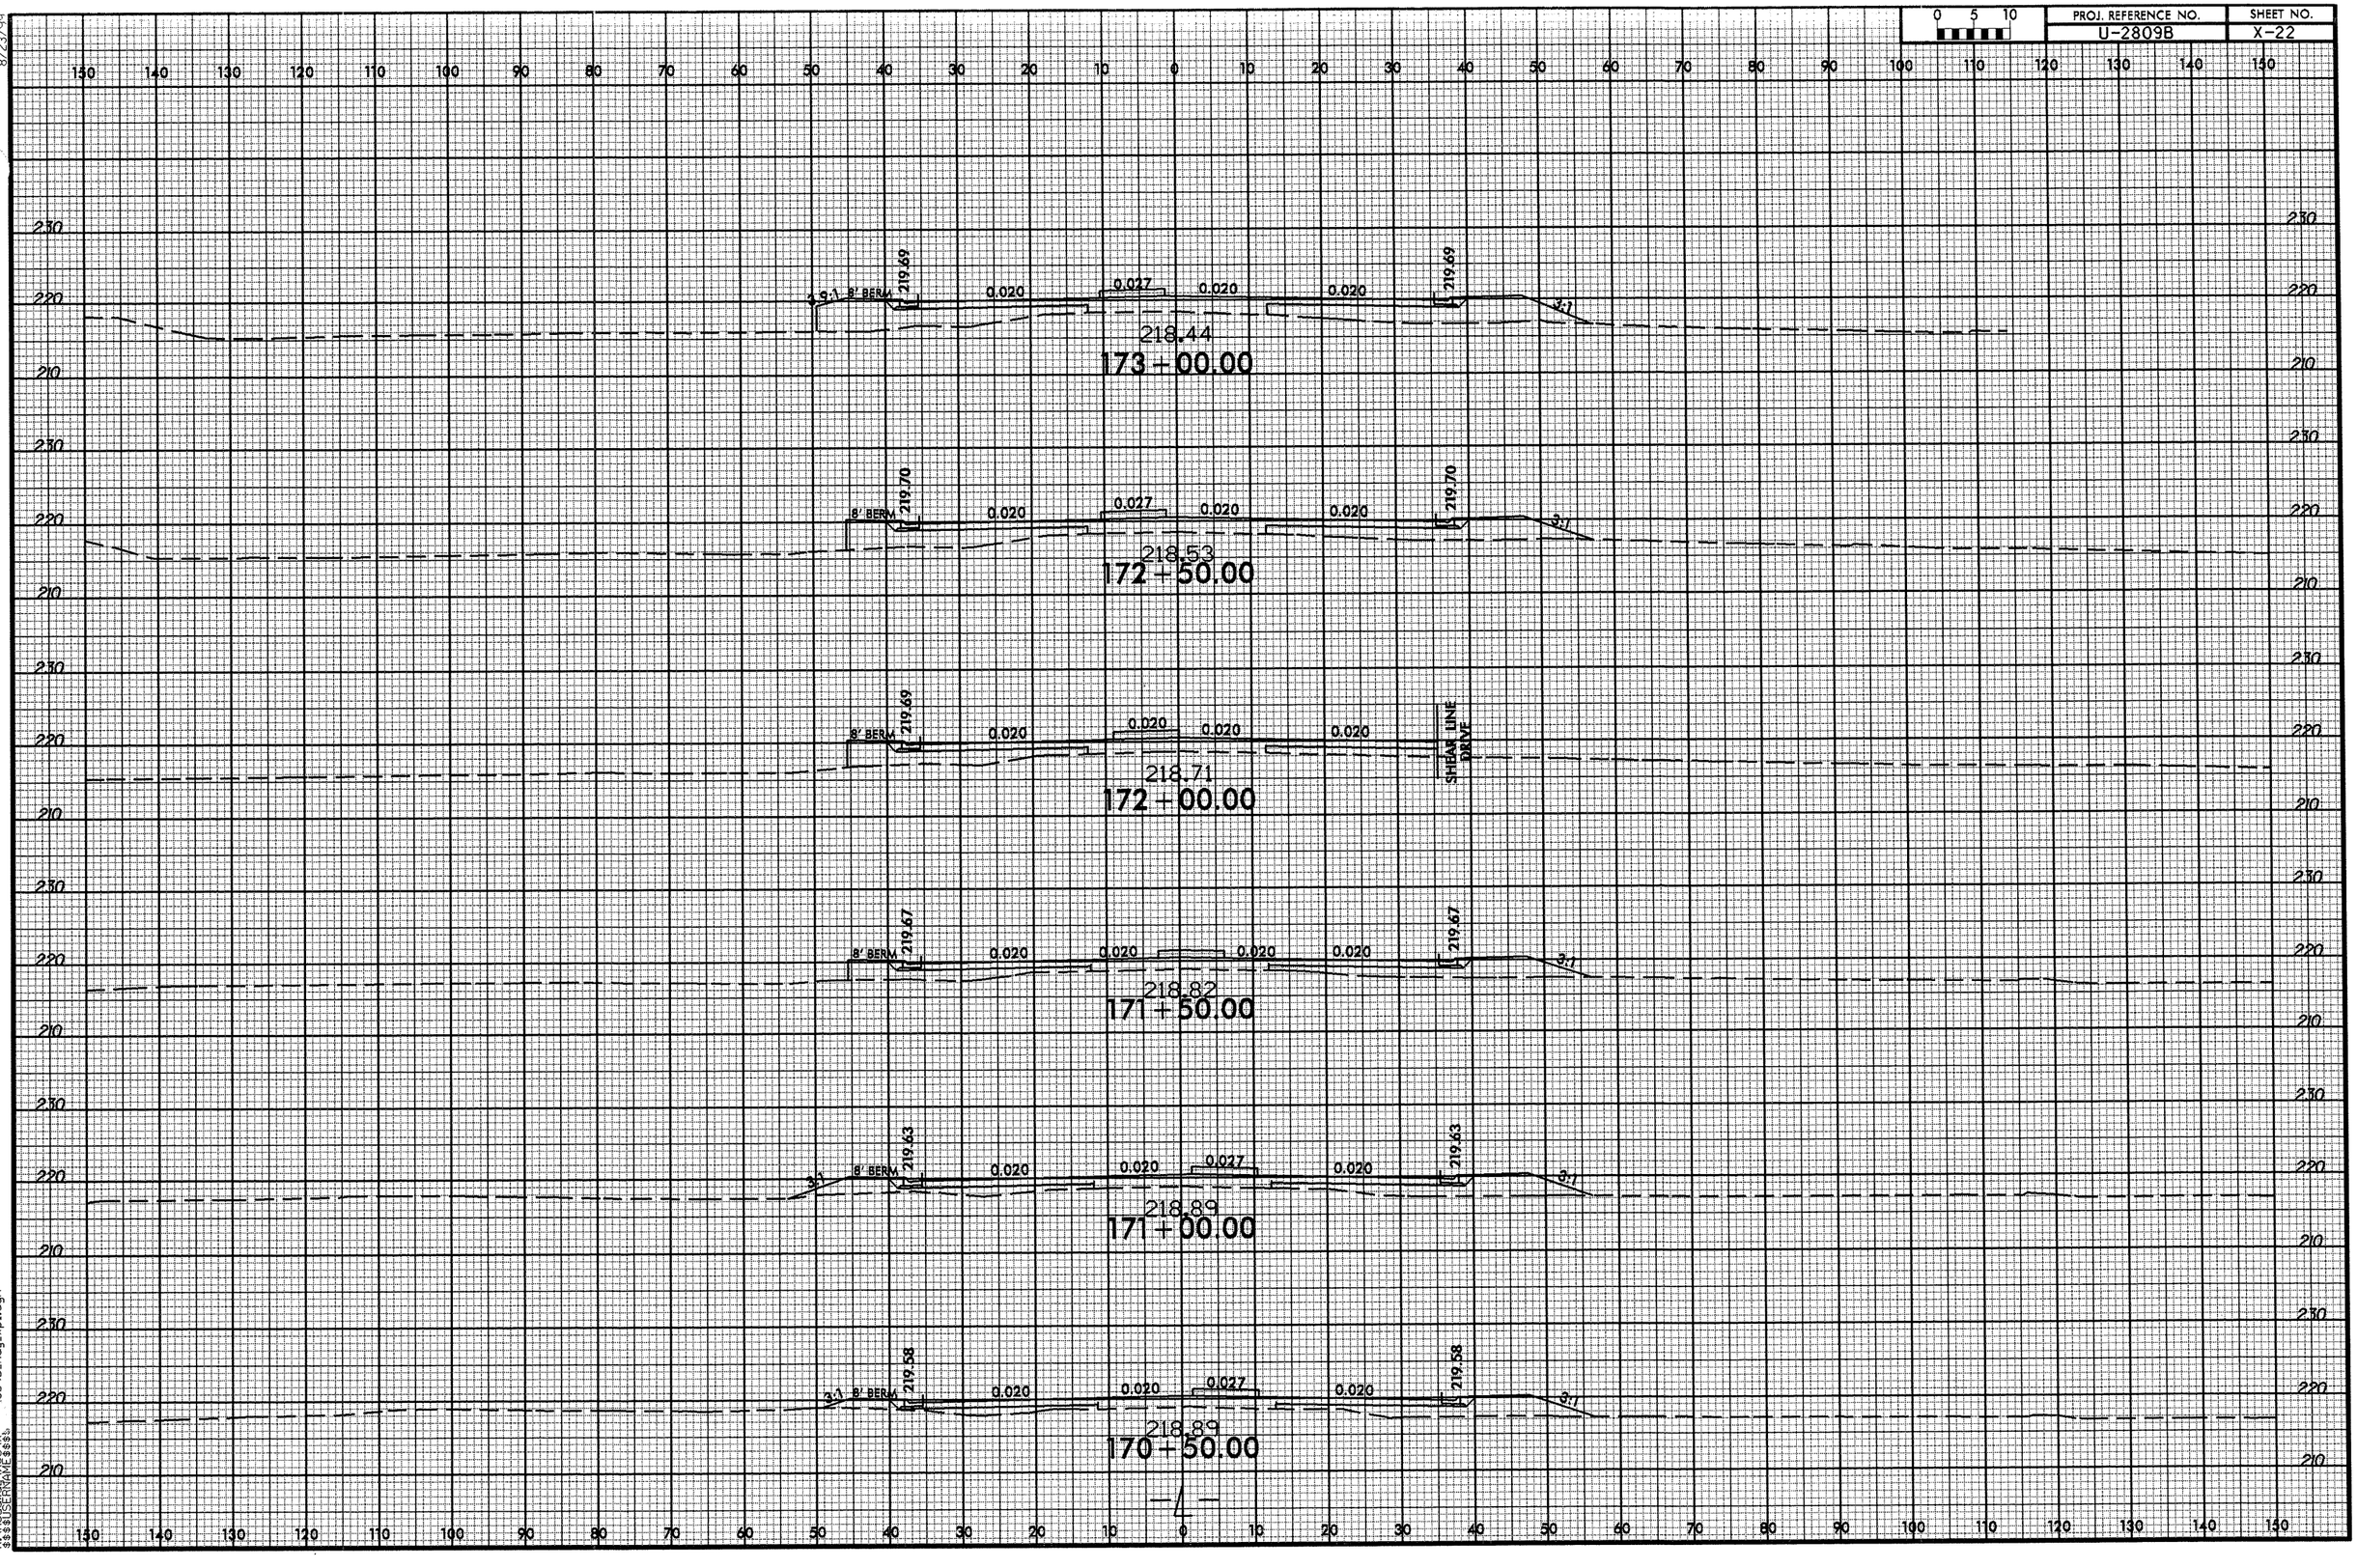

17-MAY-2012 10:21
\\Tpgdata\pw\Projects\
\\SSDSERVER\Esri\
.809B_Rdy_xpl.dgn

0 5 10	PROJ. REFERENCE NO.	SHEET NO.
	U-2809B	X-23

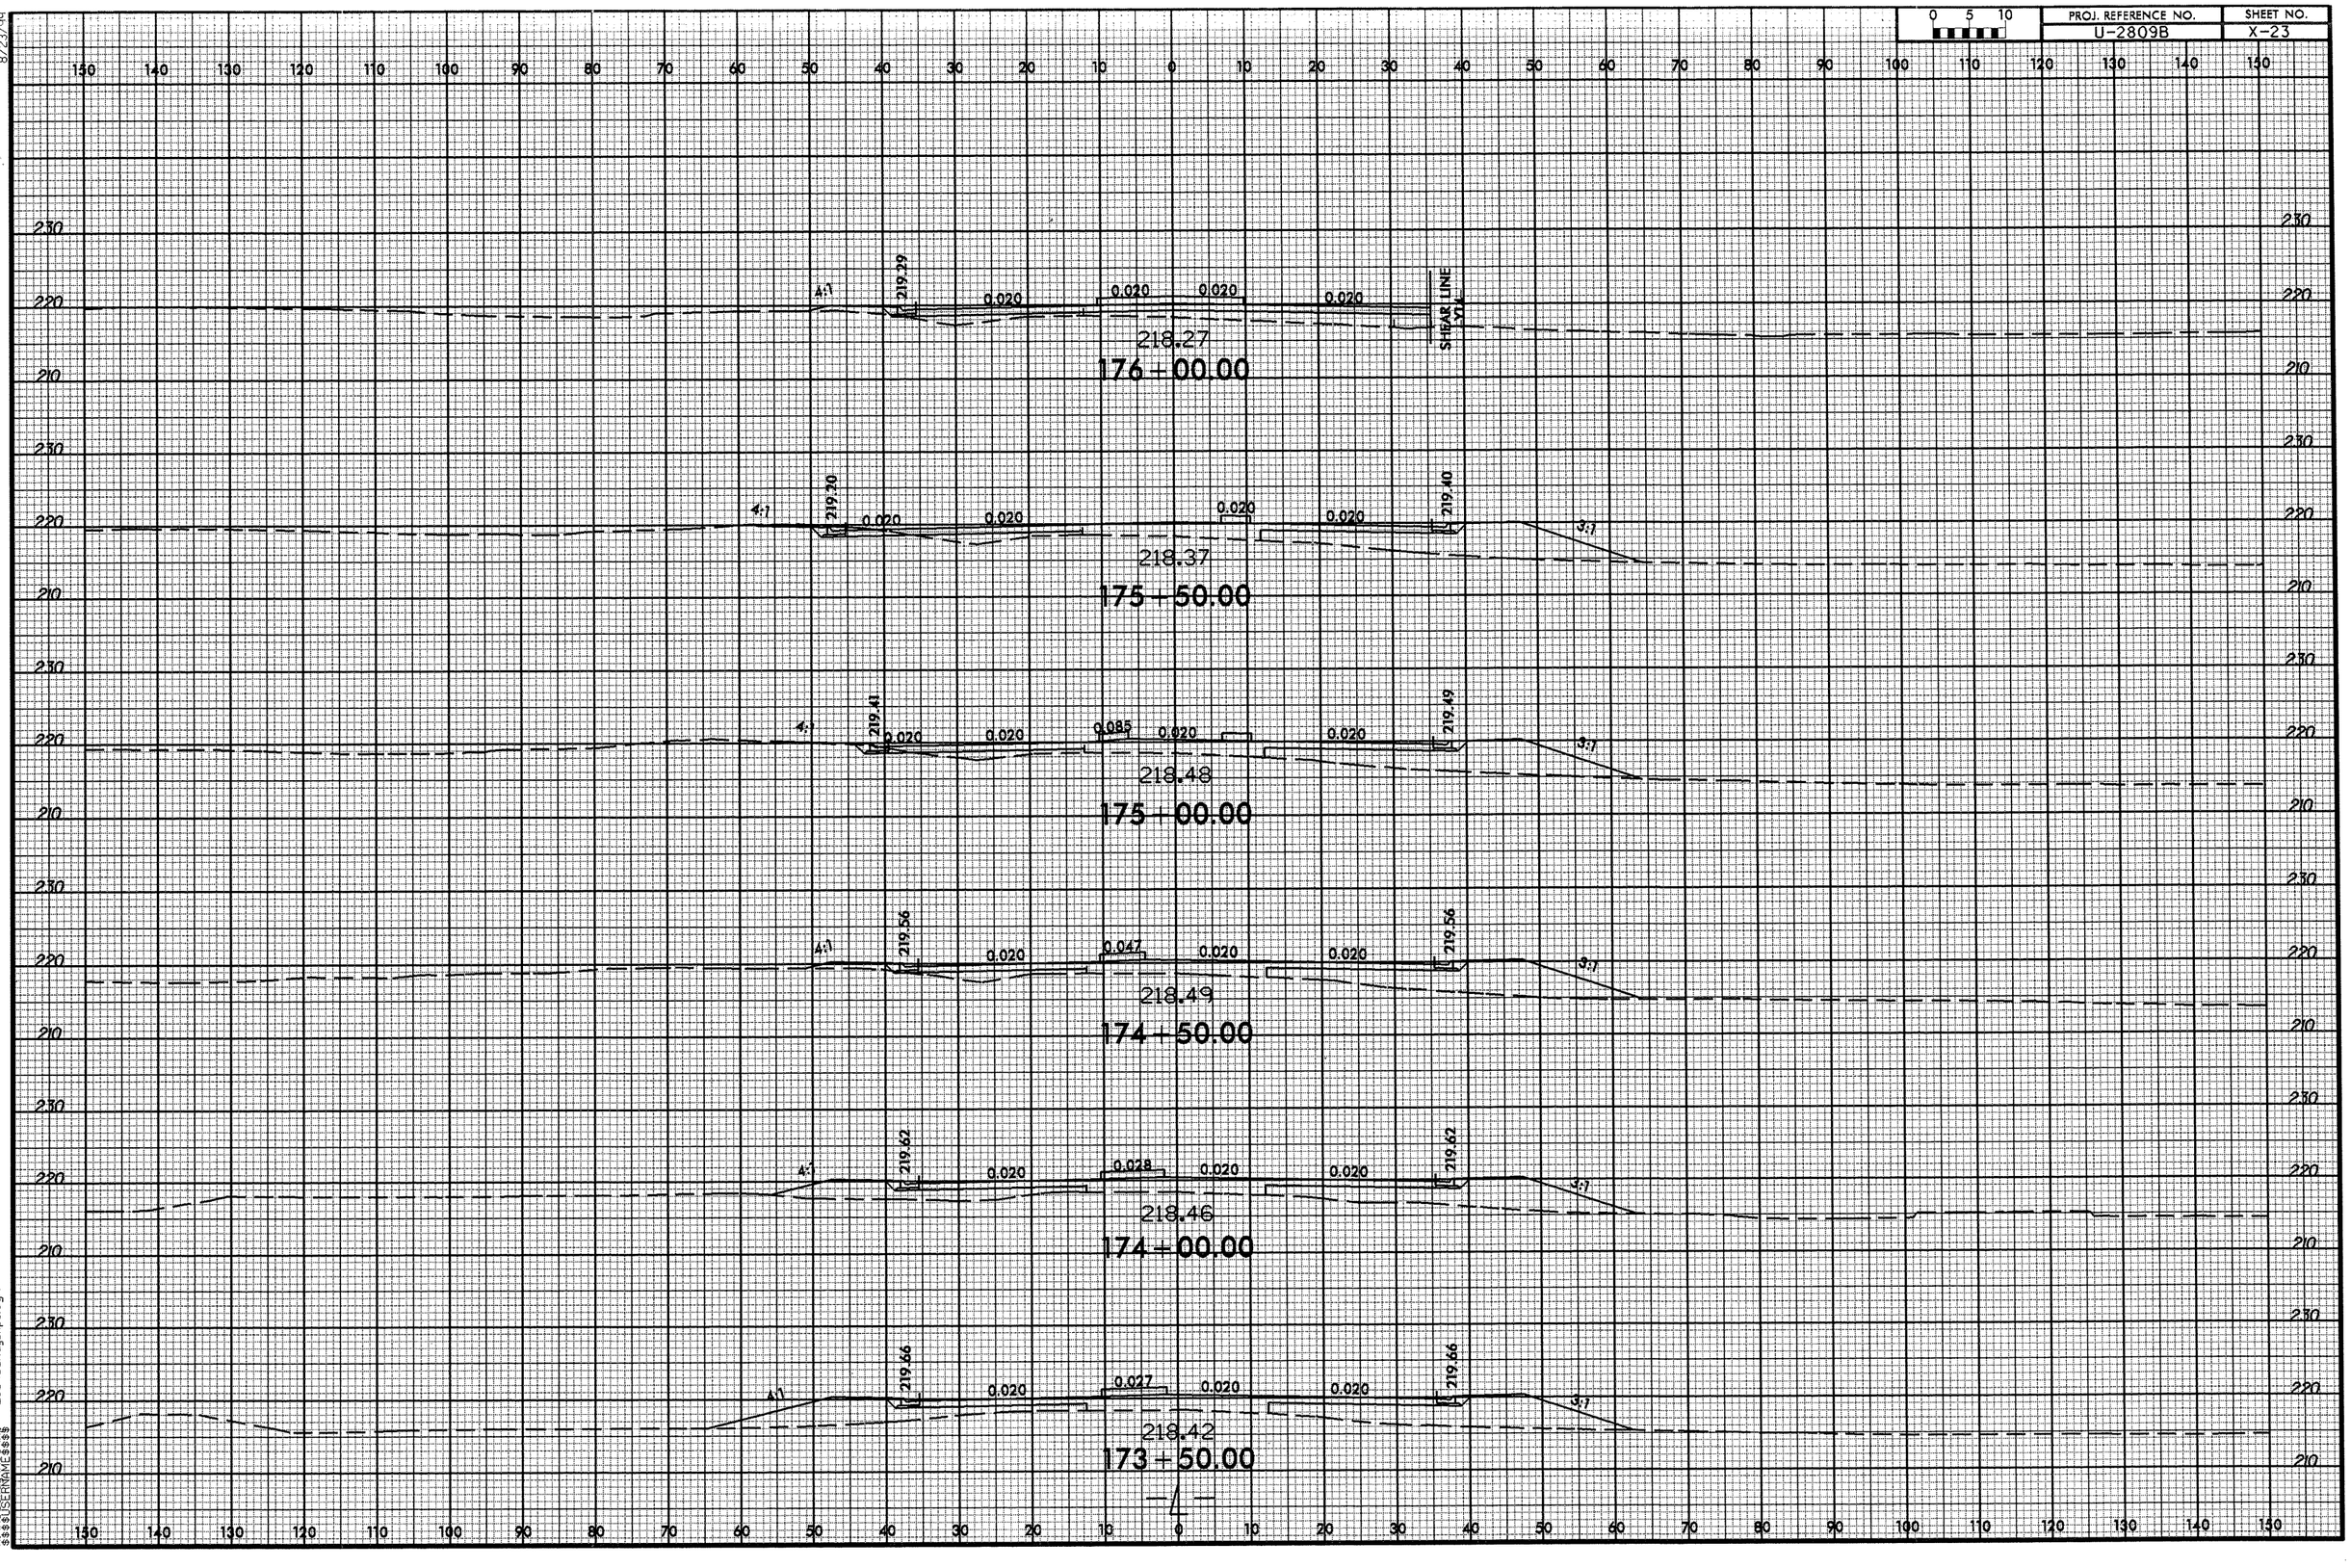

17-MAY-2012 10:21
C:\projects\2809B_rdy_xpl.dgn
$$$$USERNAME$$$$

8/23/99

0 5 10	PROJ. REFERENCE NO.	SHEET NO.
	U-2809B	X-24

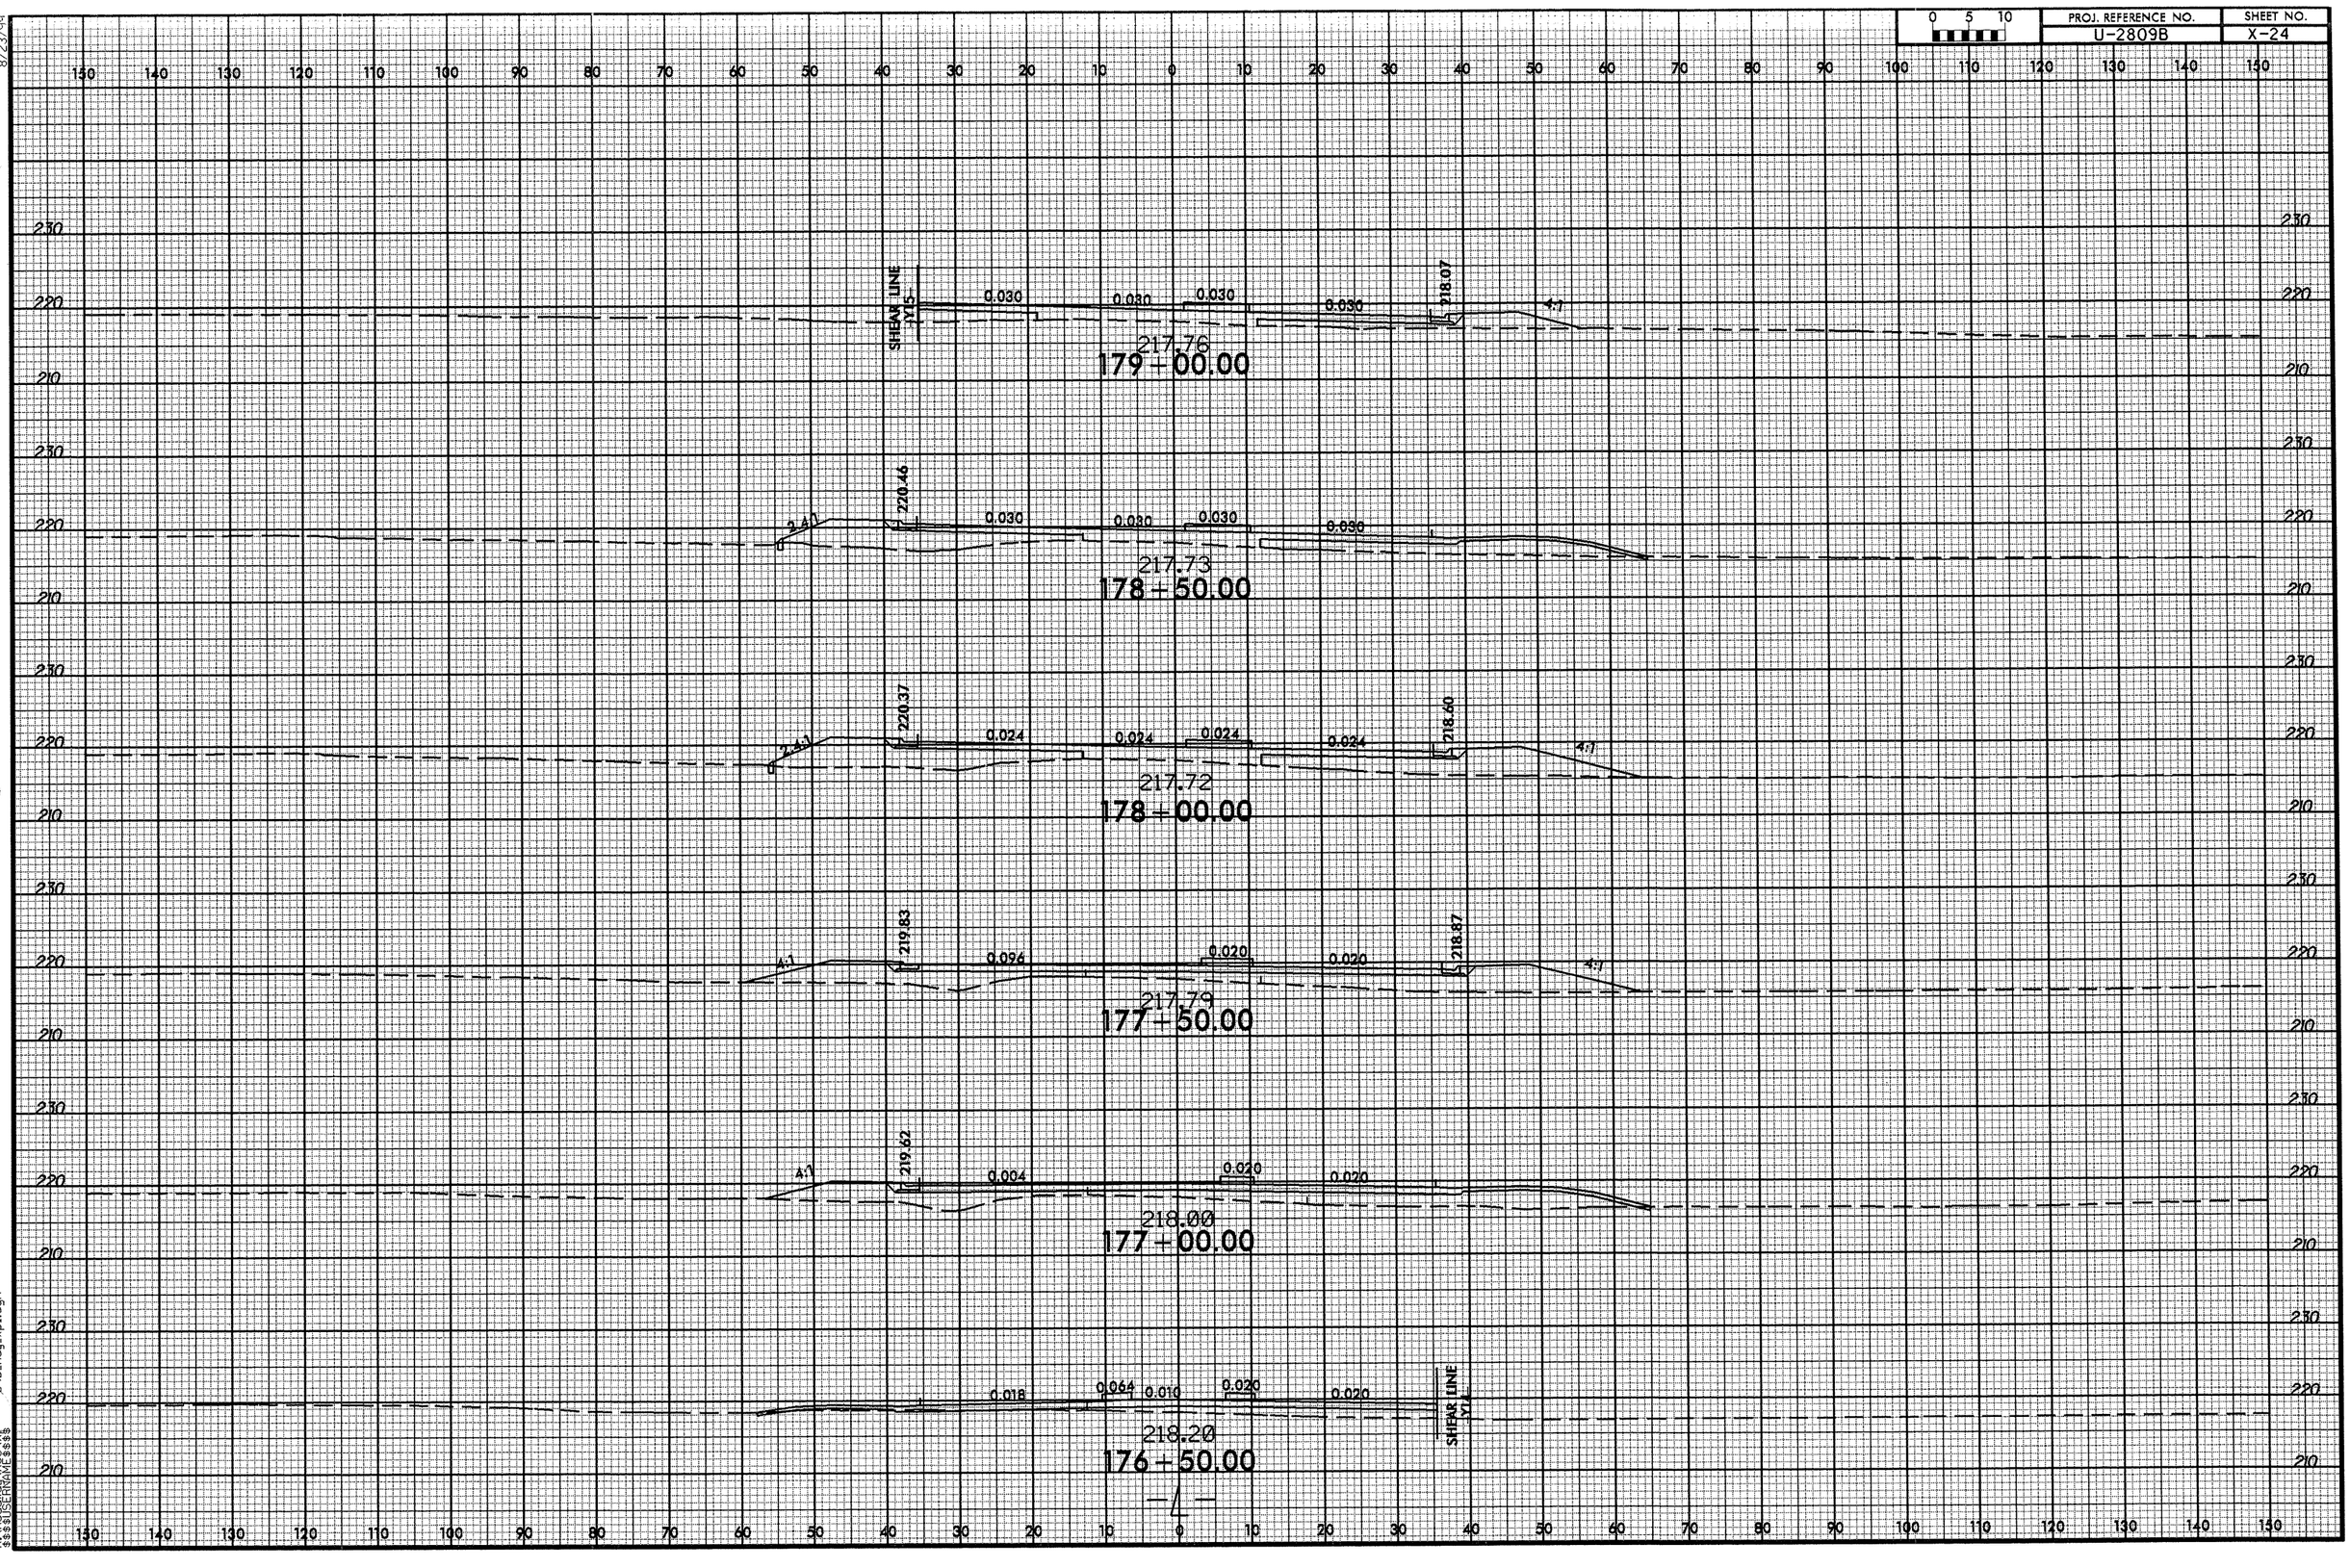

24-MAY-2012 08:06
\\Tpodata\xfer\xs\
ssss\ENGINEERING\ssss

U-2809B_Rdy_xp1.dgn

8/23/99

0 5 10	PROJ. REFERENCE NO.	SHEET NO.
	U-2809B	X-25

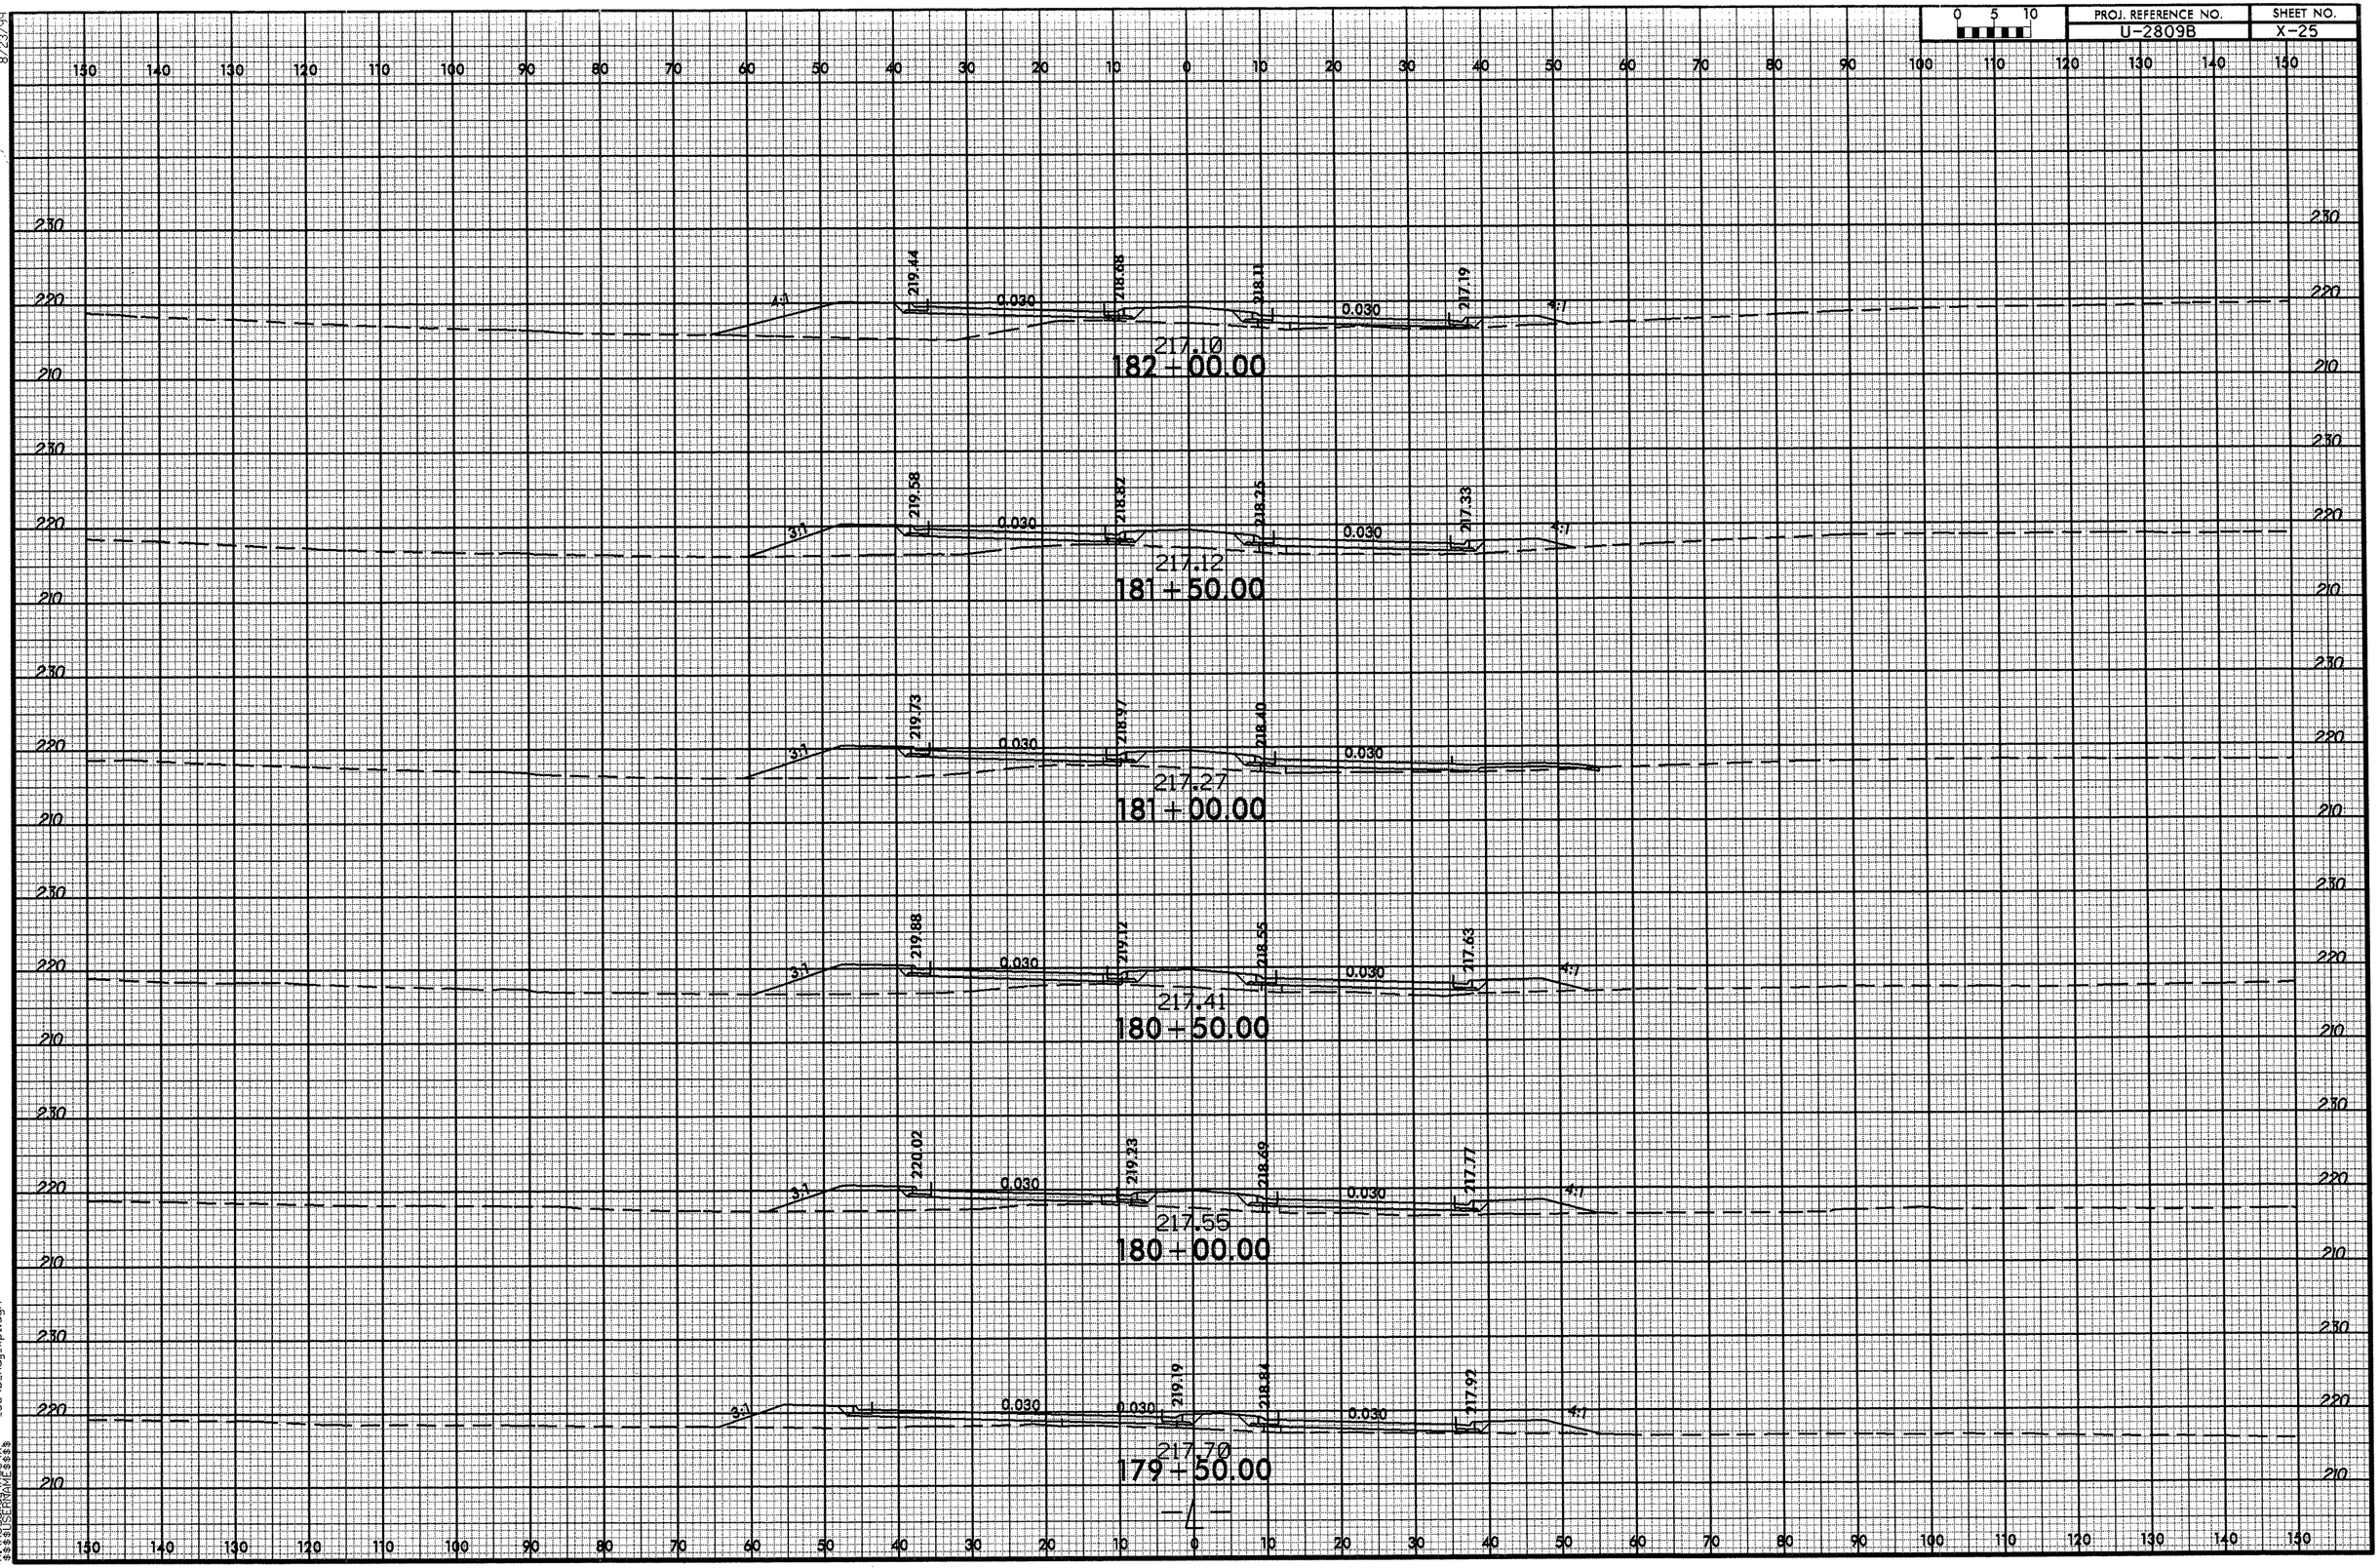

17-MAY-2012 10:21
R:\Projects\U2809B\Design\Roadway\Plans\2809B_Rdy_xpl.dgn
$$$$USERNAME$$$$

8/23/99

0 5 10	PROJ. REFERENCE NO.	SHEET NO.
	U-2809B	X-26

150 140 130 120 110 100 90 80 70 60 50 40 30 20 10 0 10 20 30 40 50 60 70 80 90 100 110 120 130 140 150

230 220 210

3:1 216.62 0.020 217.26 217.64 0.020 0.020 0.020

216.05
185+00.00

217.40 217.67 0.020 216.65 4:1

216.18
184+50.00

SHEAR LINE 3H:2V 217.71 0.008 217.71 0.020 216.90 4:1

216.38
184+00.00

4:1 218.03 0.006 217.74 0.020

216.64
183+50.00

4:1 218.61 0.020 218.32 217.91 0.020 217.26 4:1

216.82
183+00.00

4:1 219.31 0.030 218.55 217.94 0.030

216.97
182+50.00

17-MAY-2012 10:21
C:\Projects\2809B\Roadway\Sheets\
2809B_Rdy_xpl.dgn

8/23/99

0 5 10	PROJ. REFERENCE NO.	SHEET NO.
	U-2809B	X-27

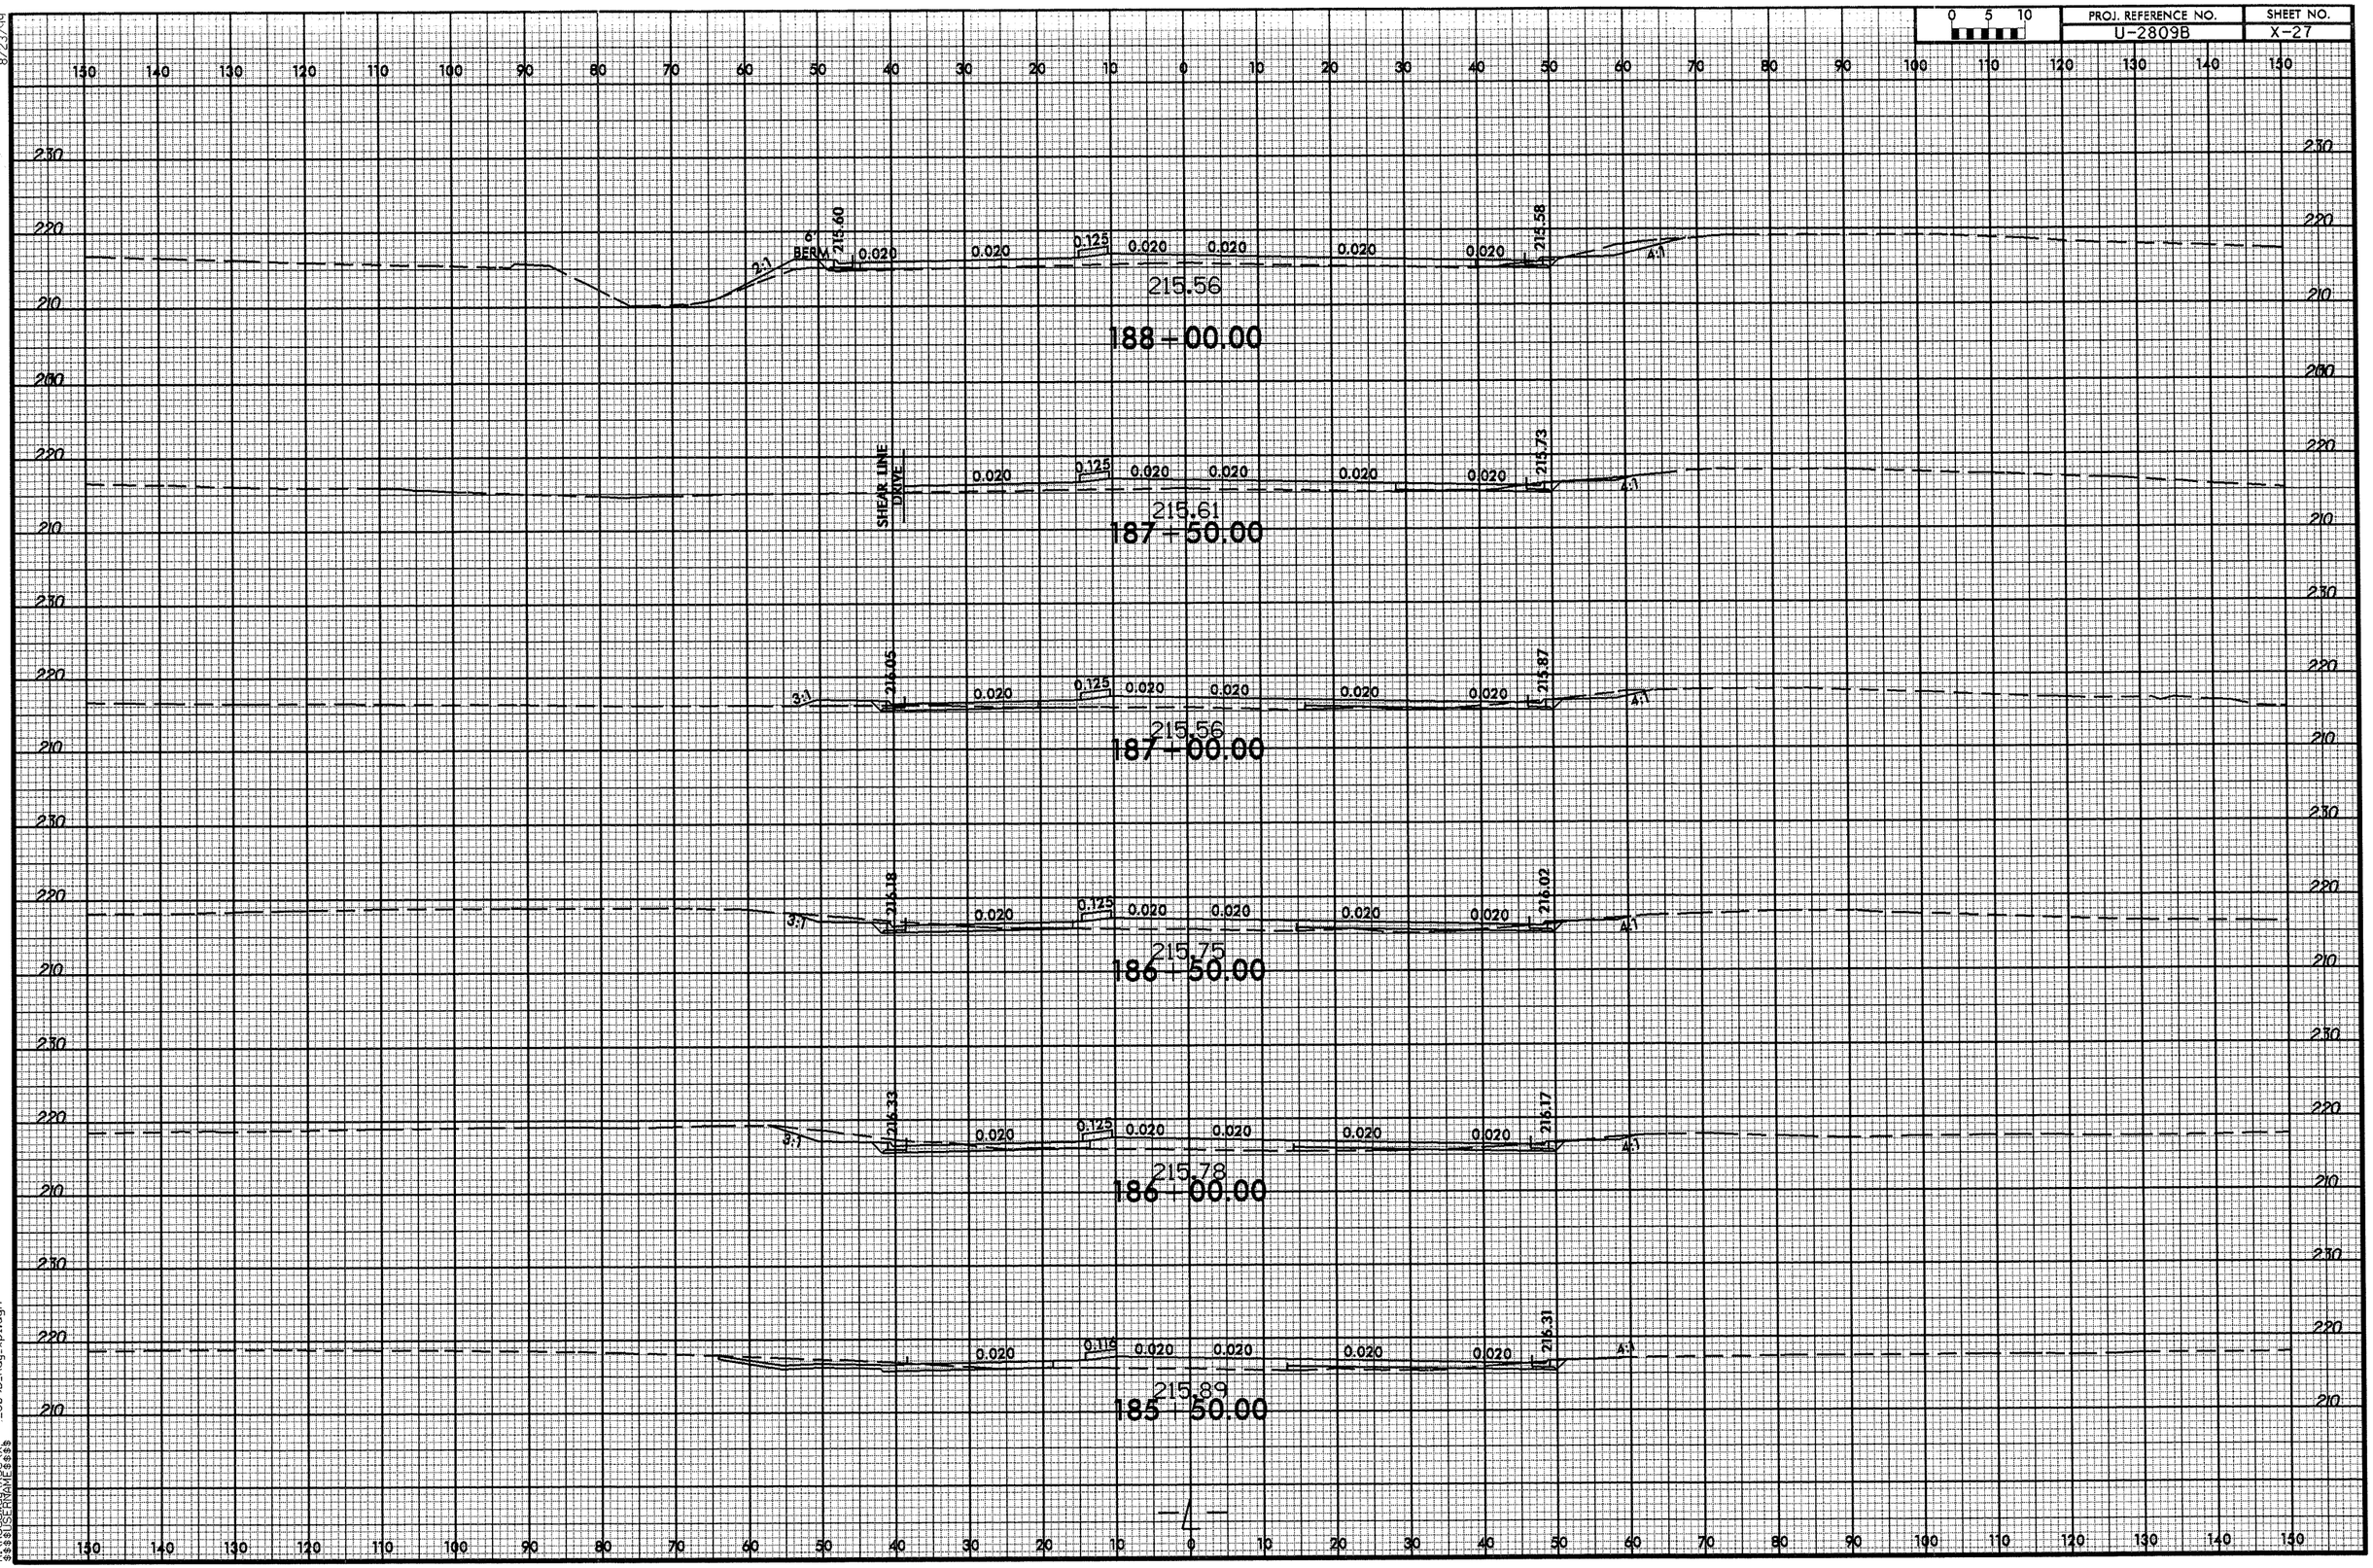

17-MAY-2012 10:21
R:\roadway\XSECT\
$$USERNAME$$
...809B_Rdy_xpl.dgn

8/23/99

0 5 10	PROJ. REFERENCE NO.	SHEET NO.
	U-2809B	X-28

SHEAR LINE -Y17-

SHEAR LINE -Y17-

0.020 0.020 0.020 0.020 0.020

214.96

190+50.00

SHEAR LINE -Y17-

SHEAR LINE -Y17-

0.020 0.020 0.020 0.020 0.020

215.08

190+00.00

SHEAR LINE -Y17-

SHEAR LINE -Y17-

0.020 0.020 0.020 0.020 0.020

215.22

189+50.00

6" BERM 215.45

20:1

0.020 0.125 0.020 0.020 0.020 0.020

215.29

4:1

215.39

189+00.00

6" BERM 215.58

20:1

0.020 0.125 0.020 0.020 0.020 0.020

215.46

188+50.00

17-MAY-2012 10:21
R:\Projects\...\2809B_Rdy_xpl.dgn
$$$$USERNAME$$$$

—4—

8/23/99

0 5 10	PROJ. REFERENCE NO.	SHEET NO.
	U-2809B	X-29

150 140 130 120 110 100 90 80 70 60 50 40 30 20 10 0 10 20 30 40 50 60 70 80 90 100 110 120 130 140 150

230 220 210 200

4:1 214.08 0.020 0.020 0.020 0.020 0.095 0.020 0.020 SHEAR LINE DRIVE

214.30
193+50.00

4:1 214.09 0.020 0.020 0.020 0.020 0.095 0.020 0.020 SHEAR LINE DRIVE

214.29
193+00.00

4:1 214.20 0.020 0.020 0.020 0.020 0.095 0.020 0.020 214.26 6' BERM 3:1

214.40
192+50.00

4:1 214.35 0.020 0.020 0.020 0.020 0.095 0.020 0.020 214.41 6' BERM 3:1

214.52
192+00.00

4:1 214.49 0.020 0.020 0.020 0.020 0.095 0.020 0.020 214.55 6' BERM 3:1

214.67
191+50.00

4:1 214.64 0.020 0.020 0.020 0.020 0.095 0.020 0.020 214.70 6' BERM 3:1

214.82
191+00.00

—L—

17-MAY-2012 10:21
\\rfnas2prau\GIS\
Projects\
$$$$USERNAME$$$$

U2809B_Rdy_xp1.dgn

0 5 10

214.94
196+50.00

214.81
196+00.00

214.67
195+50.00

214.58
195+00.00

214.47
194+50.00

214.33
194+00.00

8/23/94
17-MAY-2012 10:21
\\Rdsprod\projects\2809B\Roadway\Design\2809B_Rdy_xpl.dgn
$$$$USERNAME$$$$

8/23/99

0 5 10	PROJ. REFERENCE NO.	SHEET NO.
	U-2809B	X-31

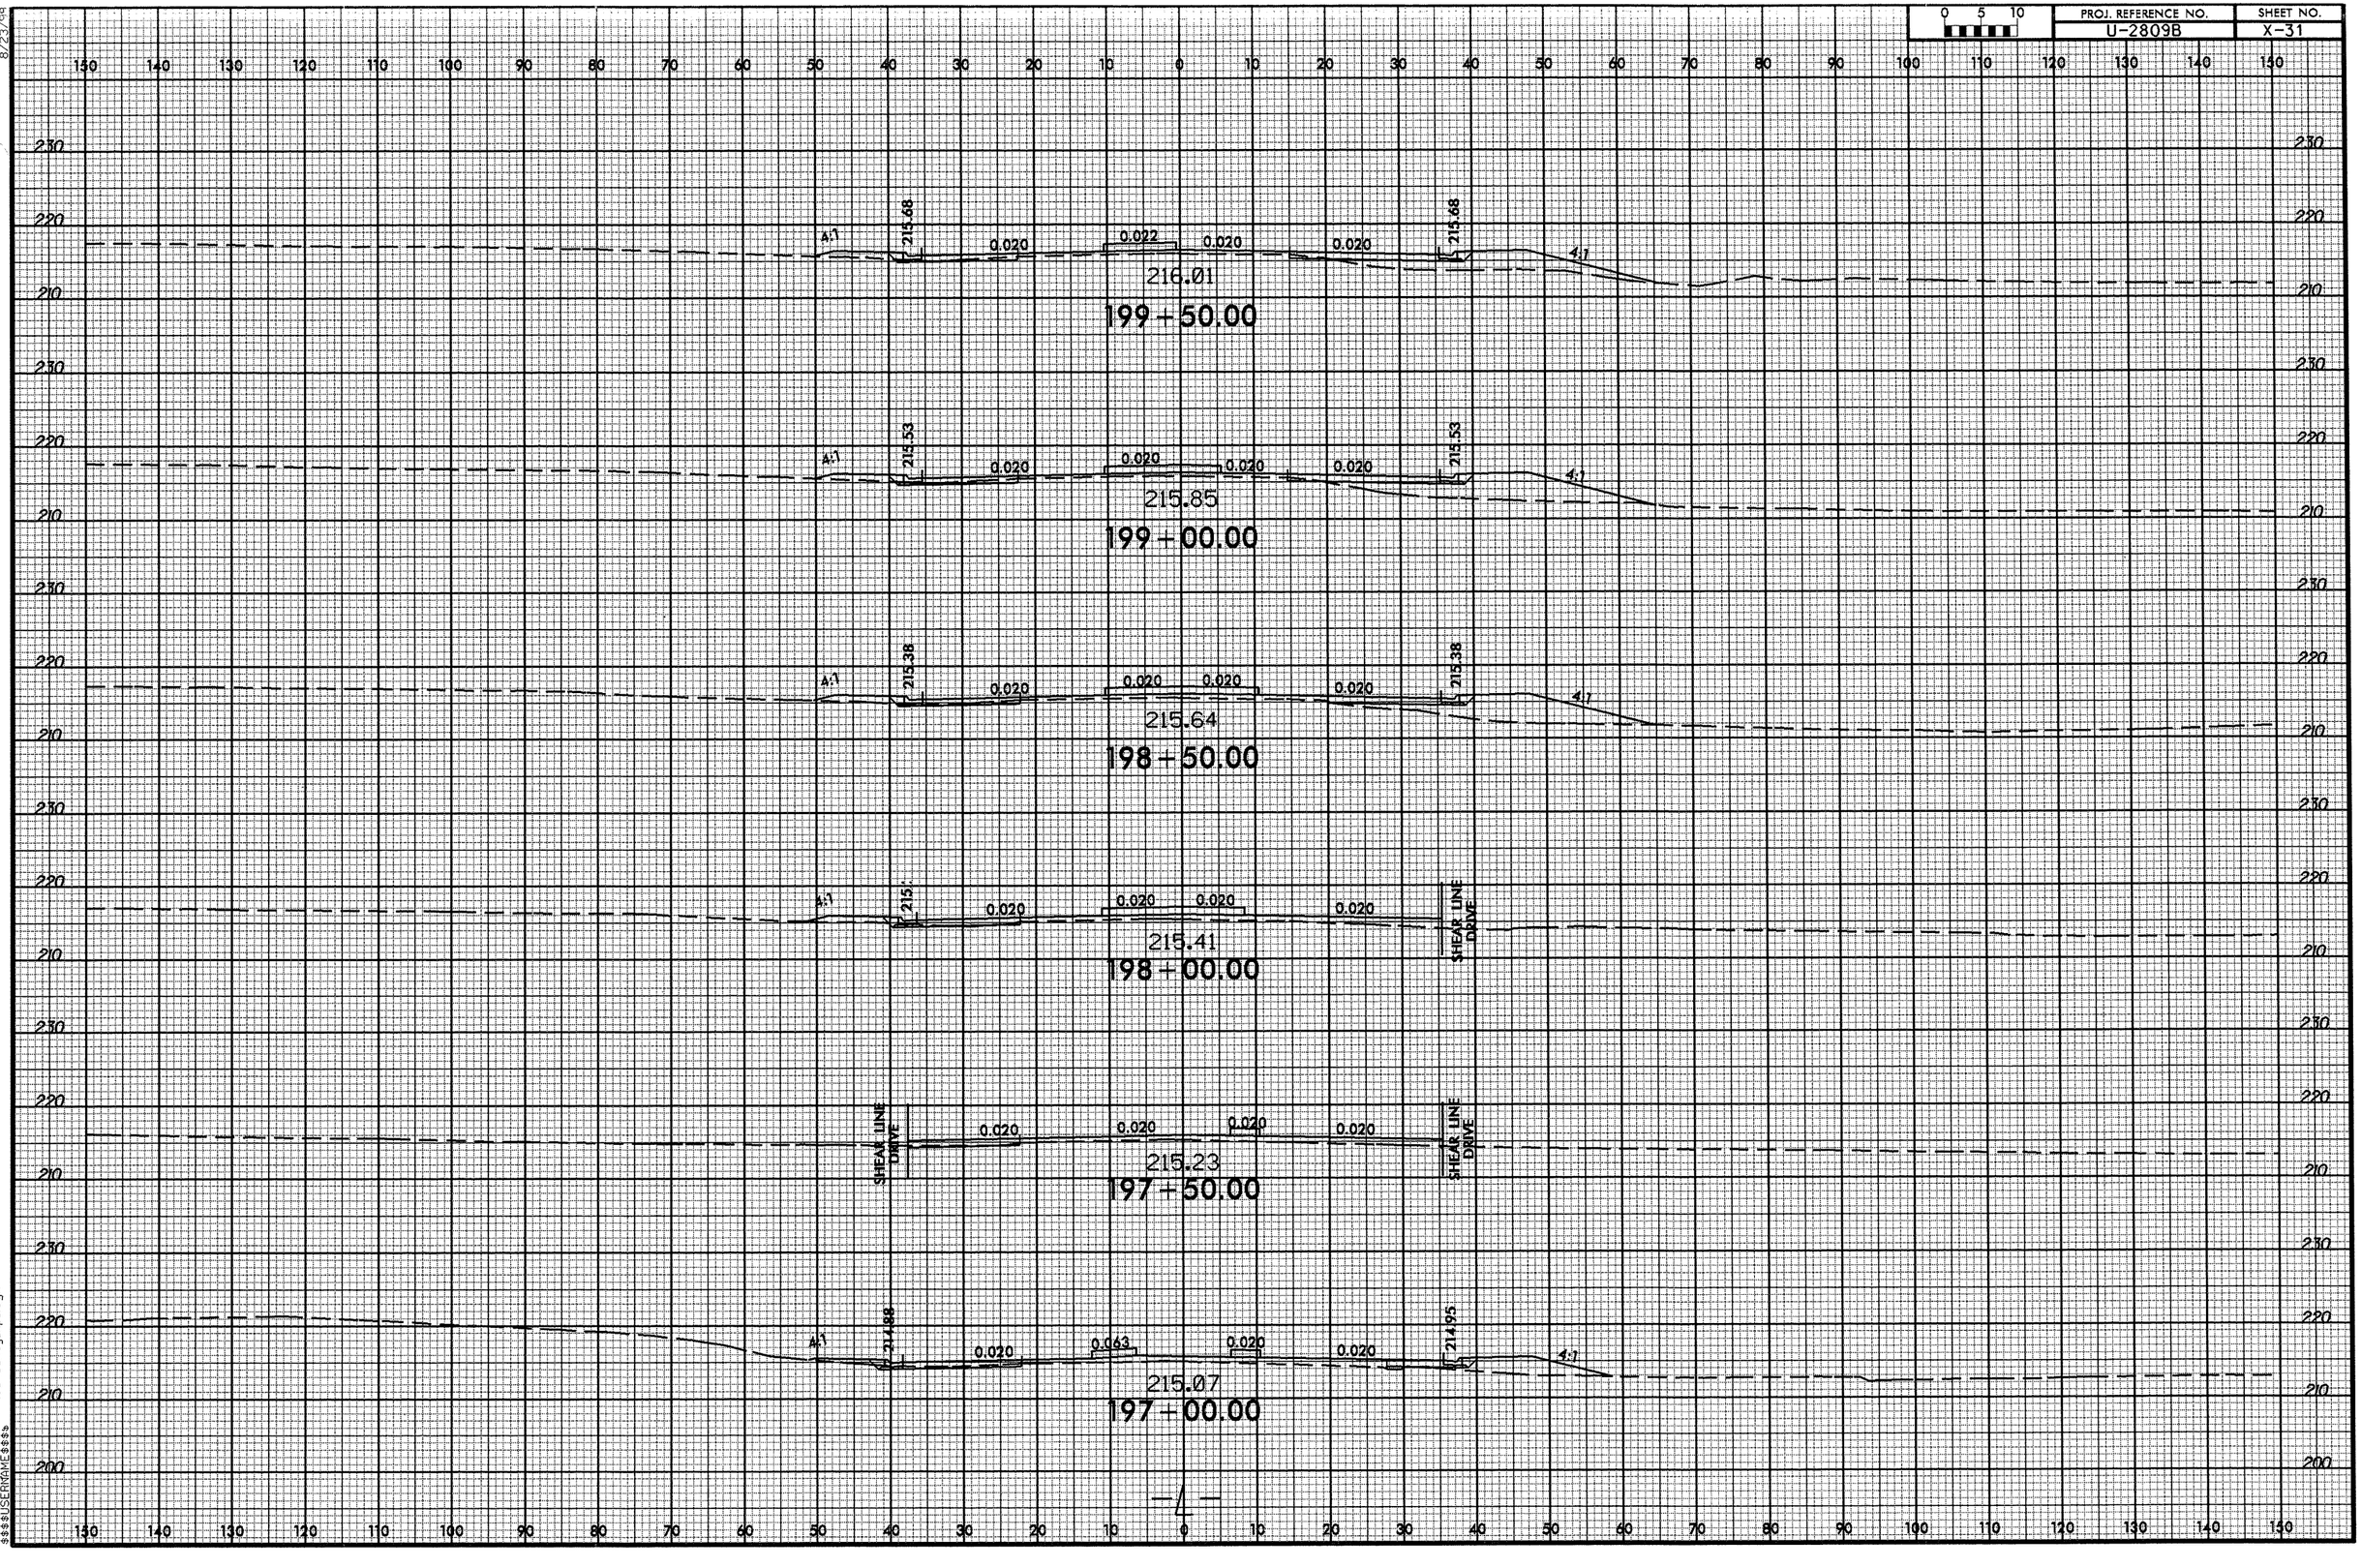

17-MAY-2012 10:21
C:\ROSERAIL\DGN\$$$

8/23/99

0 5 10	PROJ. REFERENCE NO.	SHEET NO.
	U-2809B	X-32

216.44
202+50.00

216.42
202+00.00

216.39
201+50.00

216.31
201+00.00

216.22
200+50.00

216.14
200+00.00

17-MAY-2012 10:21
R:\Projects\U2809B\Design\Roadway\Sheets\U2809B_Rdy_xp1.dgn

0 5 10	PROJ. REFERENCE NO.	SHEET NO.
	U-2809B	X-33

150 140 130 120 110 100 90 80 70 60 50 40 30 20 10 0 10 20 30 40 50 60 70 80 90 100 110 120 130 140 150

230 220 210

A:1 215.84 0.020 0.020 0.050 0.020 0.020 215.62 3:1

216.14

205+50.00

A:1 216.02 0.020 0.020 0.020 0.085 0.020 0.020 215.80 3:1

216.33

205+00.00

A:1 216.18 0.020 0.020 0.010 0.020 0.020 0.020 216.07 4:1

216.46

204+50.00

SHEAR LINE DRIVE

0.020 0.020 0.020 0.020 216.29 4:1

216.52

204+00.00

A:1 216.37 0.020 0.085 0.020 0.020 216.37 A:1

216.51

203+50.00

A:1 216.40 0.020 0.048 0.020 0.020 216.40 4:1

216.46

203+00.00

-4-

8/23/99

17-MAY-2012 10:21
\\ssseafpw01\projects\Projects\Active\8098_Rdy_xp1\Design\Roadway\Plans\8098_Rdy_xp1.dgn

PROJ. REFERENCE NO.	SHEET NO.
U-2809B	X-34

0 5 10

150 140 130 120 110 100 90 80 70 60 50 40 30 20 10 0 10 20 30 40 50 60 70 80 90 100 110 120 130 140 150

230 220 210 200

4:1 214.78 0.020 0.020 215.50 215.42 0.020 0.020 SHEAR LINE DRIVE 3:1

215.24

208+50.00

4:1 214.96 0.020 0.020 0.020 0.020 0.020 214.82 4:1

215.40

208+00.00

4:1 215.13 0.020 0.020 0.027 0.020 0.020 214.91 3:1

215.52

207+50.00

0.020 0.020 0.027 0.020 0.020 215.09 3:1

215.63

207+00.00

4:1 215.49 0.020 0.020 0.027 0.020 0.020 215.27 3:1

215.84

206+50.00

4:1 215.67 0.020 0.020 0.030 0.020 0.020 215.45 3:1

216.01

206+00.00

—4—

8/23/94

17-MAY-2012 10:22
C:\projects\U2809B\Design\Roadway\Plans\U2809B_Rdy_xp1.dgn

8/23/99

0 5 10	PROJ. REFERENCE NO.	SHEET NO.
	U-2809B	X-35

214.68

211+50.00

214.63

211+00.00

214.67

210+50.00

214.80

210+00.00

214.87

209+50.00

215.02

209+00.00

SHEAR LINE DRIVE

17-MAY-2012 10:22
R:\Projects\U2809B_Rdy_xpl.dgn
$$USERNAME$$

U2809B_Rdy_xpl.dgn

8/23/99

0 5 10	PROJ. REFERENCE NO.	SHEET NO.
	U-2809B	X-36

150 140 130 120 110 100 90 80 70 60 50 40 30 20 10 0 10 20 30 40 50 60 70 80 90 100 110 120 130 140 150

230 220 210 200

3:1 215.11 0.020 0.020 0.050 0.020 215.11 4:1

215.29

214+50.00

4:1 214.96 0.020 0.020 0.085 0.020 214.96 4:1

215.11

214+00.00

0.020 0.020 0.020 0.020 SHEAR LINE DRIVE

214.96

213+50.00

4:1 214.66 0.020 215.30 215.30 0.020 0.020 214.44 4:1

214.88

213+00.00

4:1 214.51 0.020 215.15 215.15 0.020 0.020 214.39 4:1

214.87

212+50.00

4:1 214.40 0.020 215.04 215.04 0.020 0.020 214.18 3:1

214.77

212+00.00

-4-

17-MAY-2012 10:22
$$$$USERNAME$$$$
.809B_Rdy_xpl.dgn

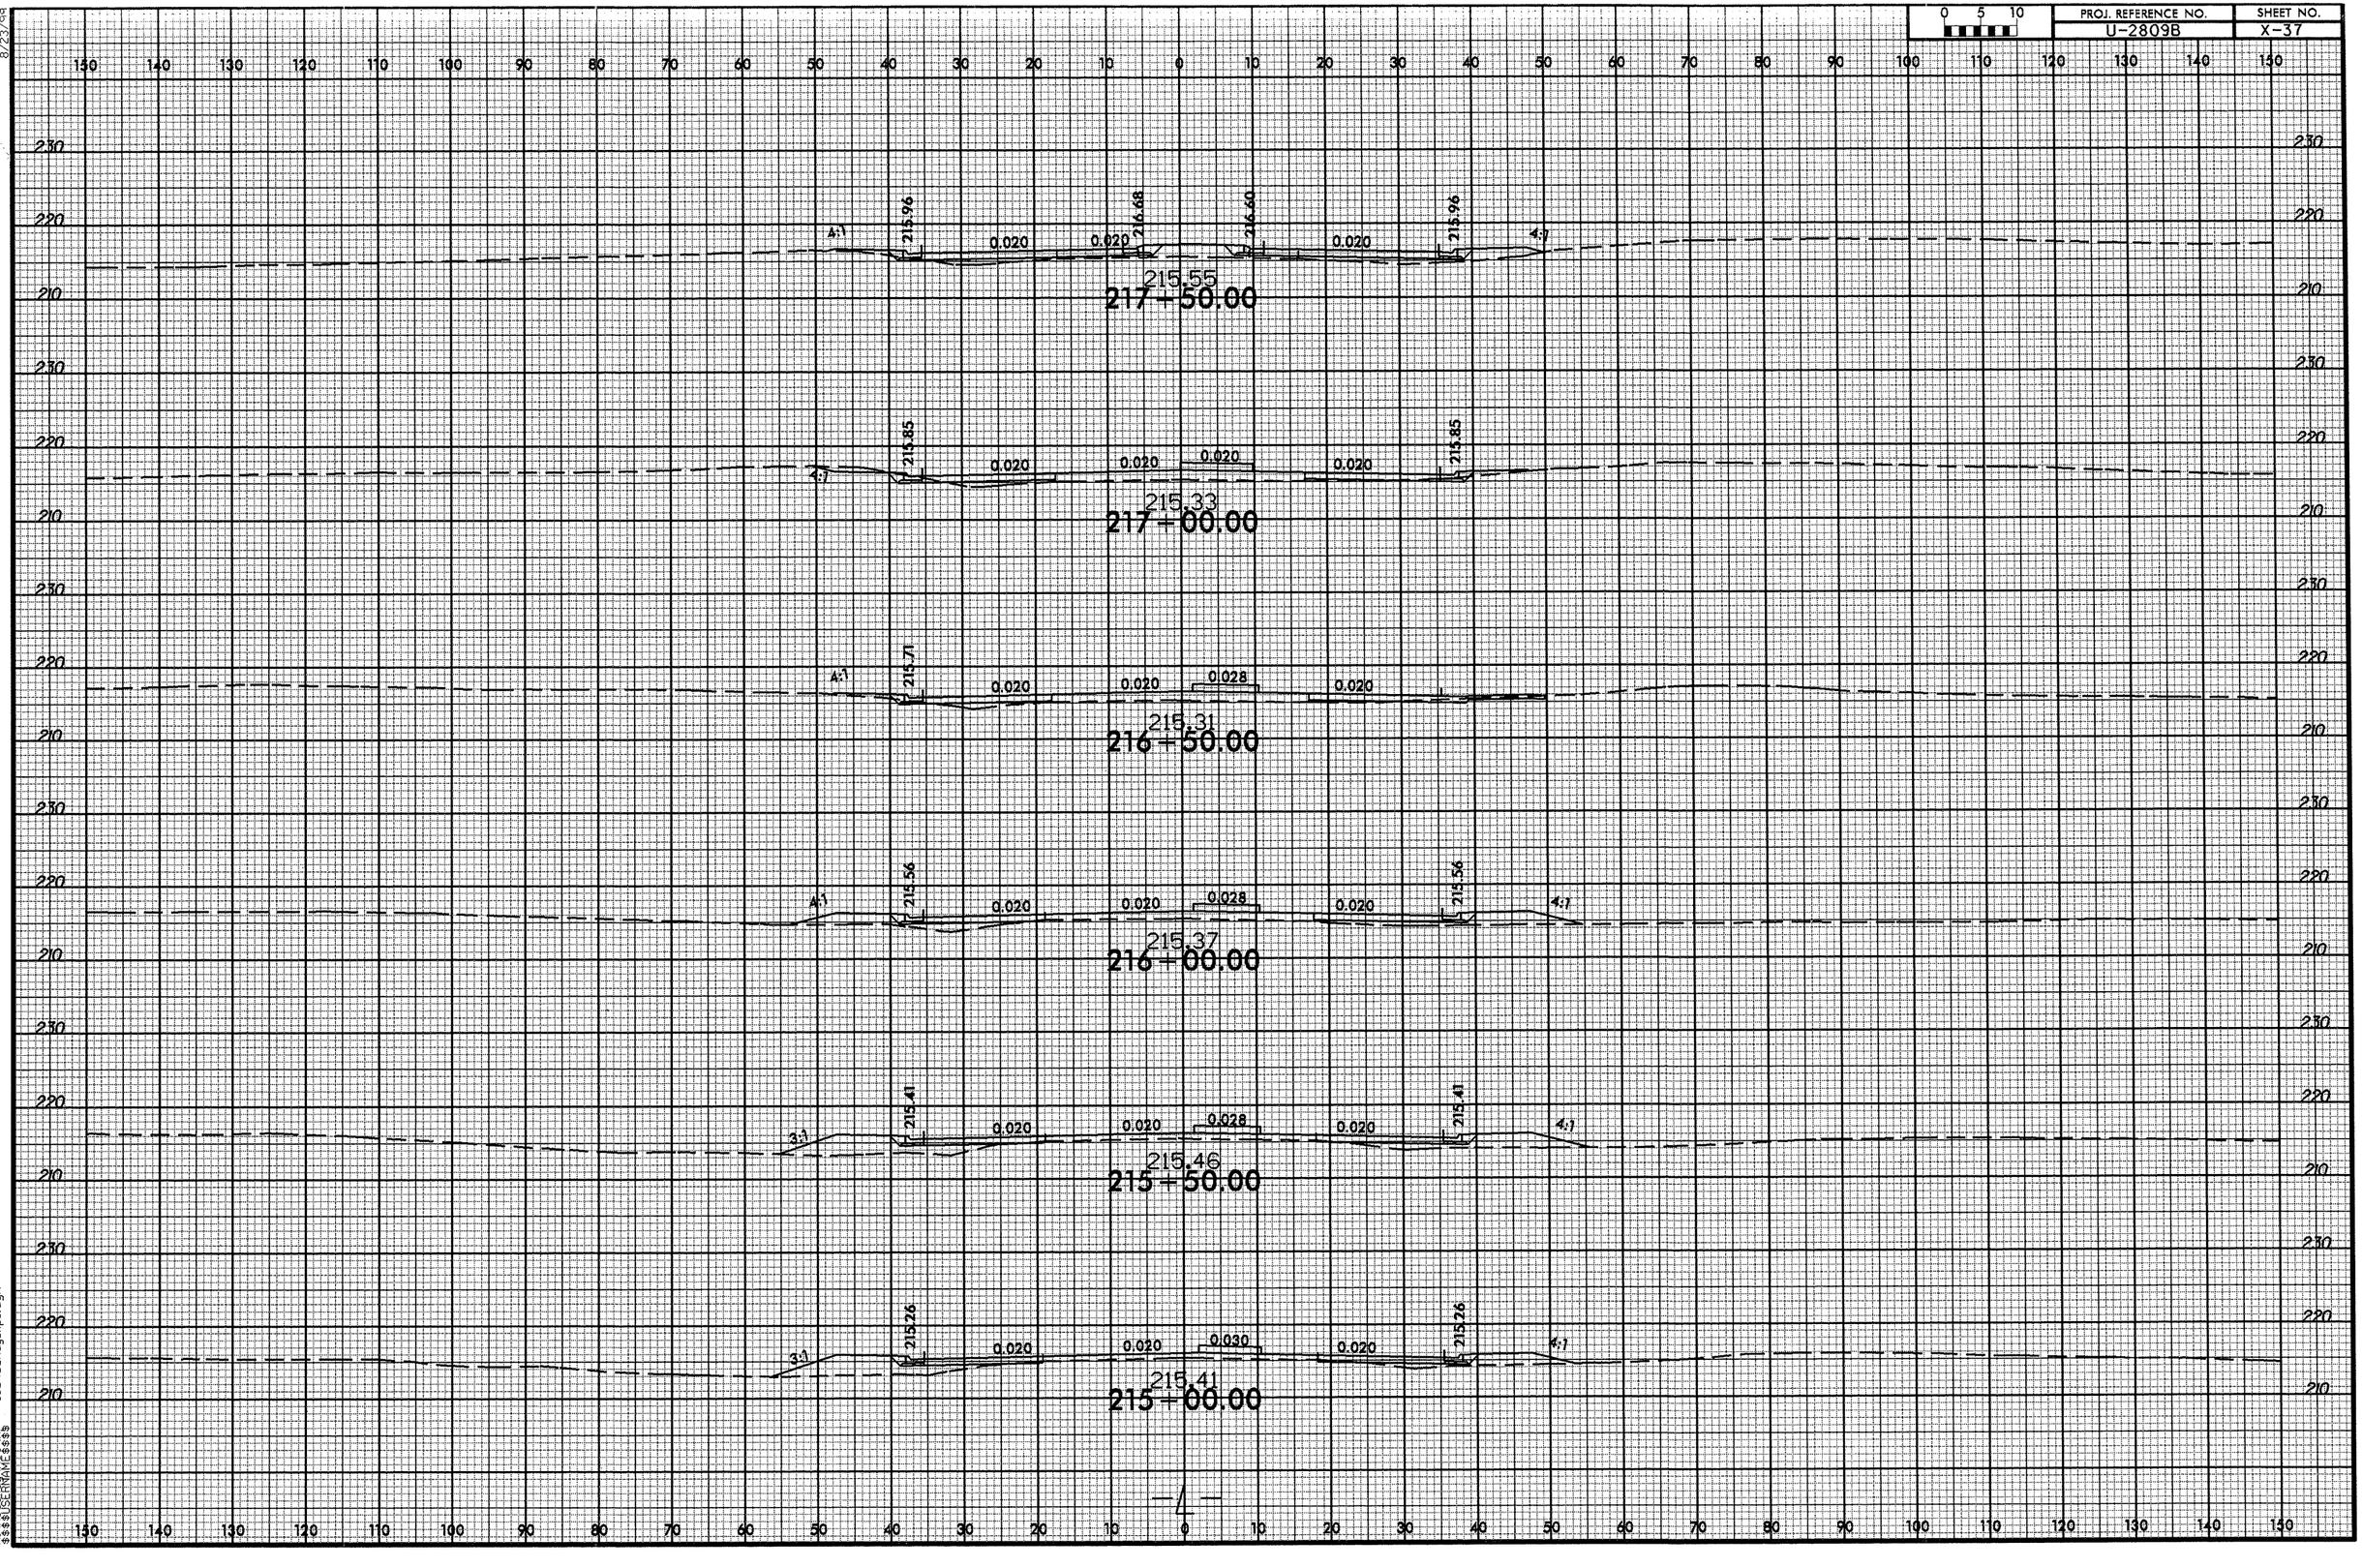
150 140 130 120 110 100 90 80 70 60 50 40 30 20 10 0 10 20 30 40 50 60 70 80 90 100 110 120 130 140 150
230
220
210
4:1
215.96
0.020
0.020
216.68
216.60
0.020
215.96
215.55
217+50.00
215.85
0.020
0.020
0.020
0.020
215.85
215.33
217+00.00
215.71
0.020
0.020
0.028
0.020
215.31
216+50.00
215.56
0.020
0.020
0.028
0.020
215.56
215.37
216+00.00
3:1
215.41
0.020
0.020
0.028
0.020
215.41
215.46
215+50.00
215.26
0.020
0.020
0.030
0.020
215.26
215.41
215+00.00

8/23/99

0 5 10	PROJ. REFERENCE NO.	SHEET NO.
	U-2809B	X-38

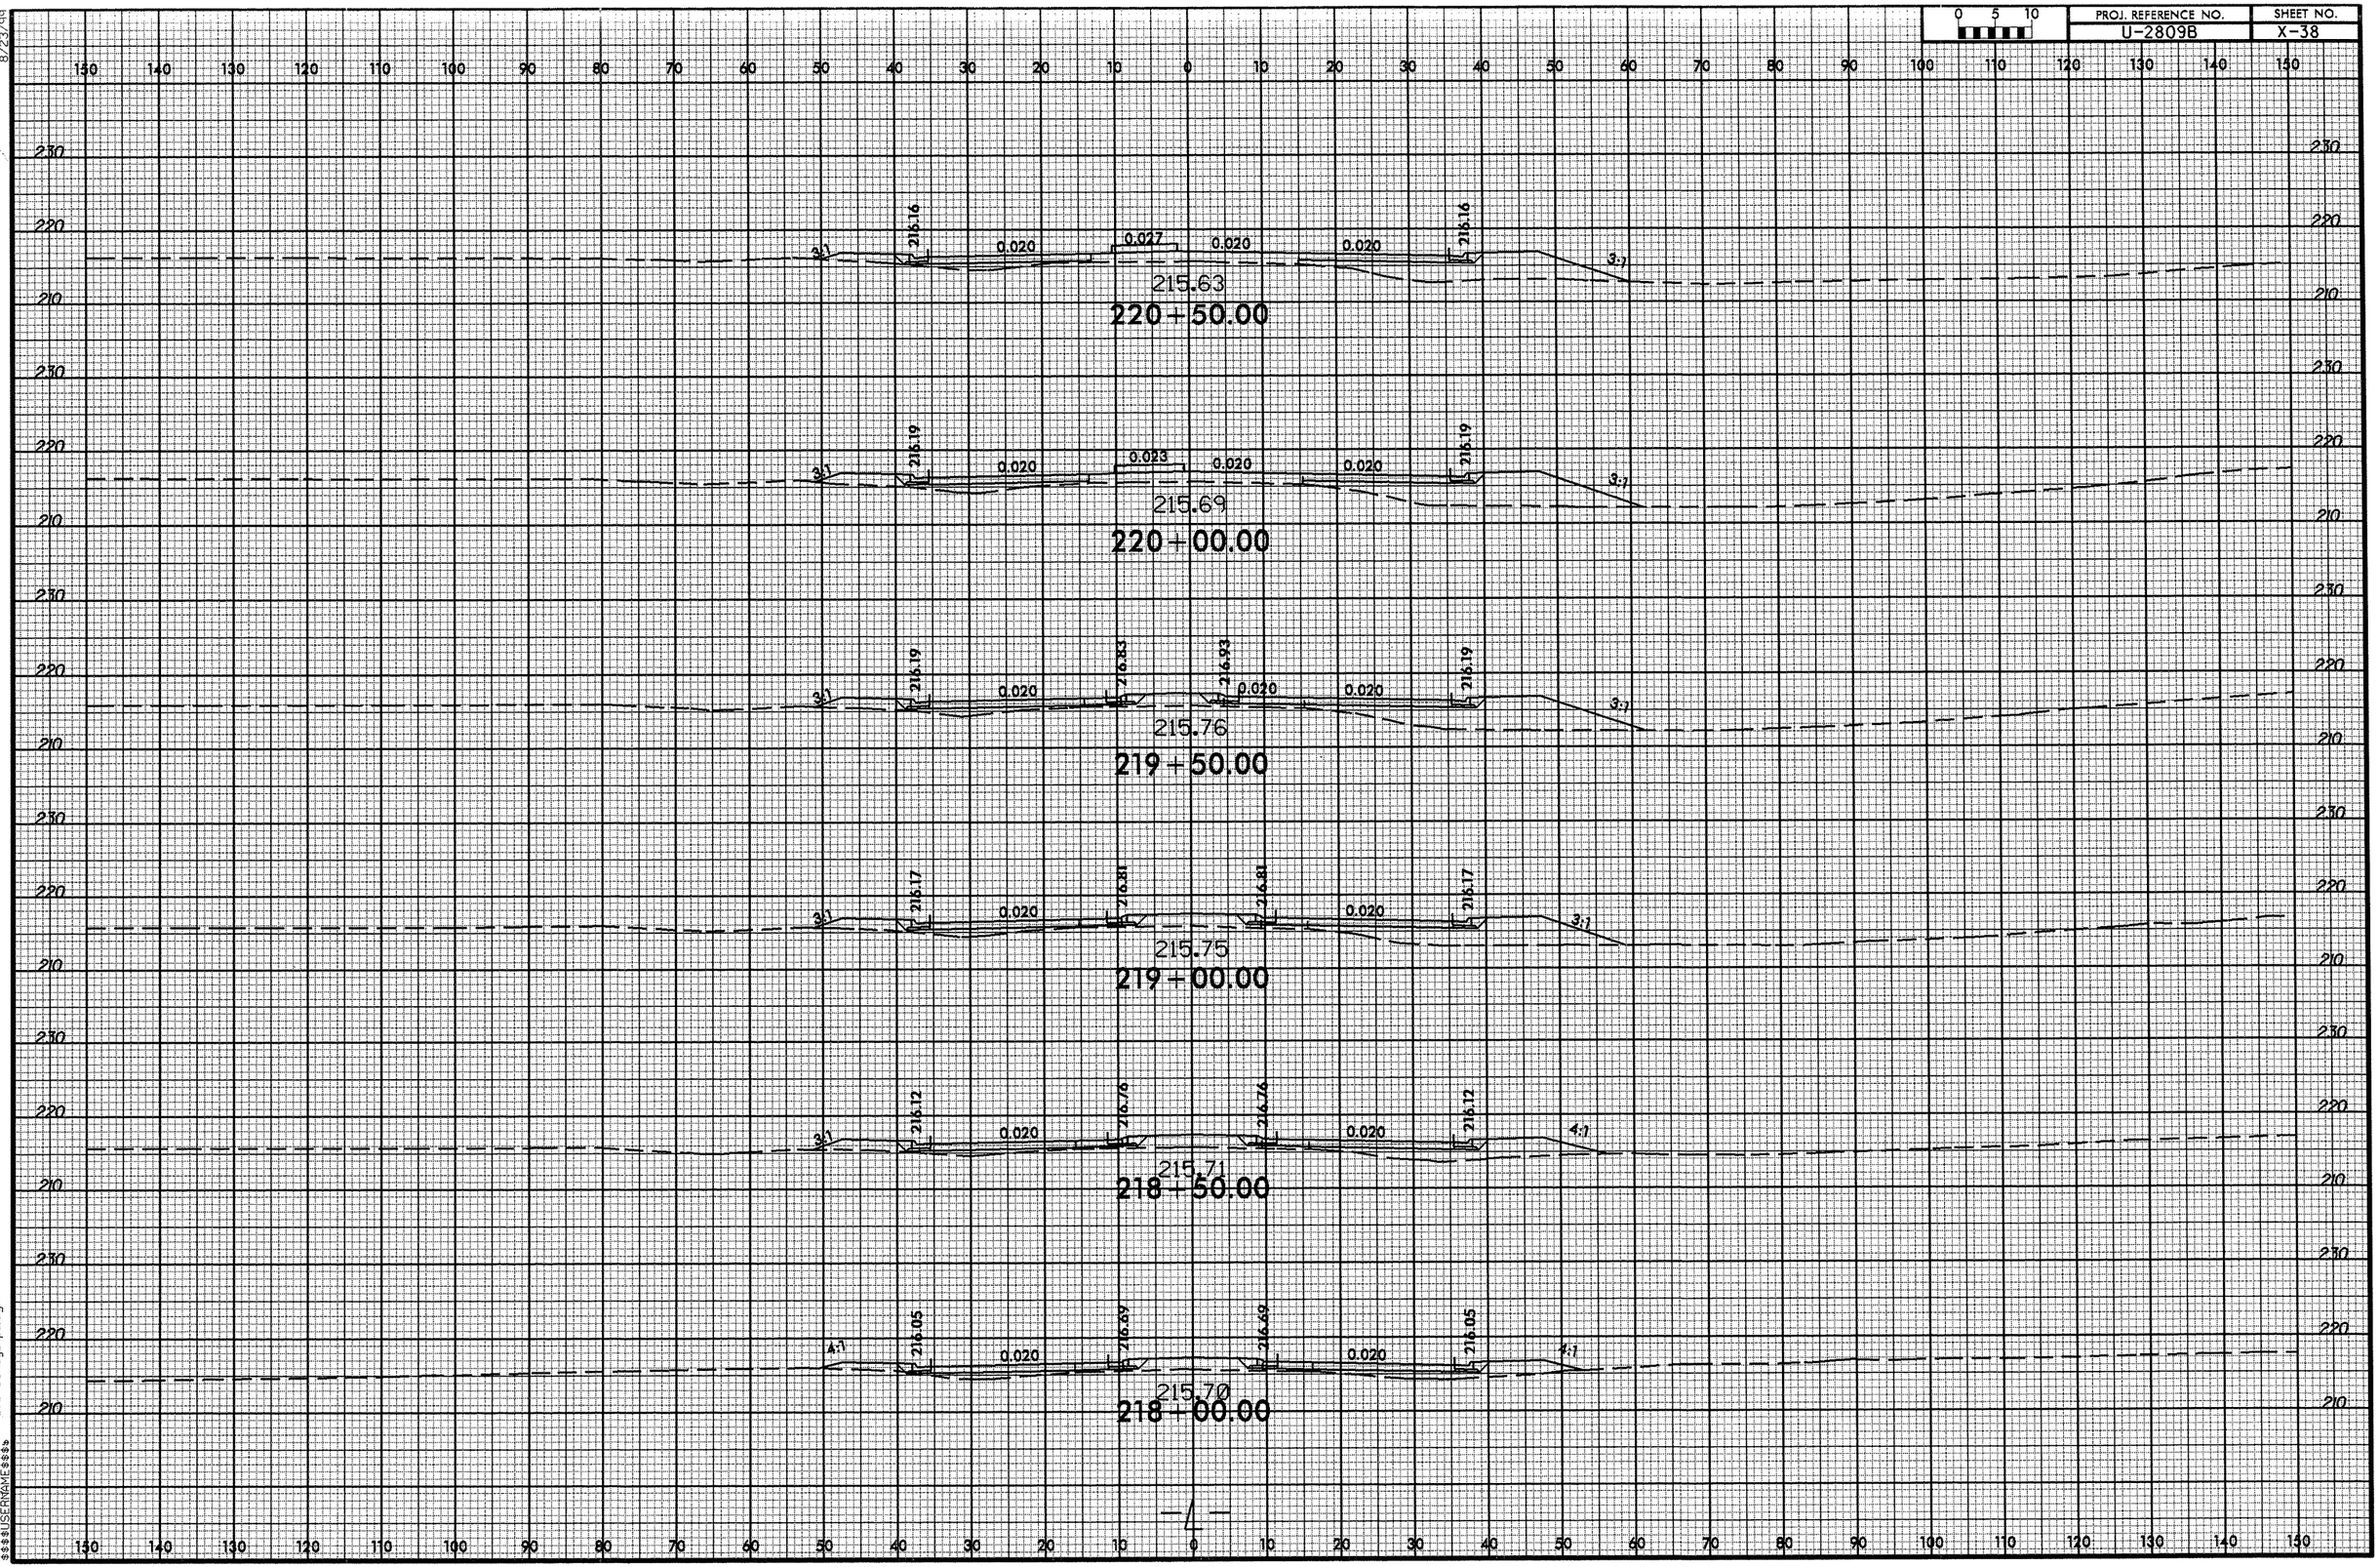

17-MAY-2012 10:22
\\ssi\SSHARE\Projects\2809B_Rdy_xpl.dgn
$$$$USERNAME$$$$

8/23/99

0 5 10	PROJ. REFERENCE NO.	SHEET NO.
	U-2809B	X-39

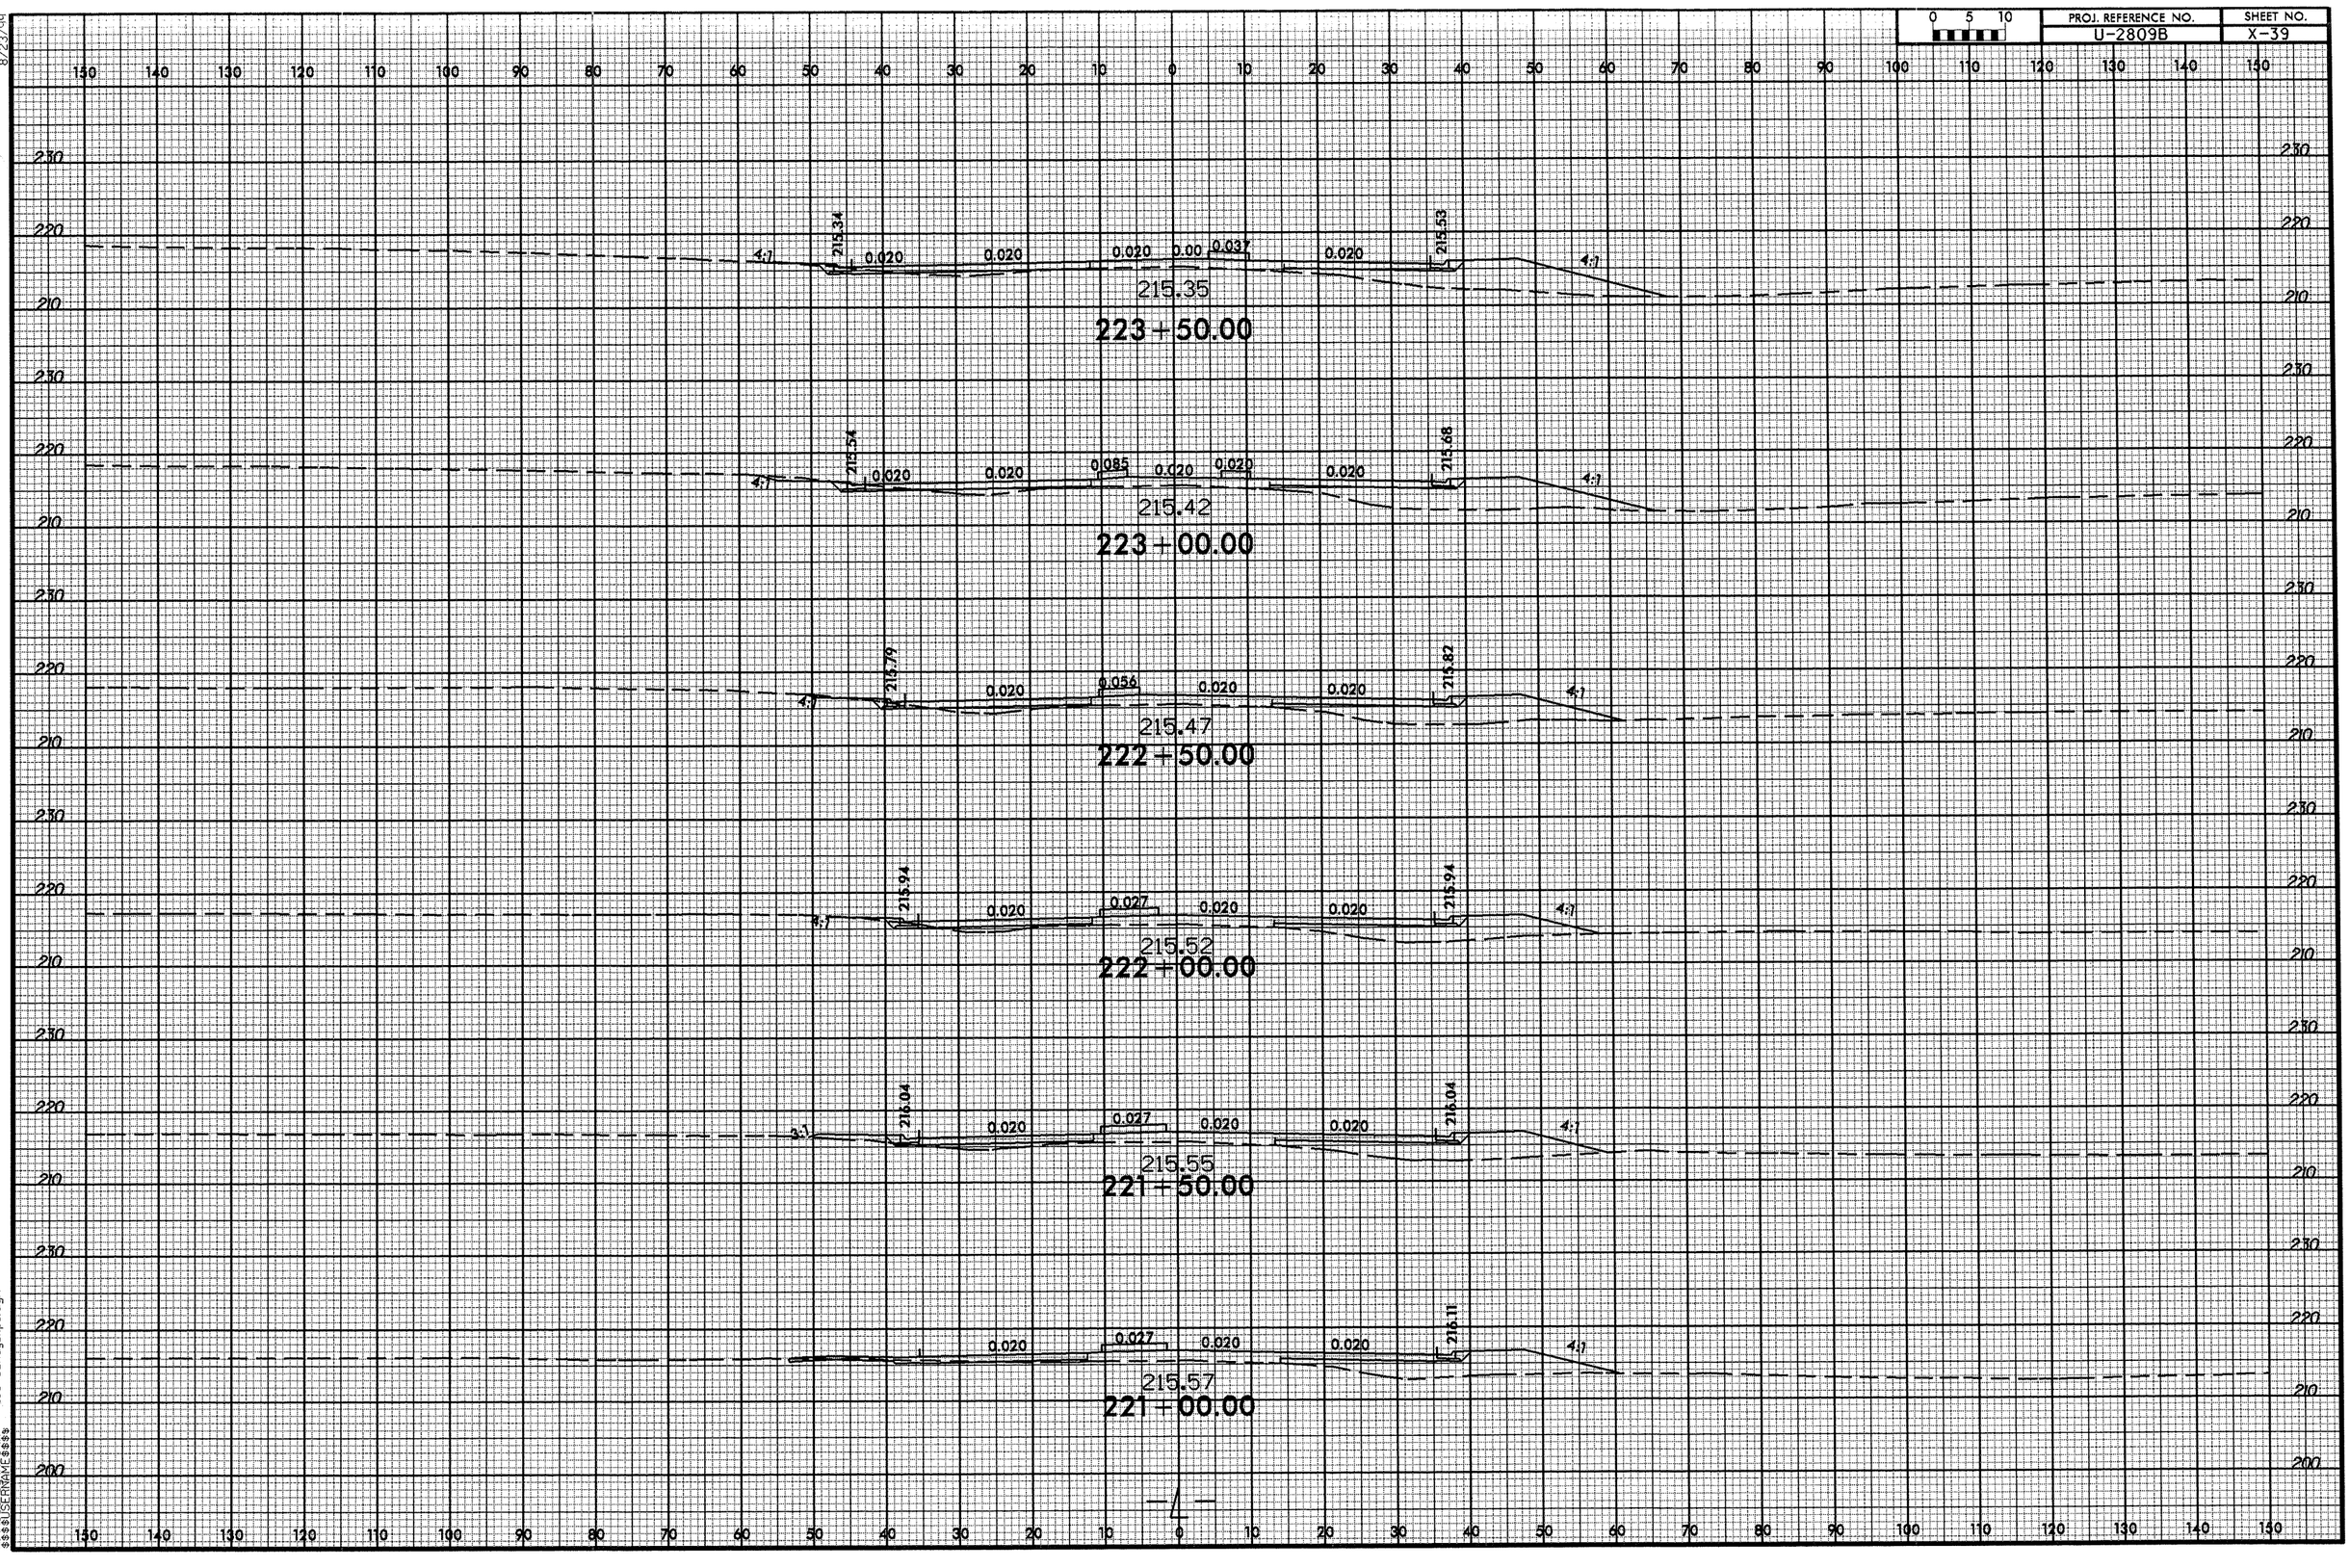

17-MAY-2012 10:22
C:\projects\
#s#USERNAME#s#s

.8098_Rdy_xpl.dgn

8/23/99

0 5 10	PROJ. REFERENCE NO.	SHEET NO.
	U-2809B	X-40

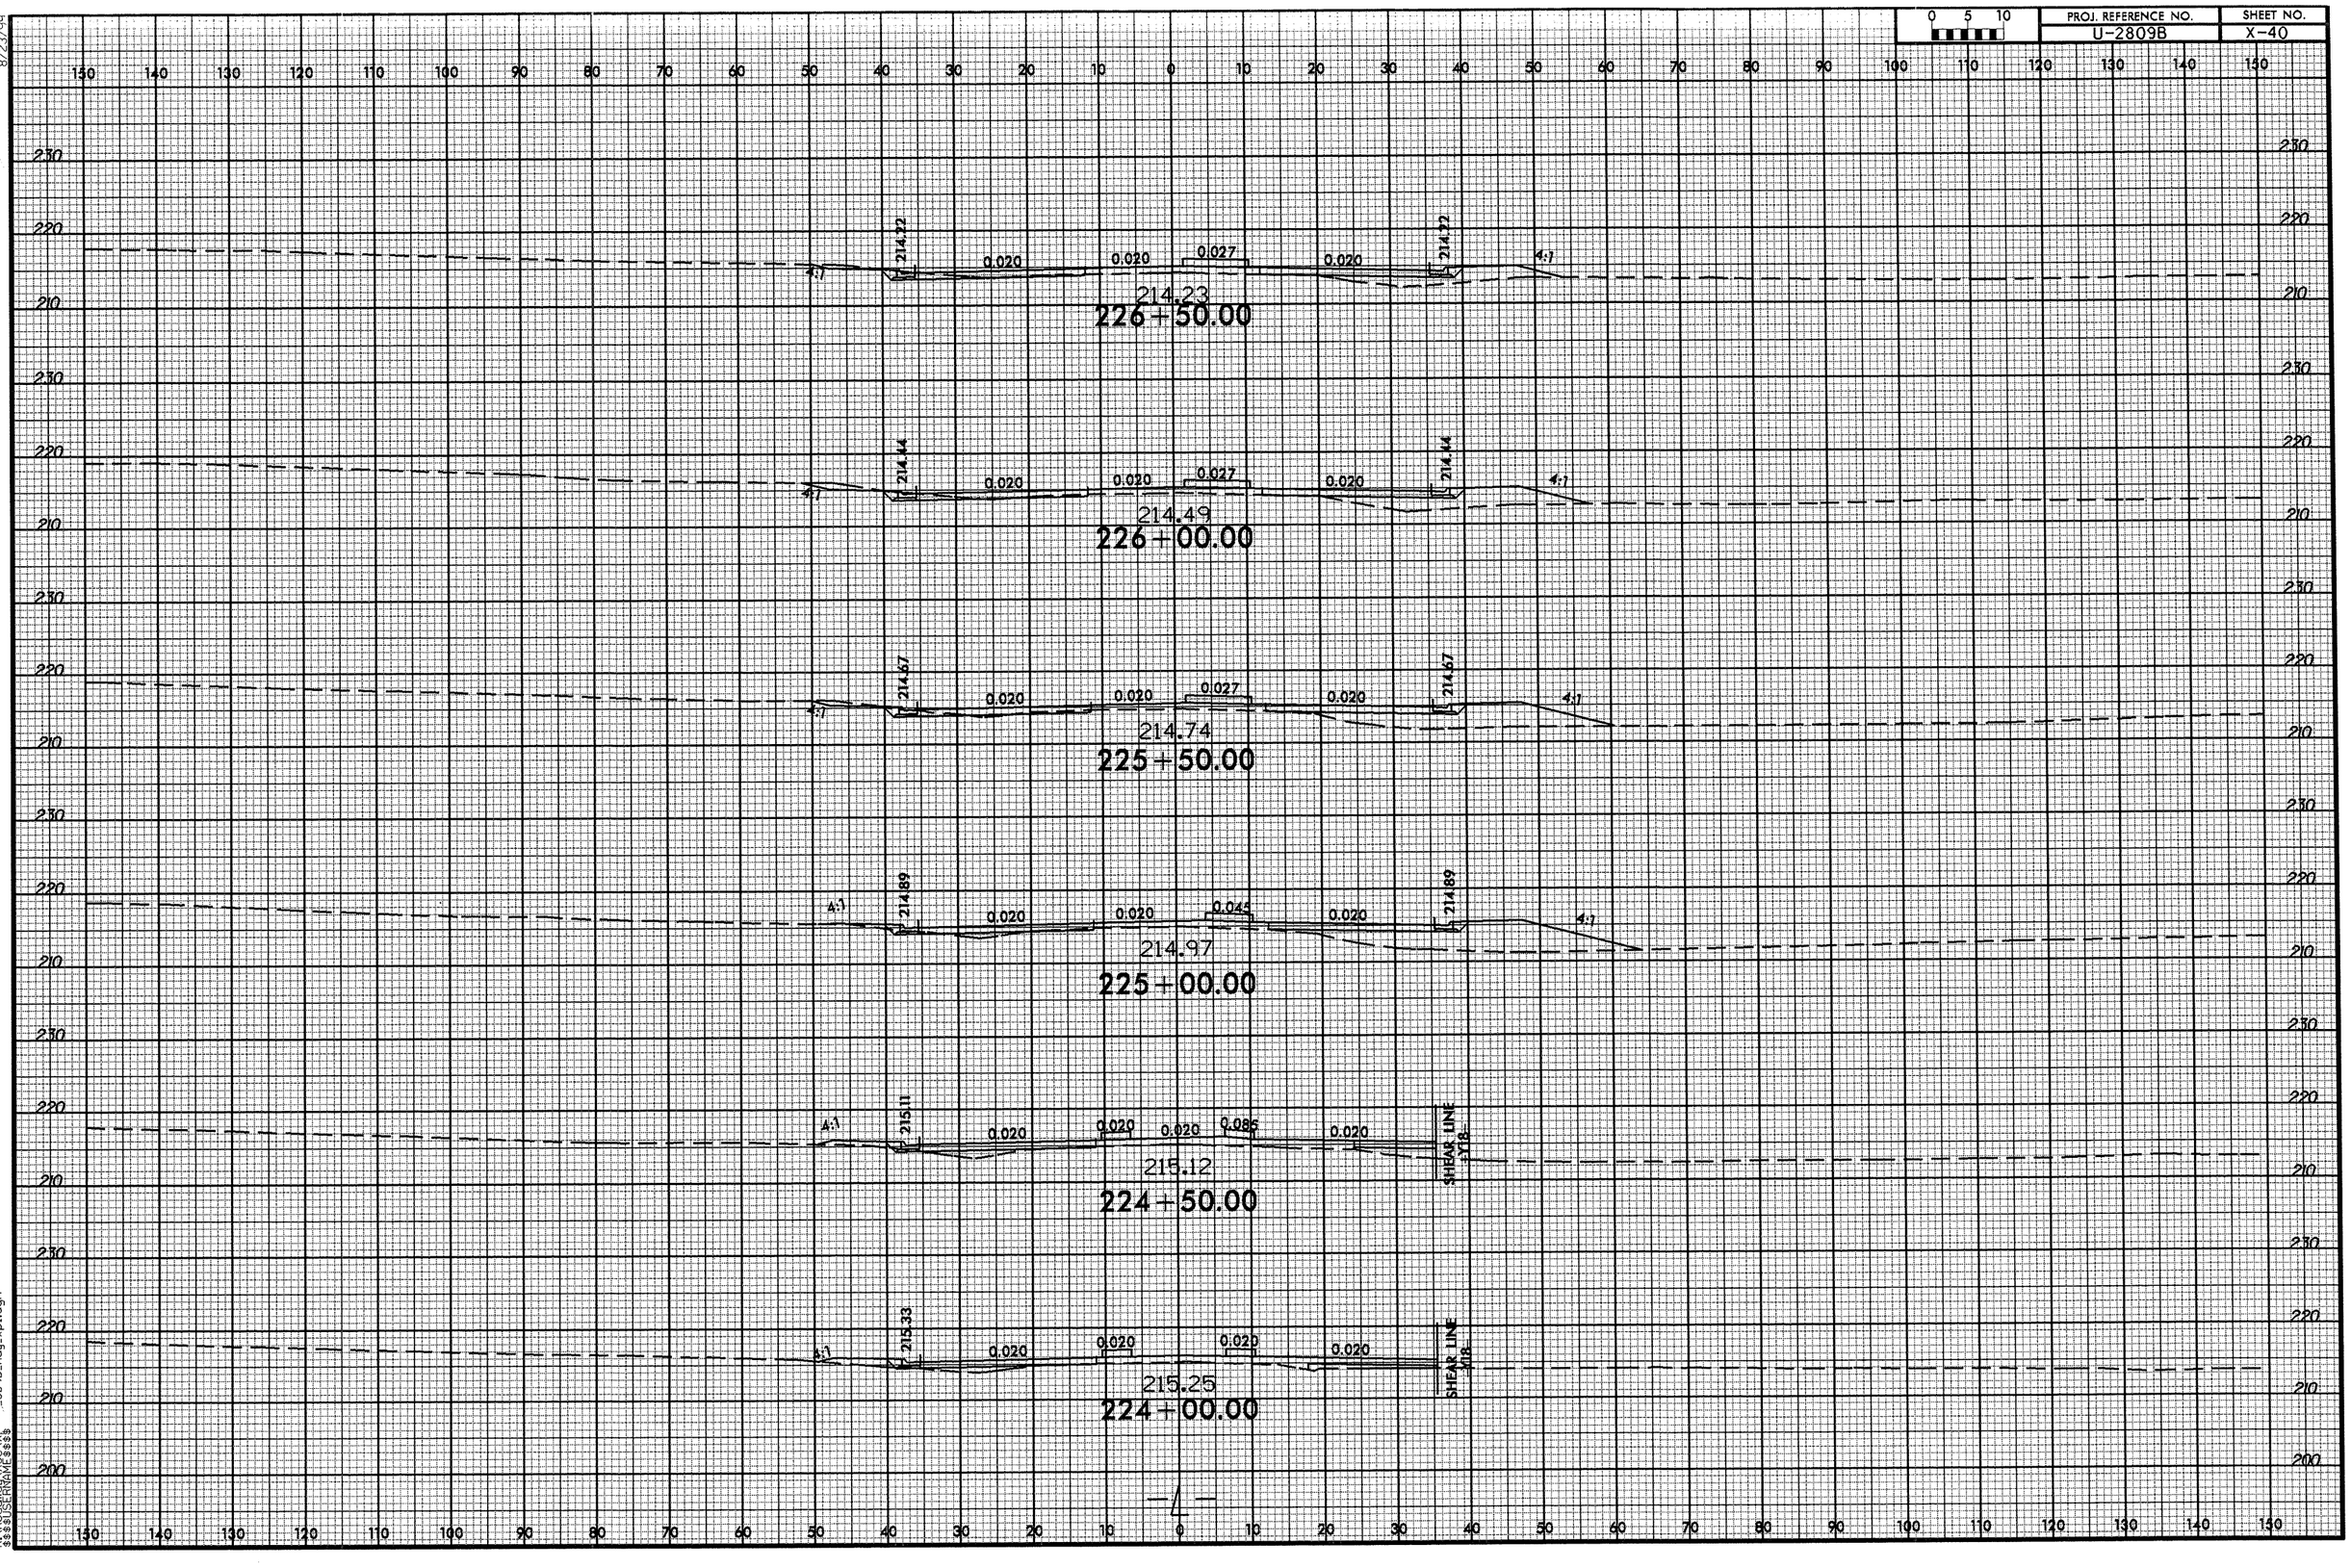

17-MAY-2012 10:22
R:\roadway\X\2809B_Rdy_xpl.dgn
$$USERNAME$$

8/23/99

0 5 10	PROJ. REFERENCE NO.	SHEET NO.
	U-2809B	X-41

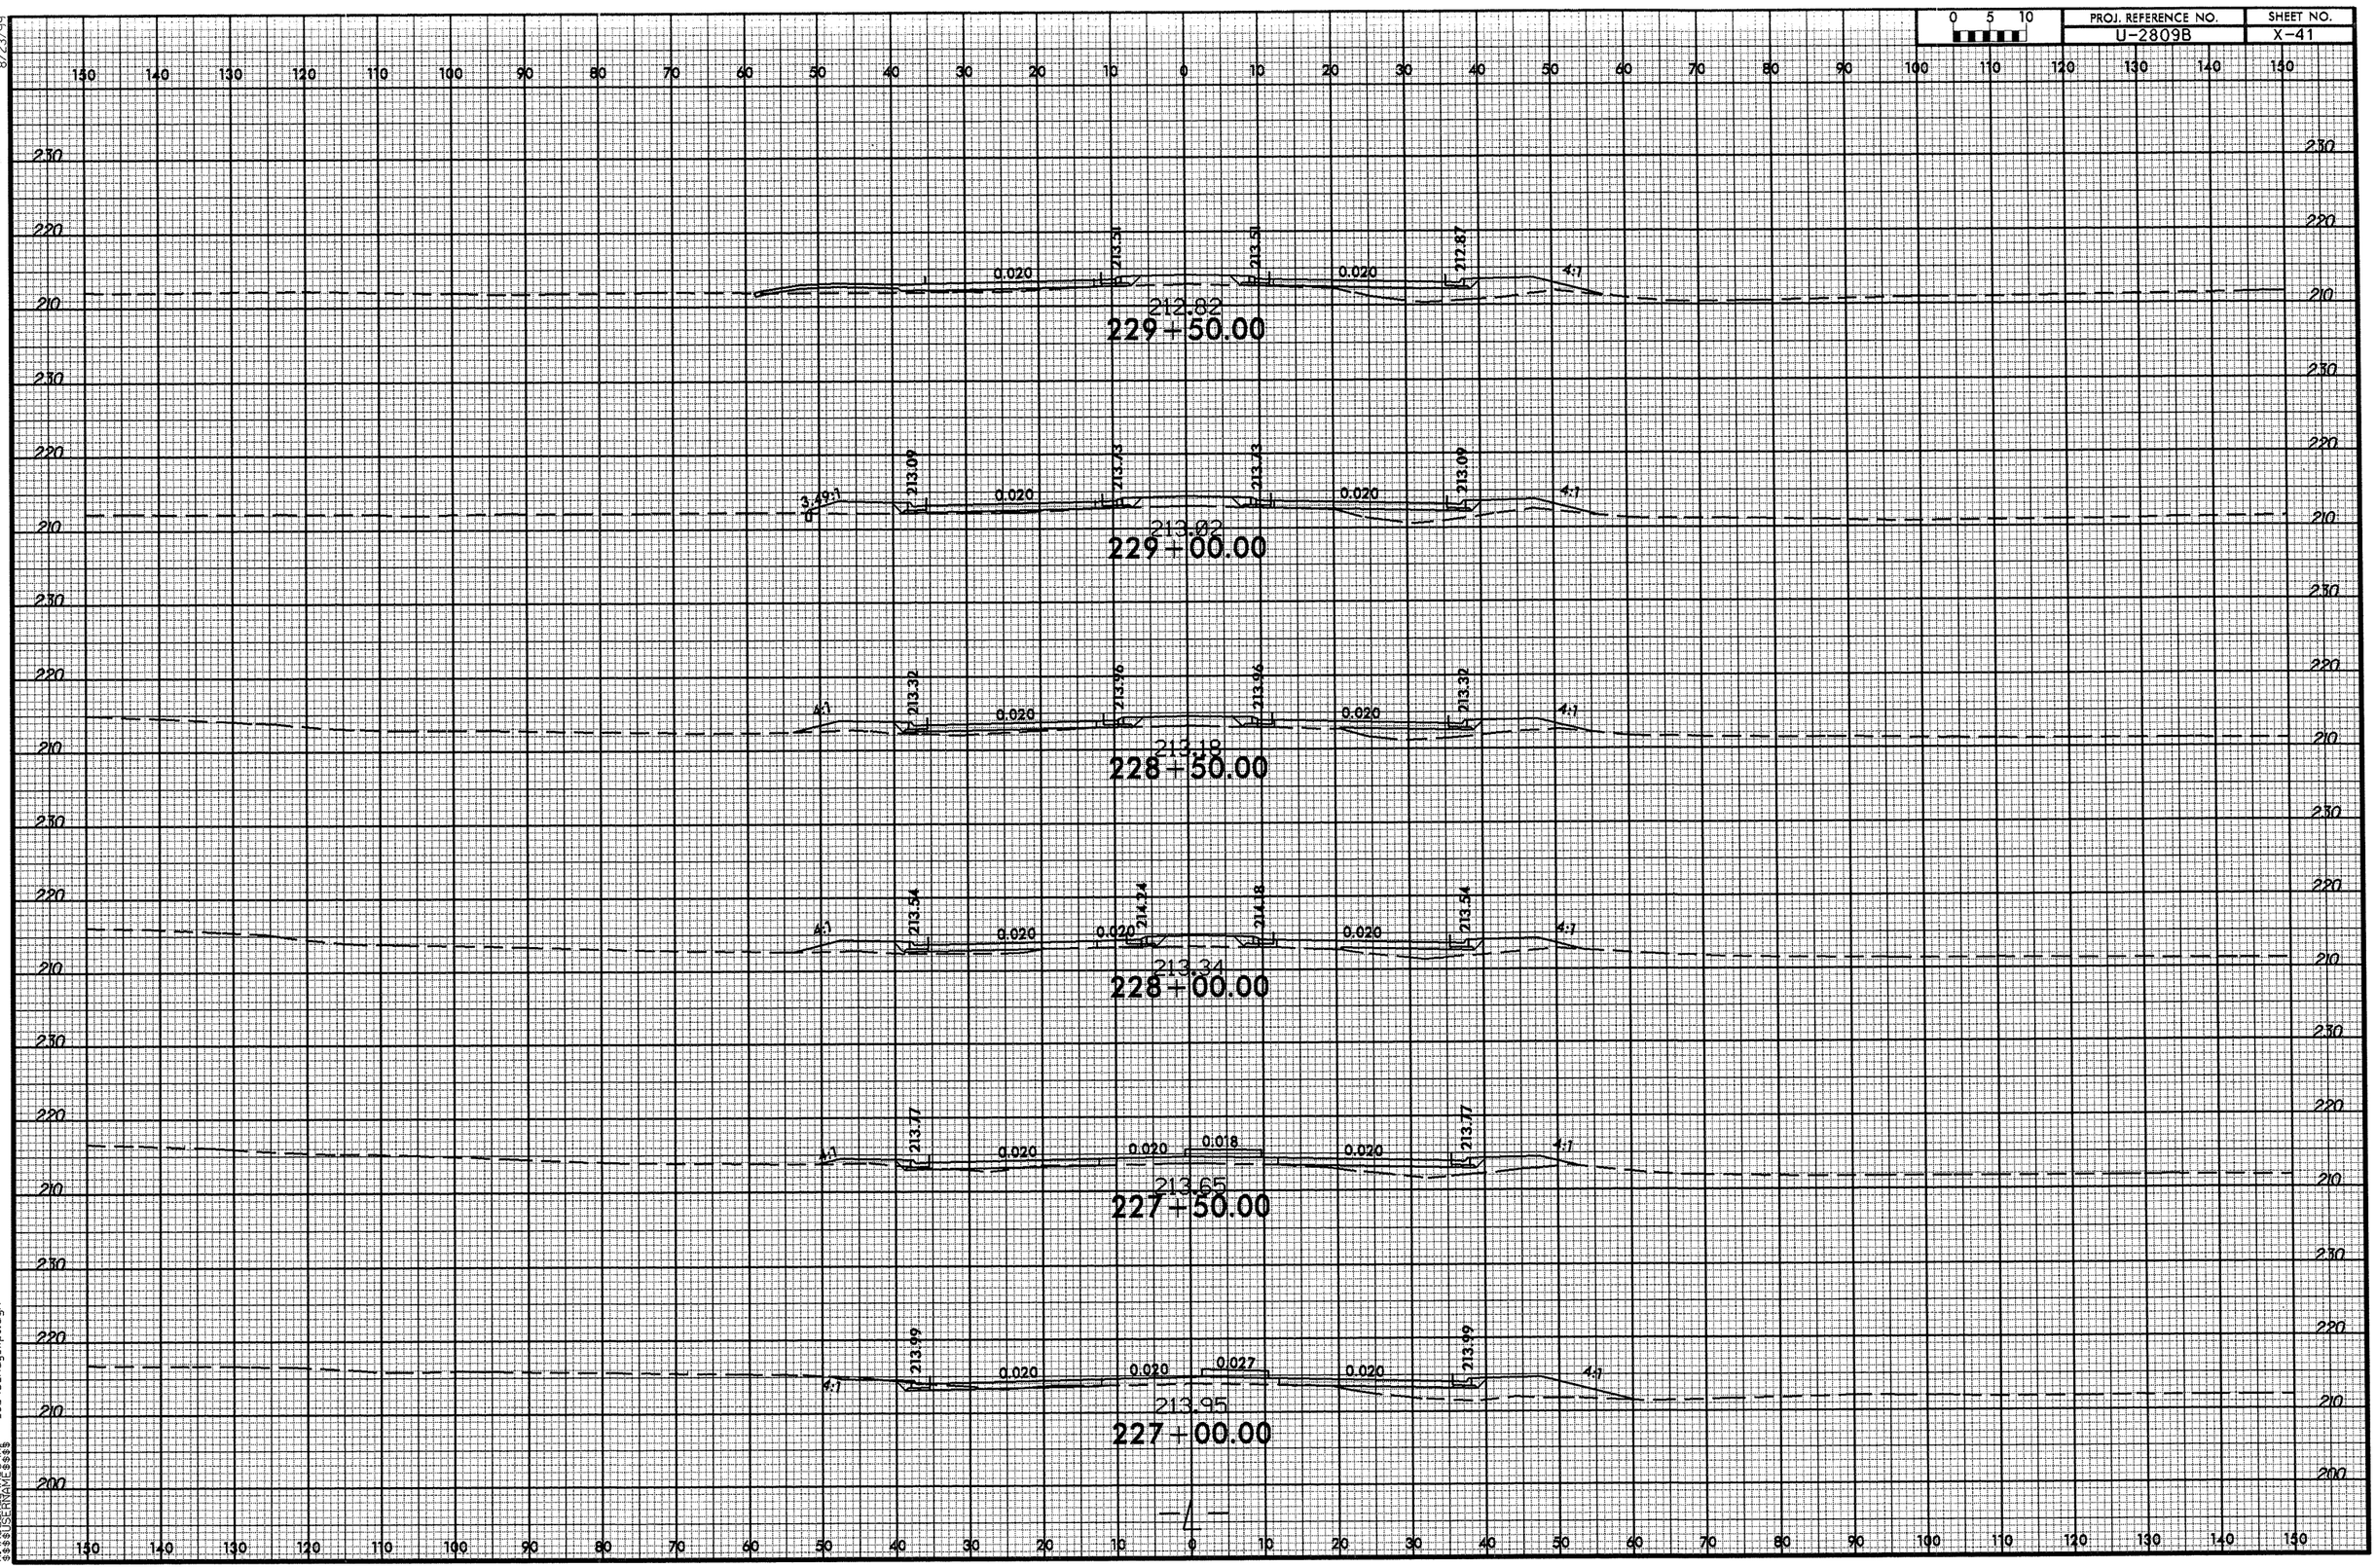

17-MAY-2012 10:22
\\Nosbnas1\projects\2809B_Rdy_xp1.dgn
$$$$USERNAME$$$$

8/23/99

0 5 10	PROJ. REFERENCE NO.	SHEET NO.
	U-2809B	X-42

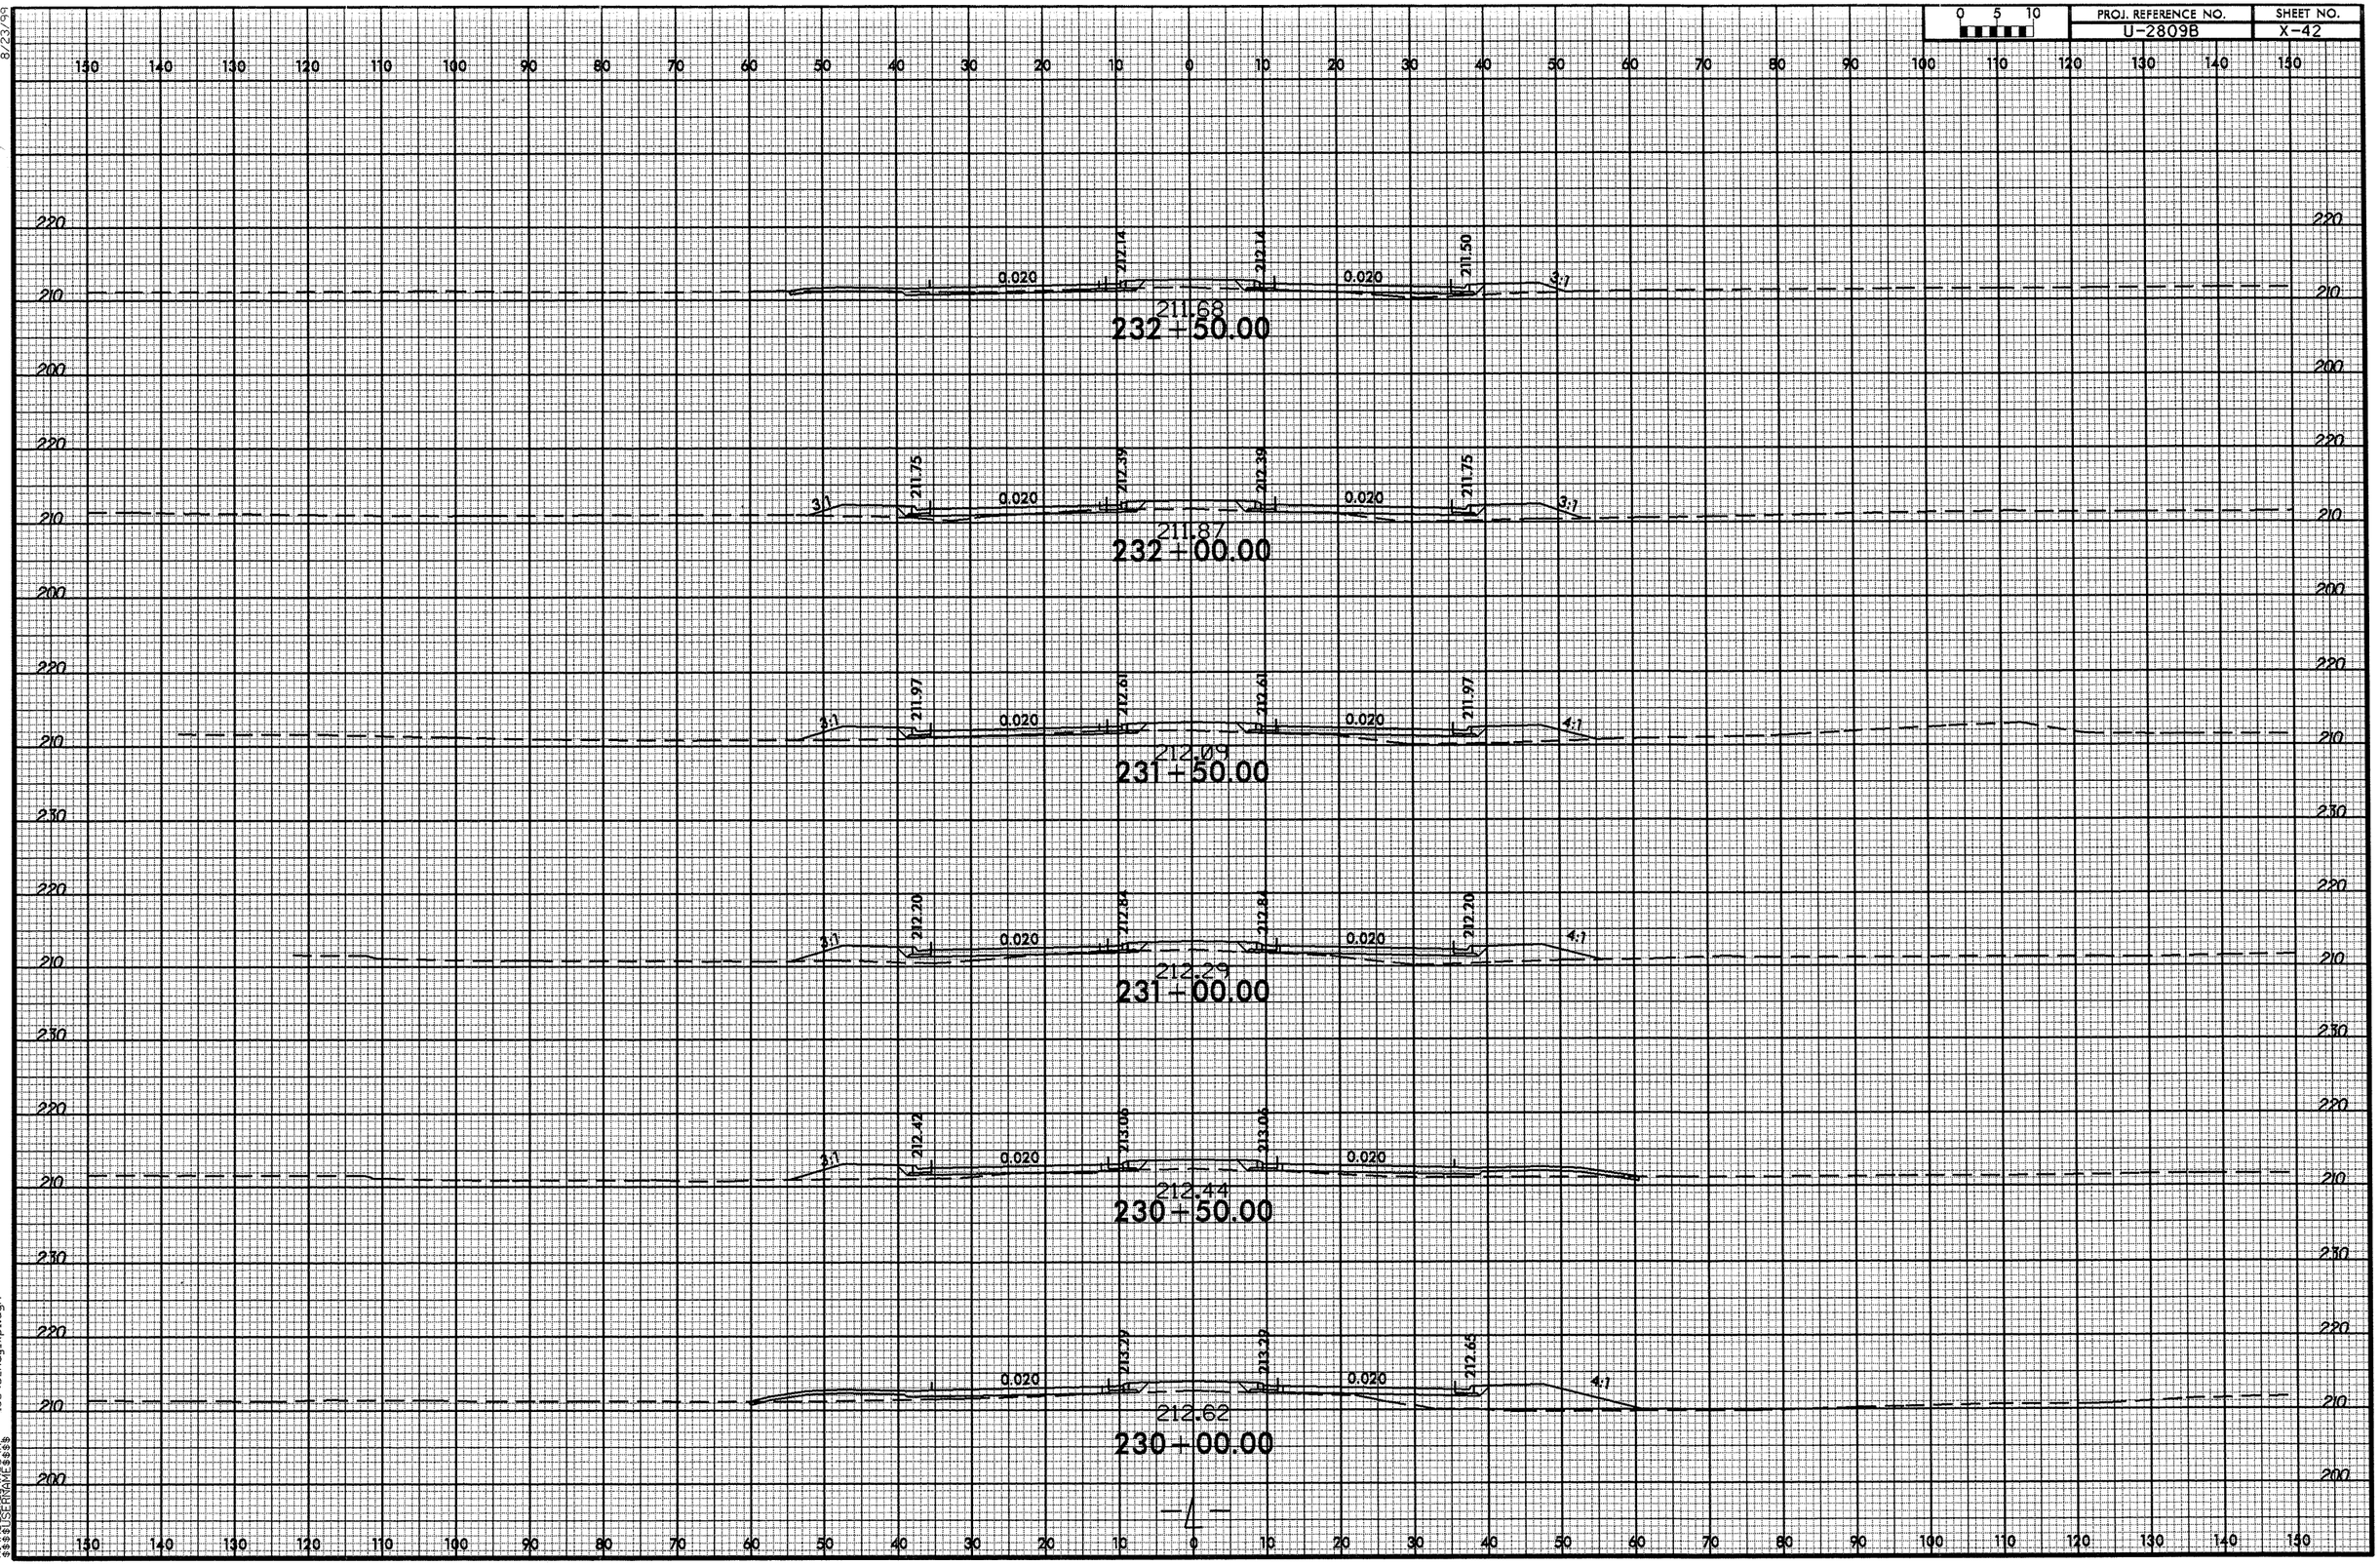

17-MAY-2012 10:22
\\Tpbdata\pwgroup\Projects\8809B_Rdy_xpl.dgn
$$$$USERNAME$$$$

8/23/99

0 5 10	PROJ. REFERENCE NO.	SHEET NO.
	U-2809B	X-43

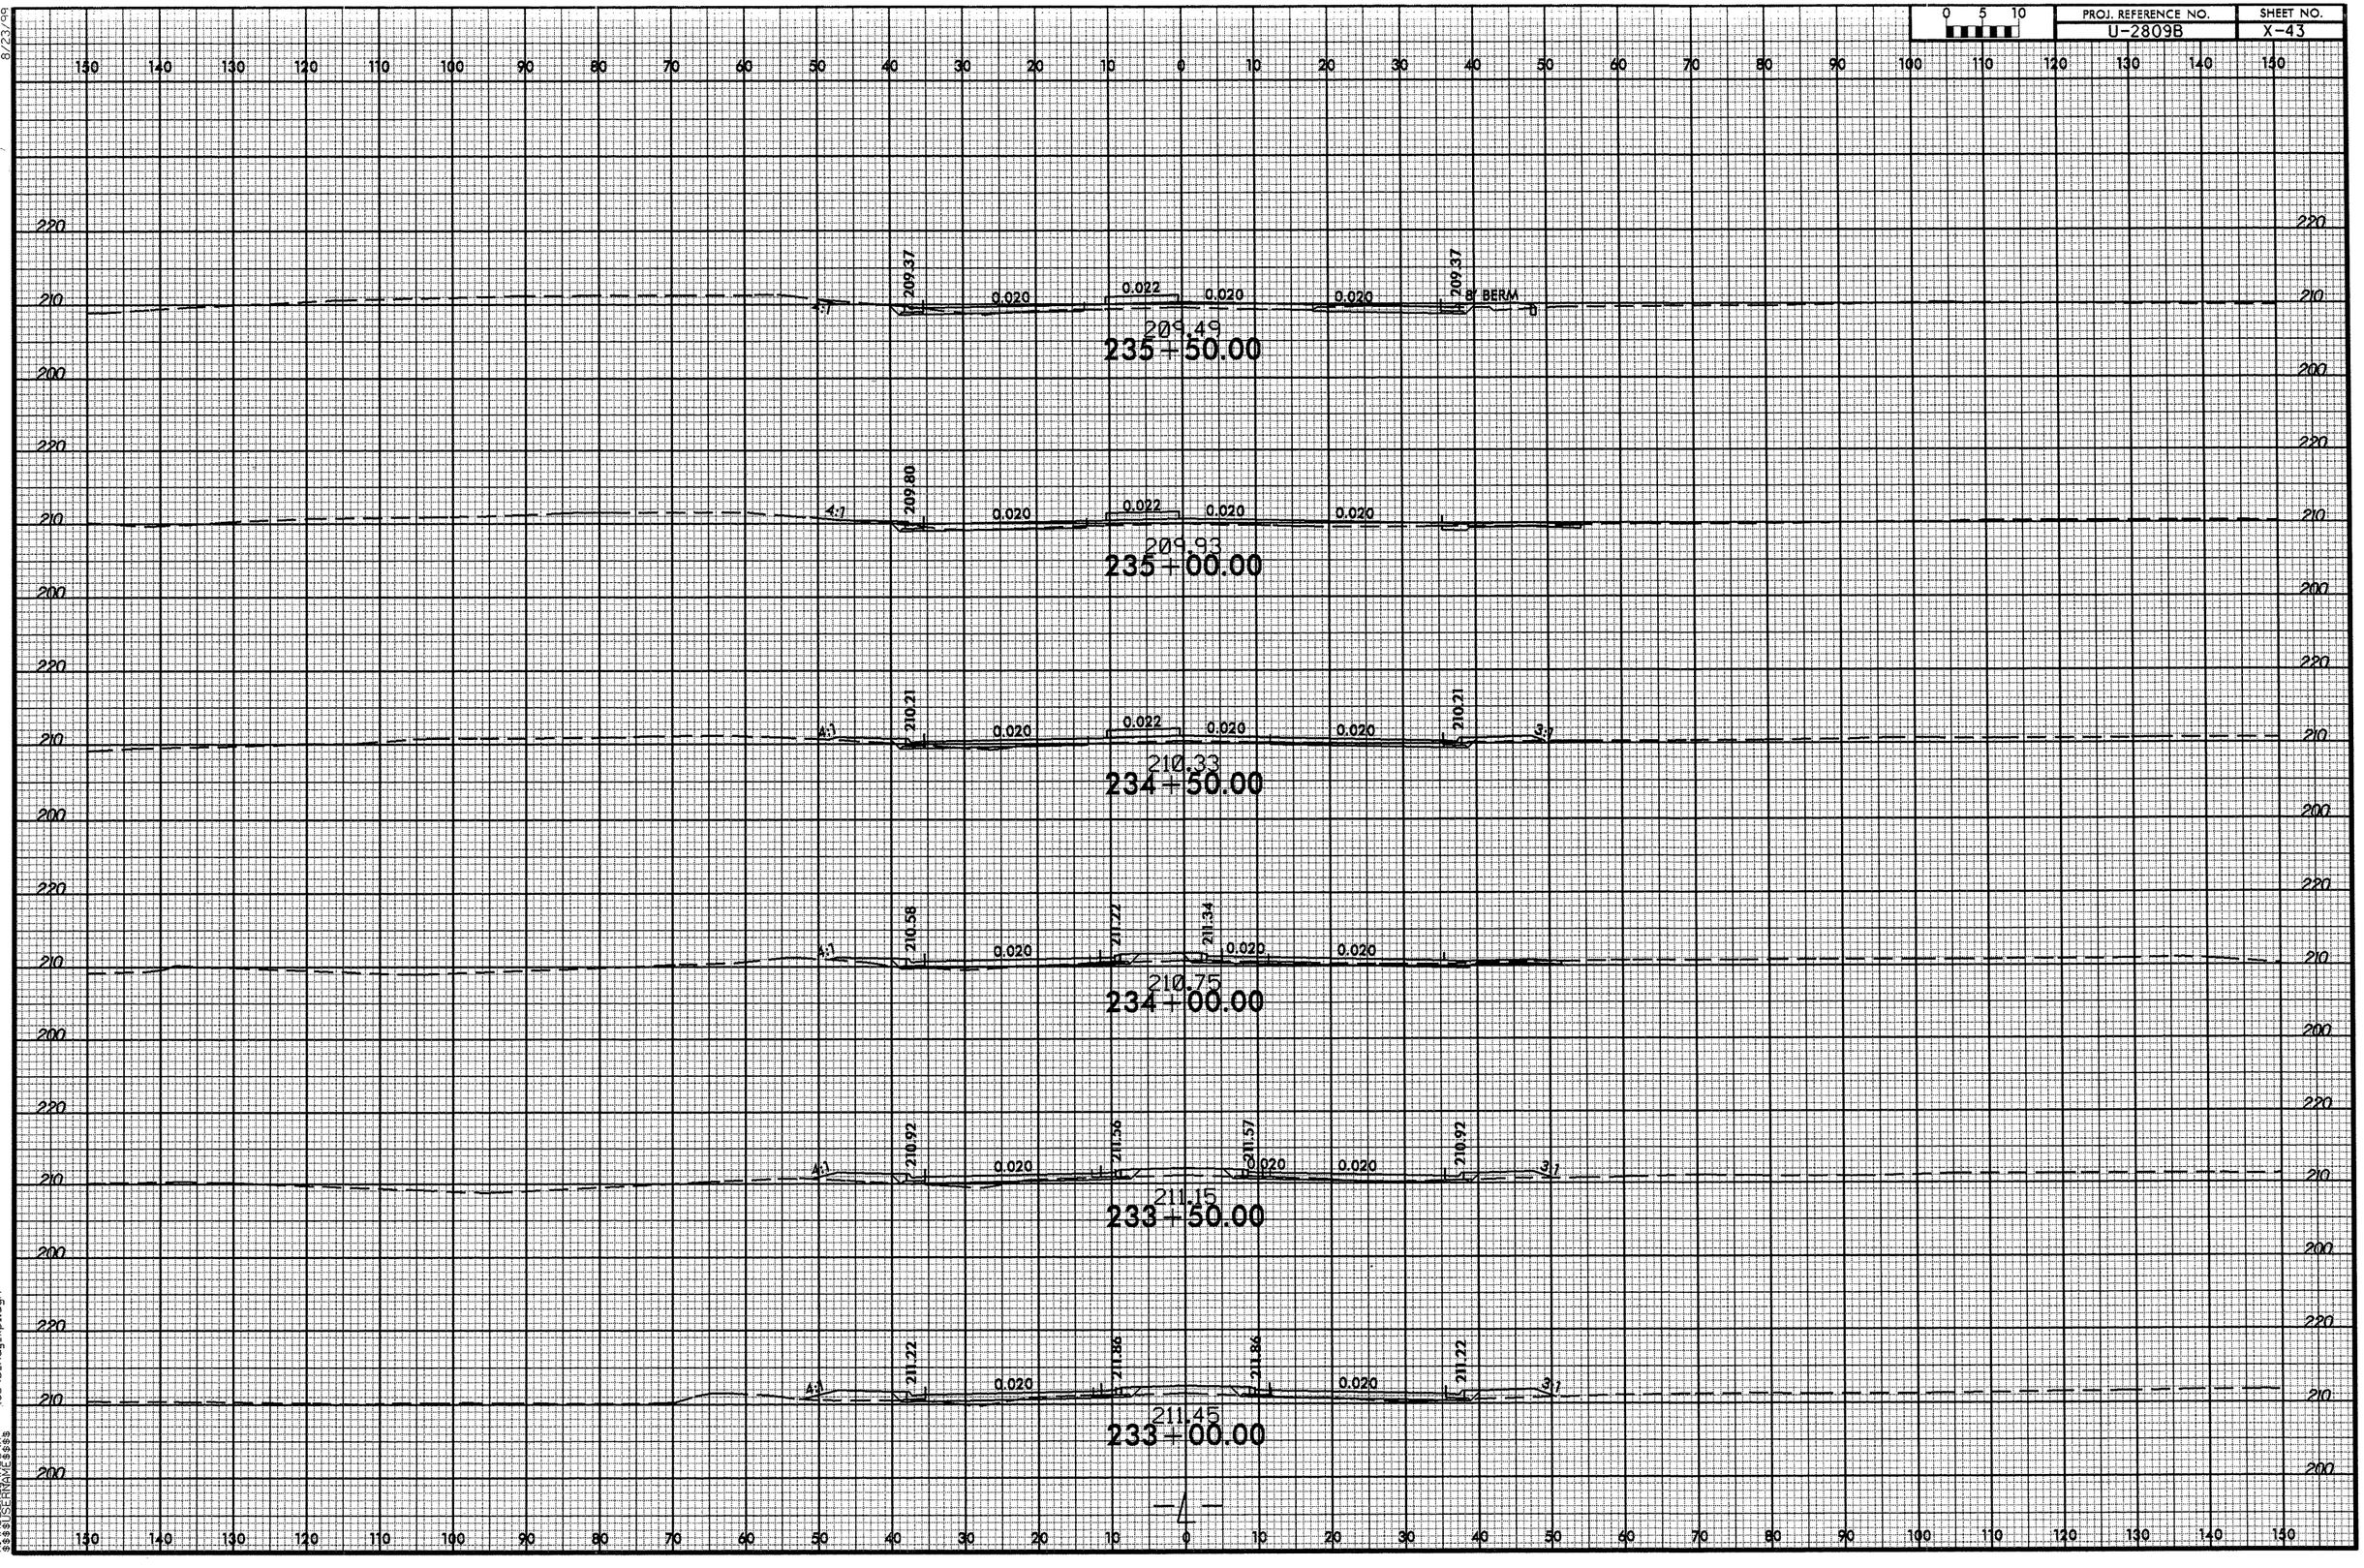

17-MAY-2012 10:22
\\ssdot\projects\Highway\Projects\8809B_Rdy-xpl.dgn

8/23/99

0 5 10	PROJ. REFERENCE NO.	SHEET NO.
	U-2809B	X-44

150 140 130 120 110 100 90 80 70 60 50 40 30 20 10 0 10 20 30 40 50 60 70 80 90 100 110 120 130 140 150

220 210 200

SHEAR LINE X19

0.020 0.020 0.018 0.018

SHEAR LINE X19

206.15

238+50.00

SHEAR LINE X19

0.020 0.020 0.020 0.020

207.37

6:1

206.86

238+00.00

SHEAR LINE X19

0.020 0.022 0.020 0.020

207.37

6' BERM

2:1

207.44

237+50.00

0.020 0.022 0.020 0.020

207.89

6' BERM

2:1

207.96

237+00.00

0.020 0.022 0.020 0.020

208.41

6' BERM

2:1

208.49

236+50.00

0.020 0.022 0.020 0.020

208.91

6' BERM

209.01

236+00.00

-4-

17-MAY-2012 10:22
V:\3809\ACTIVE\
$$$$USERNAME$$$$
...\098_Rdy_xpl.dgn

8/23/99

0 5 10	PROJ. REFERENCE NO.	SHEET NO.
	U-2809B	X-45

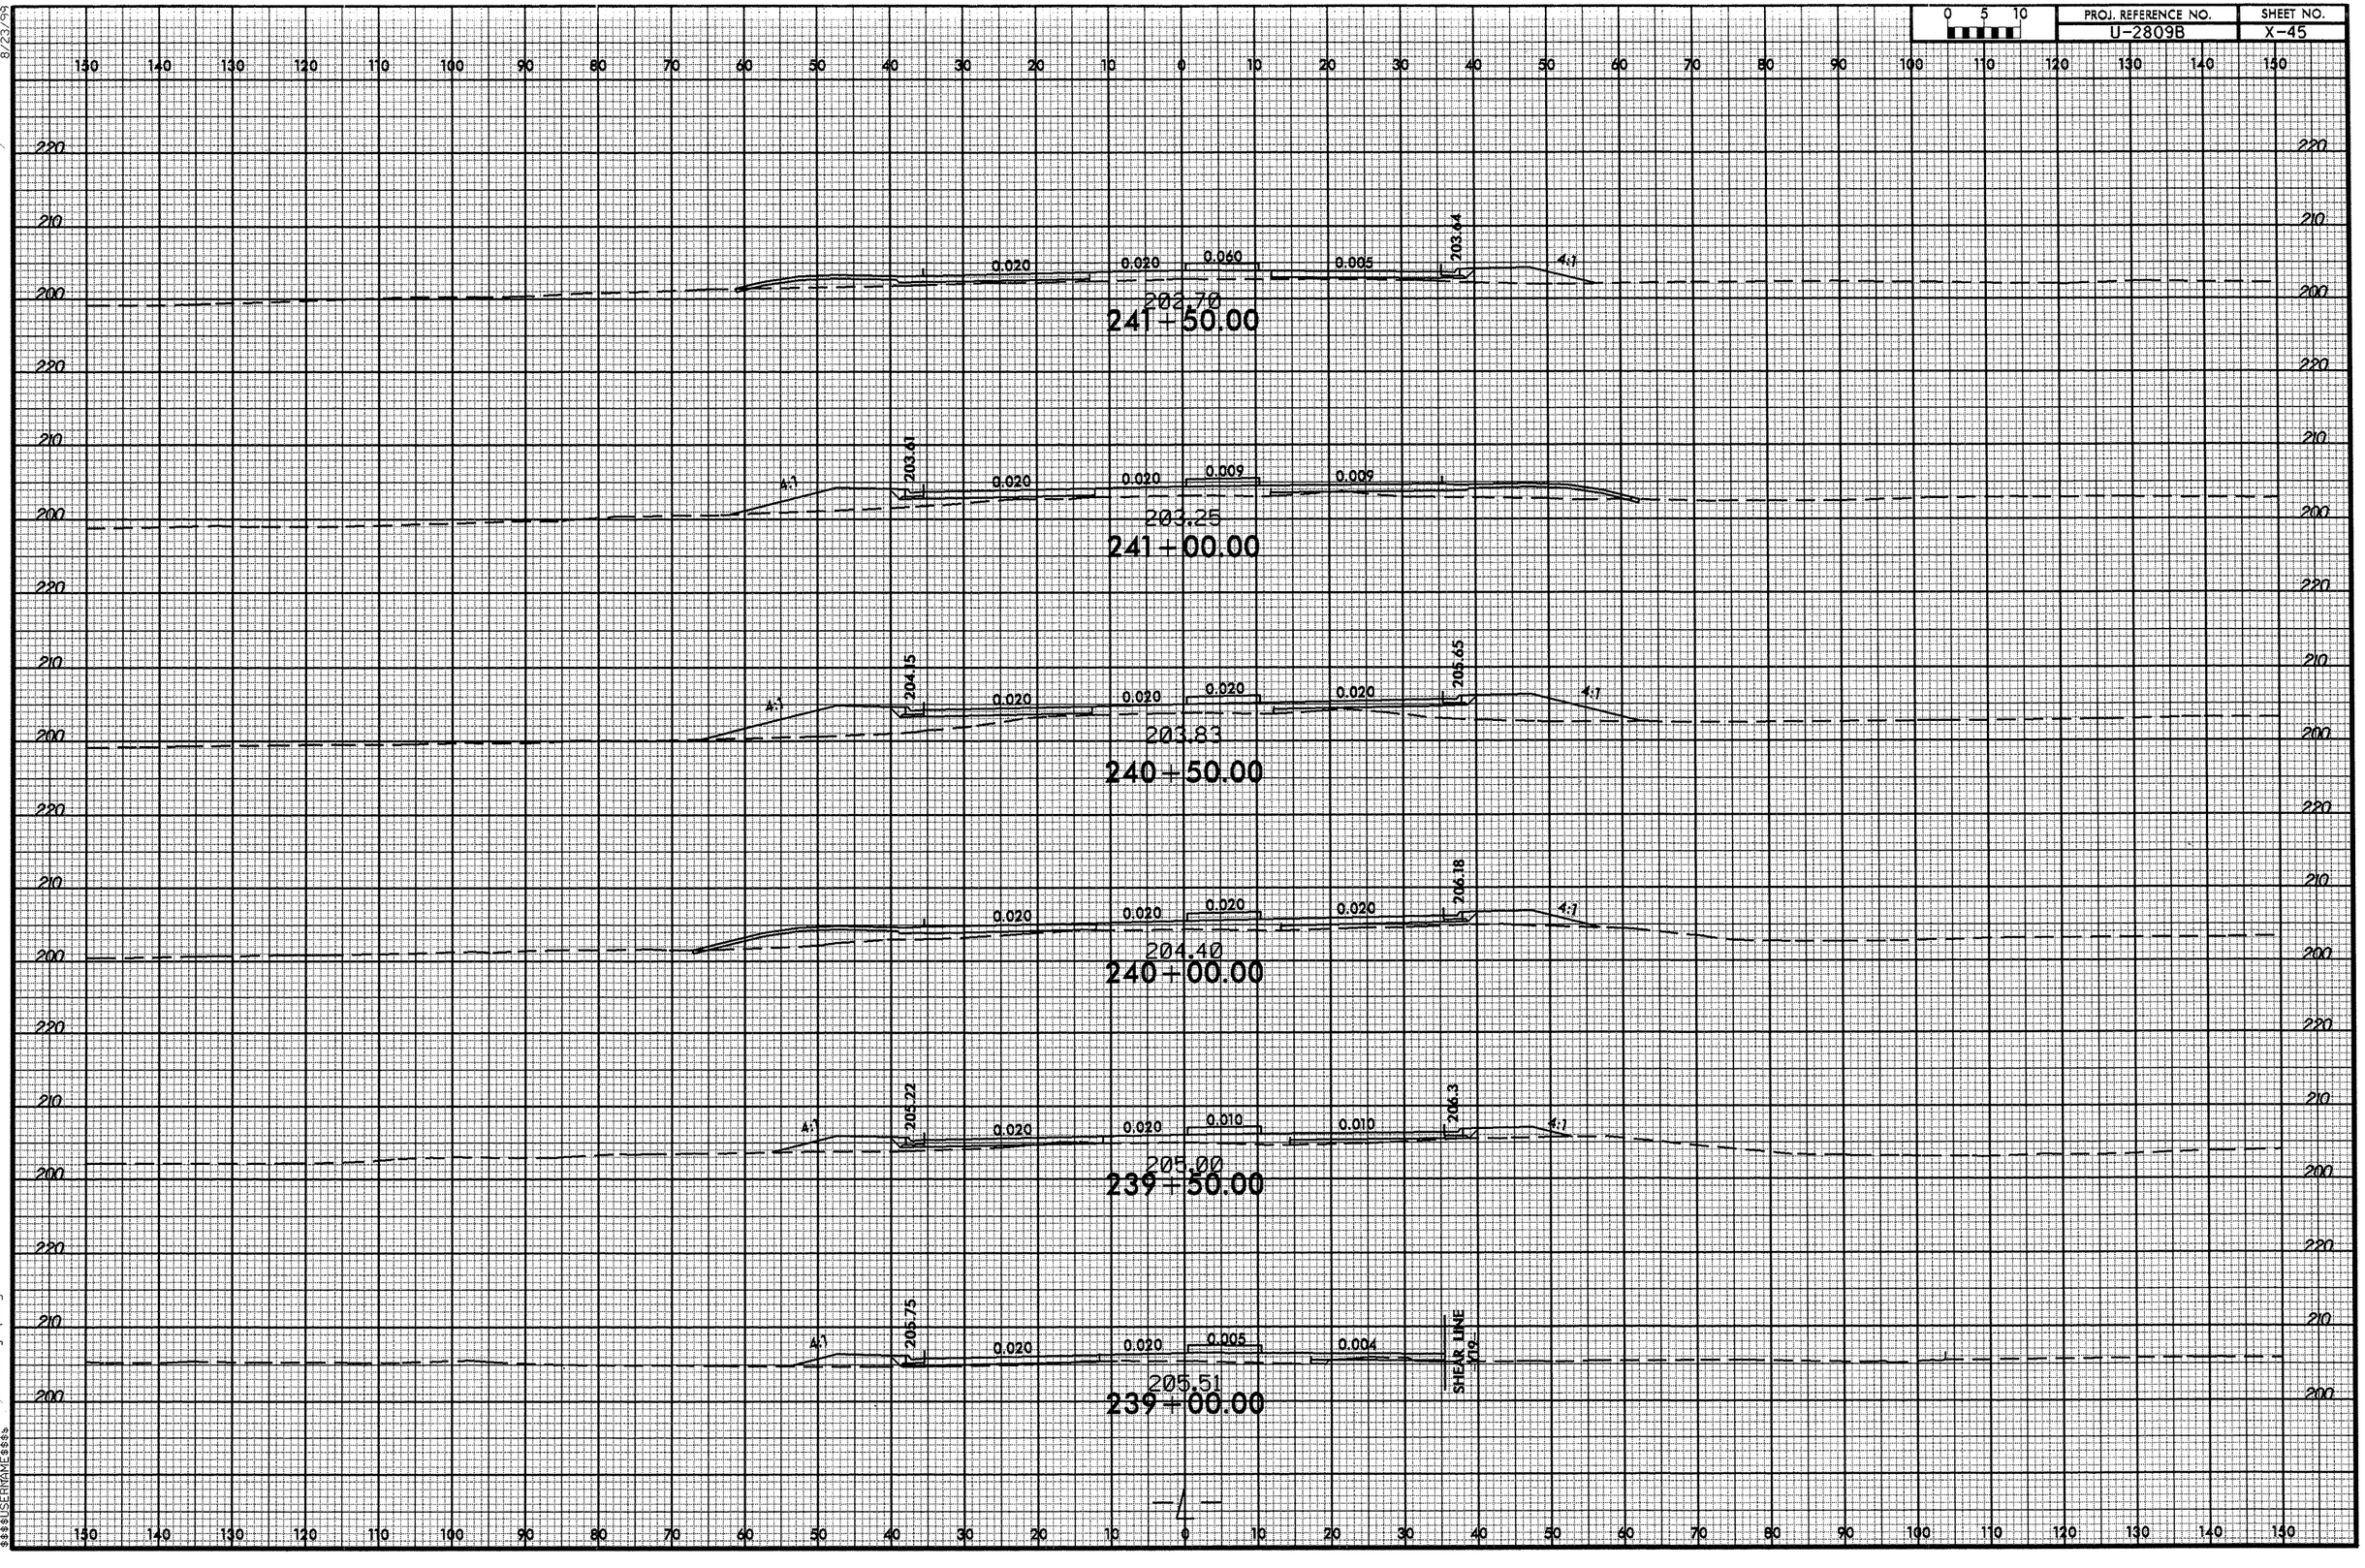

17-MAY-2012 10:22
c:\projects\...\3809B_Rdy_xpl.dgn
$$$$USERNAME$$$$

8/23/99

0 5 10	PROJ. REFERENCE NO.	SHEET NO.
	U-2809B	X-46

244+50.00 — 199.62

244+00.00 — 200.12

243+50.00 — 200.67

243+00.00 — 201.14

242+50.00 — 201.75

242+00.00 — 202.19

17-MAY-2012 10:22
C:\projects\3098_Rdy_xpl.dgn
$$$$USERNAME$$$$

3098_Rdy_xpl.dgn

8/23/99

0 5 10	PROJ. REFERENCE NO.	SHEET NO.
	U-2809B	X-47

150 140 130 120 110 100 90 80 70 60 50 40 30 20 10 0 10 20 30 40 50 60 70 80 90 100 110 120 130 140 150

210 200 190

196.29 0.020 0.017 0.020 196.23 4:1 4:1

196.31
247+50.00

196.91 197.55 197.62 196.66 4:1 4:1 0.020 0.020

197.03
247+00.00

197.52 198.16 198.12 SHEAR LINE Y22 4:1 0.020 0.020

197.66
246+50.00

198.11 198.75 198.73 SHEAR LINE Y22 4:1 0.020 0.020

198.21
246+00.00

198.70 199.34 199.33 198.69 4:1 4:1 0.020 0.020

198.75
245+50.00

199.17 199.81 199.27 4:1 0.020 0.020

199.22
245+00.00

-4-

150 140 130 120 110 100 90 80 70 60 50 40 30 20 10 0 10 20 30 40 50 60 70 80 90 100 110 120 130 140 150

17-MAY-2012 10:23
RIVER\SHENAXE\$$$$
RIVER\SHENAXE\$$$$

.809B_Rdy_xpl.dgn

8/23/99

0 5 10	PROJ. REFERENCE NO.	SHEET NO.
	U-2809B	X-48

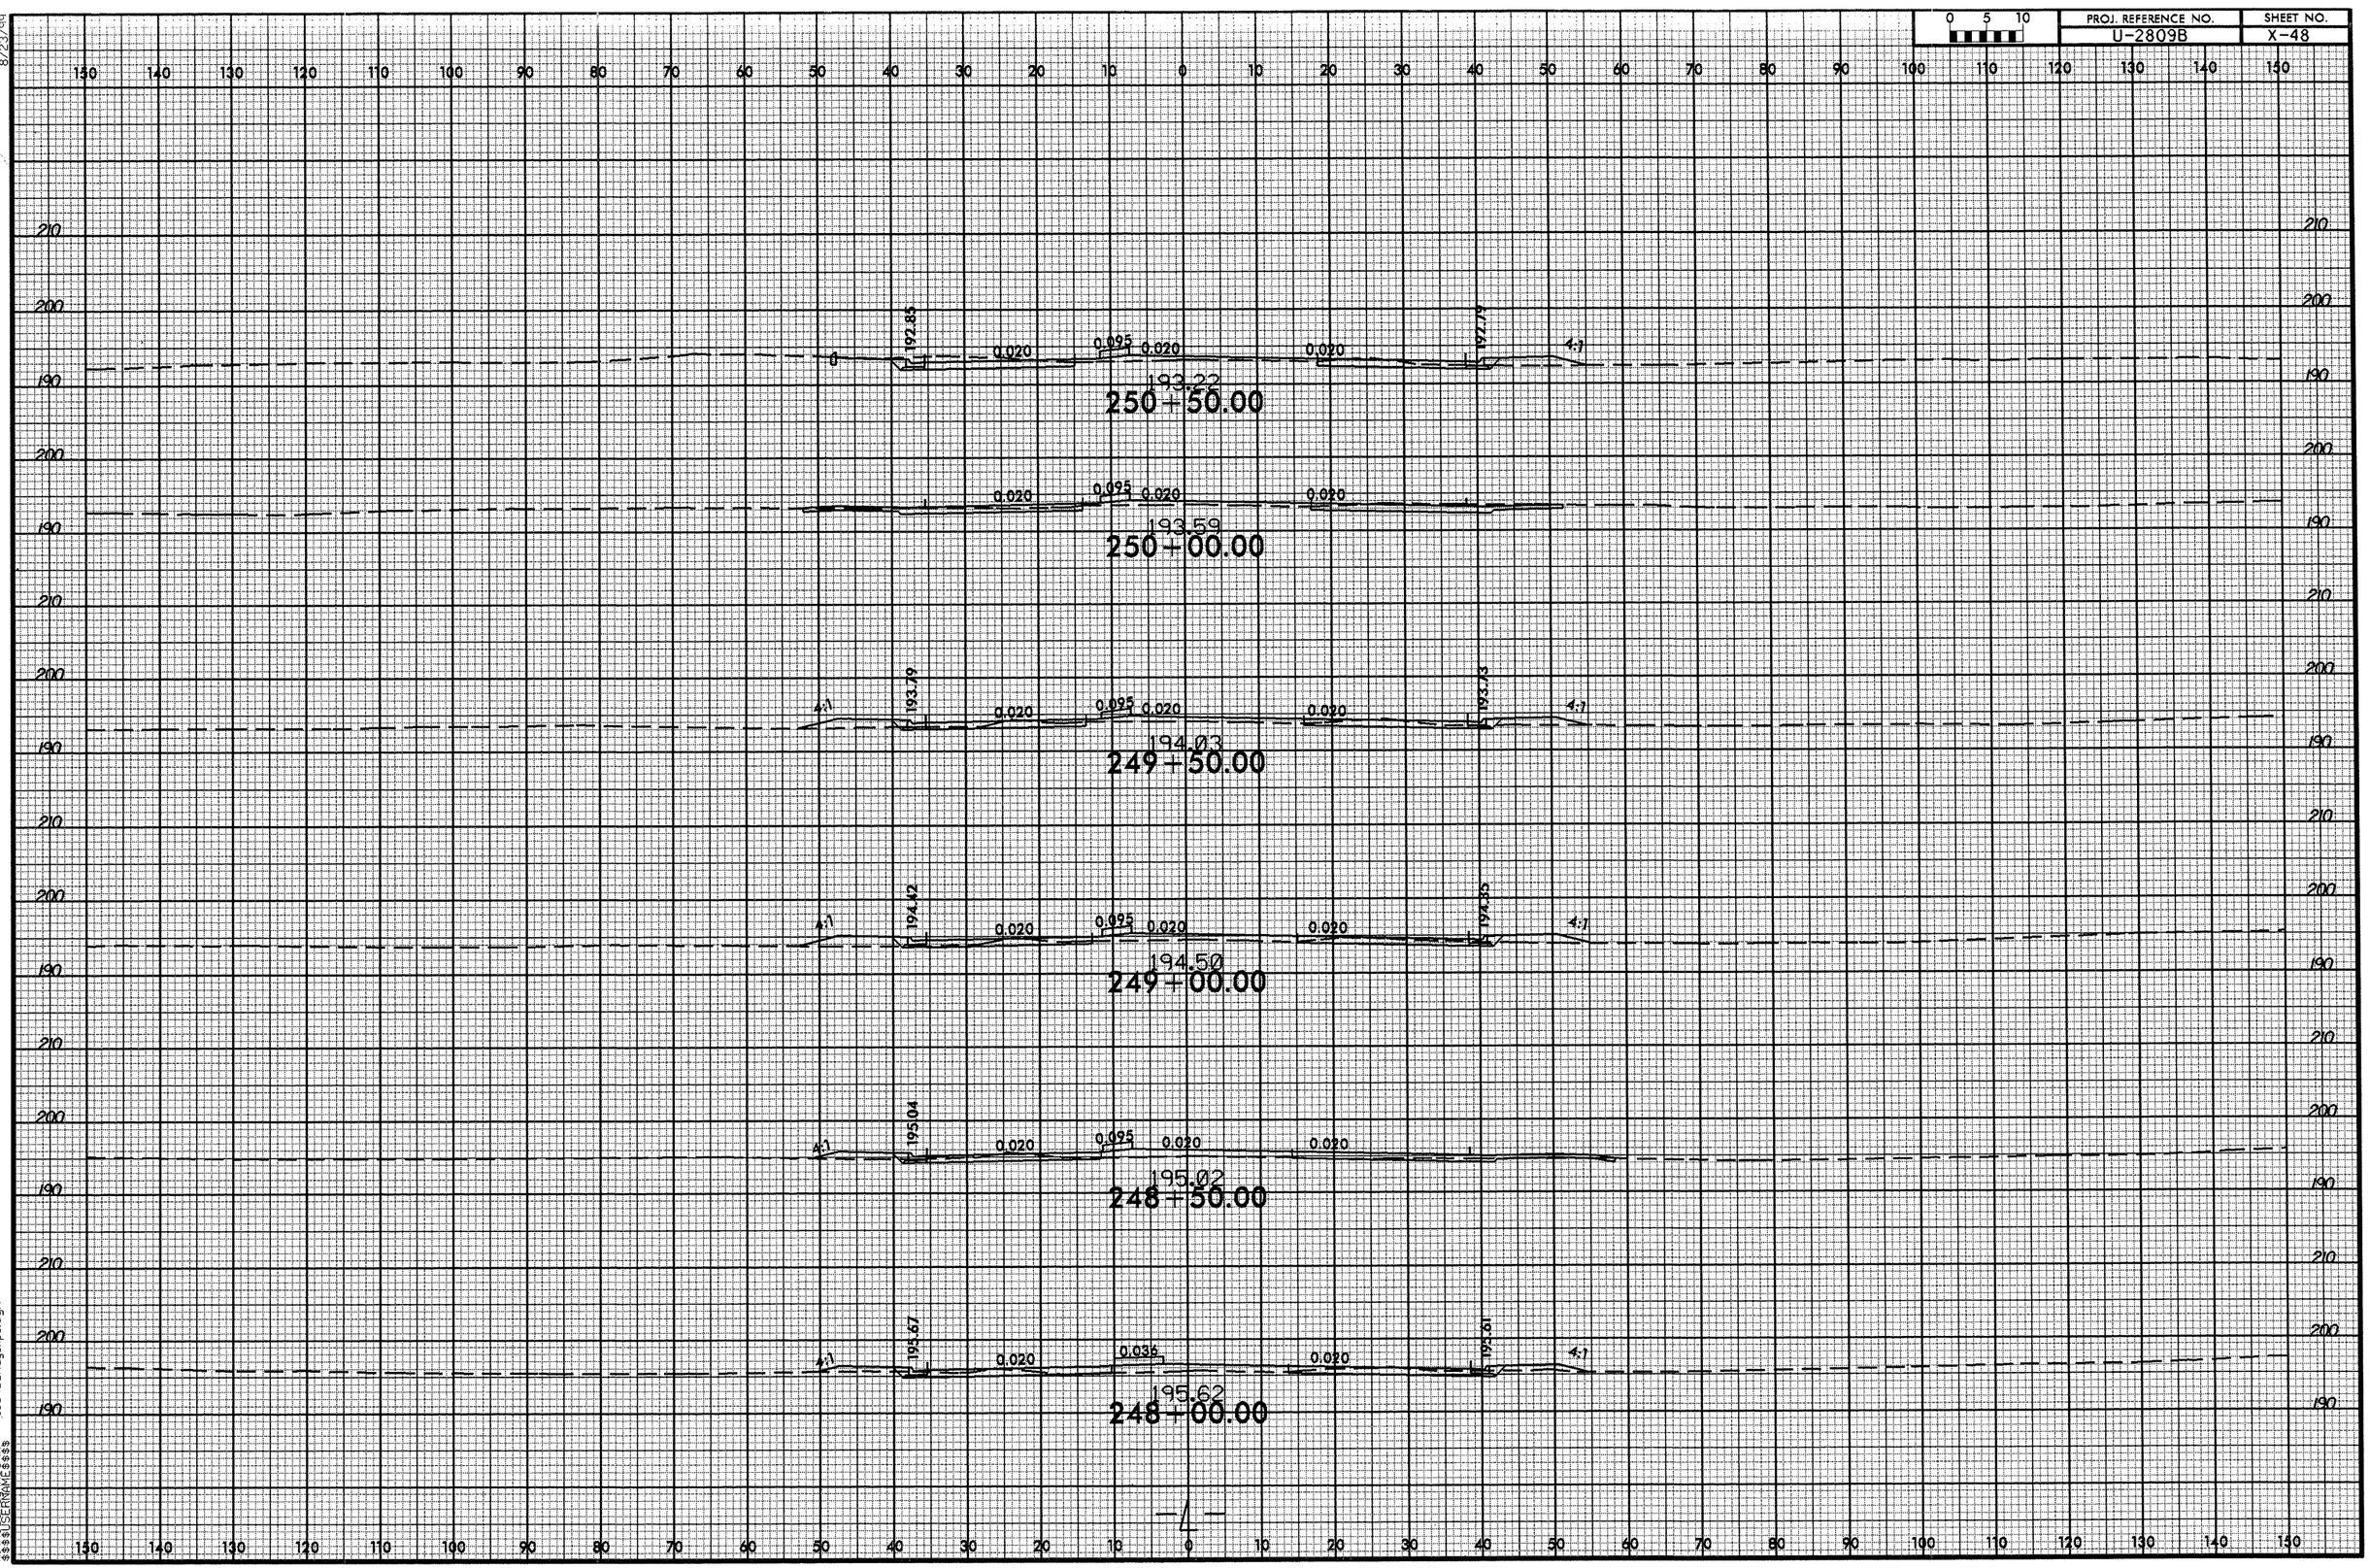

17-MAY-2012 10:23
\\ssd\projects\U2809B\Rdy_rpl\U2809B_Rdy_rpl.dgn
ssd\DEVMGR$$$$

.809B_Rdy_rpl.dgn

8/23/99

0 5 10	PROJ. REFERENCE NO.	SHEET NO.
	U-2809B	X-49

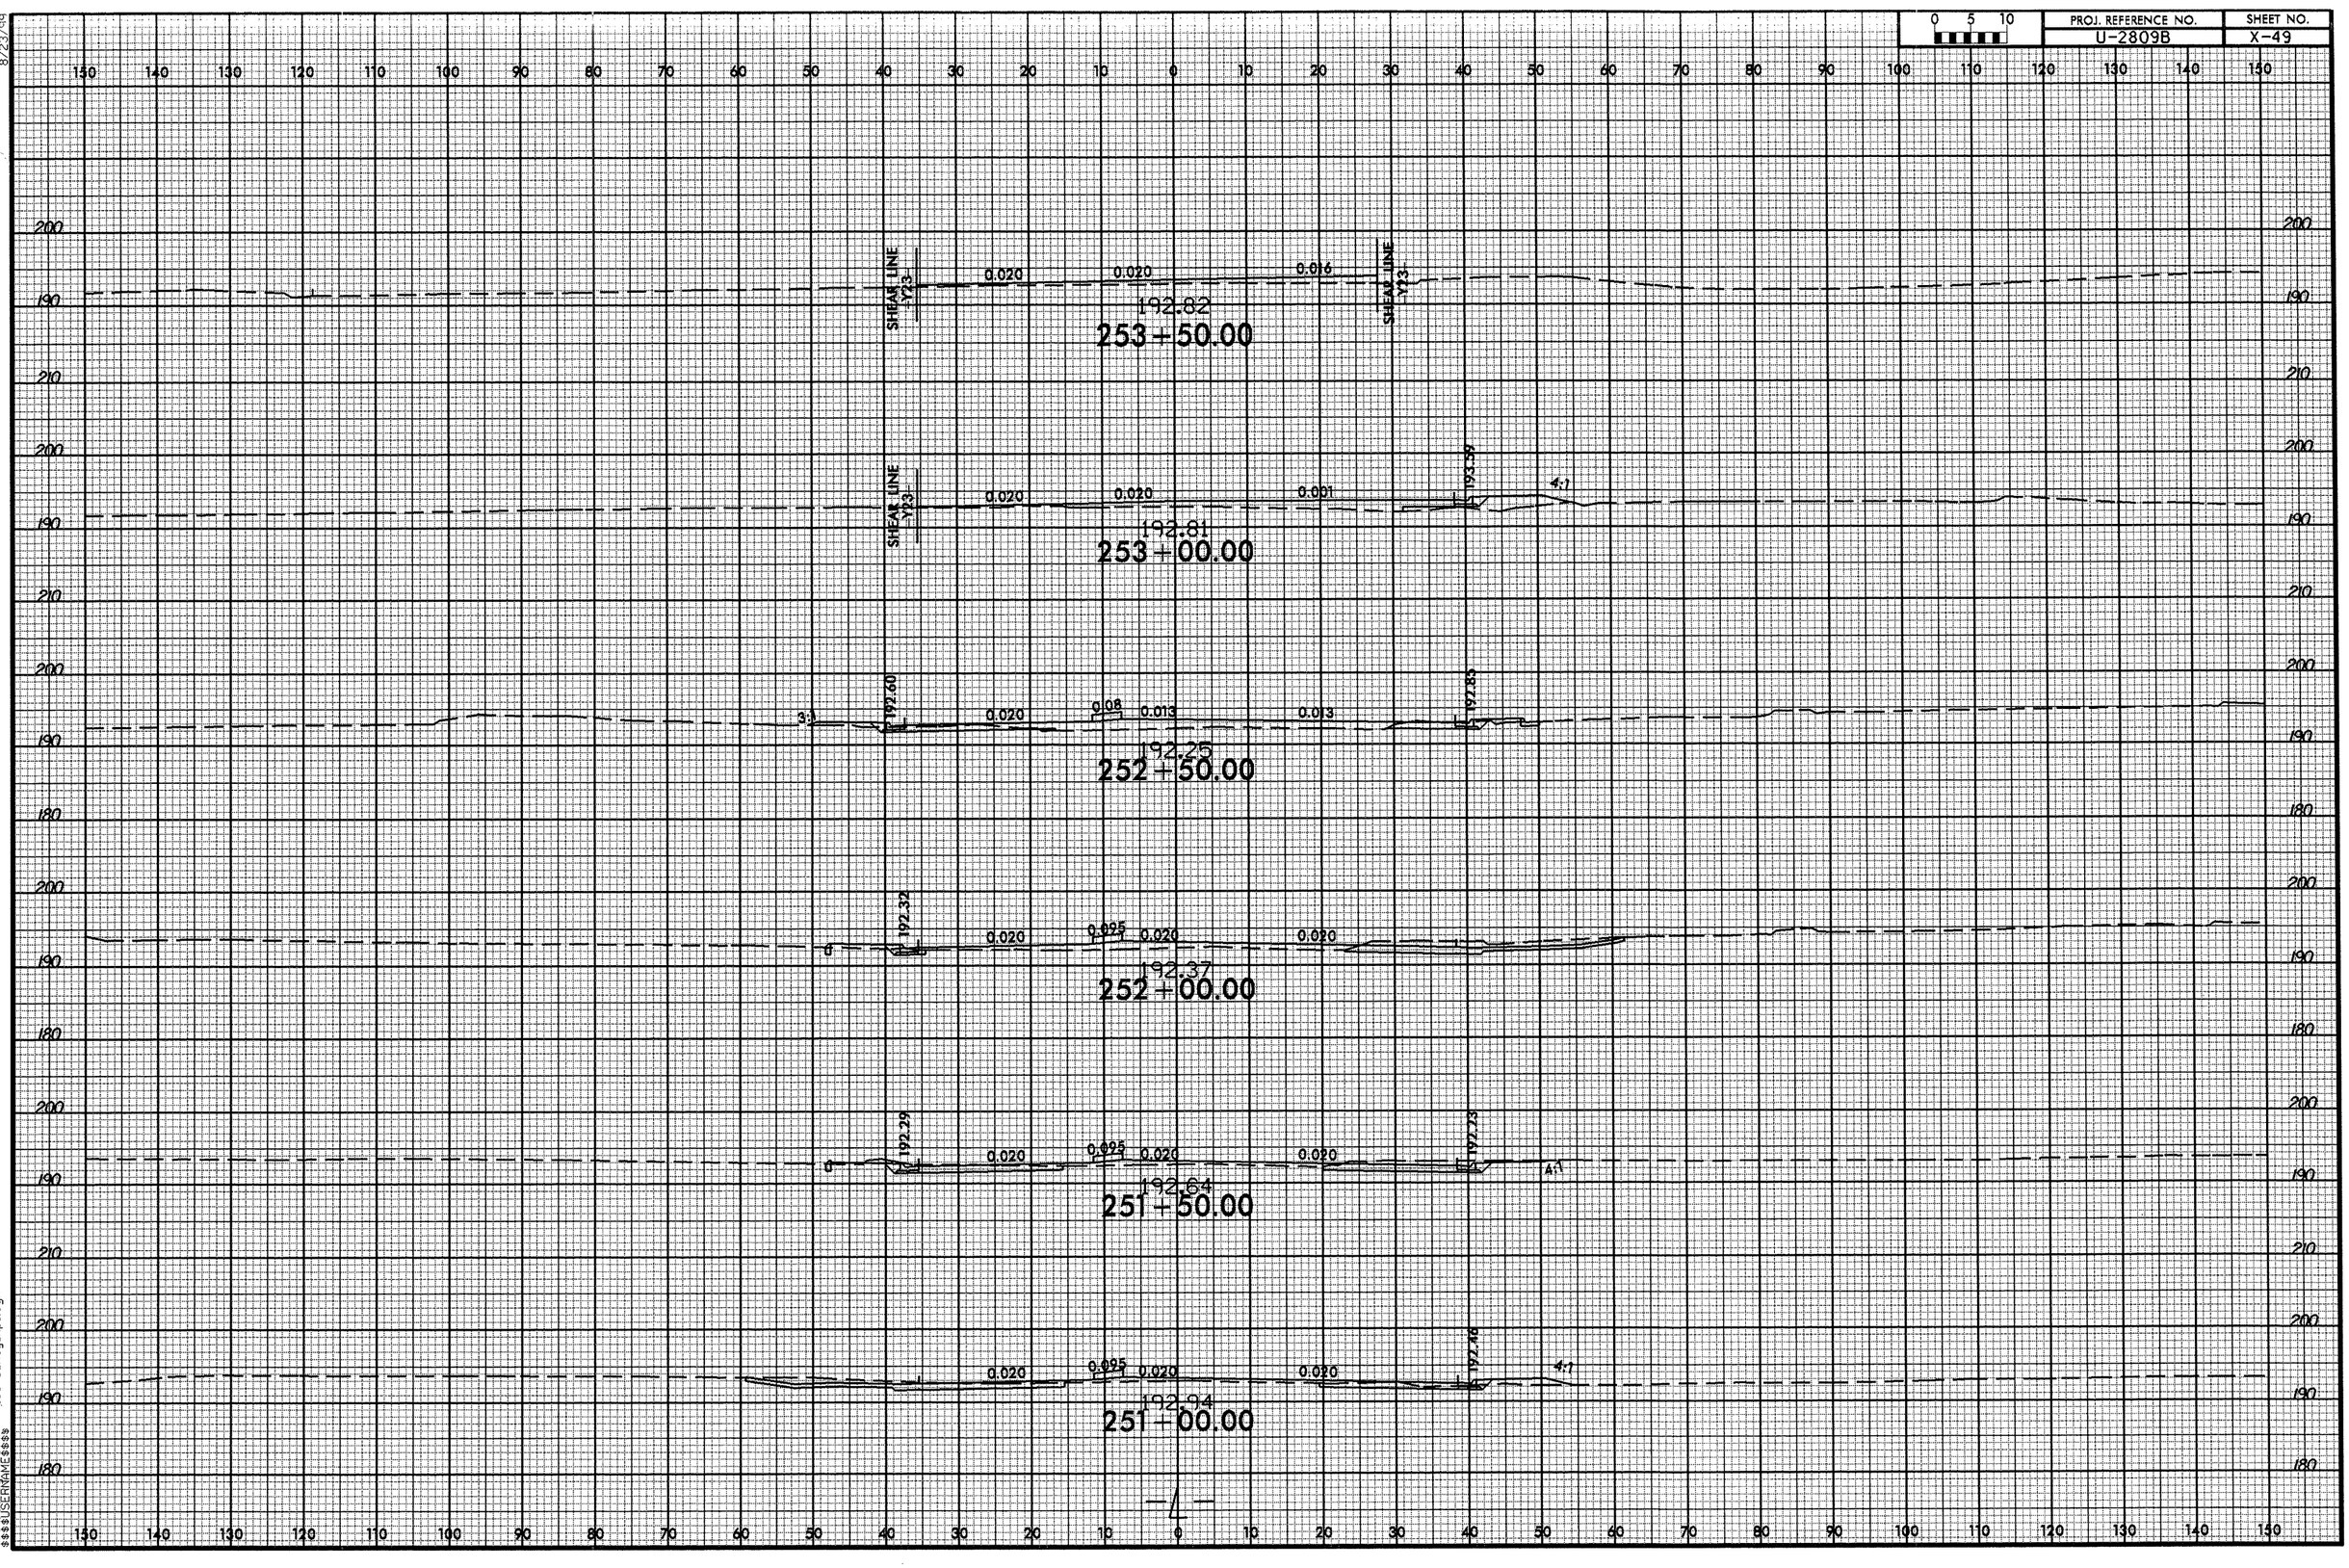

17-MAY-2012 10:23
C:\projects\...\2809B_Rdy.xpl.dgn
$$$$USERNAME$$$$

8/23/99

0 5 10	PROJ. REFERENCE NO.	SHEET NO.
	U-2809B	X-50

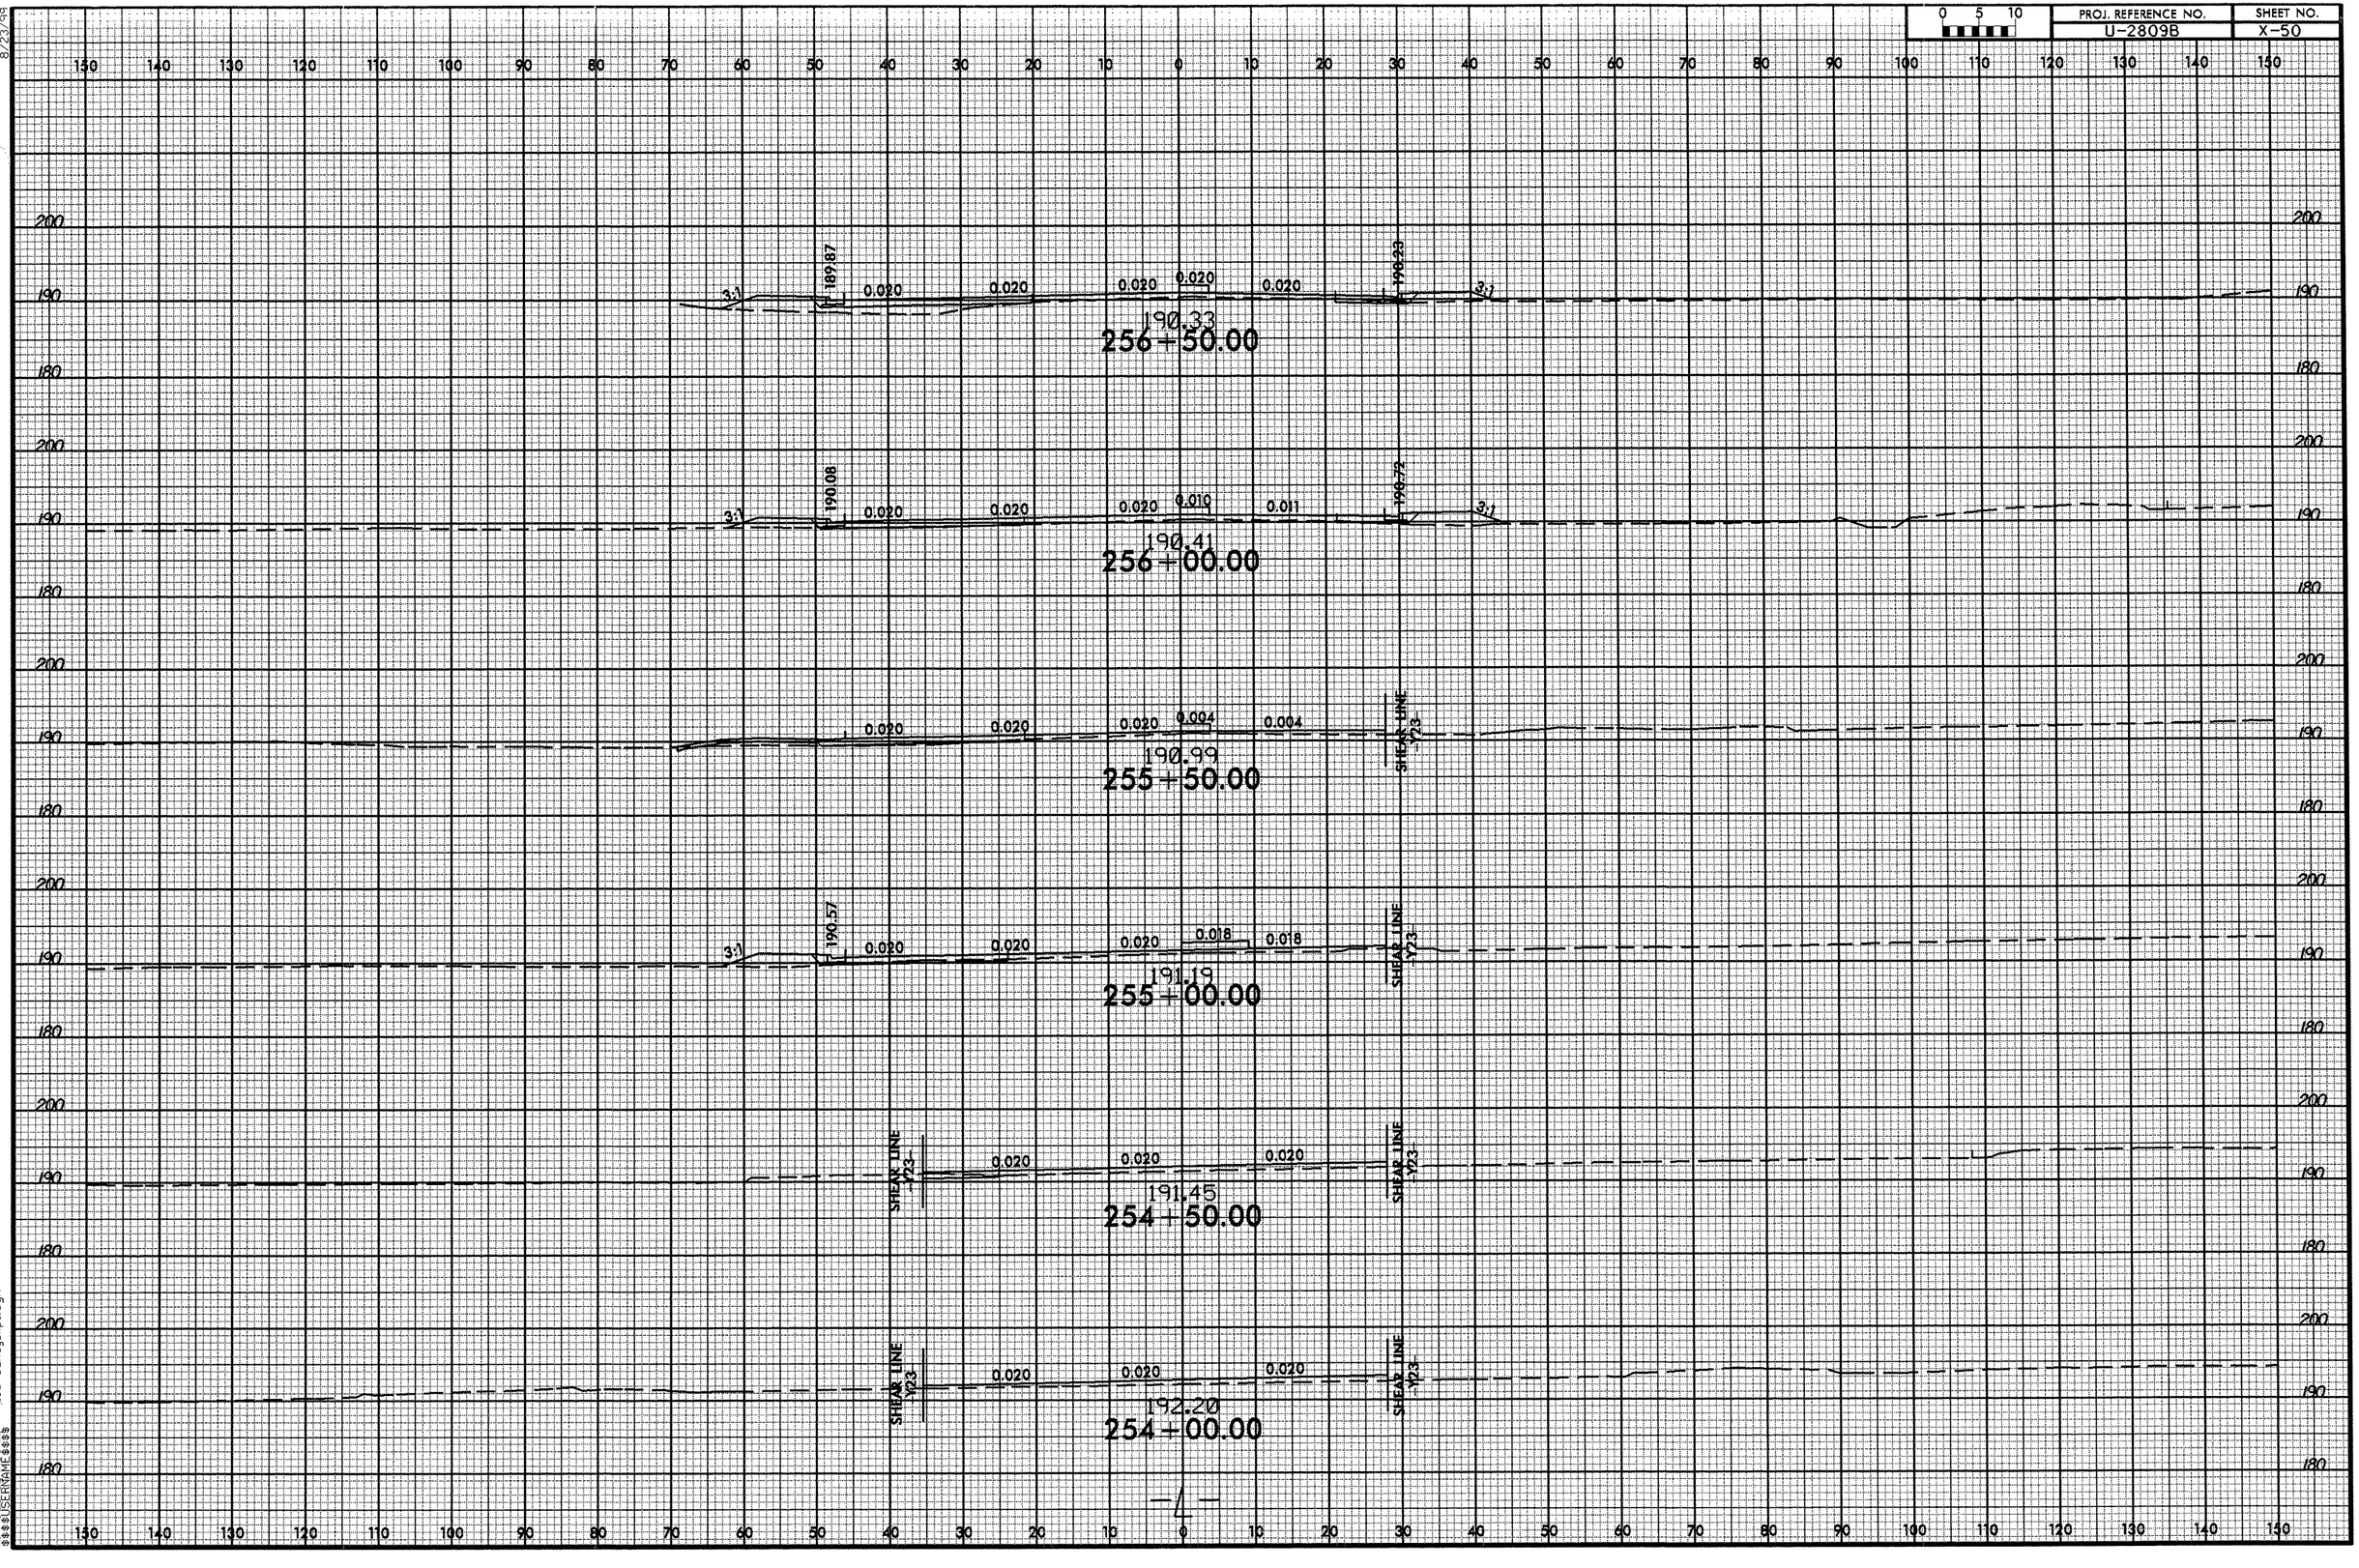

17-MAY-2012 10:23
C:\projects\...3098_Rdy.xpl.dgn
$$$$USERNAME$$$$

8/23/99

0 5 10	PROJ. REFERENCE NO.	SHEET NO.
	U-2809B	X-51

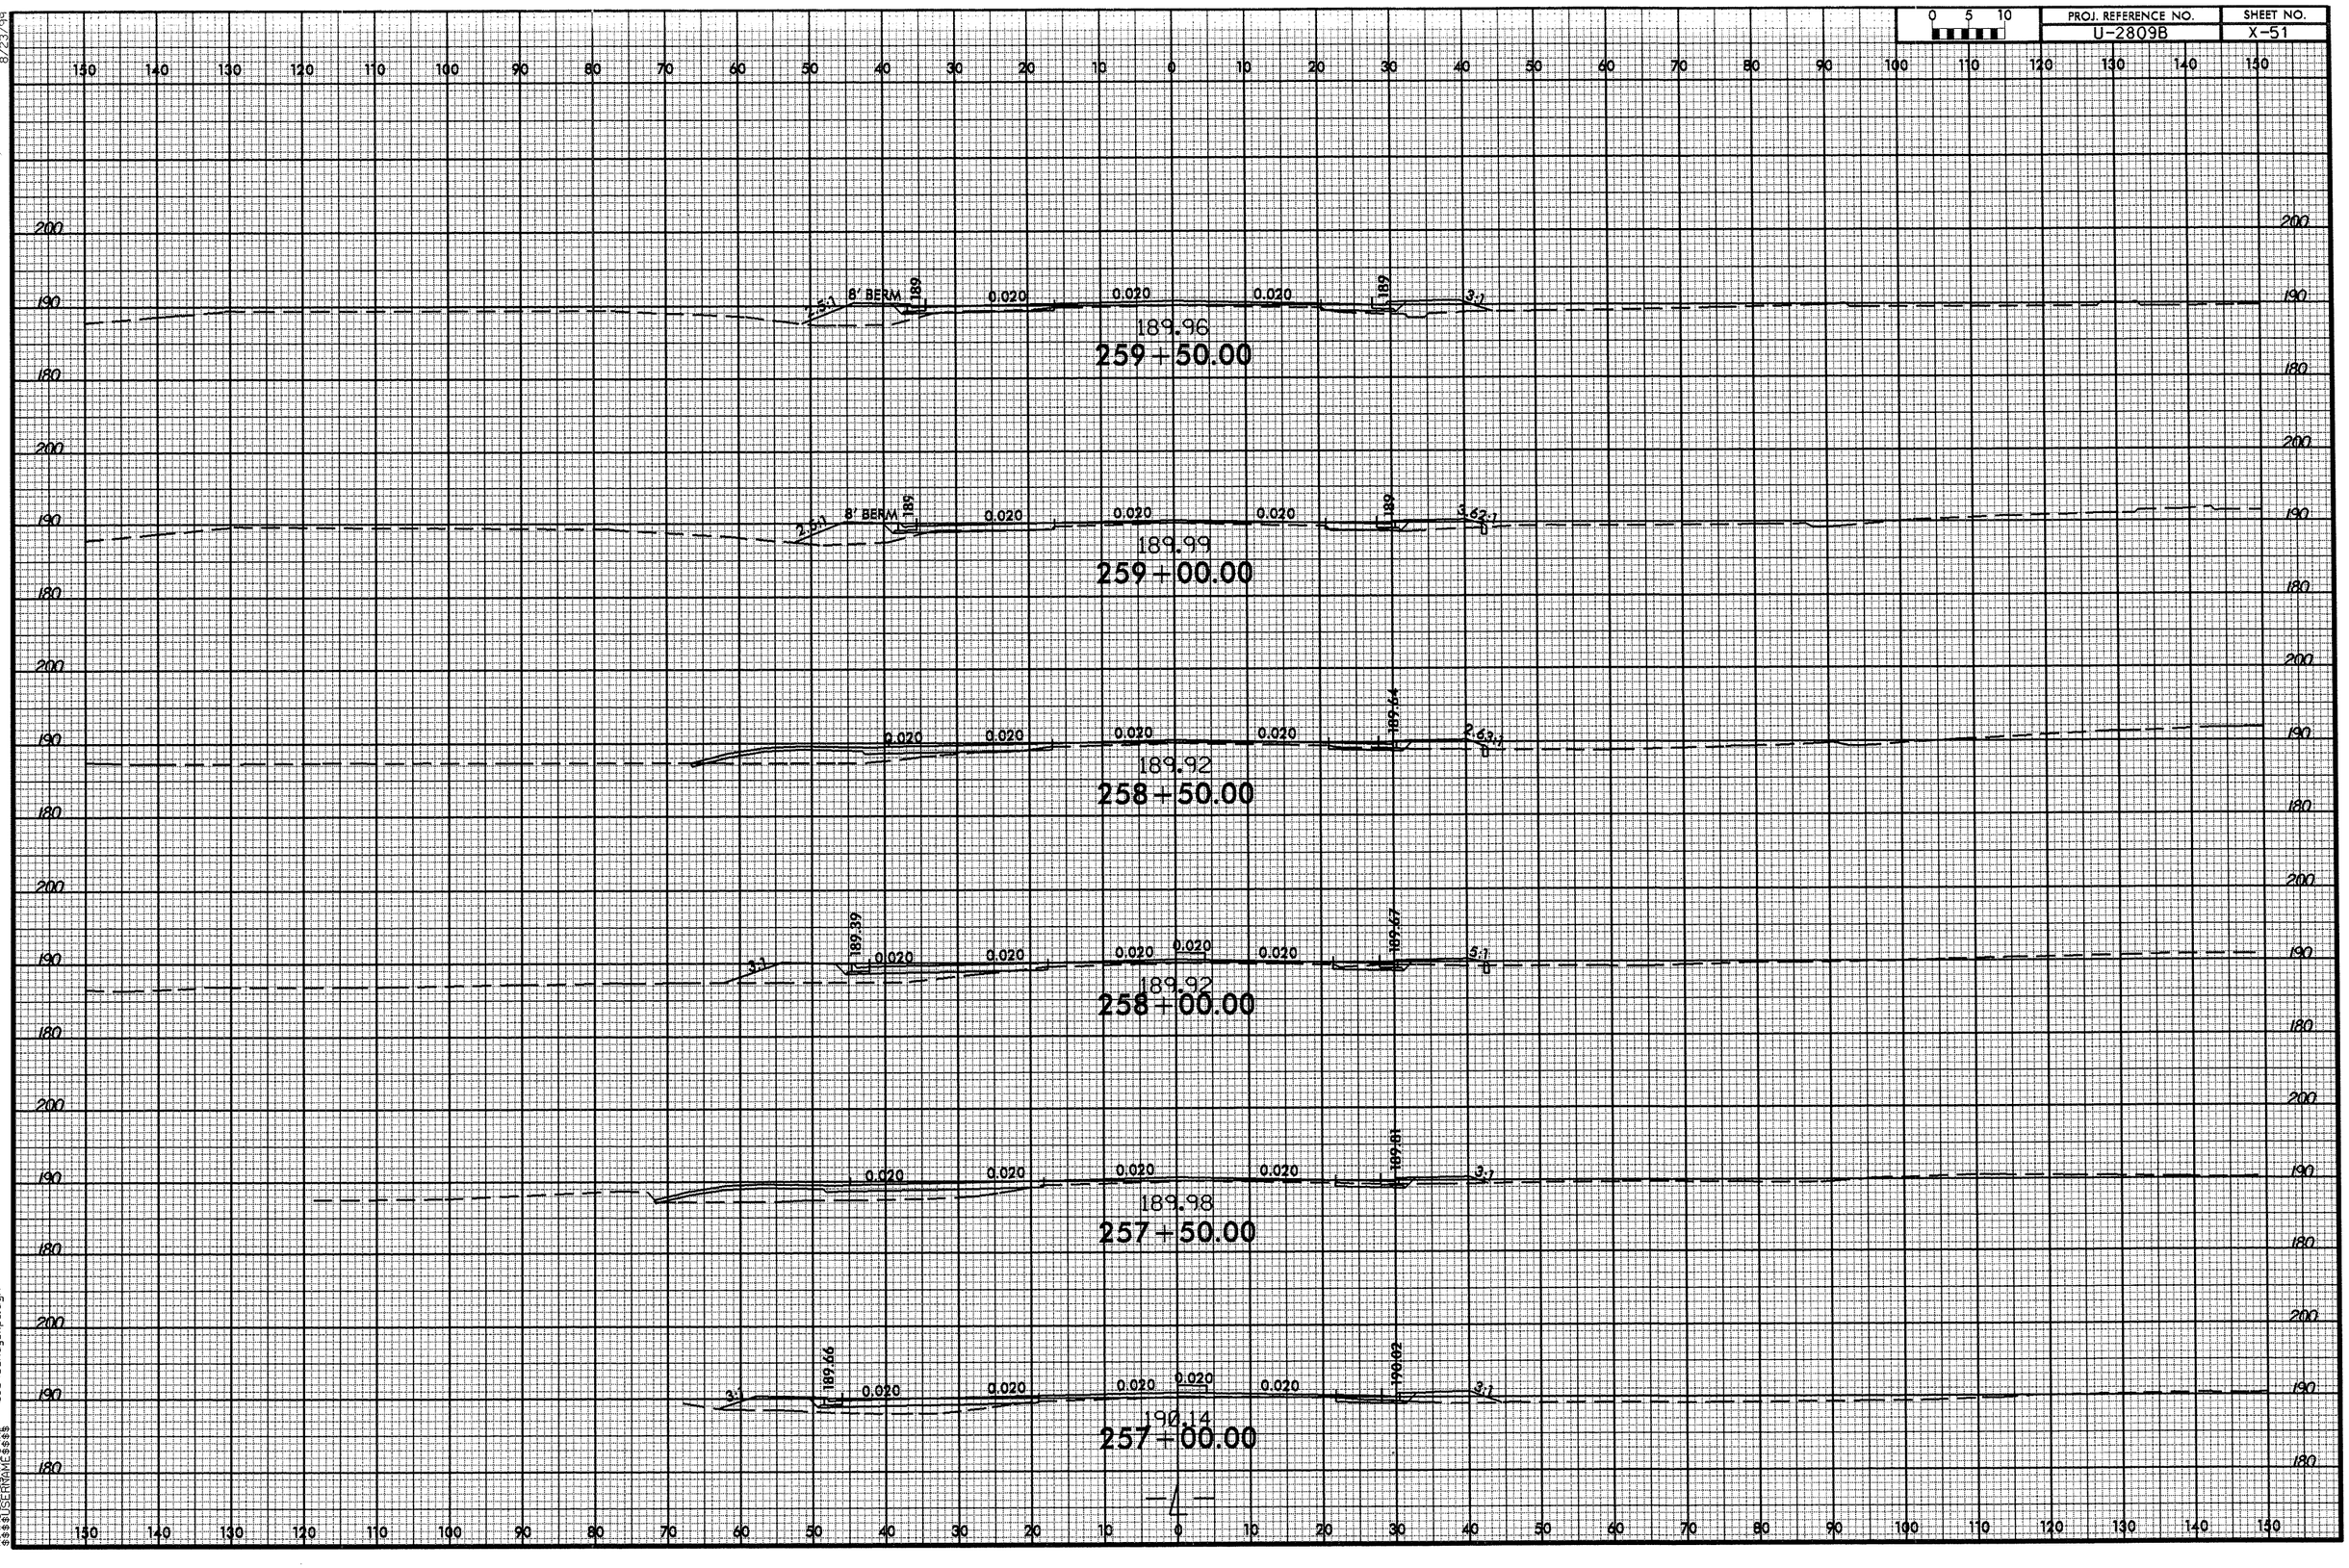

17-MAY-2012 10:23
C:\projects\2809B_Rdy_xpl.dgn
$$$$USERNAME$$$$

.2809B_Rdy_xpl.dgn

PROJ. REFERENCE NO.	SHEET NO.
U-2809B	X-52

0 5 10

190.64
264+00.00

190.77
263+50.00

0.020 0.020 0.020
190.89
263+00.00

0.020 0.020 0.020
190.92
262+50.00

0.020 0.020 0.020
190.81
262+00.00

0.020 0.020 0.020
190.67
261+50.00

SHEAR LINE DRIVE
0.020 0.020 0.020
SHEAR LINE DRIVE
190.32
261+00.00

2.5:1 8' BERM 19' 0.020 0.020 0.020 19' 3:1
190.10
260+50.00

2.5:1 8' BERM 19' 0.020 0.020 0.020 19' 3:1
190.00
260+00.00

8/23/94
17-MAY-2012 10:23
R:\Projects\U2809B\Roadway\Design\2809B_Rdy_xp1.dgn
$$$$USERNAME$$$$

8/23/99

0 5 10	PROJ. REFERENCE NO.	SHEET NO.
	U-2809B	X-53

150 140 130 120 110 100 90 80 70 60 50 40 30 20 10 0 10 20 30 40 50 60 70 80 90 100 110 120 130 140 150

230
220
210

219.69
11+75.00

3:1 4:1 0.020 0.020 4:1 3:1
217.52 217.52
219.85
11+50.00

3:1 4:1 0.020 0.020 4:1 3:1
210.83 210.82
220.04
11+25.00

3:1 4:1 0.020 0.020 4:1 3:1
218.39 218.39
220.22
11+00.00

3:1 221.27 0.020 0.020 221.28 3:1
220.39
10+75.00

-Y10-

17-MAY-2012 10:23
R:\roadway\XFC\...805b_rdy_xpl_gl10.dgn
$$$$USERNAME$$$$

8/23/99

0 5 10	PROJ. REFERENCE NO.	SHEET NO.
	U-2809B	X-54

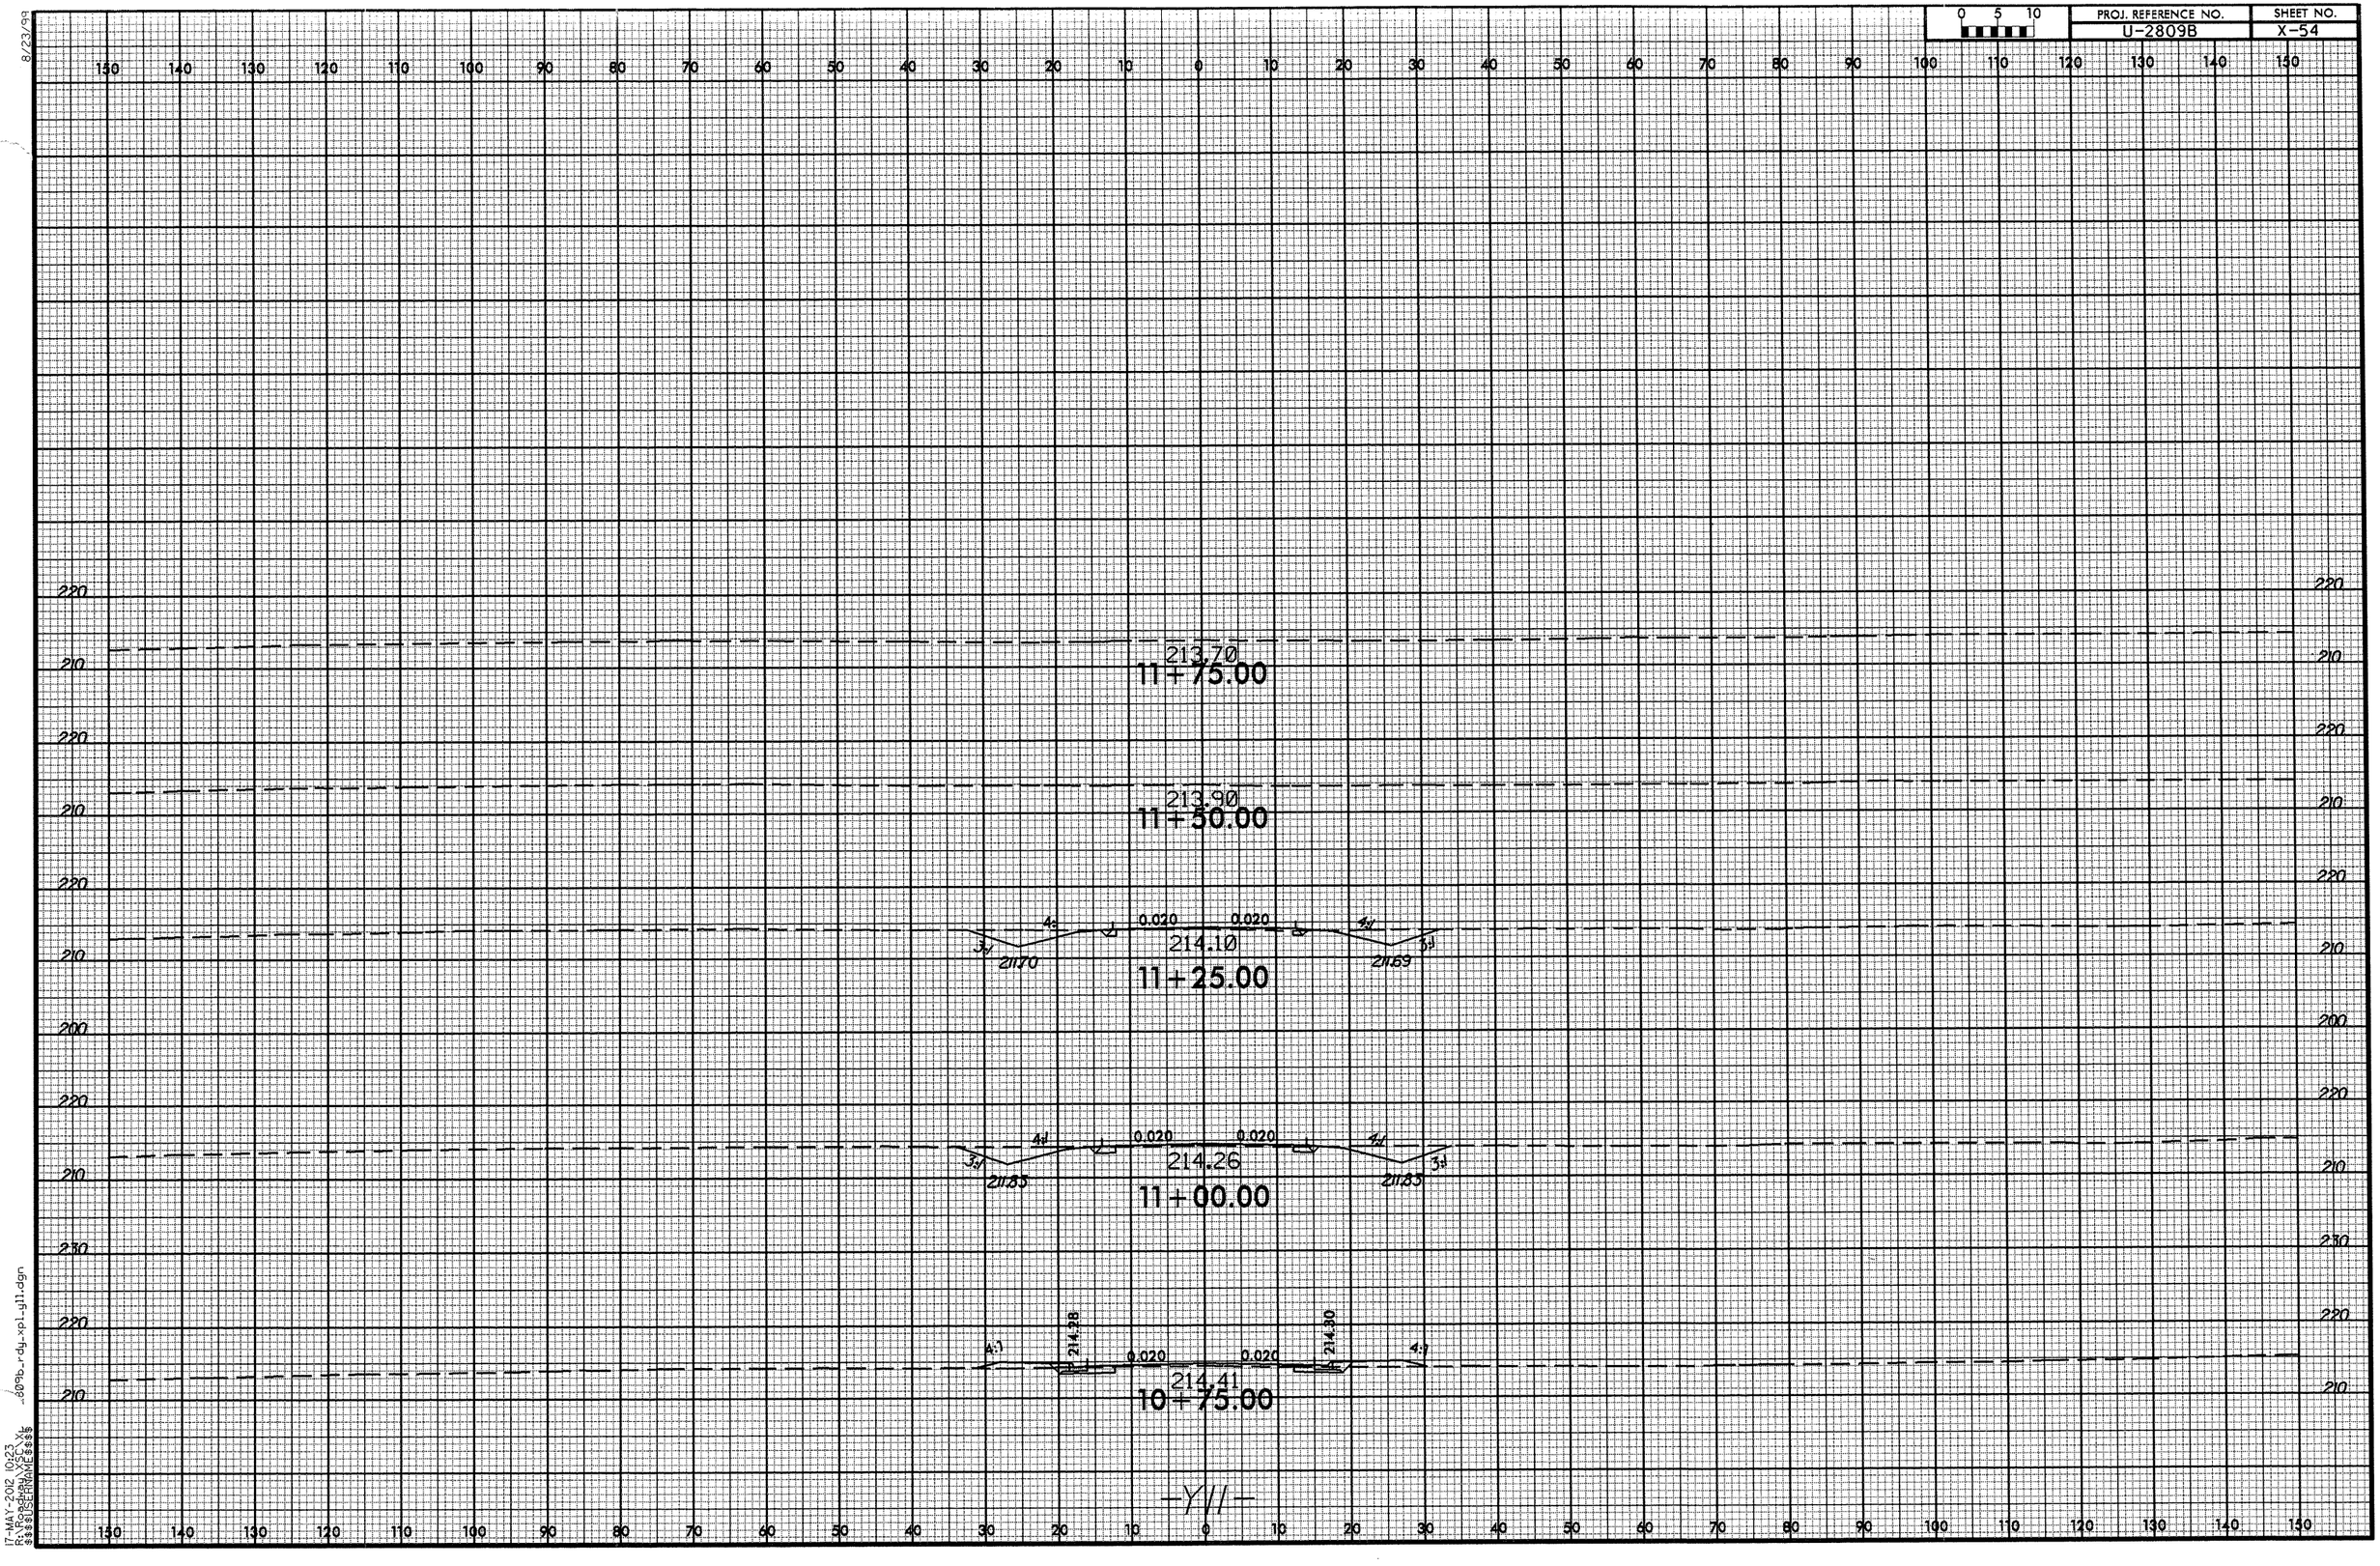

17-MAY-2012 10:23
$USERNAME
$USERNAME\projects\...809b_rdy_xpl_gl1.dgn

-Y///-

8/23/99

0 5 10	PROJ. REFERENCE NO.	SHEET NO.
	U-2809B	X-55

150 140 130 120 110 100 90 80 70 60 50 40 30 20 10 0 10 20 30 40 50 60 70 80 90 100 110 120 130 140 150

230
220
210

3% 4% 0.012 0.020 4% 3%
212.37 212.39
214.72
11+25.00

3% 4% 0.006 0.020 4% 3%
212.24 211.94
214.48
11+00.00

214.30
10+78.00

214.13
10+50.00

-Y12-

17-MAY-2012 10:23
R:\roadway\projects\2809B_Rdy_xpl_y12.dgn
$$$$USERNAME$$$$

8/23/95

0 5 10

PROJ. REFERENCE NO.	SHEET NO.
U-2809B	X-56

217.29
11+50.00

217.44
11+25.00

0.020 0.020
217.60
11+00.00

3:1 217.65 0.020 0.020 217.66 3:1
218.49
10+75.00

-Y13-

17-MAY-2012 10:23
C:\Projects\2809B_Rdy_xp1-gl3.dgn
$$$$USERNAME$$$$

-Y14-

17-MAY-2012 10:23
R:\projects\U2809B_Rdy_xp1_y14.dgn
$$$$USERNAME$$$$

8/23/99

0 5 10	PROJ. REFERENCE NO.	SHEET NO.
	U-2809B	X-58

150 140 130 120 110 100 90 80 70 60 50 40 30 20 10 0 10 20 30 40 50 60 70 80 90 100 110 120 130 140 150

230
220
210

3/4" 4" 2" 0.020 0.020 4" 3/4"
216.94 216.95
218.64
11+00.00

3/4" 4" 2" 0.020 0.020 4" 3/4"
216.65 216.65
218.85
10+75.00

0.020 0.020
218.97
10+50.00

219.08
10+25.00

219.05
10+00.00

-Y15-

150 140 130 120 110 100 90 80 70 60 50 40 30 20 10 0 10 20 30 40 50 60 70 80 90 100 110 120 130 140 150

17-MAY-2012 10:23
$$USERNAME$$ $$USERPROFILE$$\u2809B_Rdy_xp1-y15.dgn

8/23/99

0 5 10

PROJ. REFERENCE NO.	SHEET NO.
U-2809B	X-59

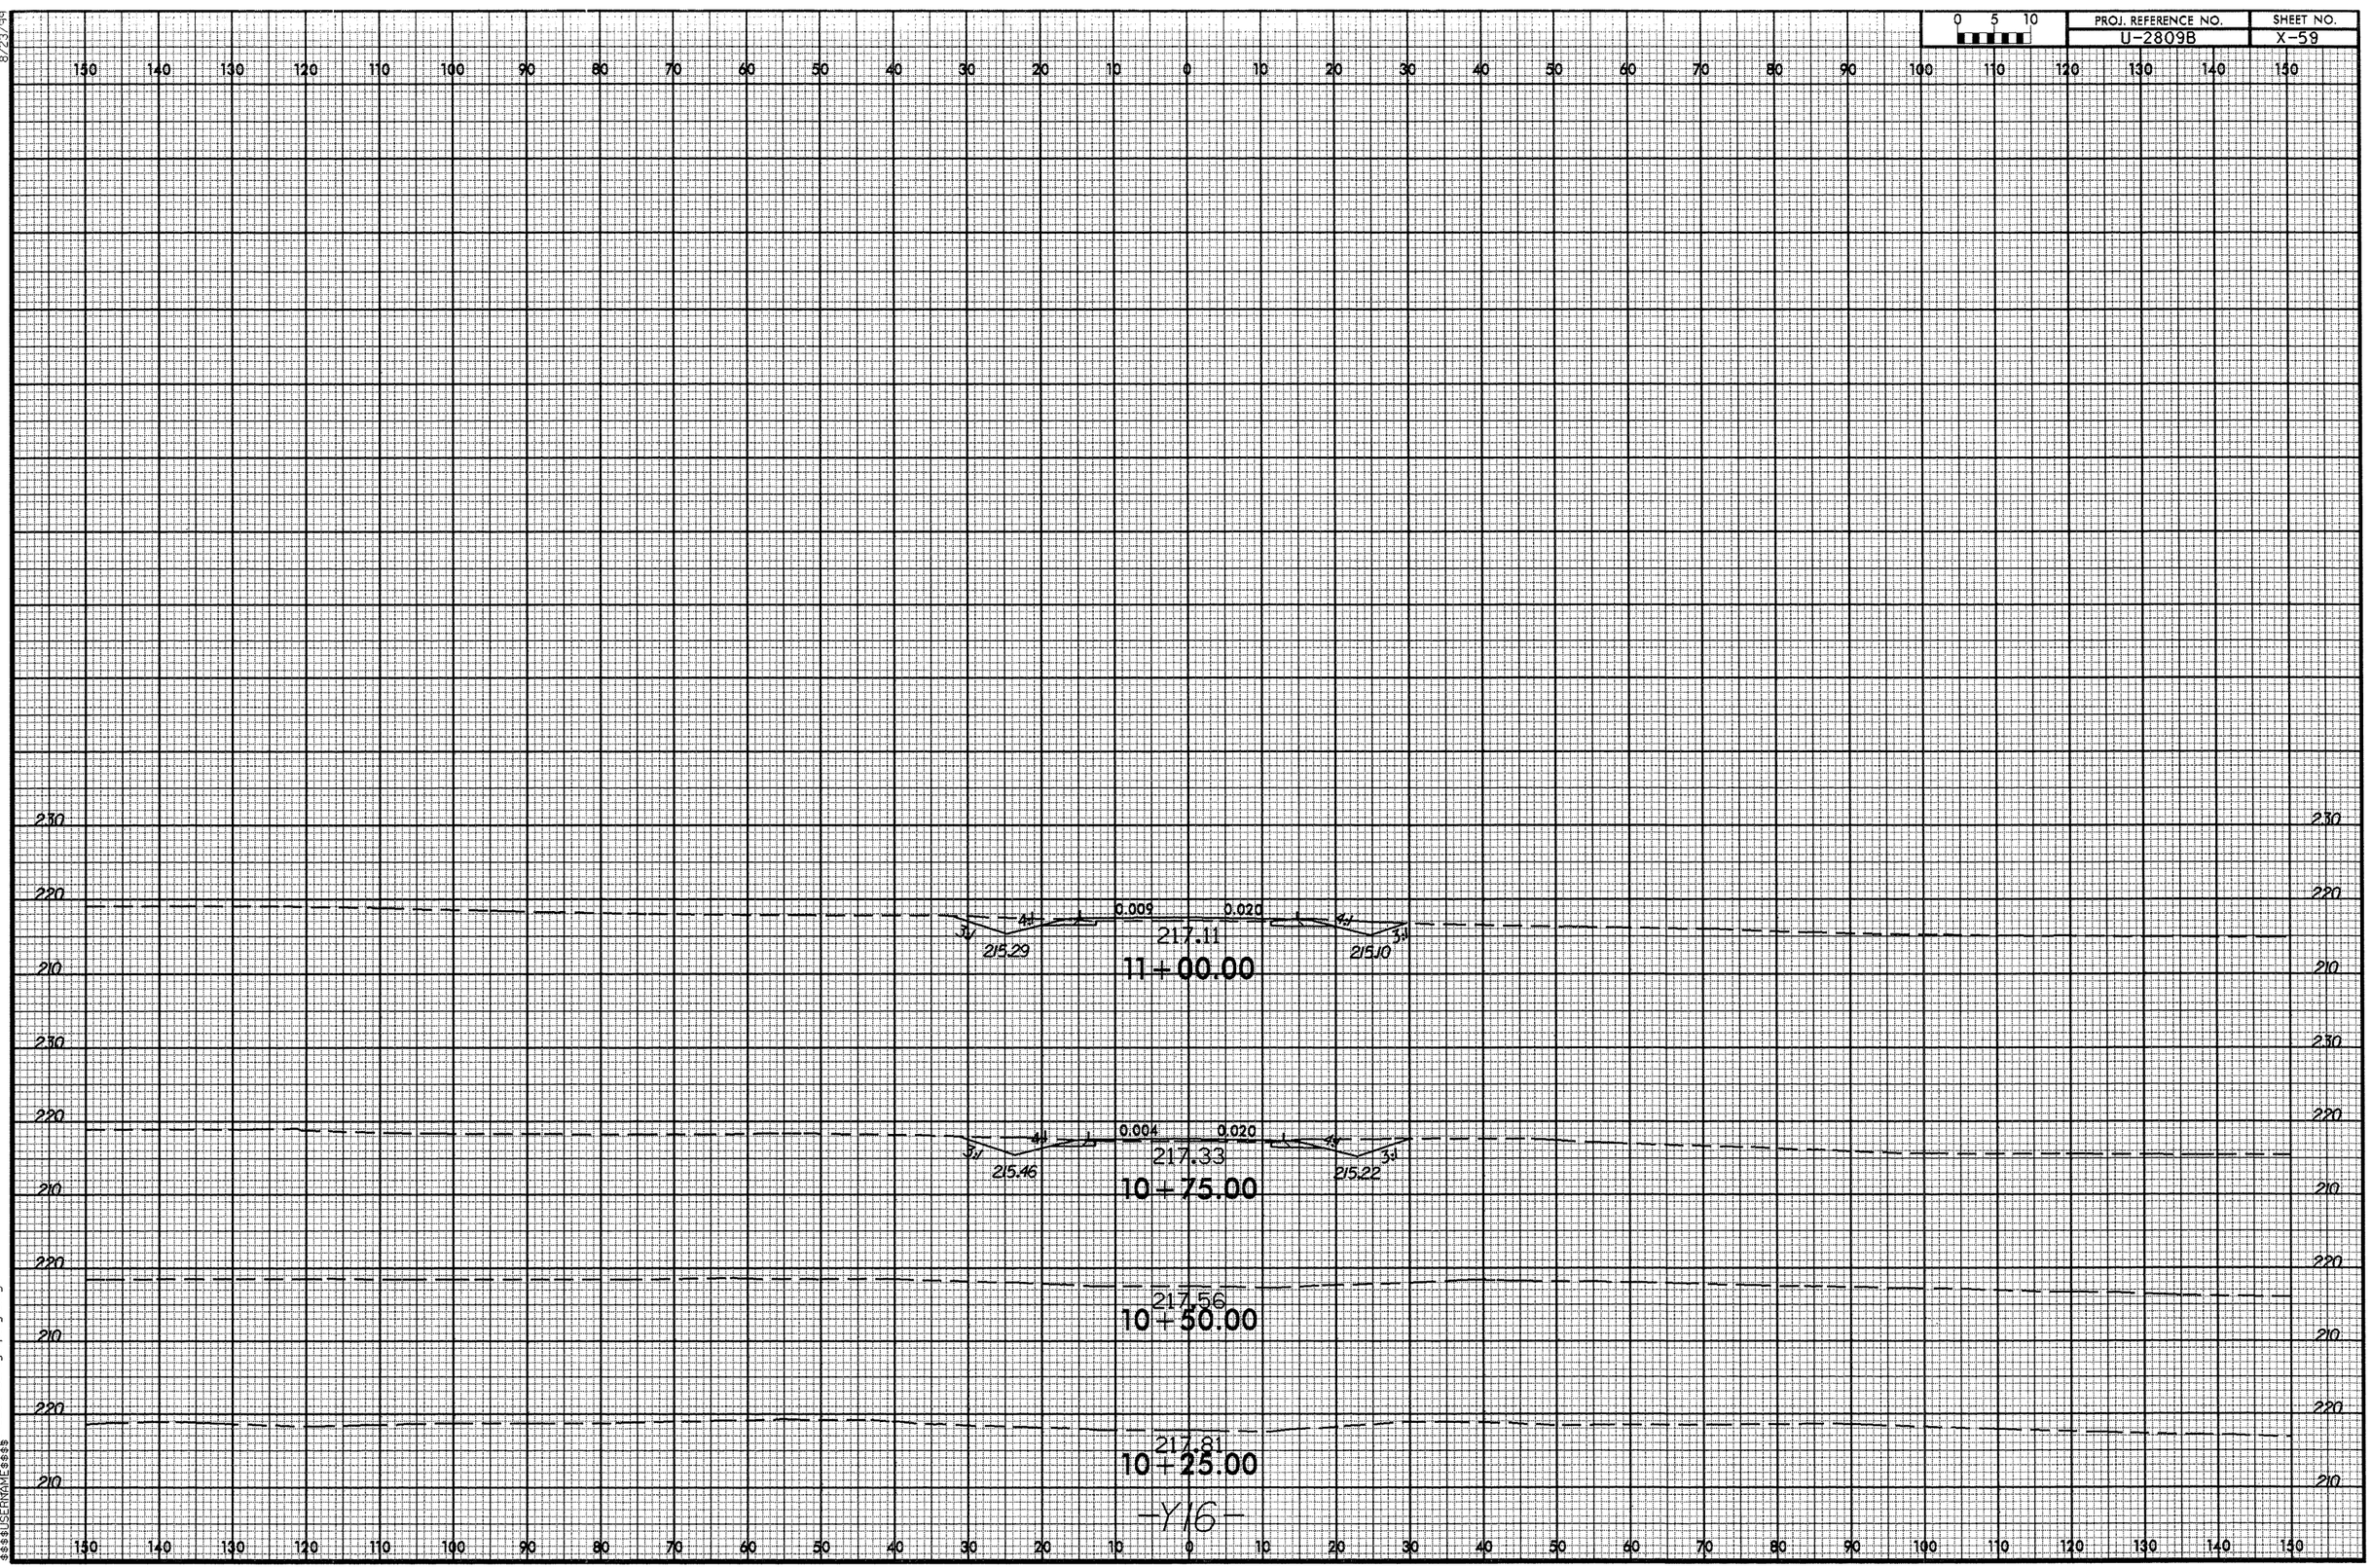

25-JUN-2012 09:43
C:\Projects\2809b\rdy\u2809b_rdy_xpl_y16.dgn
$$$$USERNAME$$$$

8/23/99

0 5 10	PROJ. REFERENCE NO.	SHEET NO.
	U-2809B	X-60

150 140 130 120 110 100 90 80 70 60 50 40 30 20 10 0 10 20 30 40 50 60 70 80 90 100 110 120 130 140 150

220
210
200

213.38
11+50.00

213.79
11+00.00

214.18
10+50.00

A1 0.020 0.020 0.020 0.020 4:1

-Y18-

17-MAY-2012 10:23
R:\projects\2809b_rdg_xpl_g18.dgn
$$$$USERNAME$$$$

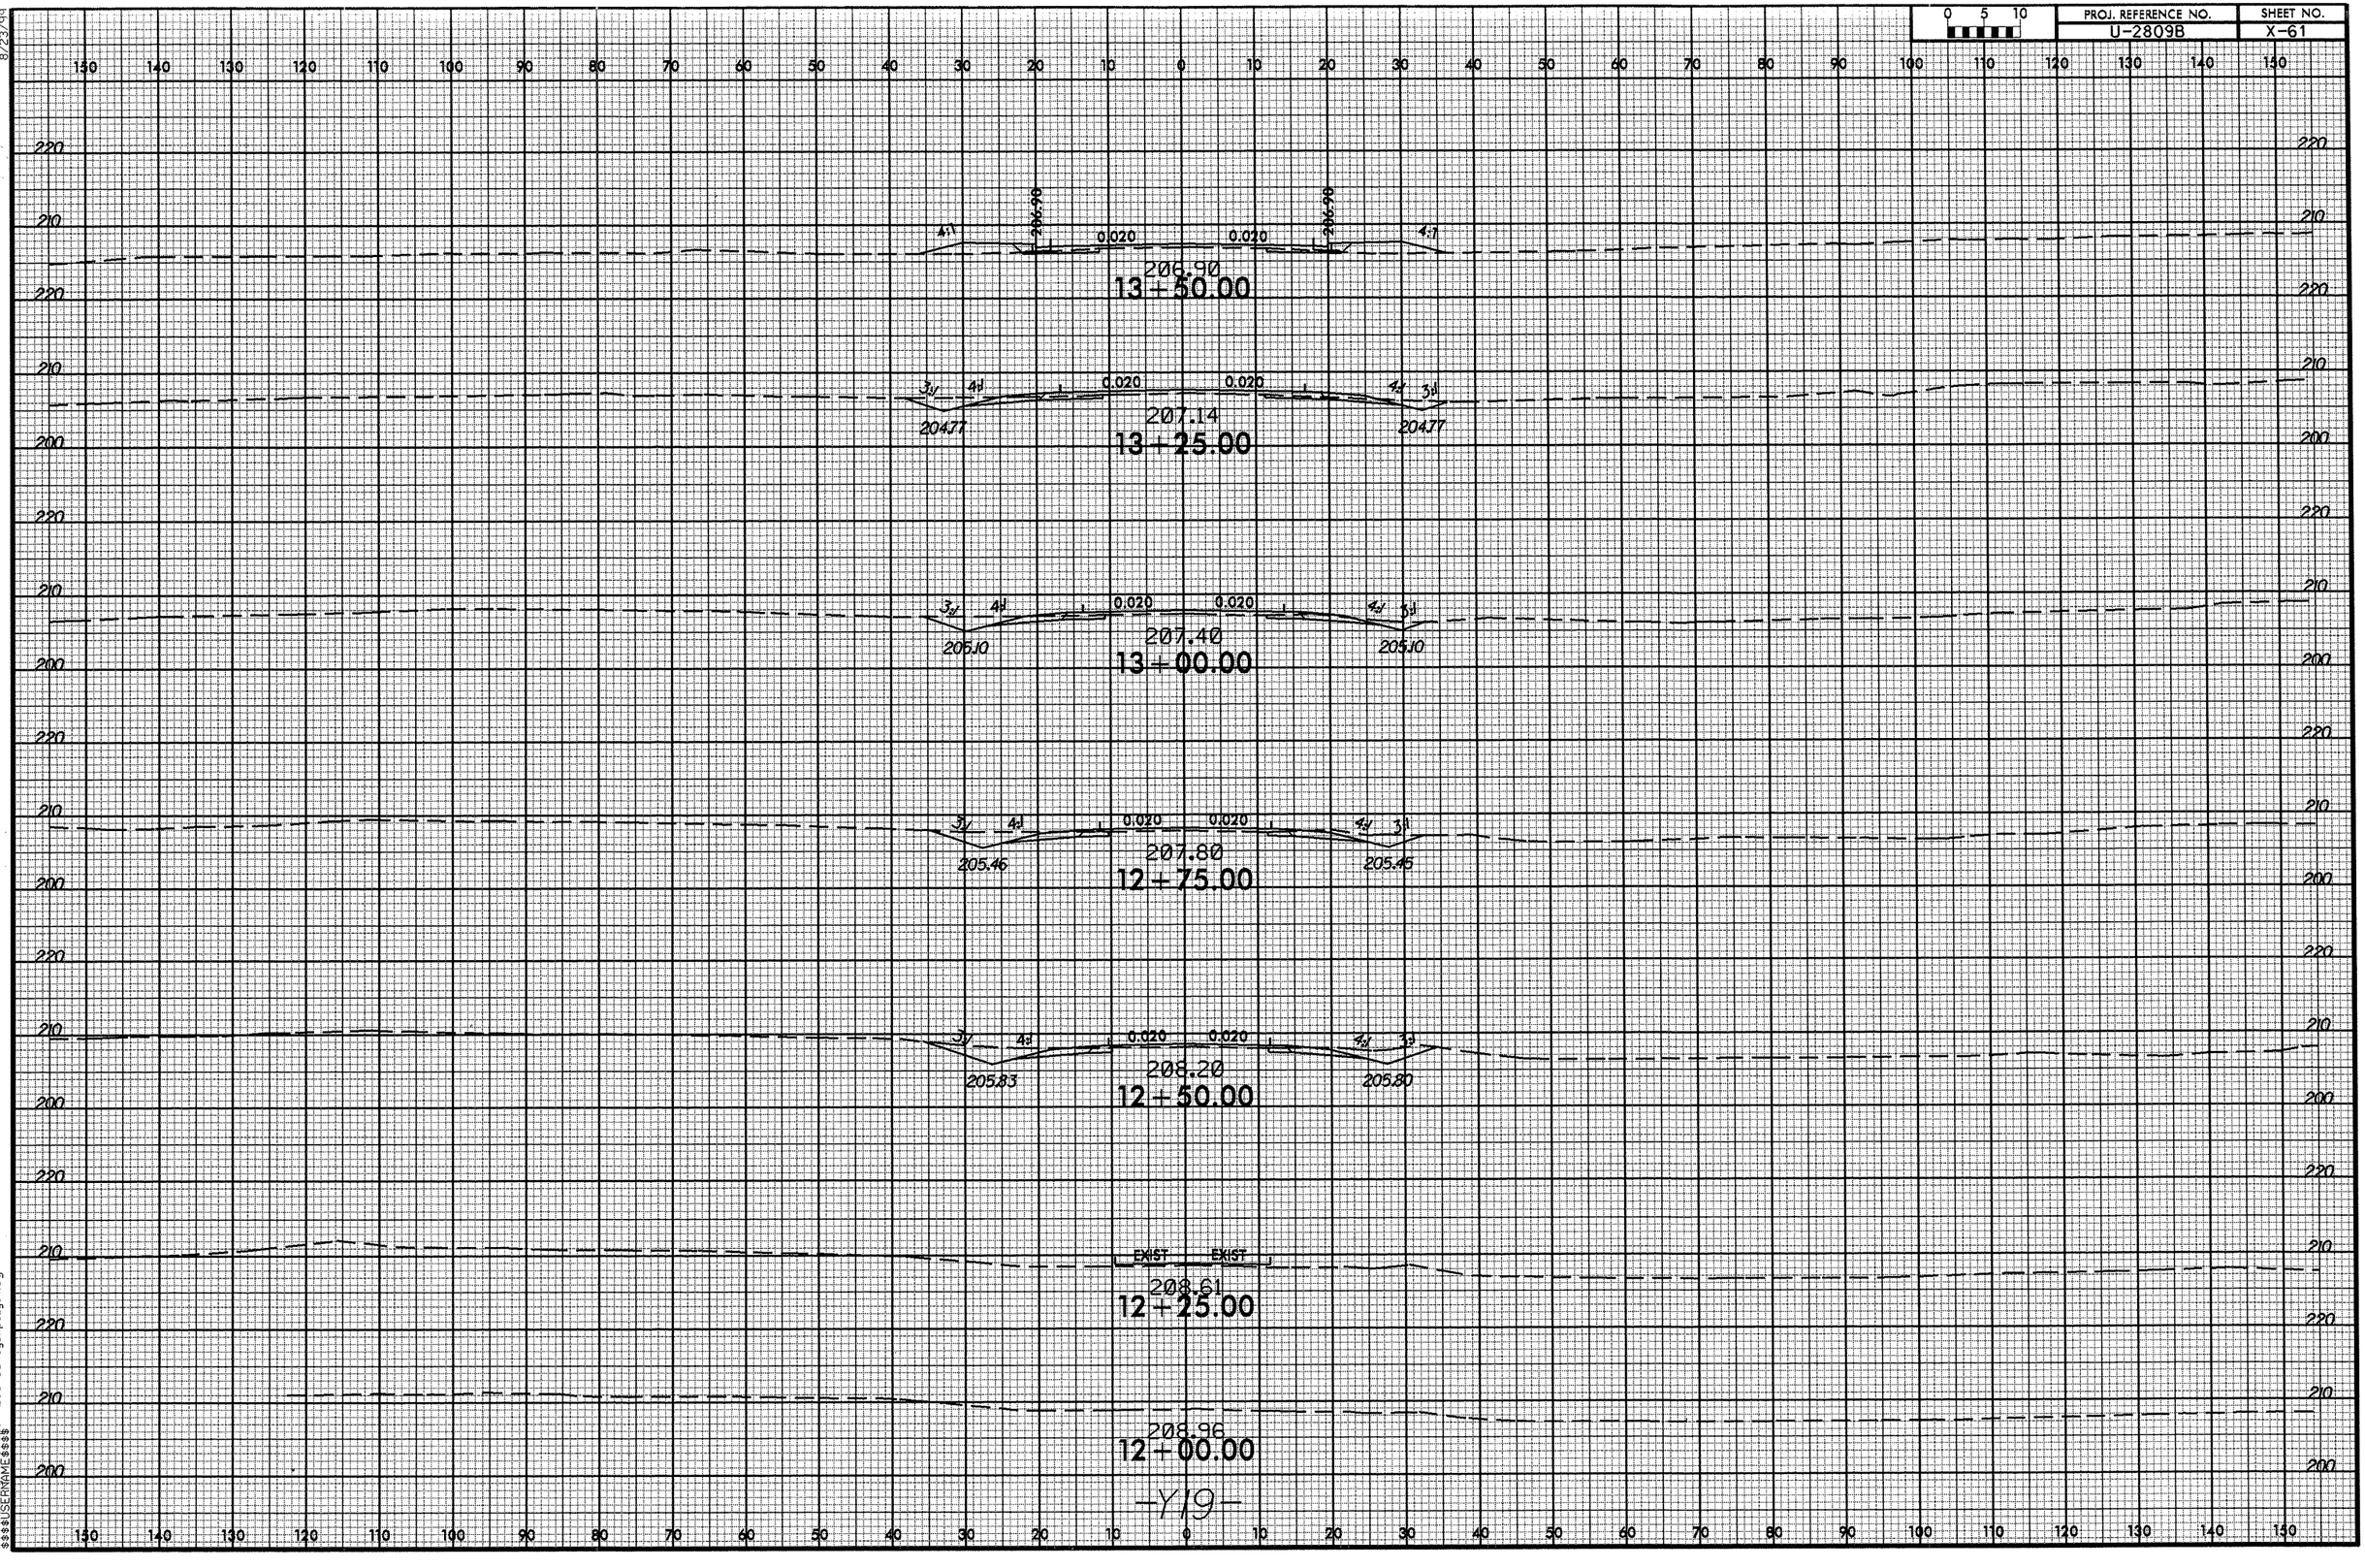

8/23/99
17-MAY-2012 10:23
...8098_Rdy_xpl_gl9.dgn

8/23/99

0 5 10	PROJ. REFERENCE NO.	SHEET NO.
	U-2809B	X-62

205.82
15+50.00

205.92
15+25.00

206.28
15+00.00

206.40
14+75.00

206.43
14+50.00

206.52
14+25.00

206.62
14+00.00

206.76
13+75.00

4:1 206.52 0.020 0.009 206.61 4:1

4:1 206.69 0.020 0.020 206.68 4:1

-Y19-

17-MAY-2012 10:23
R:\Roadway\XSEC\x...809B_Rdy_xp1_y19.dgn
$$$$USERNAME$$$$

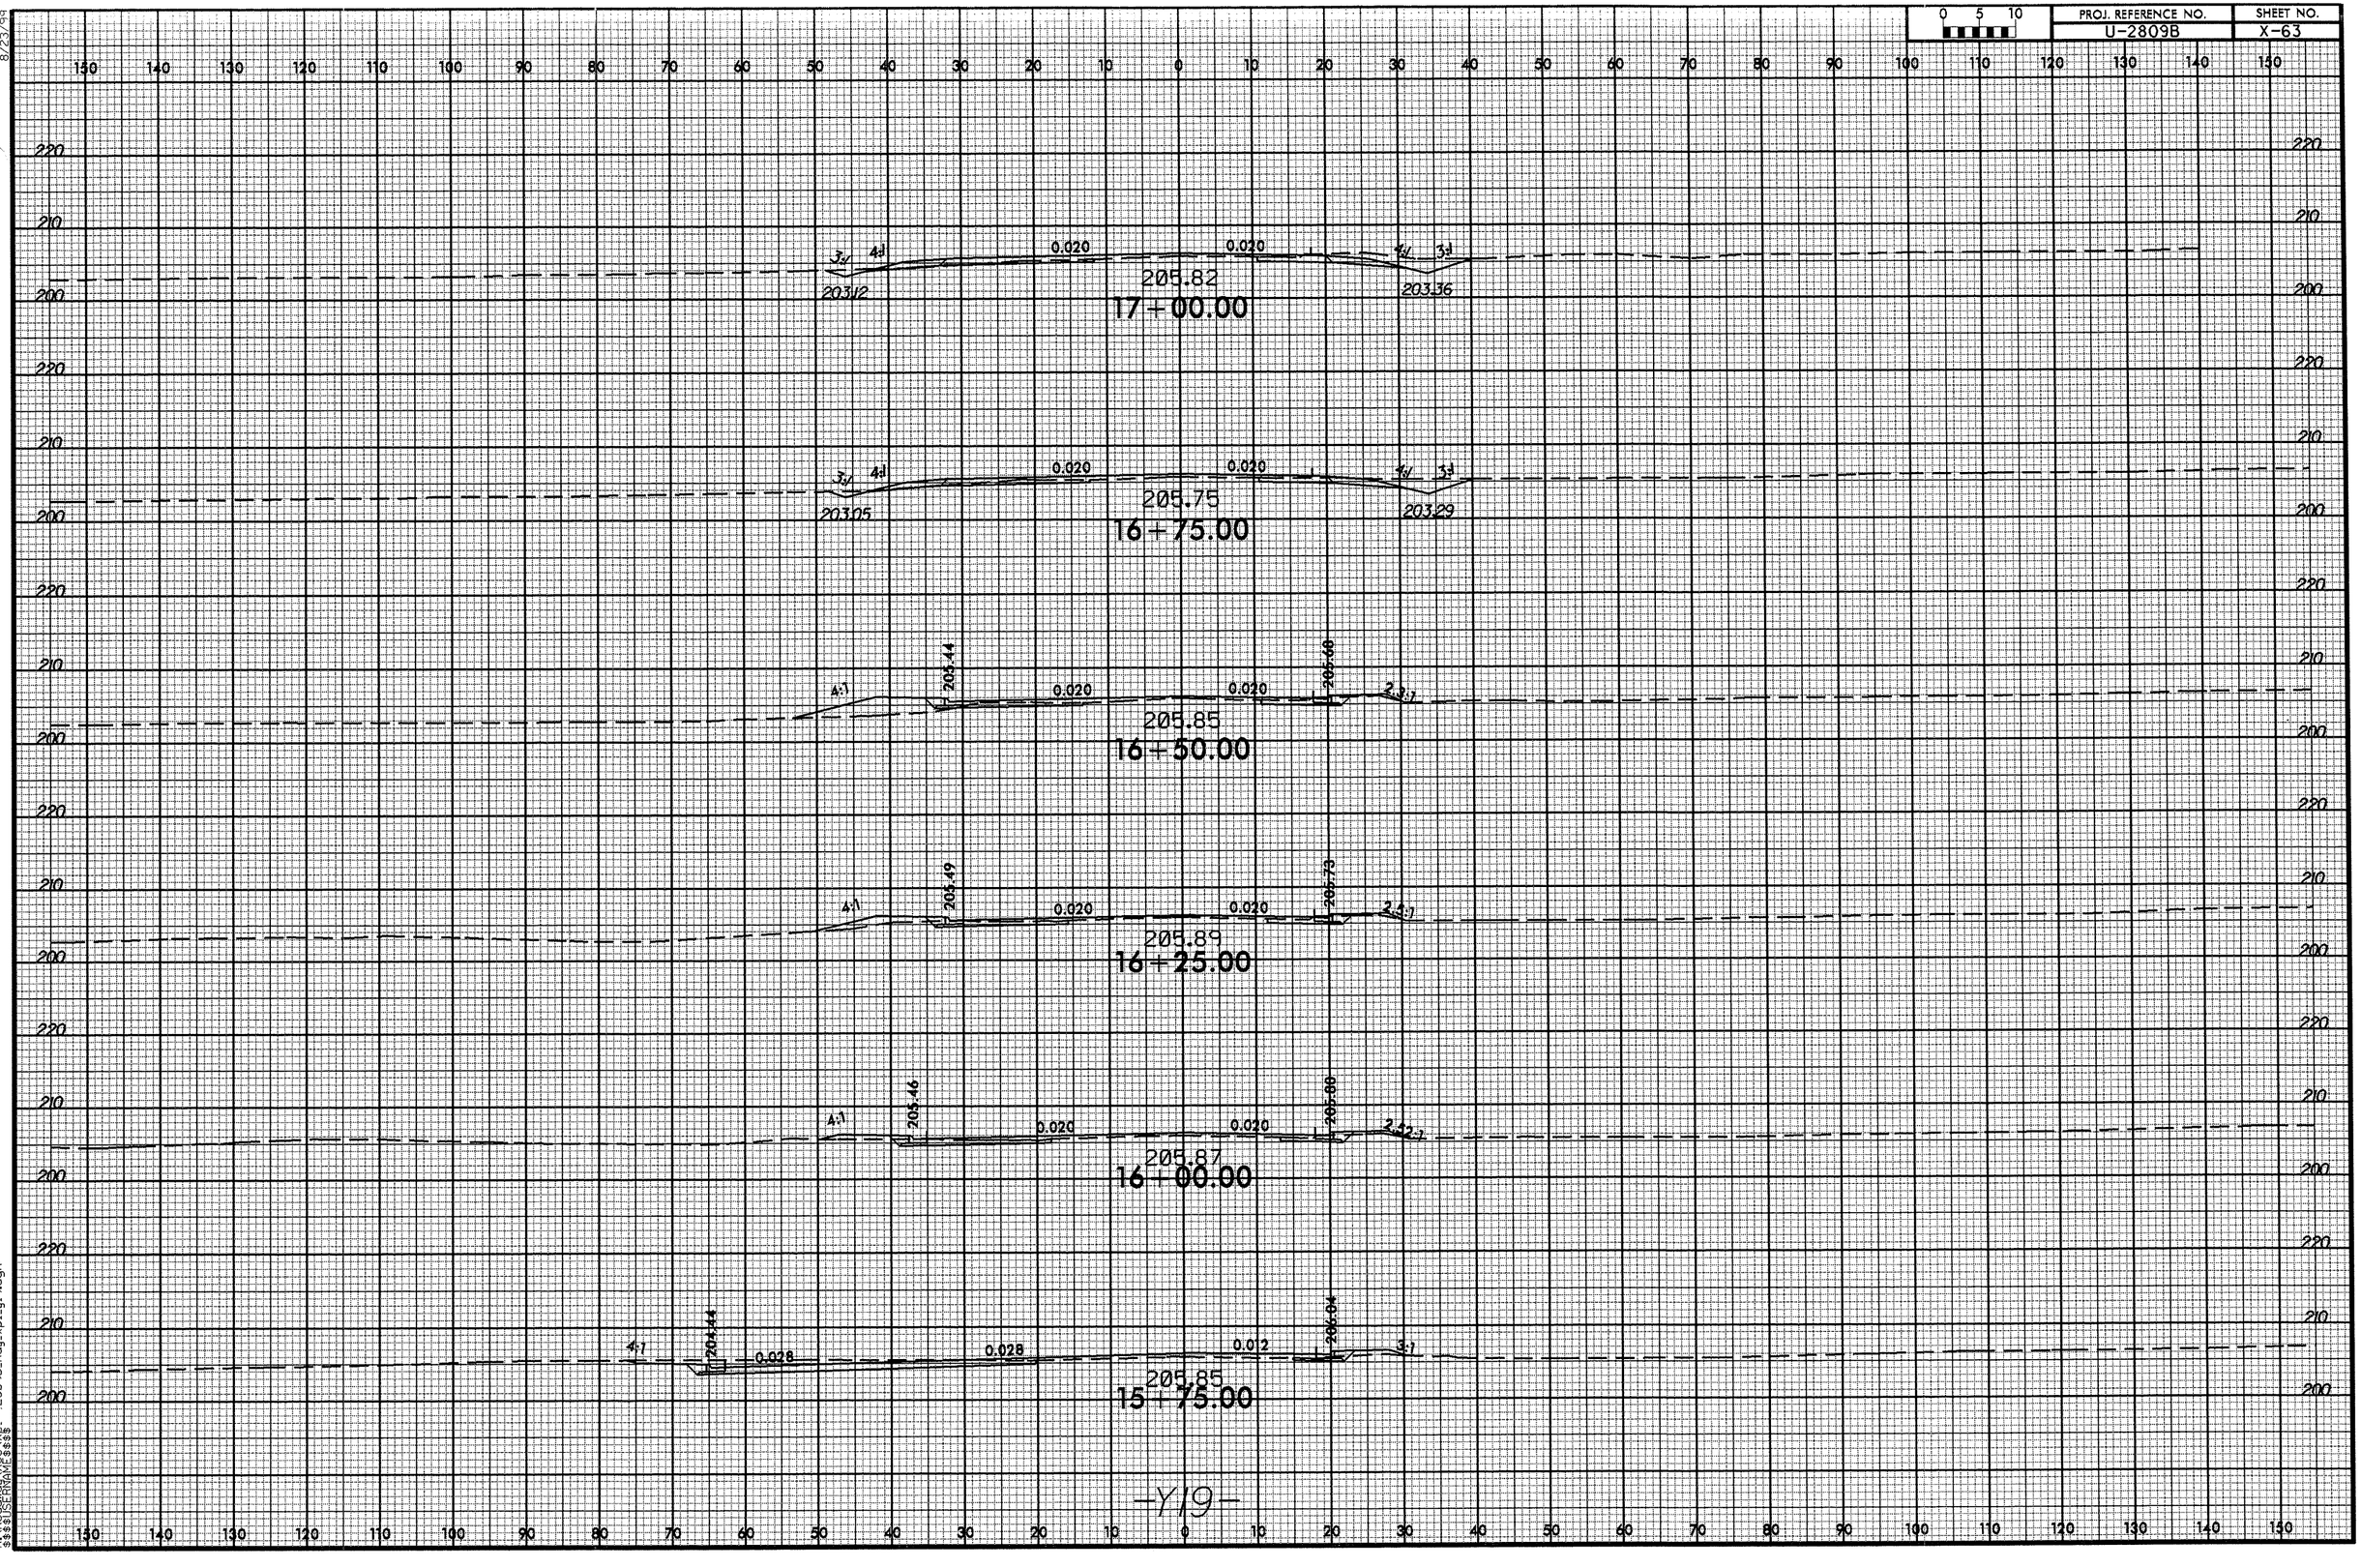

8/23/99
17-MAY-2012 10:23
...2809B_Rdy_xp1_y19.dgn

8/23/99

0 5 10	PROJ. REFERENCE NO.	SHEET NO.
	U-2809B	X-64

206.72
18+50.00

206.48
18+25.00

3:1 0.020 0.020 4:1 3:1
206.29
203.95
18+00.00

3:1 4:1 0.020 0.020 4:1 3:1
203.66 203.77
206.13
17+75.00

3:1 4:1 0.020 0.020 4:1 3:1
203.45 203.61
206.00
17+50.00

3:1 4:1 0.020 0.020 4:1 3:1
203.24 203.47
205.90
17+25.00

-Y19-

17-MAY-2012 10:23
C:\projects\2809b_Rdy-rpl-pl9.dgn
$$$$USERNAME$$$$
...2809b_Rdy-rpl-pl9.dgn

8/23/99

0 5 10	PROJ. REFERENCE NO.	SHEET NO.
	U-2809B	X-65

201.31
12+00.00

200.99
11+75.00

4:1 200.72 0.015 200.44 0.002 201.21 4:1
11+50.00

4:1 200.00 0.020 199.94 0.009 200.18 4:1
11+25.00

3:1 4:1 197.31 0.020 199.40 0.020 197.32 3:1
11+00.00

0.020 198.92 0.020
10+75.00

198.44
10+50.00

198.03
10+25.00

-Y21-

25-JUN-2012 09:43
$$$$USER$$$$
R:\Projects\U2809B\Design\U2809B_Rdy_xpl_y21.dgn

8/23/09

0 5 10	PROJ. REFERENCE NO.	SHEET NO.
	U-2809B	X-66

202.21
13+75.00

202.13
13+50.00

0.020 0.020
202.06
13+25.00

0.020 0.020
201.99
13+00.00
3:1 4:1 199.50 4:1 3:1 199.50

0.020 0.009
201.85
12+75.00
3:1 4:1 199.34 4:1 3:1 199.57

4:1 201.54 0.018 201.64 0.004 201.98 4:1
12+50.00

201.44
12+25.00

-Y21-

25-JUN-2012 09:43
R:\Roadway\XSEC\xp1\U2809B_Rdy_xp1_y21.dgn
$$$$USERNAME$$$$

8/23/99

0 5 10	PROJ. REFERENCE NO.	SHEET NO.
	U-2809B	X-67

150 140 130 120 110 100 90 80 70 60 50 40 30 20 10 0 10 20 30 40 50 60 70 80 90 100 110 120 130 140 150

200
210
200
190

198.05
11+50.00

197.96
11+25.00

4:1 197.70 Exist EXIST 197.70 4:1
197.87
11+00.00

4:1 197.61 0.020 0.008 197.81 4:1
197.80
10+75.00

4:1 197.49 0.016 0.004 197.94 4:1
197.72
10+50.00

-Y22-

150 140 130 120 110 100 90 80 70 60 50 40 30 20 10 0 10 20 30 40 50 60 70 80 90 100 110 120 130 140 150

17-MAY-2012 10:23
\\ssesdgru1\projects\2809B_Rdy_rpt_y222.dgn

8/23/04

0 5 10	PROJ. REFERENCE NO.	SHEET NO.
	U-2809B	X-68

16+00.00 192.41

15+50.00 192.34

15+00.00 192.23

14+50.00 192.18

14+00.00 192.16

13+50.00 192.17

13+00.00 192.20

12+50.00 192.21

12+00.00 192.22

-Y23-

17-MAY-2012 10:29
\\ssssdenaa\projects\
\\ssssdenaa\projects\...\2809B_Rdy_xp1_y23.dgn

0 5 10	PROJ. REFERENCE NO.	SHEET NO.
	U-2809B	X-69

18+00.00 192.54

17+50.00 192.52

17+00.00 192.47

16+50.00 192.42

-Y23-

8/23/94
17-MAY-2012 10:23
R:\roadway\projects\U-2809B_Rdy_xp1_y23.dgn
$$USERNAME$$