CROSS SECTION INDEX OF SHEETS		
-L1-	X-1 THRU X-4	CHURCH ST.
-L-	X-5 THRU X-10	CHURCH ST. EXTENSION
-Y-	X-11 THRU X-14	HOPSON RD.
-DR-	X-15	DRIVEWAY

NCP5004842,6/25/2012,R:\05--Ch-ext\Roadway\Estimate\Final\C\u4716B_xsc_ew_volumes.xls

DCN 0371DEL_P17-18

STATE OF NORTH CAROLINA
DIVISION OF HIGHWAYS

CROSS-SECTION SUMMARY

PROJ. REFERENCE NO.	SHEET NO.
U-4716B	X-1B

Quantities are approximate only. The Resident Engineer will recross-section the work accurately when the project is staked out. These cross-section notes will be used in computing the final quantities for which the contractor will be paid.

NOTE: EMBANKMENT COLUMN DOES NOT INCLUDE BACKFILL FOR UNDERCUT

Station L1	Uncl. Exc. (cu. yd.)	Embt (cu. yd.)
10+00.000	0	0
10+50.000	37	23
11+00.000	28	32
11+50.000	26	38
12+00.000	32	45
12+50.000	43	53
13+00.000	57	61
13+50.000	66	59
14+00.000	65	30
14+50.000	46	29
15+00.000	17	58
15+50.000	11	51
16+00.000	18	34
16+50.000	14	28
17+00.000	20	16
17+40.000	11	3

Station L	Uncl. Exc. (cu. yd.)	Embt (cu. yd.)
11+70.000	0	0
12+00.000	63	0
12+50.000	410	0
13+00.000	617	0
13+50.000	470	0
14+00.000	296	25
14+50.000	259	66
15+00.000	217	65
15+50.000	212	24
16+00.000	200	0
16+50.000	163	1
17+00.000	112	10
17+50.000	49	24
18+00.000	24	33
18+50.000	17	38
19+00.000	25	39
19+50.000	38	31
20+00.000	34	23
20+50.000	22	27
21+00.000	11	43
21+50.000	2	105
22+00.000	0	188
22+50.000	0	267
23+00.000	0	365
23+50.000	0	460
24+00.000	0	536
24+50.000	0	573
25+00.000	0	544
25+50.000	2	450
26+00.000	11	325
26+28.08	10	146

Station Y	Uncl. Exc. (cu. yd.)	Embt (cu. yd.)
13+50.00	0	0
14+00.00	50	15
14+50.00	38	23
15+00.00	78	12
15+50.00	156	2
16+00.00	178	2
16+50.00	111	19
17+00.00	67	74
17+50.00	74	125
18+00.00	84	139
18+50.00	86	120
19+00.00	86	93
19+50.00	82	78
20+00.00	65	63
20+50.00	76	45
21+00.00	130	33
21+50.00	284	15
22+00.00	331	9
22+50.00	186	27
23+00.00	91	42
23+50.00	58	43
24+00.00	53	31

Station Dr	Uncl. Exc. (cu. yd.)	Embt (cu. yd.)
10+10.00	0	0
10+50.00	0	48
11+00.00	0	168

PROJ. REFERENCE NO.	SHEET NO.
U-4716B	X-1
CHURCH STREET	

0 5 10

0371DEL_P17-18

DGN

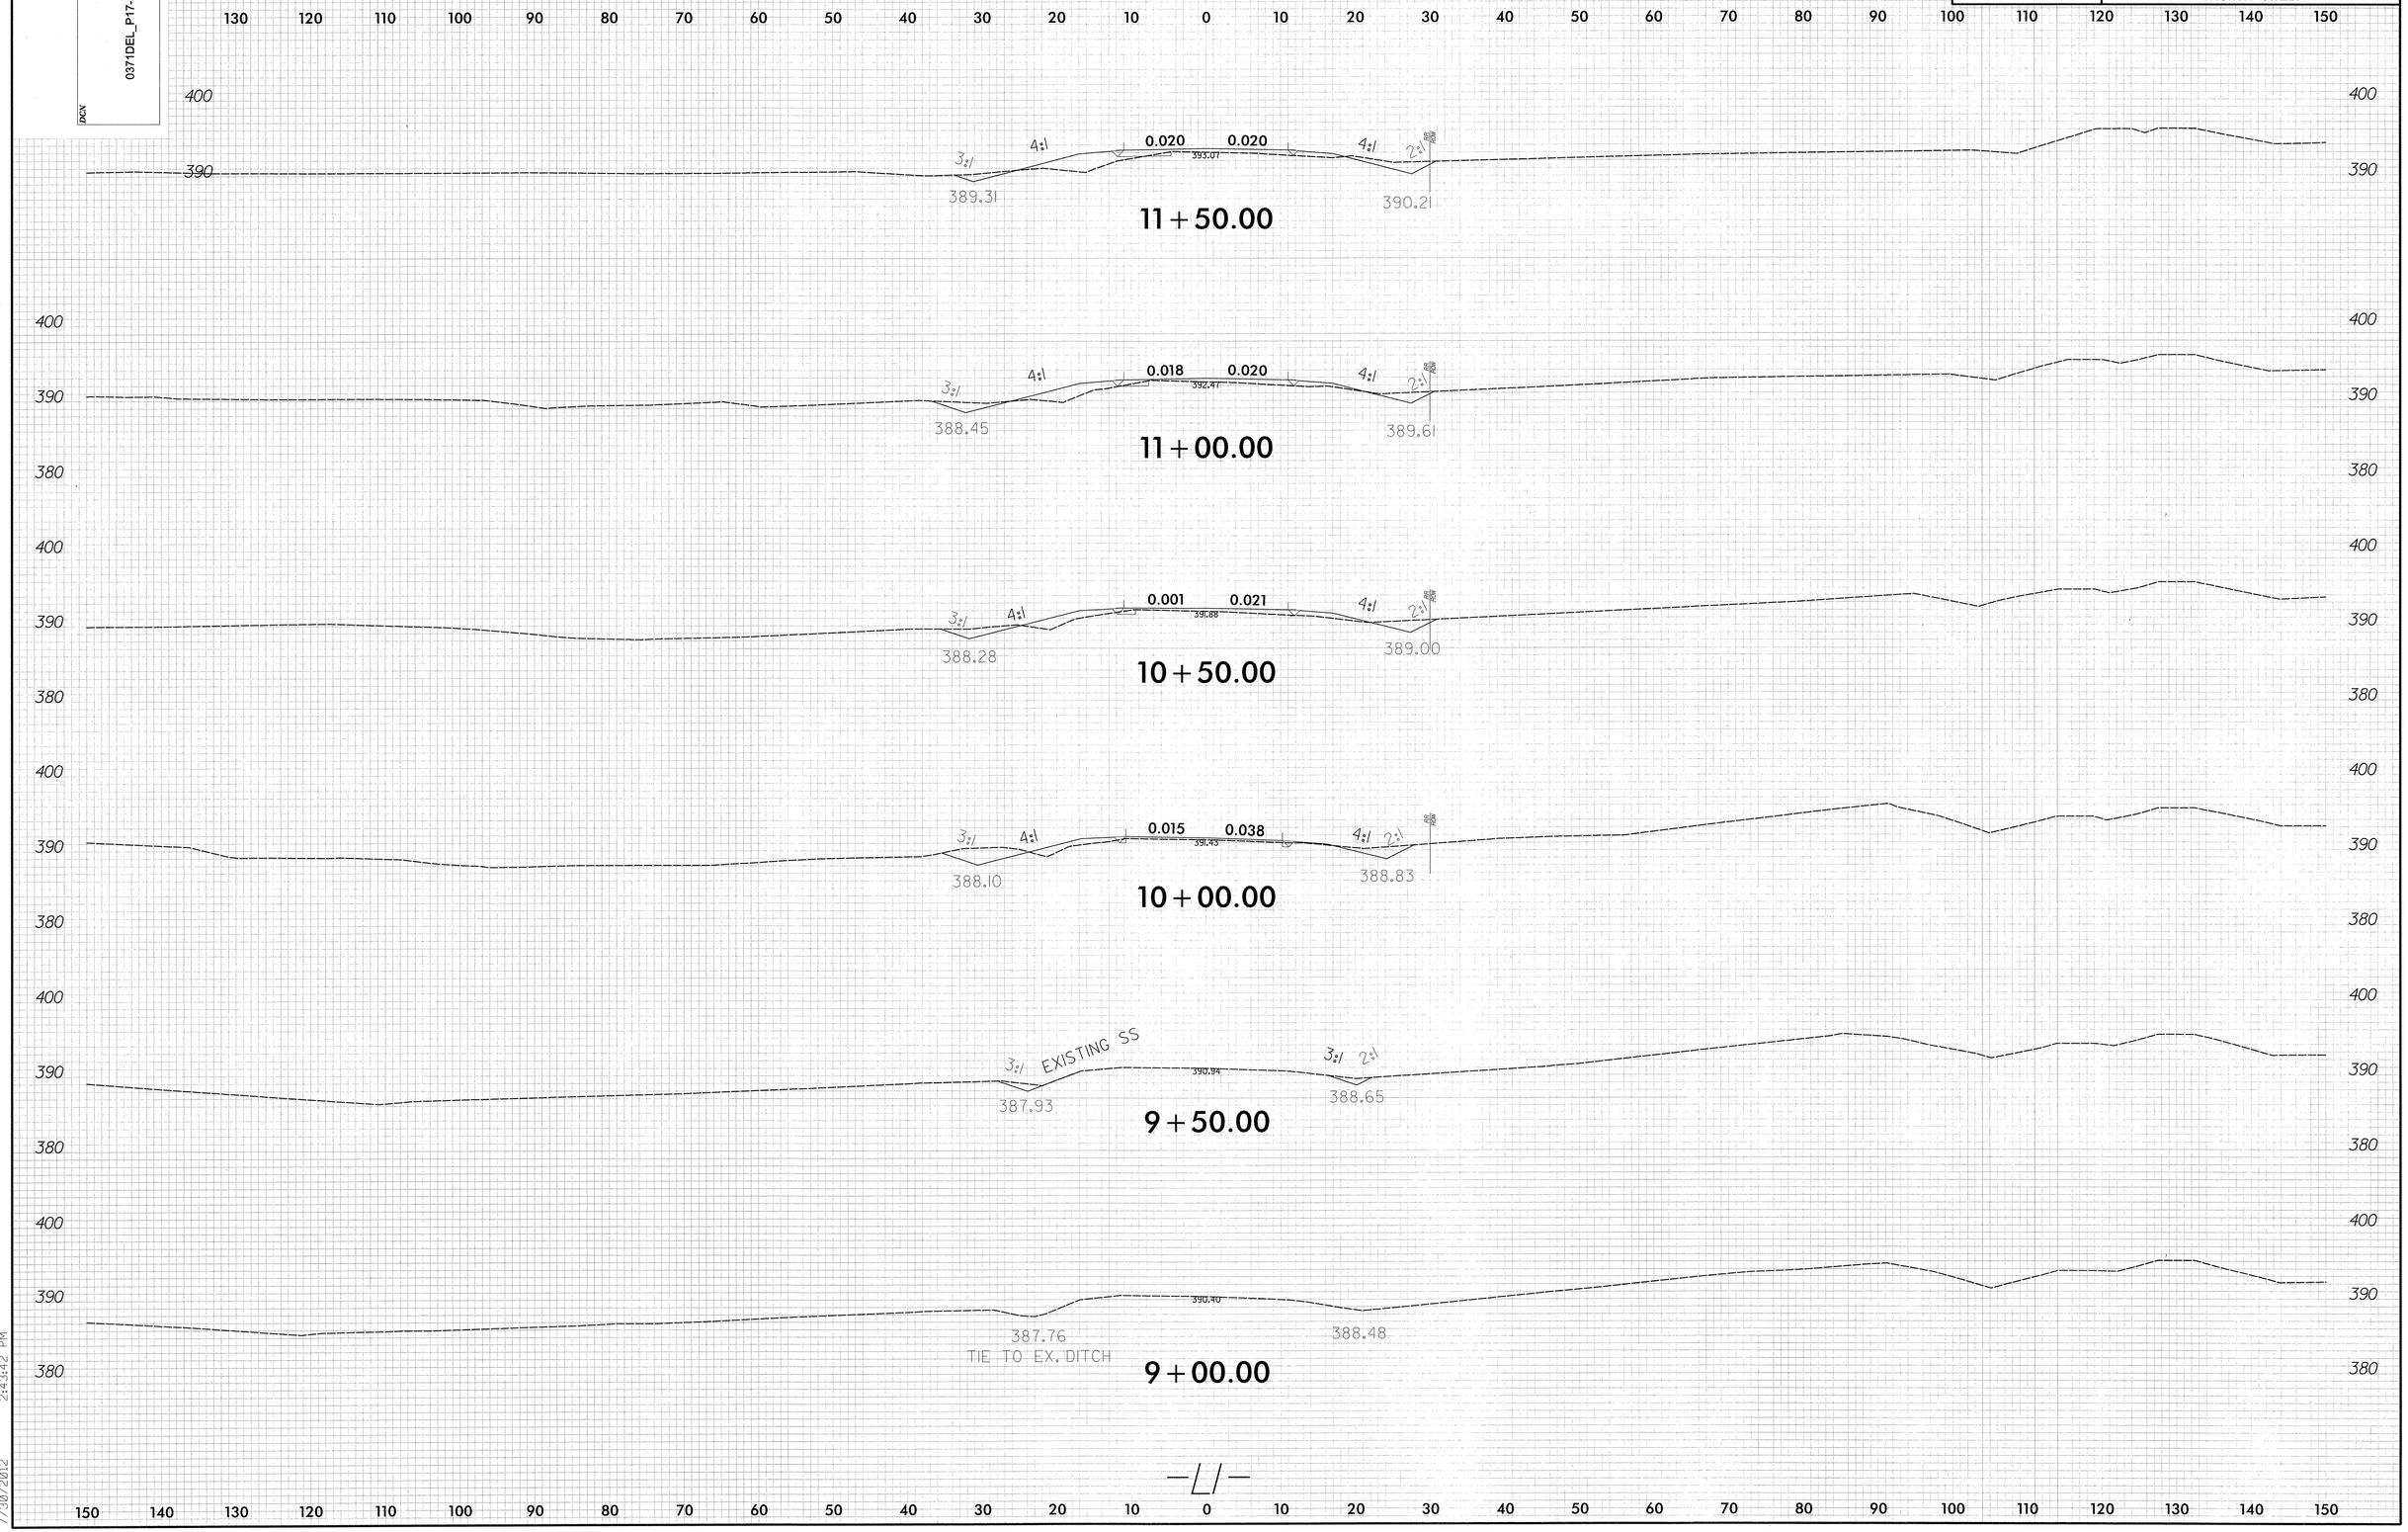

ph56855
f:\03-ch-ext\roadway\Xsc\Xpl\U-4716_xpl11.dgn
7/30/2012 2:43:42 PM

PROJ. REFERENCE NO.	SHEET NO.
U-4716B	X-2
CHURCH STREET	

0 5 10

0371DEL_P17-18

DGN

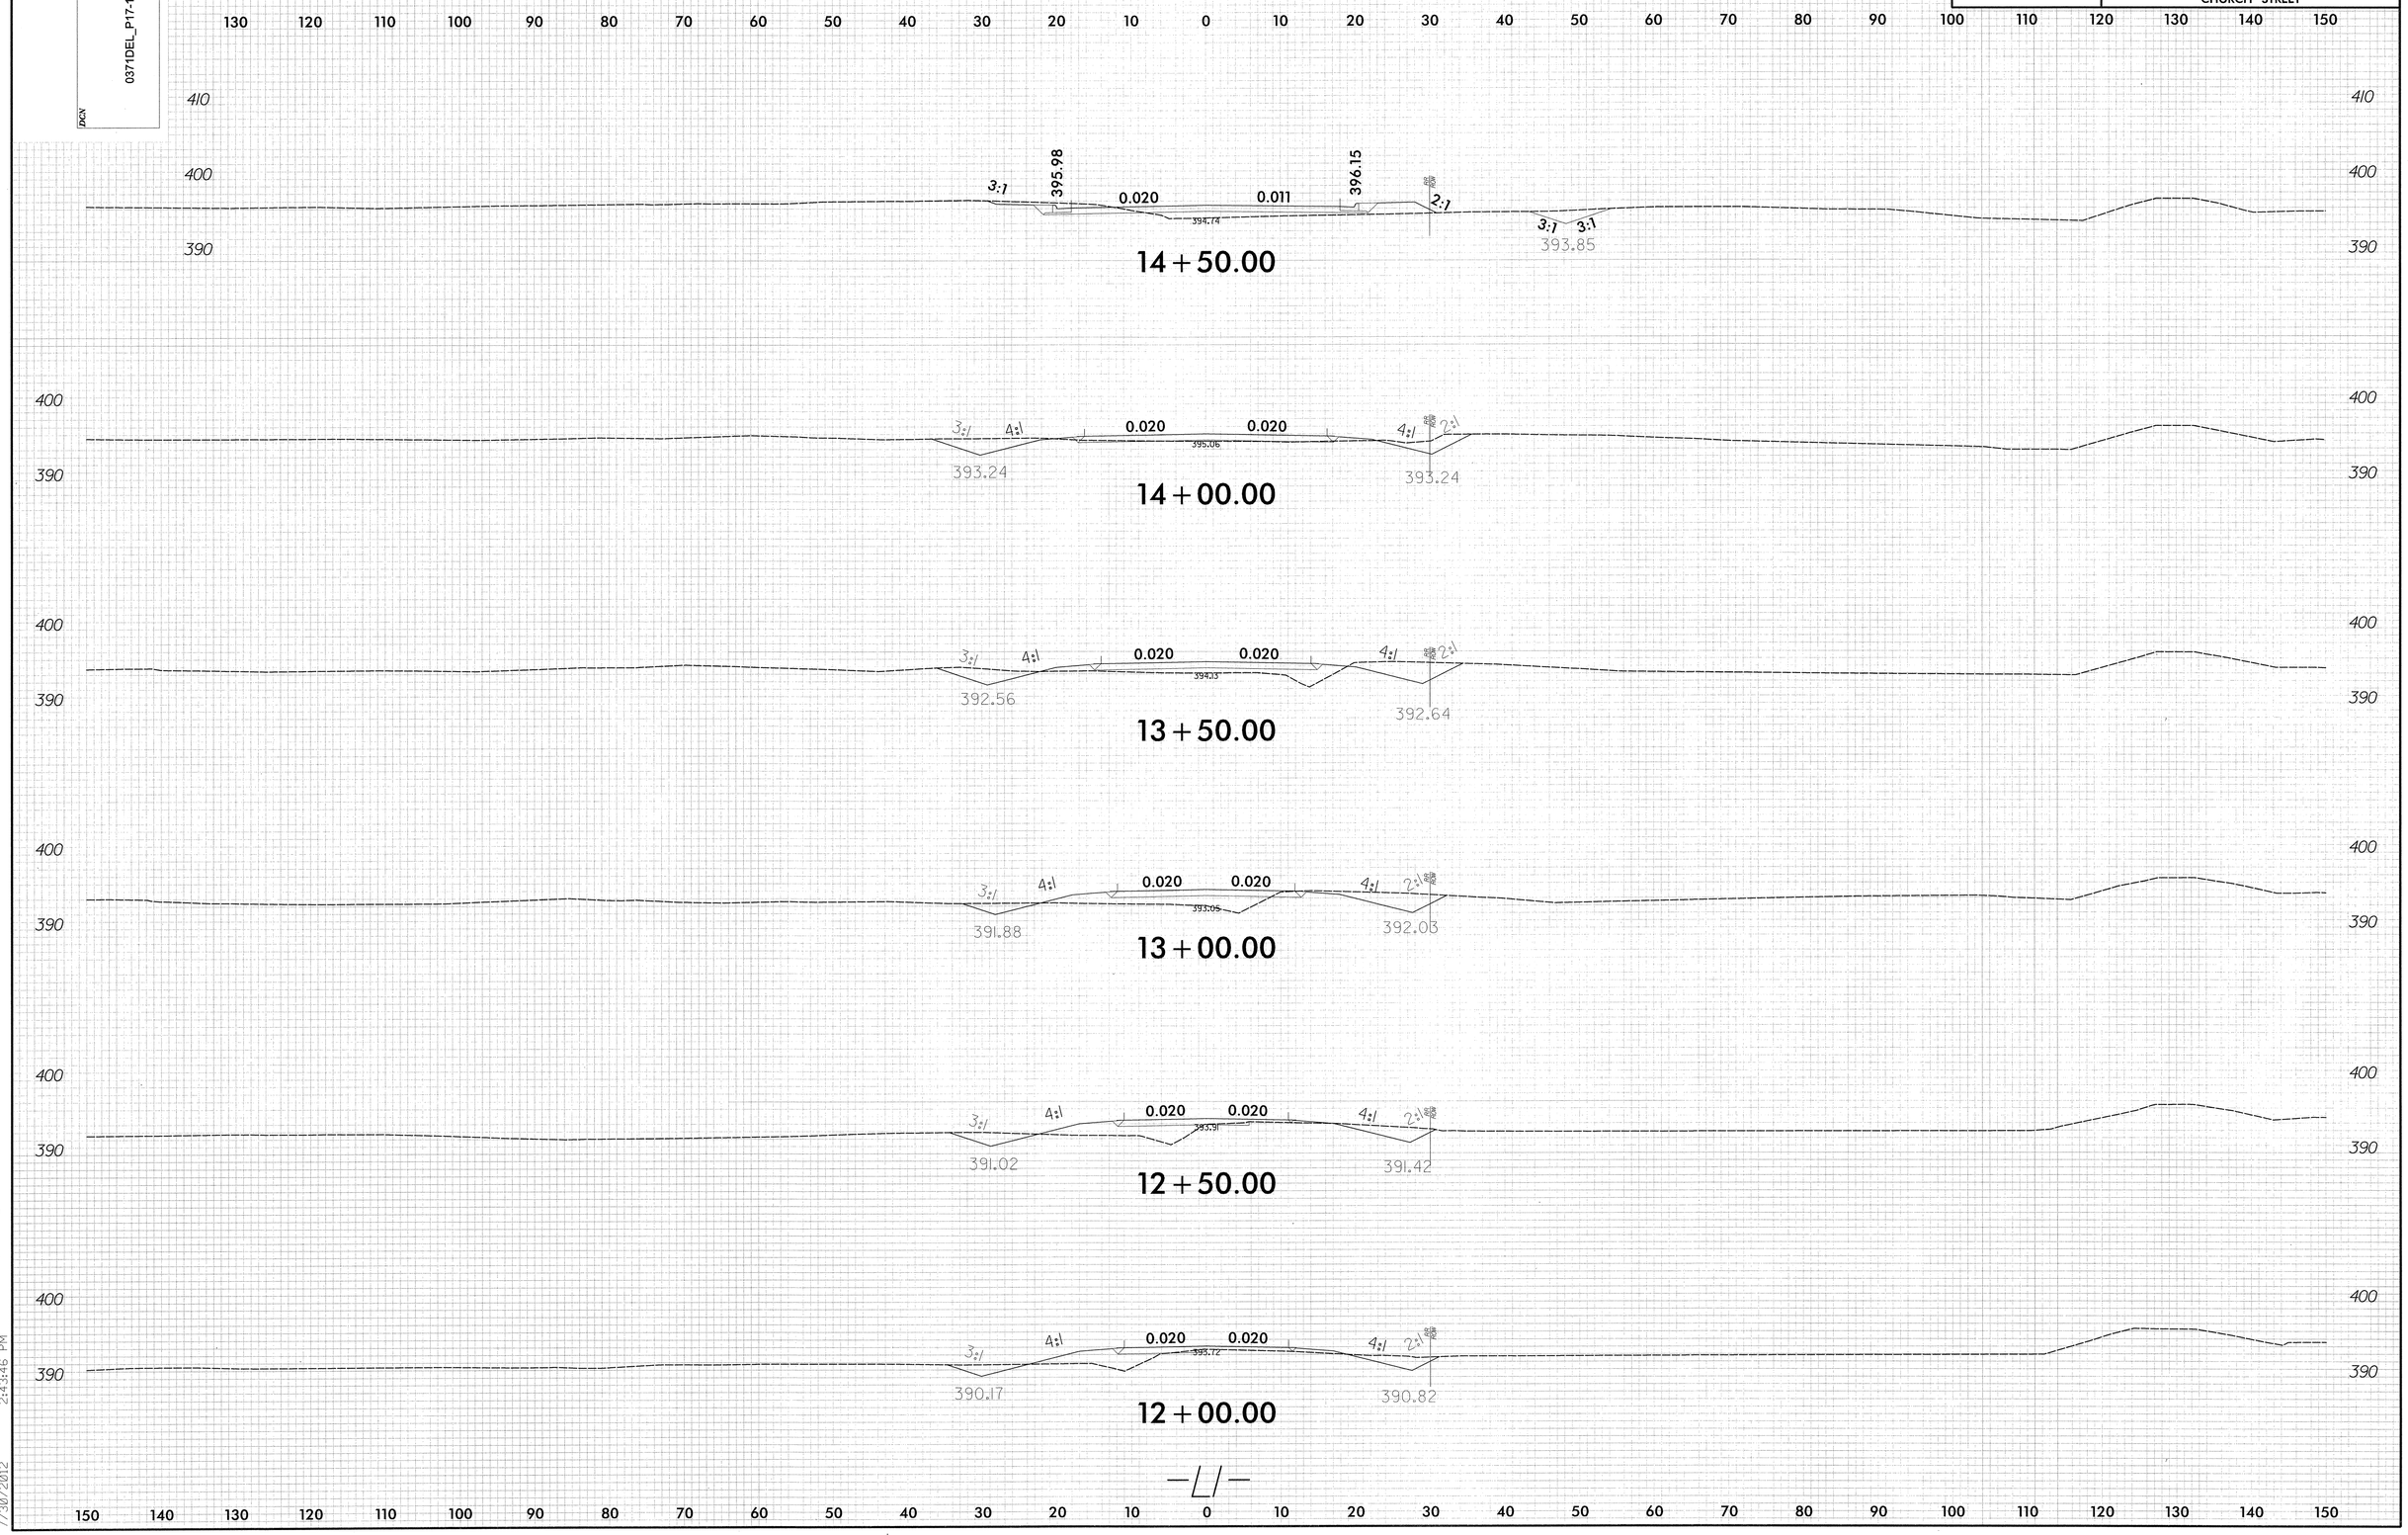

ph56855
r:\03-ch-ext\roadway\Xsc\Xpl\U-4716_xpl_L1.dgn
7/30/2012 2:43:46 PM

PROJ. REFERENCE NO.	SHEET NO.
U-4716B	X-3
CHURCH STREET	

0 5 10

0371DEL_P17-18

DGN

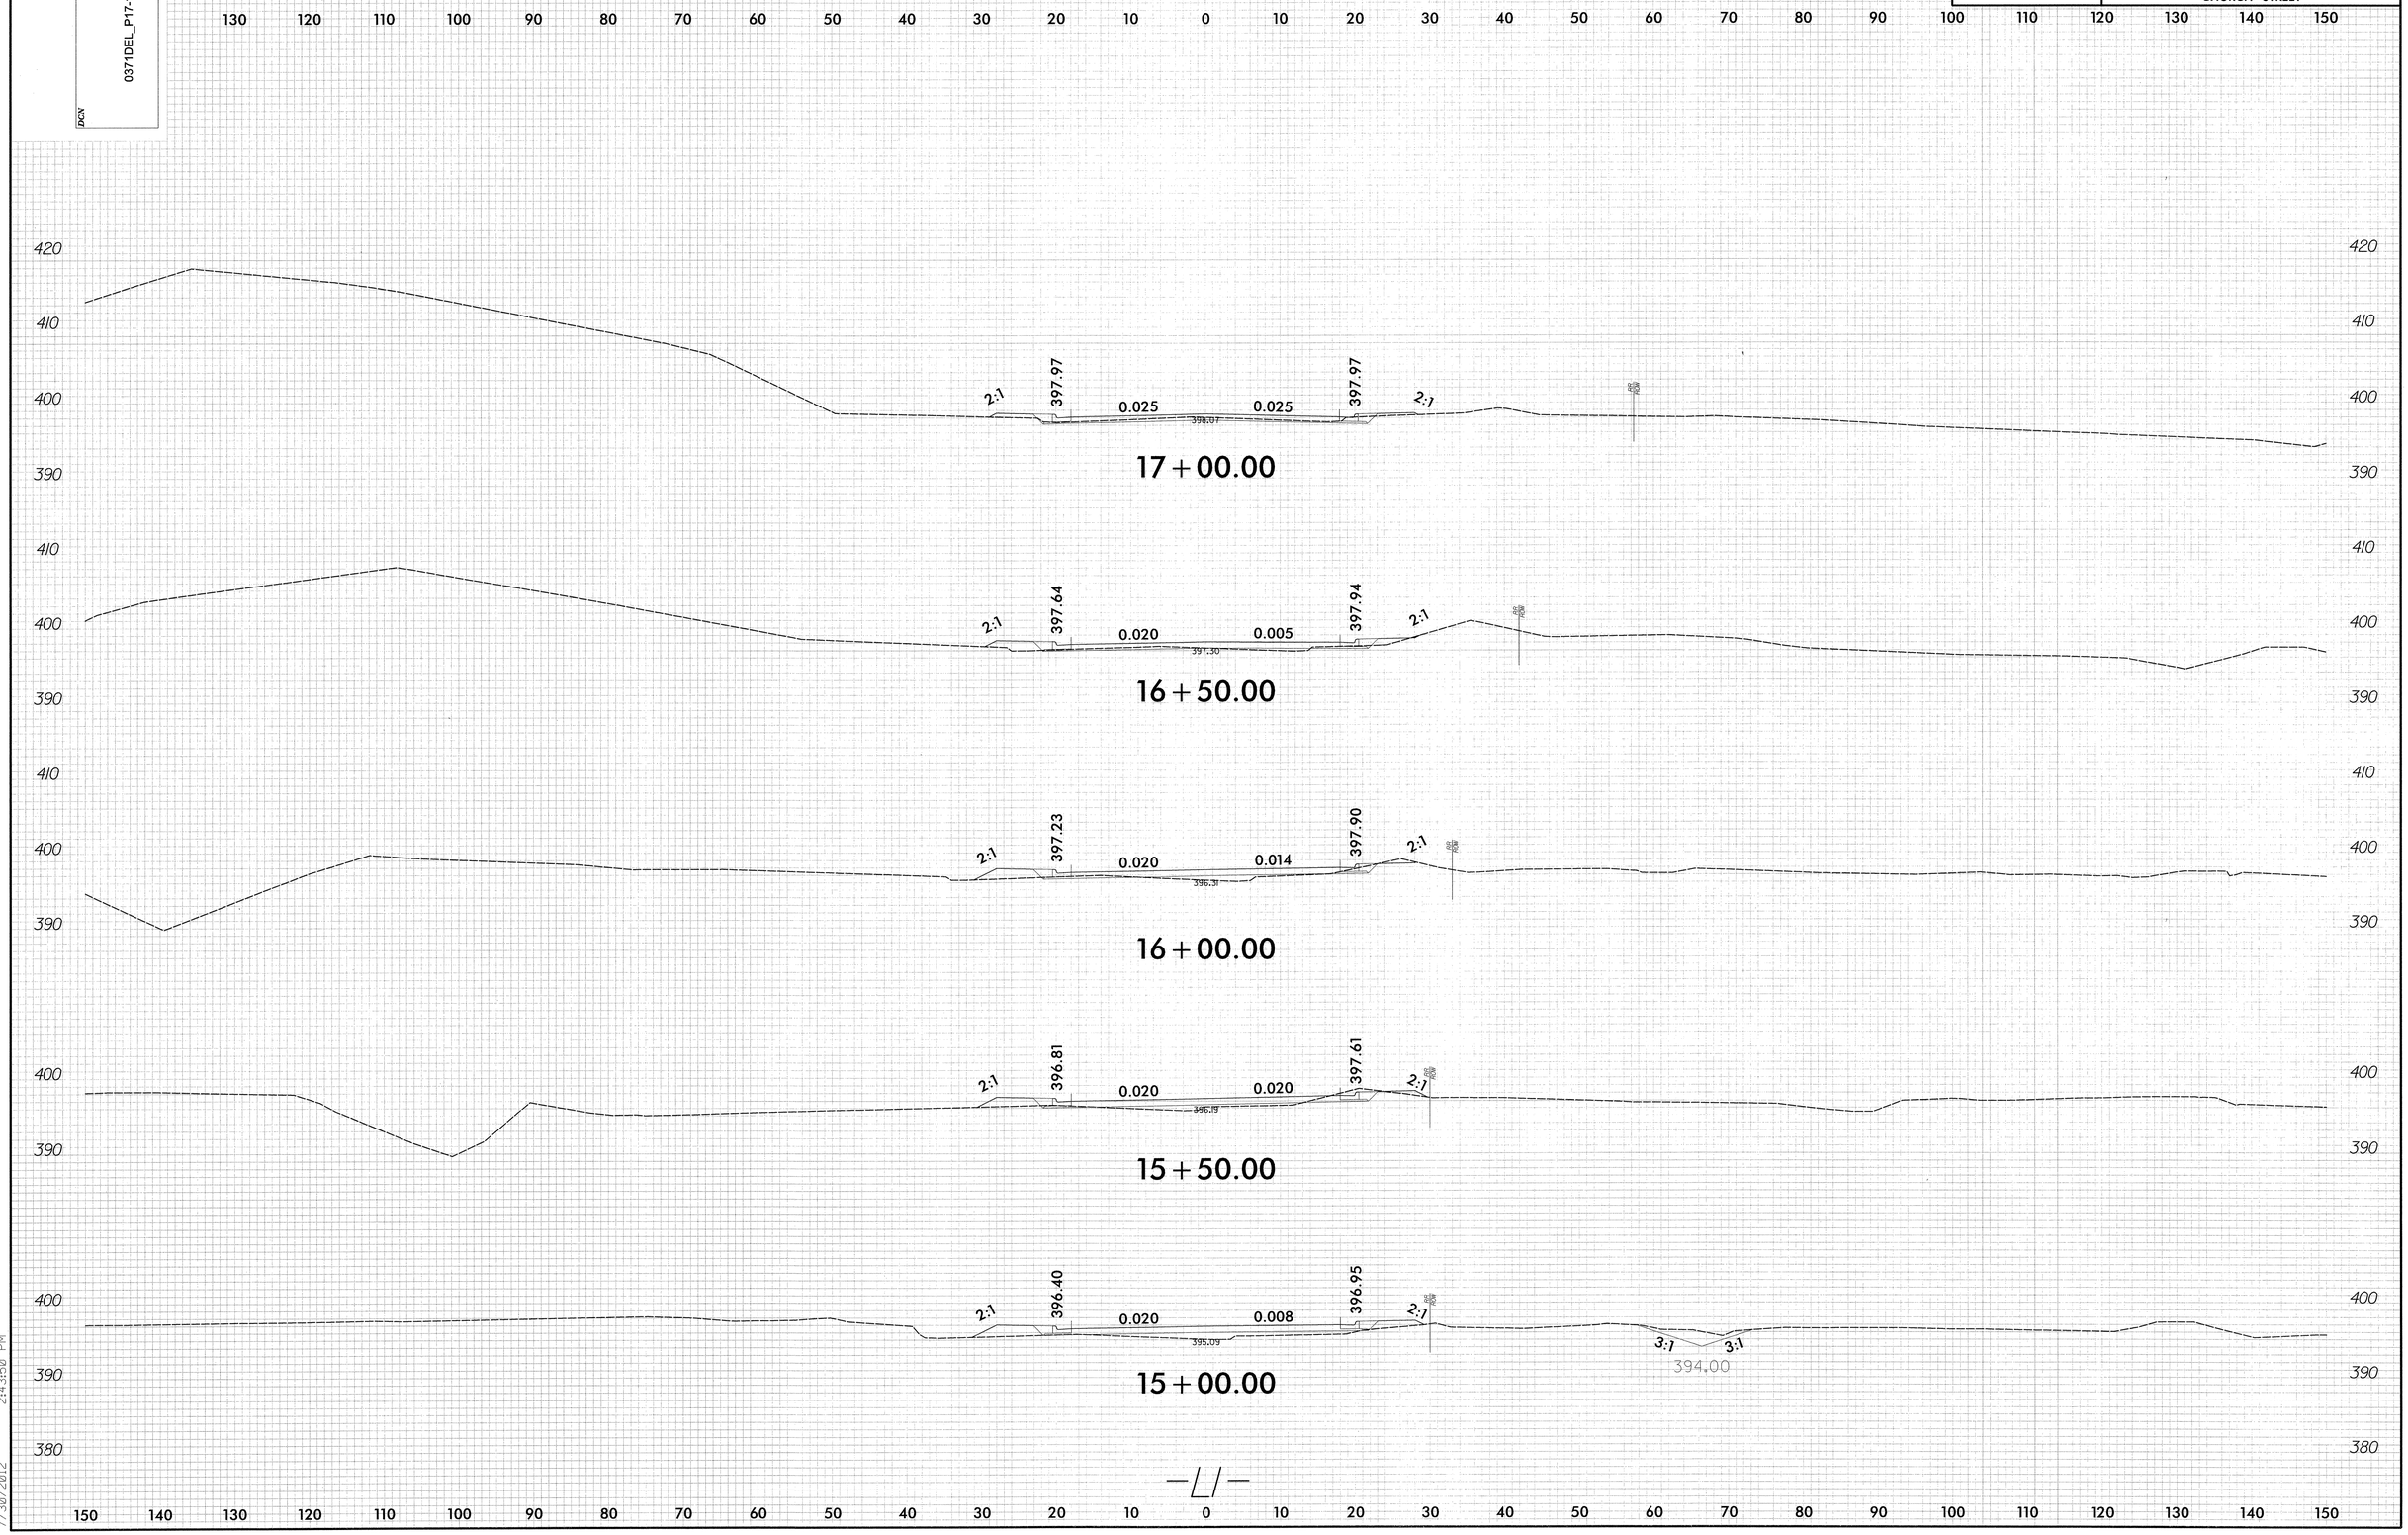

ph56855
f:\03-ch-ext\roadway\Xsc\Xpl\U-4716_xpl_L1.dgn
2:43:50 PM
7/30/2012

PROJ. REFERENCE NO.	SHEET NO.
U-4716B	X-4
CHURCH STREET	

0 5 10

DGN 0371DEL_P17-18

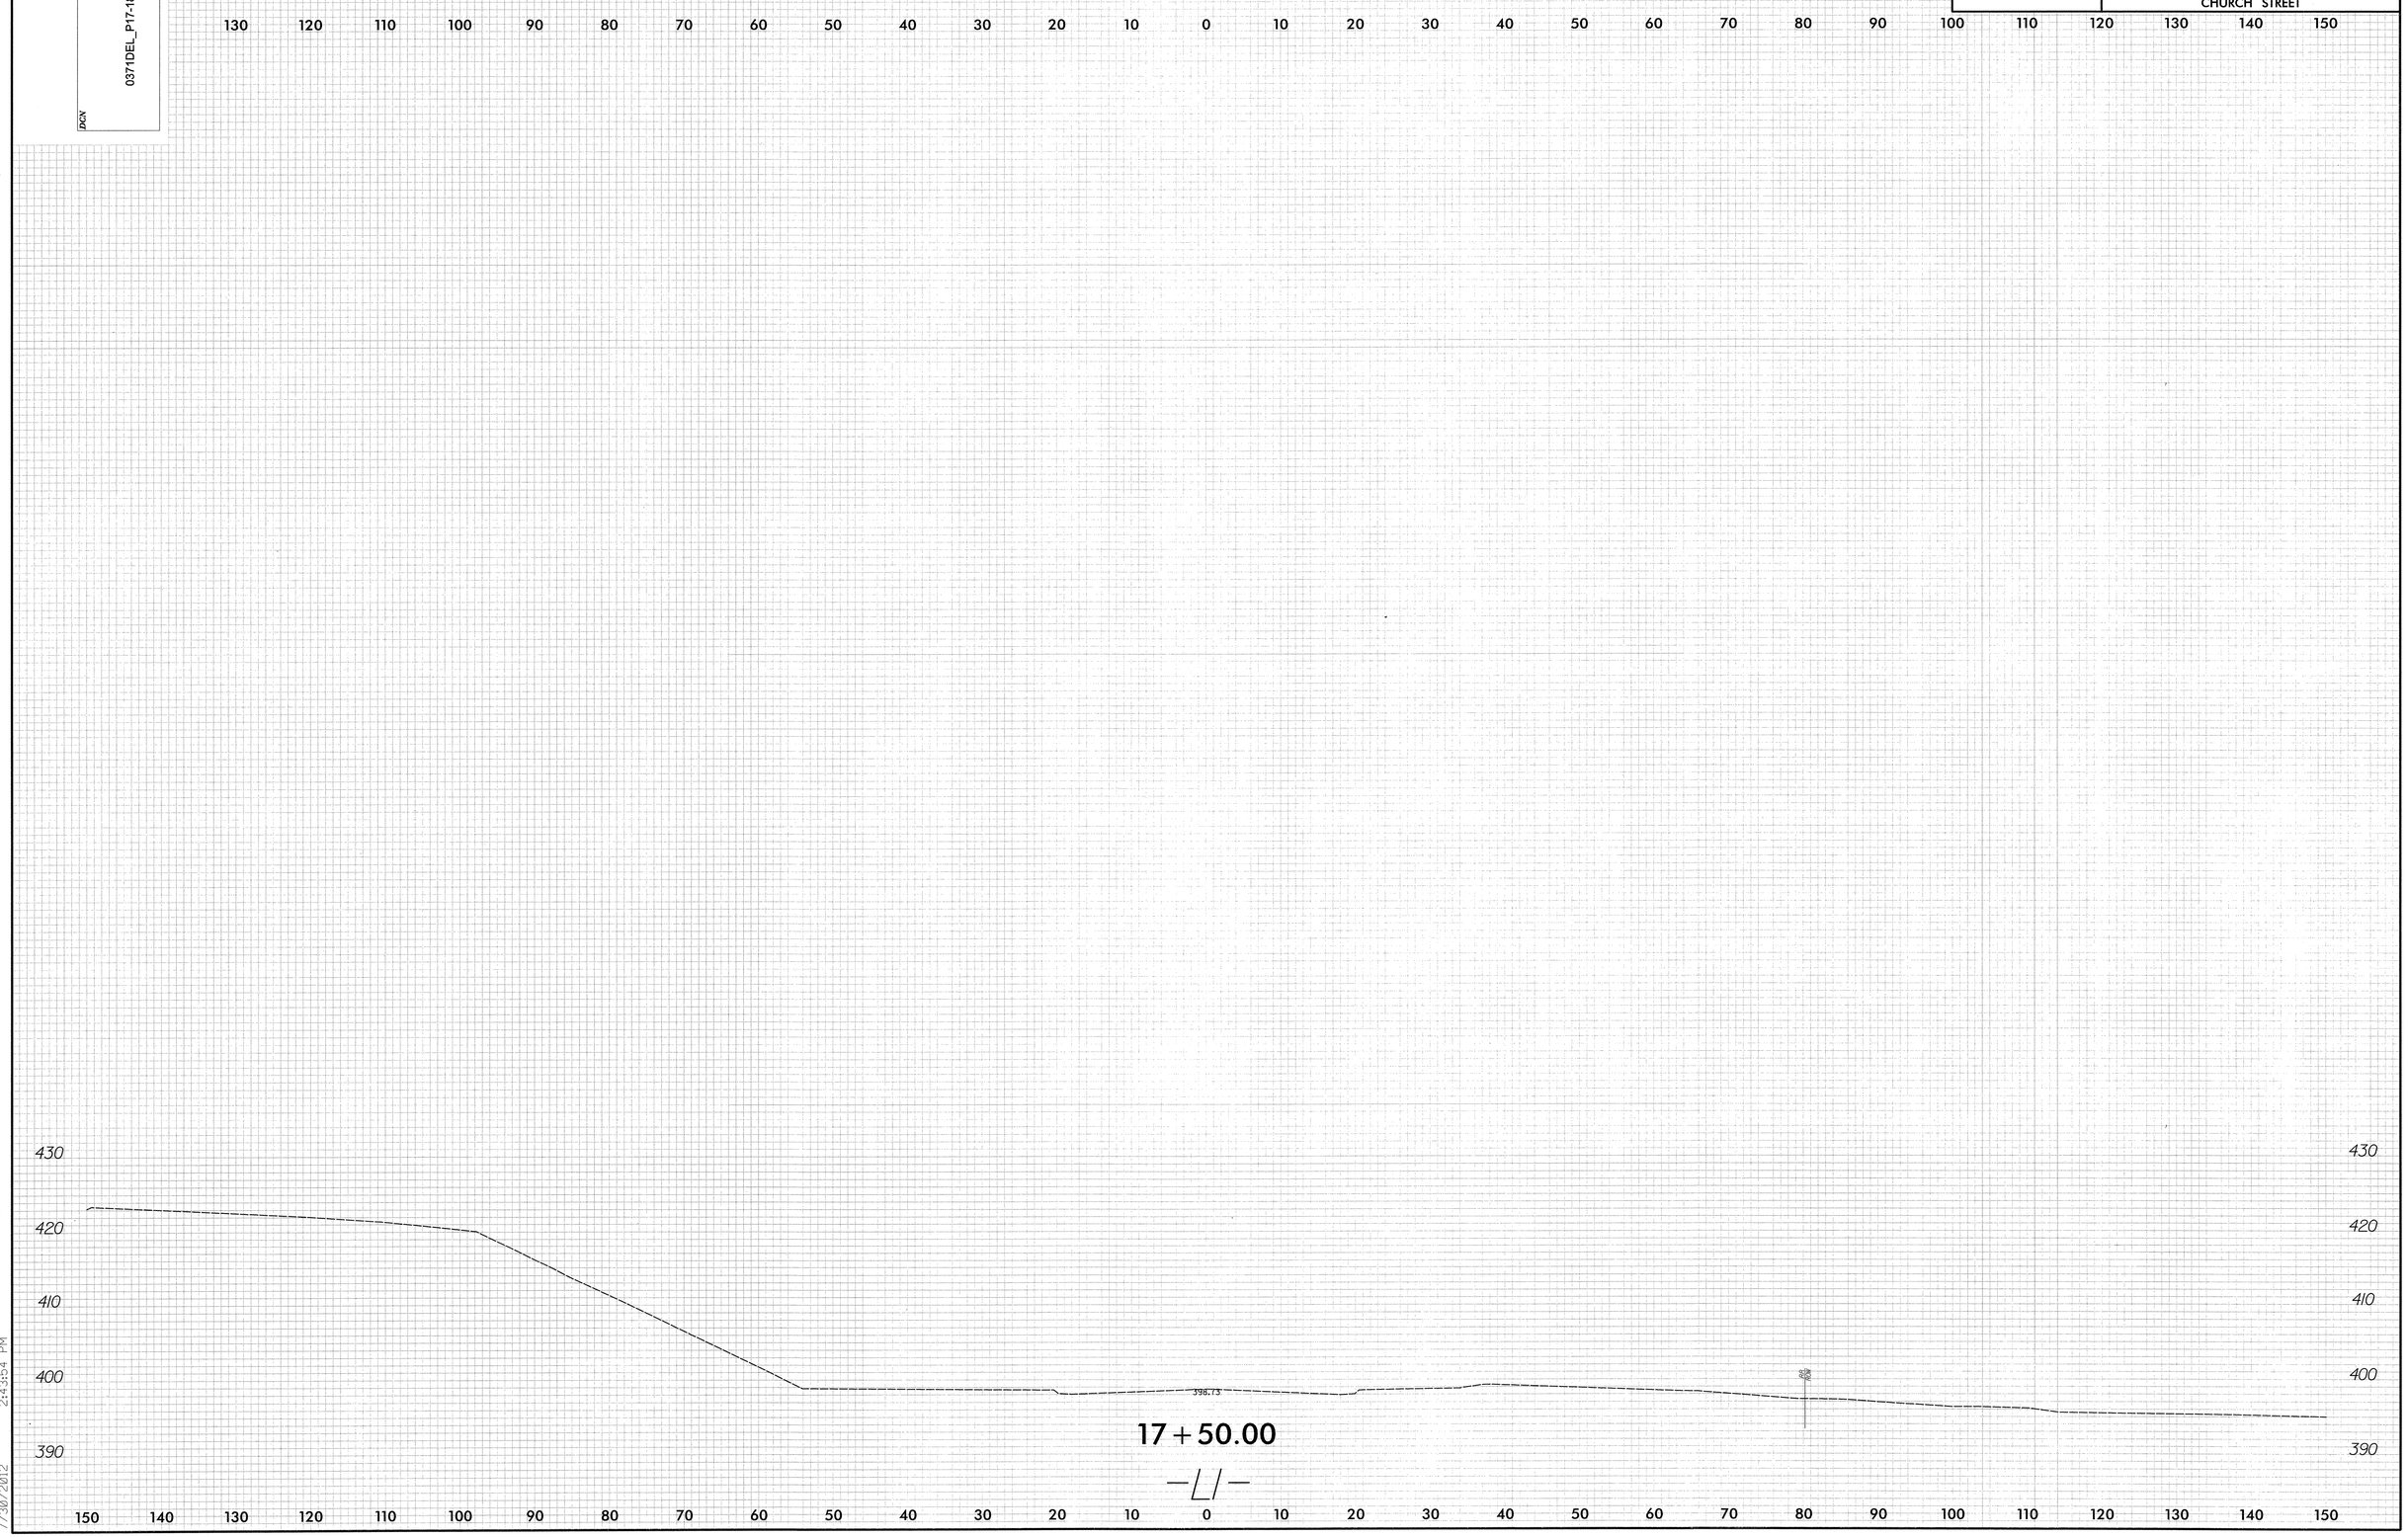

ph:56855
r:\03-ch-ext\roadway\Xsc\Xpl\U-4716_xpl_l1.dgn
7/30/2012 2:43:54 PM

PROJ. REFERENCE NO.	SHEET NO.
U-4716B	X-5
CHURCH STREET	

0371DEL_P17-18

DGN

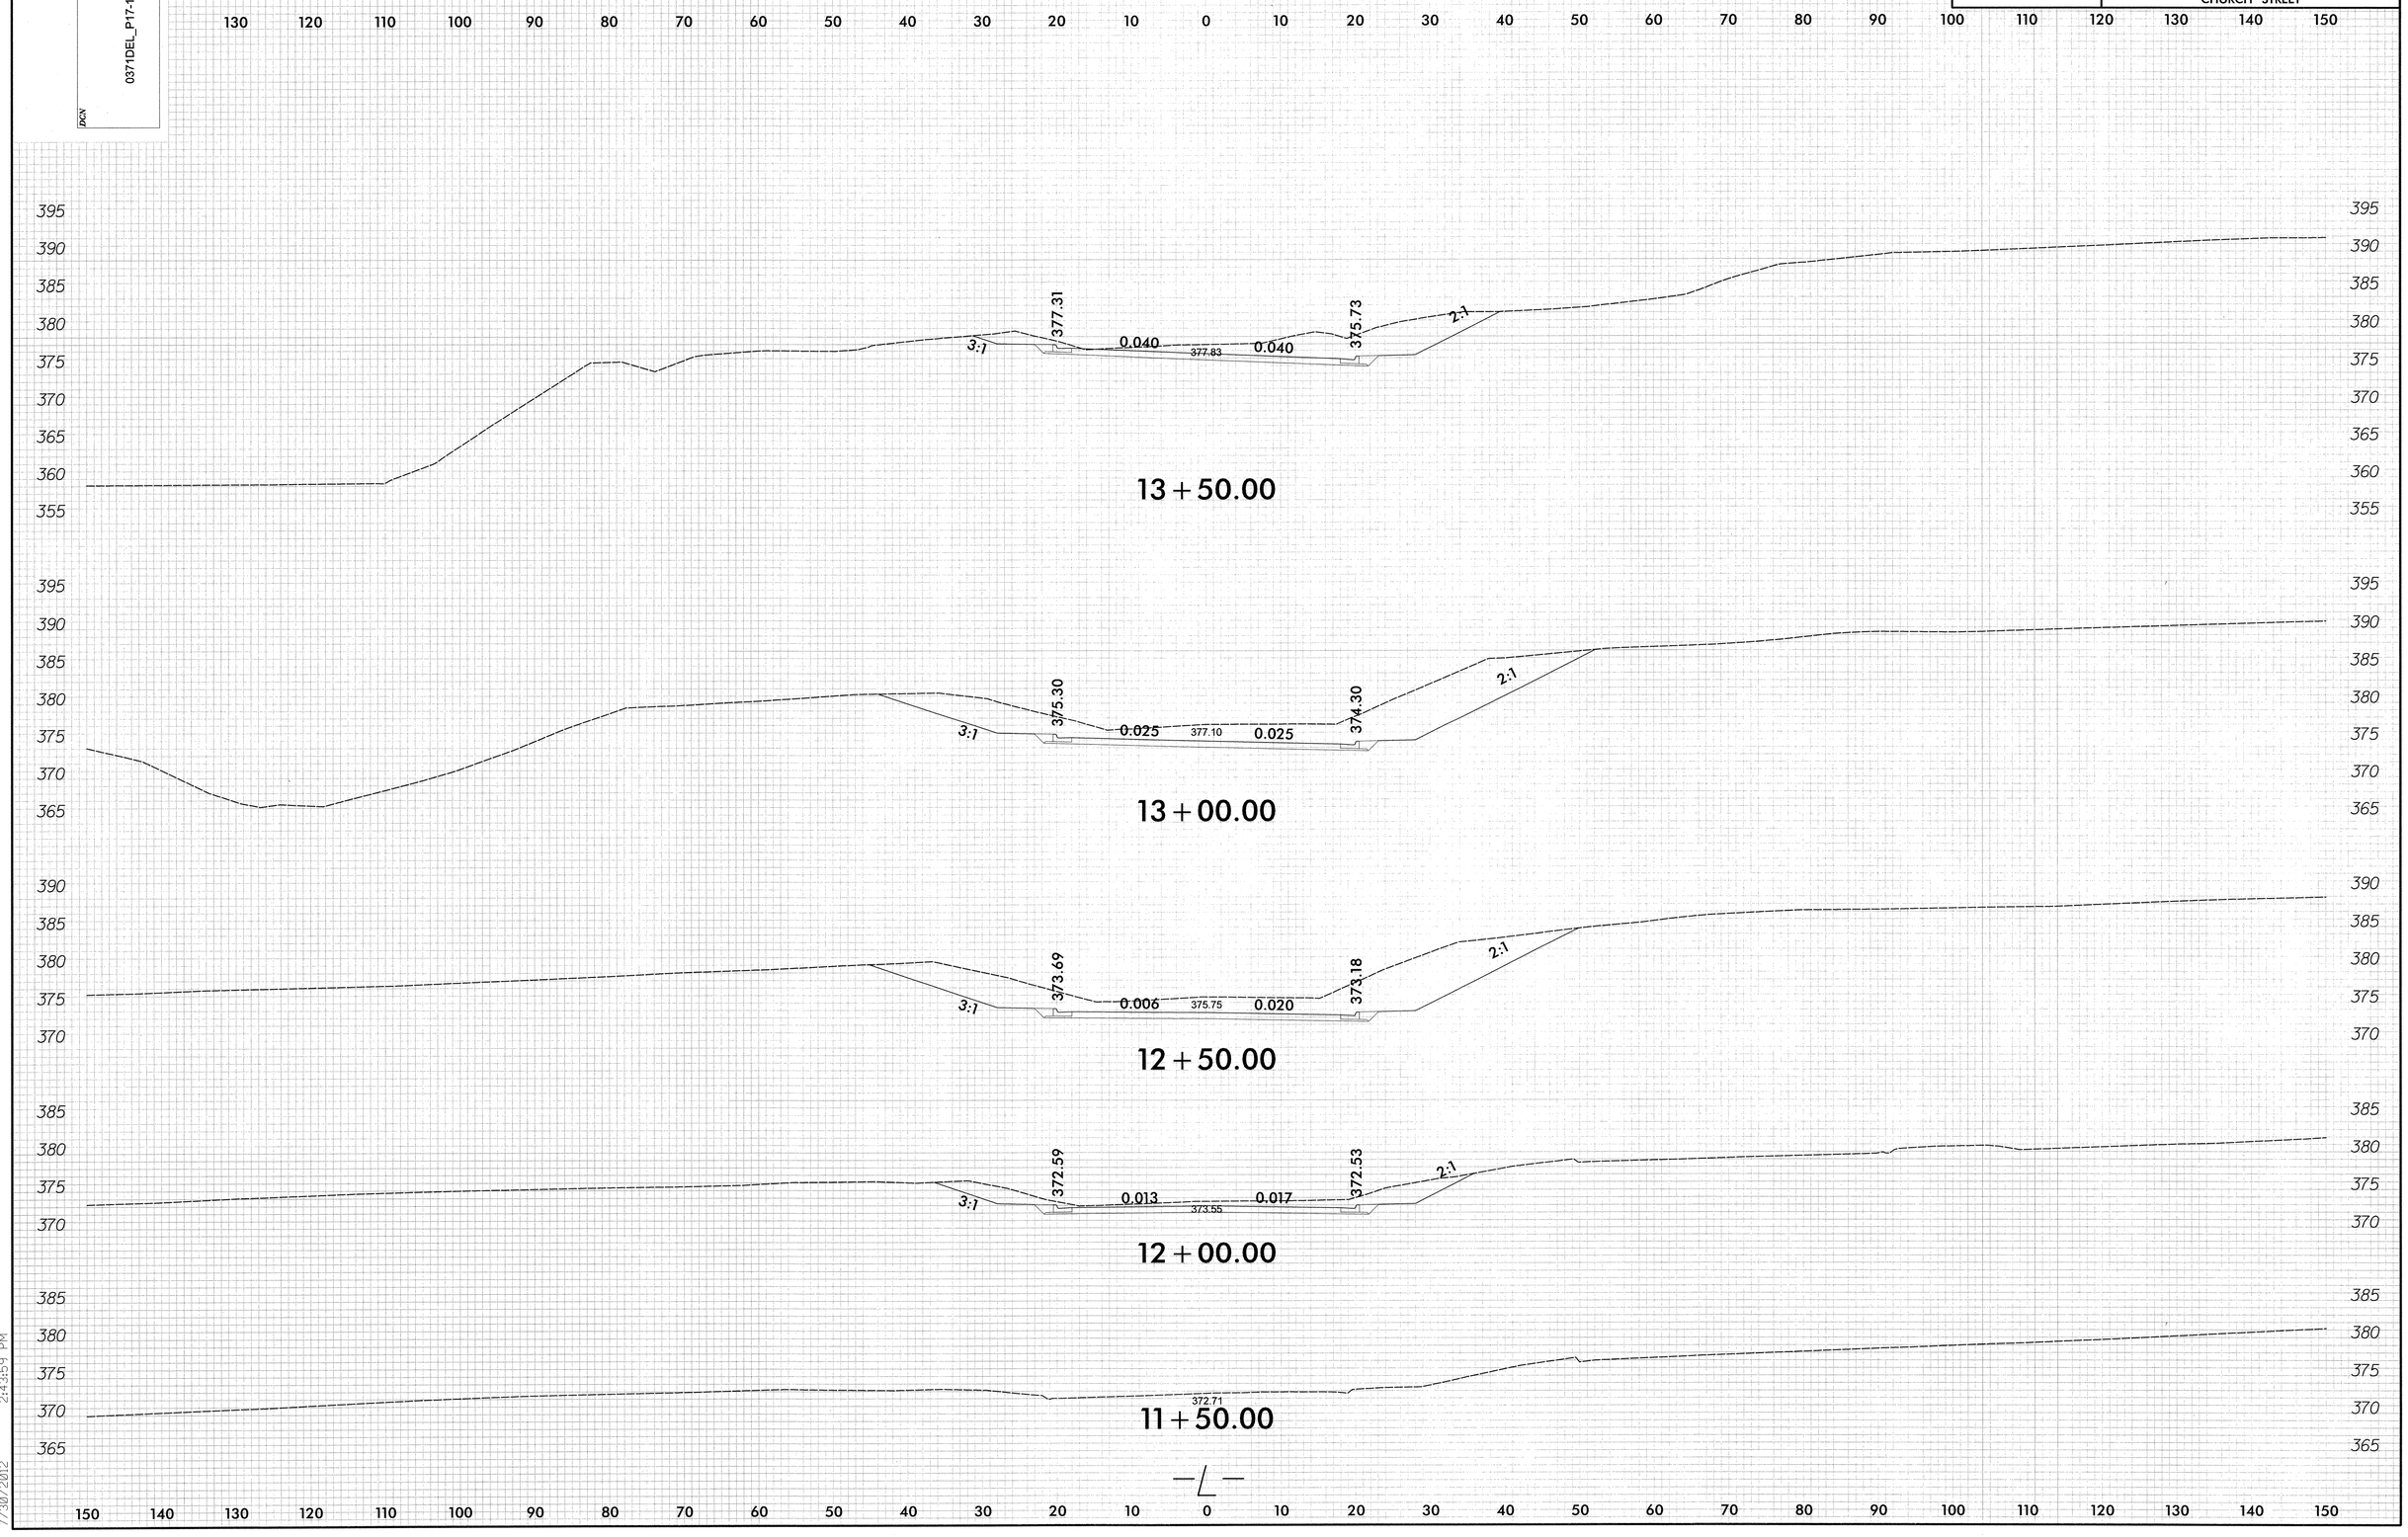

ph56855
r:\03-ch-ext\roadway\Xsc\Xpl\U-4716_xpl_L.dgn
7/30/2012 2:43:59 PM

PROJ. REFERENCE NO.	SHEET NO.
U-4716B	X-6
CHURCH STREET	

0 5 10

0371DEL_P17-18

DGN

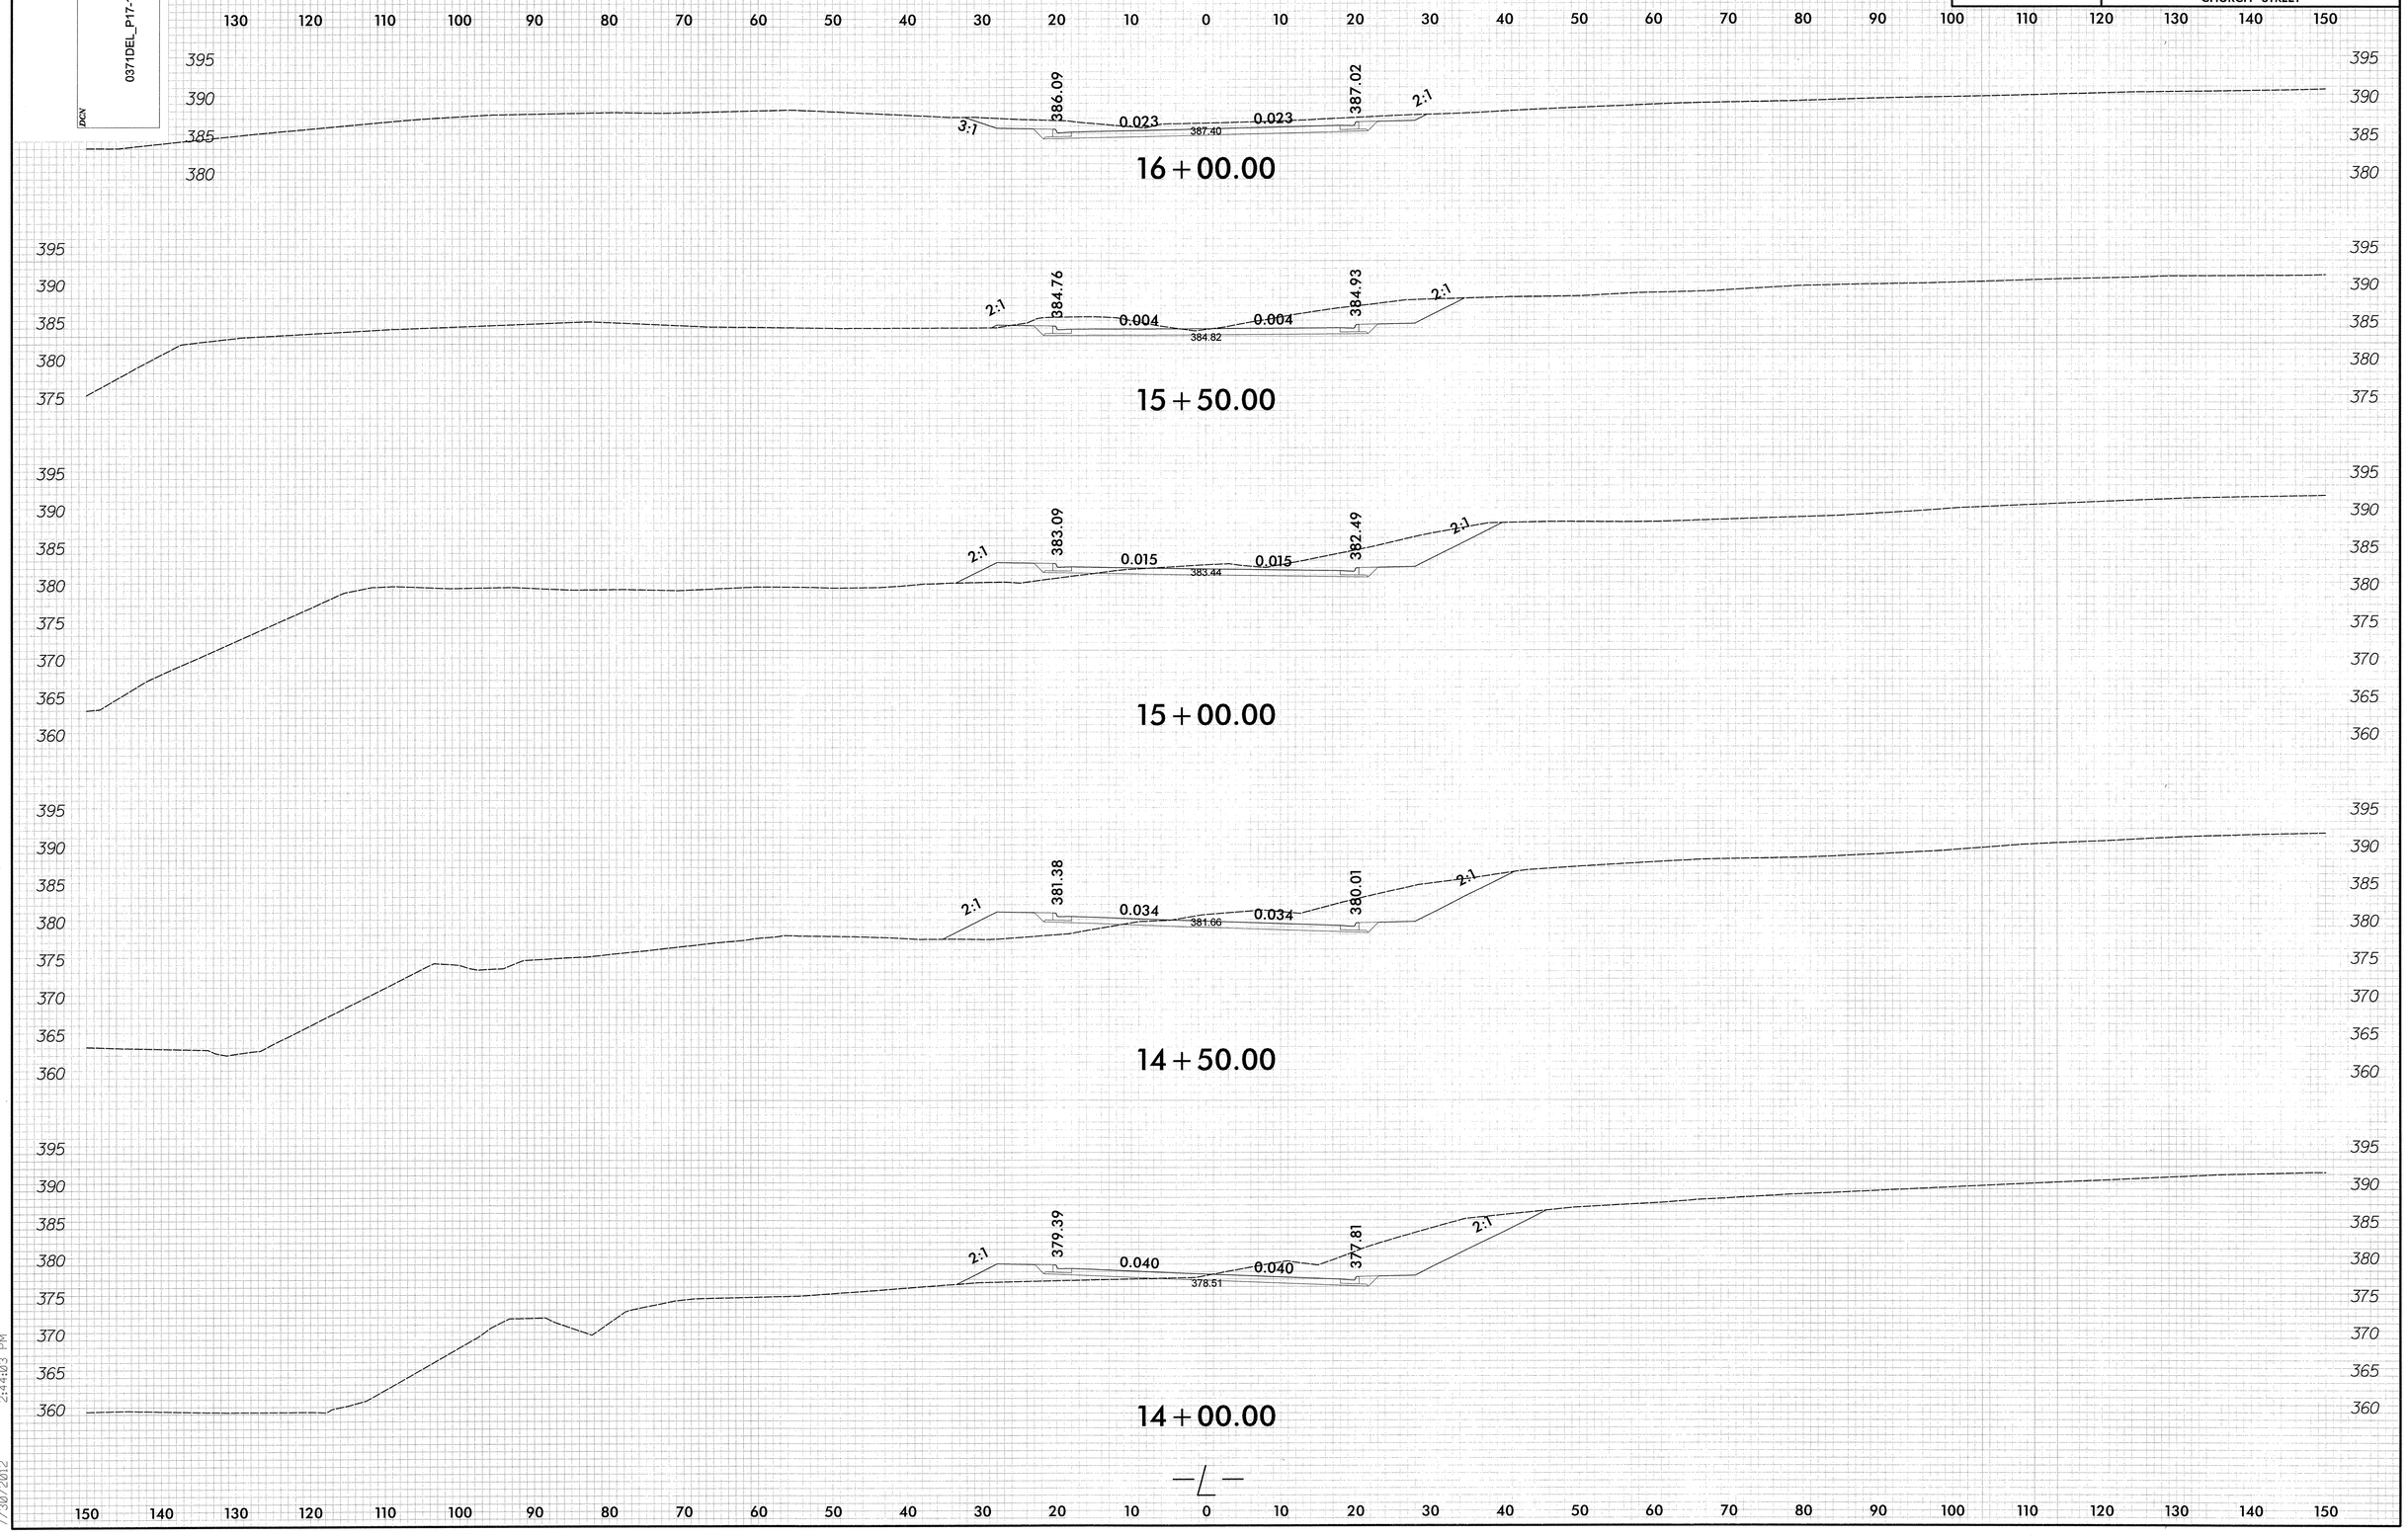

ph:56855
r:\03-ch-ext\roadway\Xsc\Xpl\U-4716_xpl_L.dgn
7/30/2012 2:44:03 PM

PROJ. REFERENCE NO.	SHEET NO.
U-4716B	X-7
CHURCH STREET	

0 5 10

0371DEL_P17-18

DGN

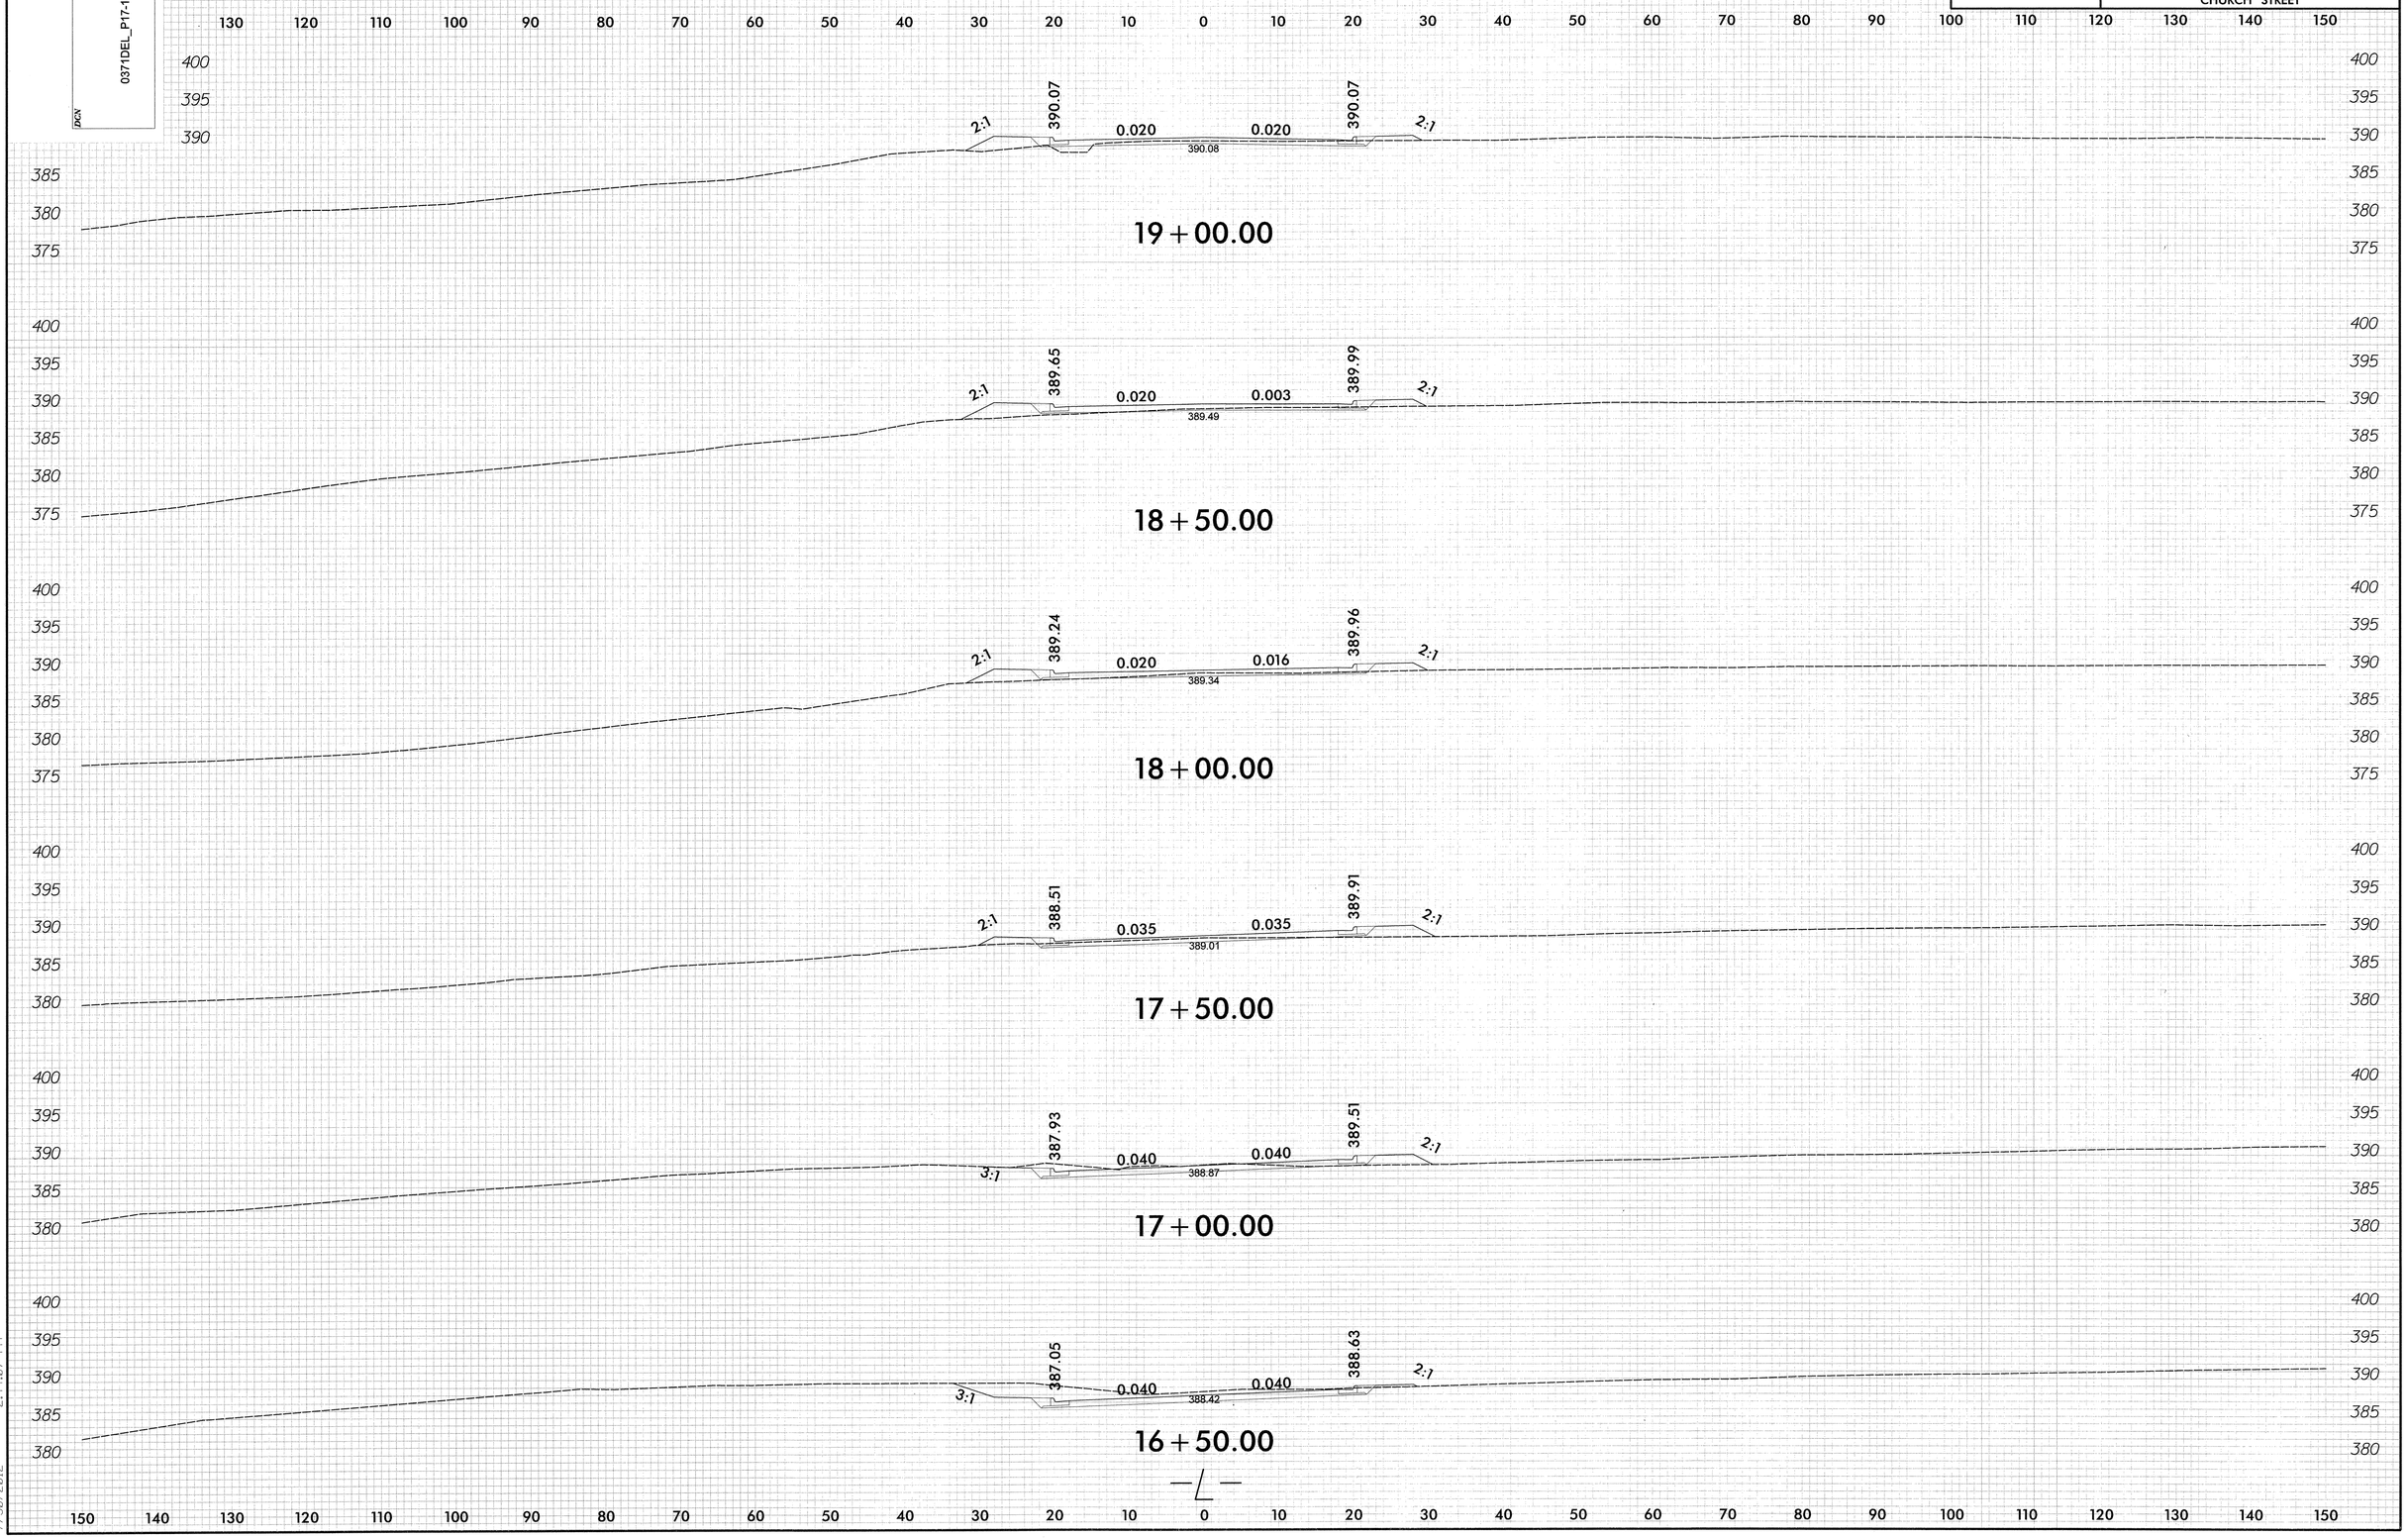

ph56855
f:\03-ch-ext\roadway\Xsc\Xpl\U-4716_xpl_L.dgn
7/30/2012 2:44:07 PM

PROJ. REFERENCE NO.	SHEET NO.
U-4716B	X-8
CHURCH STREET	

0 5 10

0371DEL_P17-18

DGN

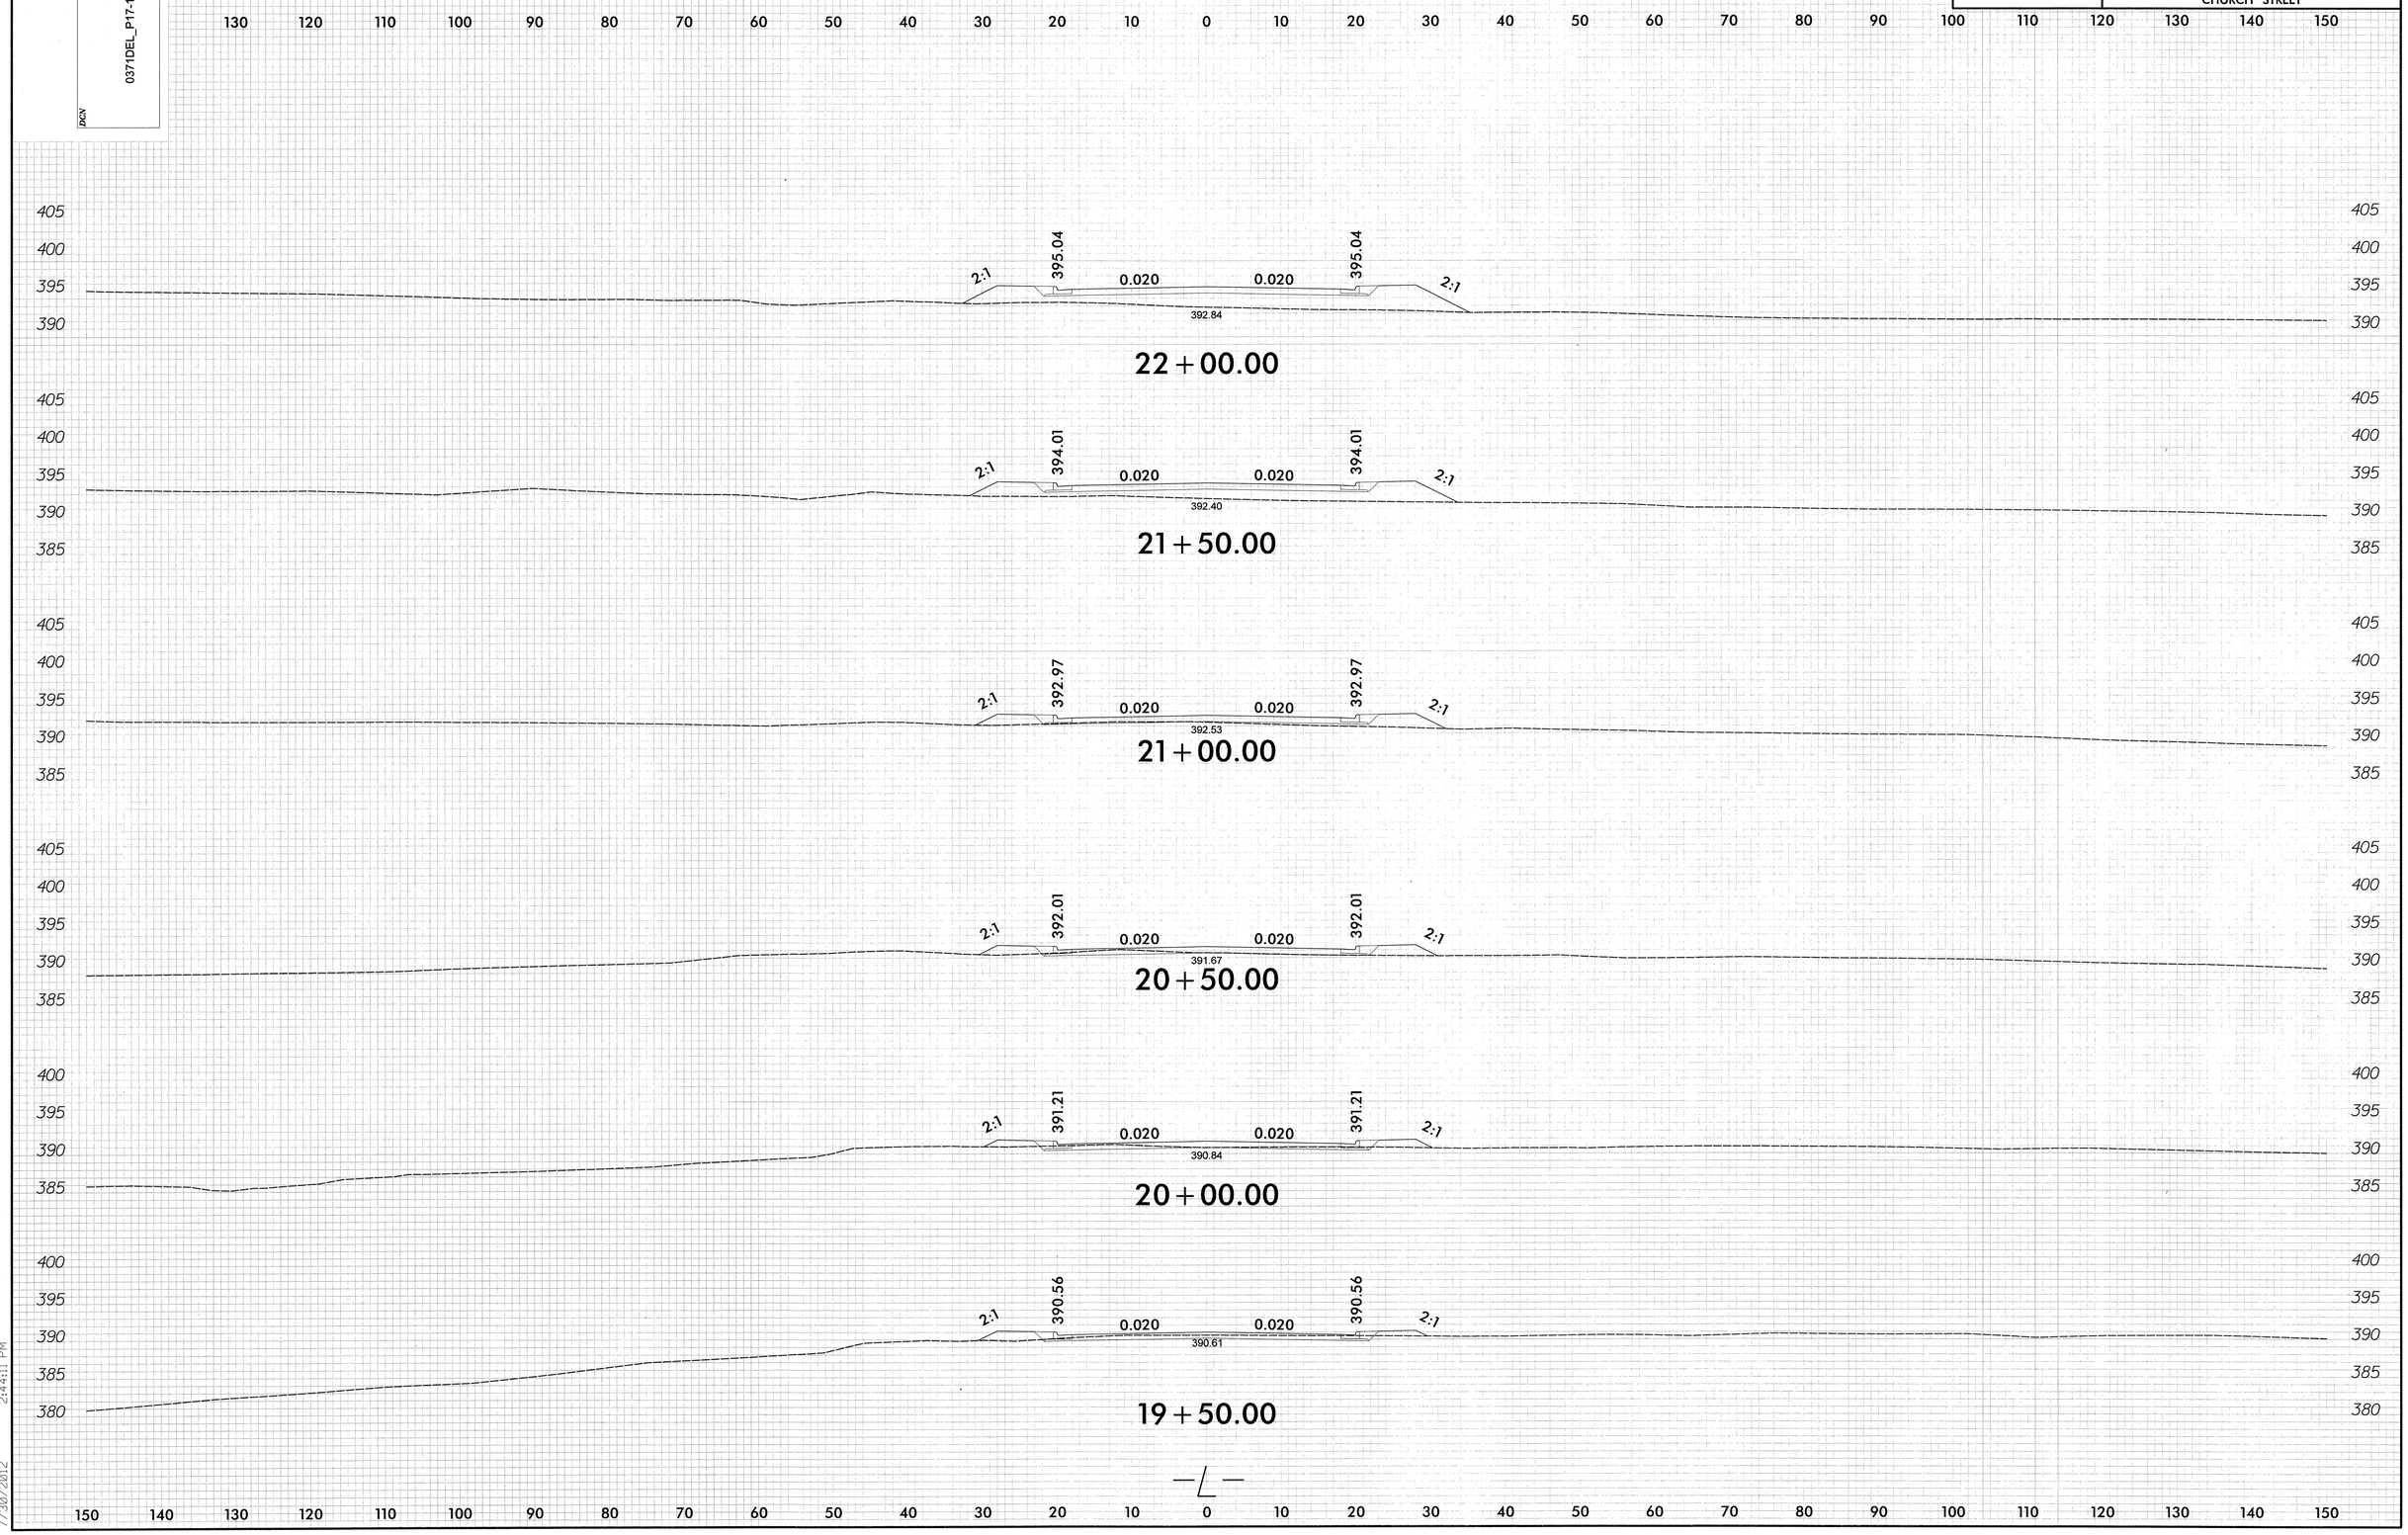

ph56855
r:\03-ch-ext\roadway\Xsc\Xpl\U-4716_xpl_L.dgn
2:44:11 PM
7/30/2012

PROJ. REFERENCE NO.	SHEET NO.
U-4716B	X-9
CHURCH STREET	

0 5 10

0371DEL_P17-18

DGN

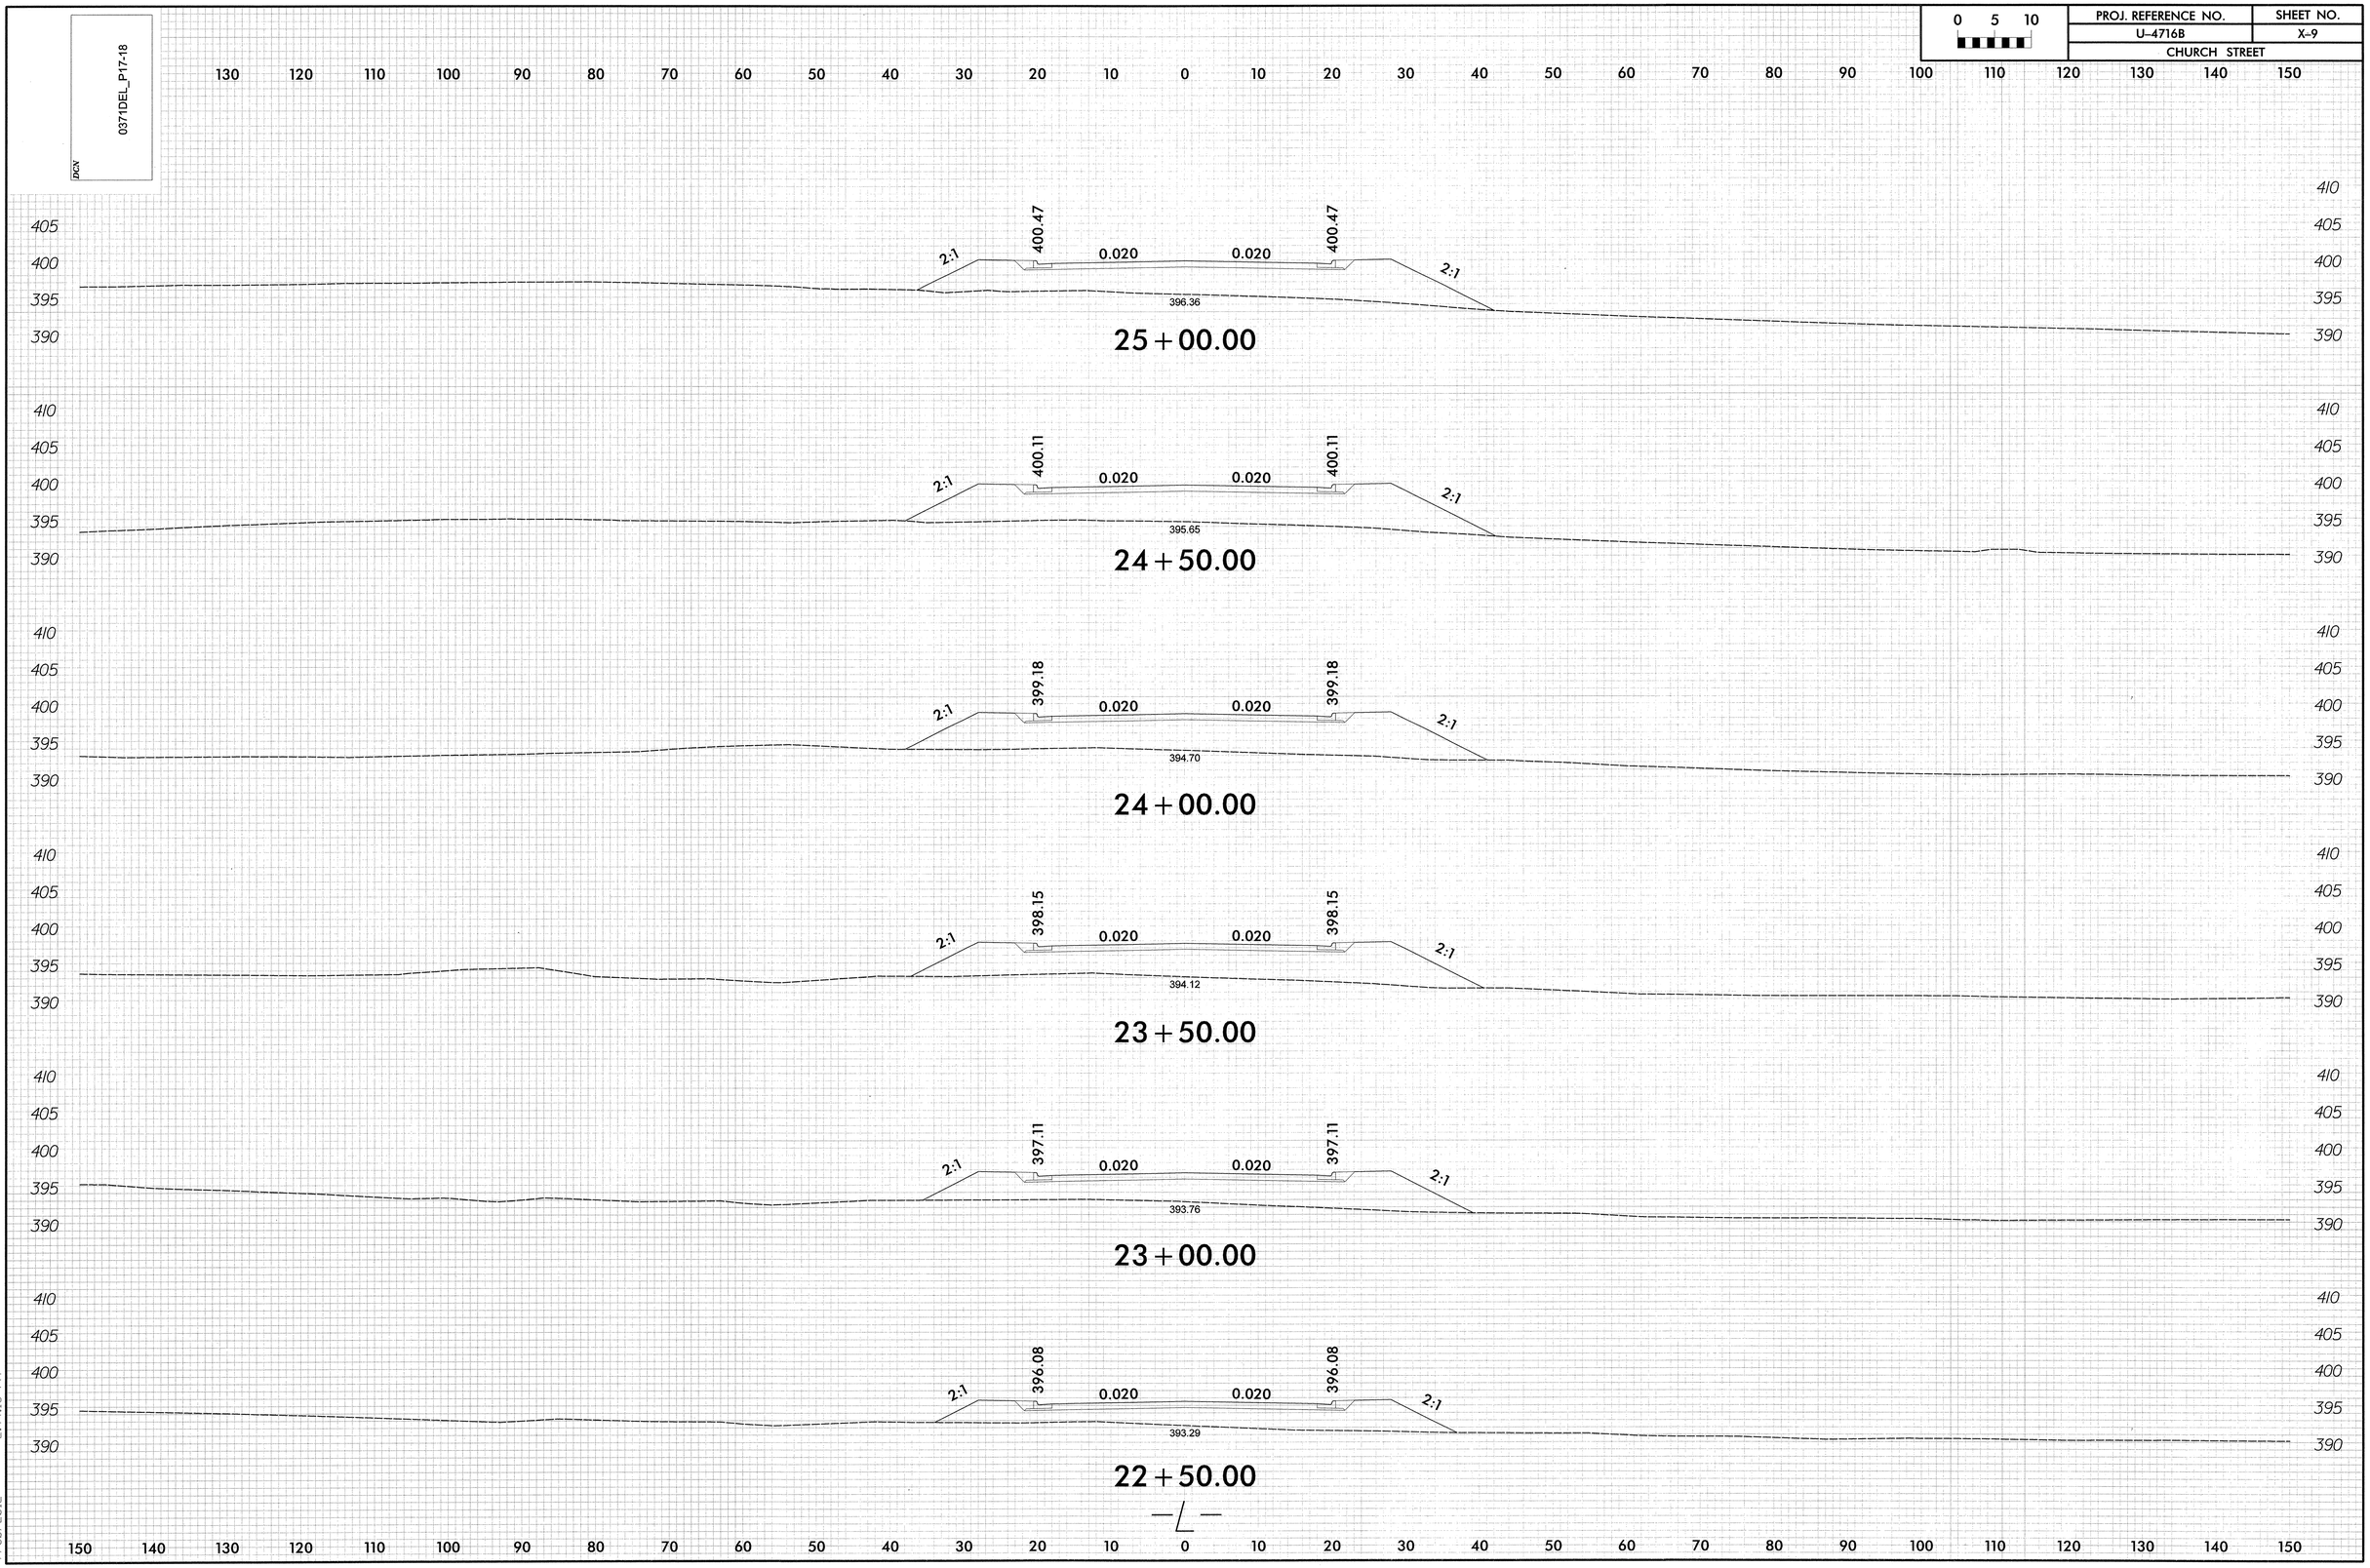

ph:56855
r:\03-ch-ext\roadway\Xsc\Xpl\U-4716_xpl_L.dgn
7/30/2012 2:44:15 PM

PROJ. REFERENCE NO.	SHEET NO.
U-4716B	X-10
CHURCH STREET	

0 5 10

0371DEL_P17-18

DGN

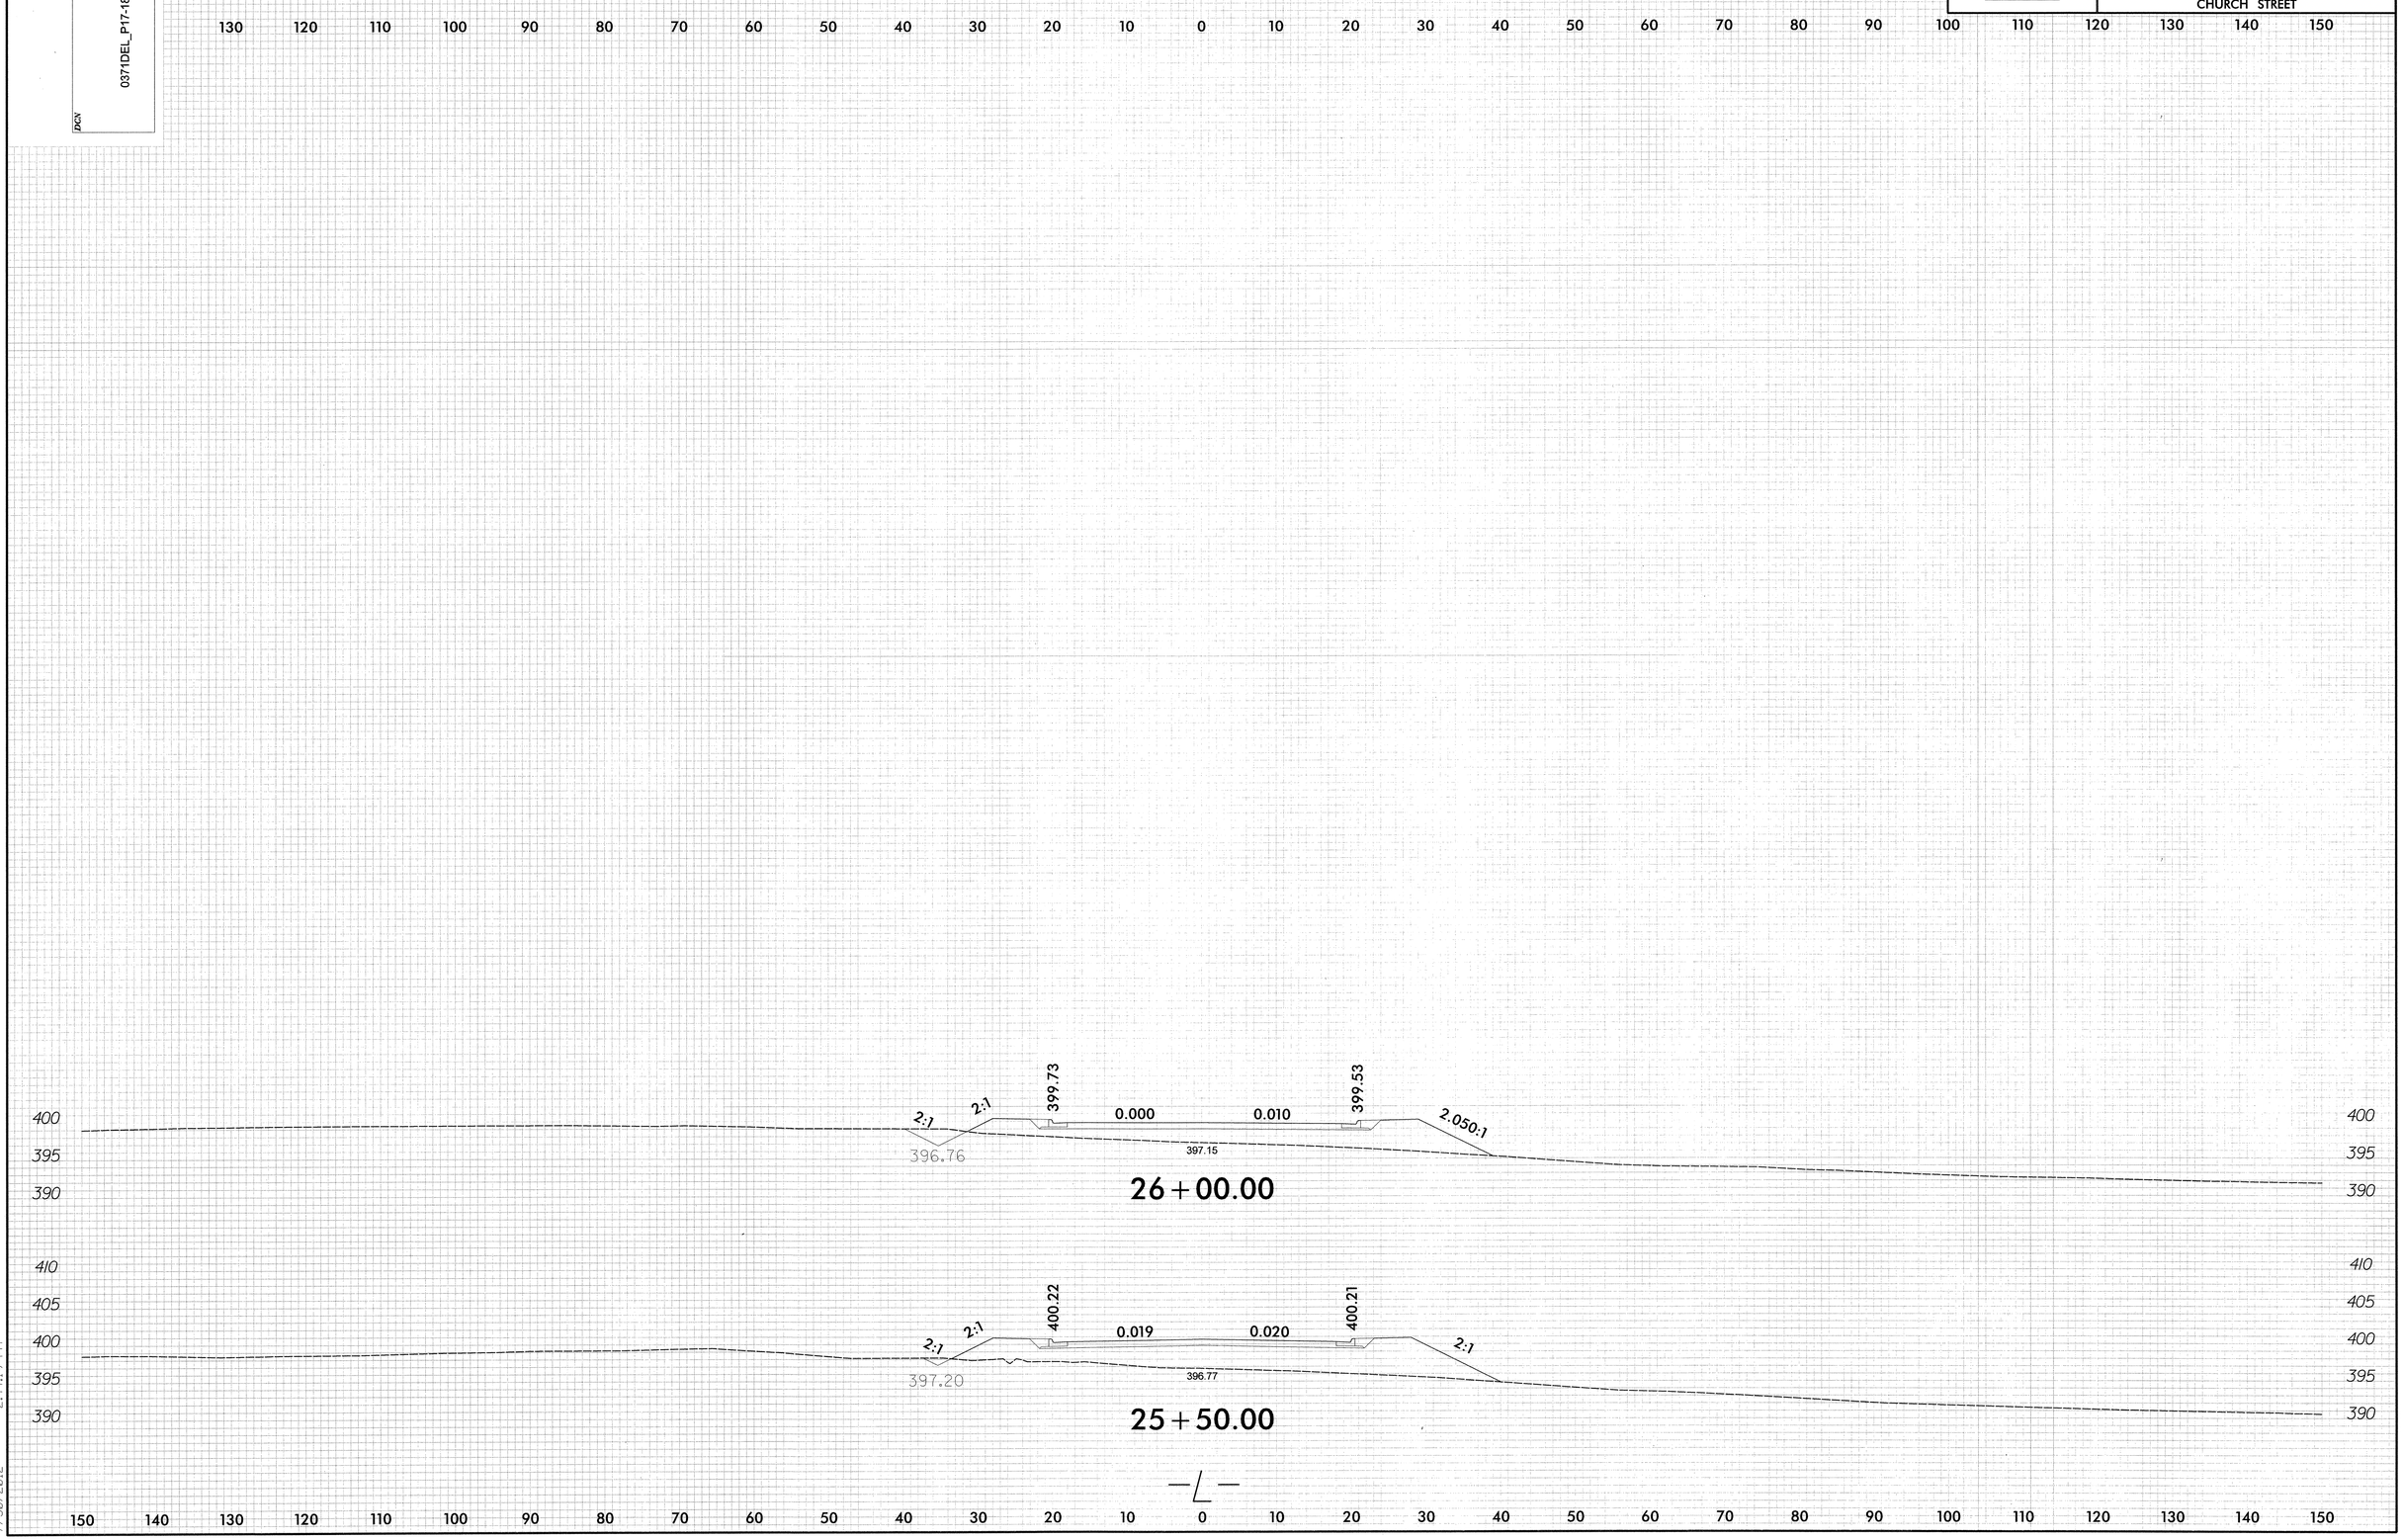

ph56855
r:\03-ch-ext\roadway\Xsc\Xpl\U-4716_xpl_1.dgn
7/30/2012 2:44:19 PM

PROJ. REFERENCE NO.	SHEET NO.
U-4716B	X-11
HOPSON ROAD	

0 5 10

0371DEL_P17-18

DGN

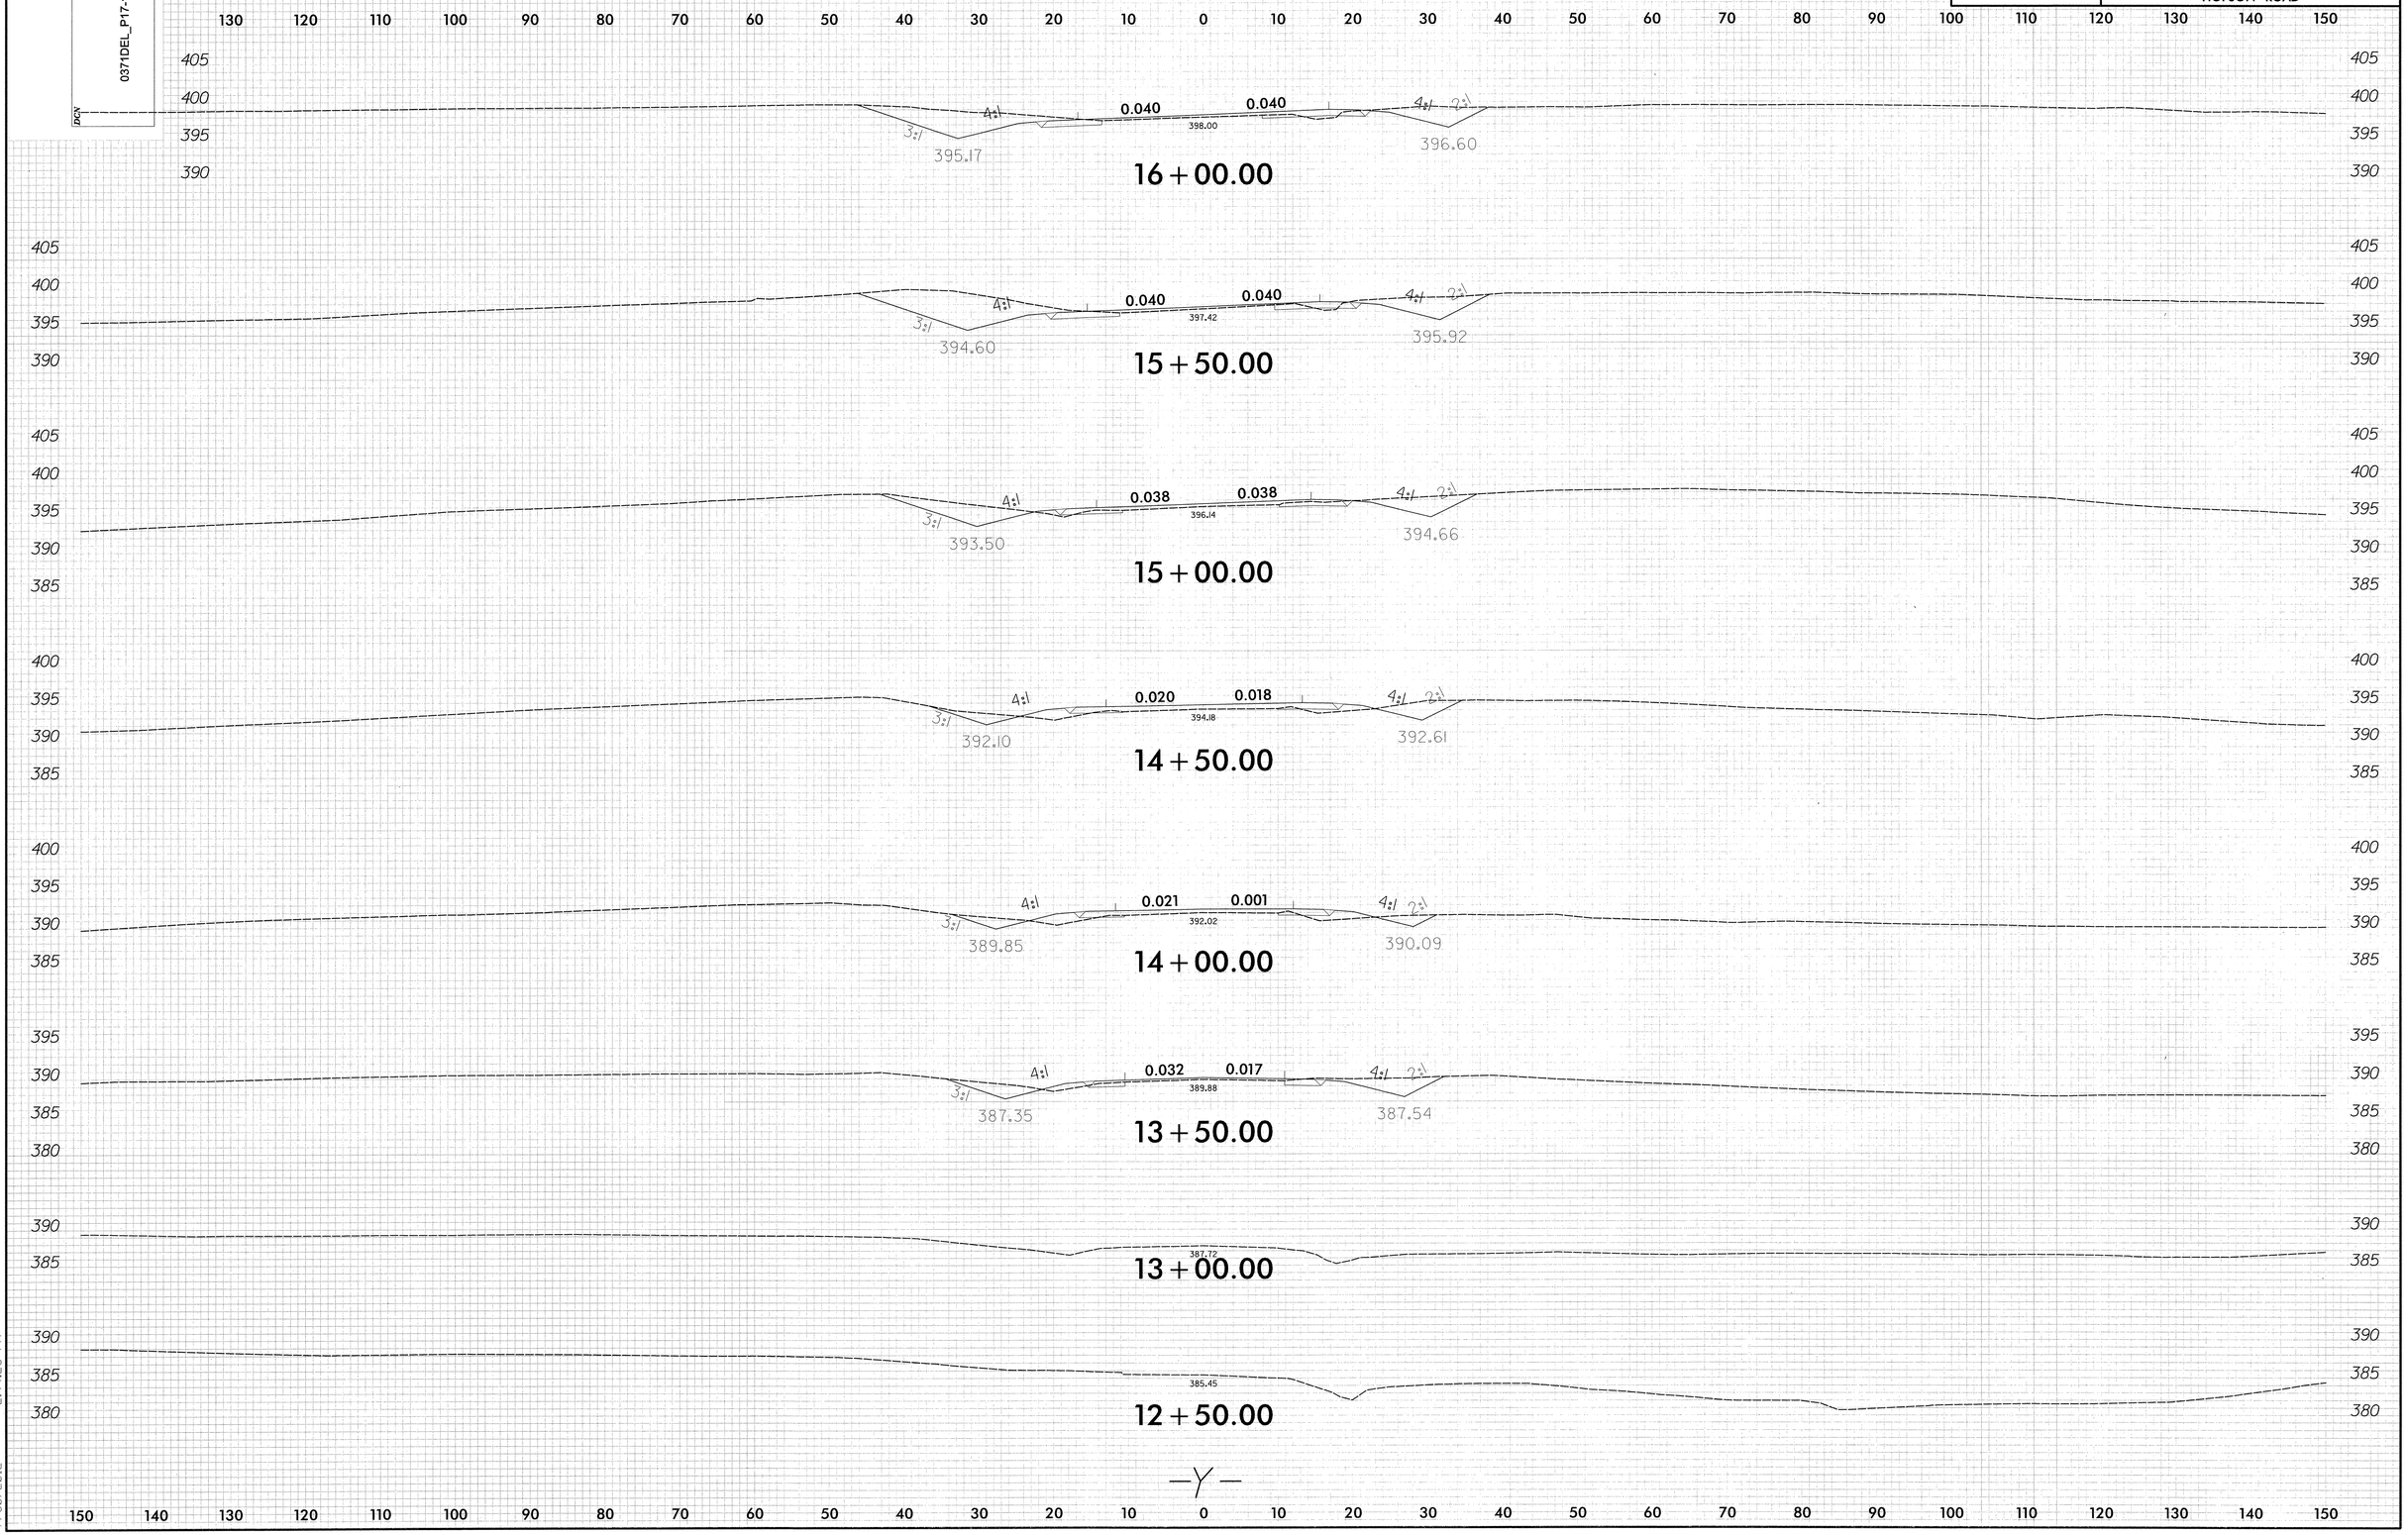

ph56855
r:\03-ch-ext\roadway\Xsc\Xpl\U-4716_xpl_Y.dgn
7/30/2012 2:44:28 PM

PROJ. REFERENCE NO.	SHEET NO.
U-4716B	X-12
HOPSON ROAD	

0 5 10

DGN 0371DEL_P17-18

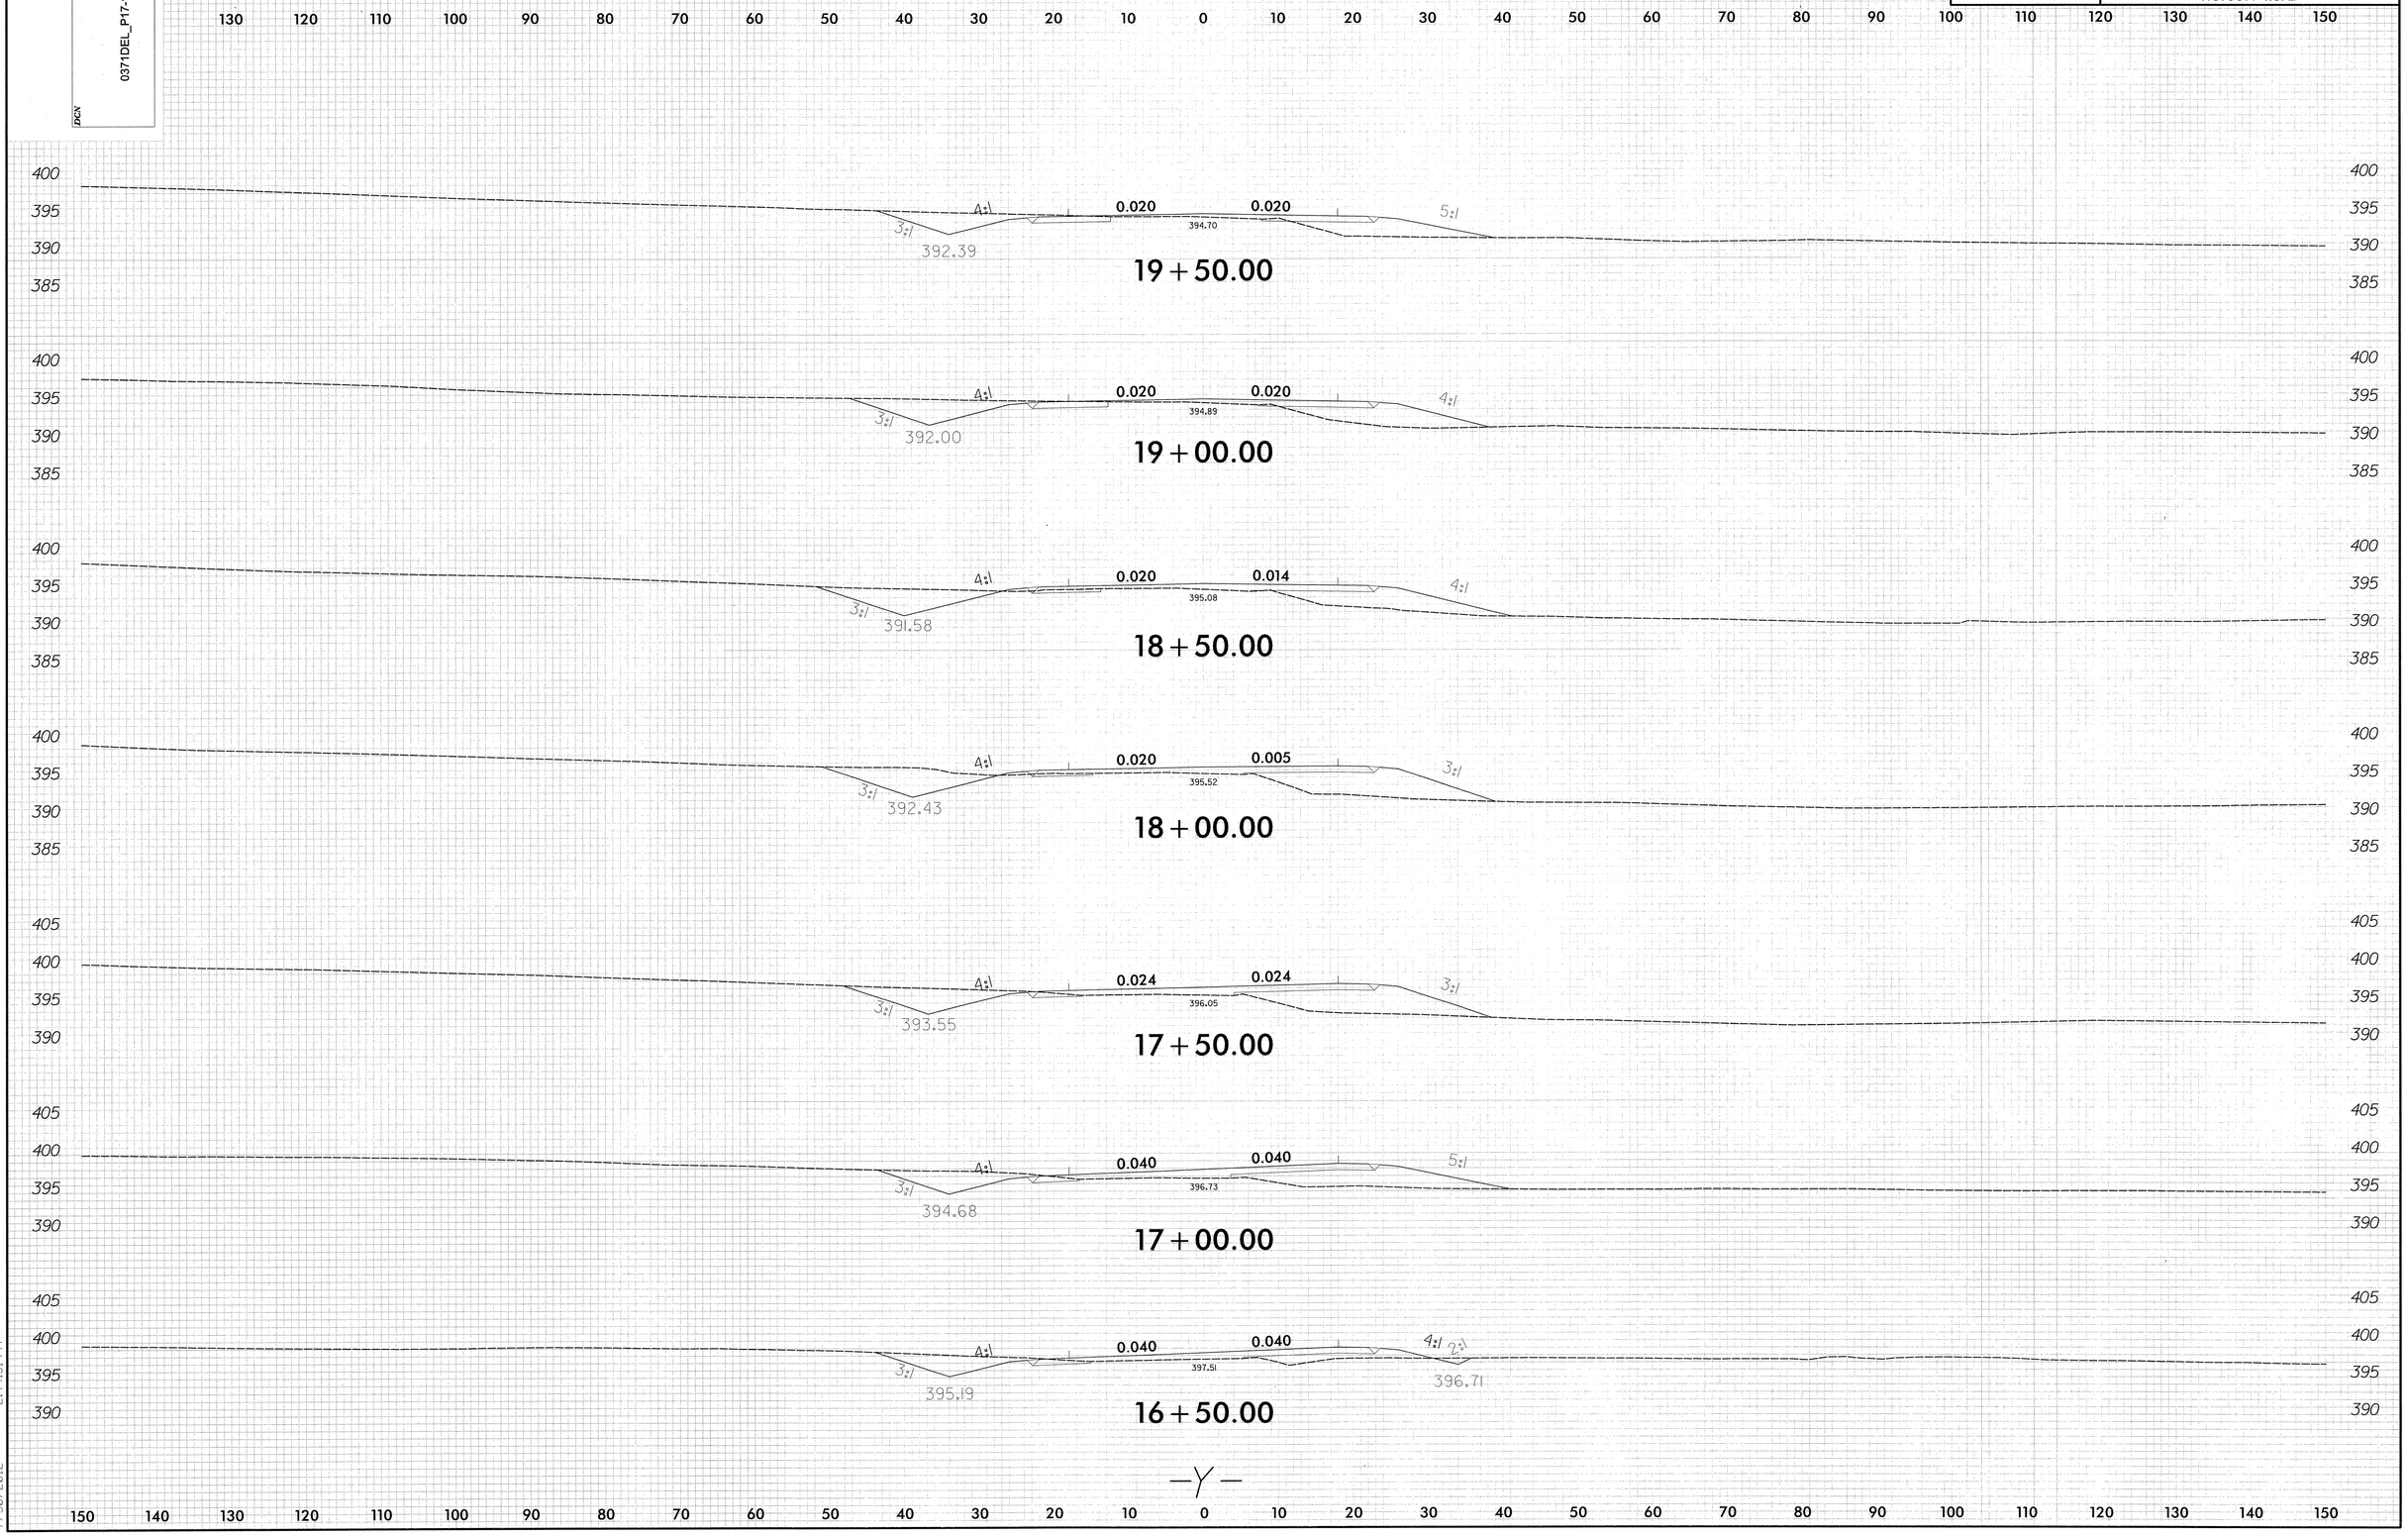

ph56855
r:\03-ch-ext\roadway\Xsc\Xpl\U-4716_xpl_Y.dgn
7/30/2012 2:44:31 PM

PROJ. REFERENCE NO.	SHEET NO.
U-4716B	X-13
HOPSON ROAD	

0 5 10

0371DEL_P17-18

DGN

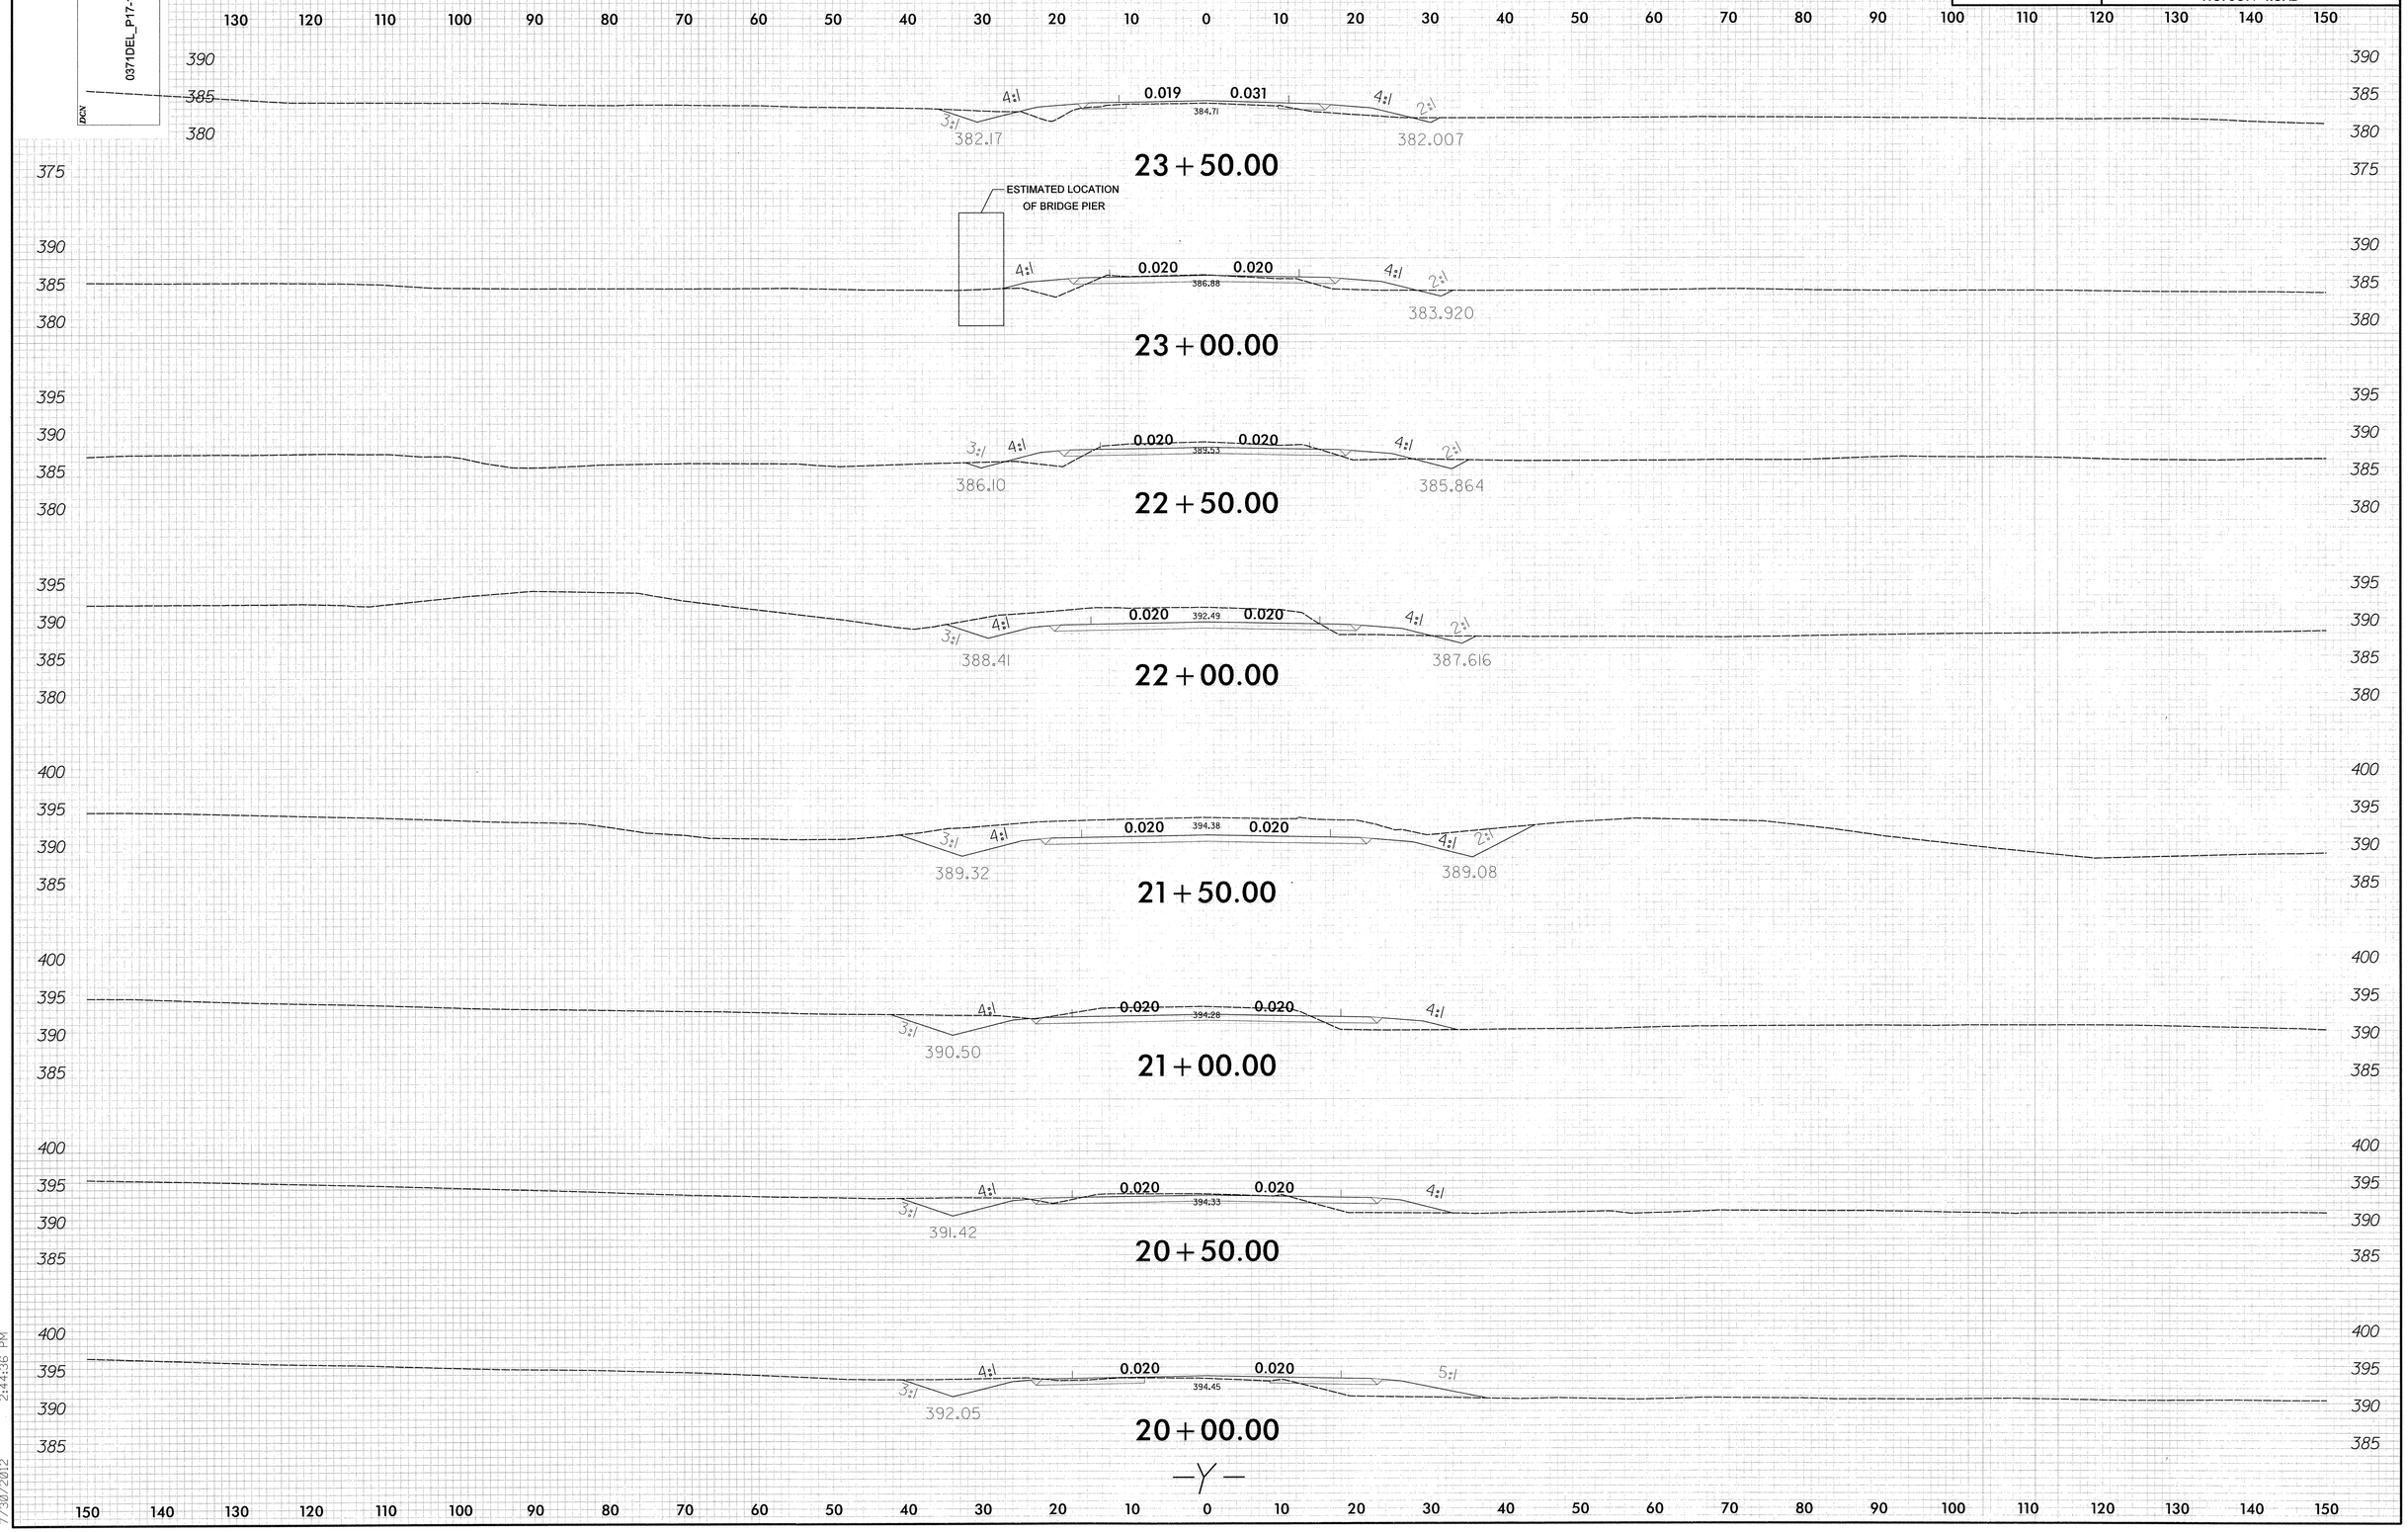

ph:56855
r:\03-ch-ext\roadway\Xsc\Xpl\U-4716_xpl_Y.dgn
7/30/2012 2:44:36 PM

PROJ. REFERENCE NO.	SHEET NO.
U-4716B	X-14
HOPSON ROAD	

0 5 10

DGN 0371DEL_P17-18

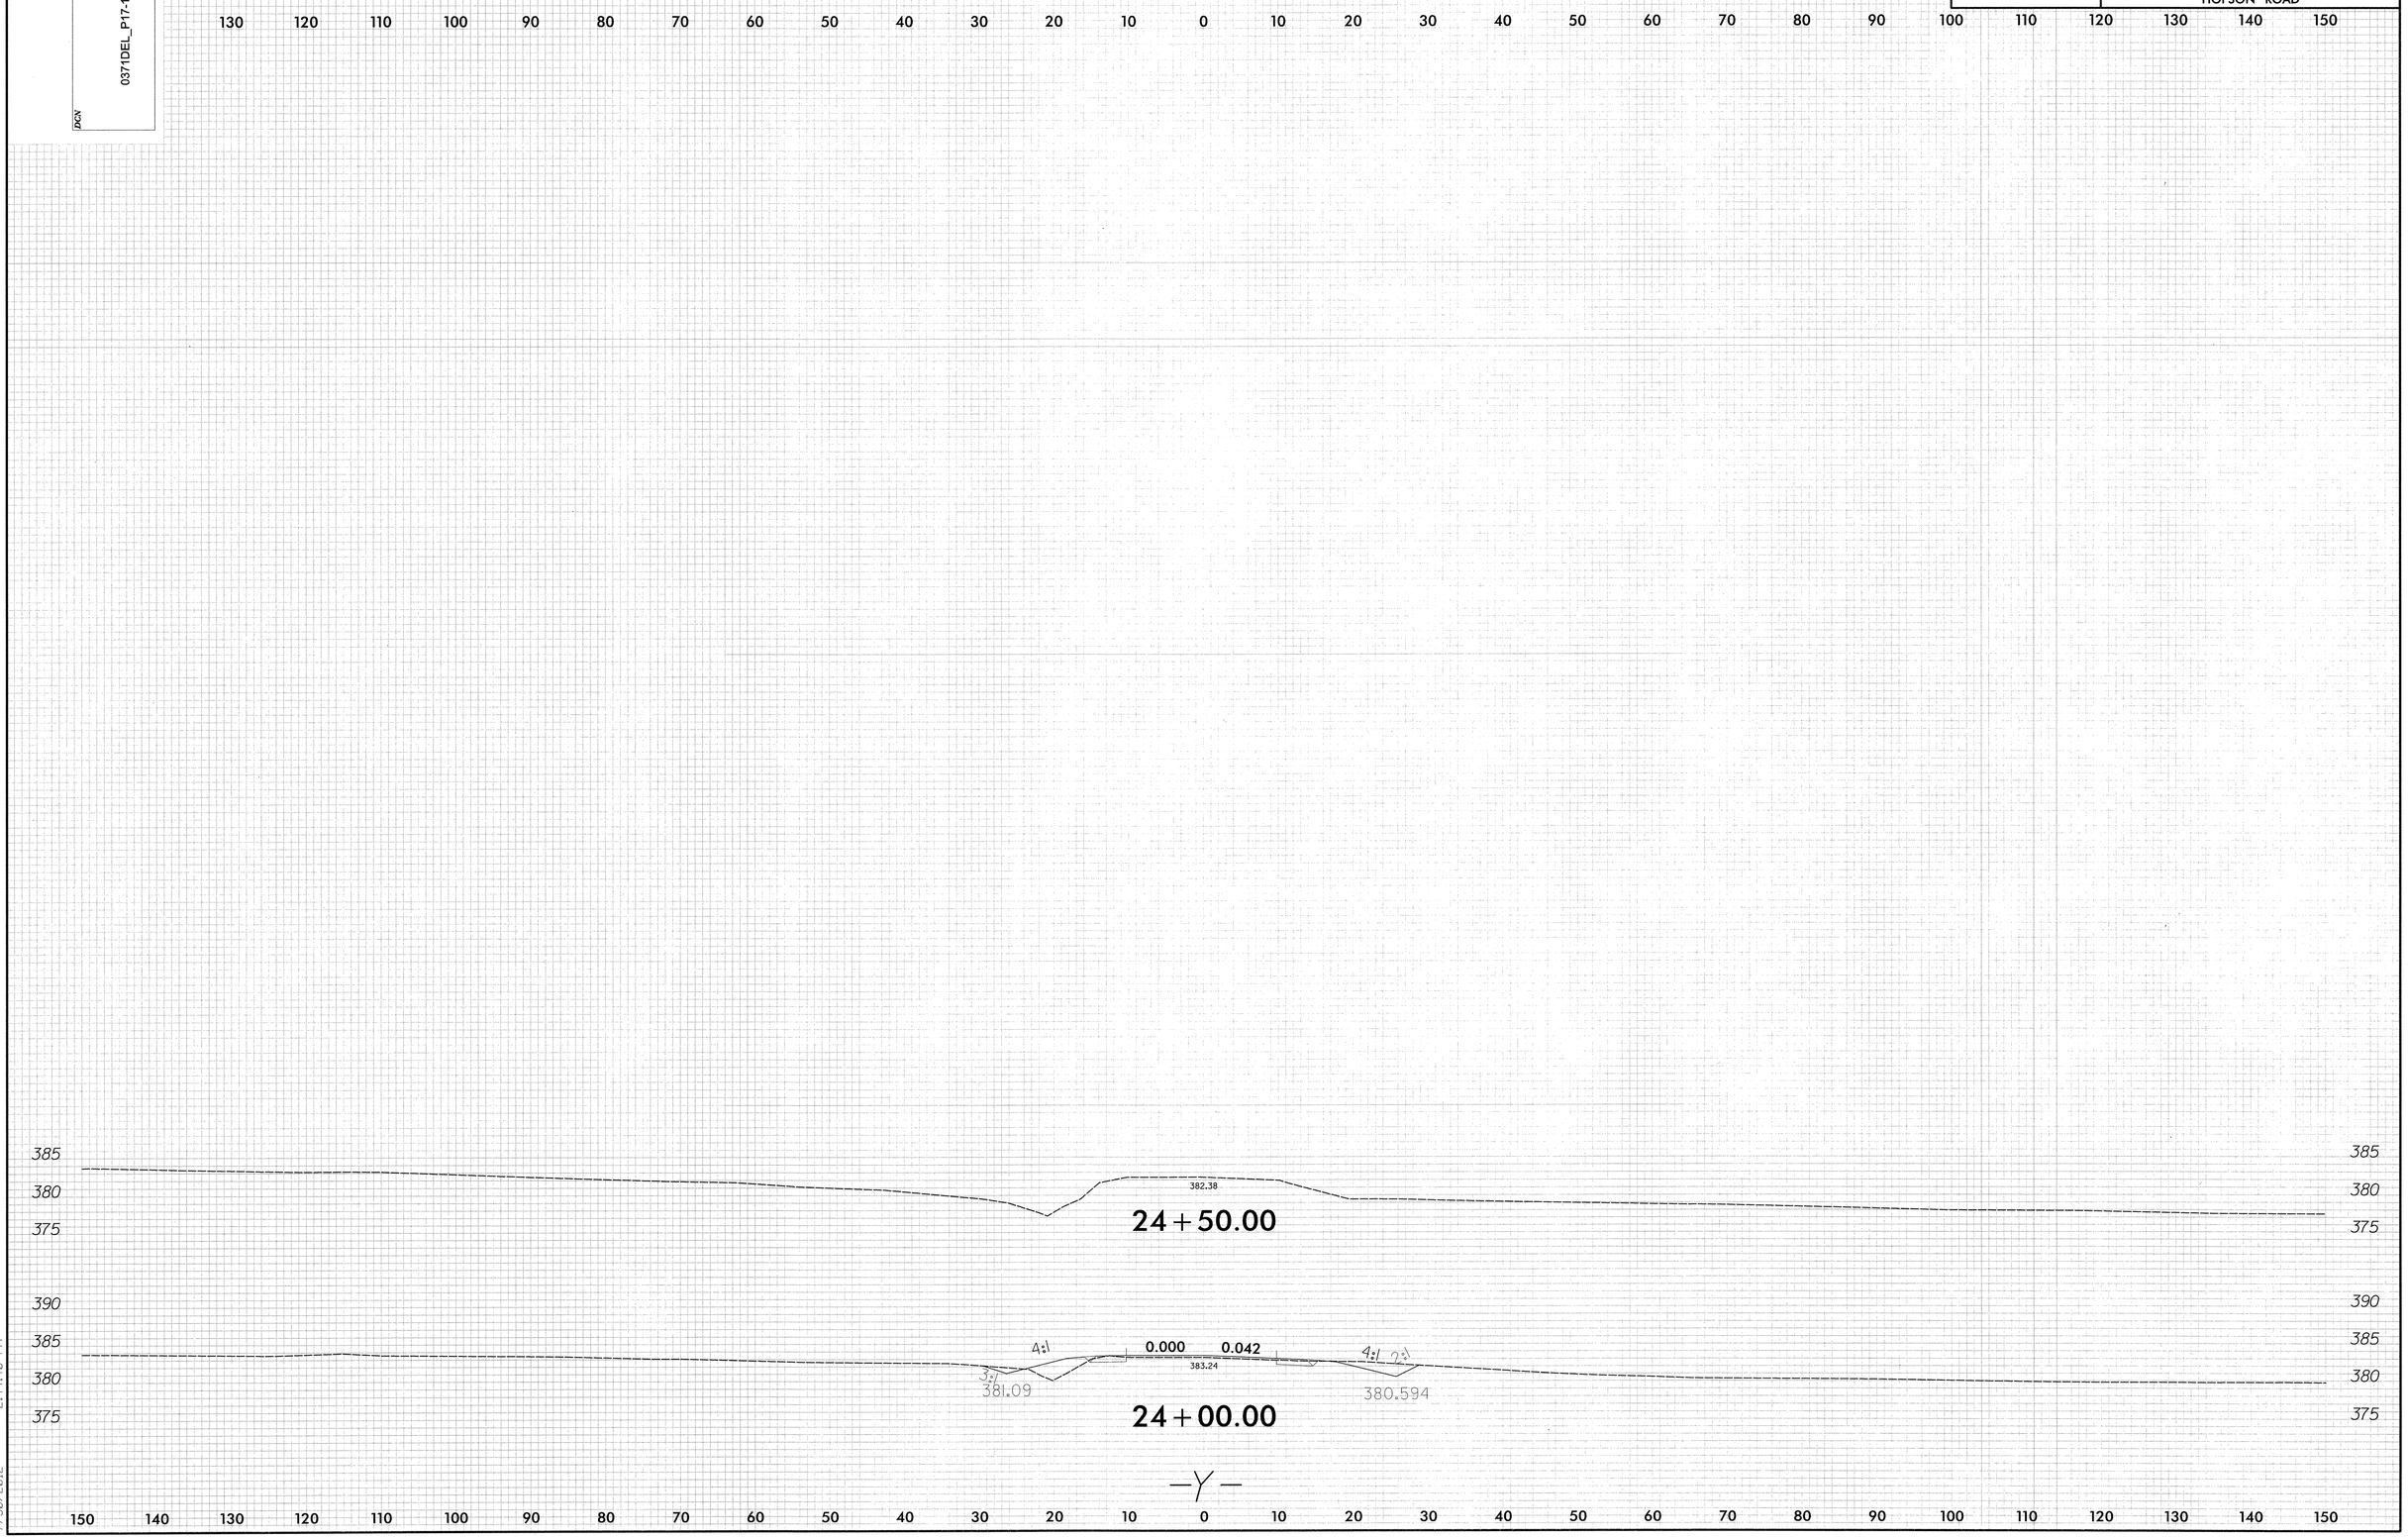

ph156855
r:\03-ch-ext\roadway\Xsc\Xpl\U-4716_xpl_Y.dgn
7/30/2012 2:44:40 PM

PROJ. REFERENCE NO.	SHEET NO.
U-4716B	X-15
CHURCH STREET DRIVEWAY	

0 5 10

DGN 0371DEL_P17-18

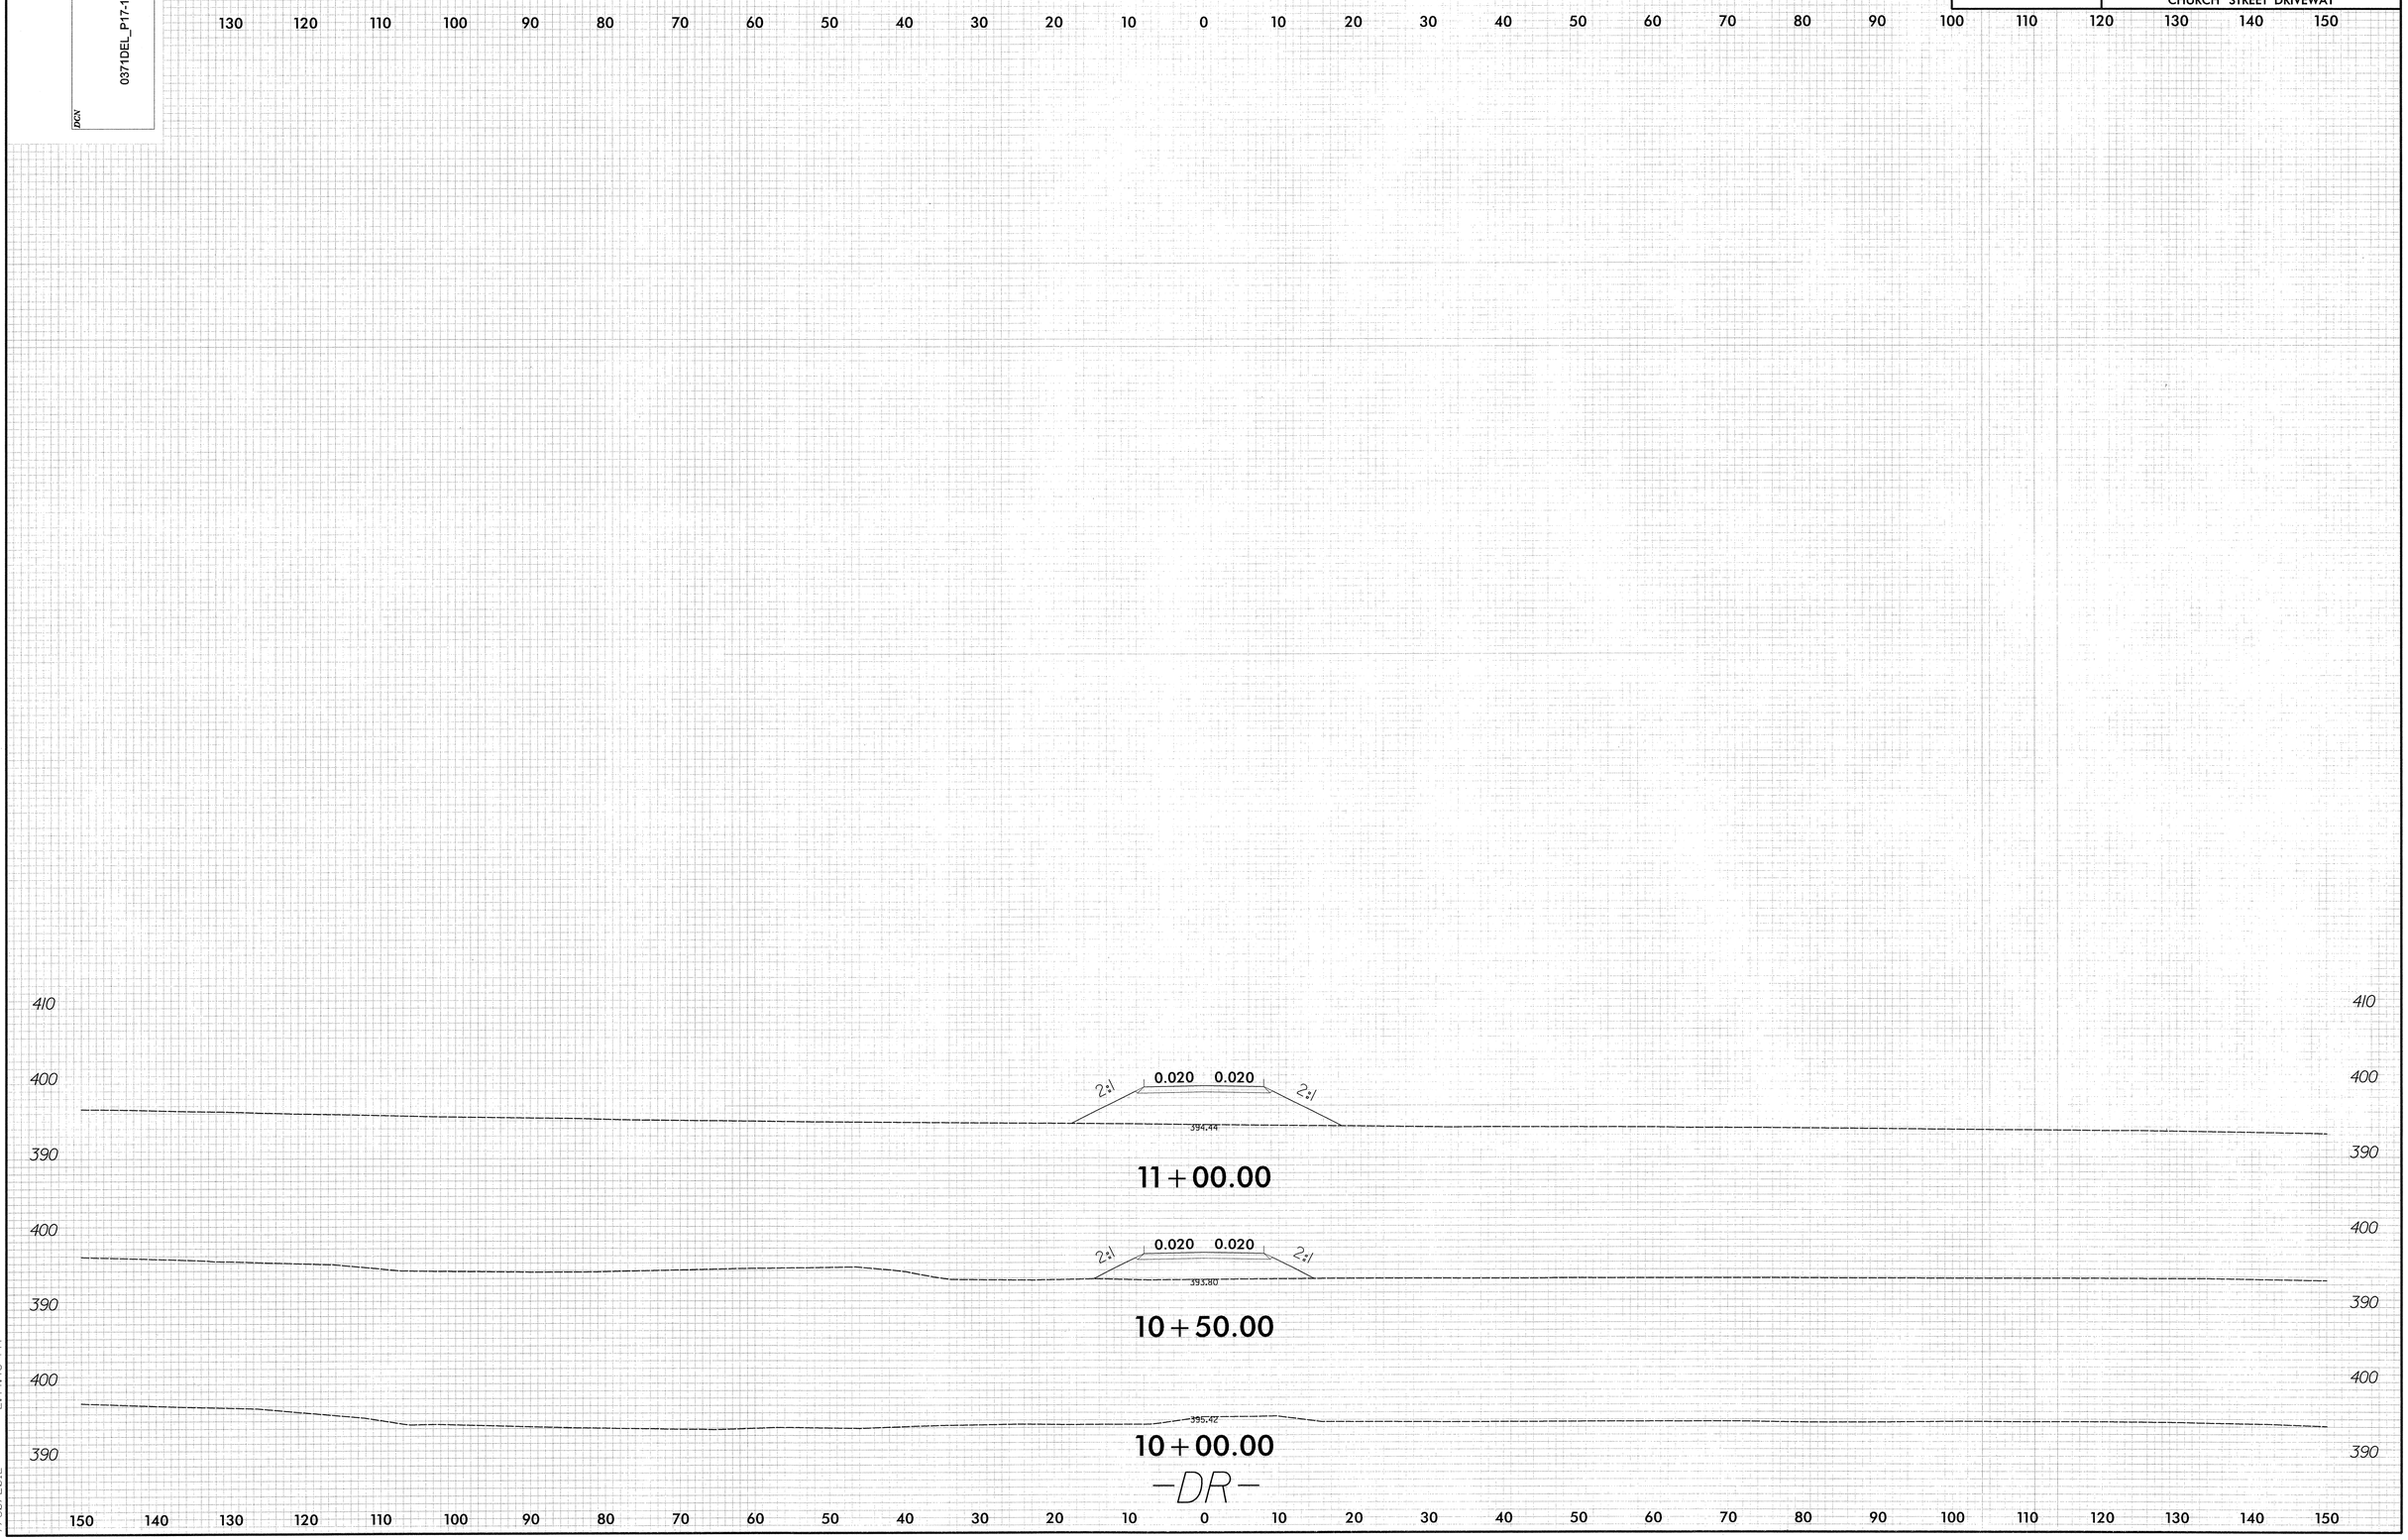

ph56855
r:\03-ch-ext\roadway\Xsc\Xpl\U-4716_xpl_DR.dgn
7/30/2012 2:44:46 PM