0 5 10	PROJ. REFERENCE NO.	SHEET NO.	TOTAL SHEETS
	B-4273	X-1	18

DIVISION OF HIGHWAYS
STATE OF NORTH CAROLINA

CROSS-SECTION SUMMARY

IN CUBIC YARDS

NOTE: EMBANKMENT COLUMN DOES NOT INCLUDE BACKFILL FOR UNDERCUT

CROSS-SECTION SUMMARY

Station -L-	Uncl. Exc. (cu. yd.)	Embt (cu. yd.)	Station -DET-	Uncl. Exc. (cu. yd.)	Embt (cu. yd.)	Station -DET- REMOVAL	Uncl. Exc. (cu. yd.)
11+50.00	0	0	13+50.02	0	0	13+50.00	0
12+00.00	3	354	14+00.04	2	261	14+00.00	2
12+50.00	5	349	14+50.08	2	278	14+50.00	6
13+00.00	5	344	15+00.13	2	297	15+00.00	17
13+50.00	5	263	15+50.21	2	322	15+50.00	43
14+00.00	5	180	16+00.32	2	355	16+00.00	90
14+50.00	3	203	16+50.46	2	404	16+50.00	157
15+00.00	2	205	17+00.63	3	466	17+00.00	236
15+50.00	2	196	17+50.84	3	535	17+50.00	319
16+00.00	2	204	18+01.08	3	617	18+00.00	409
16+50.00	2	214	18+51.33	1	698	18+50.00	506
17+00.00	3	202	19+01.55	0	791	19+00.00	606
17+50.00	4	182	19+51.65	0	862	19+50.00	667
18+00.00	22	159	20+01.67	0	896	20+00.00	686
18+50.00	41	130	20+51.67	0	902	20+50.00	683
19+00.00	46	112	21+01.67	0	865	21+00.00	647
19+50.00	46	106				21+02.50	31
20+00.00	37	128	22+46.02	0	257		
20+50.00	19	138	22+51.67	0	107	22+50.00	284
21+00.00	3	190	23+01.67	0	950	23+00.00	1008
21+02.50	0	13	23+51.67	0	958	23+50.00	1022
			24+01.67	0	1006	24+00.00	911
24+00.00	0	77	24+51.70	0	1014	24+50.00	782
24+50.00	0	260	25+01.81	0	944	25+00.00	723
25+00.00	0	213	25+52.02	0	809	25+50.00	597
25+50.00	0	213	26+02.04	1	606	26+00.00	441
26+00.00	0	185	26+51.94	6	428	26+50.00	318
26+50.00	2	144	27+01.94	10	289	27+00.00	216
27+00.00	4	135	27+51.93	26	157	27+50.00	116
27+50.00	5	125	28+01.93	25	47	28+00.00	0
28+00.00	5	90					
28+50.00	13	40					
29+00.00	27	12					
29+50.00	39	2					
30+00.00	93	1					
30+50.00	70	1					

NOTE: APPROXIMATE QUANTITIES ONLY. UNCLASSIFIED EXCAVATION, BORROW EXCAVATION FINE GRADING, CLEARING AND GRUBBING, AND REMOVAL OF EXISTING PAVEMENT WILL BE PAID FOR AT THE CONTRACT LUMP SUM PRICE FOR "GRADING".

DATE: 9/27/2012
TIME: 1:32:07 PM
R:\roddat\B4273\Roadway\Xsc\B4273_RDY_XR_X1.DGN

0 5 10	PROJ. REFERENCE NO.	SHEET NO.	TOTAL SHEETS
	B-4273	X-2	18

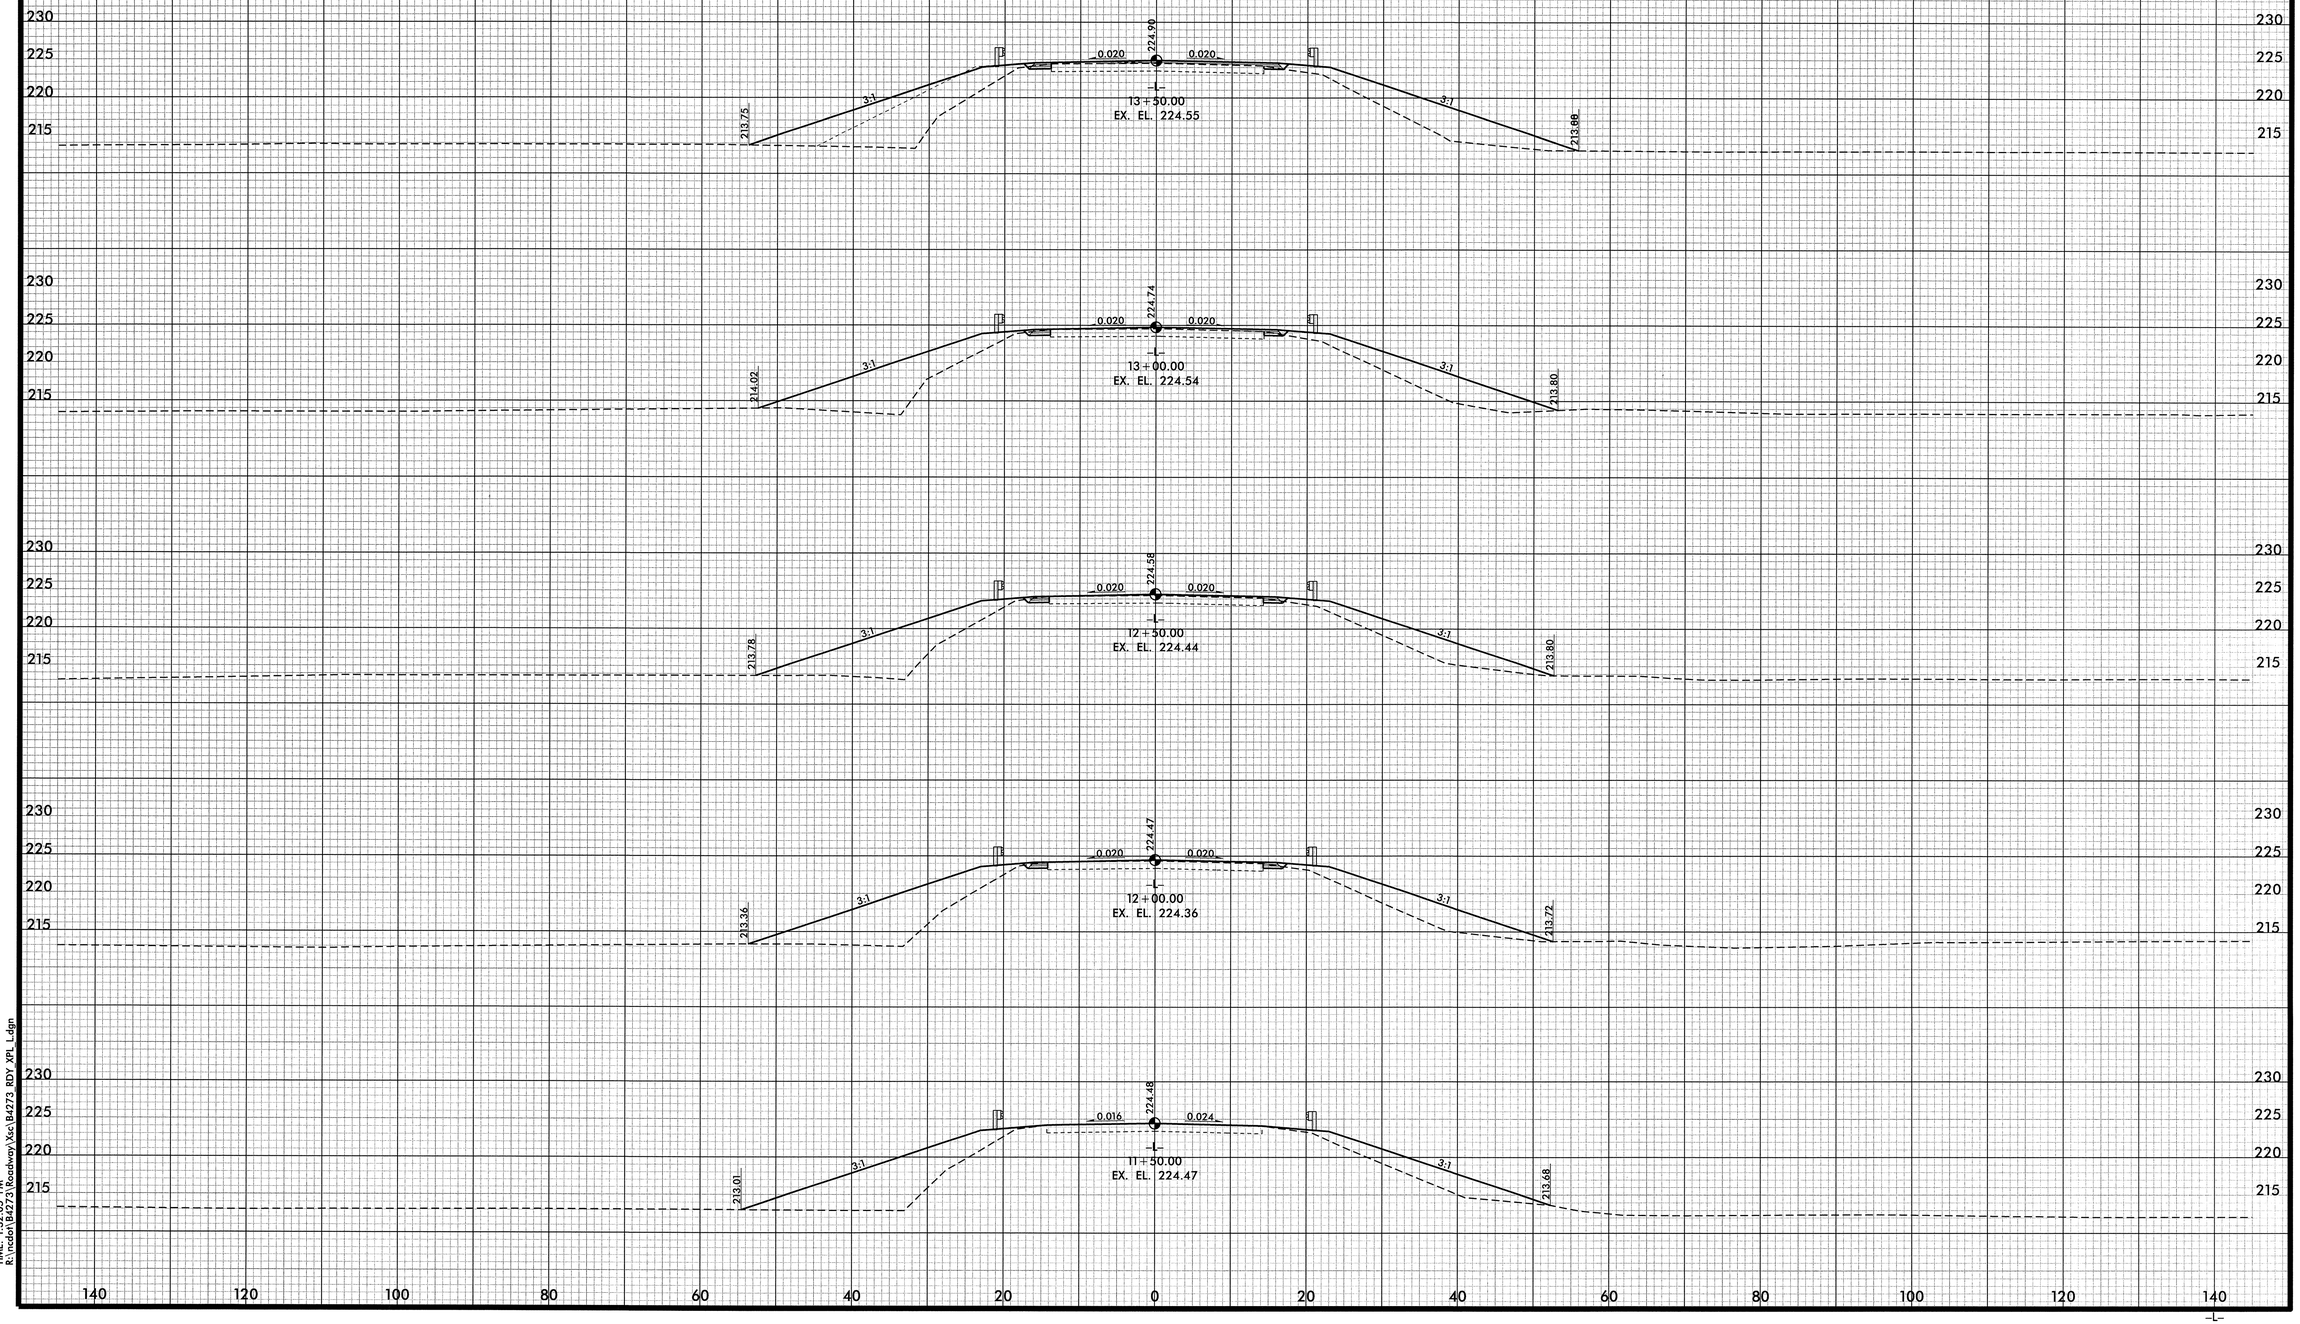

DATE: 8/27/2012
TIME: 1:32:05 PM
R:\Indot\B4273\Roadway\Xsc\B4273 RDY XPL_L.dgn

0 5 10	PROJ. REFERENCE NO.	SHEET NO.	TOTAL SHEETS
	B-4273	X-3	18

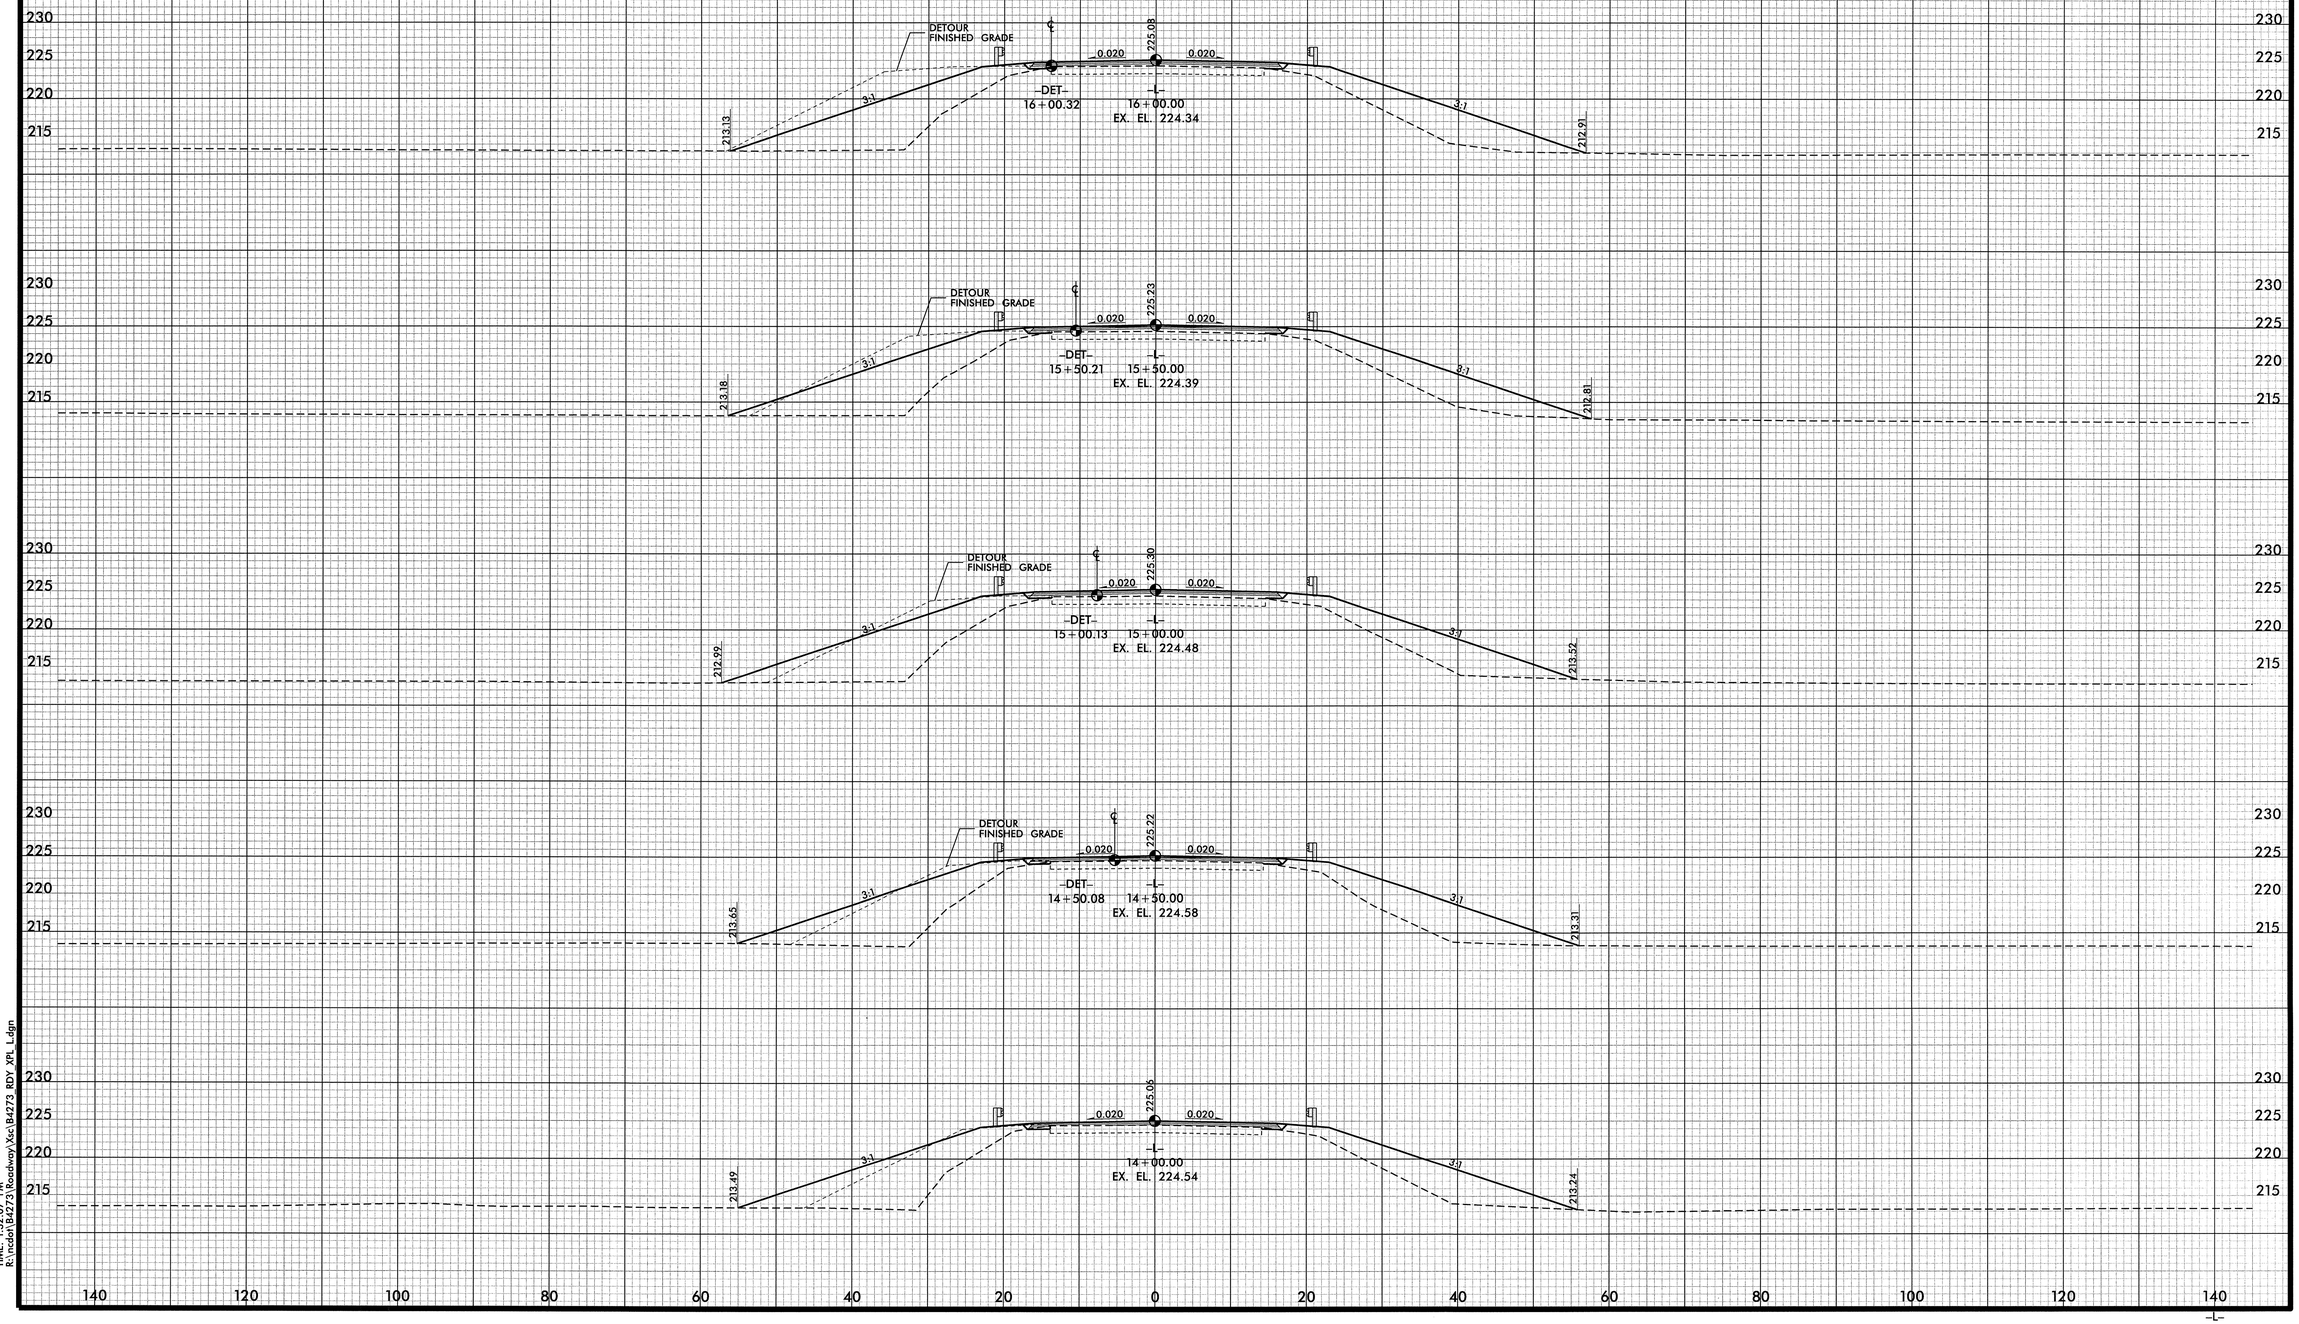

DATE: 9/27/2012
TIME: 1:32:07 PM
R:\redef\B4273\Roadway\Xsec\B4273_RDY_XPL_L.dgn

0 5 10	PROJ. REFERENCE NO.	SHEET NO.	TOTAL SHEETS
	B-4273	X-4	18

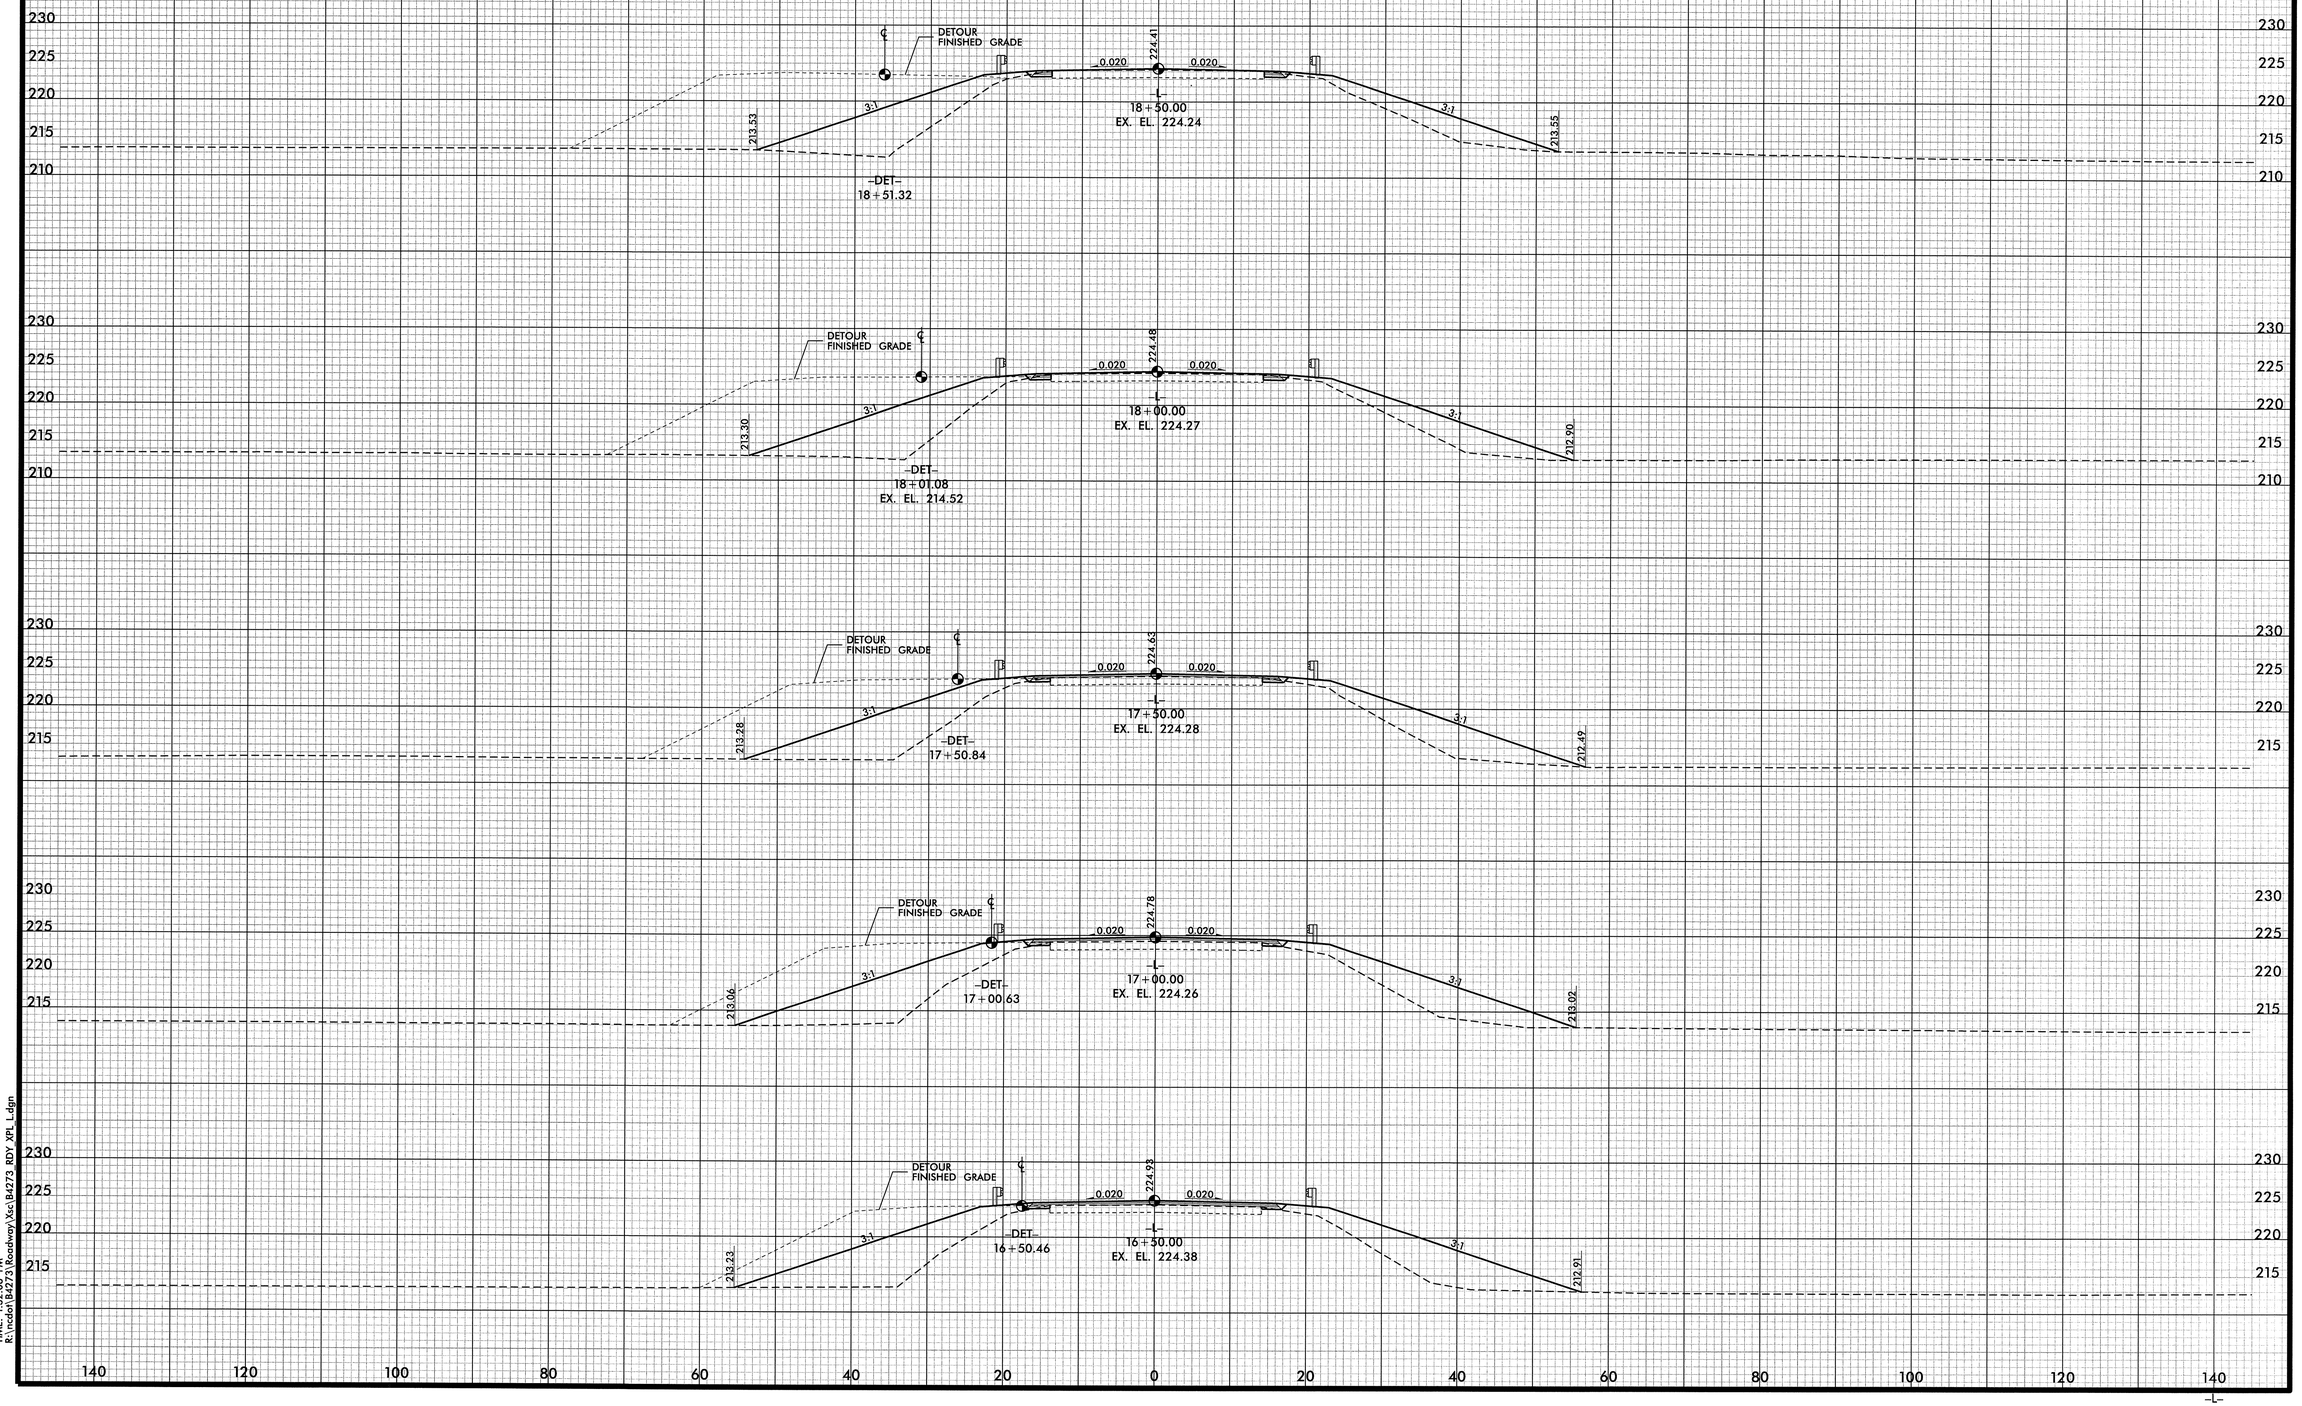

DATE: 8/27/2012,
TIME: 1:33:08 PM,
R:\radot\B4273\Roadway\Xsc\B4273_RDY_XPL_L.dgn

0 5 10	PROJ. REFERENCE NO.	SHEET NO.	TOTAL SHEETS
	B-4273	X-5	18

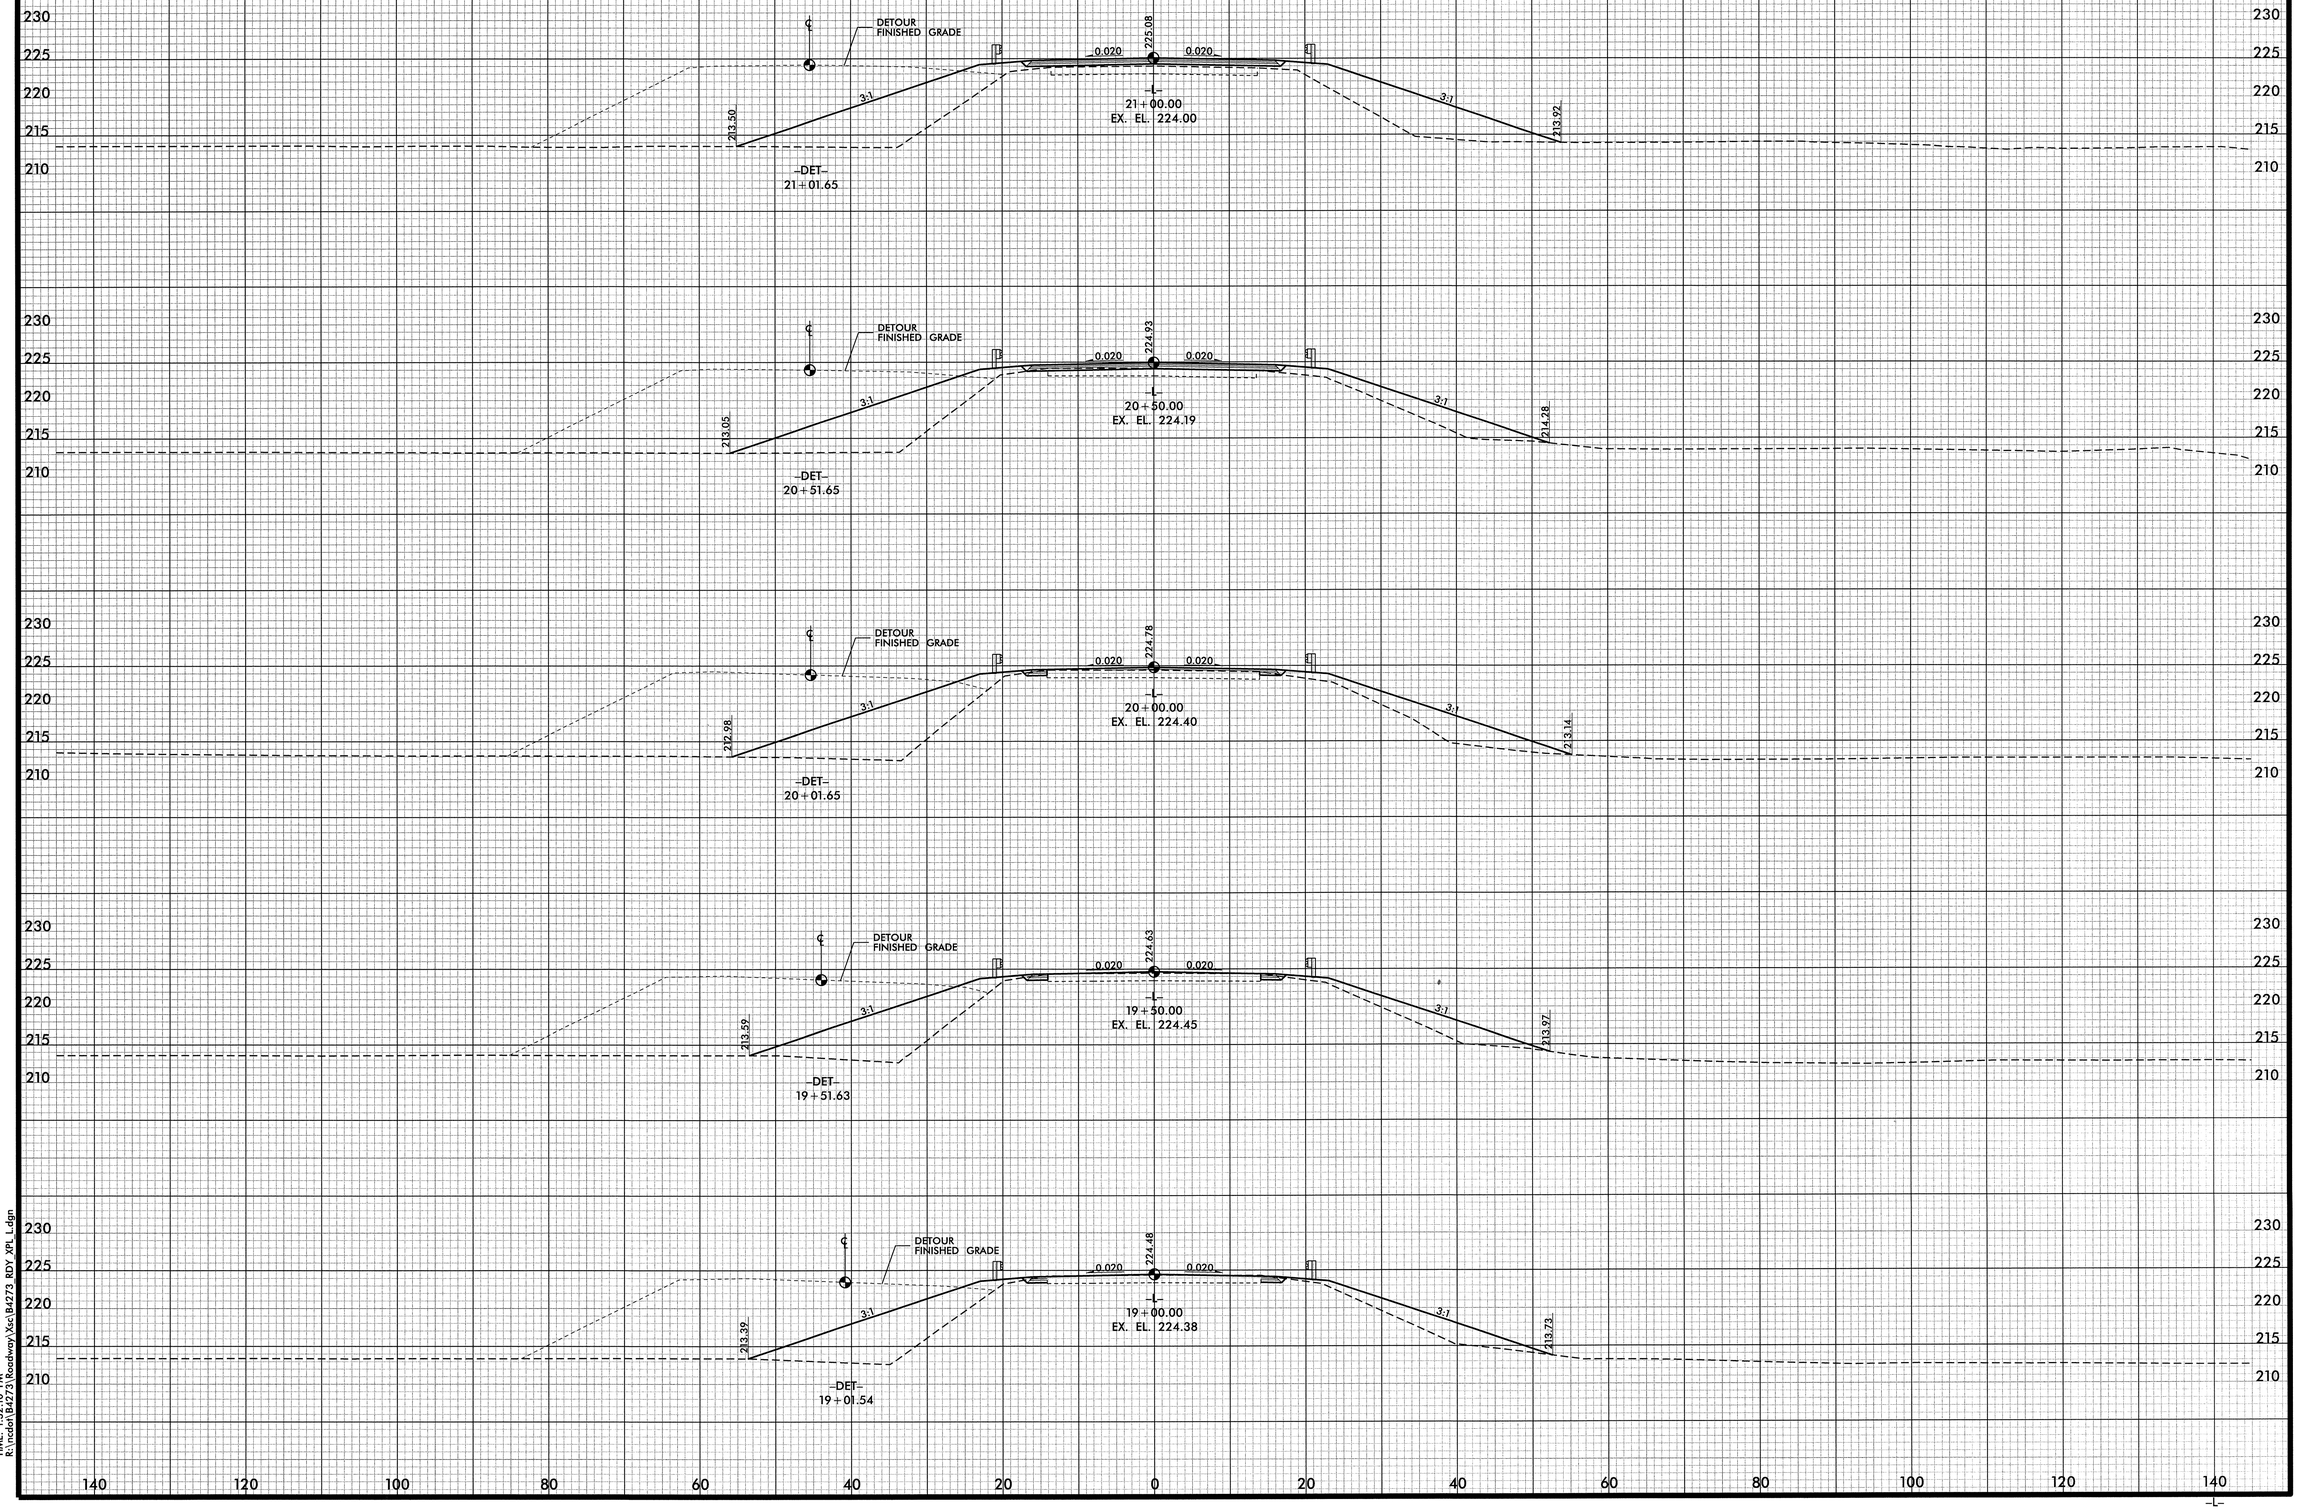

DATE: 8/27/2012
TIME: 1:32:10 PM
R:\ncdot\B4273\Roadway\Xsc\B4273_RDY_XPL_1.dgn

0 5 10	PROJ. REFERENCE NO.	SHEET NO.	TOTAL SHEETS
	B-4273	X-6	18

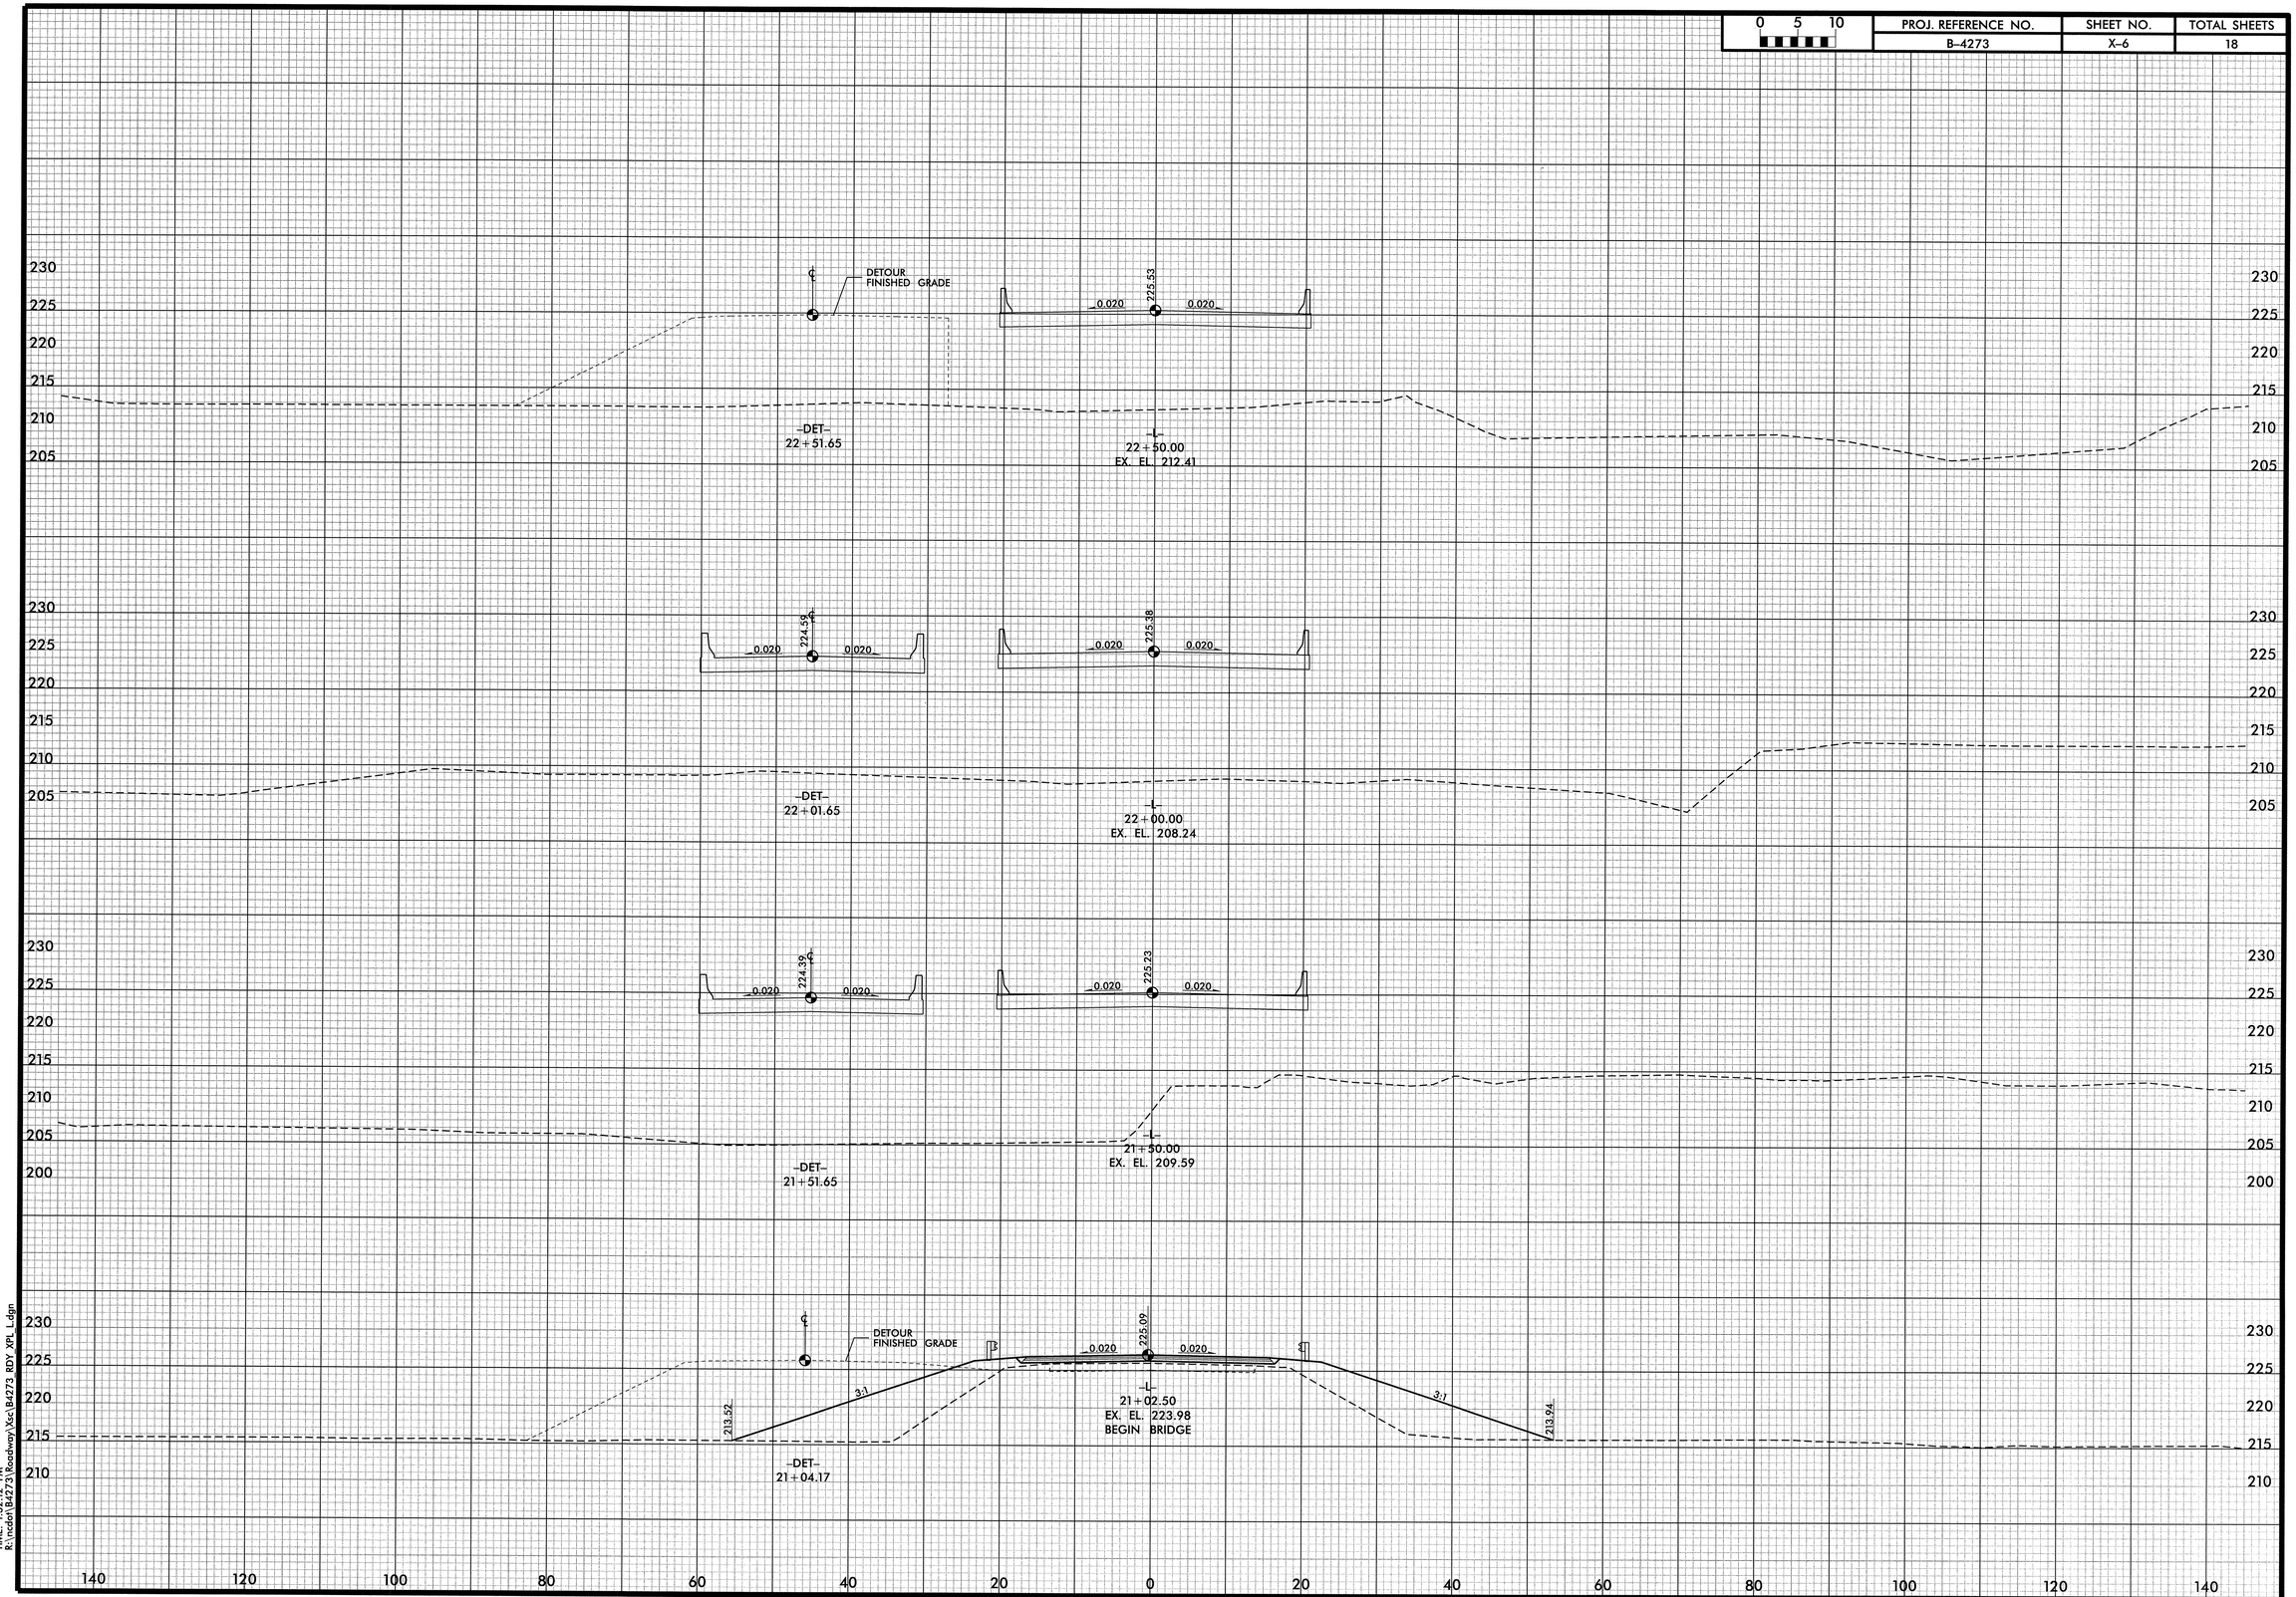

DATE: 8/27/2012
TIME: 03:27:29 PM
R:\Design\B4273\Roadway\Xsc\B4273_RDY_XPL_L.dgn

0 5 10	PROJ. REFERENCE NO.	SHEET NO.	TOTAL SHEETS
	B-4273	X-7	18

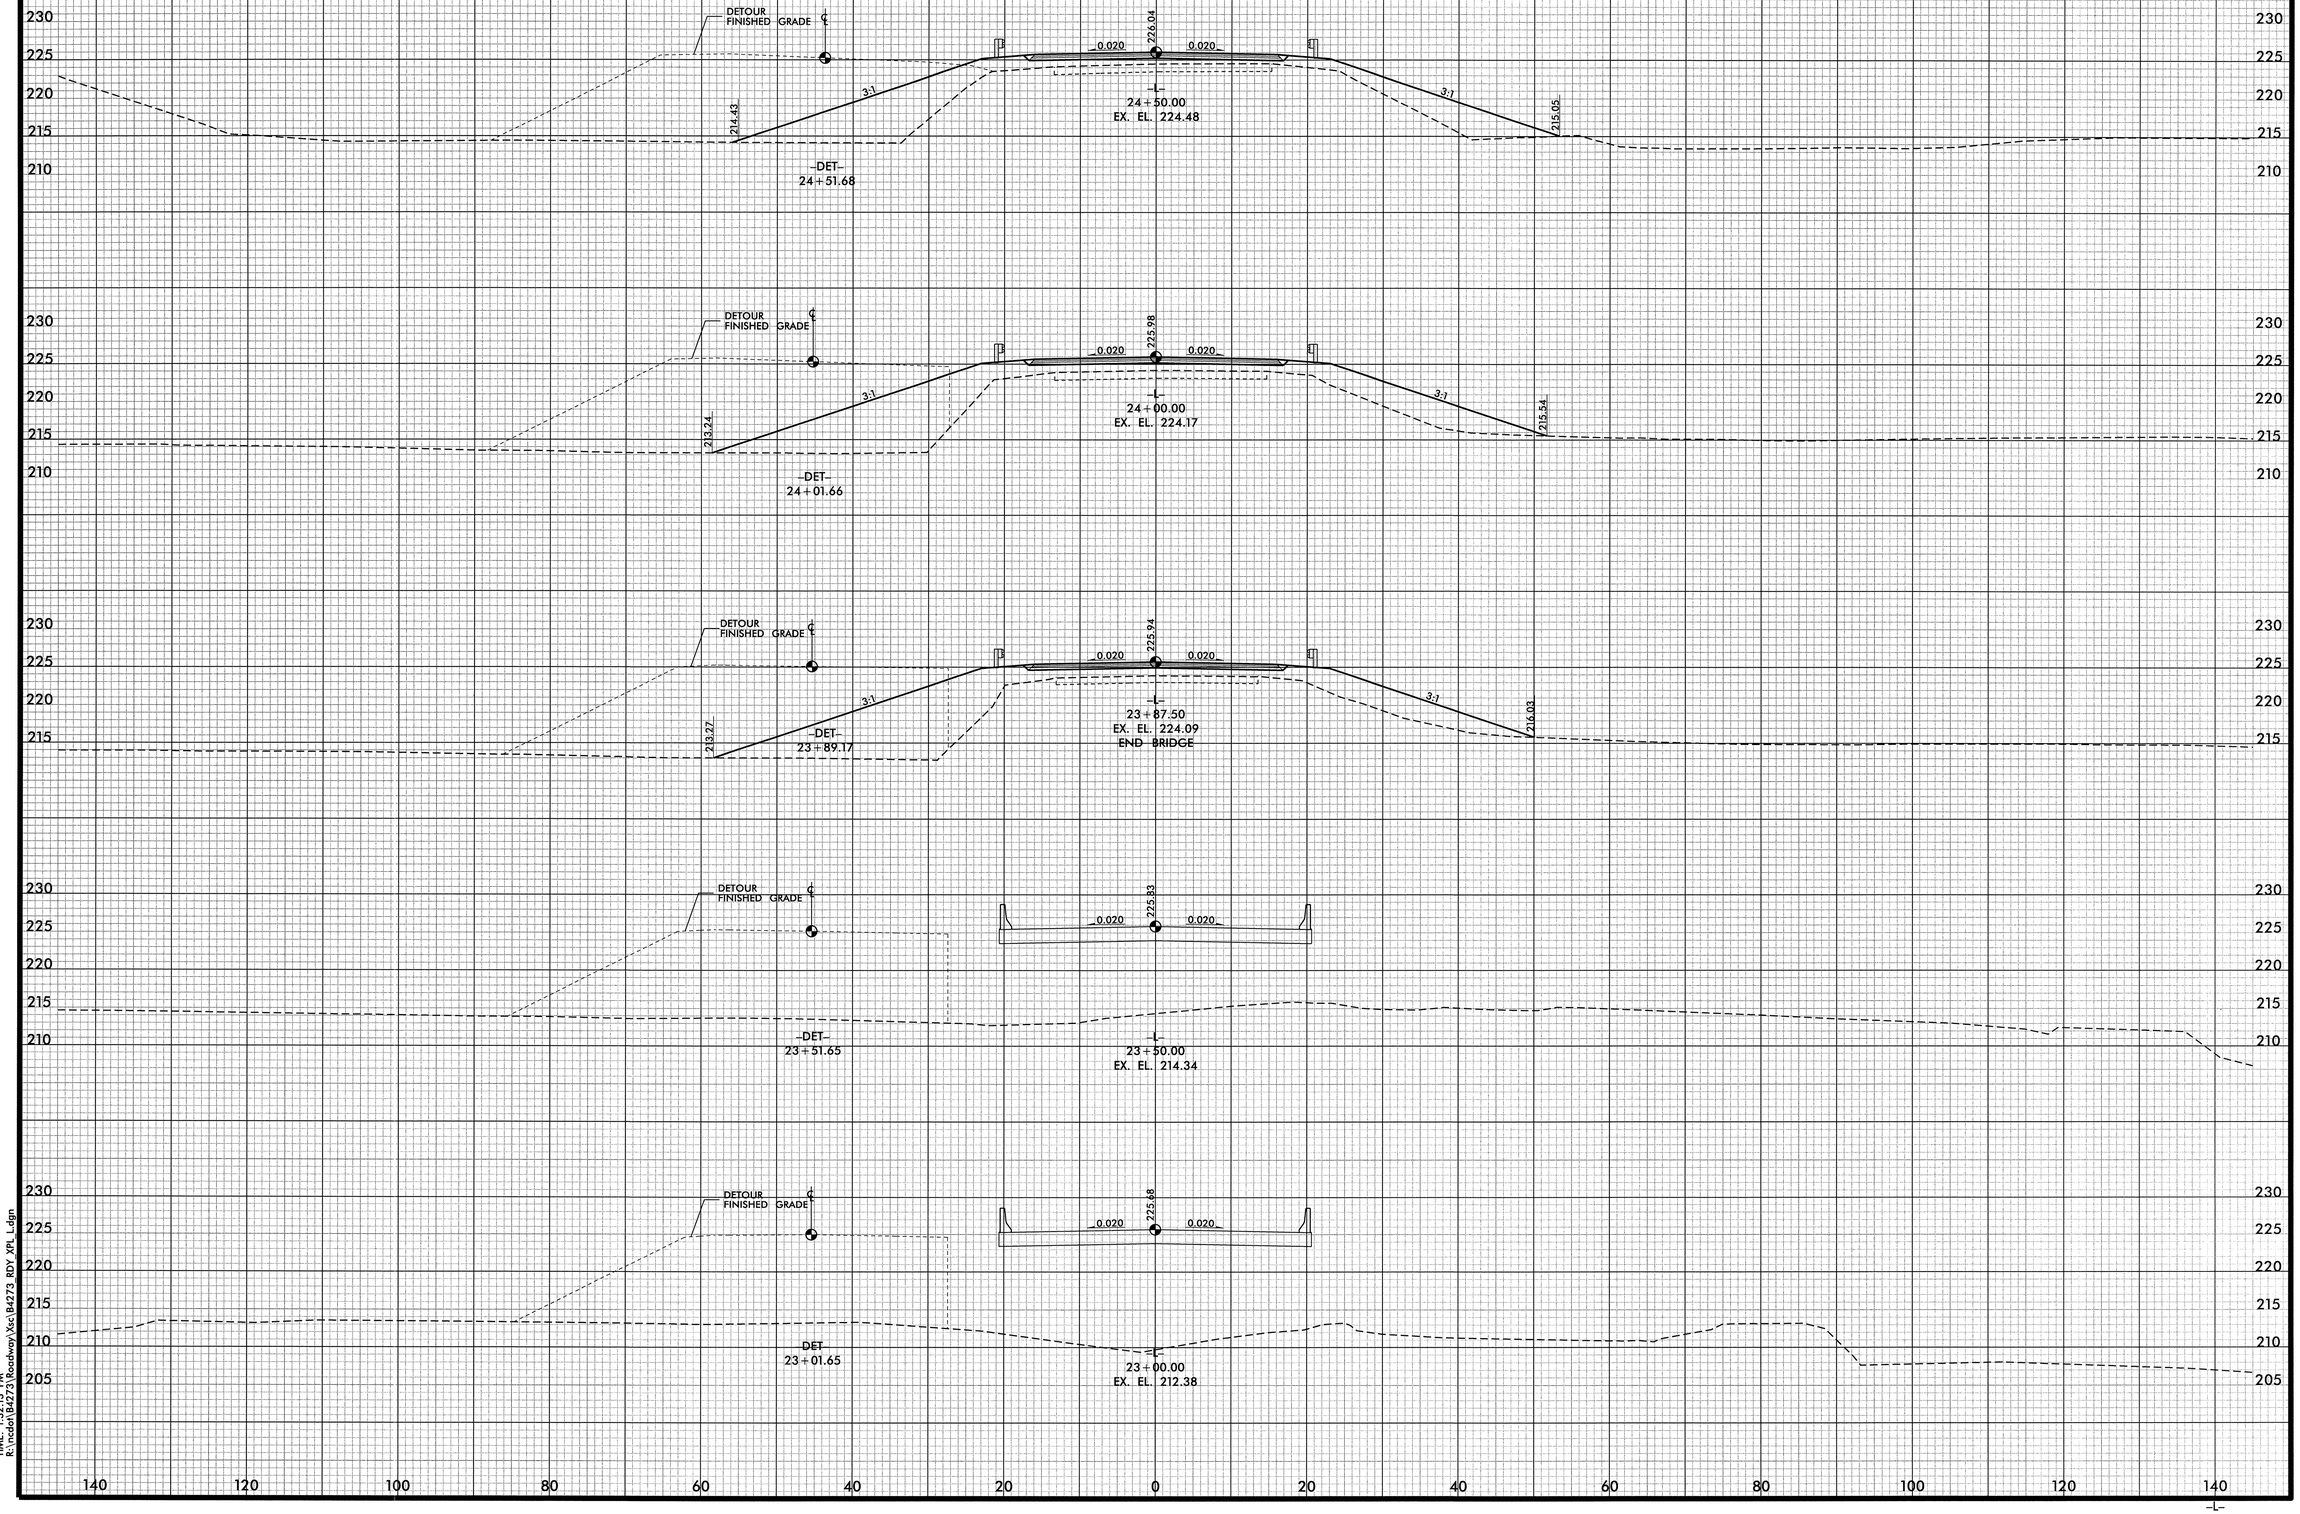

DATE: 8/27/2012
TIME: 2:53:37 PM
R:\mclar\B4273\Roadway\Xsc\B4273_RDY_XPL_L.dgn

0 5 10	PROJ. REFERENCE NO.	SHEET NO.	TOTAL SHEETS
	B-4273	X-8	18

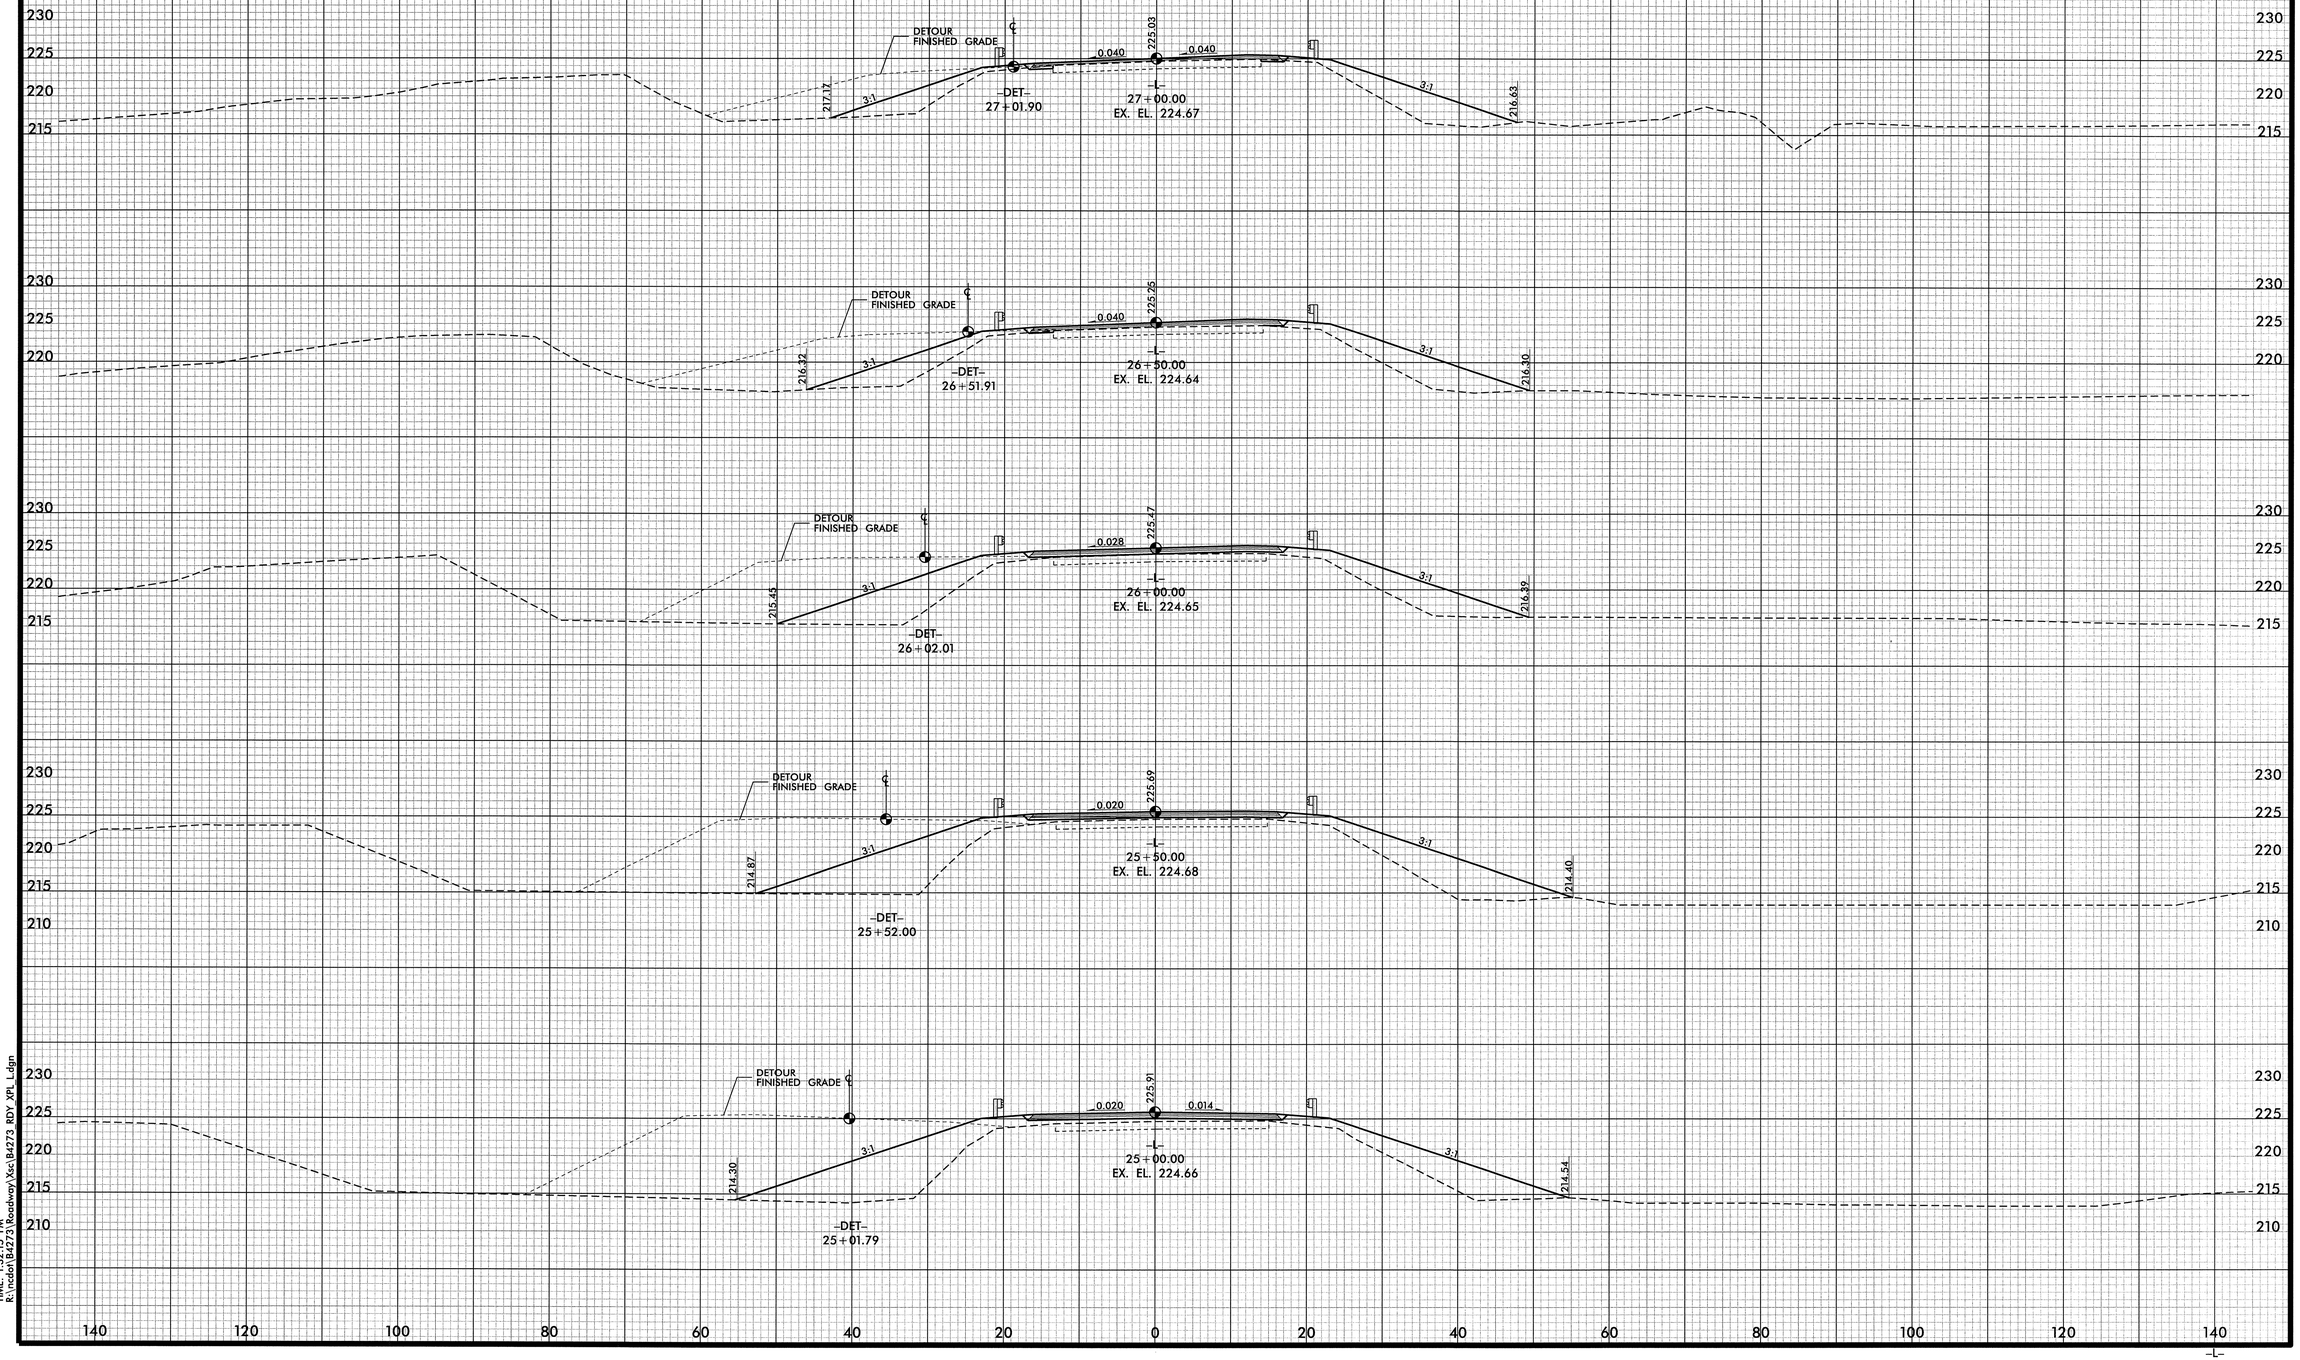

DATE: 9/27/2012
TIME: 1:32:15 PM
R:\roads\B4273\Roadway\Xsc\B4273_RDY_XPL_1.dgn

0 5 10	PROJ. REFERENCE NO.	SHEET NO.	TOTAL SHEETS
	B-4273	X-9	18

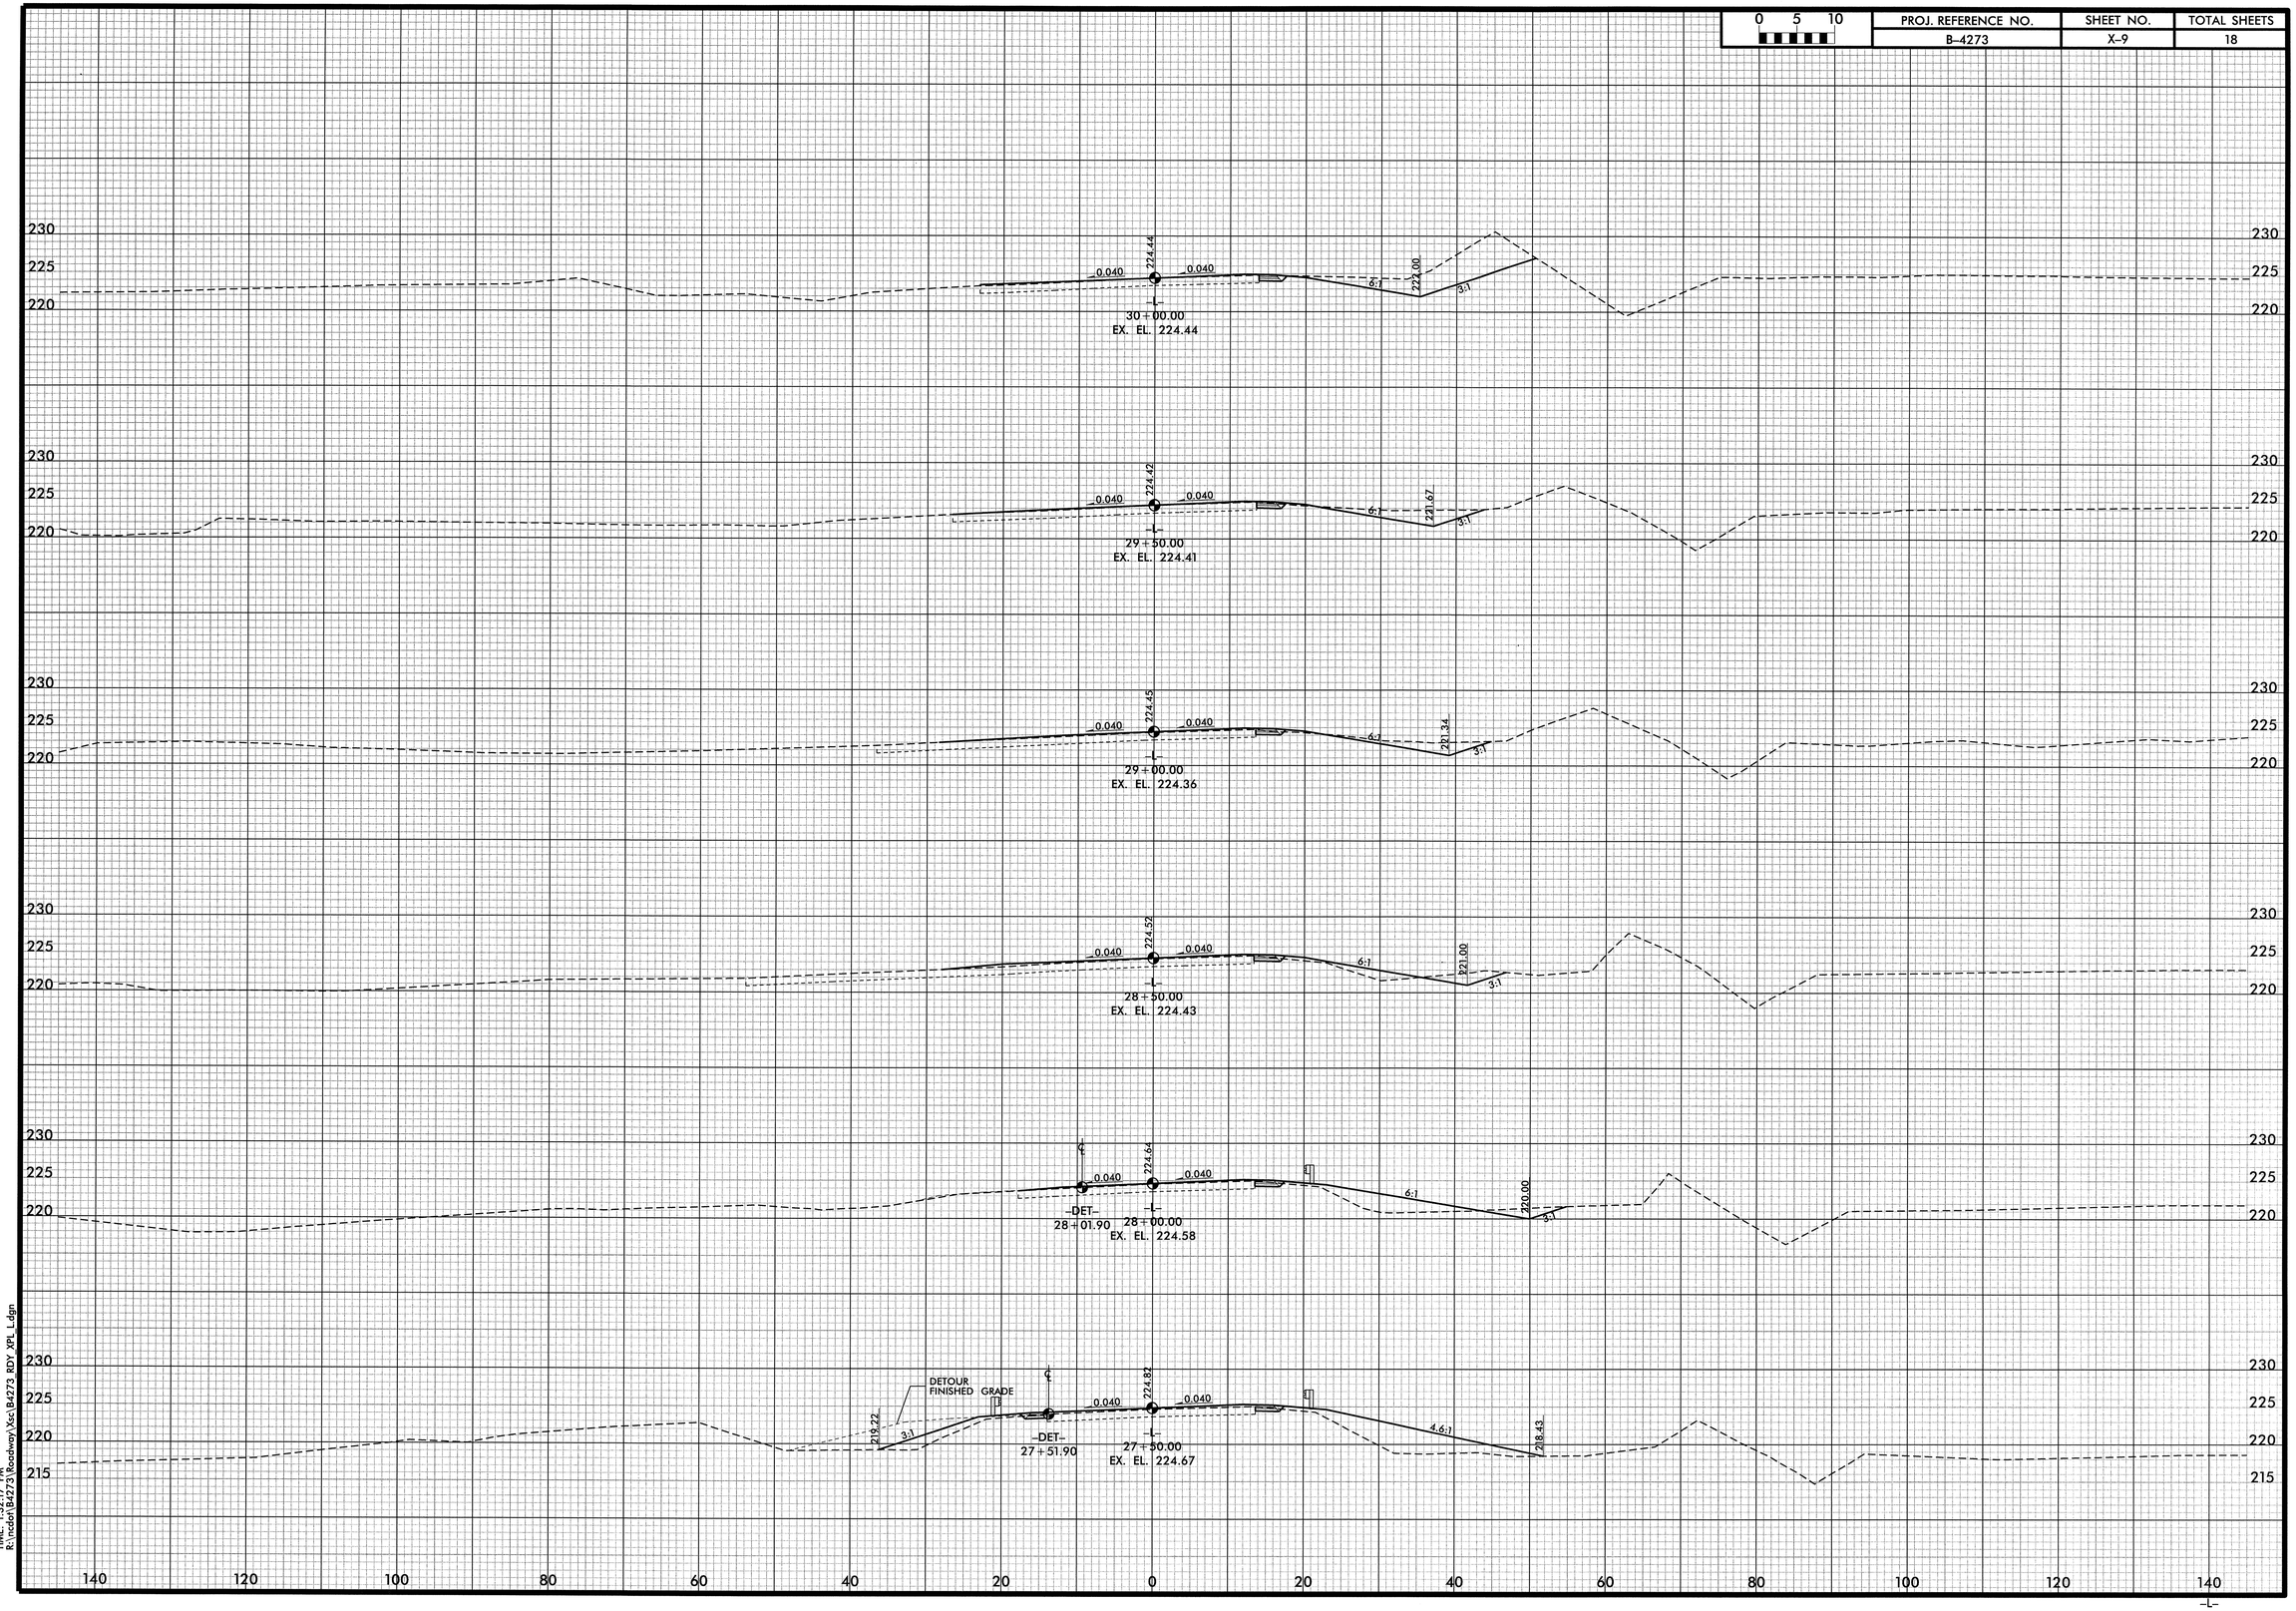

DATE: 8/27/2012
TIME: 1:32:17 PM
R:\rcook\B4273\Roadway\Xsc\B4273_RDY_XPL_1.dgn

0 5 10	PROJ. REFERENCE NO.	SHEET NO.	TOTAL SHEETS
	B-4273	X-10	18

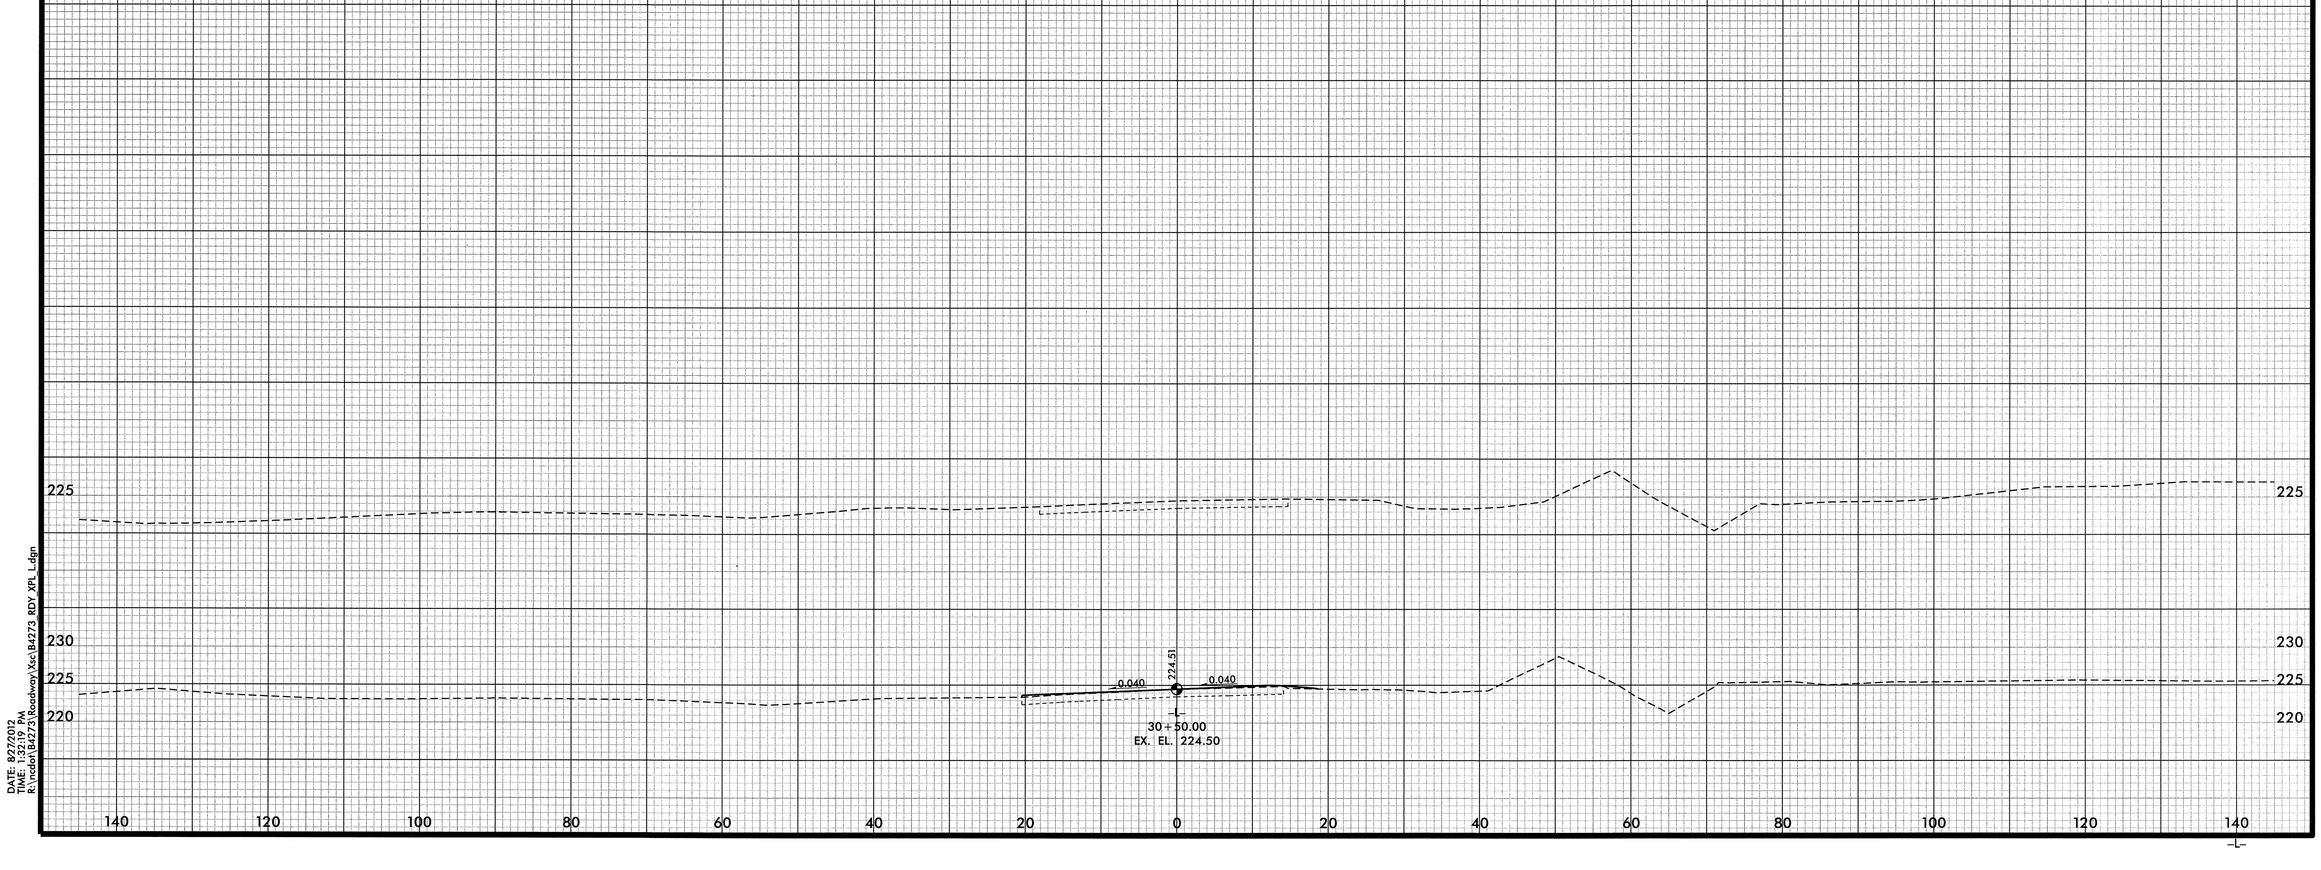

DATE: 8/27/2012
TIME: 1:32:19 PM
R:\redot\B4273\Roadway\Xsc\B4273 RDY XPL_Ldgn

0 5 10	PROJ. REFERENCE NO.	SHEET NO.	TOTAL SHEETS
	B-4273	X-11	18

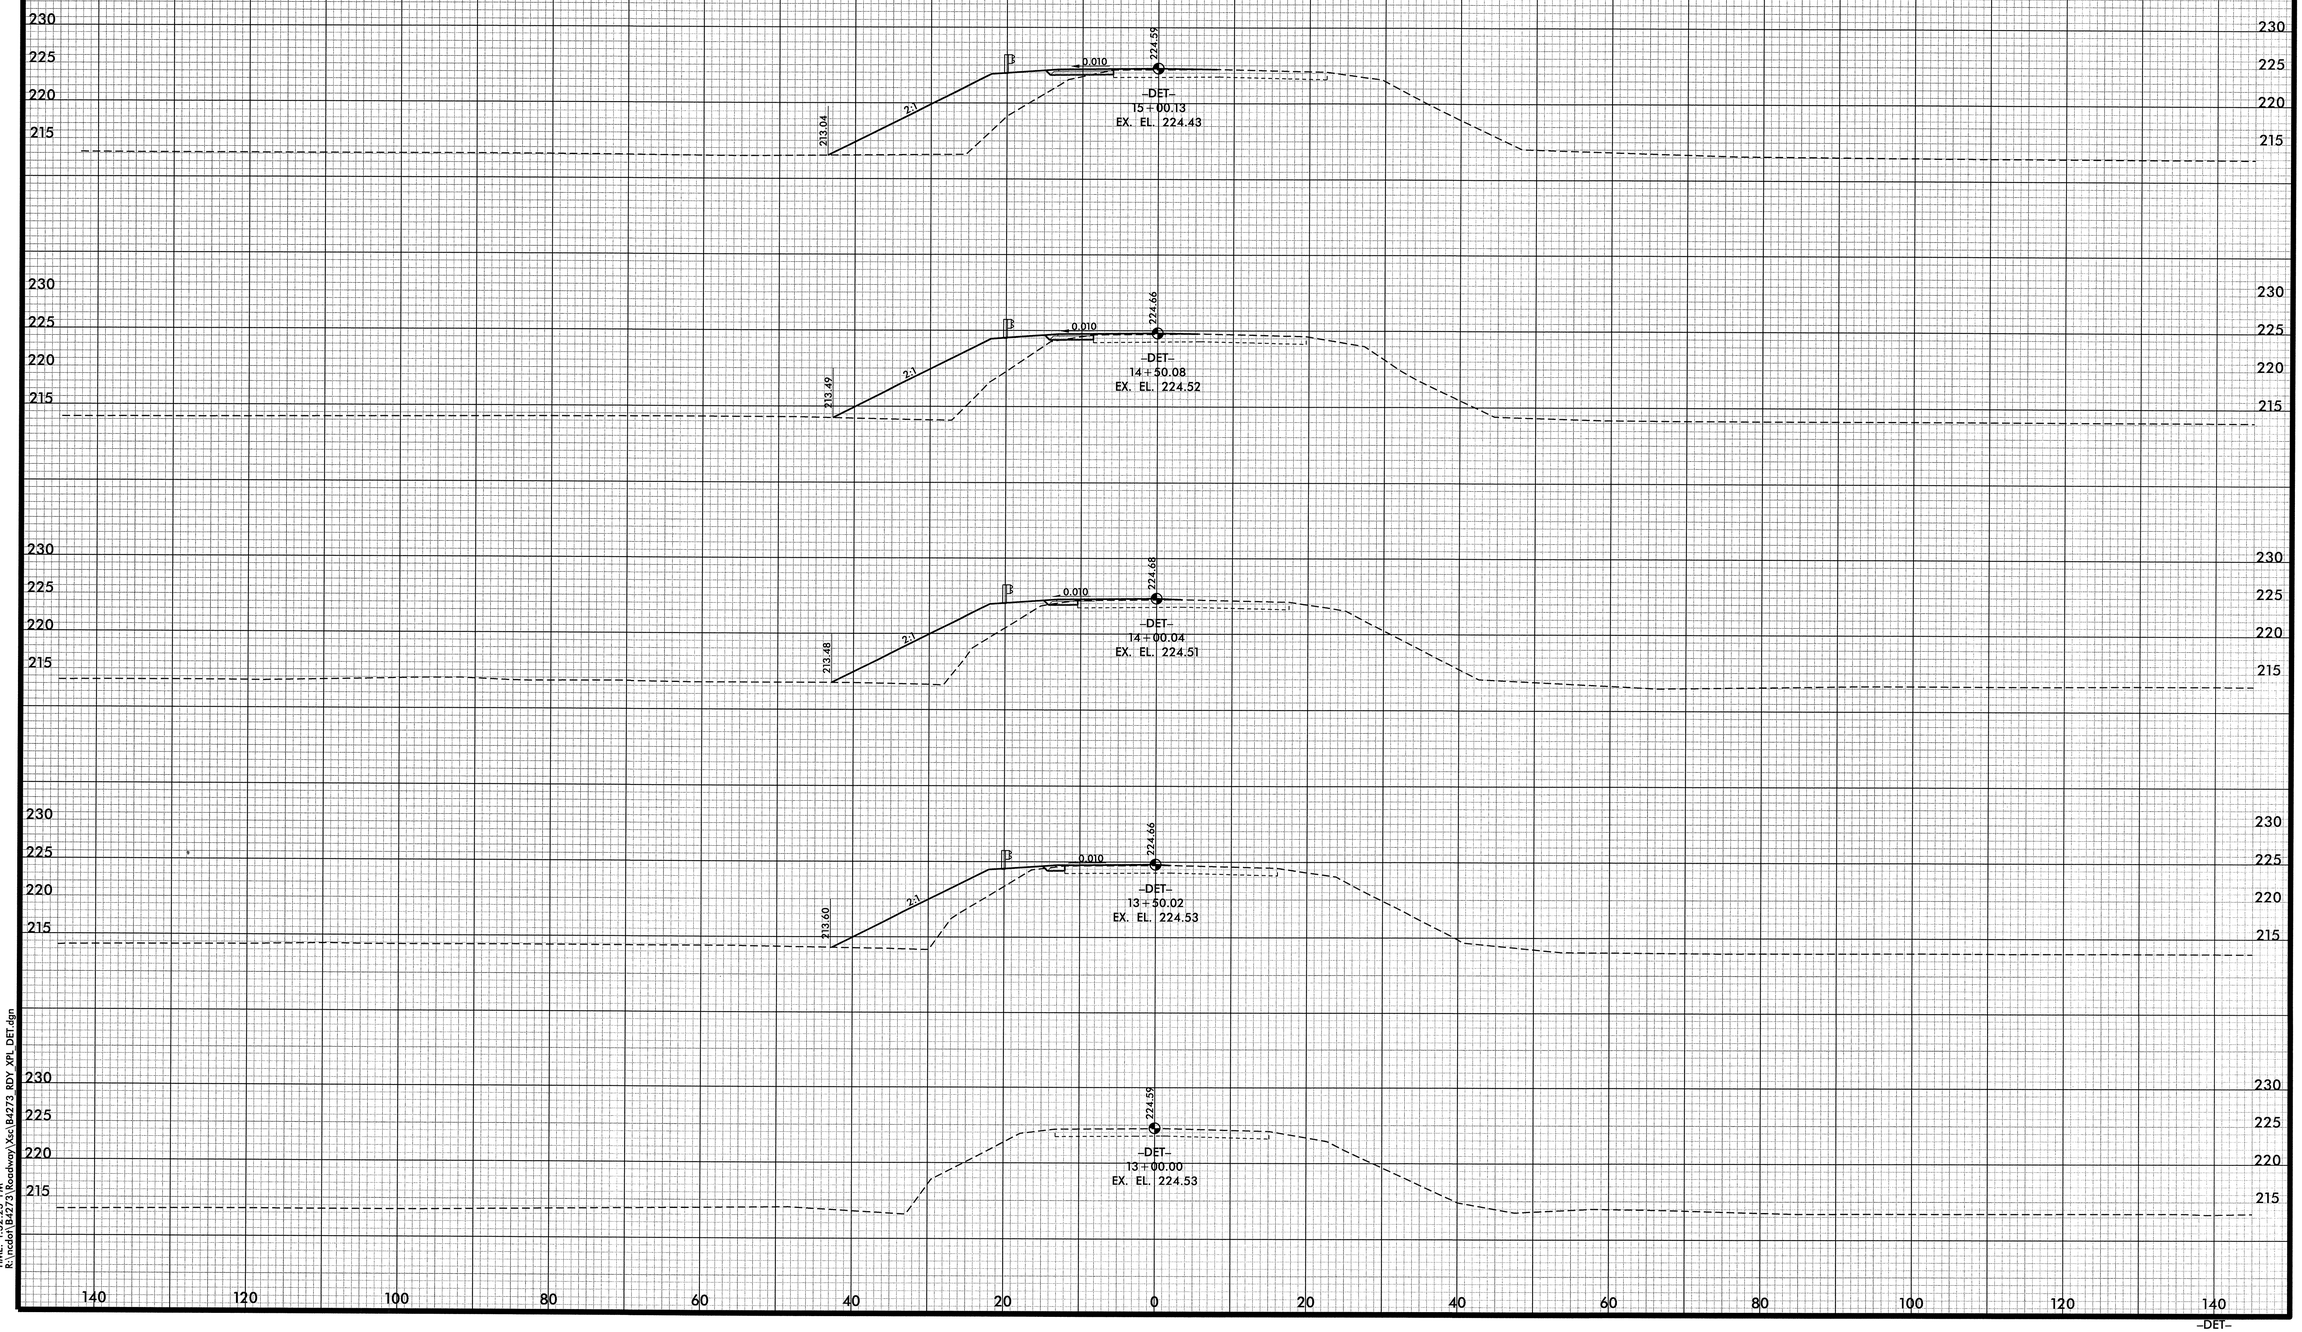

DATE: 9/27/2012
TIME: 1:32:23 PM
R:\mcdot\B4273\roadway\Xsc\B4273 RDY XPL DET.dgn

0 5 10	PROJ. REFERENCE NO.	SHEET NO.	TOTAL SHEETS
	B-4273	X-12	18

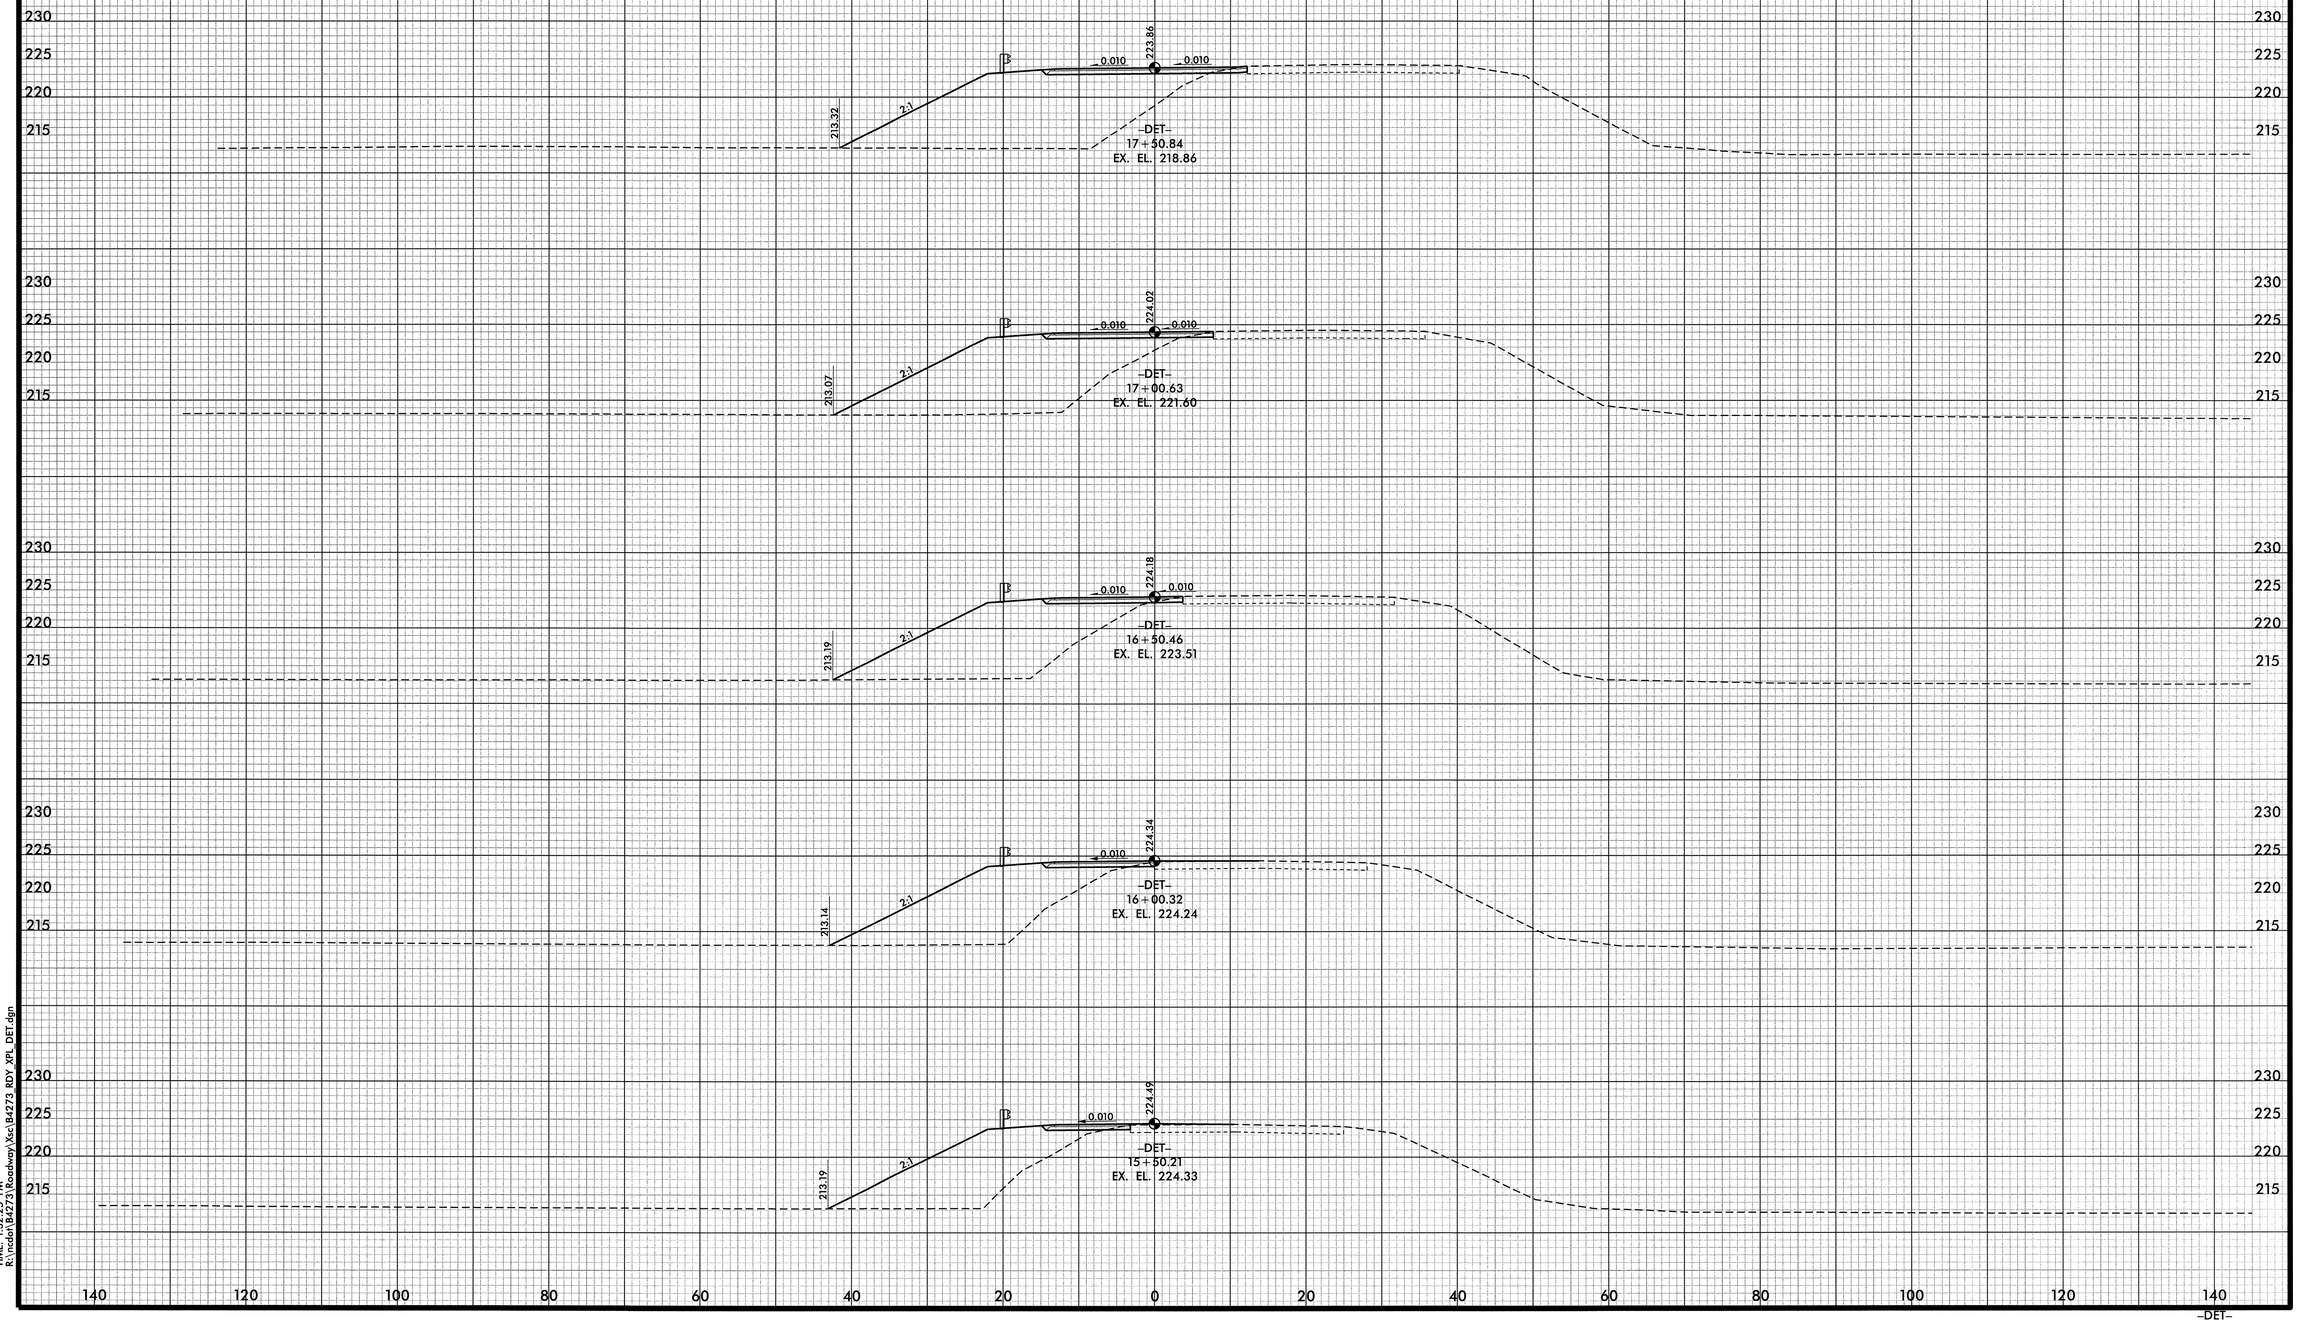

DATE: 8/7/2012
TIME: 1:32:25 PM
R:\ncdot\B4273\Roadway\Xsec\B4273_RDY_XPL_DET.dgn

0 5 10	PROJ. REFERENCE NO.	SHEET NO.	TOTAL SHEETS
	B-4273	X-13	18

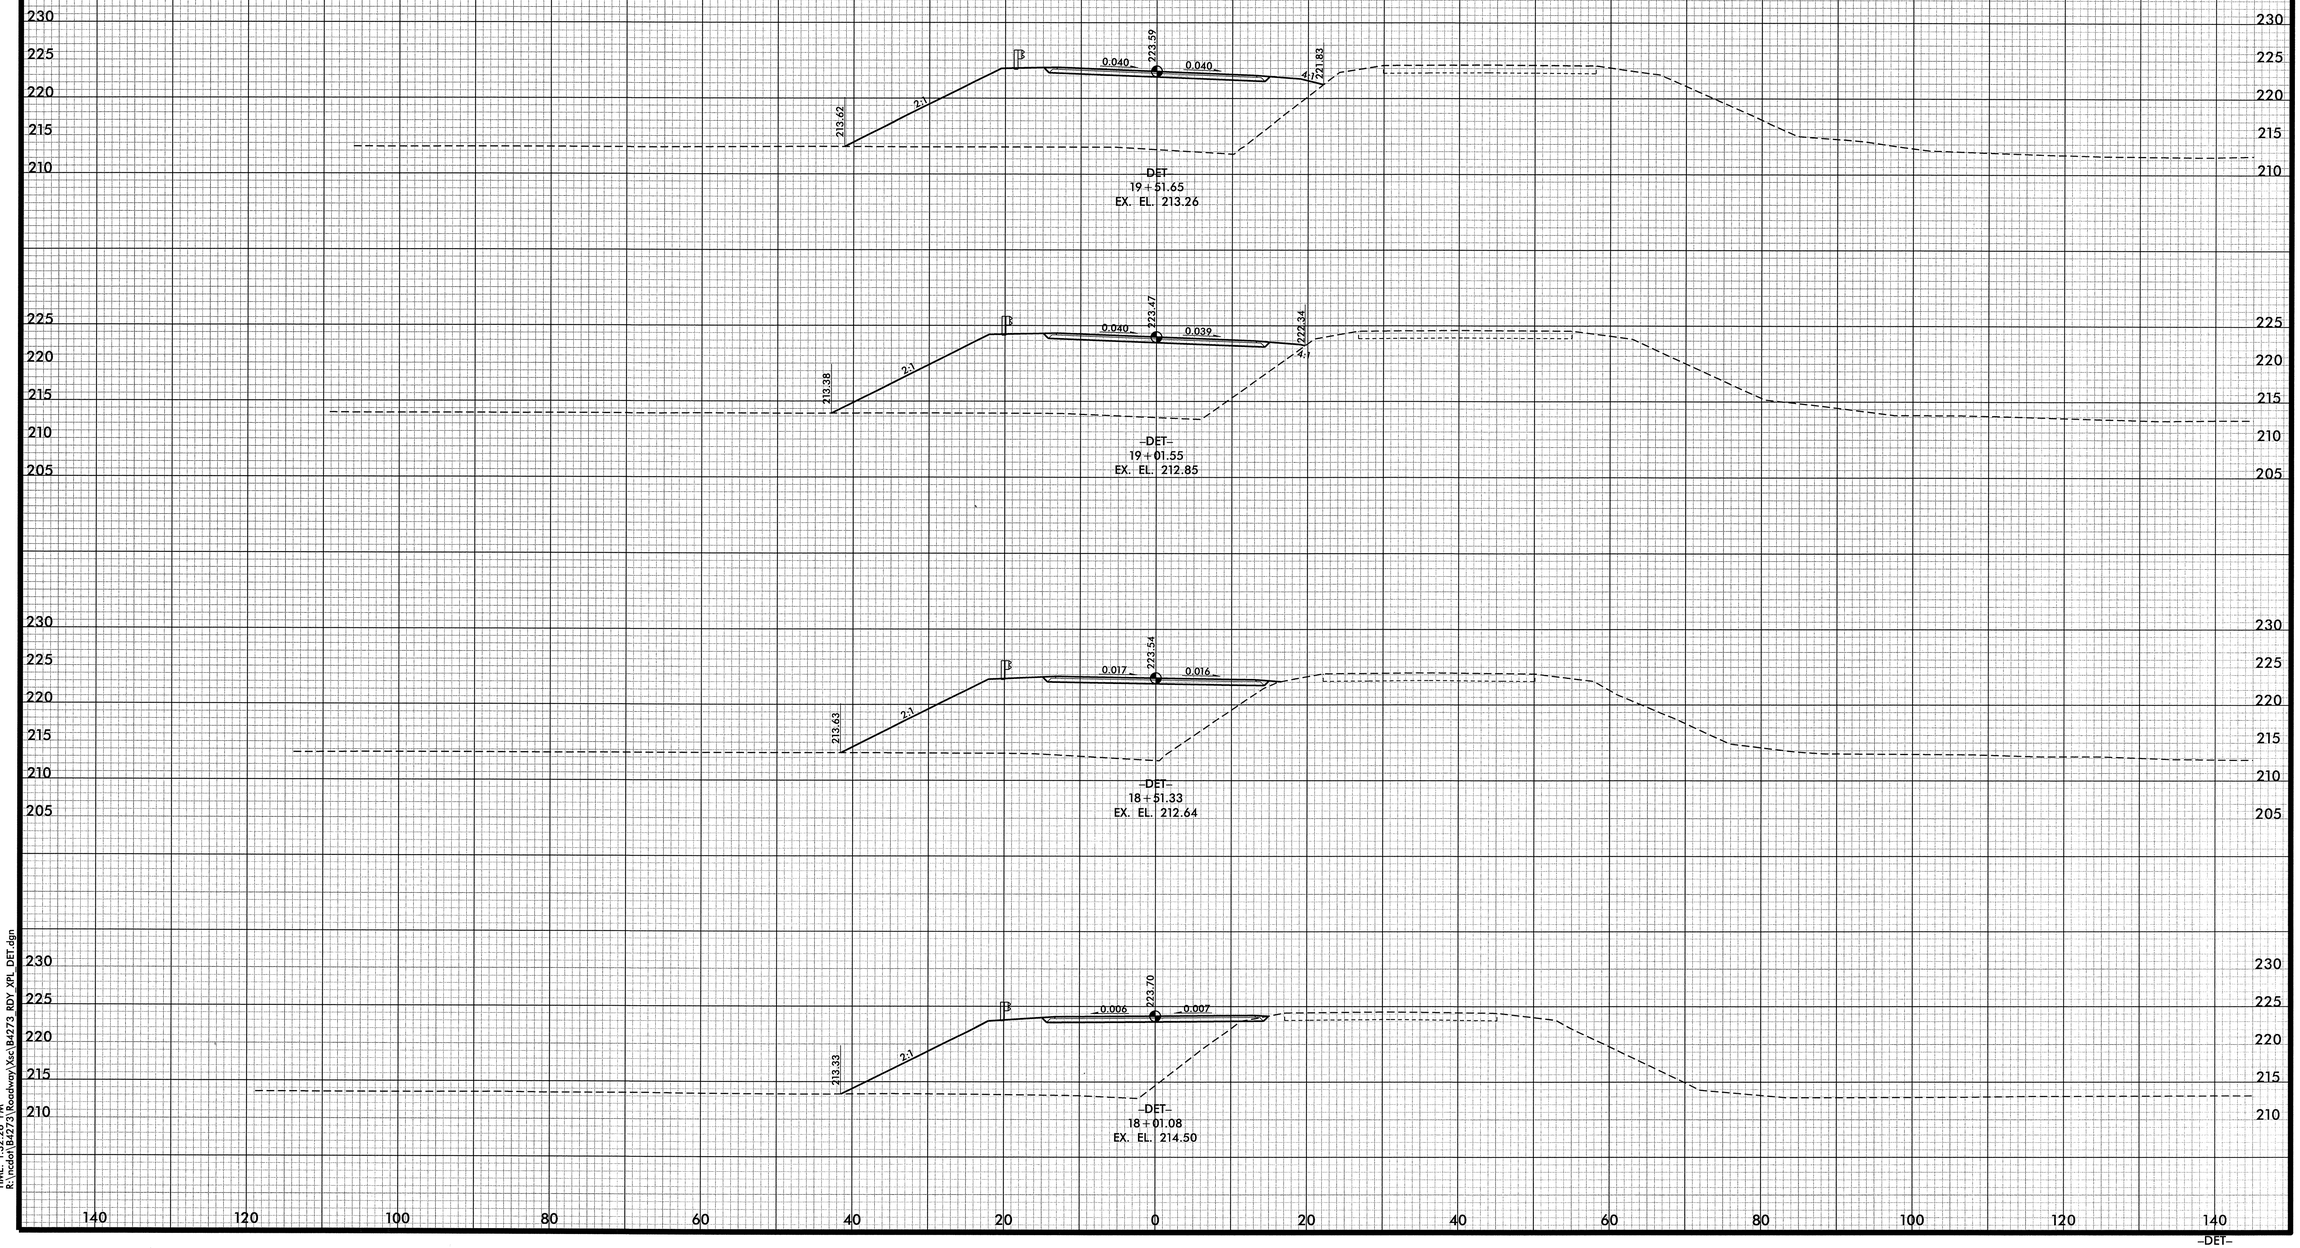

DATE: 8/27/2012
TIME: 1:32:26 PM
R:\redef\B4273\Roadway\Xsc\B4273_RDY_XPL_DET.dgn

0 5 10	PROJ. REFERENCE NO.	SHEET NO.	TOTAL SHEETS
	B-4273	X-14	18

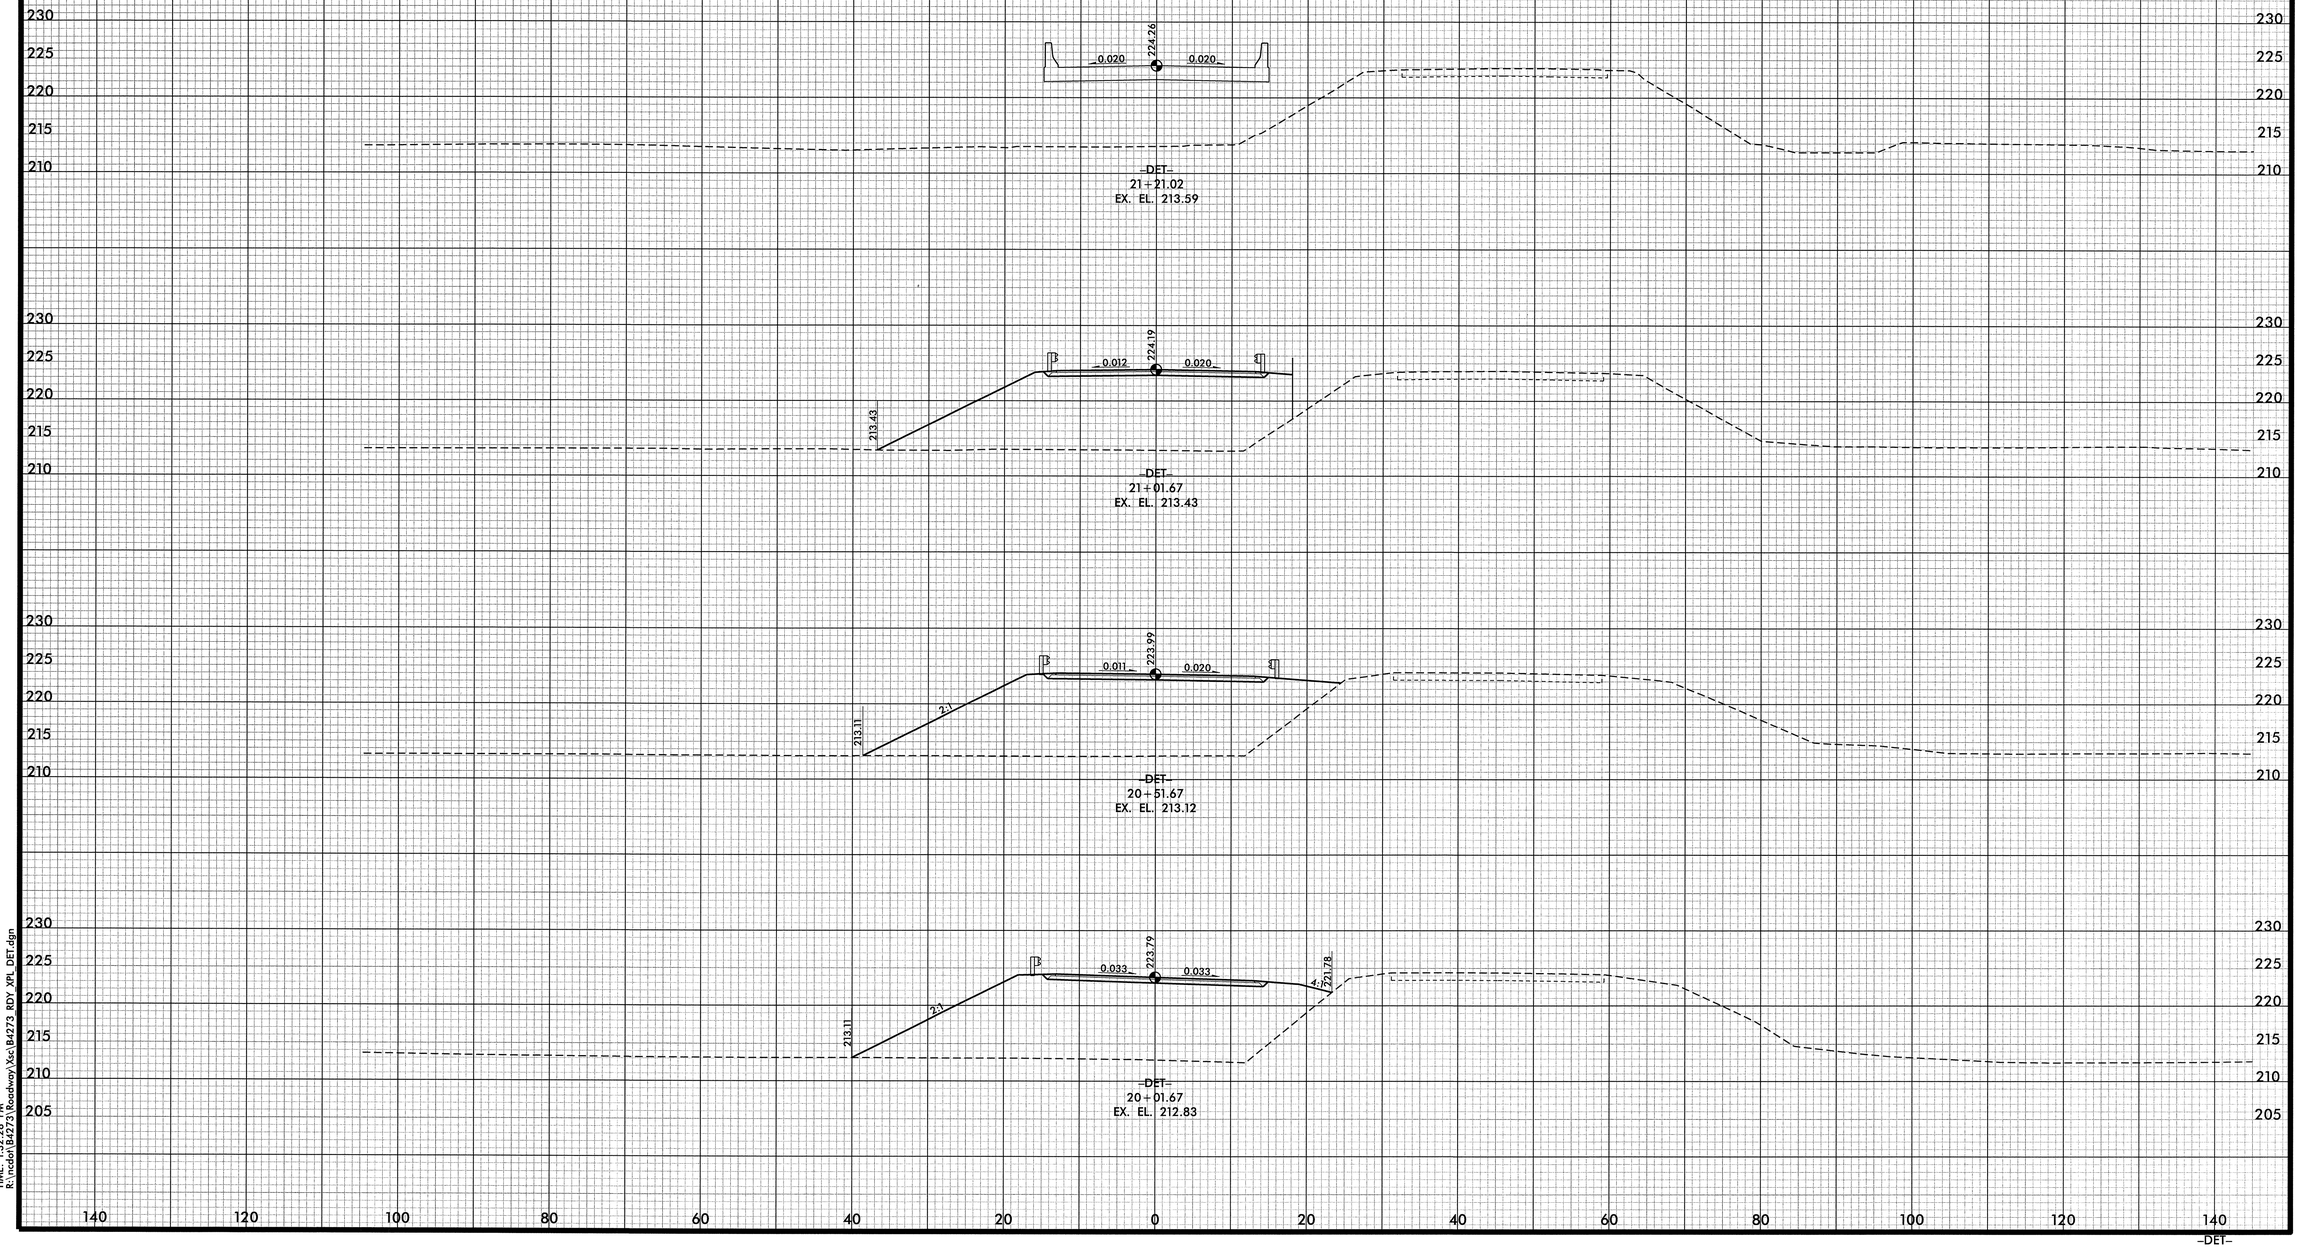

DATE: 8/27/2012
TIME: 1:32:28 PM
R:\rdoh\B4273\Roadway\Xsc\B4273_RDY_XPL_DET.dgn

0 5 10	PROJ. REFERENCE NO.	SHEET NO.	TOTAL SHEETS
	B-4273	X-15	18

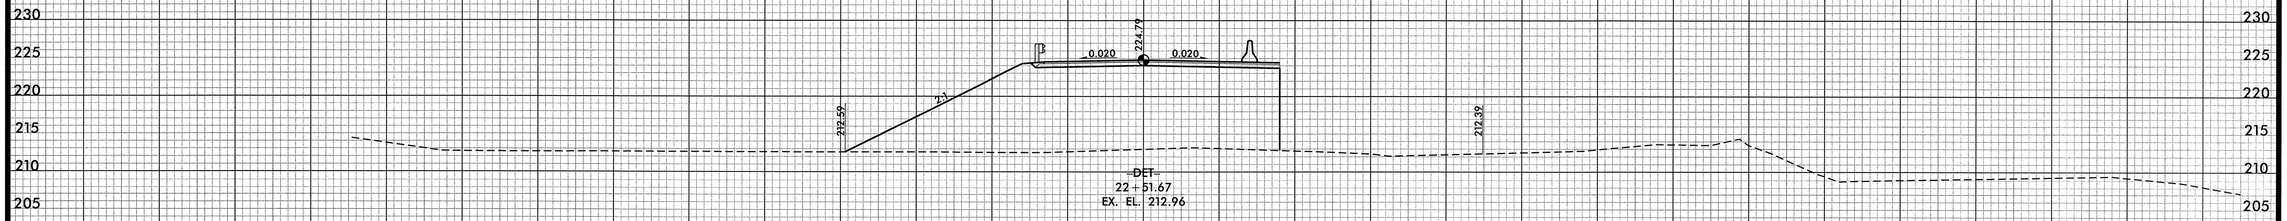

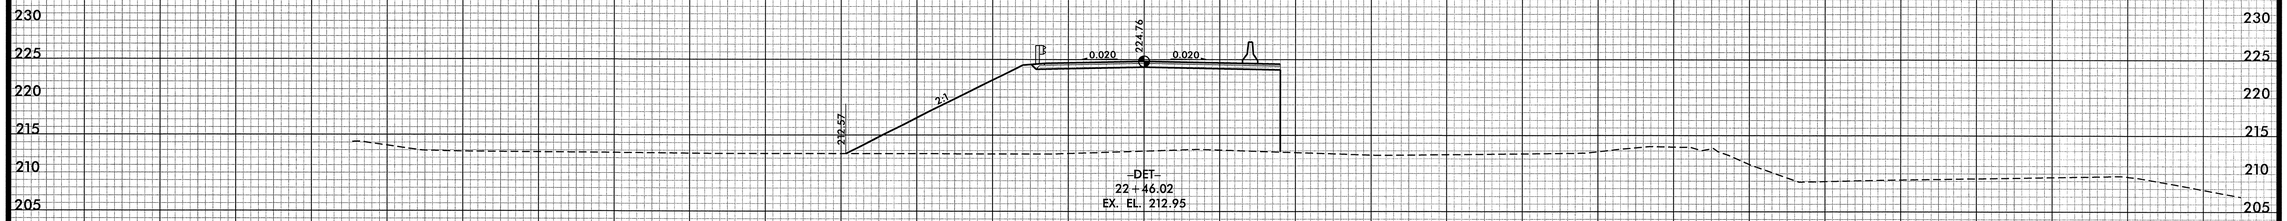

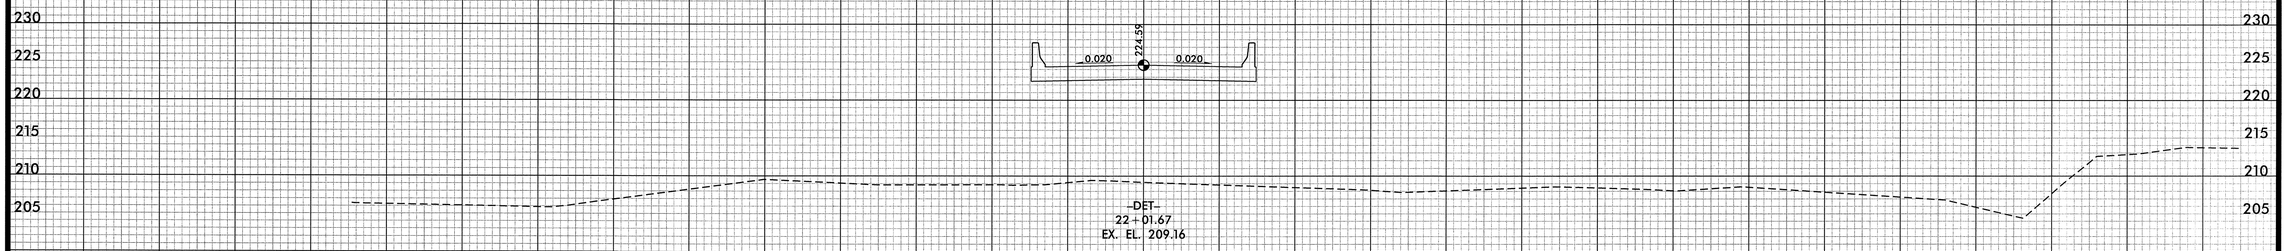

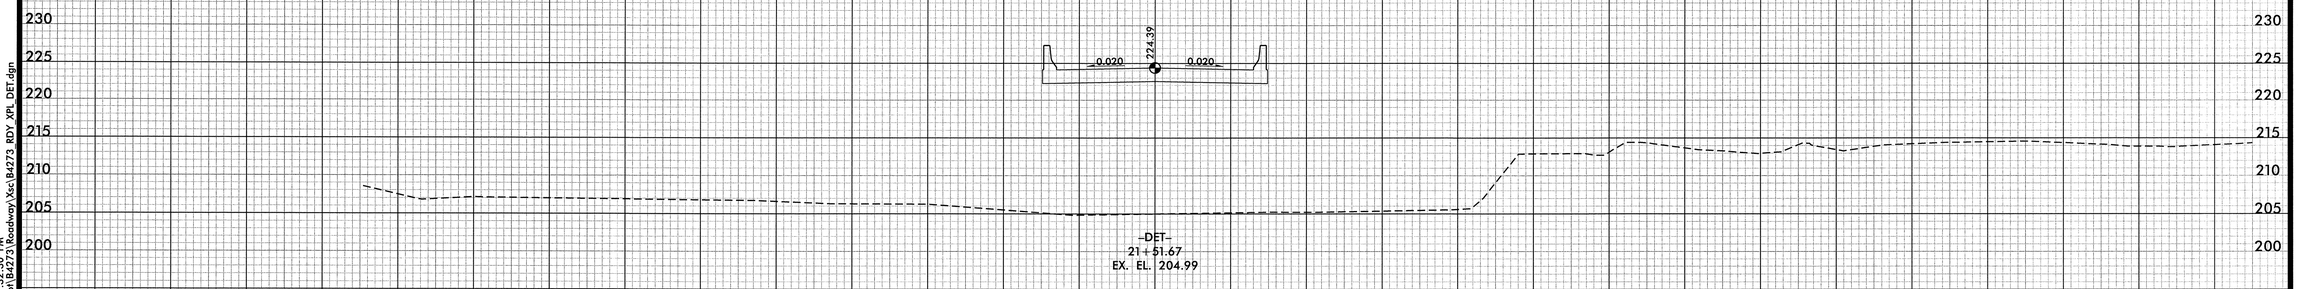

DATE: 8/27/2012
TIME: 1:32:30 PM
R:\roads\B4273\Roadway\Xsec\B4273 RDY_XPL DET.dgn

0 5 10	PROJ. REFERENCE NO.	SHEET NO.	TOTAL SHEETS
	B-4273	X-16	18

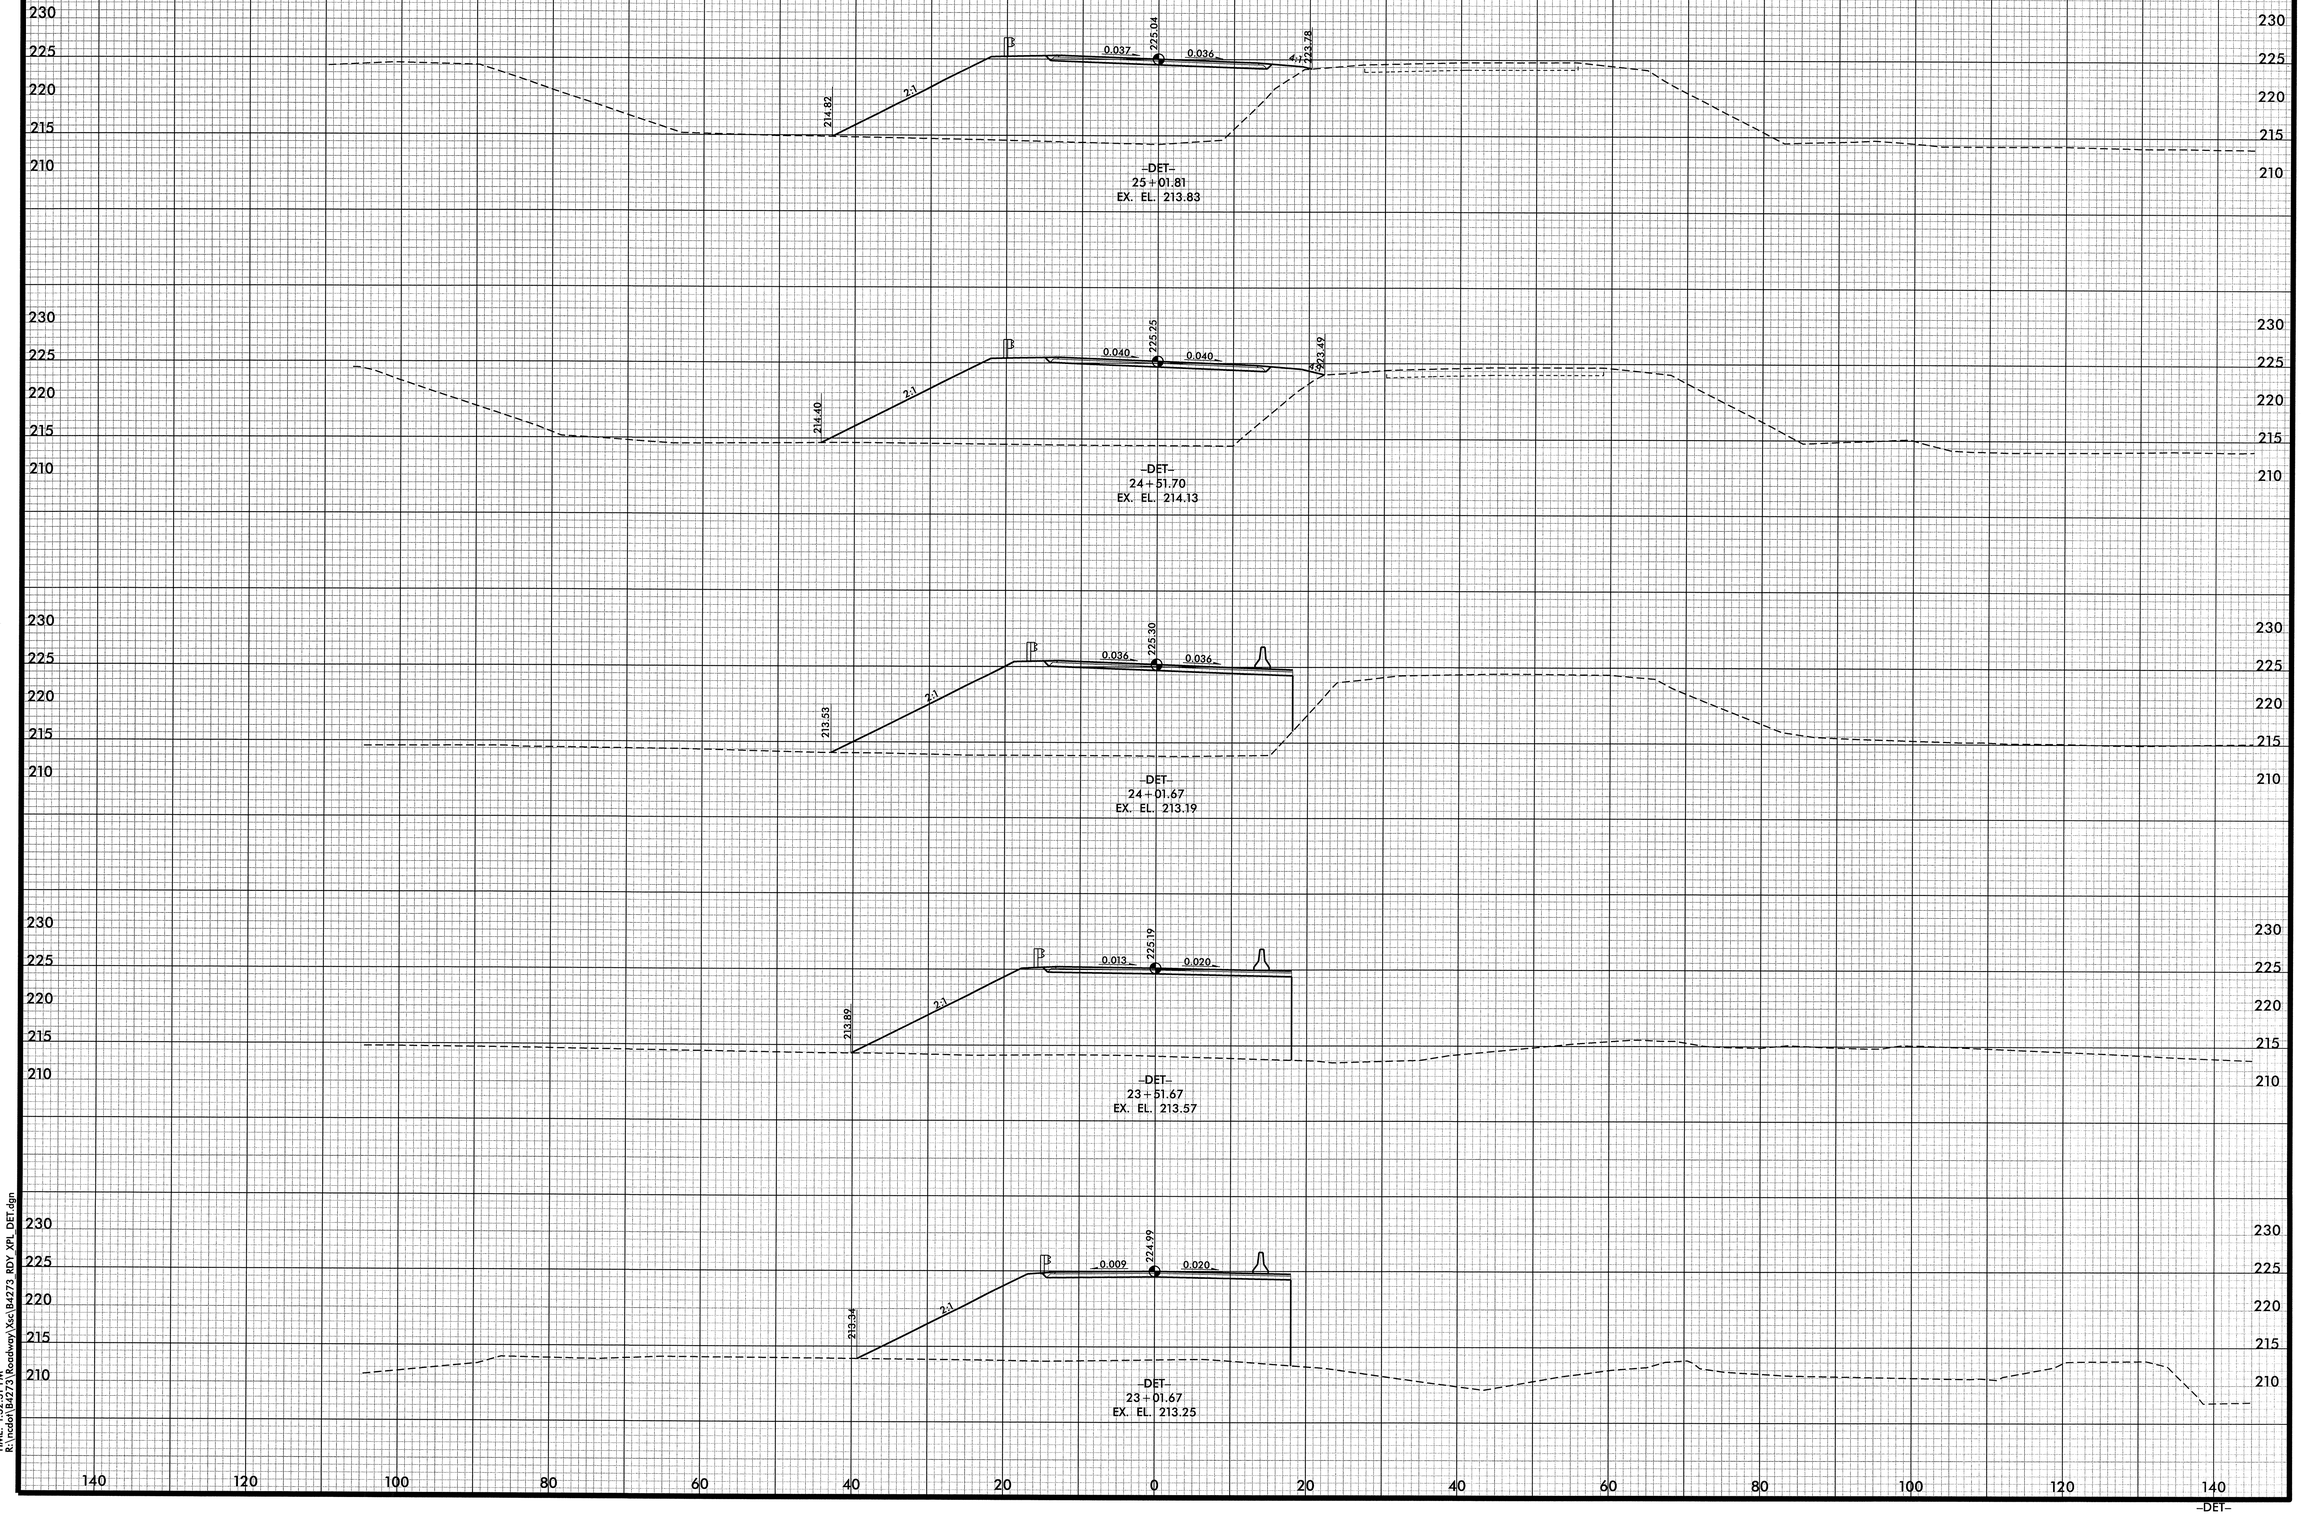

DATE: 8/27/2012
TIME: 12:29:13 PM
R:\rdoh\B4273\Roadway\Xsc\B4273 RDY XPL DET.dgn

0 5 10	PROJ. REFERENCE NO.	SHEET NO.	TOTAL SHEETS
	B-4273	X-17	18

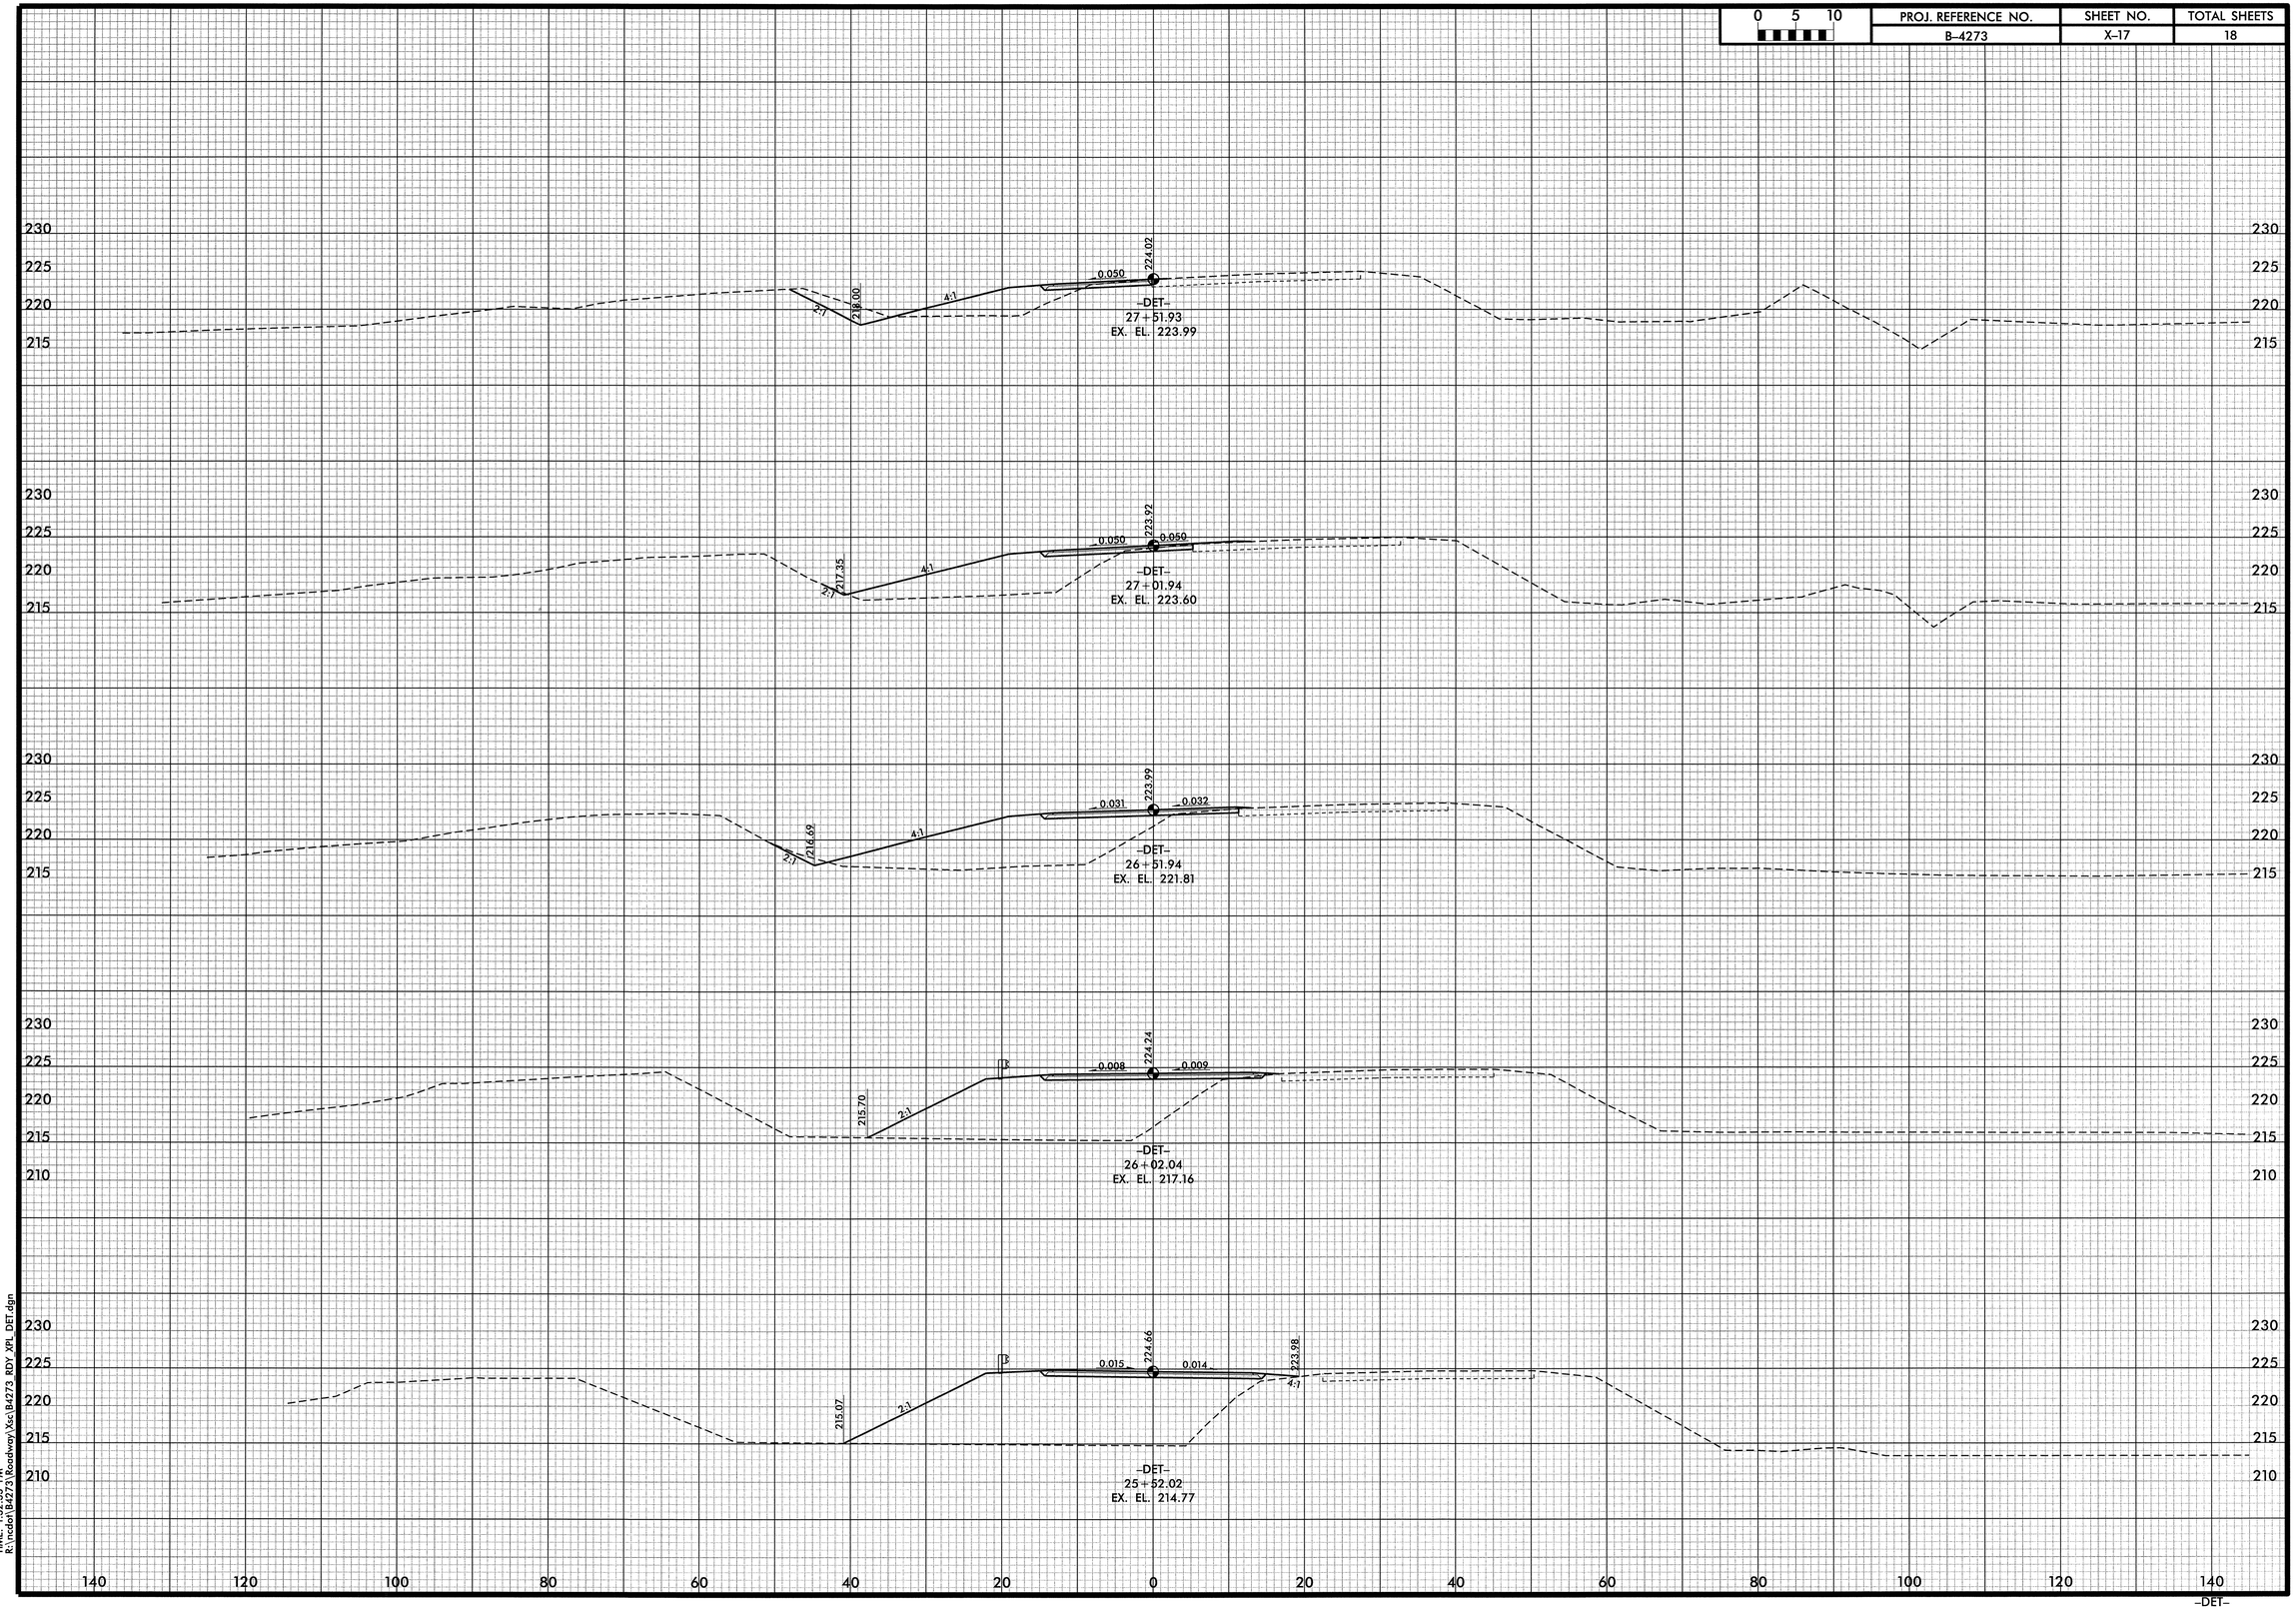

DATE: 8/27/2012
TIME: 1:32:33 PM
R:\rcdot\B4273\Roadway\Xsc\B4273 ROY XPL DET.dgn

0 5 10	PROJ. REFERENCE NO.	SHEET NO.	TOTAL SHEETS
	B-4273	X-18	18

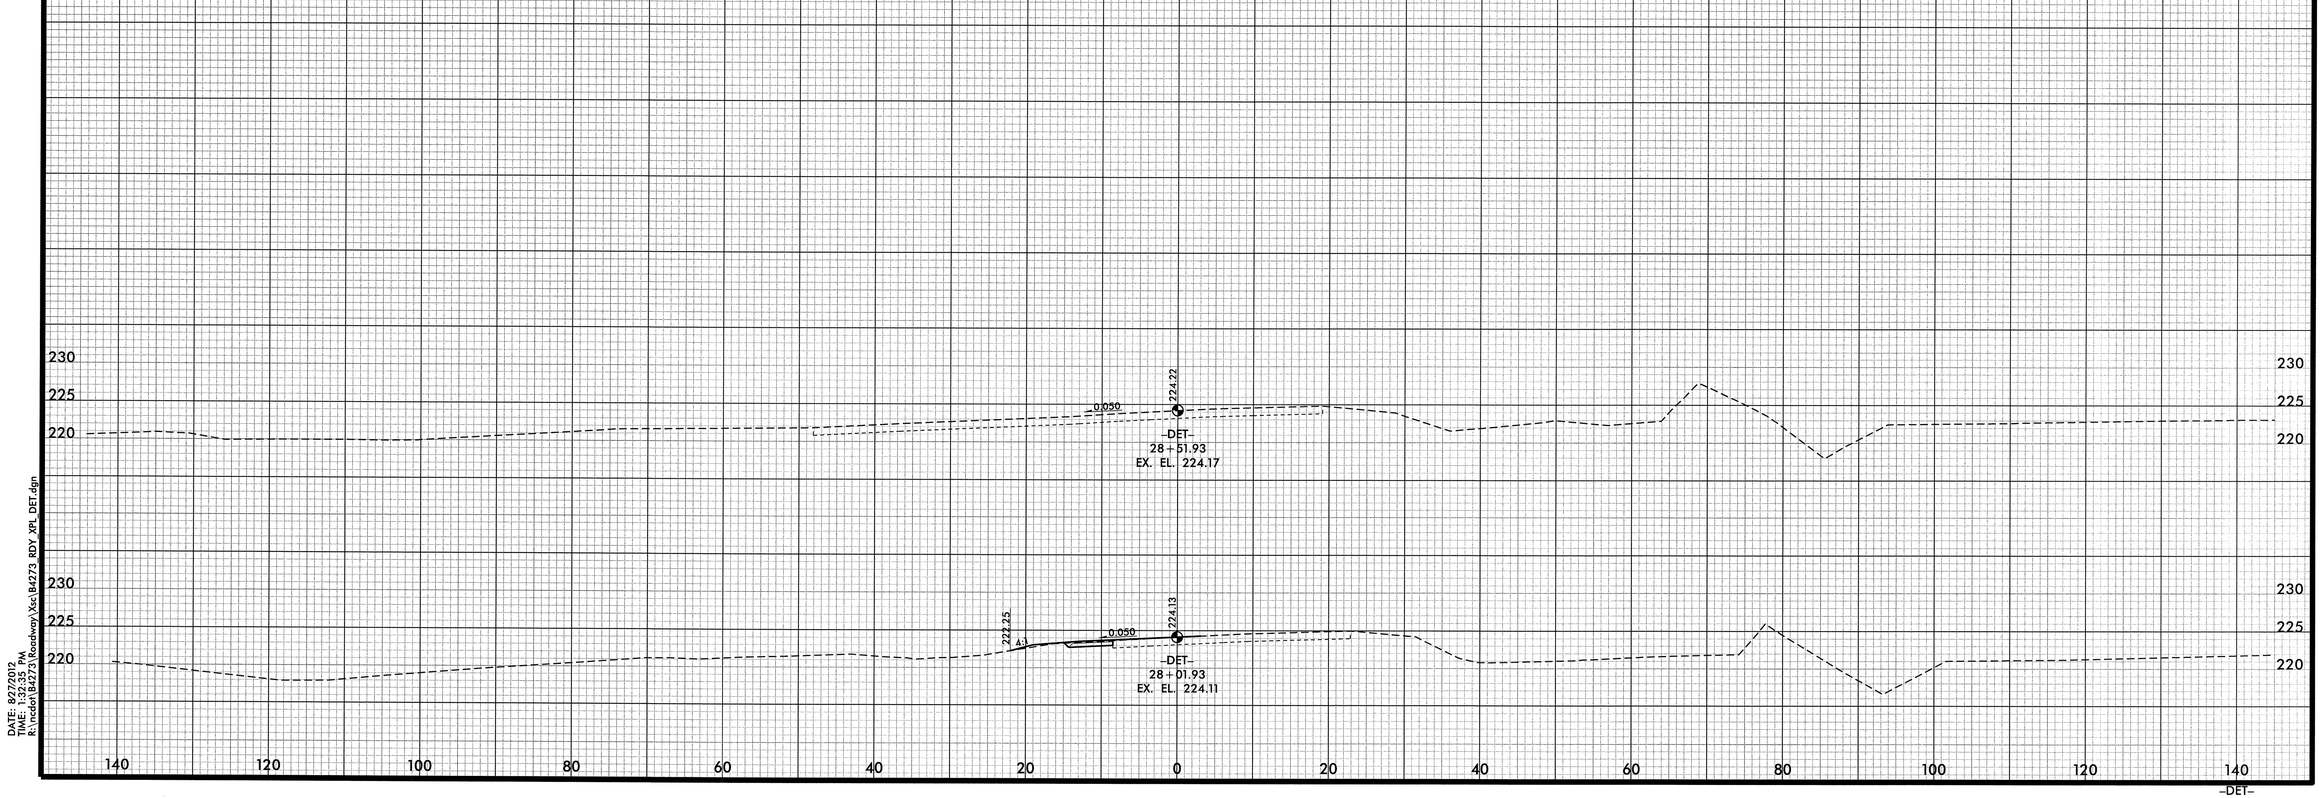

DATE: 9/27/2012
TIME: 1:32:35 PM
R:\roads\B4273\Roadway\Xsc\B4273_RDY_XPL_DET.dgn