STATE OF NORTH CAROLINA
DIVISION OF HIGHWAYS

CROSS SECTION INDEX

	CROSS SECTION EARTHWORK SUMMARY	X-B
-L-	10+00.00 TO 40+50.00	X-1 THRU X-27
-NBLDET-	13+00.00 TO 38+00.00	X-28 THRU X-36

5/28/99
23-MAY-2013 09:03
R:\Roadway\Proj\B4645_Rdy_xsc_index.dgn
$$$$USERNAME$$$$

PROJ. REFERENCE NO.	SHEET NO.
B-4645	X-B

STATE OF NORTH CAROLINA
DIVISION OF HIGHWAYS

NOTE: EMBANKMENT COLUMN DOES NOT INCLUDE BACKFILL FOR UNDERCUT

CROSS-SECTION SUMMARY

Station L (SBL RT)	Uncl. Exc. (cu. yd.)	Embt (cu. yd.)
9+50.00	0	0
10+00.00	15	2
10+50.00	37	3
11+00.00	43	2
11+50.00	342	1
12+00.00	542	0
12+50.00	448	0
13+00.00	498	0
13+50.00	502	0
14+00.00	298	6
14+50.00	87	194
15+00.00	33	510
15+50.00	23	737
16+00.00	20	586
16+50.00	108	191
17+00.00	470	27
17+50.00	672	11
18+00.00	432	6
18+50.00	142	102
19+00.00	17	288

Station L (SBL RT)	Uncl. Exc. (cu. yd.)	Embt (cu. yd.)
32+50.00	0	0
33+00.00	266	96
33+50.00	778	4
34+00.00	1317	6
34+50.00	1377	6
35+00.00	1271	4
35+50.00	1057	1
36+00.00	692	0
36+50.00	425	0
37+00.00	352	0
37+50.00	294	0
38+00.00	131	6
38+50.00	48	7
39+00.00	47	2
39+50.00	45	2
40+00.00	44	1
40+46.83	21	0

Station L (SBL LT)	Uncl. Exc. (cu. yd.)	Embt (cu. yd.)
9+50.00	0	0
10+00.00	9	0
10+50.00	19	1
11+00.00	19	1
11+50.00	15	1
12+00.00	11	3
12+50.00	8	4
13+00.00	6	5

Station L (SBL LT)	Uncl. Exc. (cu. yd.)	Embt (cu. yd.)
13+50.00	6	6
14+00.00	9	5
14+50.00	18	2
15+00.00	19	2
15+50.00	23	2
16+00.00	44	0
16+50.00	77	0
17+00.00	110	1
17+50.00	136	2
18+00.00	164	2
18+50.00	196	1
19+00.00	221	0

Station L (SBL)	Uncl. Exc. (cu. yd.)	Embt (cu. yd.)
19+00.00	0	0
19+50.00	15	593
20+00.00	11	925
20+50.00	6	1224
21+00.00	4	1819
21+50.00	2	2302
22+00.00	1	2094
22+50.00	0	1698
23+00.00	0	1555
23+50.00	0	1619
24+08.07	0	1983

Station L (SBL)	Uncl. Exc. (cu. yd.)	Embt (cu. yd.)
26+78.07	0	0
27+50.00	240	0
28+00.00	166	0
28+50.00	172	0
29+00.00	185	0
29+50.00	199	0
30+00.00	214	0
30+50.00	226	0
31+00.00	235	0
31+50.00	223	0
32+00.00	195	0
32+50.00	168	0

Station L (SBL)	Uncl. Exc. (cu. yd.)	Embt (cu. yd.)
26+25.11	0	0
26+50.00	0	159
27+00.00	0	279
27+50.00	0	256
28+00.00	0	285
28+50.00	0	284
29+00.00	0	266
29+50.00	24	319
30+00.00	49	268
30+50.00	51	107
31+00.00	171	34
31+50.00	411	12
32+00.00	294	6
32+50.00	56	2

Station L (MED)	Uncl. Exc. (cu. yd.)	Embt (cu. yd.)
19+00.00	0	0
19+50.00	256	0
20+00.00	309	0

Station L (MED)	Uncl. Exc. (cu. yd.)	Embt (cu. yd.)
20+50.00	340	0
21+00.00	349	0
21+50.00	348	0
22+00.00	325	0
22+50.00	290	0
23+00.00	259	0
23+50.00	235	0
24+08.07	260	0

Station L (MED)	Uncl. Exc. (cu. yd.)	Embt (cu. yd.)
26+78.07	0	0
27+50.00	240	0
28+00.00	166	0
28+50.00	172	0
29+00.00	185	0
29+50.00	199	0
30+00.00	214	0
30+50.00	226	0
31+00.00	235	0
31+50.00	223	0
32+00.00	195	0
32+50.00	168	0

Station Nbldet	Uncl. Exc. (cu. yd.)	Embt (cu. yd.)
13+00.00	0	0
13+50.00	6	0
14+00.00	13	0
14+50.00	13	0
15+00.00	13	0
15+50.00	13	2
16+00.00	14	5
16+50.00	16	6
17+00.00	18	11
17+50.00	18	13
18+00.00	14	17
18+50.00	11	25
19+00.00	12	23
19+50.00	17	11
20+00.00	16	3
20+50.00	11	1
21+00.00	11	0
21+25.37	6	0
21+50.00	3	0

Station Nbldet	Uncl. Exc. (cu. yd.)	Embt (cu. yd.)
30+00.00	0	0
30+03.10	0	0
30+50.00	10	0
31+00.00	11	1
31+50.00	15	2
32+00.00	20	3
32+50.00	16	18
33+00.00	9	24
33+50.00	9	19
34+00.00	7	20
34+50.00	7	19
35+00.00	8	22
35+50.00	9	20
36+00.00	12	8
36+50.00	14	3
37+00.00	12	2
37+50.00	10	1
37+72.27	2	0

Station L (DDE)	Uncl. Exc. (cu. yd.)	Embt (cu. yd.)
24+50.00	20	0
25+00.00	28	0
23+50.00	0	0
24+00.00	33	0

Approximate quantities only. Unclassified excavation, fine grading, clearing and grubbing, removal of existing asphalt pavement and removal of existing concrete pavement will be paid for at the lump sum price for " Grading".

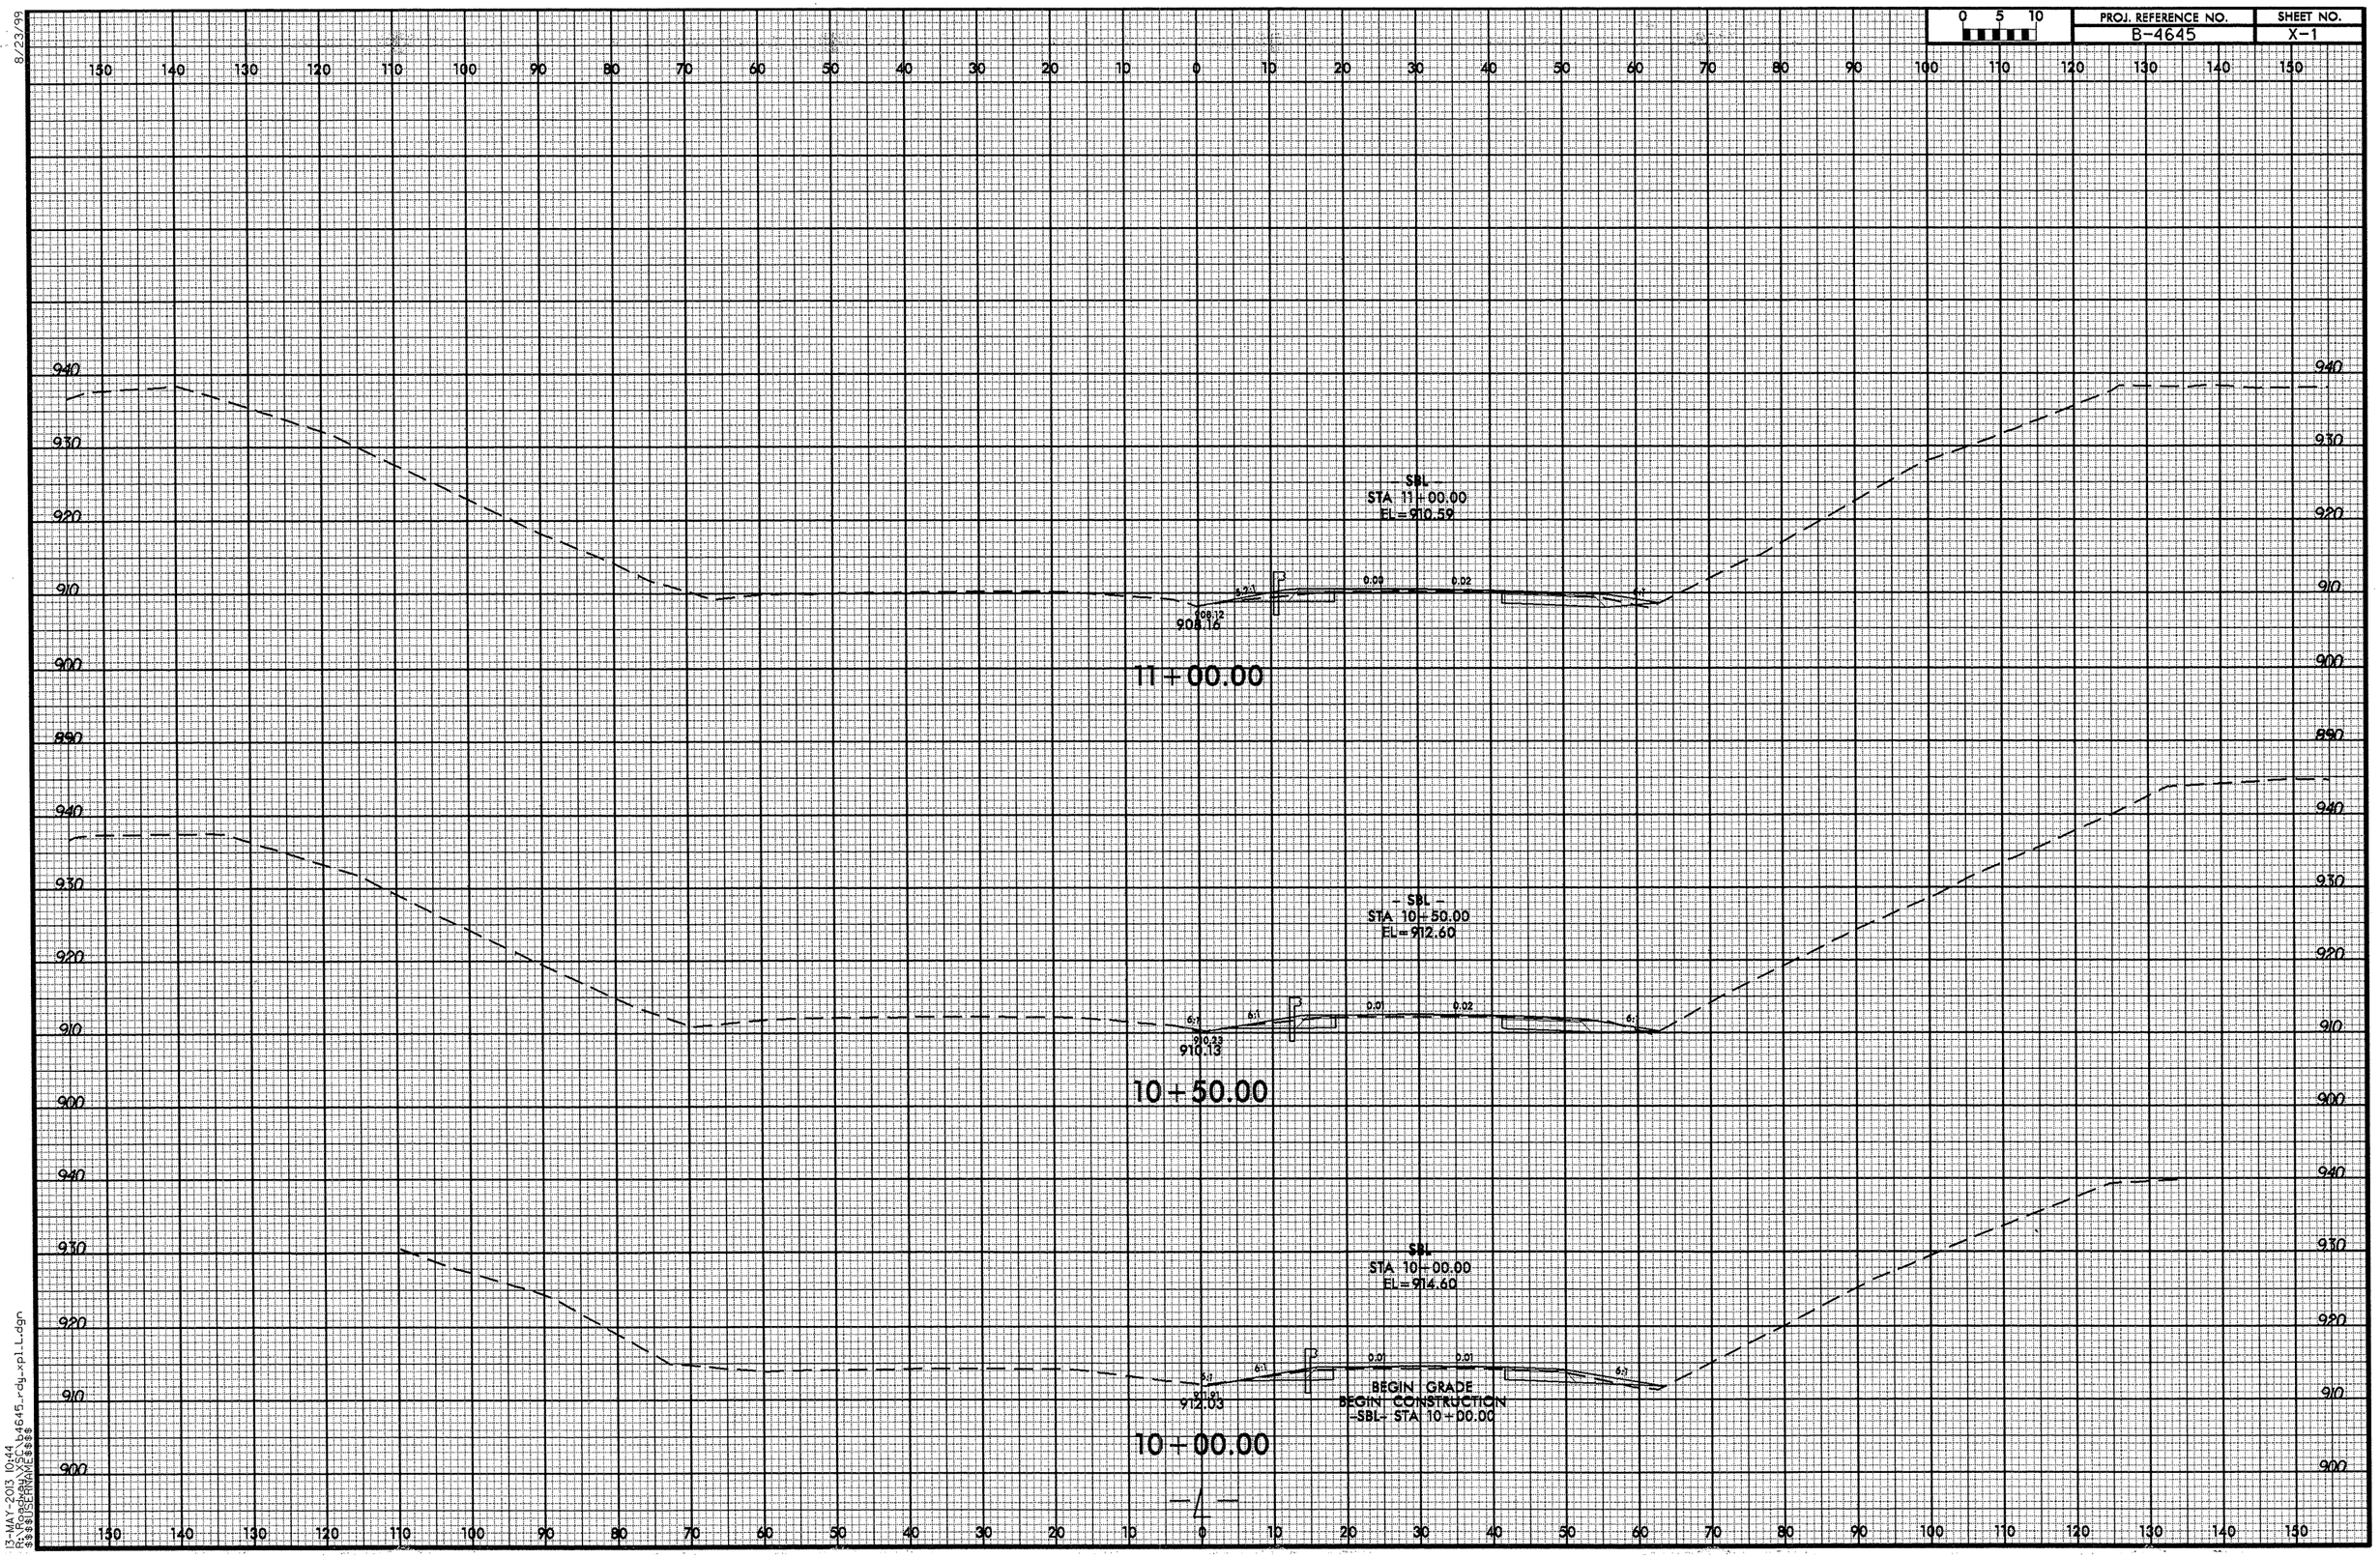

8/23/99
17-MAY-2013 10:44
R:\Roadway\Proj\b4645_rdy_xpl_L.dgn
$$$$USERNAME$$$$

8/23/99

0 5 10	PROJ. REFERENCE NO.	SHEET NO.
	B-4645	X-2

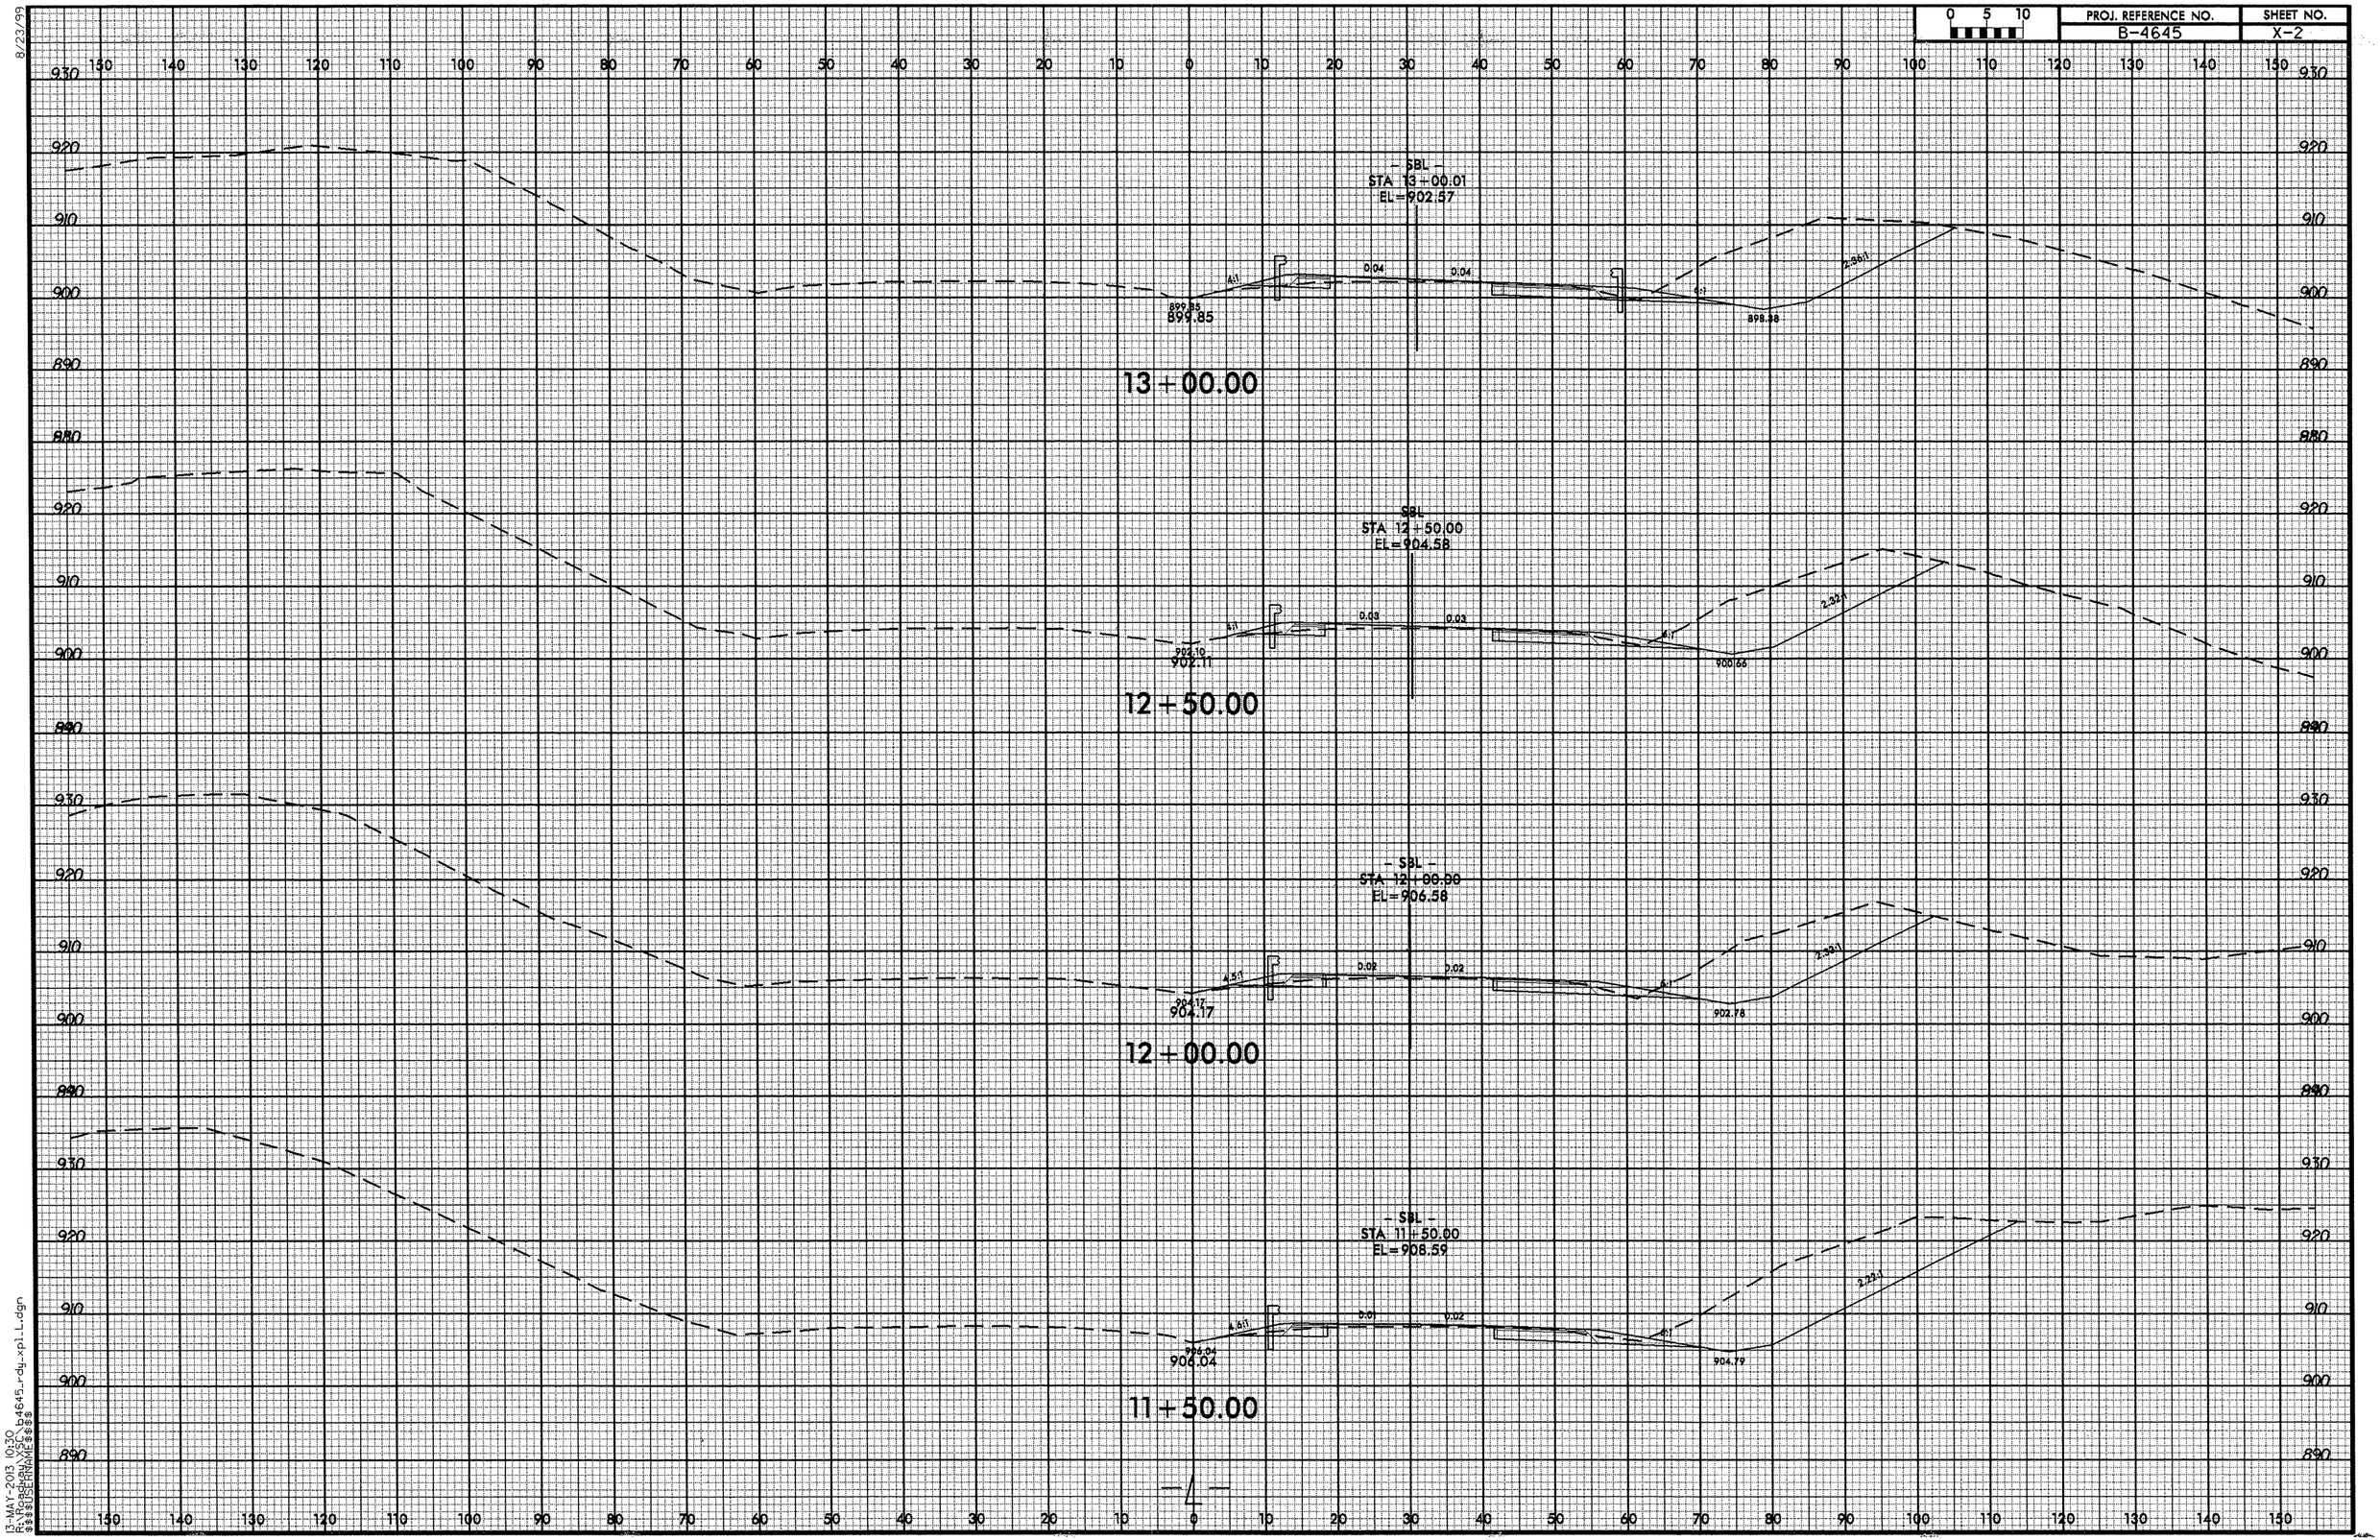

13-MAY-2013 10:30
R:\PROJECTS\b4645_rdy_xpl_L.dgn
$$$$USERNAME$$$$

8/23/99

0 5 10	PROJ. REFERENCE NO.	SHEET NO.
	B-4645	X-3

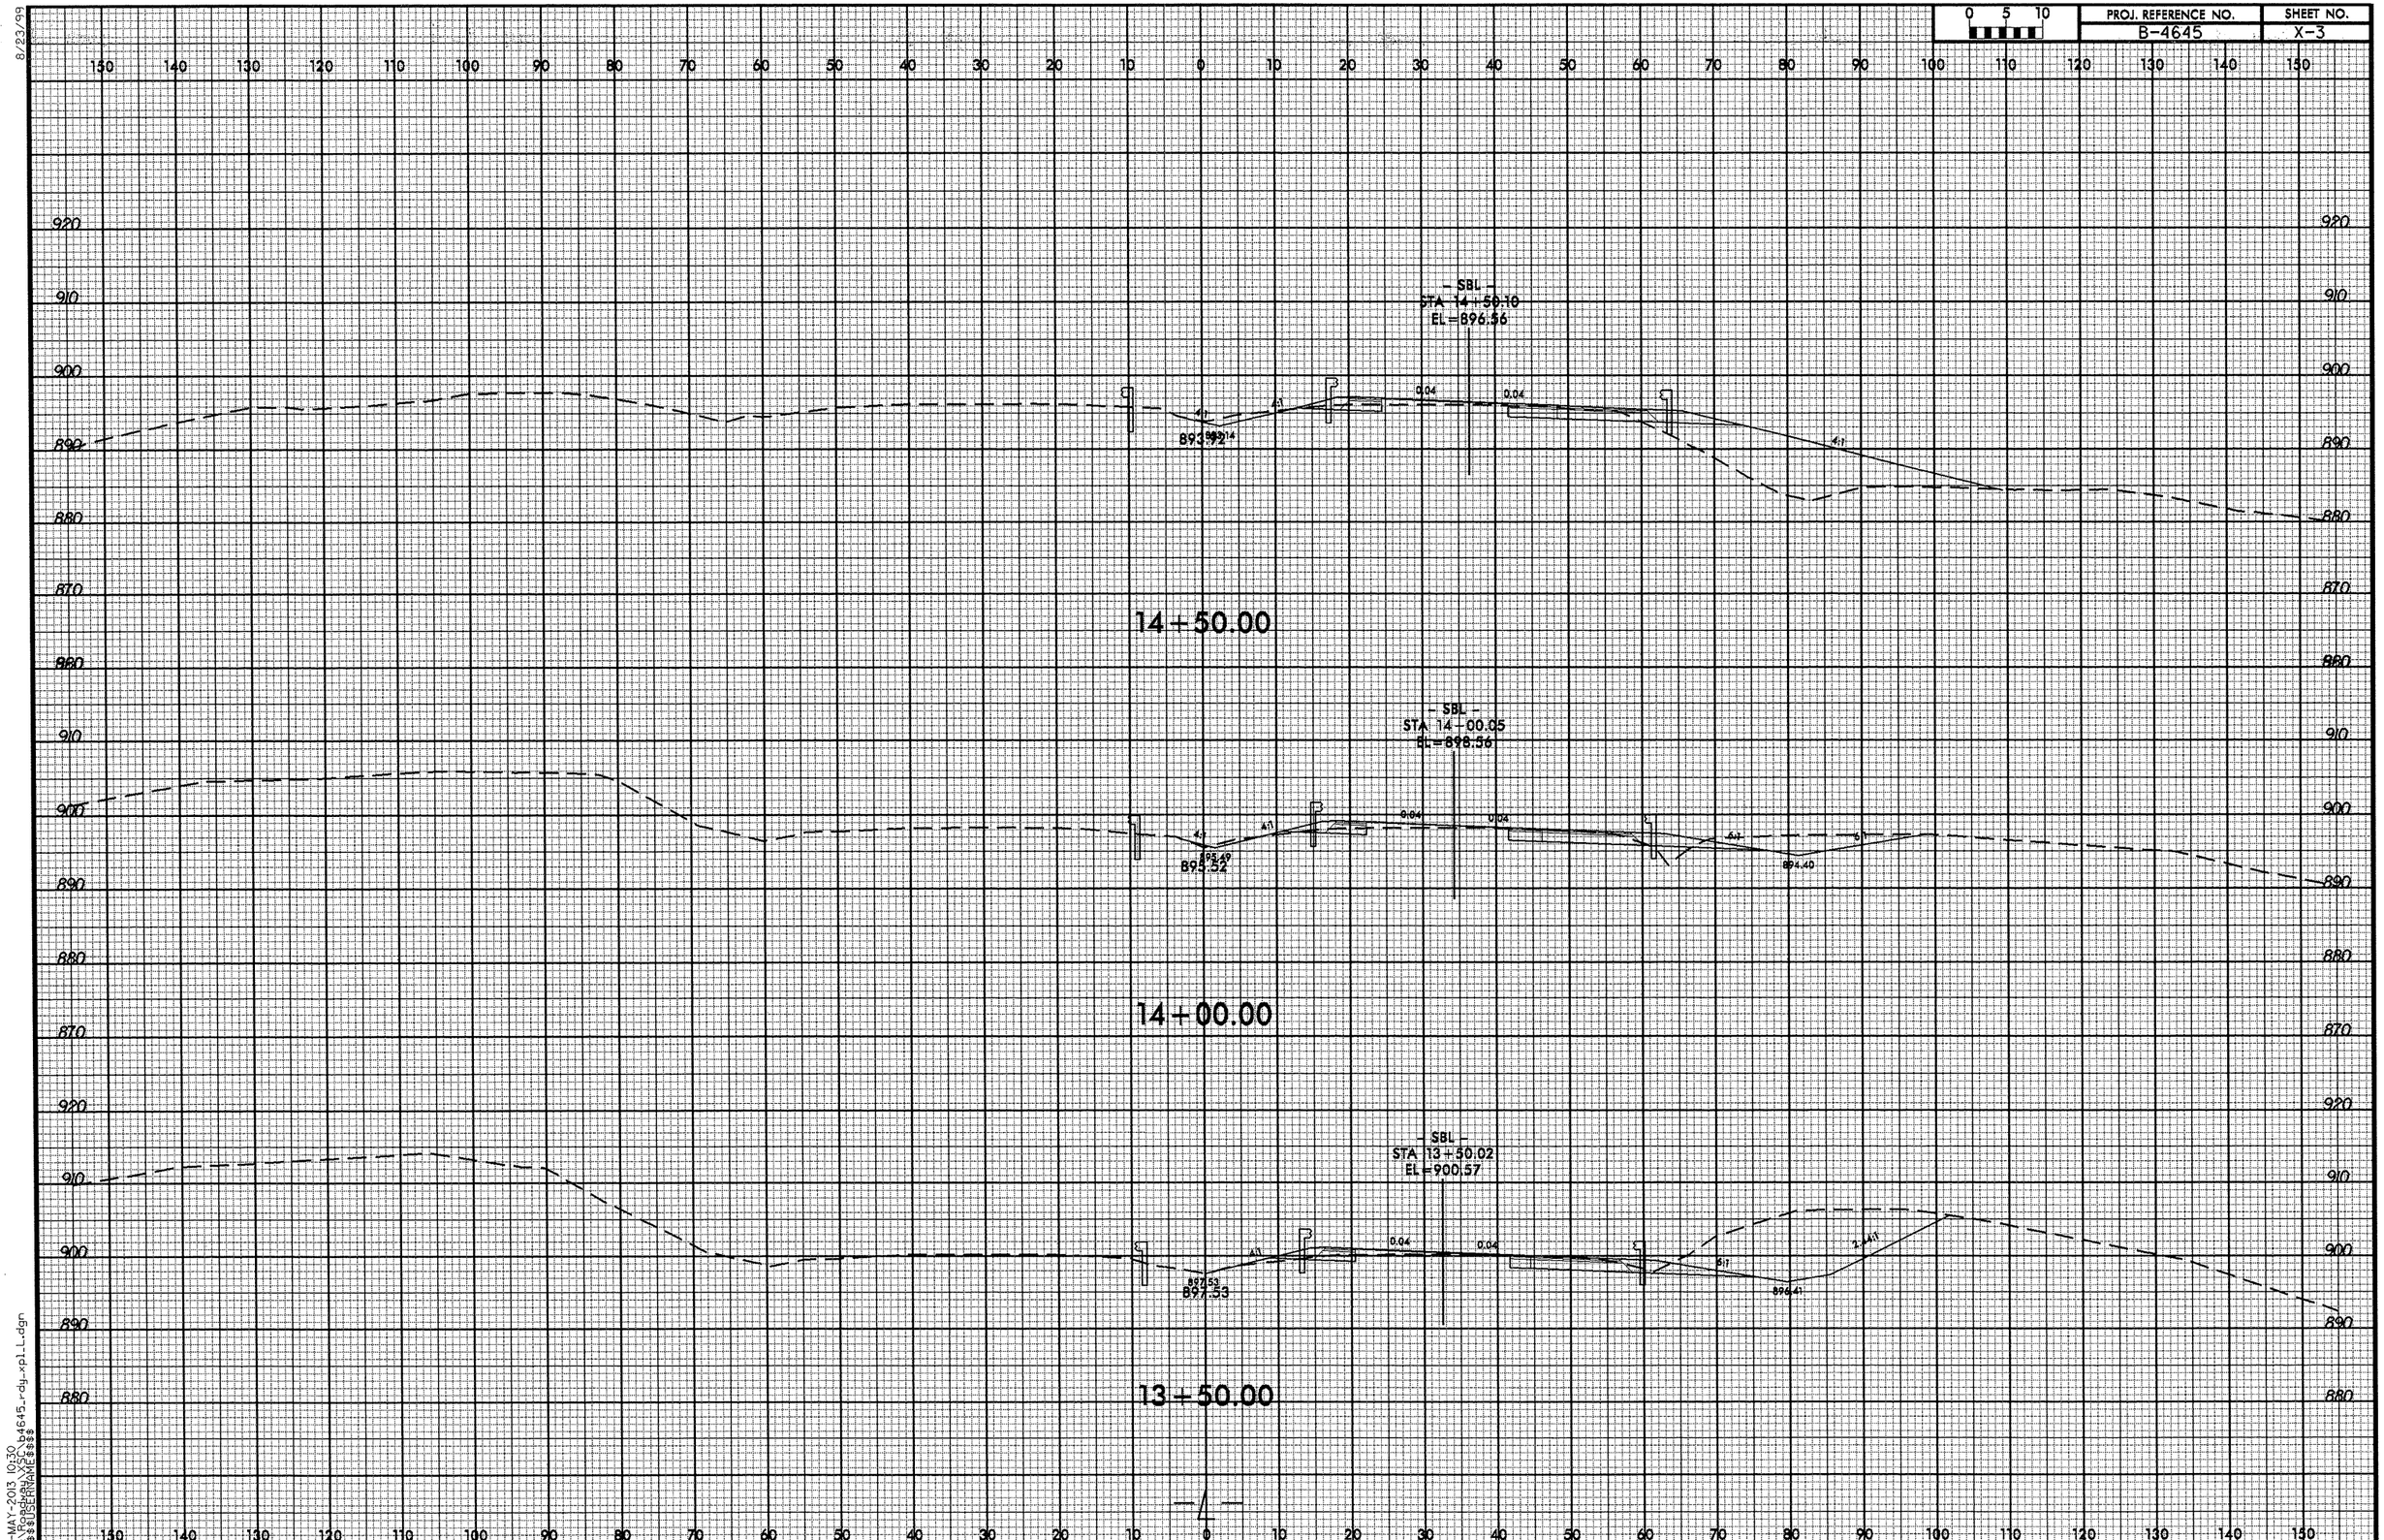

13-MAY-2013 10:30
R:\Proj\B4645_xsc\b4645_r-dy_xp1_L.dgn
$$$$USERNAME$$$$

8/23/99

0 5 10	PROJ. REFERENCE NO.	SHEET NO.
	B-4645	X-4

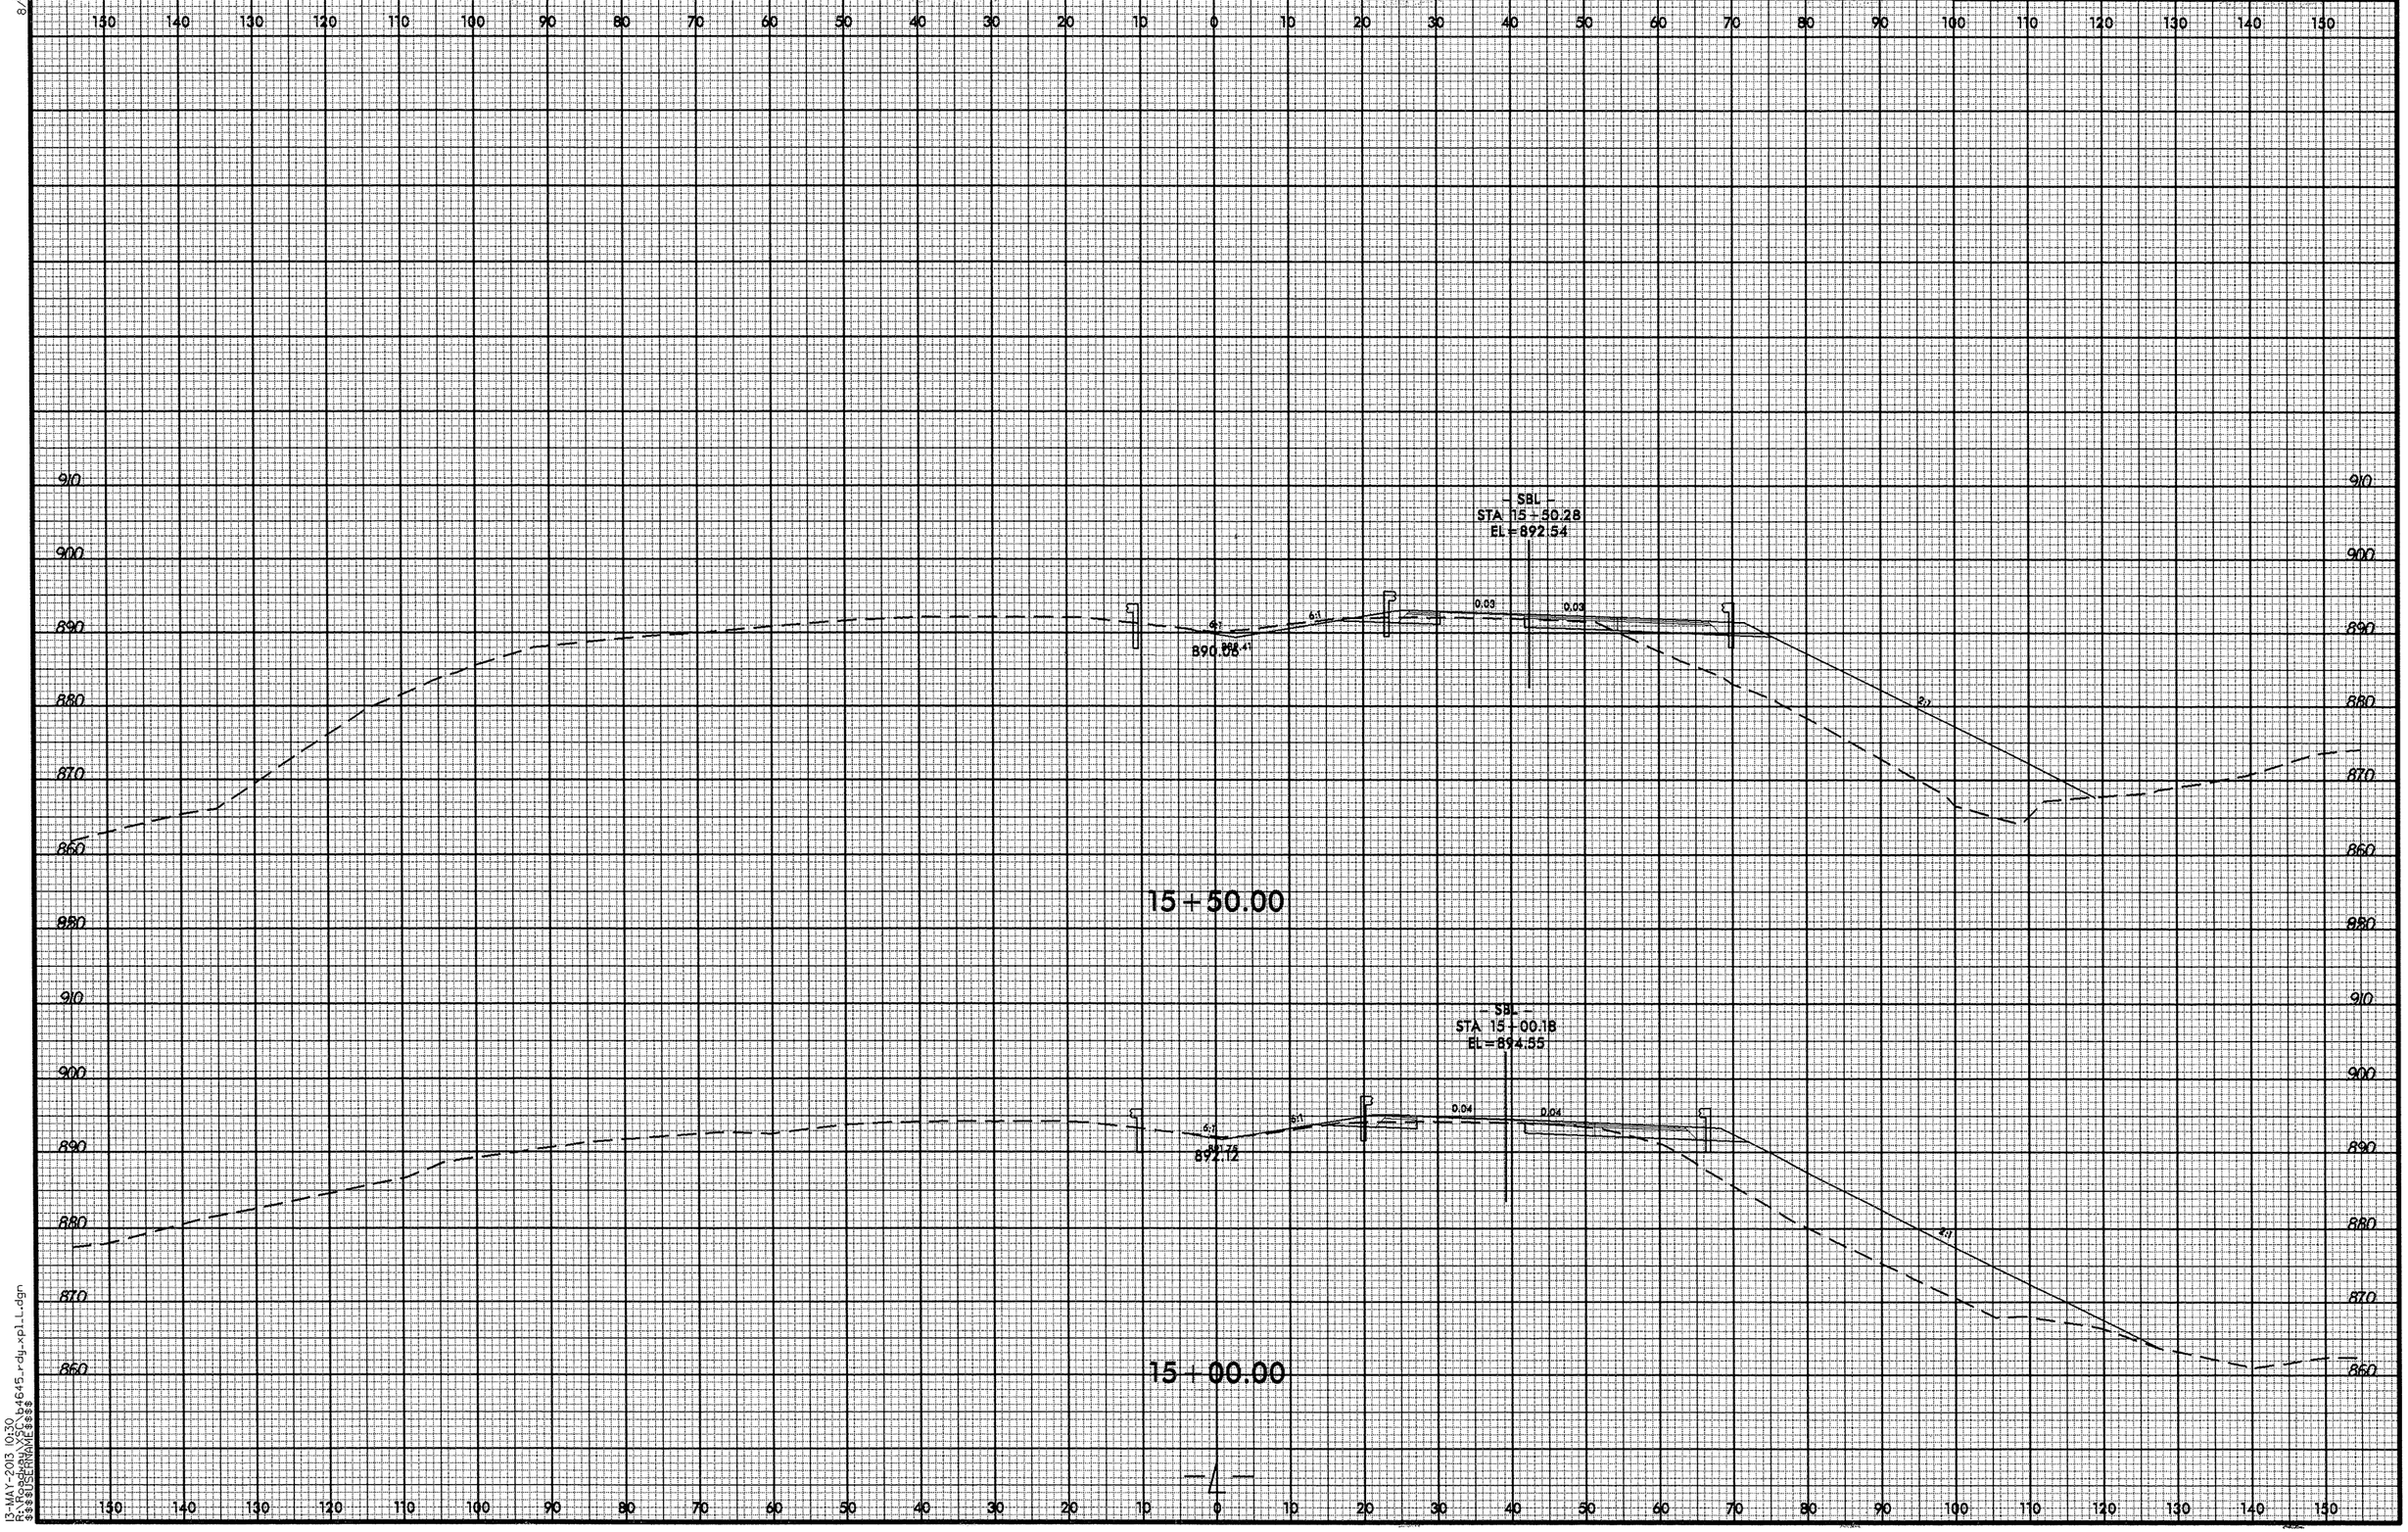

13-MAY-2013 10:30
R:\Roadway\SC\b4645_rdy_xpl_L.dgn
$$$$USERNAME$$$$

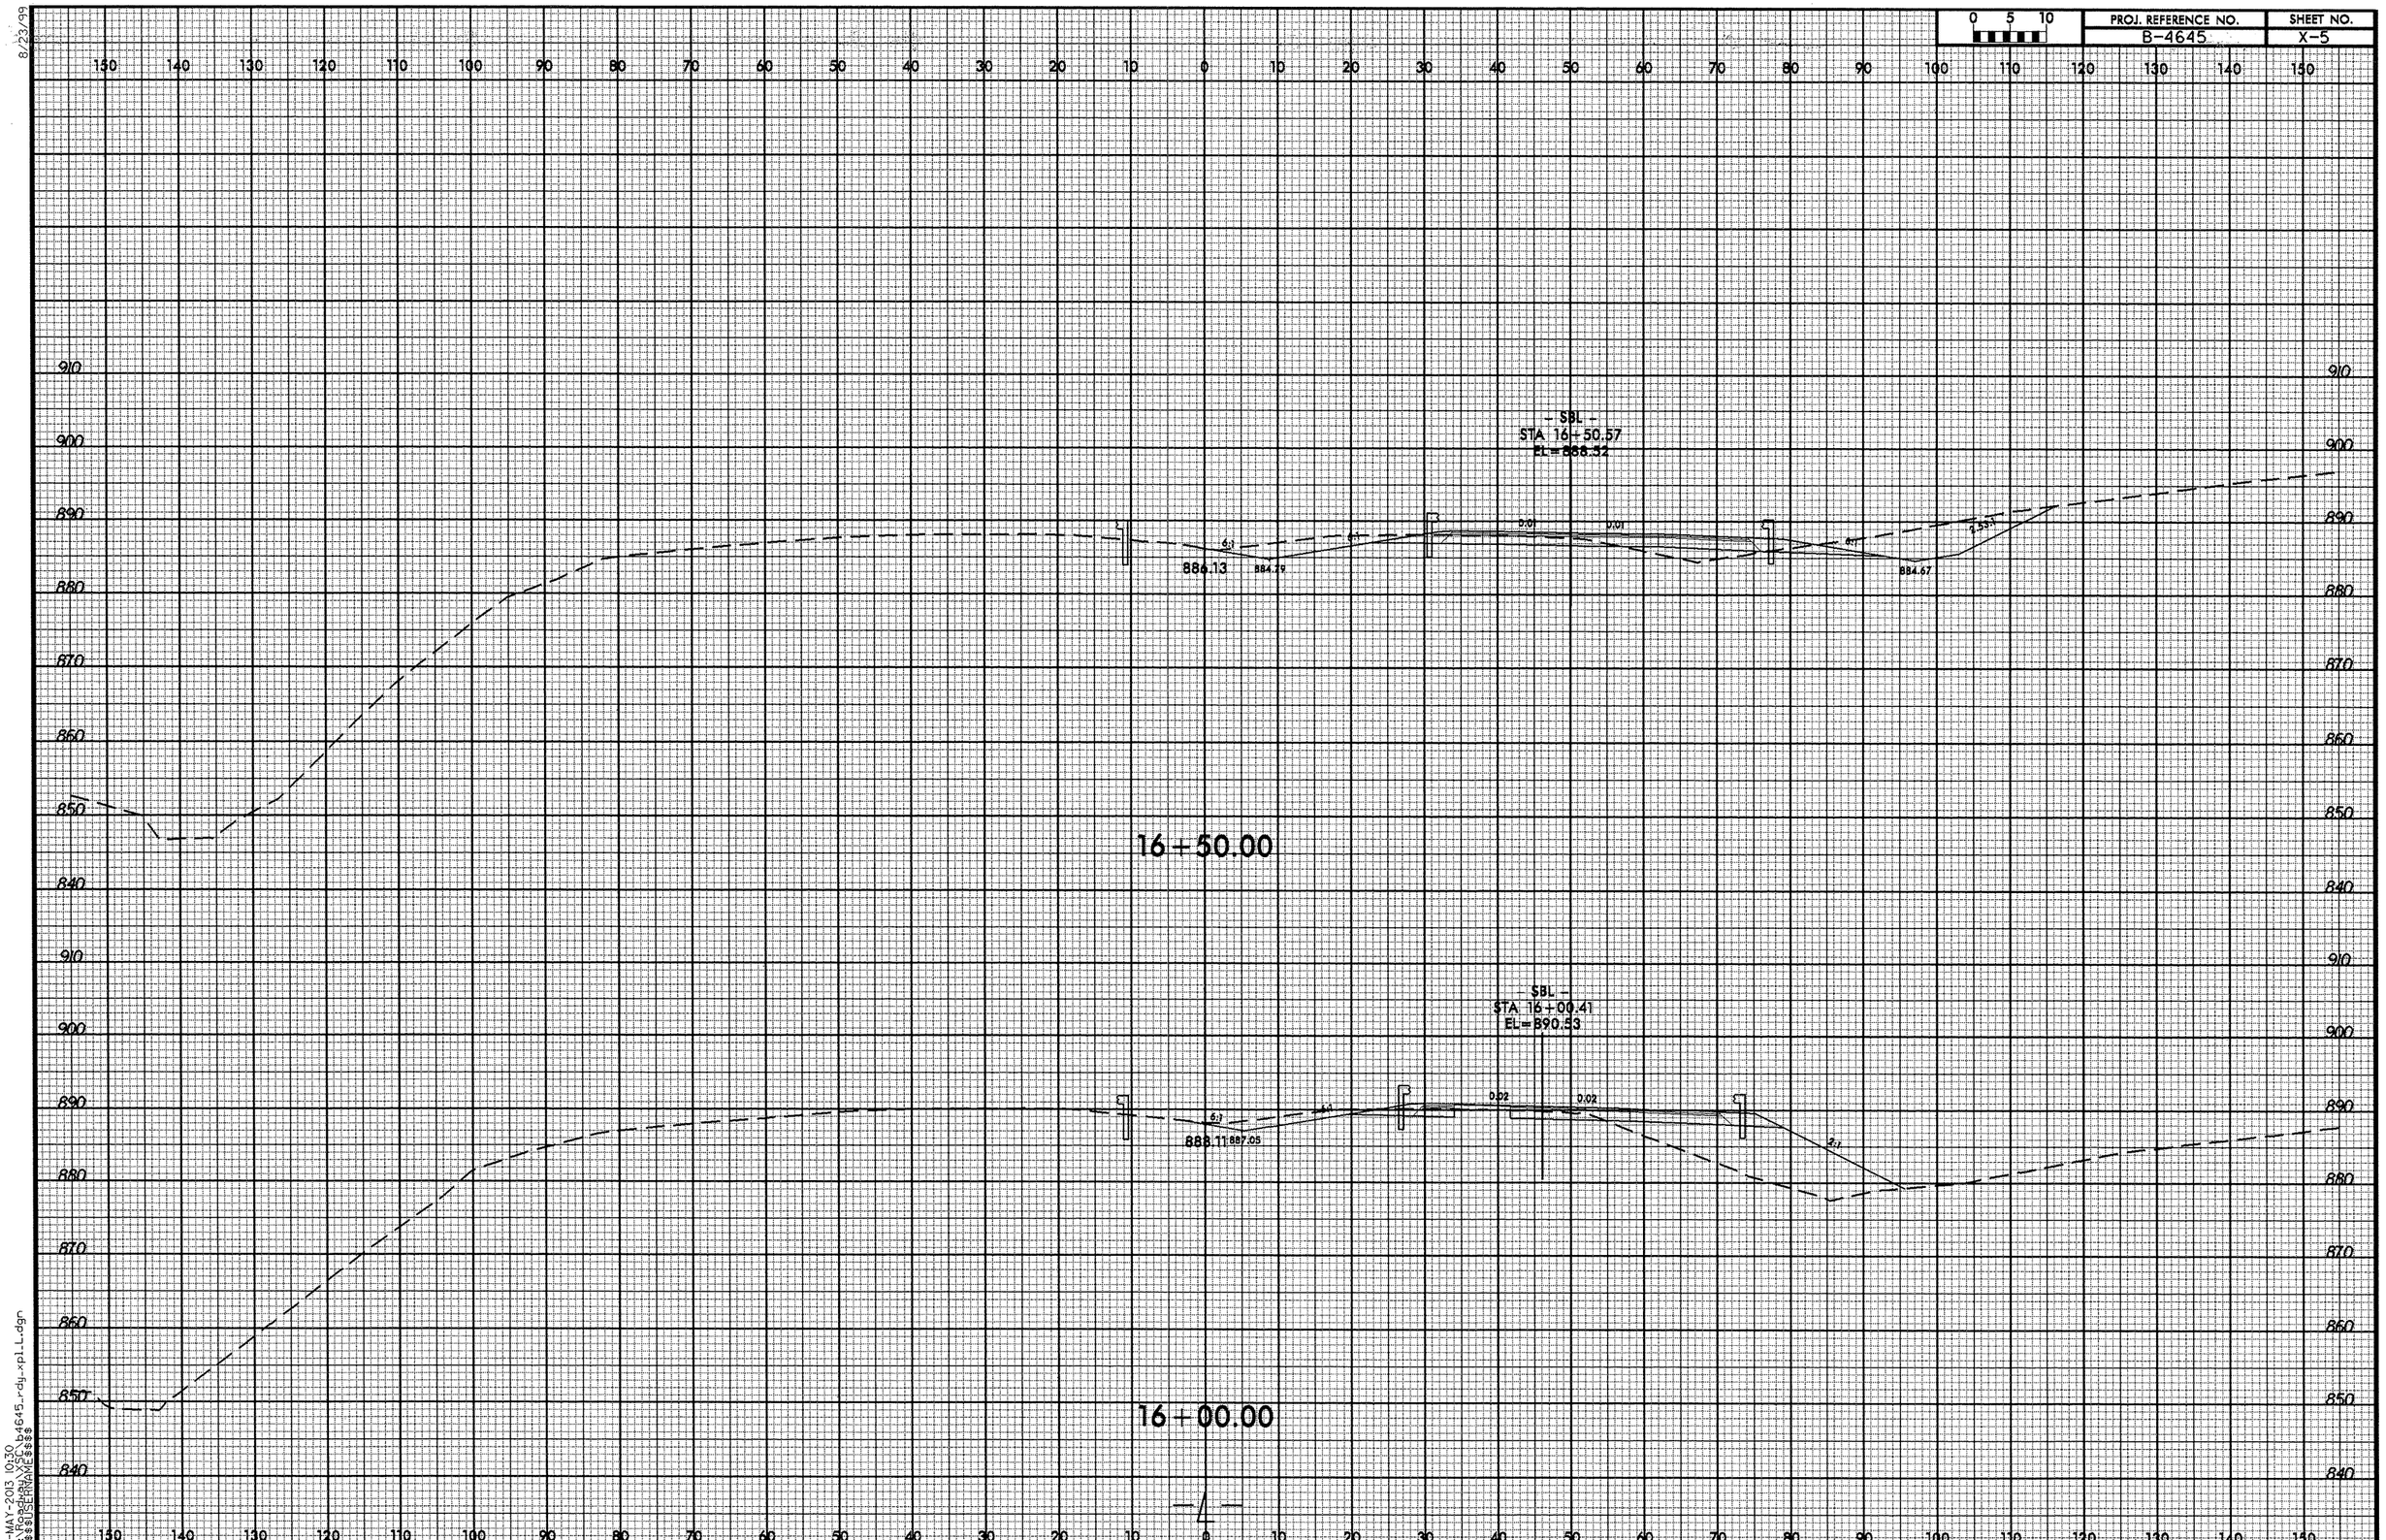

8/23/99
13-MAY-2013 10:30
R:\Roadway\SC_b4645_rdy_xpl_L.dgn
$$$$USERNAME$$$$

0 5 10	PROJ. REFERENCE NO.	SHEET NO.
	B-4645	X-6

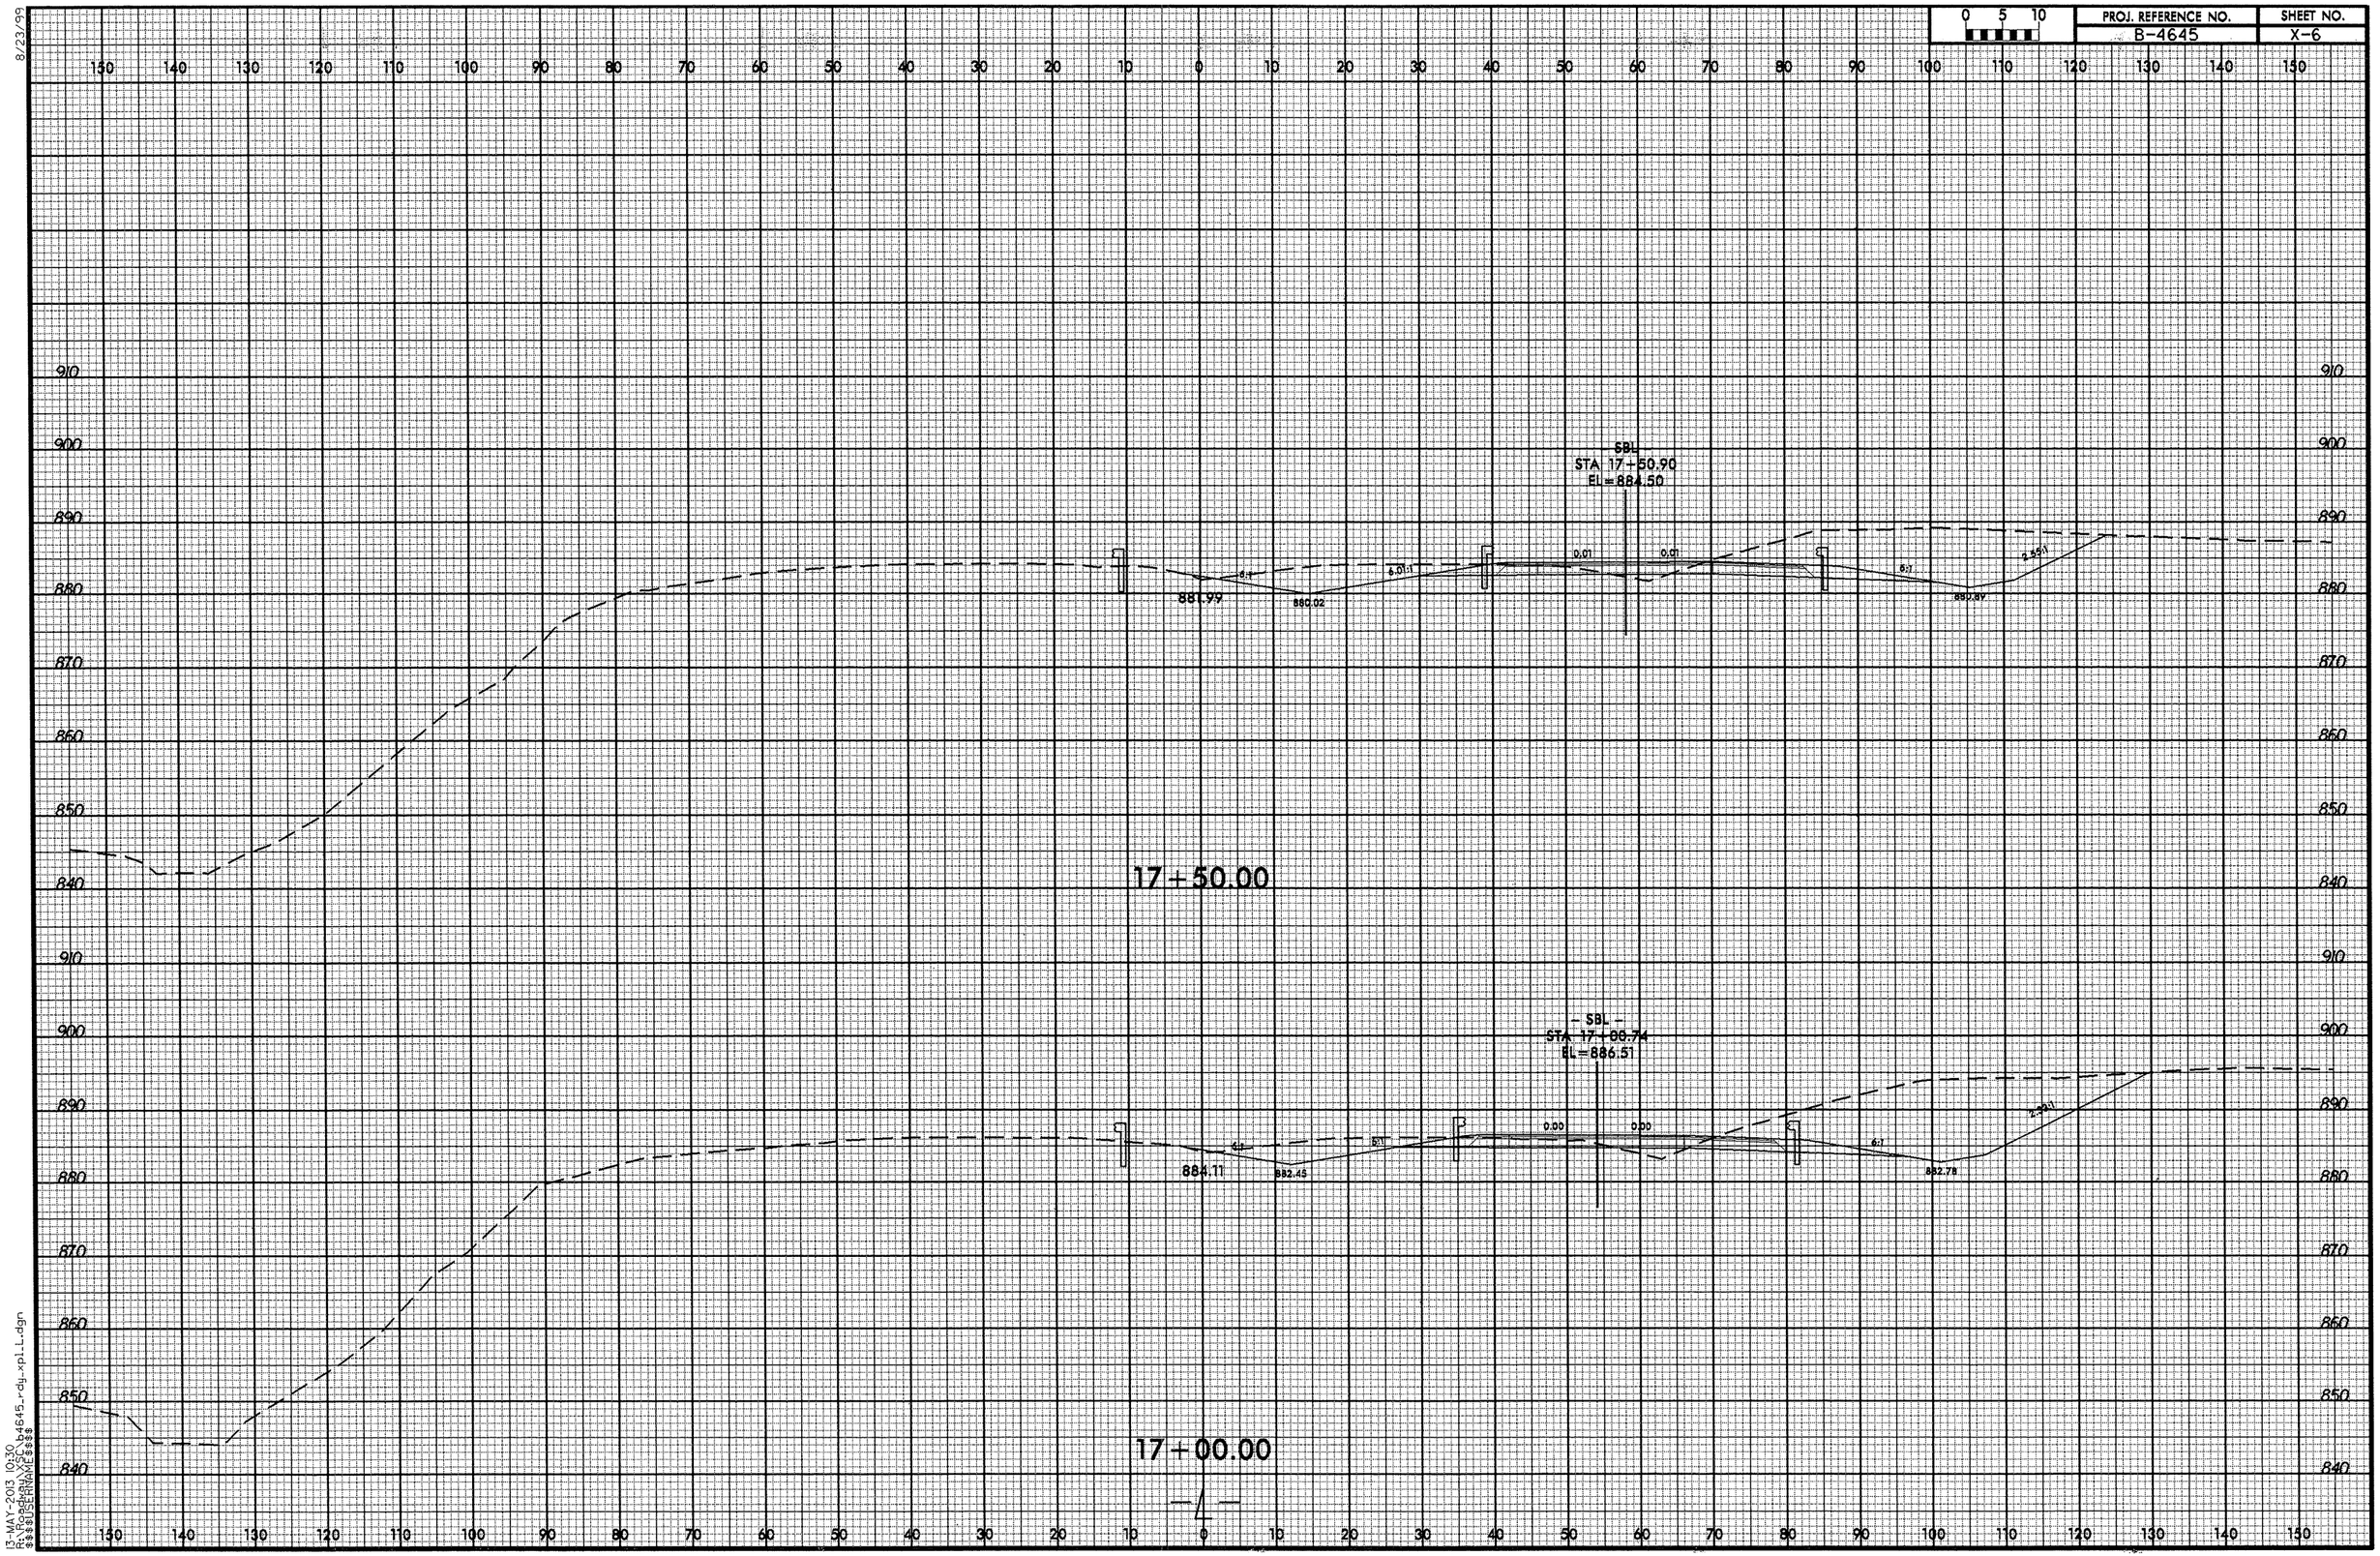

8/23/99
13-MAY-2013 10:30
R:\Roadway\Sic\b4645_rdy_xpl1_1.dgn
$$$$USERNAME$$$$

8/23/99

0 5 10	PROJ. REFERENCE NO.	SHEET NO.
	B-4645	X-7

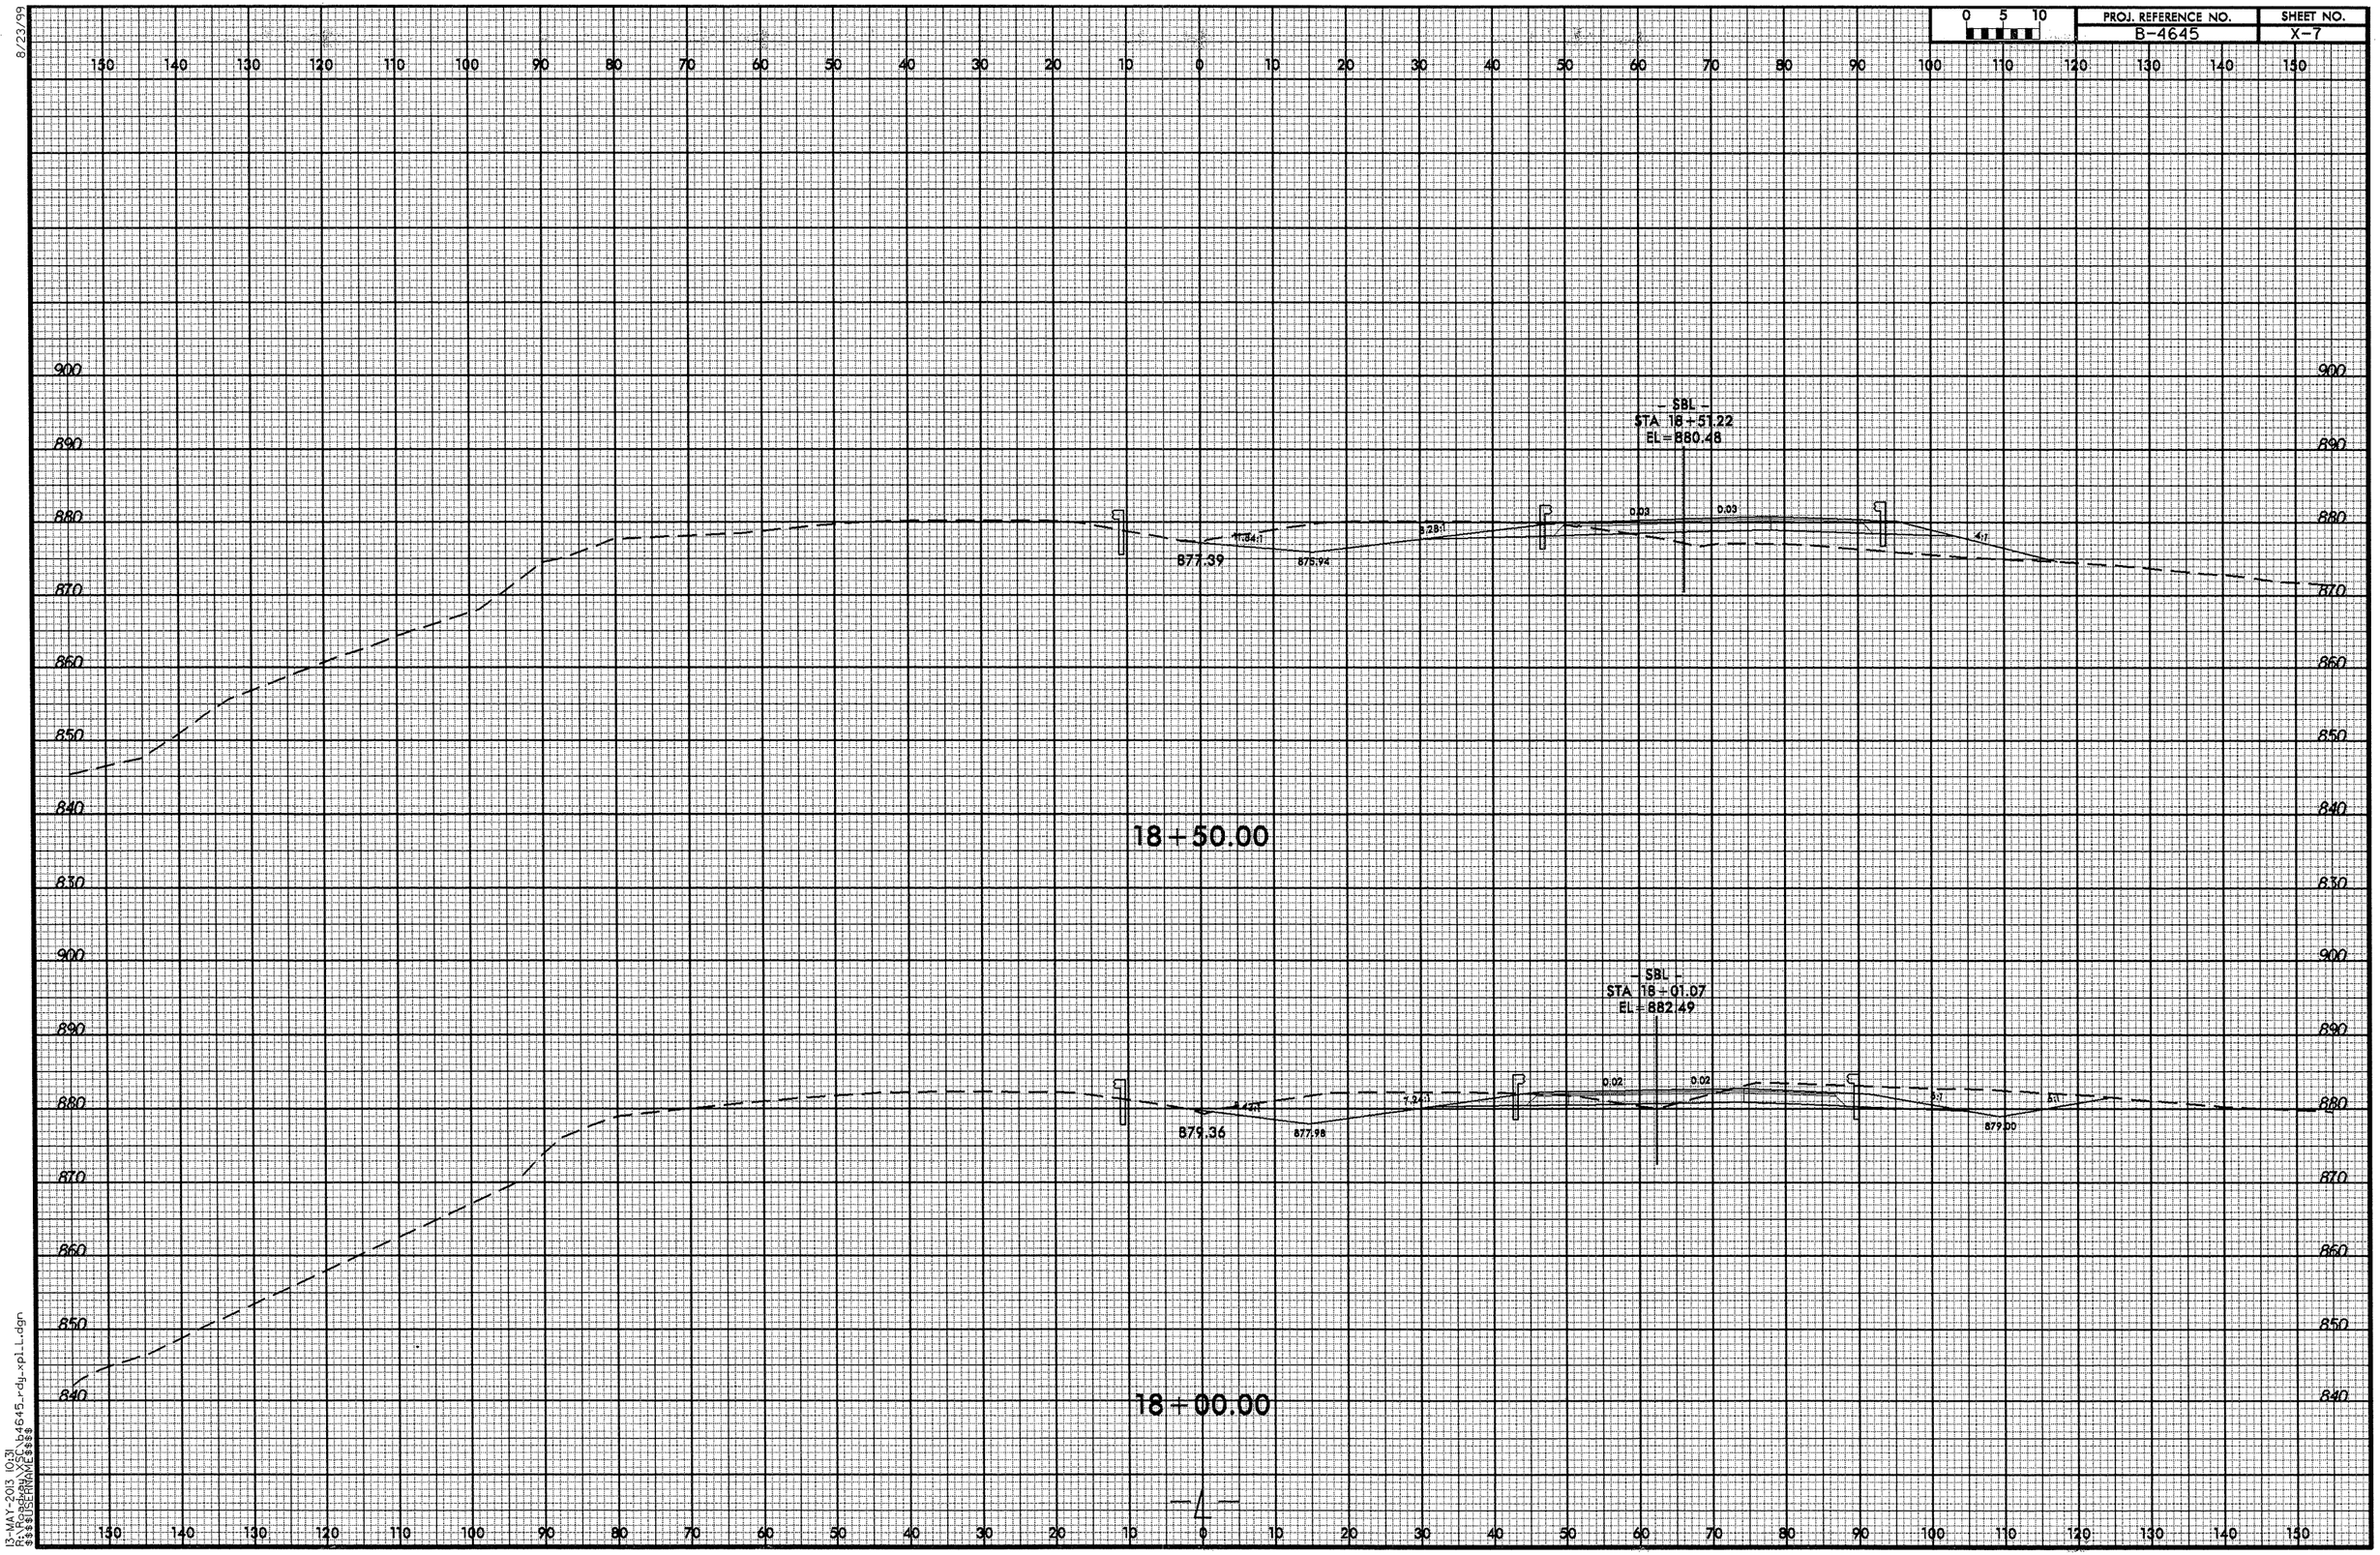

13-MAY-2013 10:31
R:\Roadway\SCL\b4645_rdy_xpl_L.dgn
$$$$USERNAME$$$$

-4-

8/23/99

0 5 10	PROJ. REFERENCE NO.	SHEET NO.
	B-4645	X-8

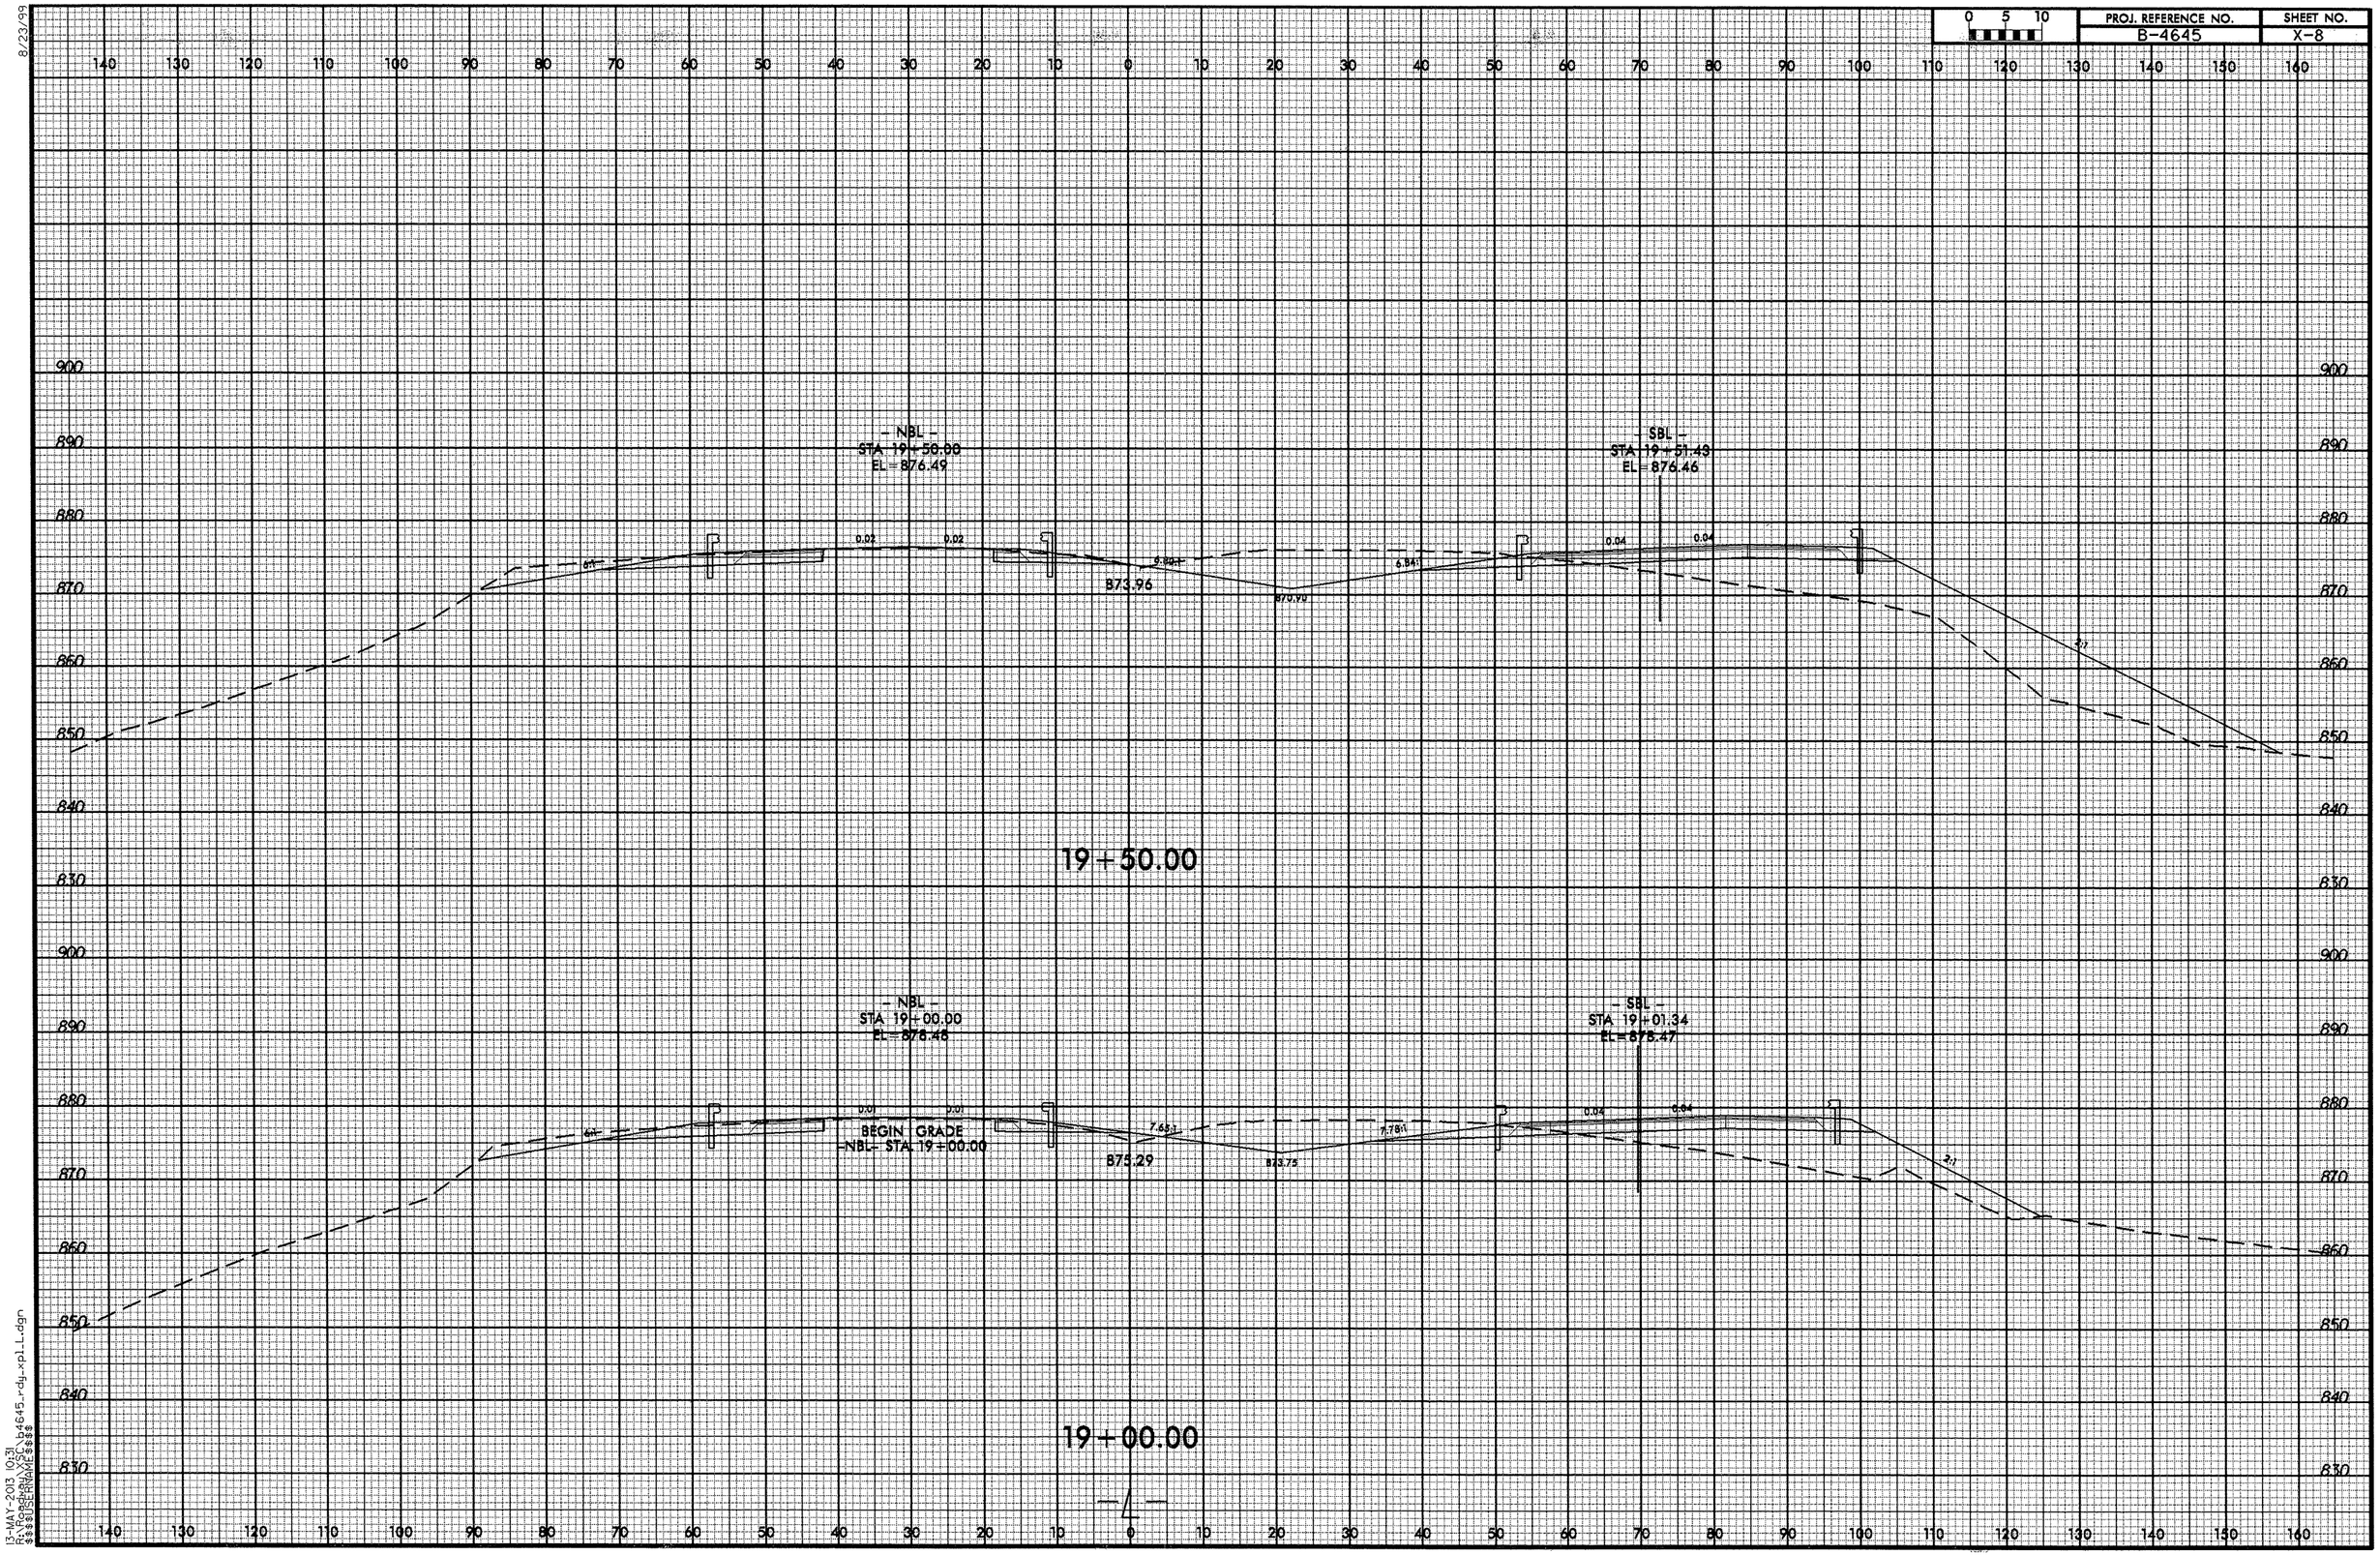

-4-

13-MAY-2013 10:31
R:\Roadway\X\SC_b4645_rdy_xpl_L.dgn
$$$$USERNAME$$$$

8/23/99

0 5 10	PROJ. REFERENCE NO.	SHEET NO.
	B-4645	X-9

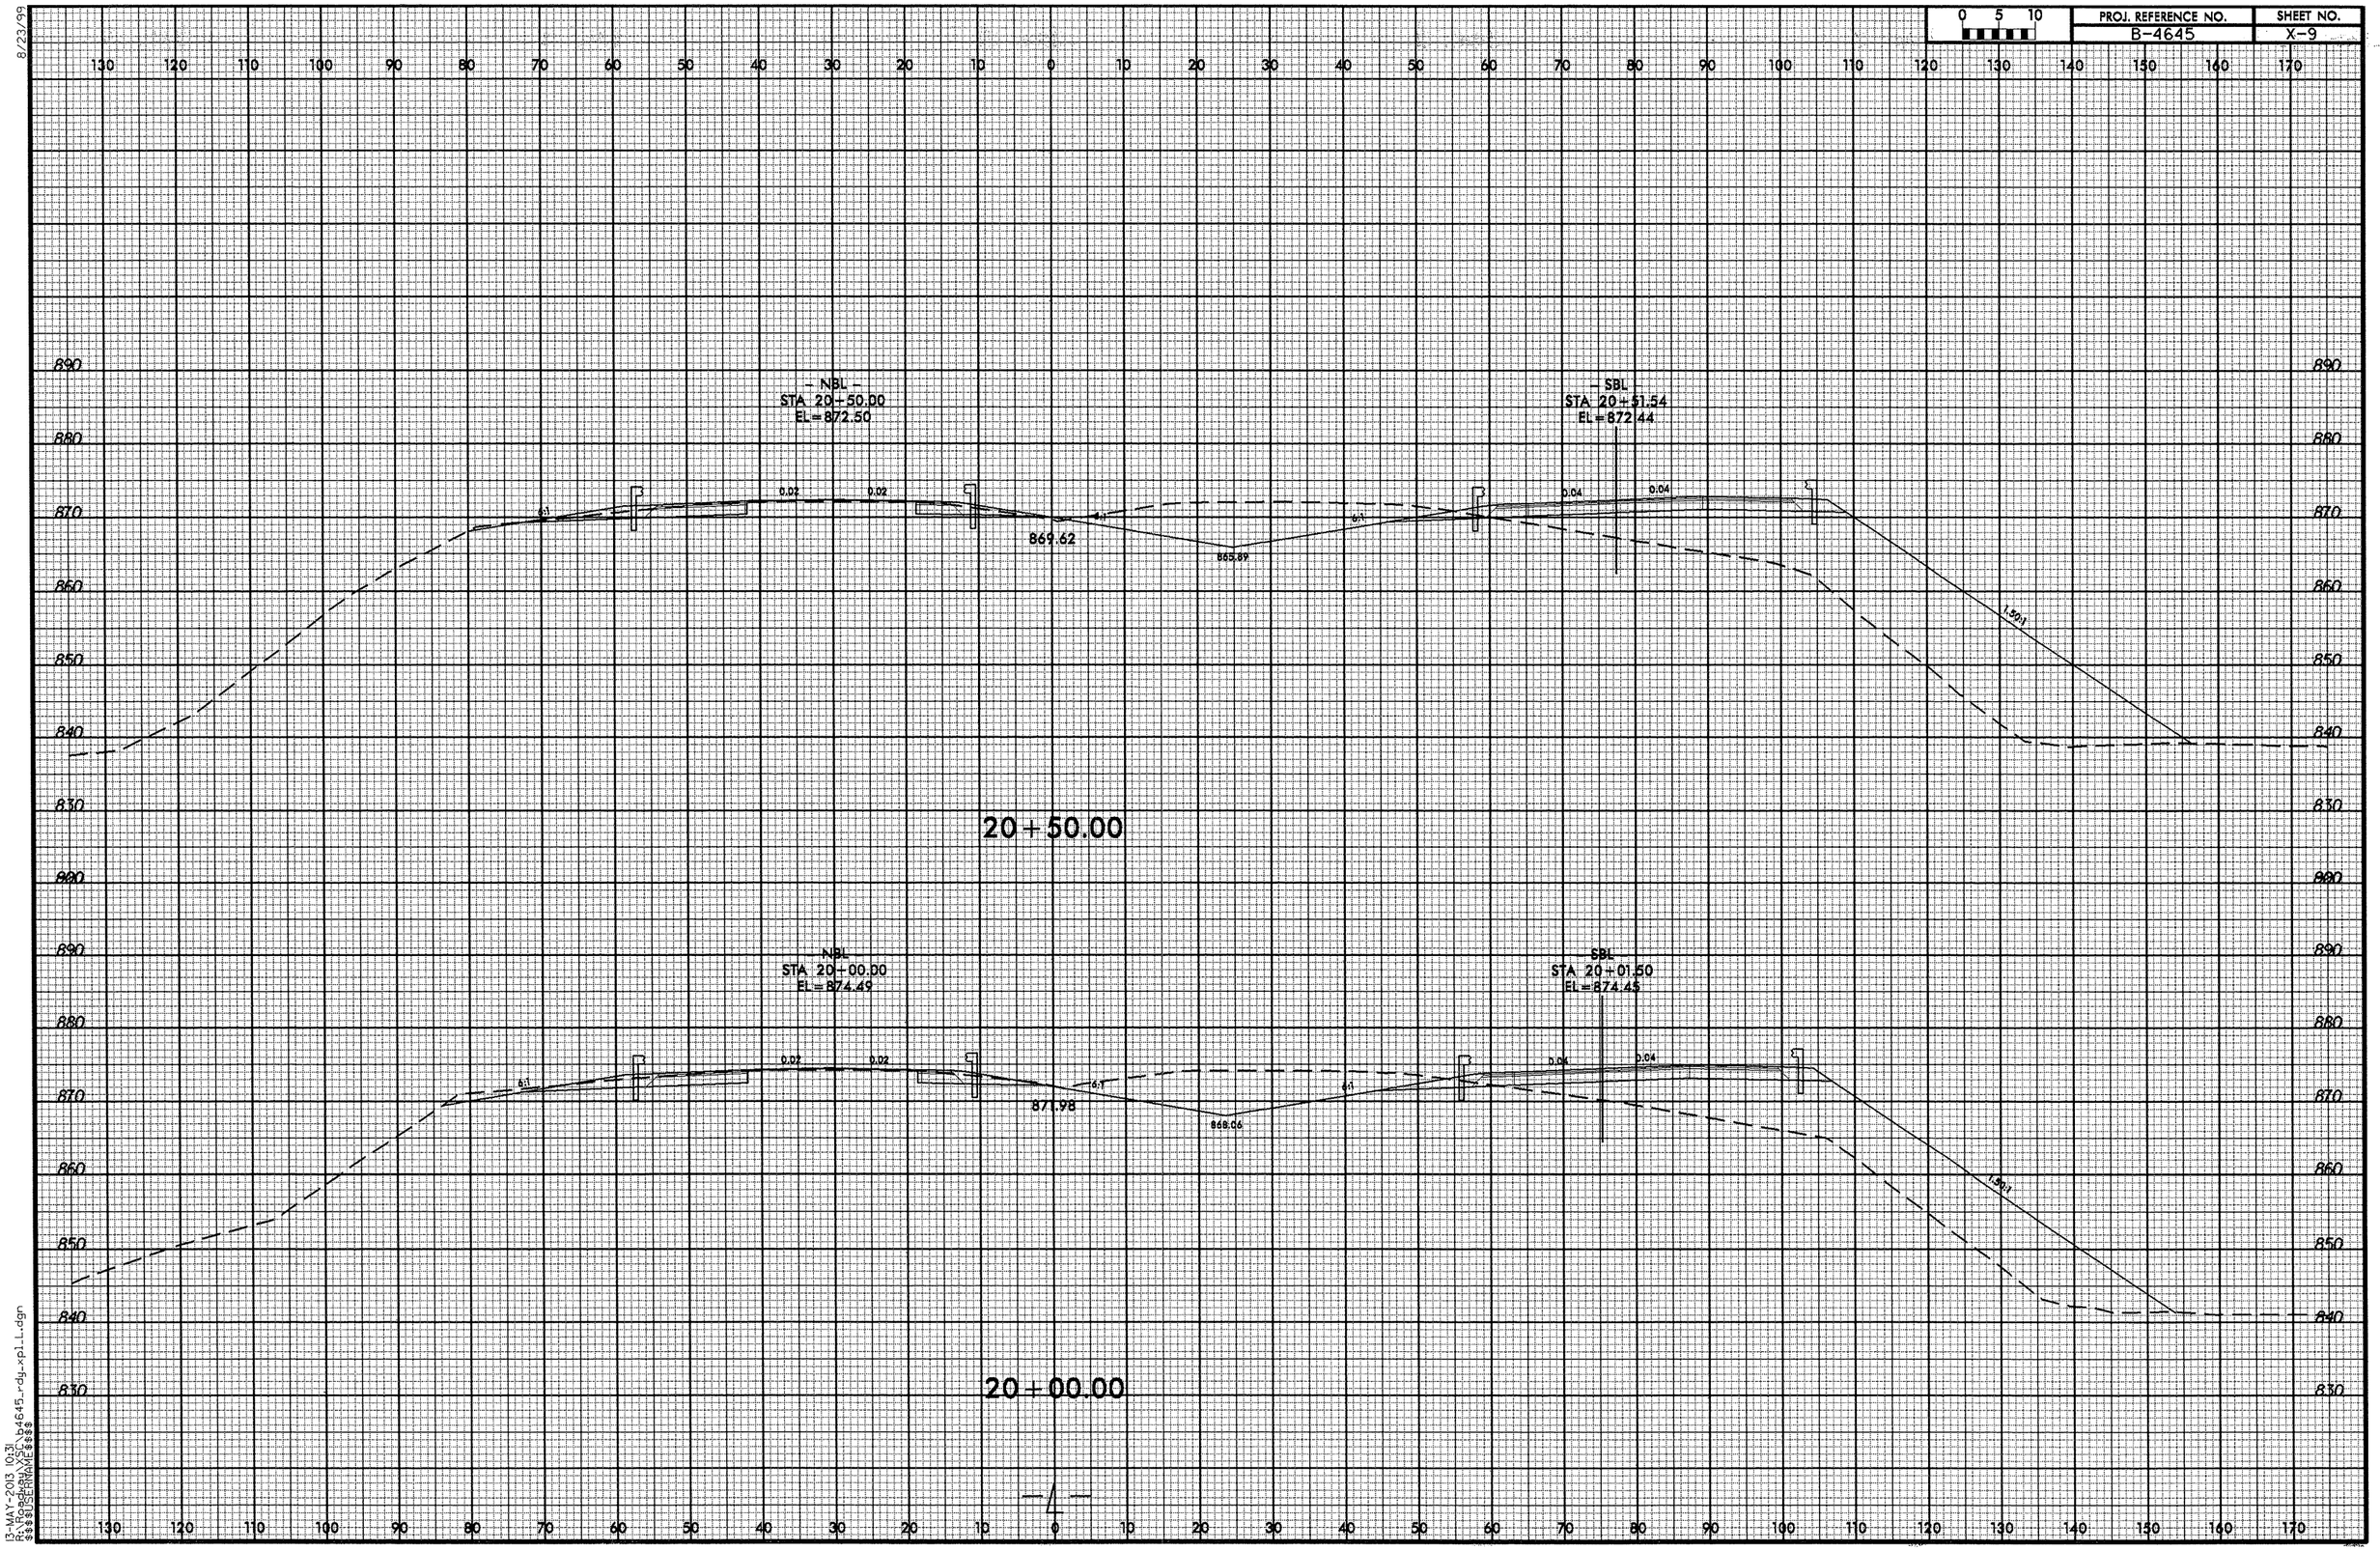

13-MAY-2013 10:31
R:\Roadway\XSEC\b4645_rdy_xpl_1.dgn
$$$$USERNAME$$$$

0 5 10	PROJ. REFERENCE NO.	SHEET NO.
	B-4645	X-10

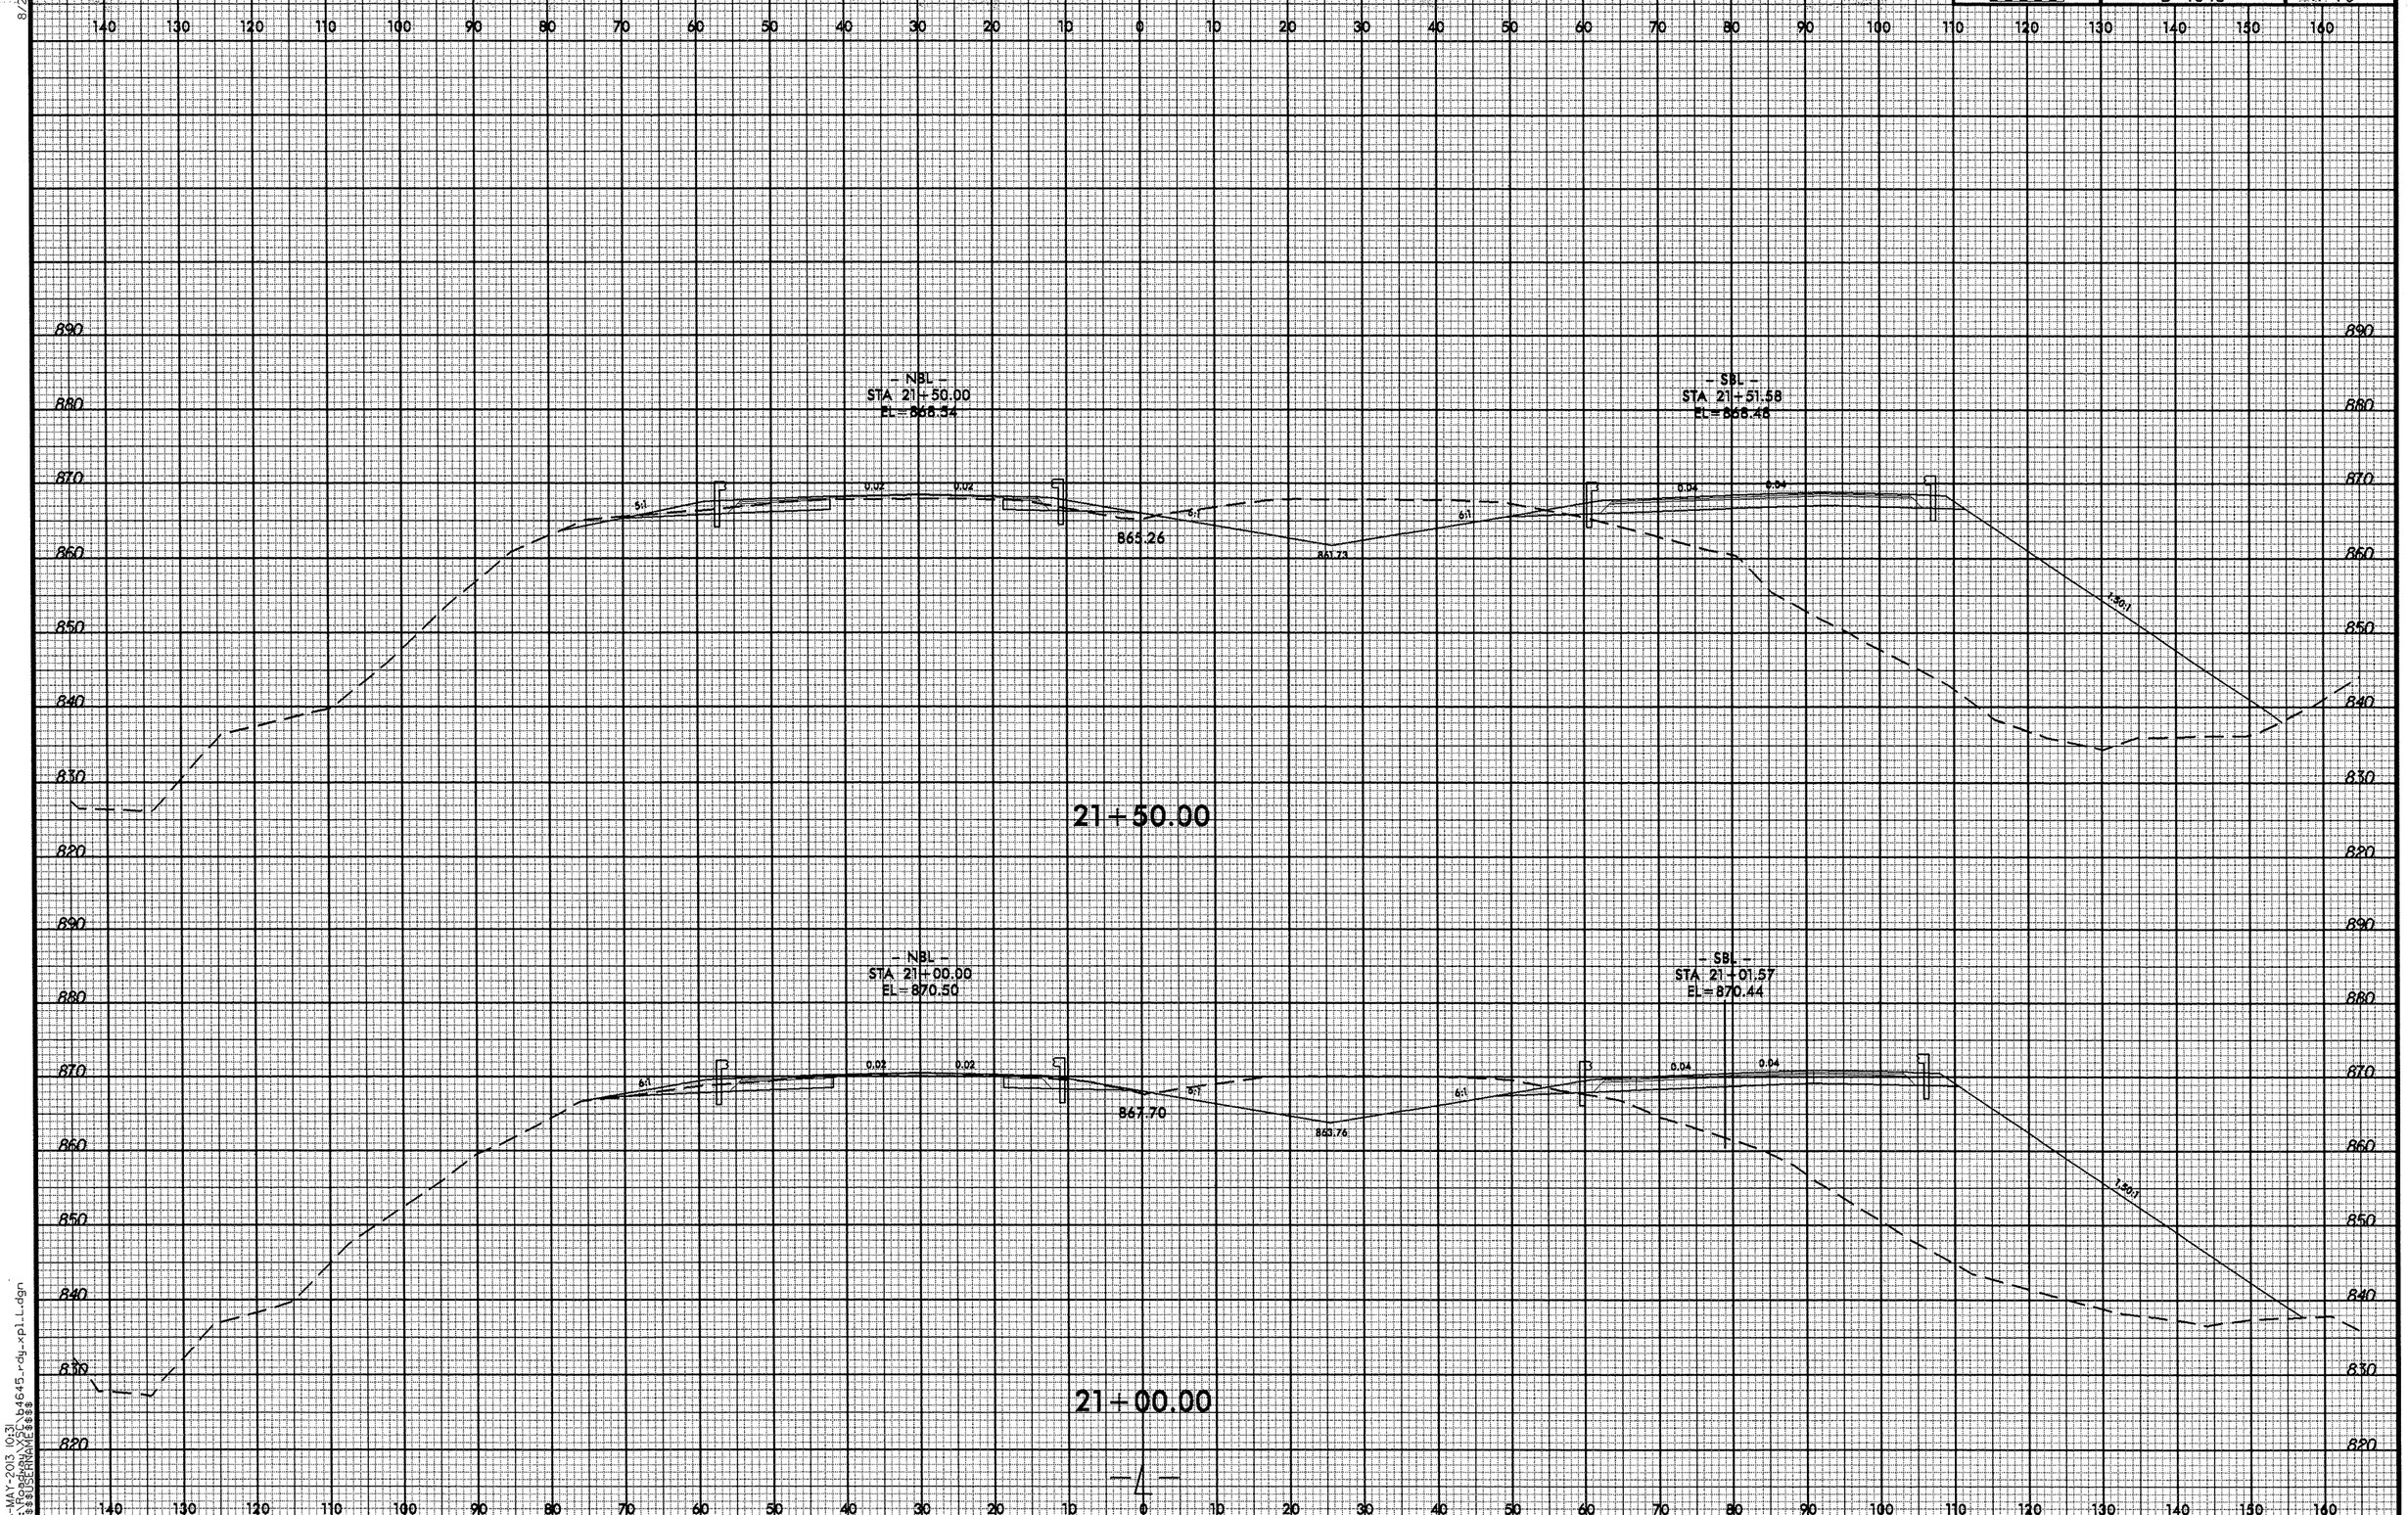

8/23/99
13-MAY-2013 10:31
R:\Roadway\Proj\b4645_rdy_xpl_L.dgn
$$$USERNAME$$$

0 5 10	PROJ. REFERENCE NO.	SHEET NO.
	B-4645	X-11

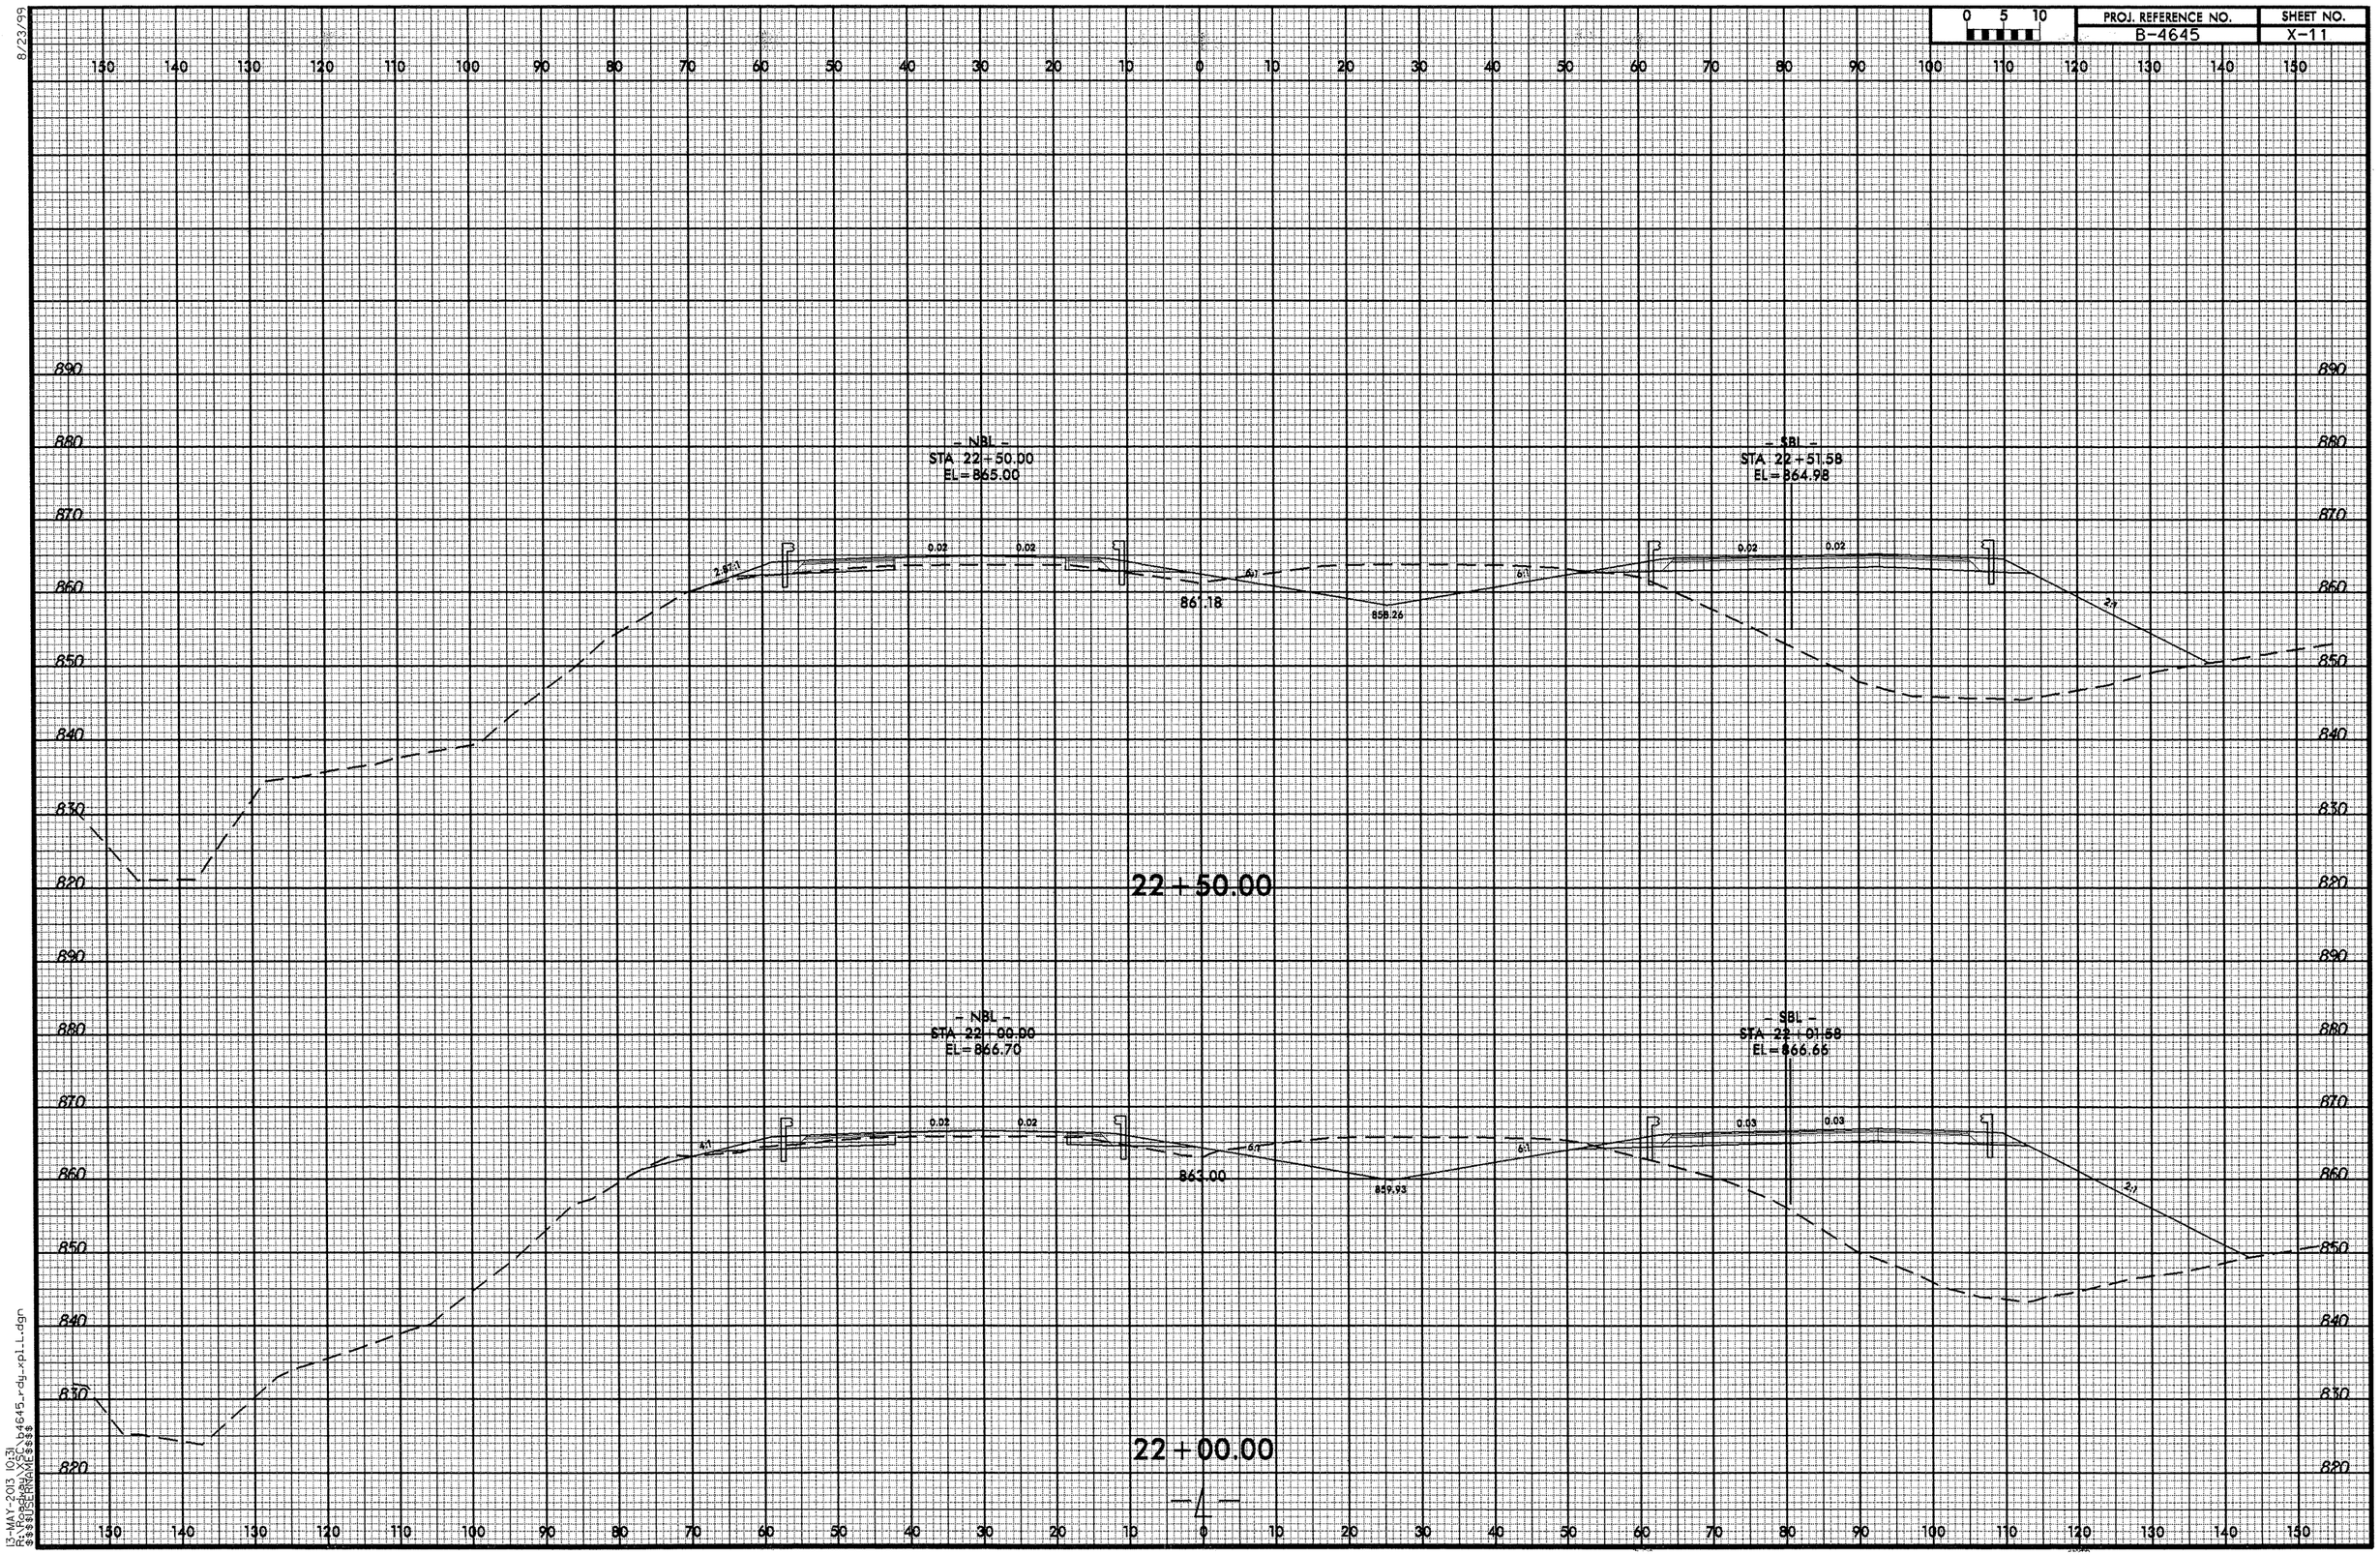

8/23/99
13-MAY-2013 10:31
R:\Roadway\SCL\b4645_rdy_xpl_L.dgn
$$$$USERNAME$$$$

0 5 10	PROJ. REFERENCE NO.	SHEET NO.
	B-4645	X-12

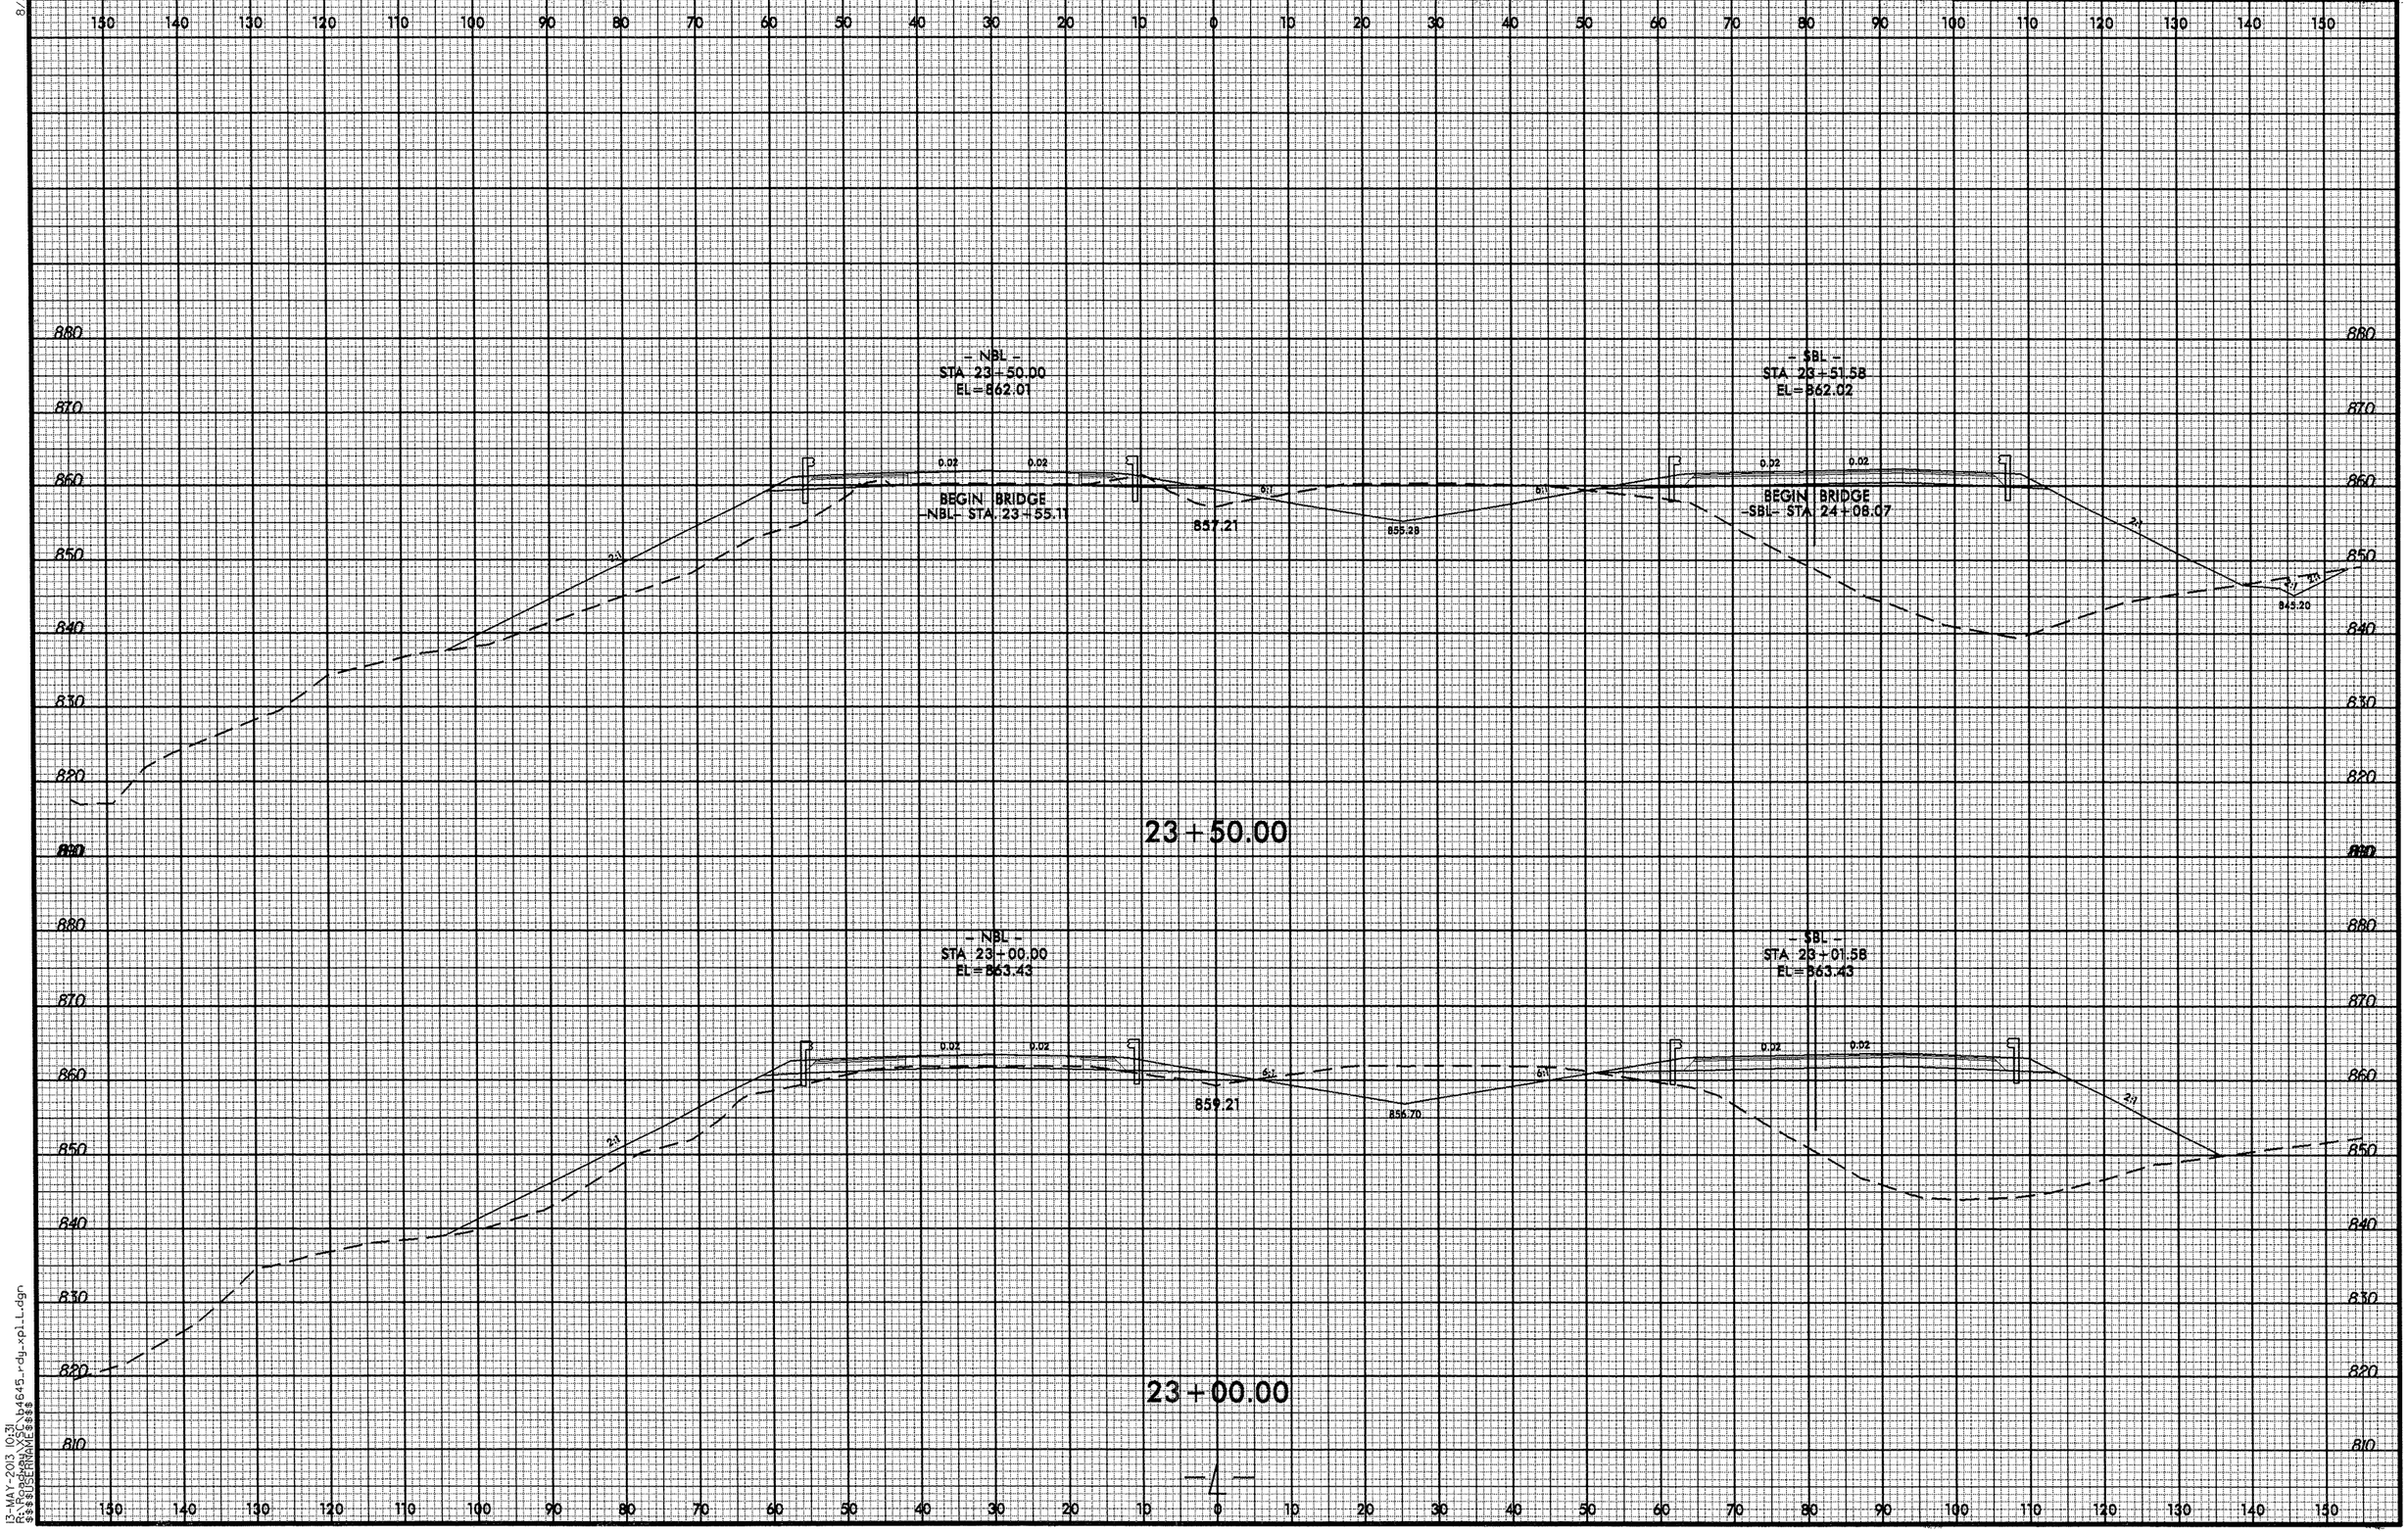

8/23/99

13-MAY-2013 10:31
R:\Roadway\XSC\b4645_rdy_xpl_L.dgn
$$$$USERNAME$$$$

0 5 10	PROJ. REFERENCE NO.	SHEET NO.
	B-4645	X-13

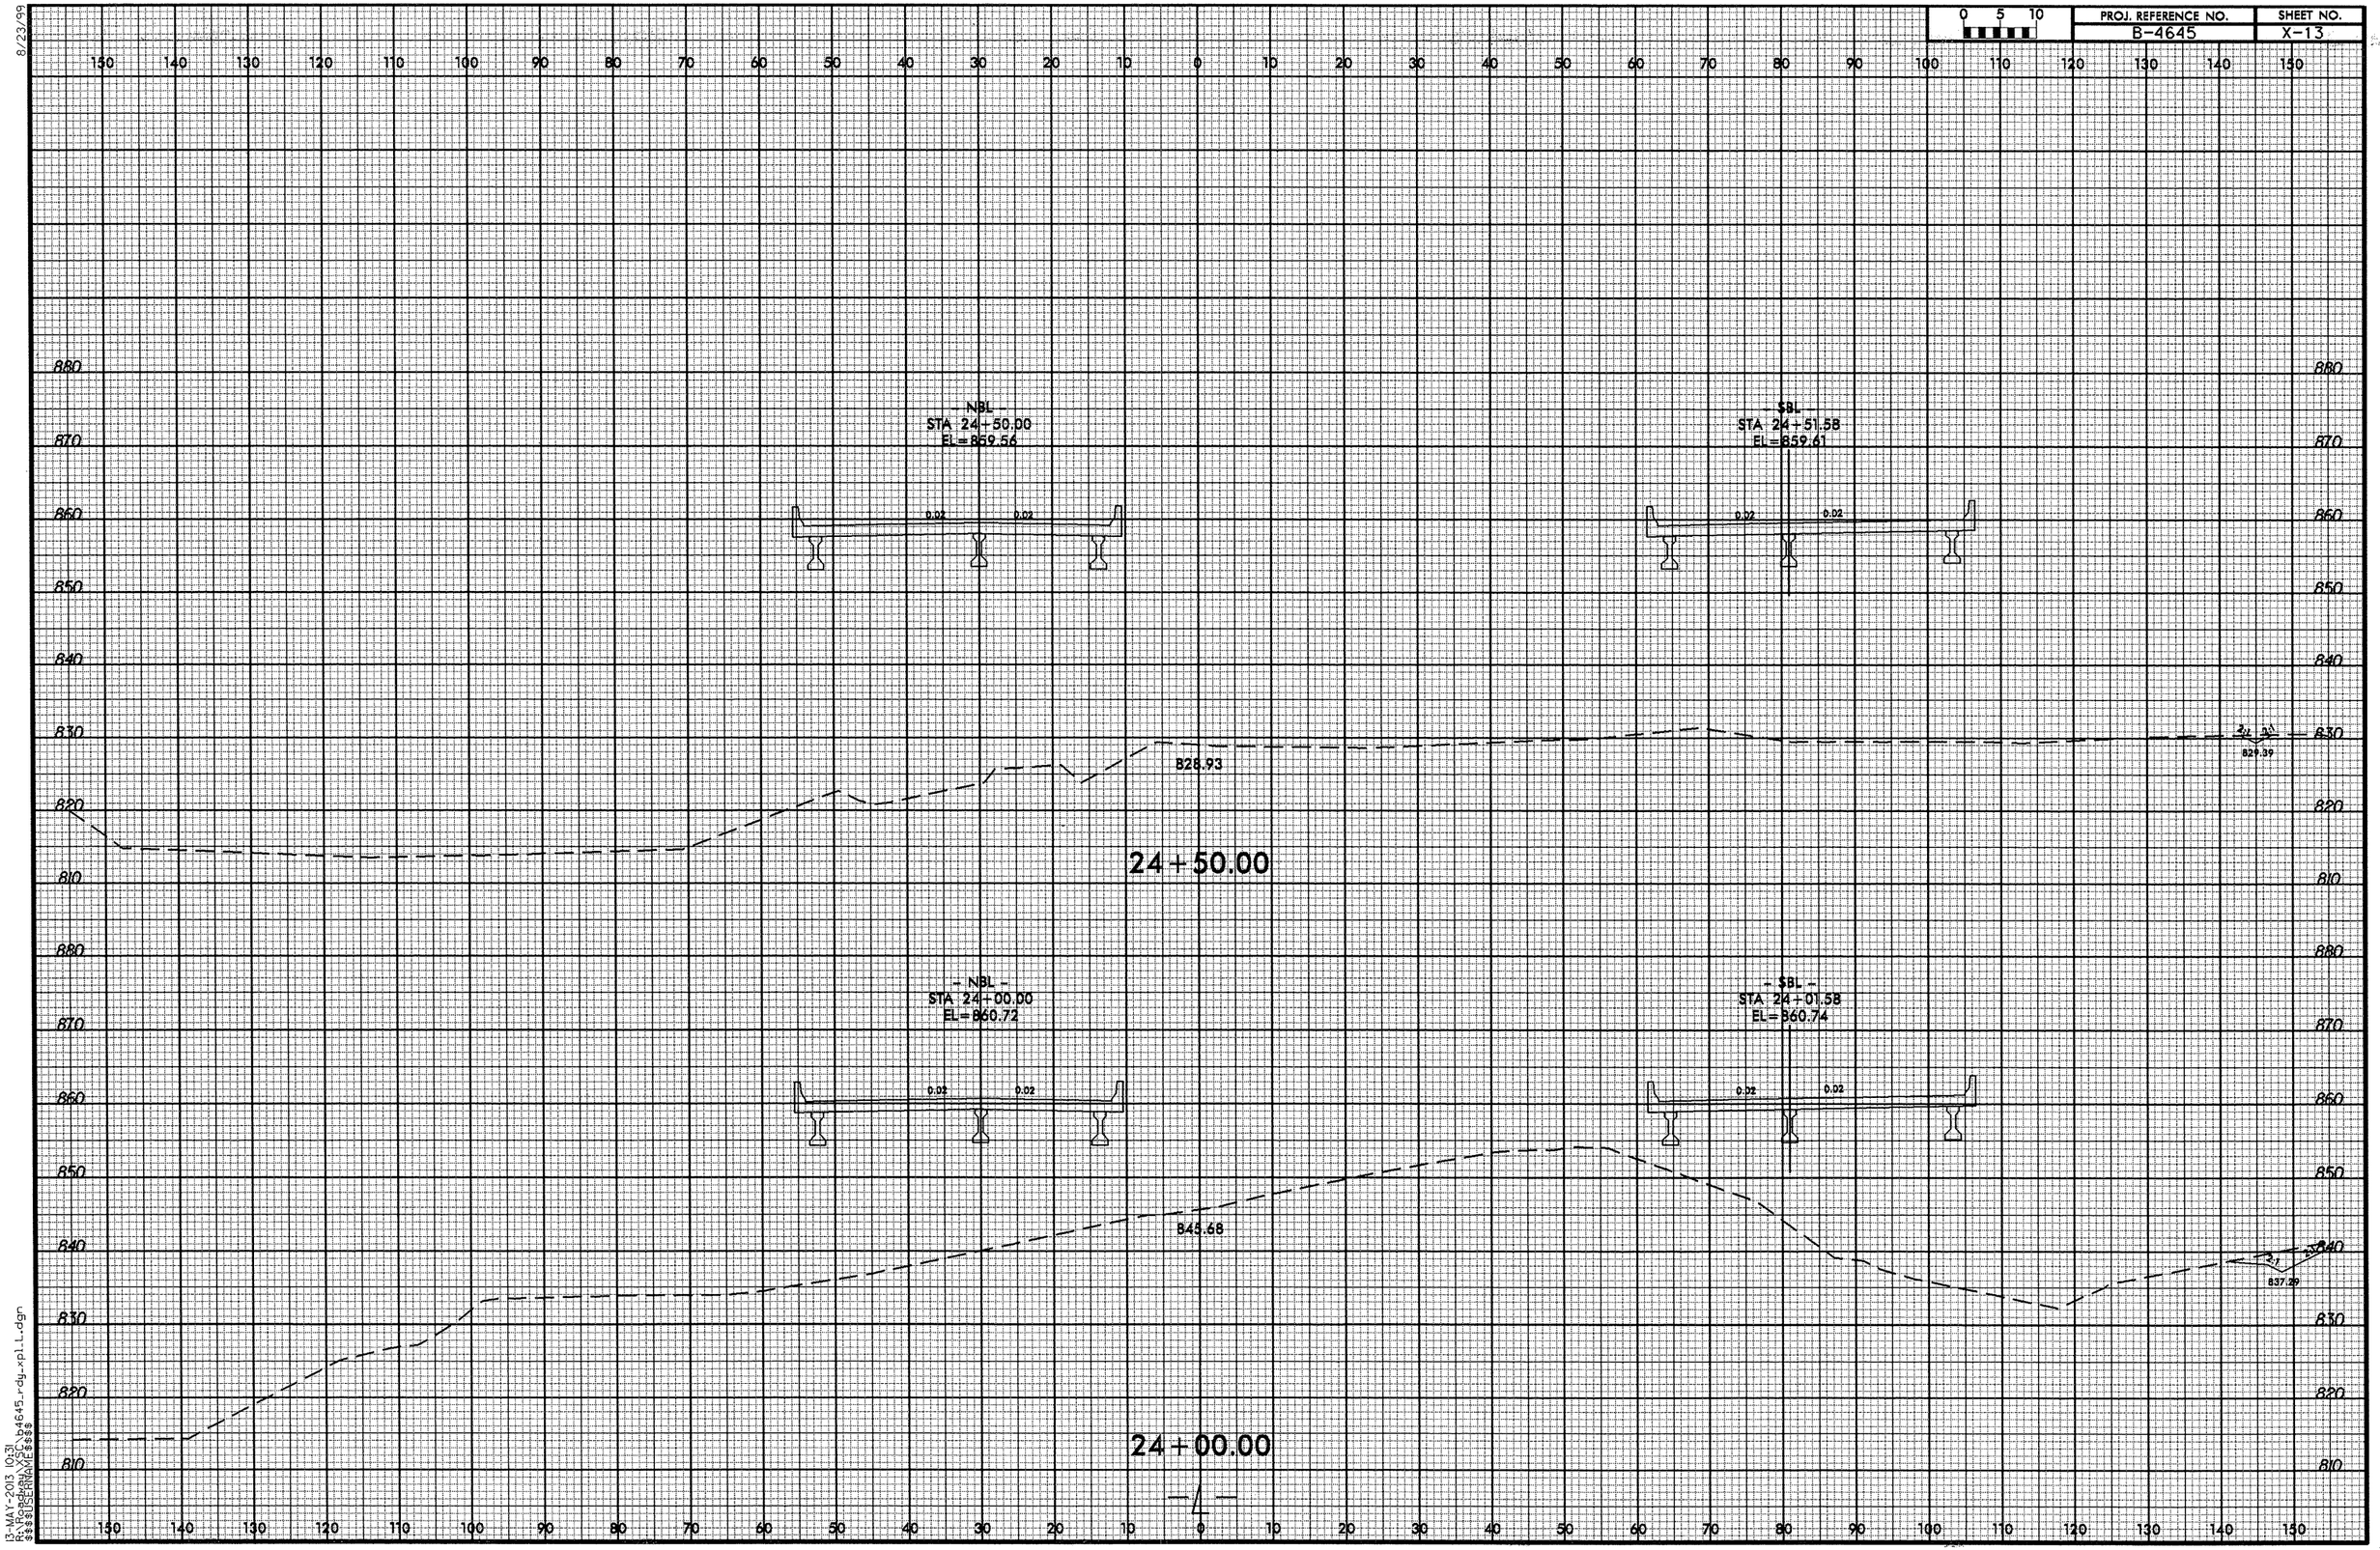

8/23/99

13-MAY-2013 10:31
R:\Roadway\XSC\b4645_rdy_xpl_l.dgn
$$$$USERNAME$$$$

0 5 10	PROJ. REFERENCE NO.	SHEET NO.
	B-4645	X-14

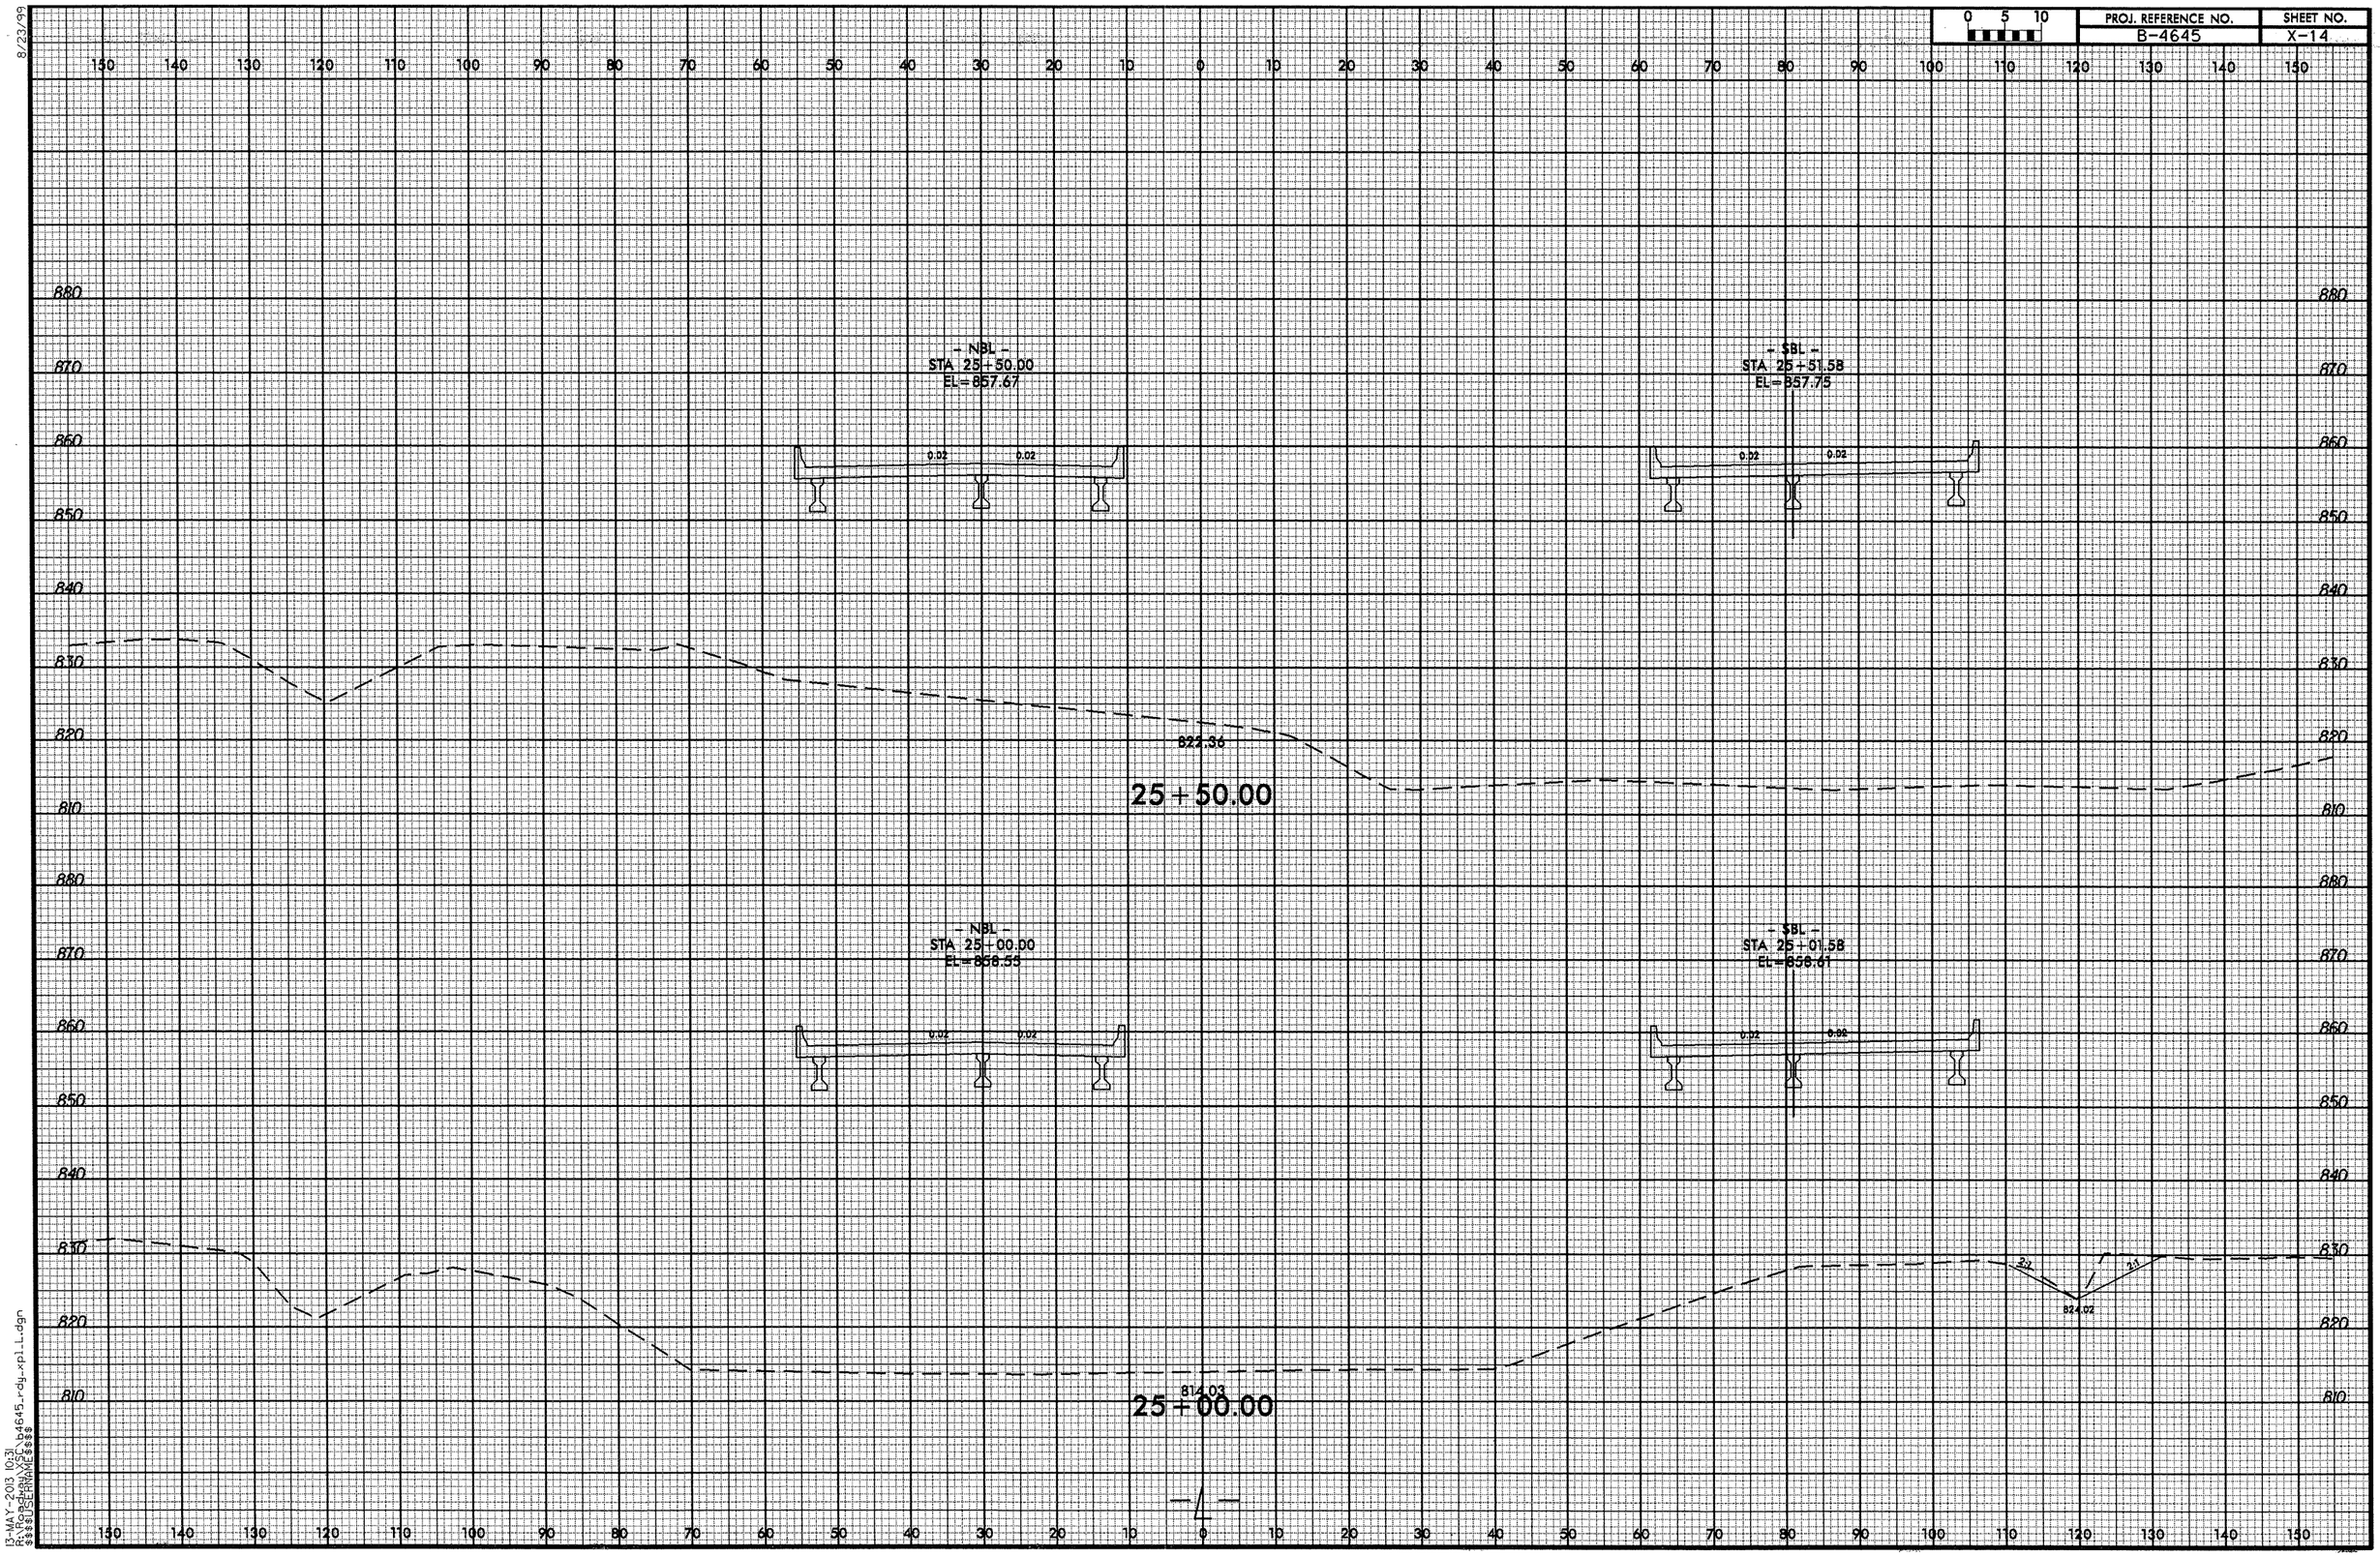

8/23/99

13-MAY-2013 10:31
R:\Roadway\Proj\b4645_rdy_xpl_L.dgn
$$$$USERNAME$$$$

PROJ. REFERENCE NO.	SHEET NO.
B-4645	X-15

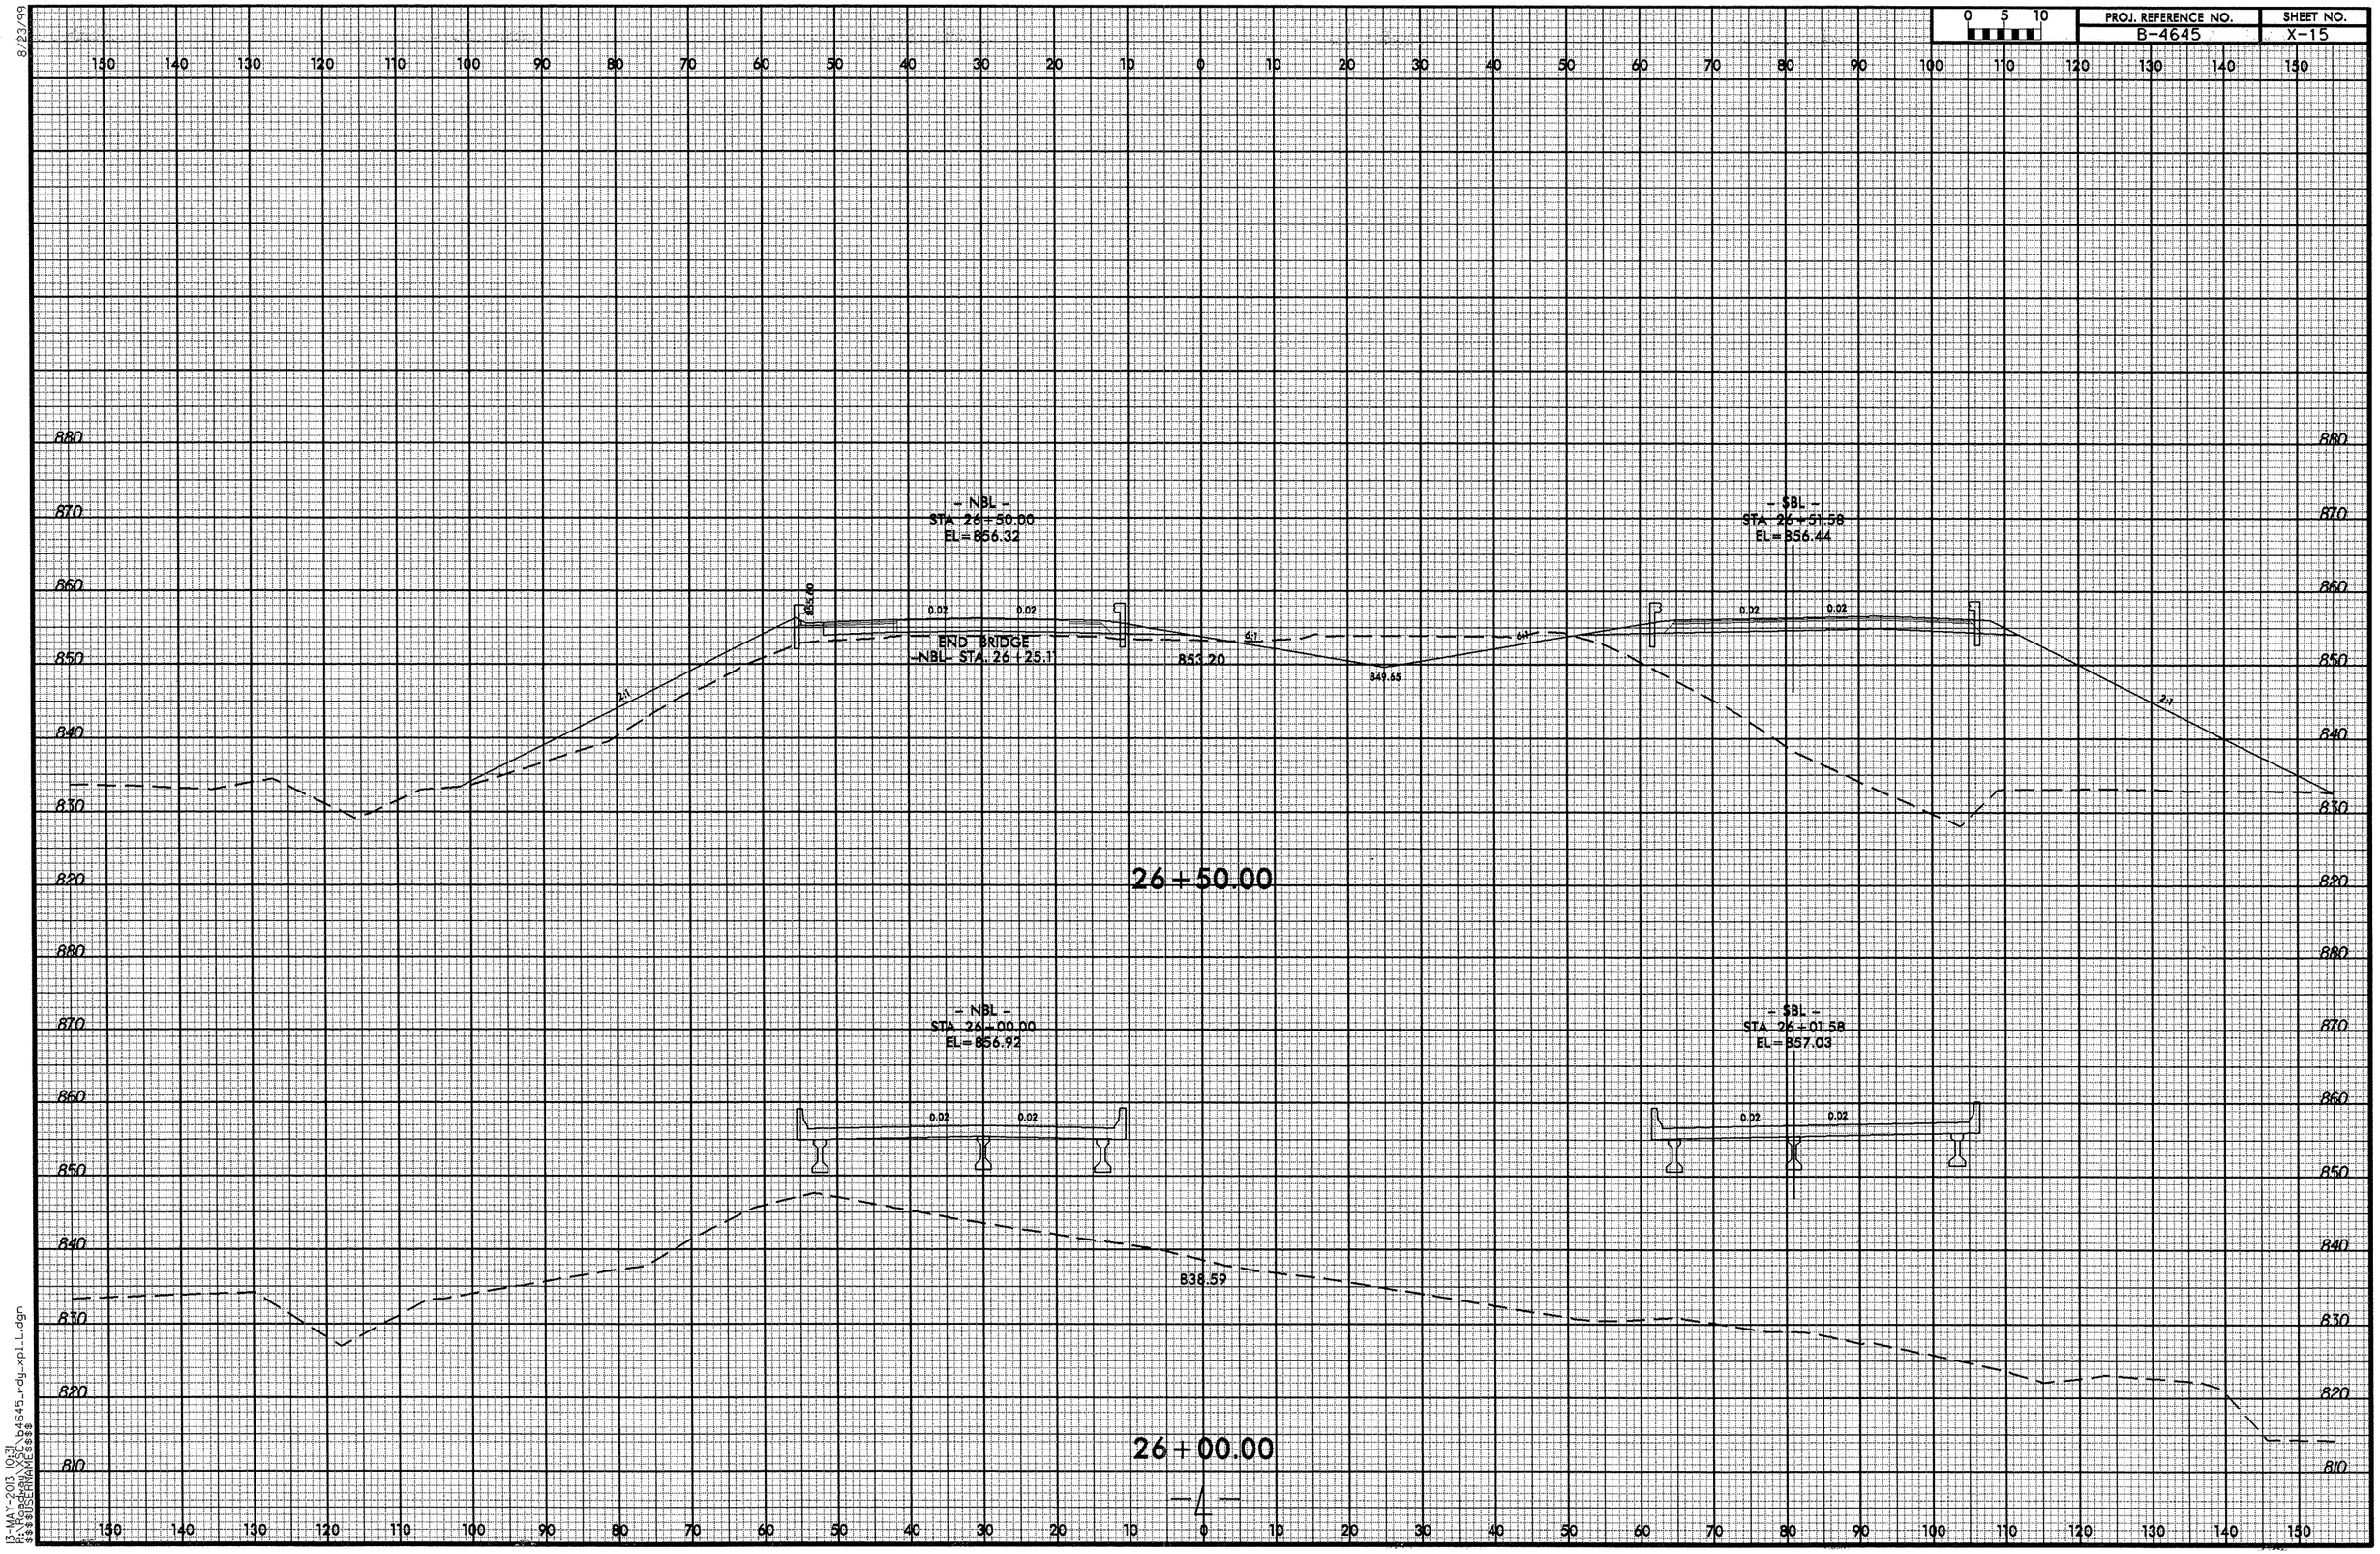

8/23/99
13-MAY-2013 10:31
R:\Roadway\SC\b4645_rdy_xpl_L.dgn
$$$$USERNAME$$$$

0 5 10	PROJ. REFERENCE NO.	SHEET NO.
	B-4645	X-16

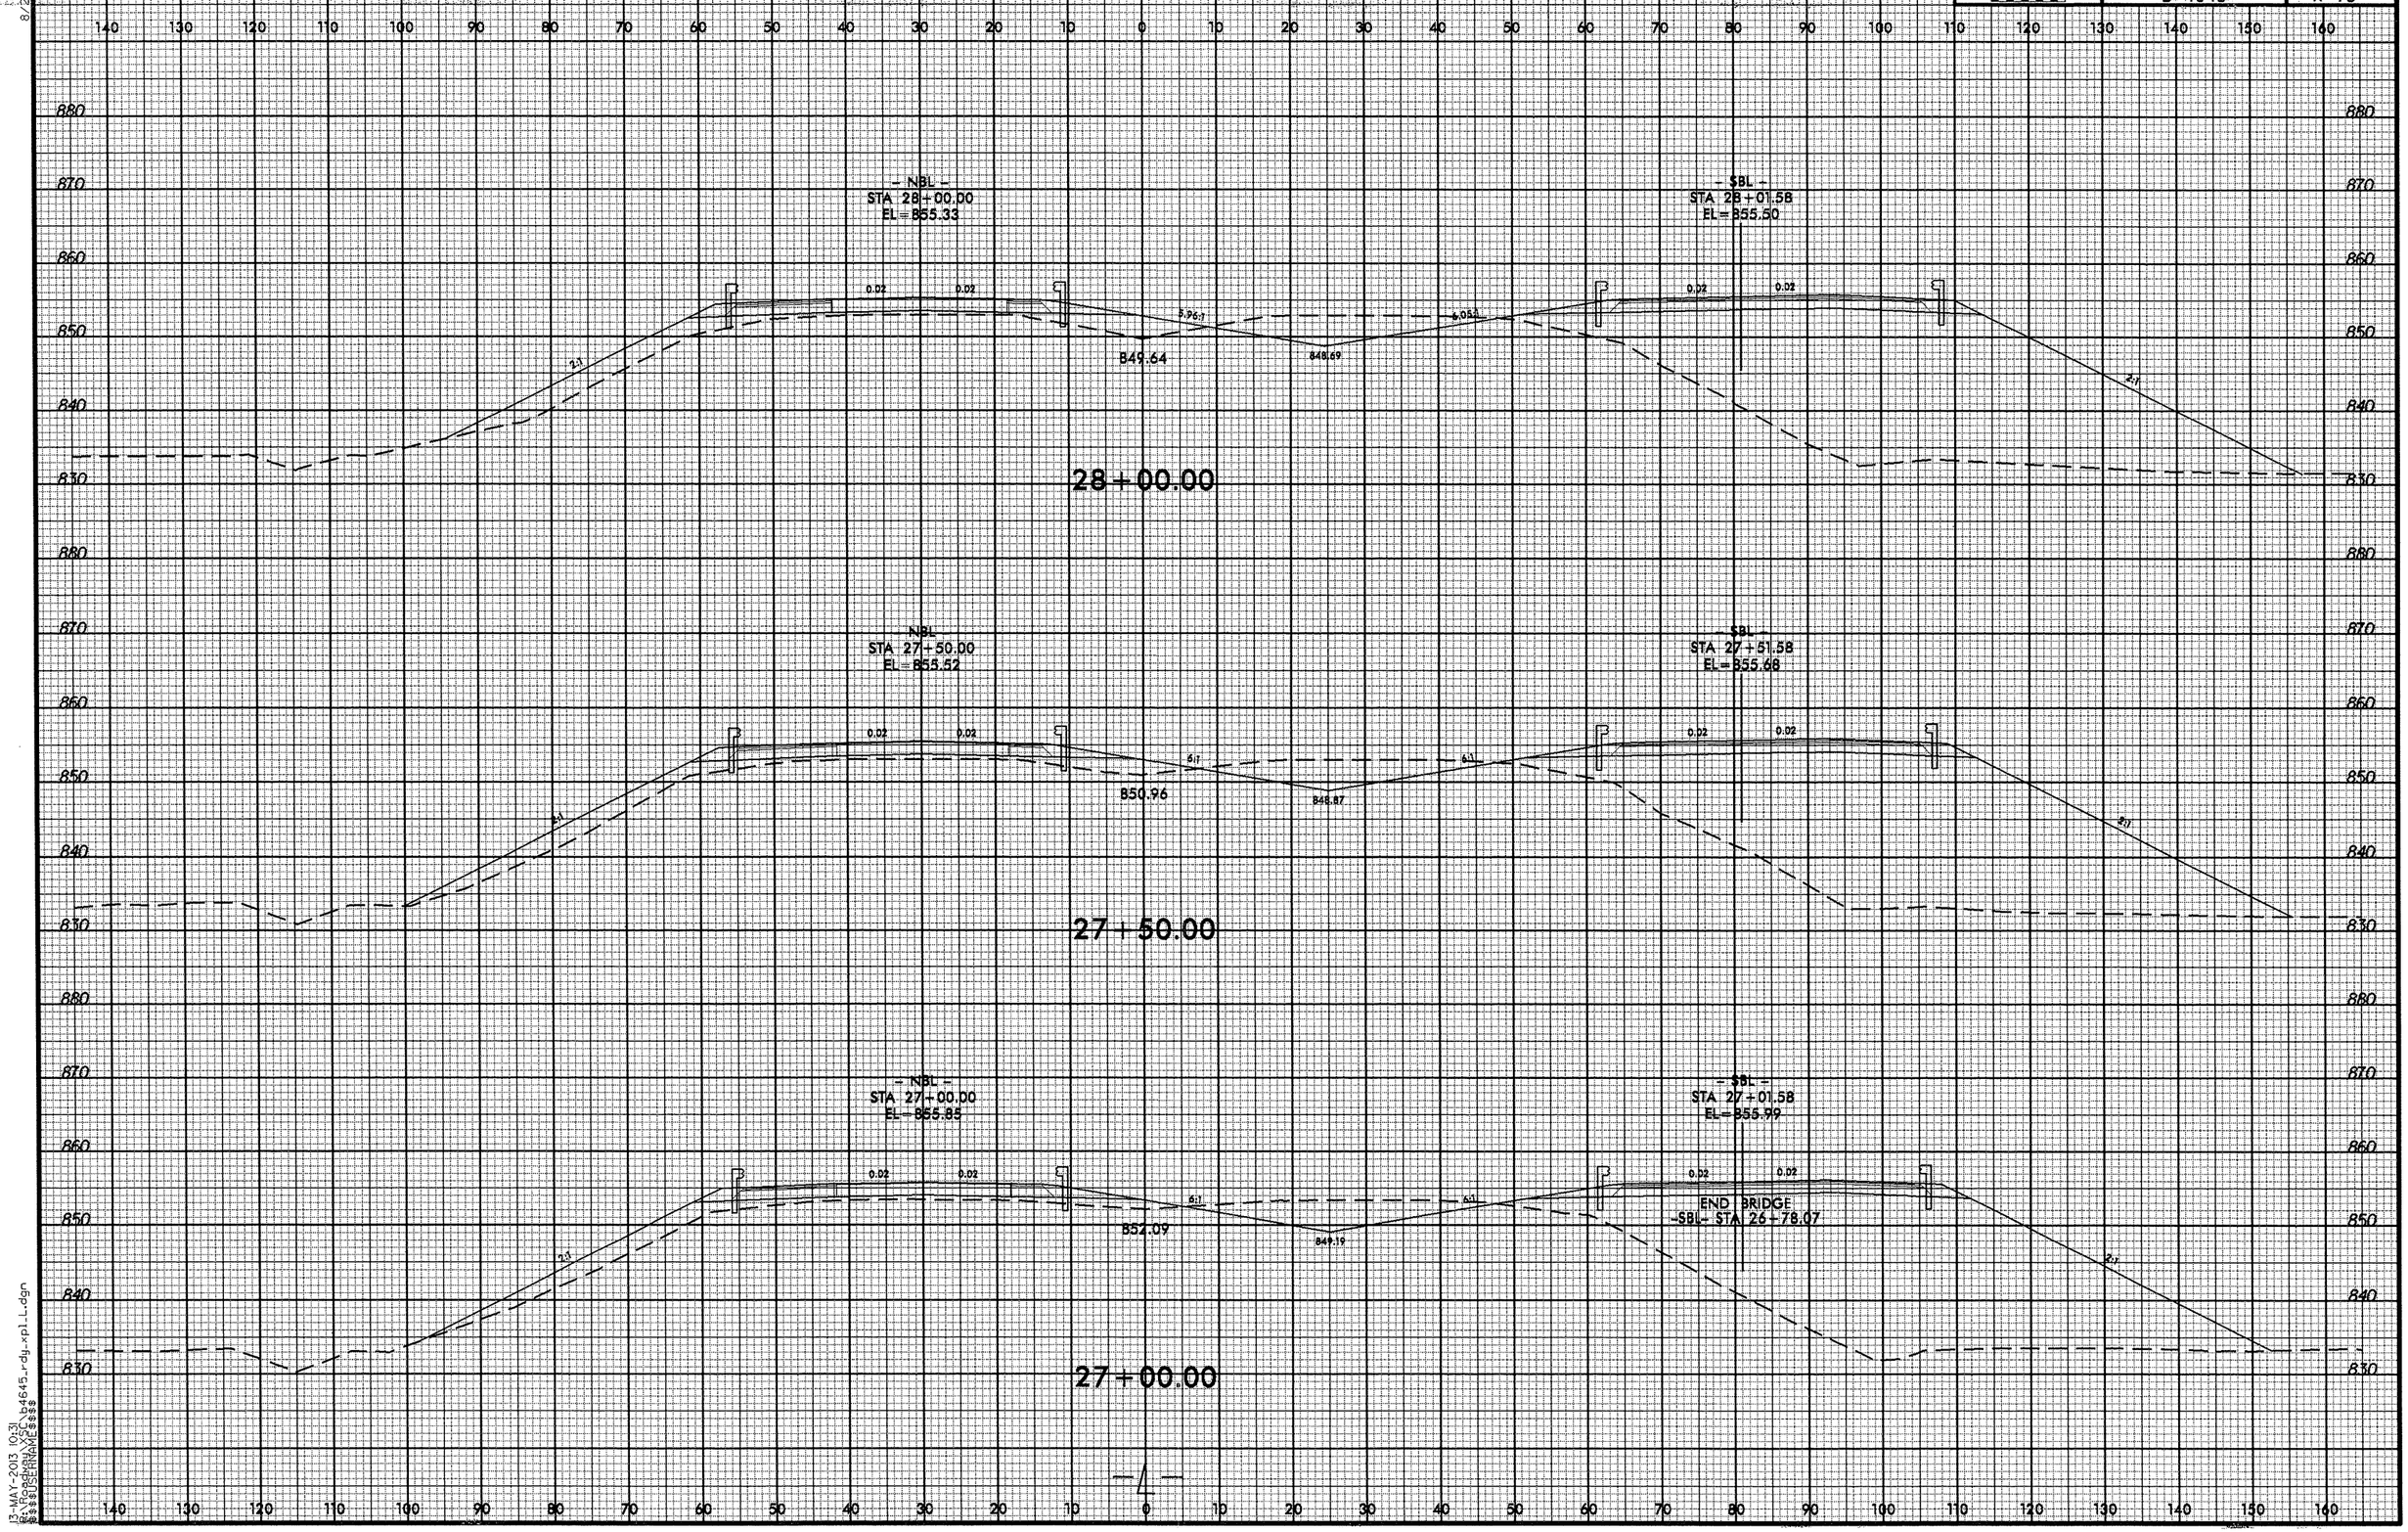

8/22/99
13-MAY-2013 10:31
R:\Roadway\XSC\b4645_rdy_pl1_l.dgn
$$$$USERNAME$$$$

0 5 10	PROJ. REFERENCE NO.	SHEET NO.
	B-4645	X-17

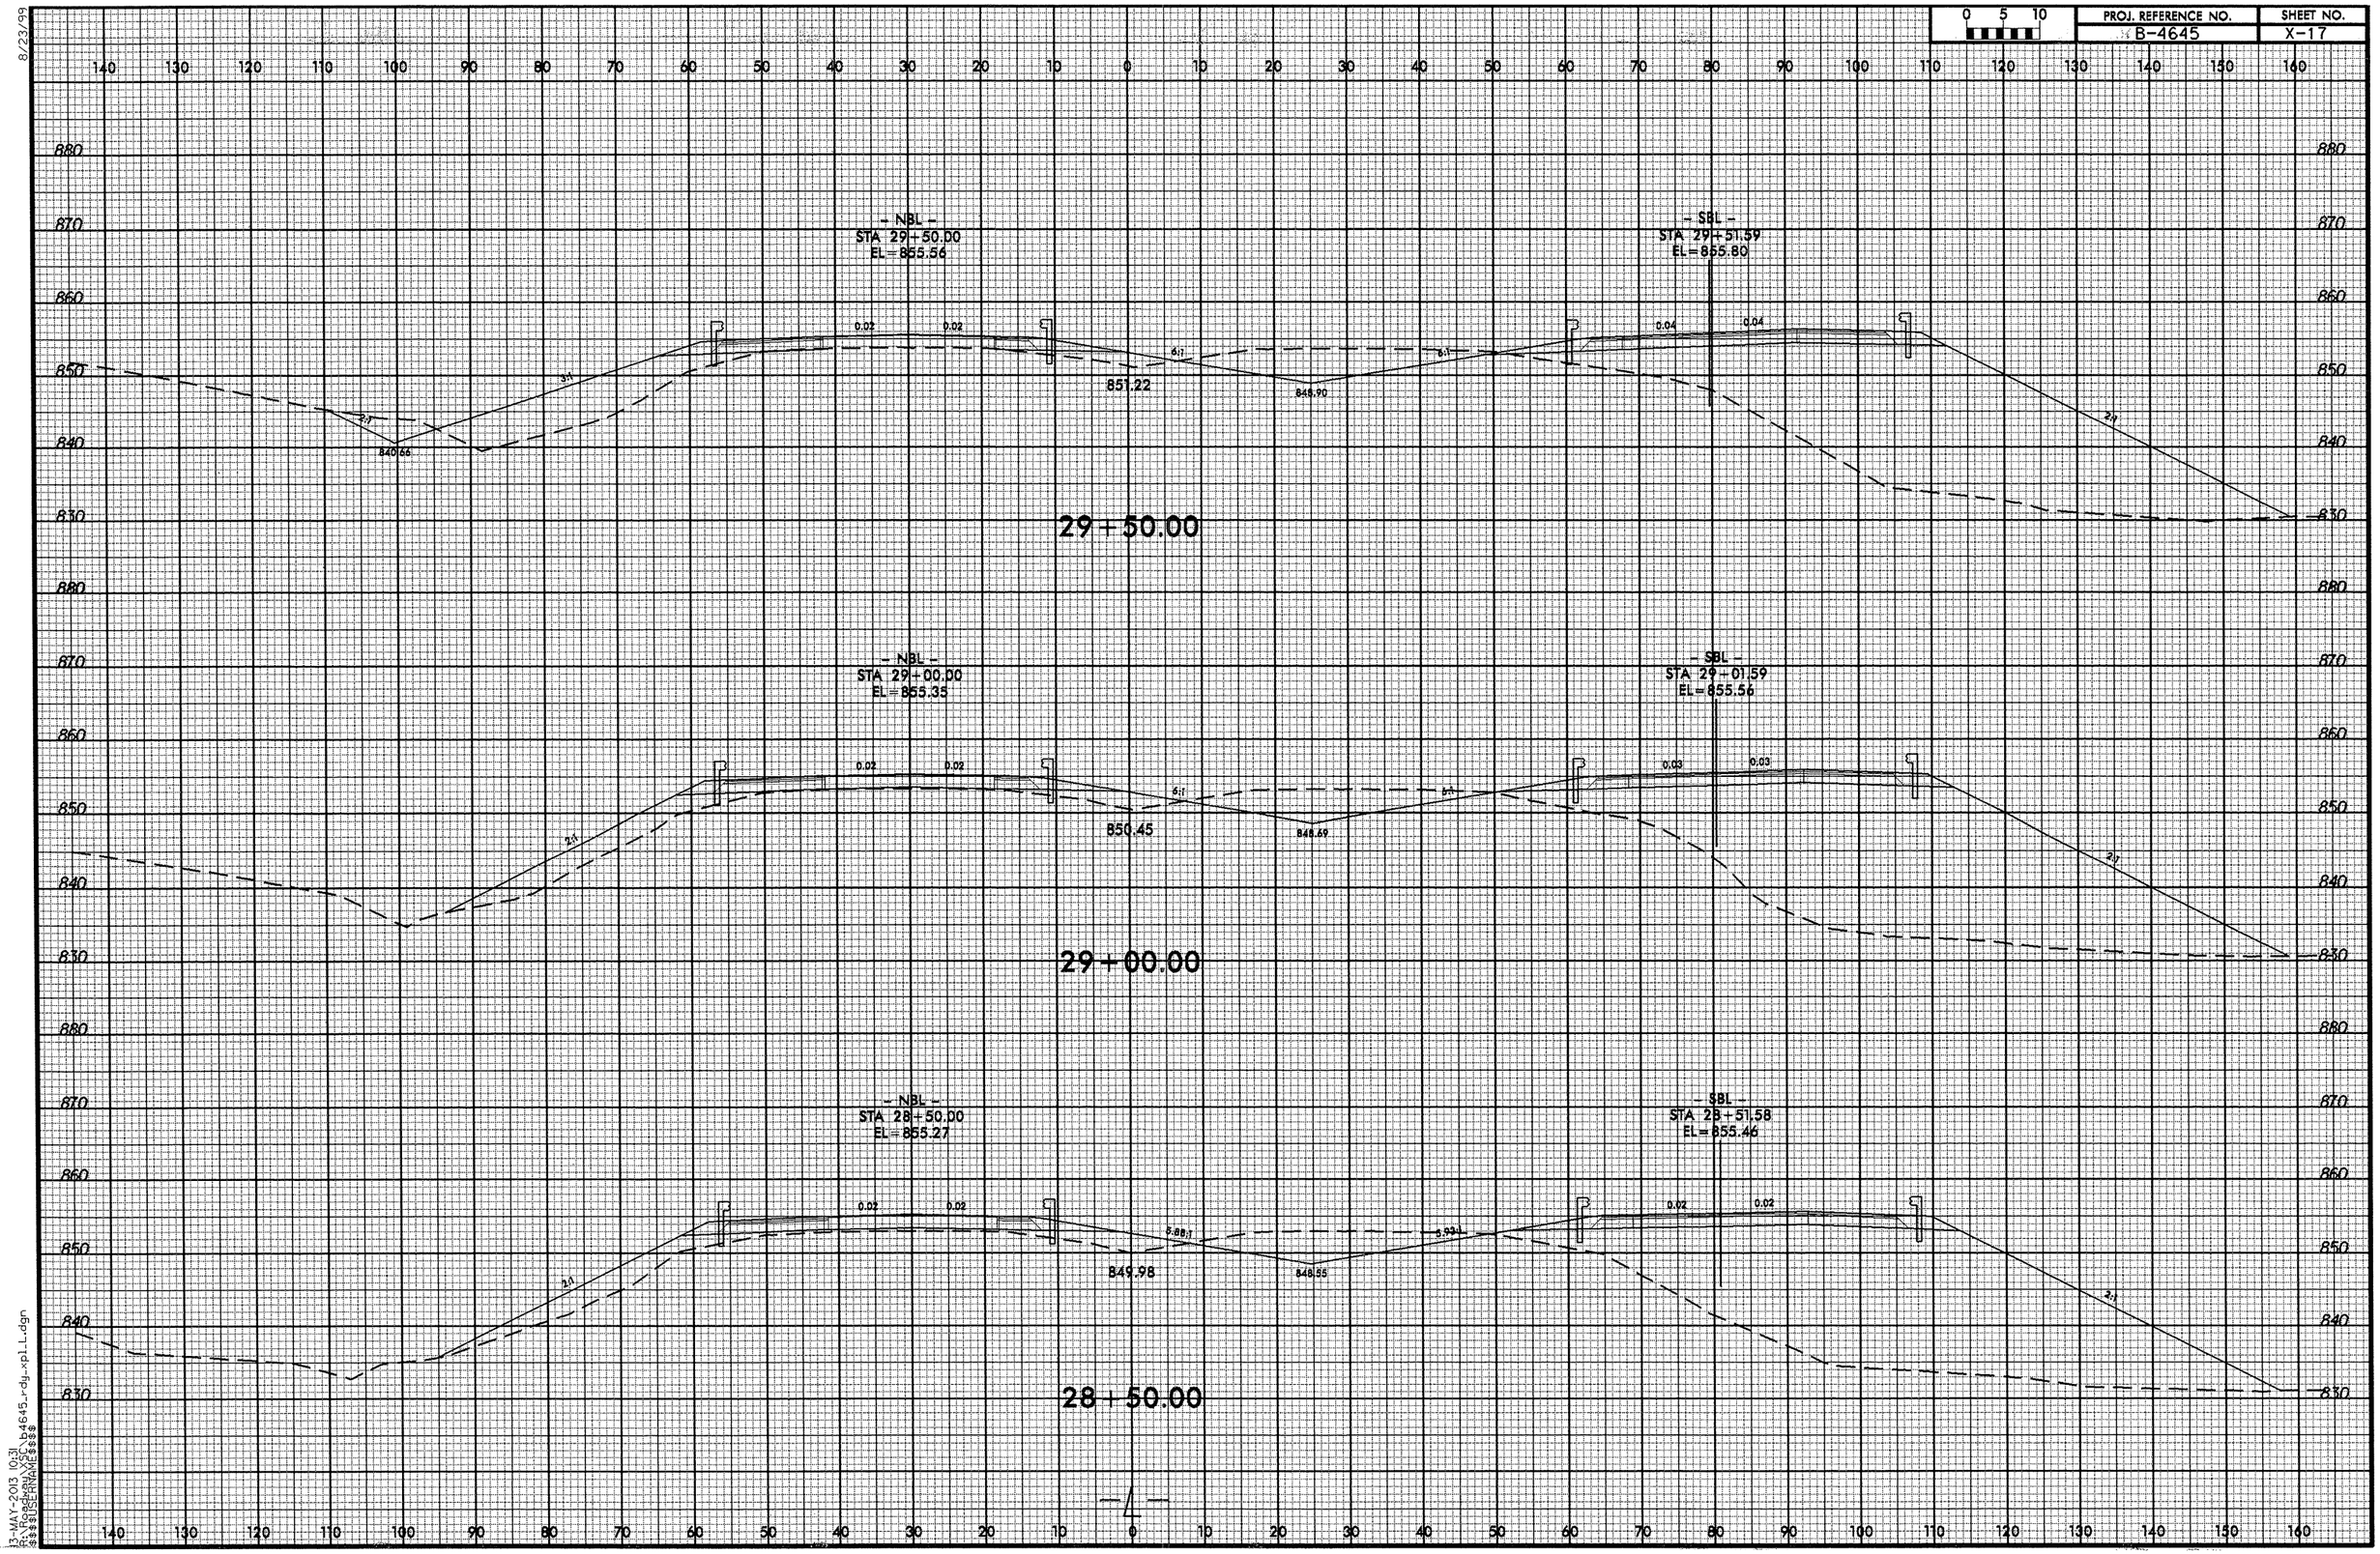

8/23/99

13-MAY-2013 10:31
R:\Roadway\Proj\b4645_rdy_xpl_L.dgn
$$$$USERNAME$$$$

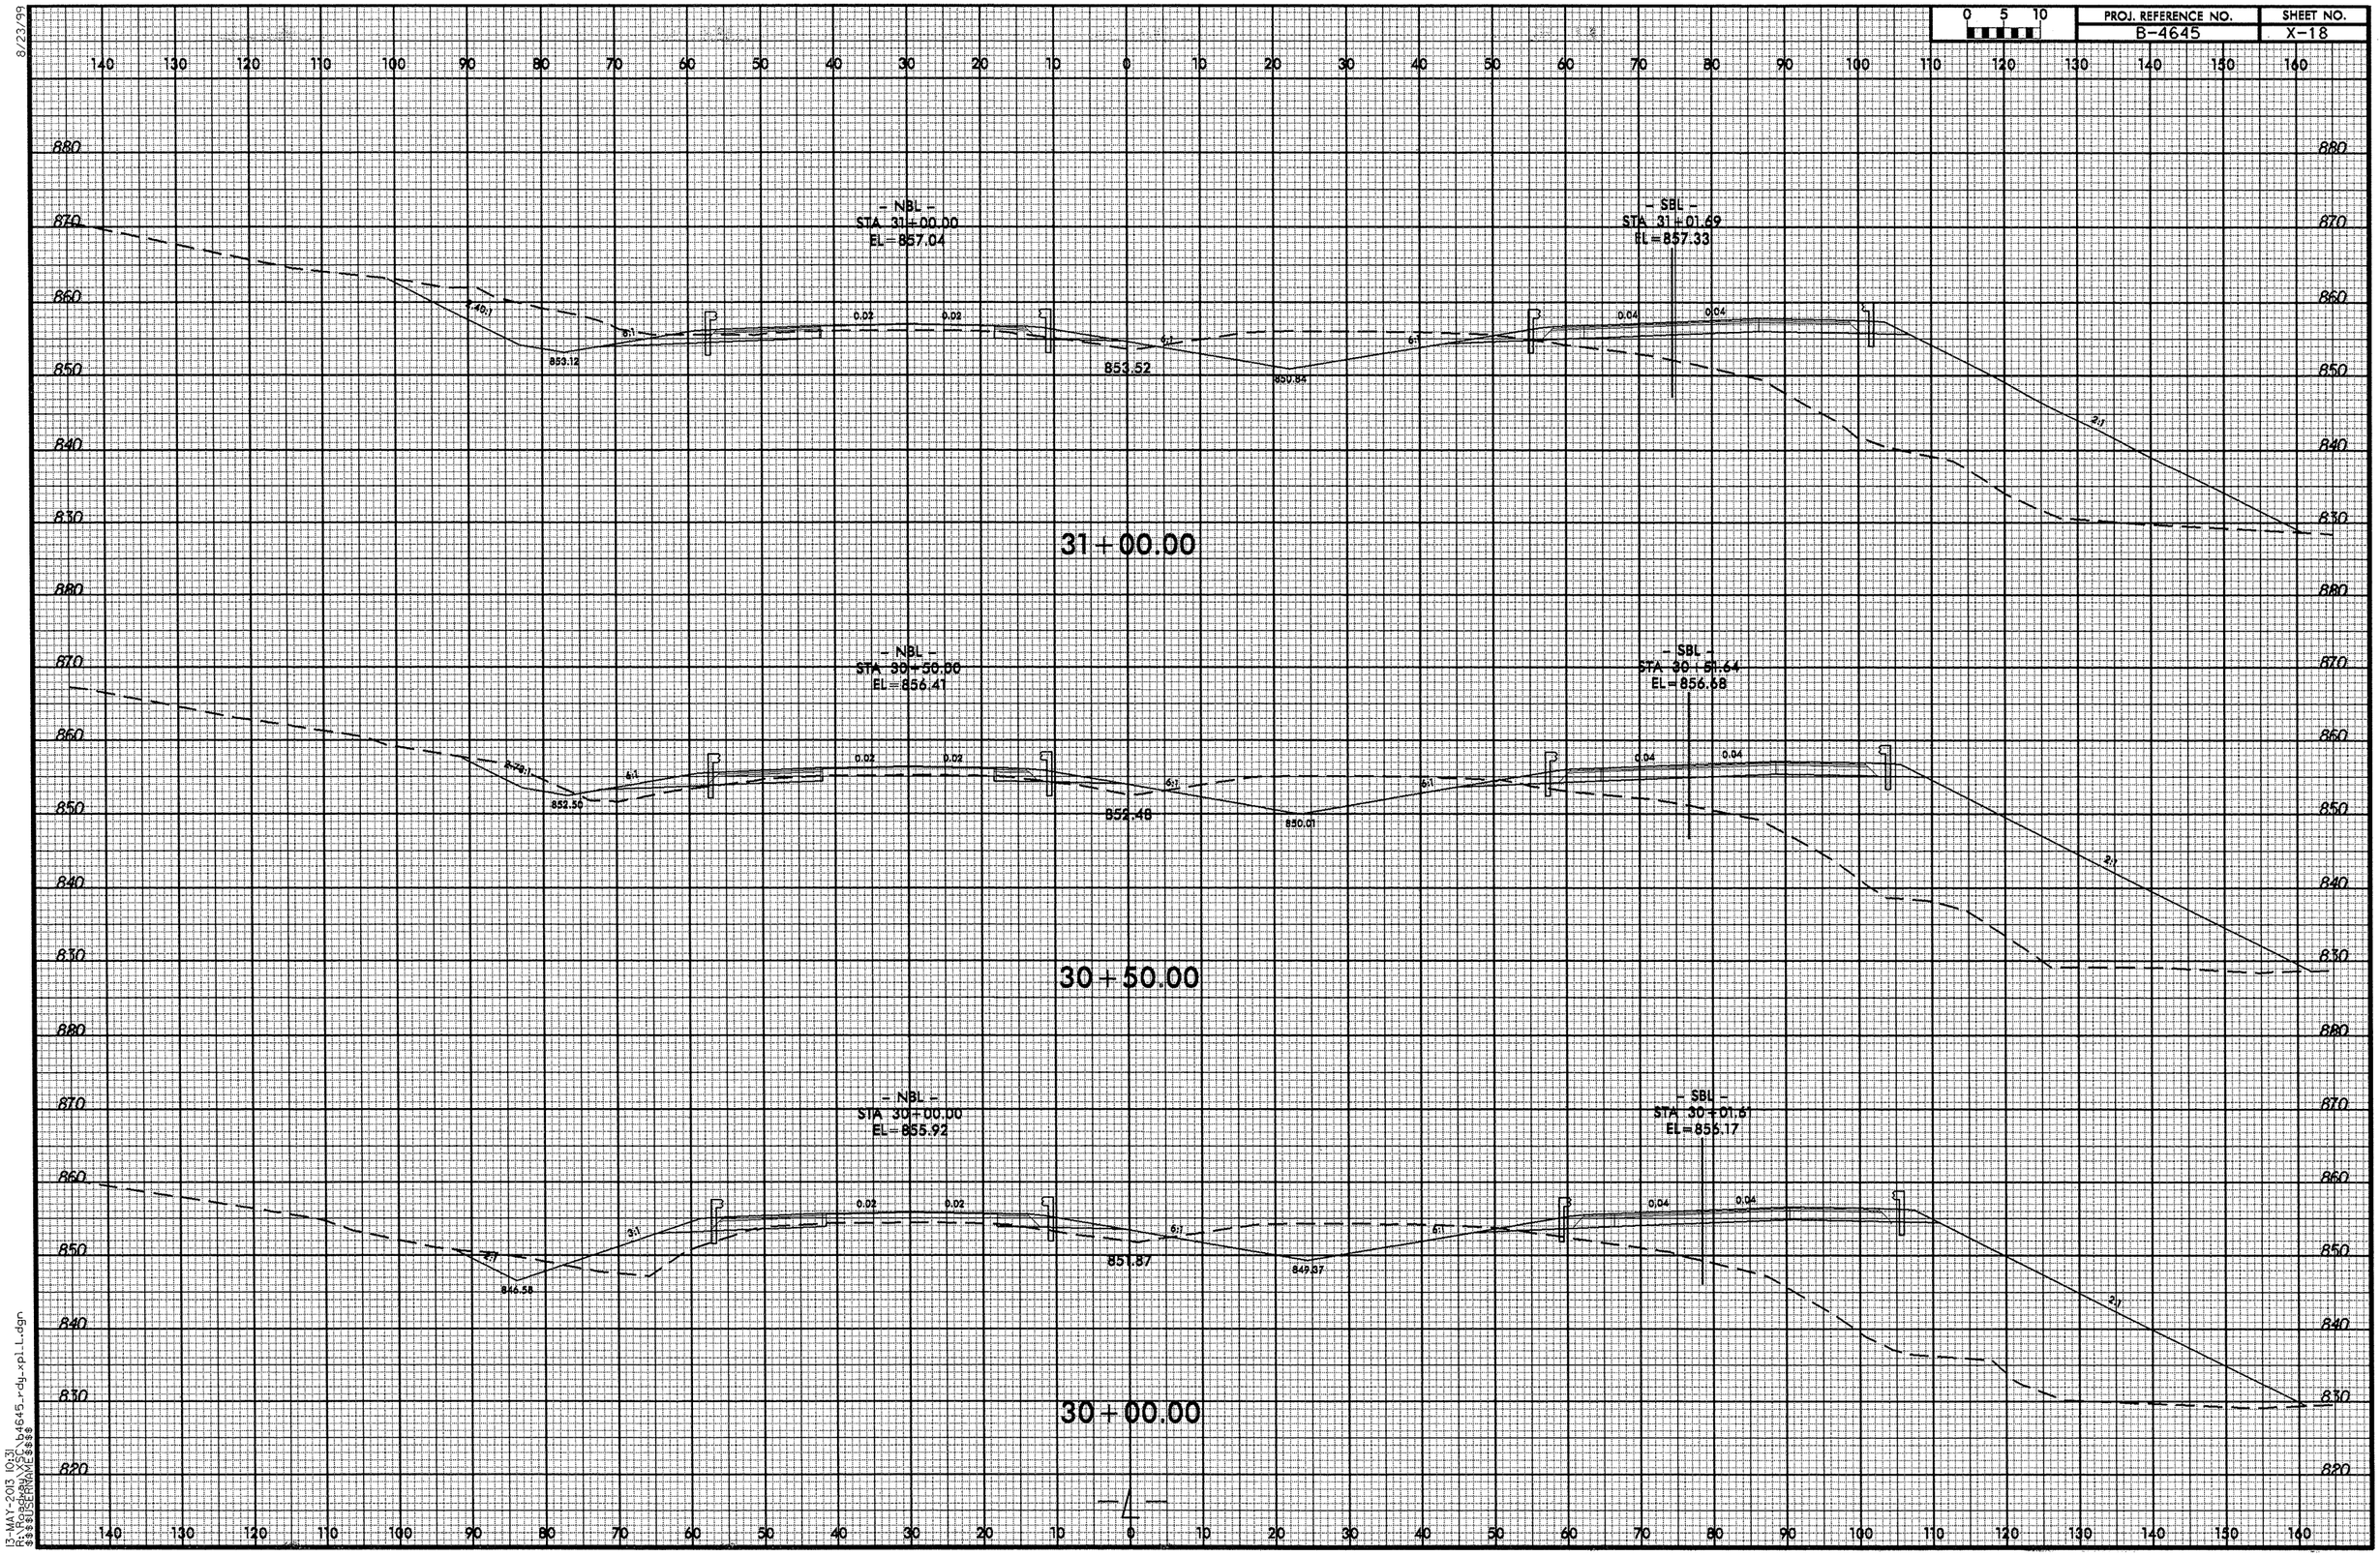

8/23/99
13-MAY-2013 10:31
R:\Roadway\proj\b4645_rdy_xpl_1.dgn
$$$$USERNAME$$$$

8/23/99

0 5 10	PROJ. REFERENCE NO.	SHEET NO.
	B-4645	X-19

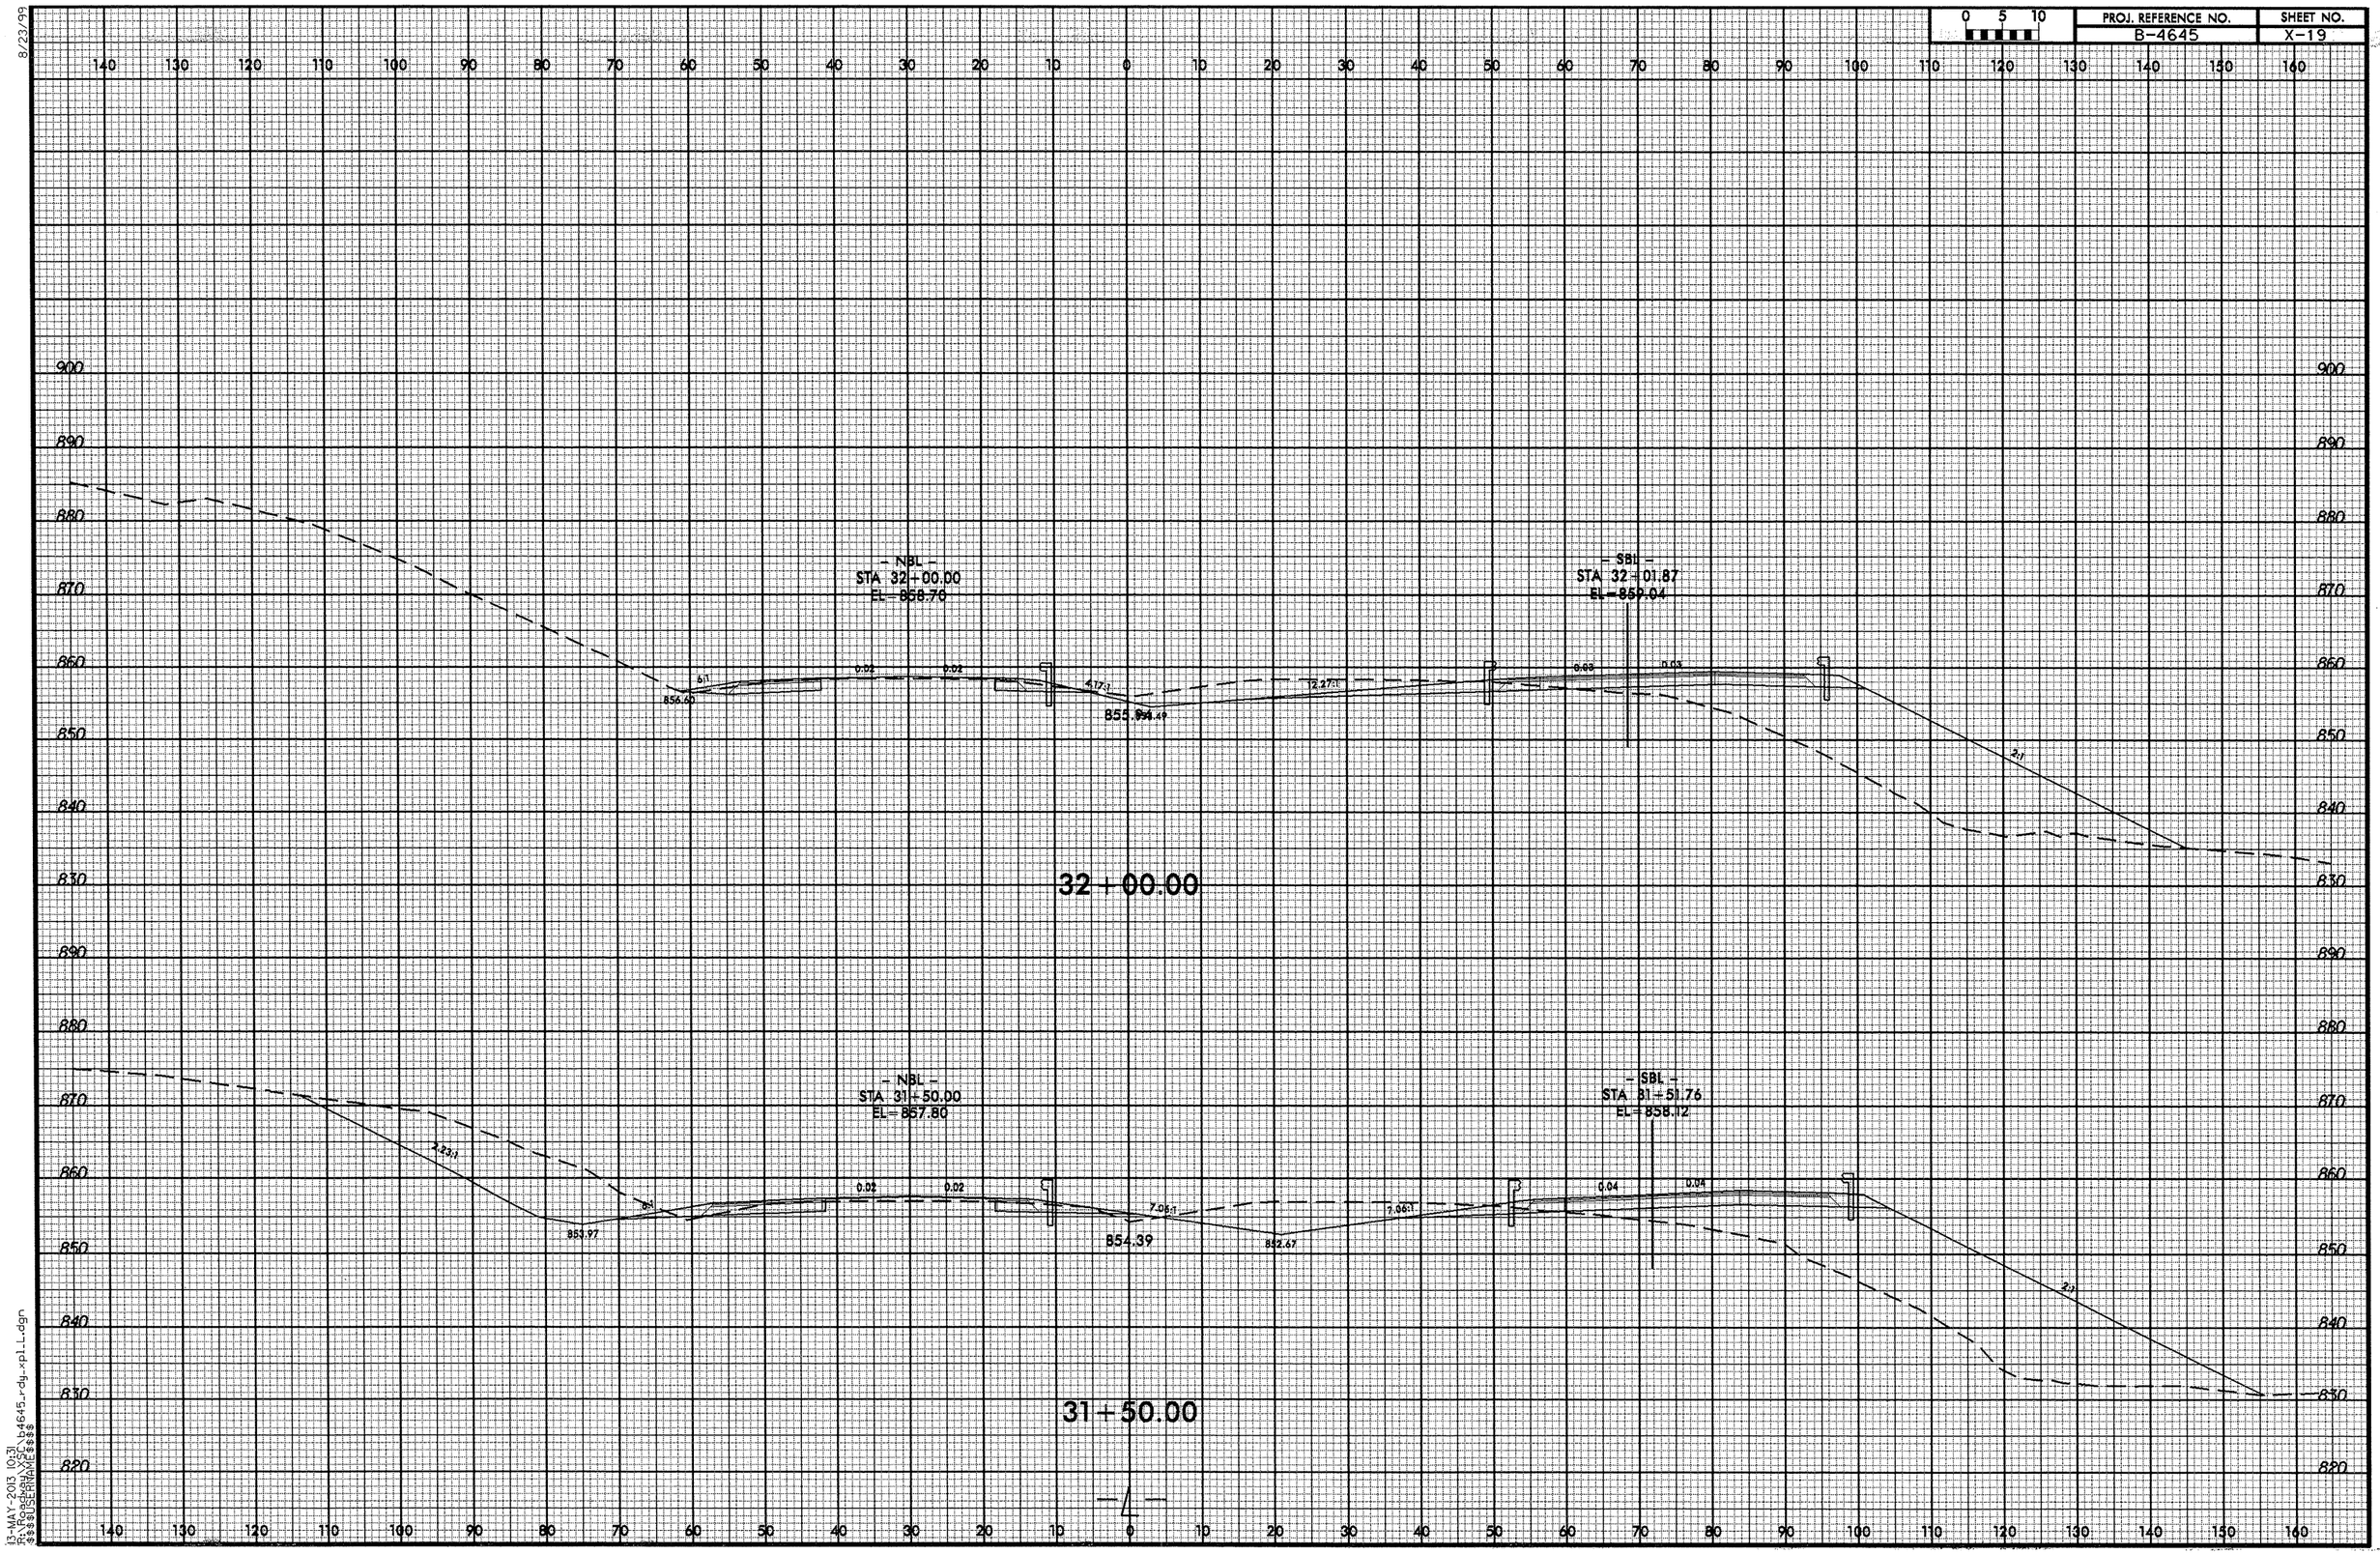

13-MAY-2013 10:31
R:\Roadway\proj\b4645_rdy_xpl_L.dgn
$$$$USERNAME$$$$

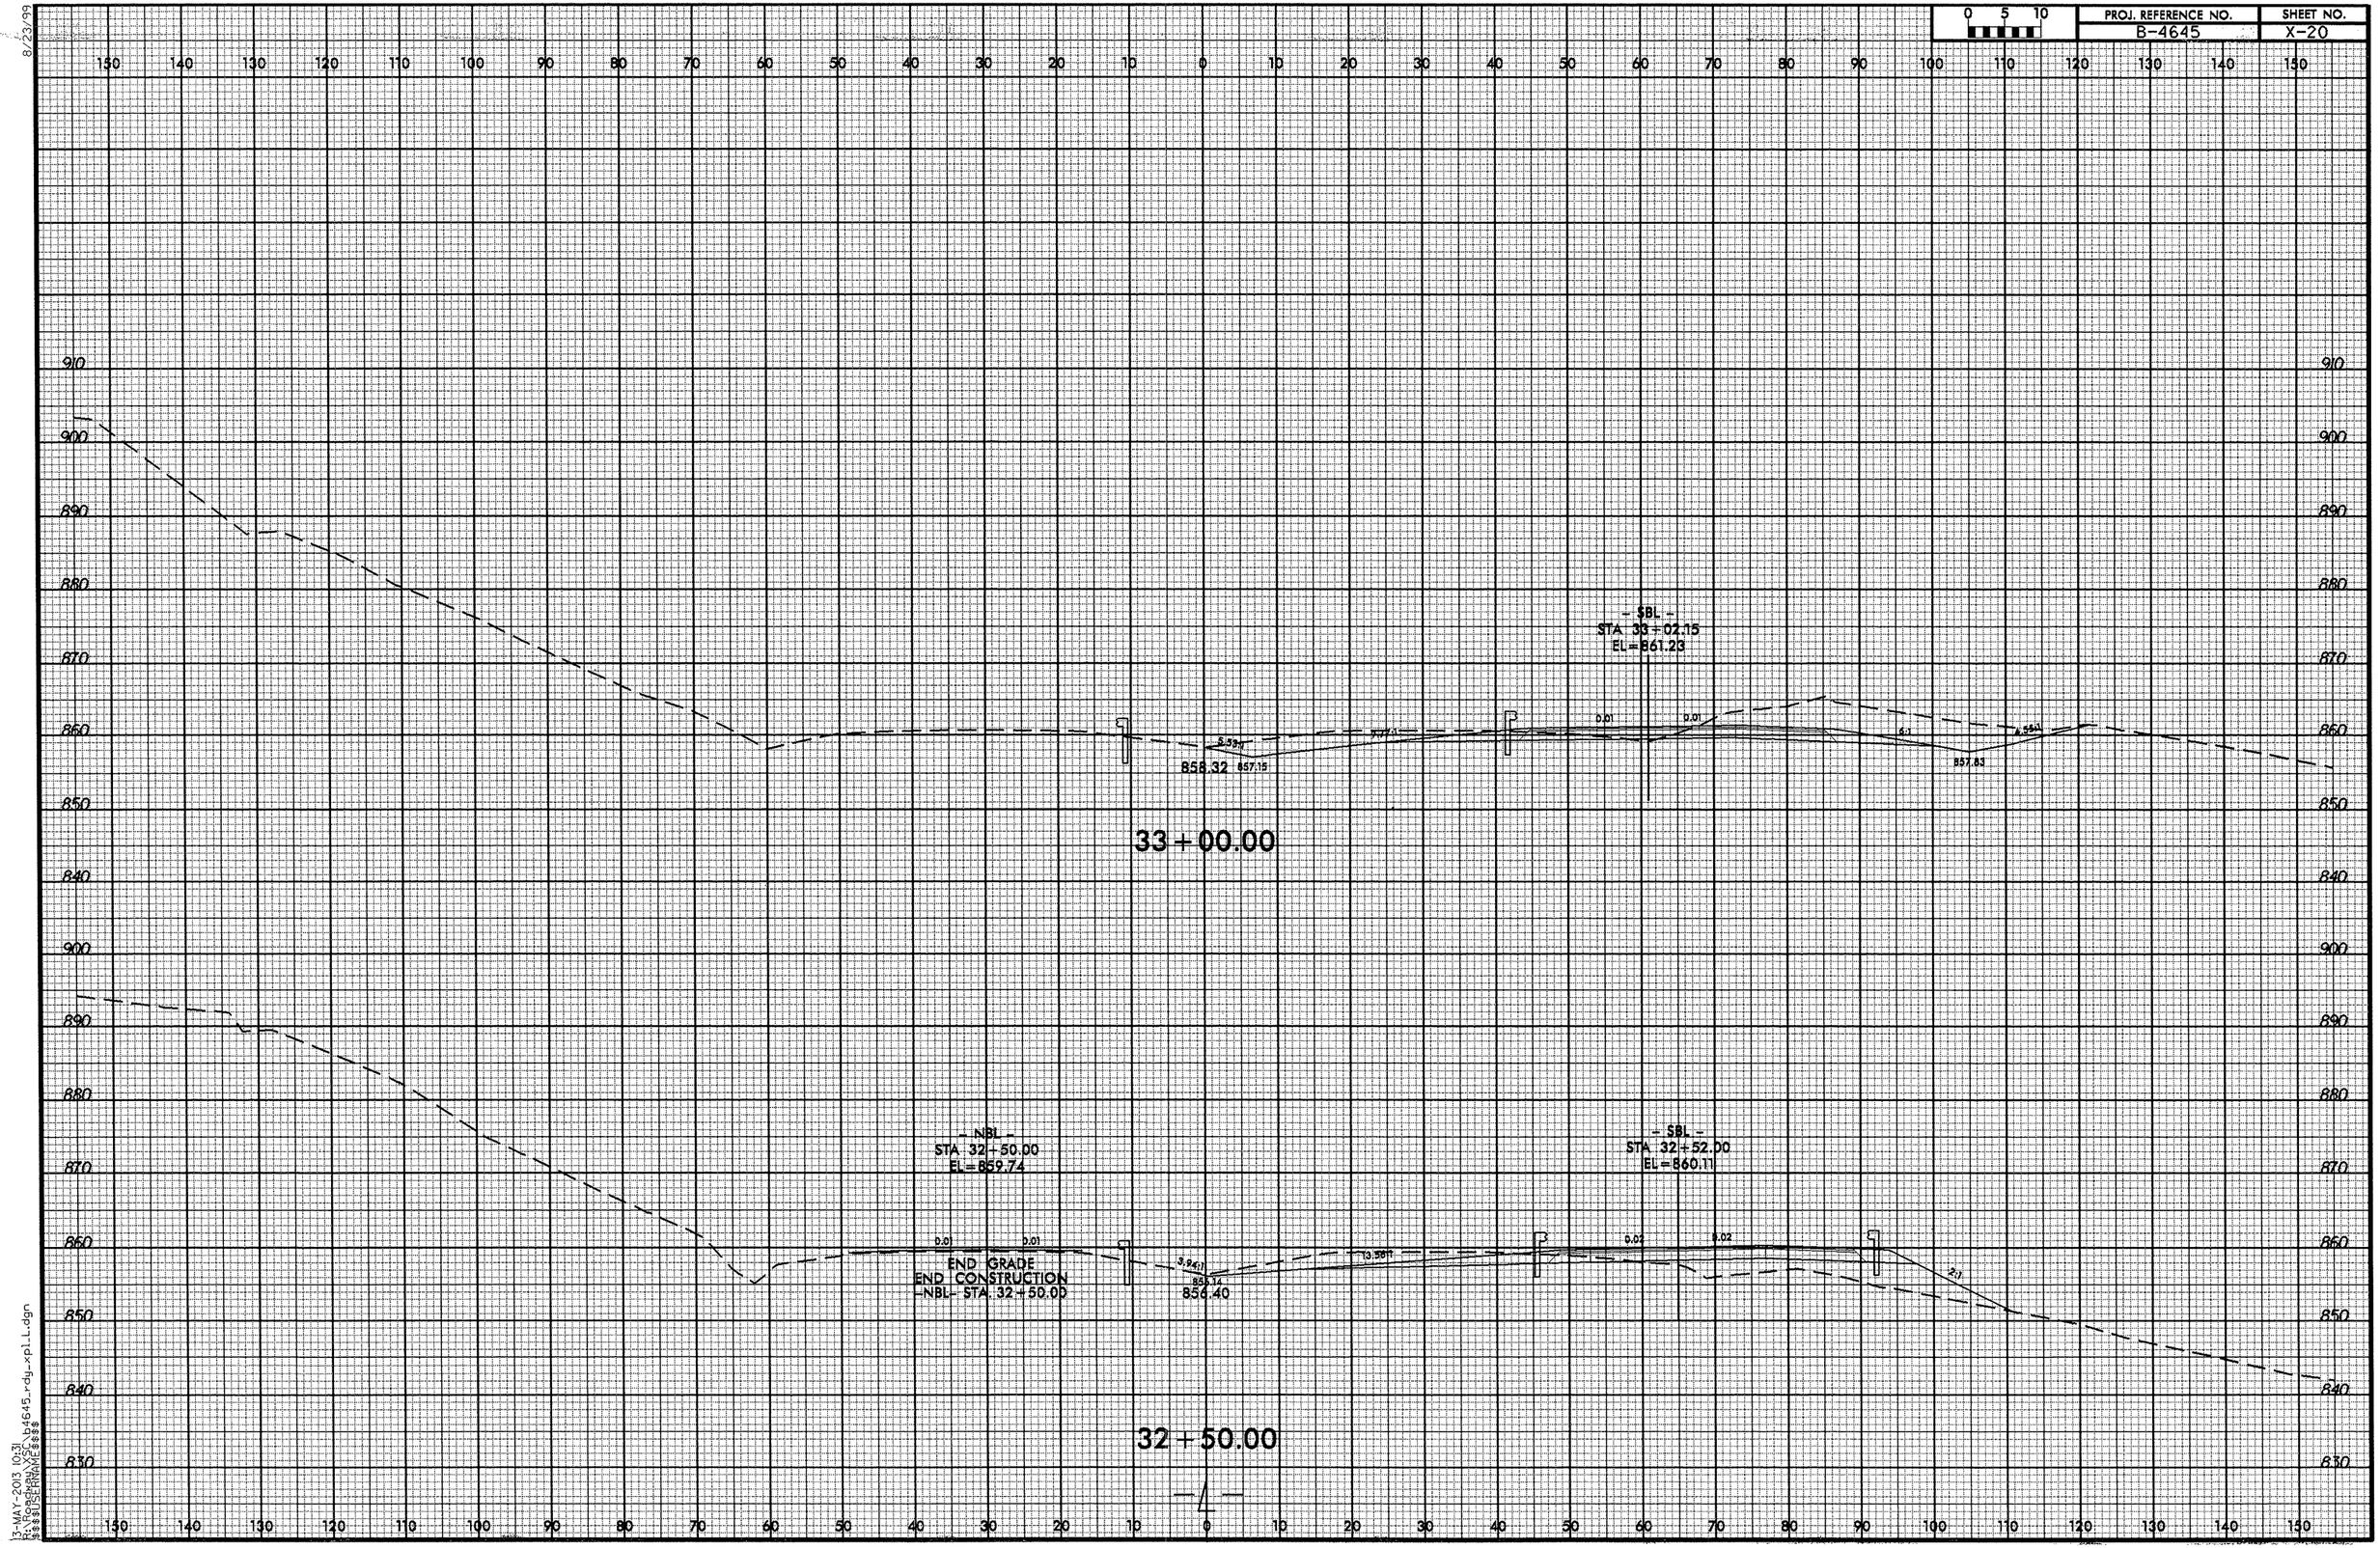
0 5 10
PROJ. REFERENCE NO.
B-4645
SHEET NO.
X-20
- SBL -
STA 33+02.15
EL=861.23
0.01
0.01
5:1
4.55:1
5.53:1
4.77:1
858.32
857.15
857.83
33+00.00
- NBL -
STA 32+50.00
EL=859.74
- SBL -
STA 32+52.00
EL=860.11
0.01
0.01
0.02
0.02
END GRADE
END CONSTRUCTION
-NBL- STA. 32+50.00
3.94:1
10.58:1
2:1
856.34
856.40
32+50.00
-4-
8/23/99
13-MAY-2013 10:31
R:\Roadway\XSC\b4645_rdy_xpl_L.dgn
$$$$USERNAME$$$$

8/23/99

0 5 10	PROJ. REFERENCE NO.	SHEET NO.
	B-4645	X-21

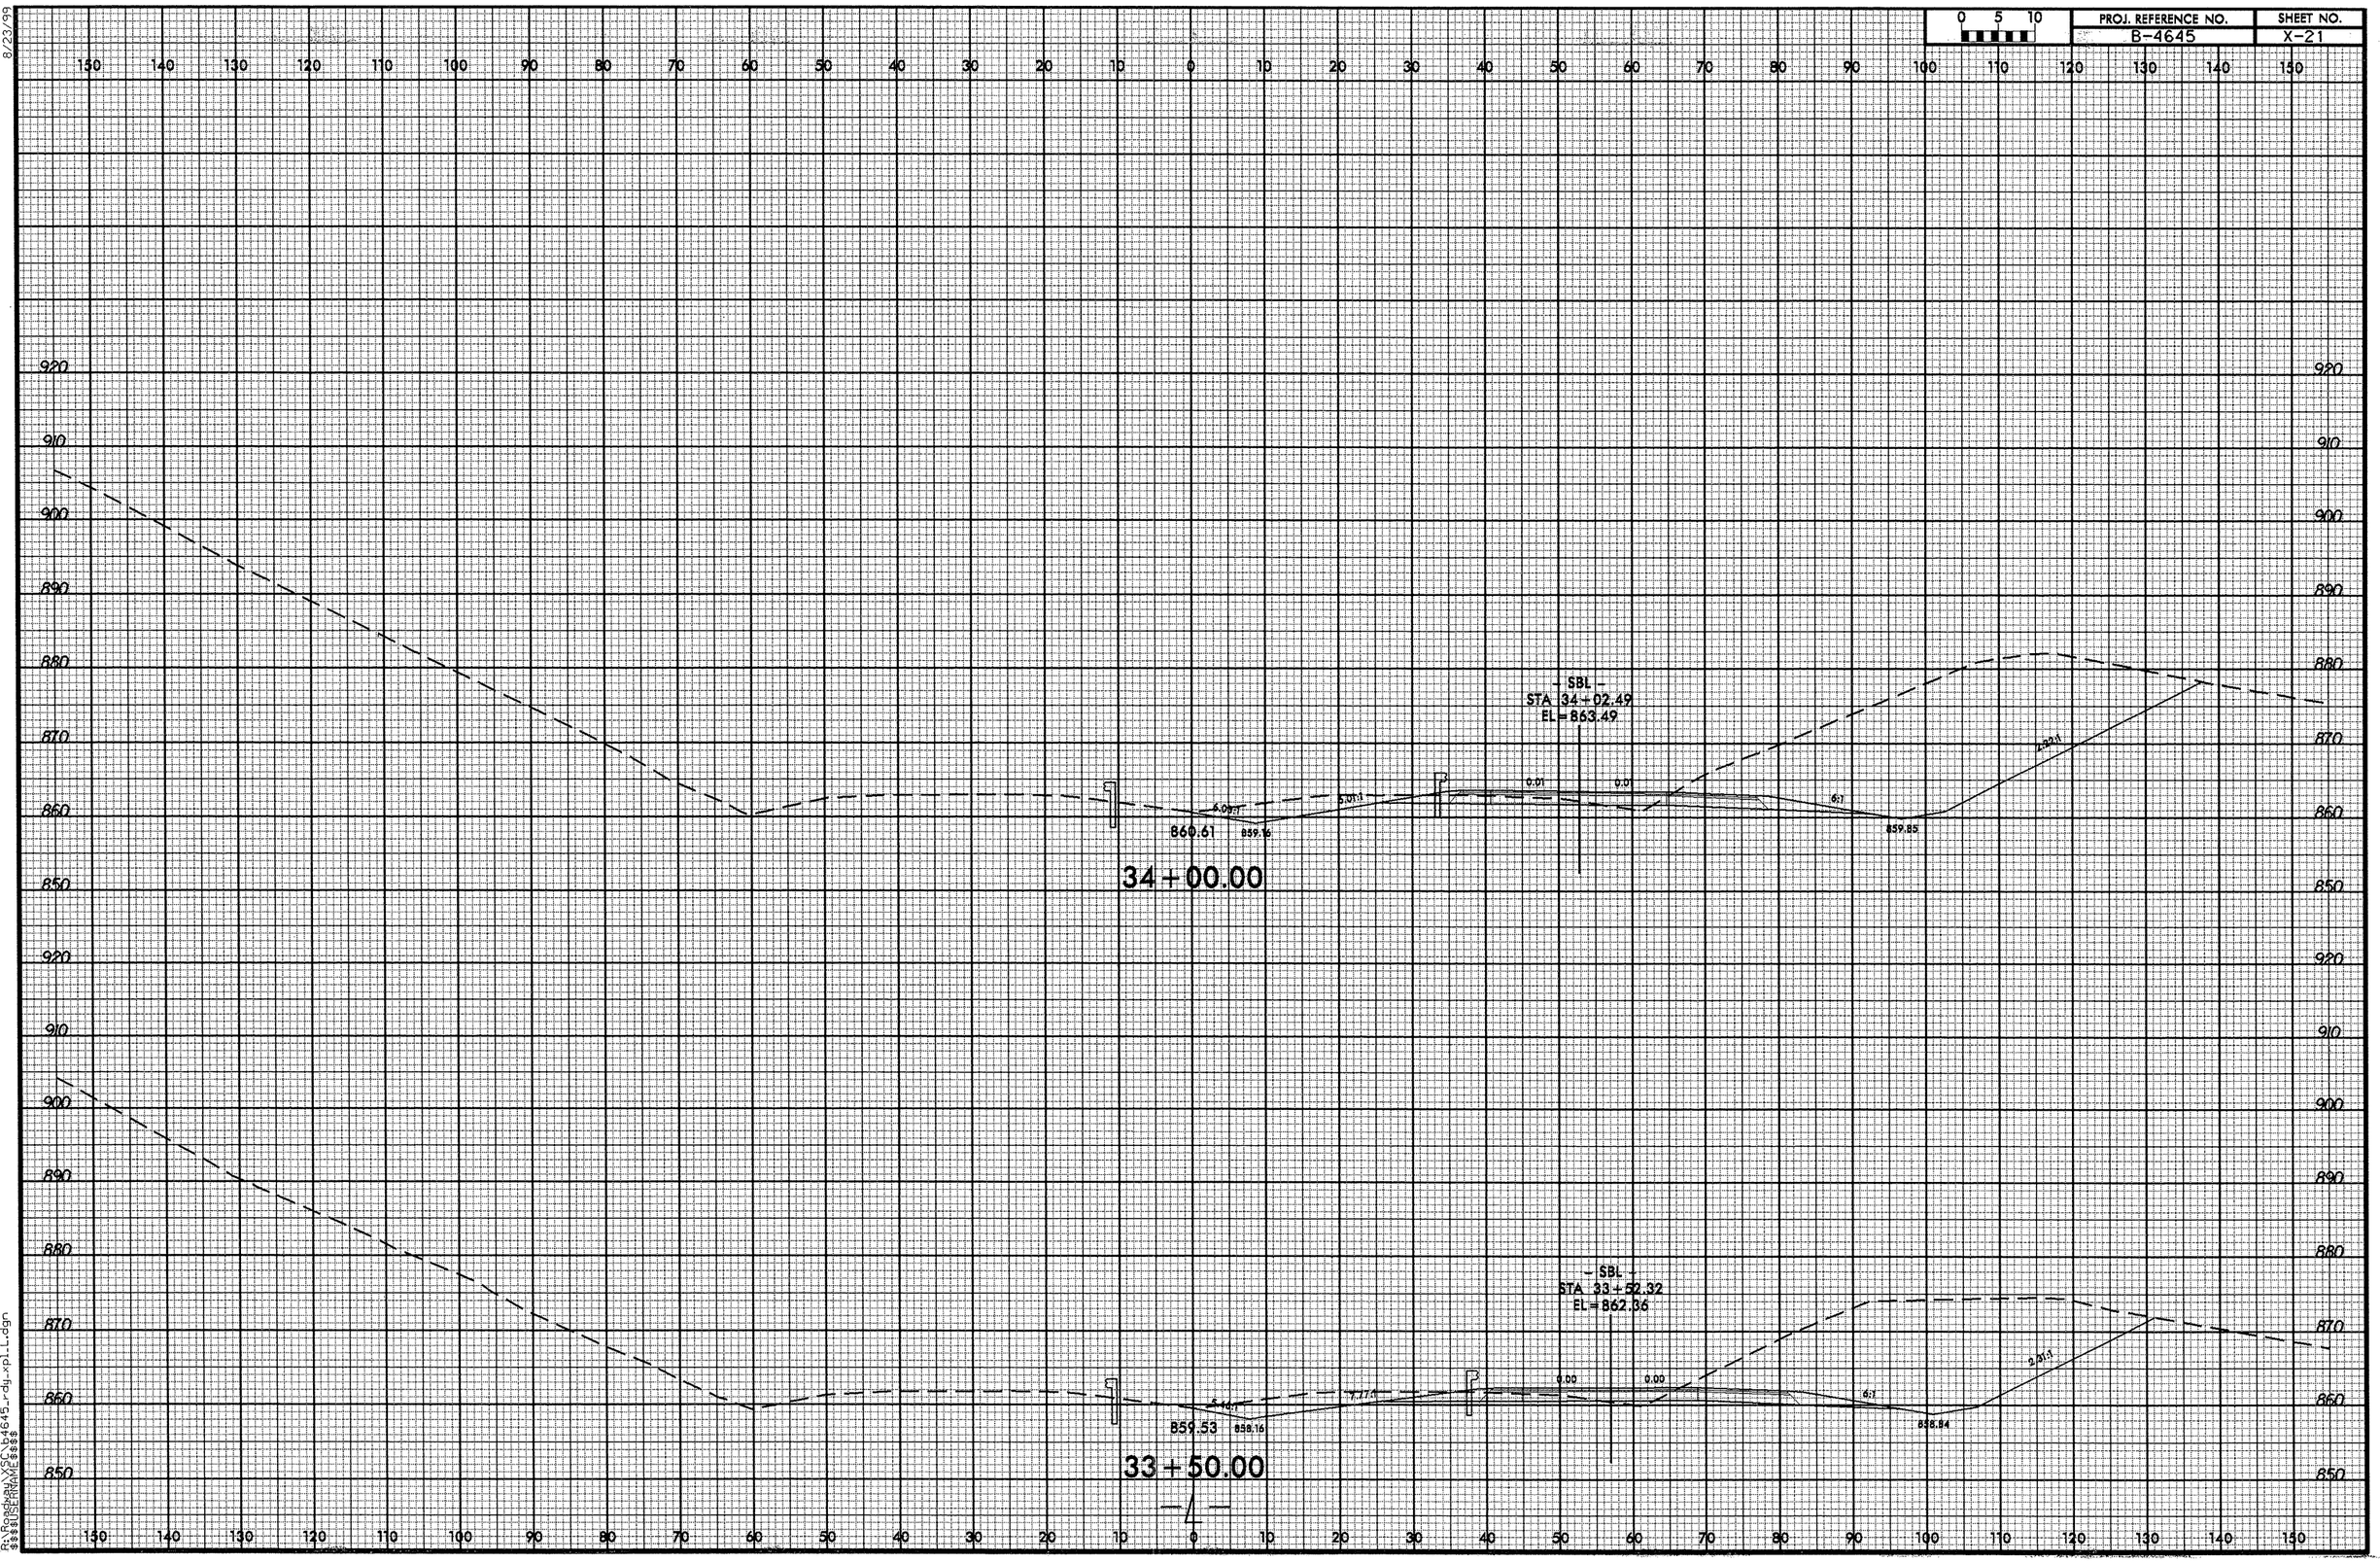

13-MAY-2013 10:31
R:\Roadway\SGL\b4645_rdy_xpl_L.dgn
$$$$USERNAME$$$$

0 5 10	PROJ. REFERENCE NO.	SHEET NO.
	B-4645	X-22

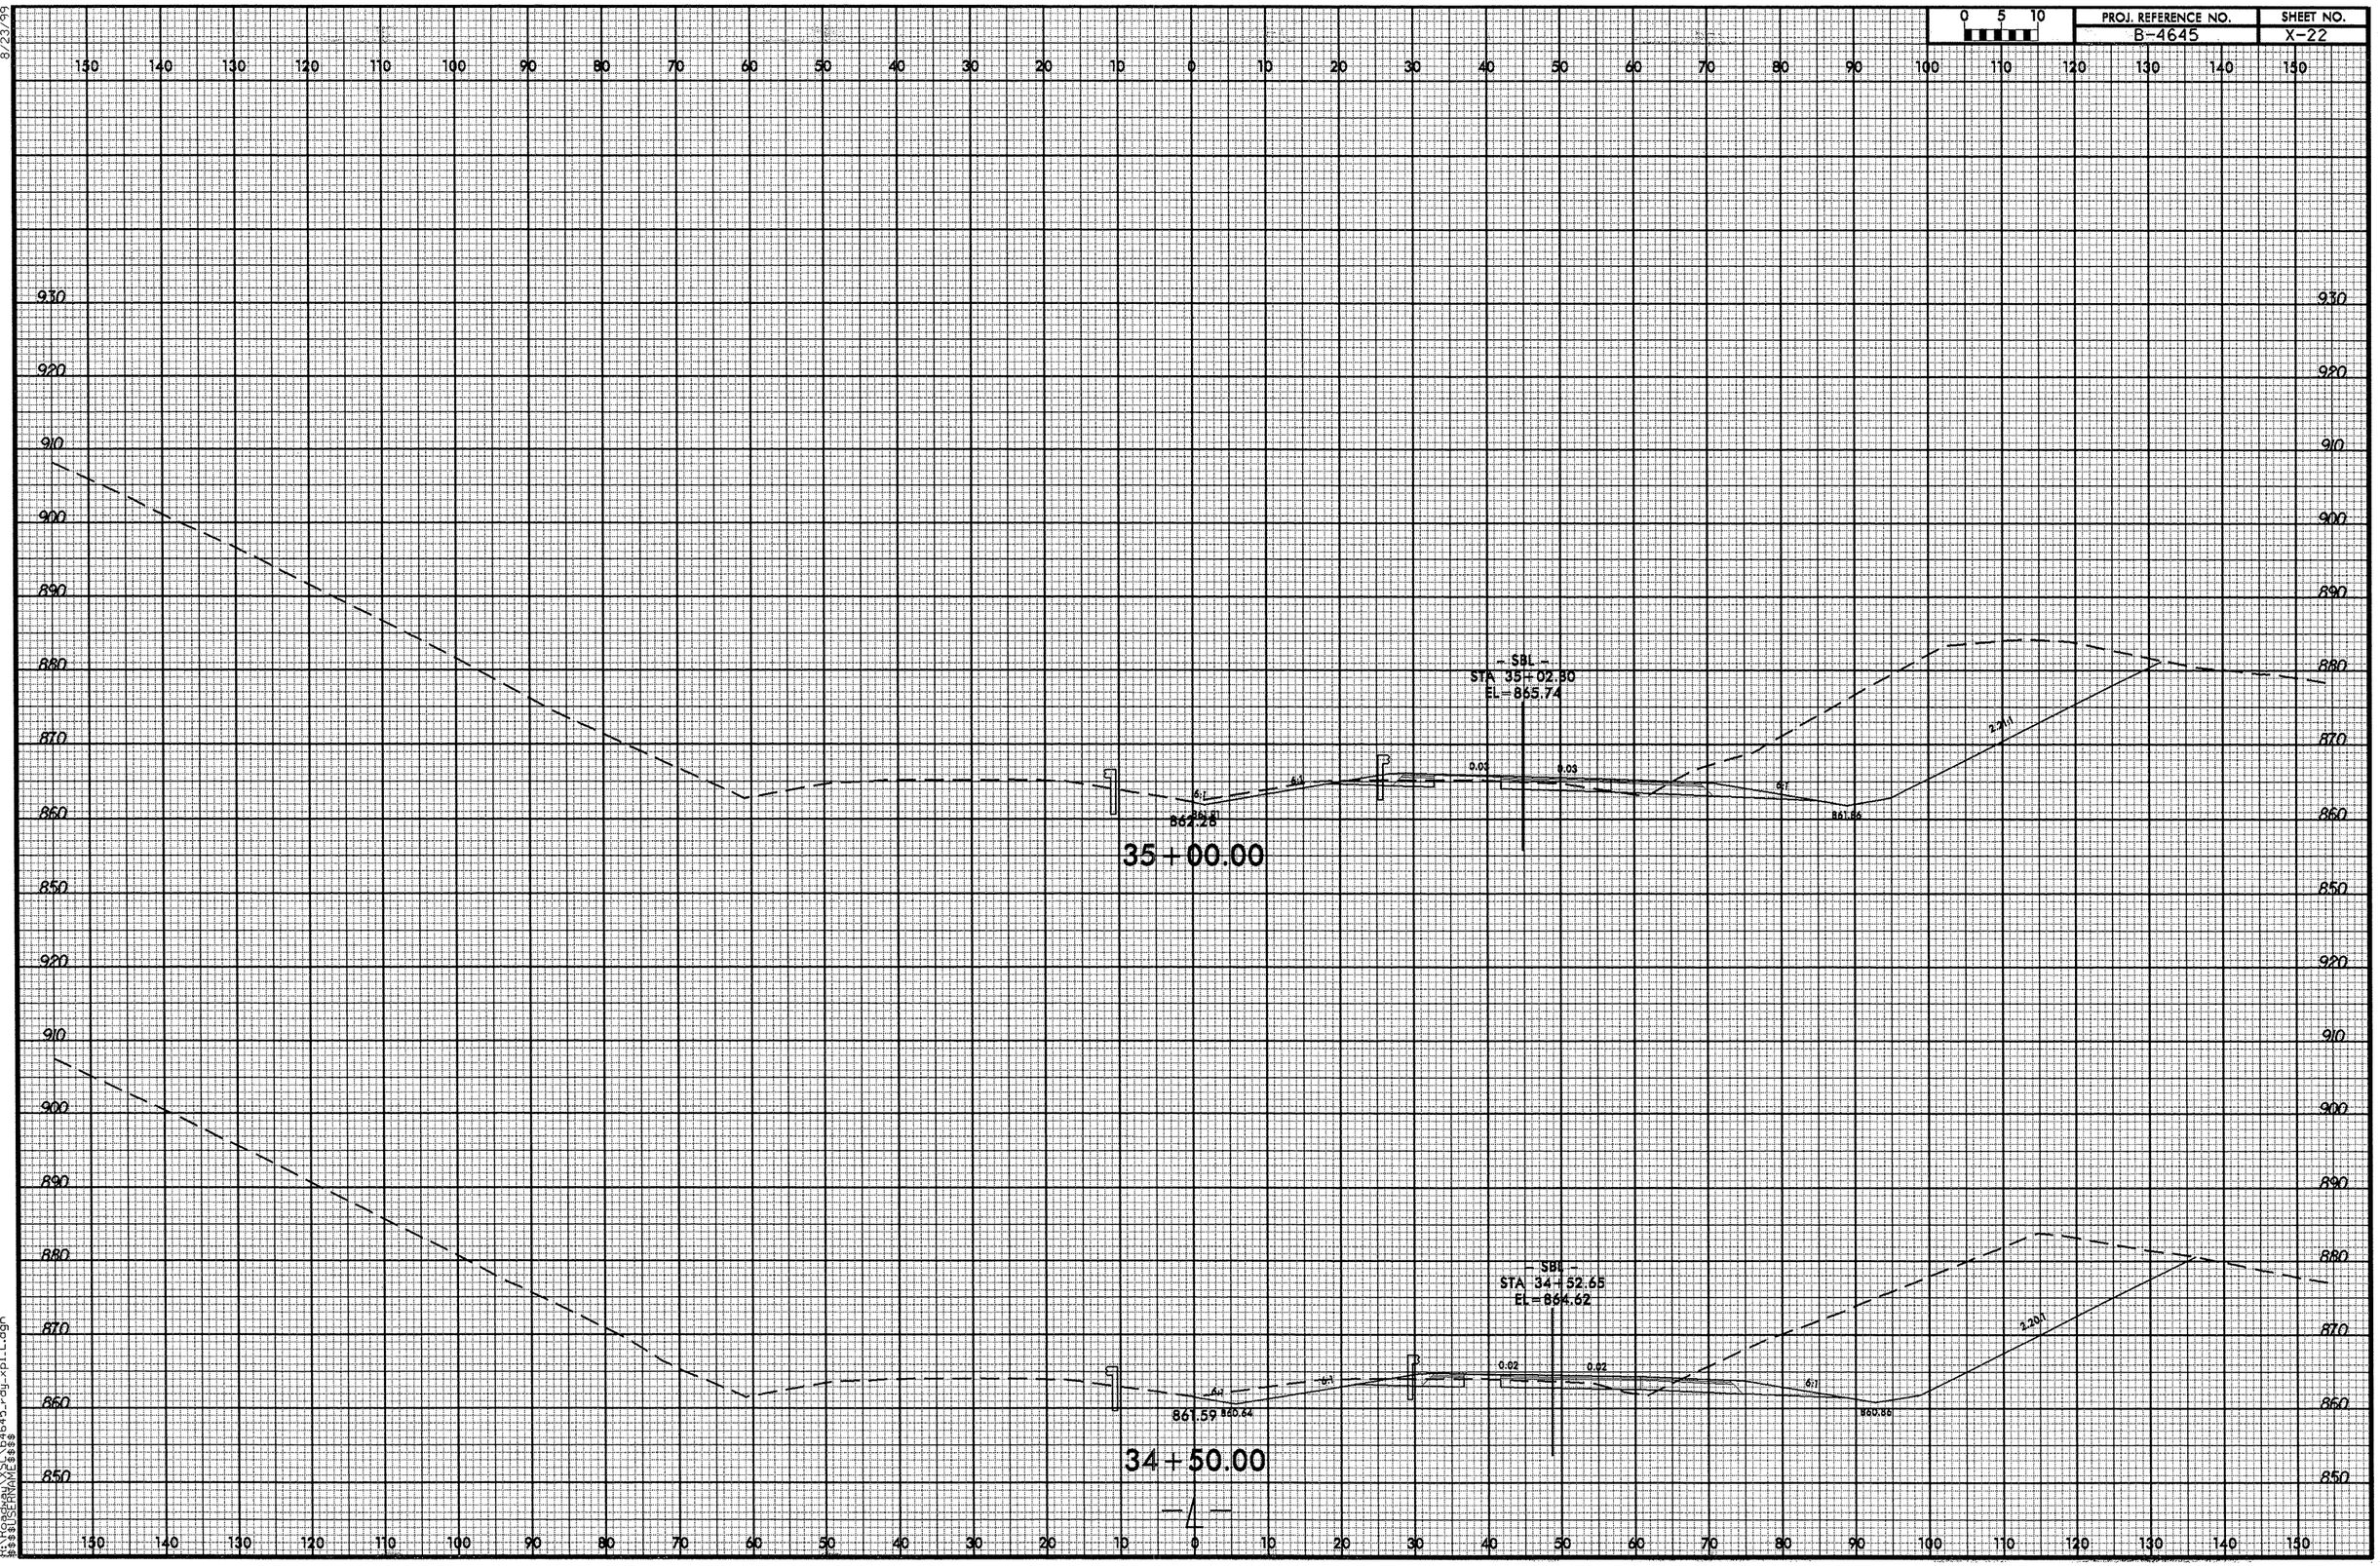

8/23/99

13-MAY-2013 10:31
R:\Roadway\SC\b4645_rdy_xpl1.dgn
$$$$USERNAME$$$$

8/23/99

0 5 10	PROJ. REFERENCE NO.	SHEET NO.
	B-4645	X-23

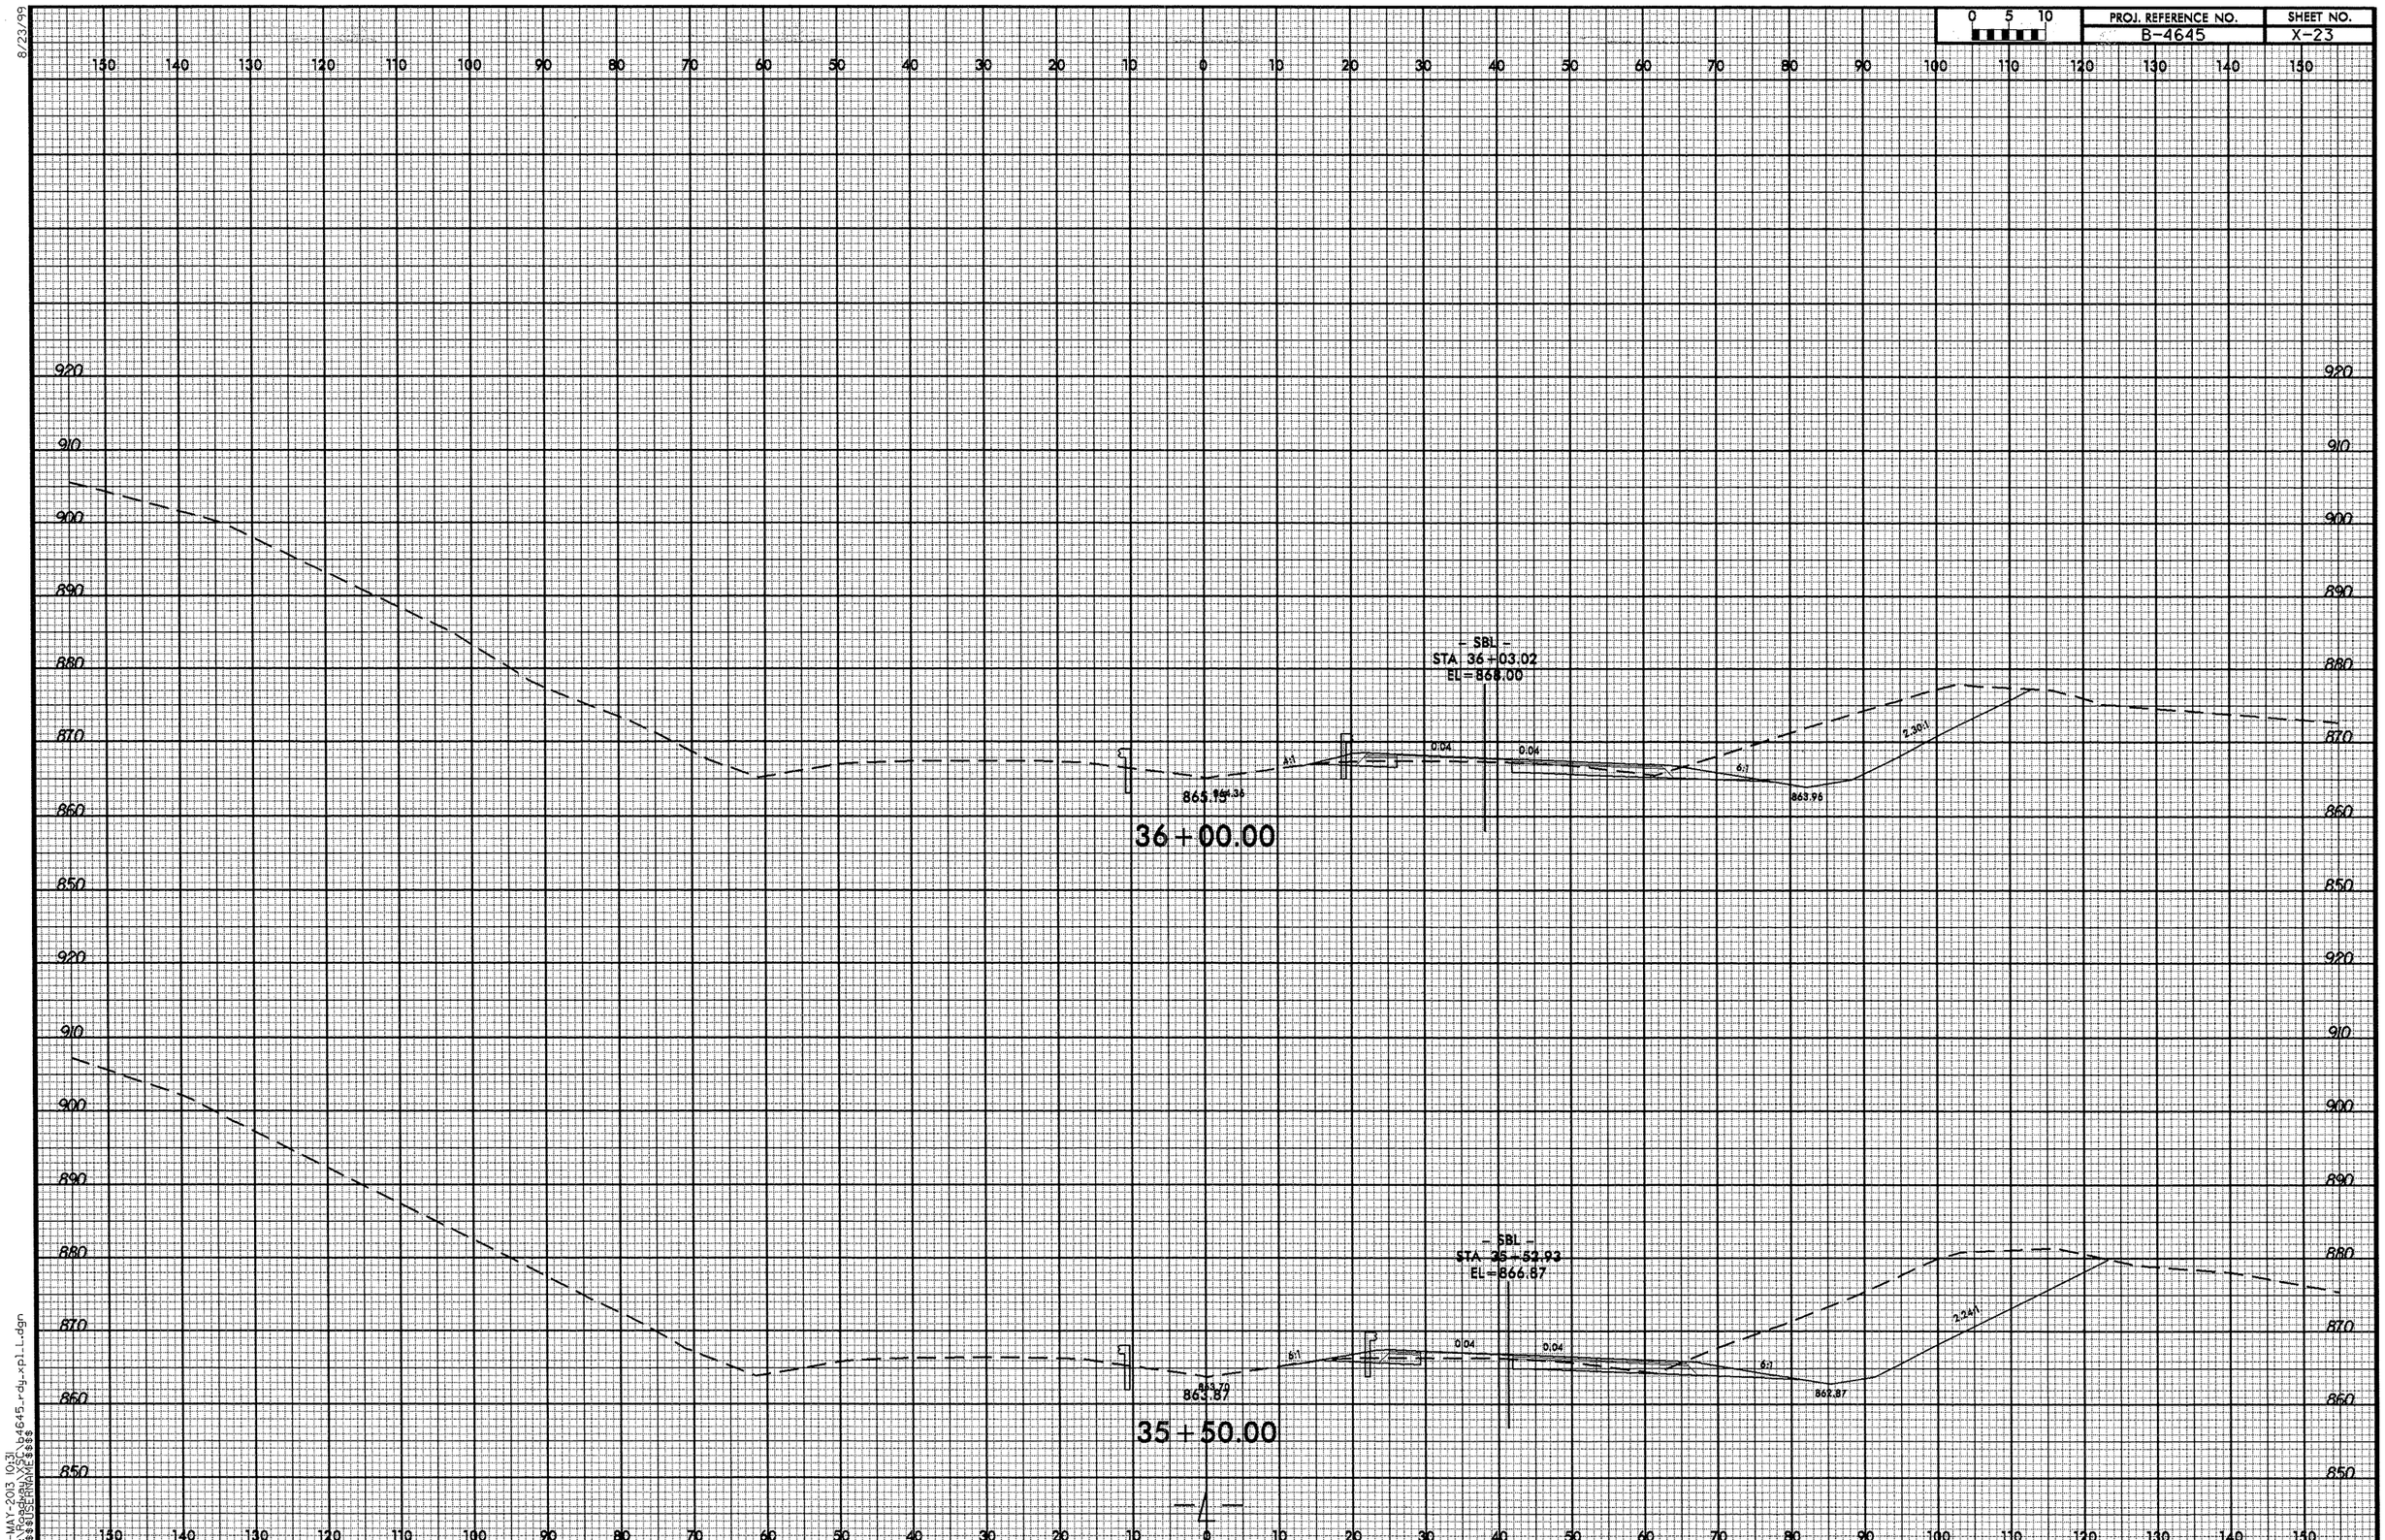

—4—

13-MAY-2013 10:31
R:\Roadway\XSC\b4645_rdy_xp1_L.dgn
$$$$USERNAME$$$$

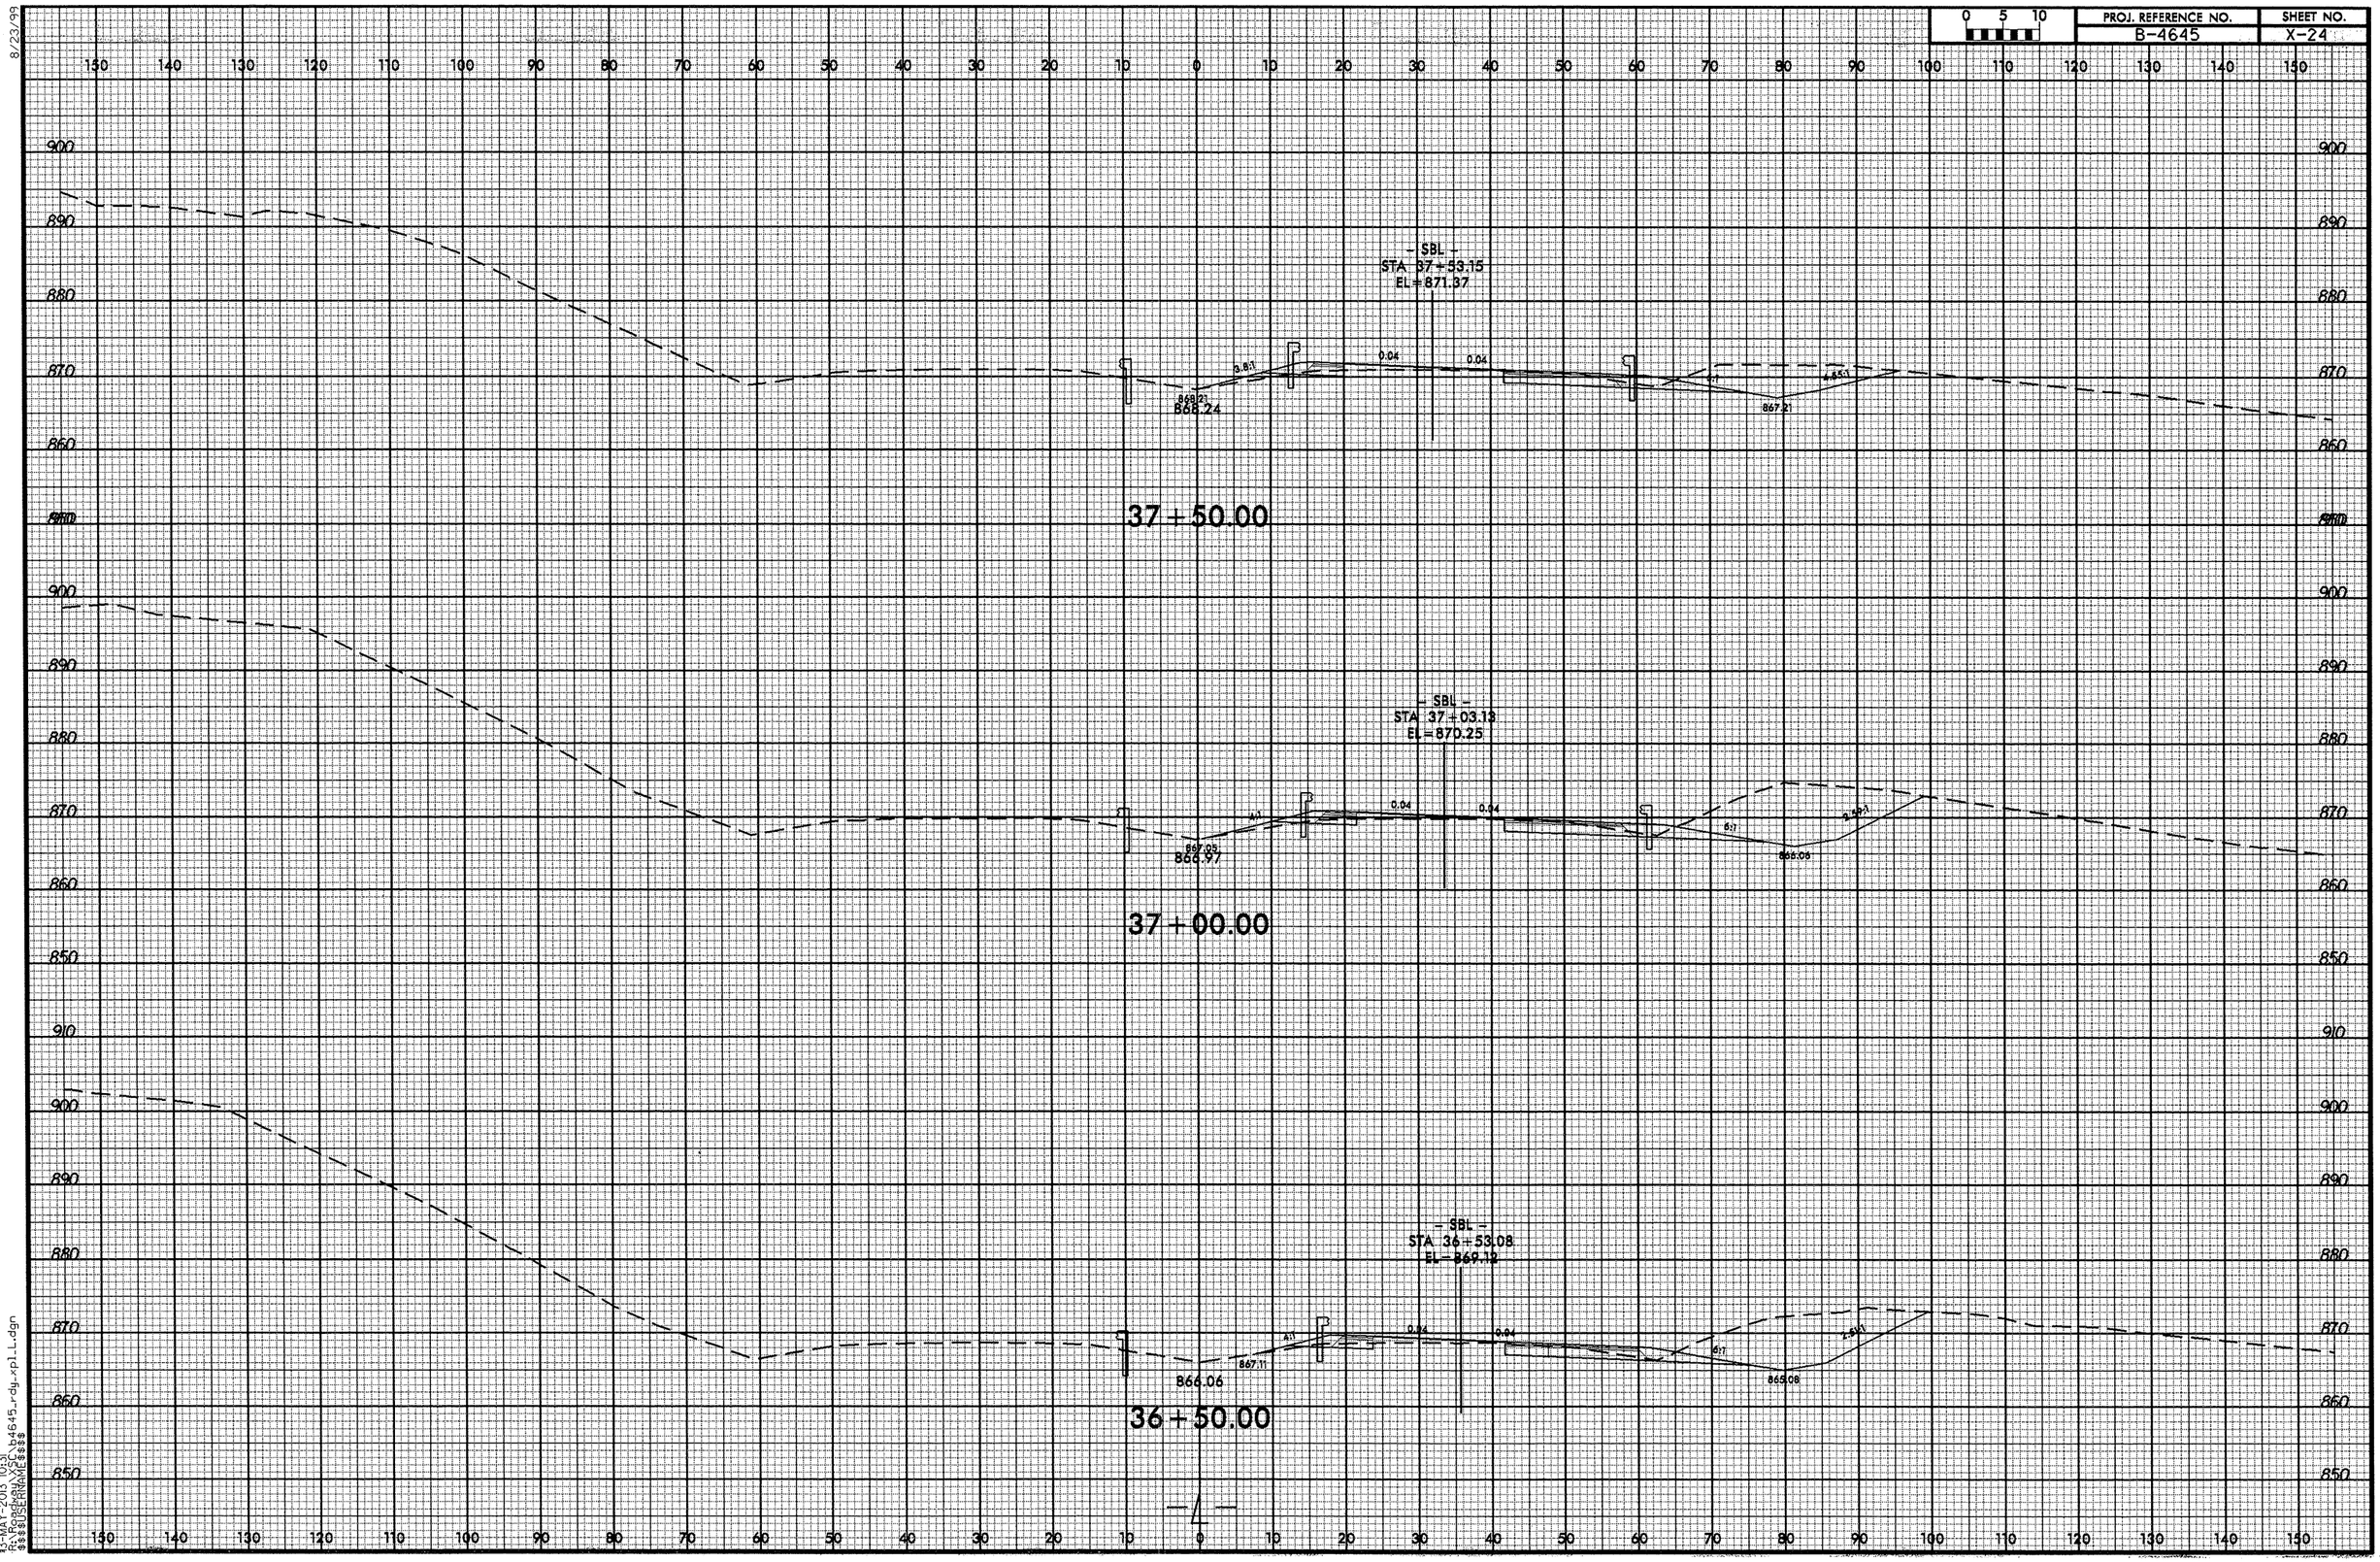
0 5 10
PROJ. REFERENCE NO.
B-4645
SHEET NO.
X-24
8/23/99
- SBL -
STA 37+53.15
EL=871.37
0.04
0.04
868.24
867.21
37+50.00
- SBL -
STA 37+03.13
EL=870.25
0.04
0.04
867.05
866.97
866.06
37+00.00
- SBL -
STA 36+53.08
EL=869.12
0.04
0.04
867.11
866.06
865.08
36+50.00
-4-
13-MAY-2013 10:31
R:\Roadway\XSC\b4645_rdy_xpl_L.dgn
$$$$USERNAME$$$$

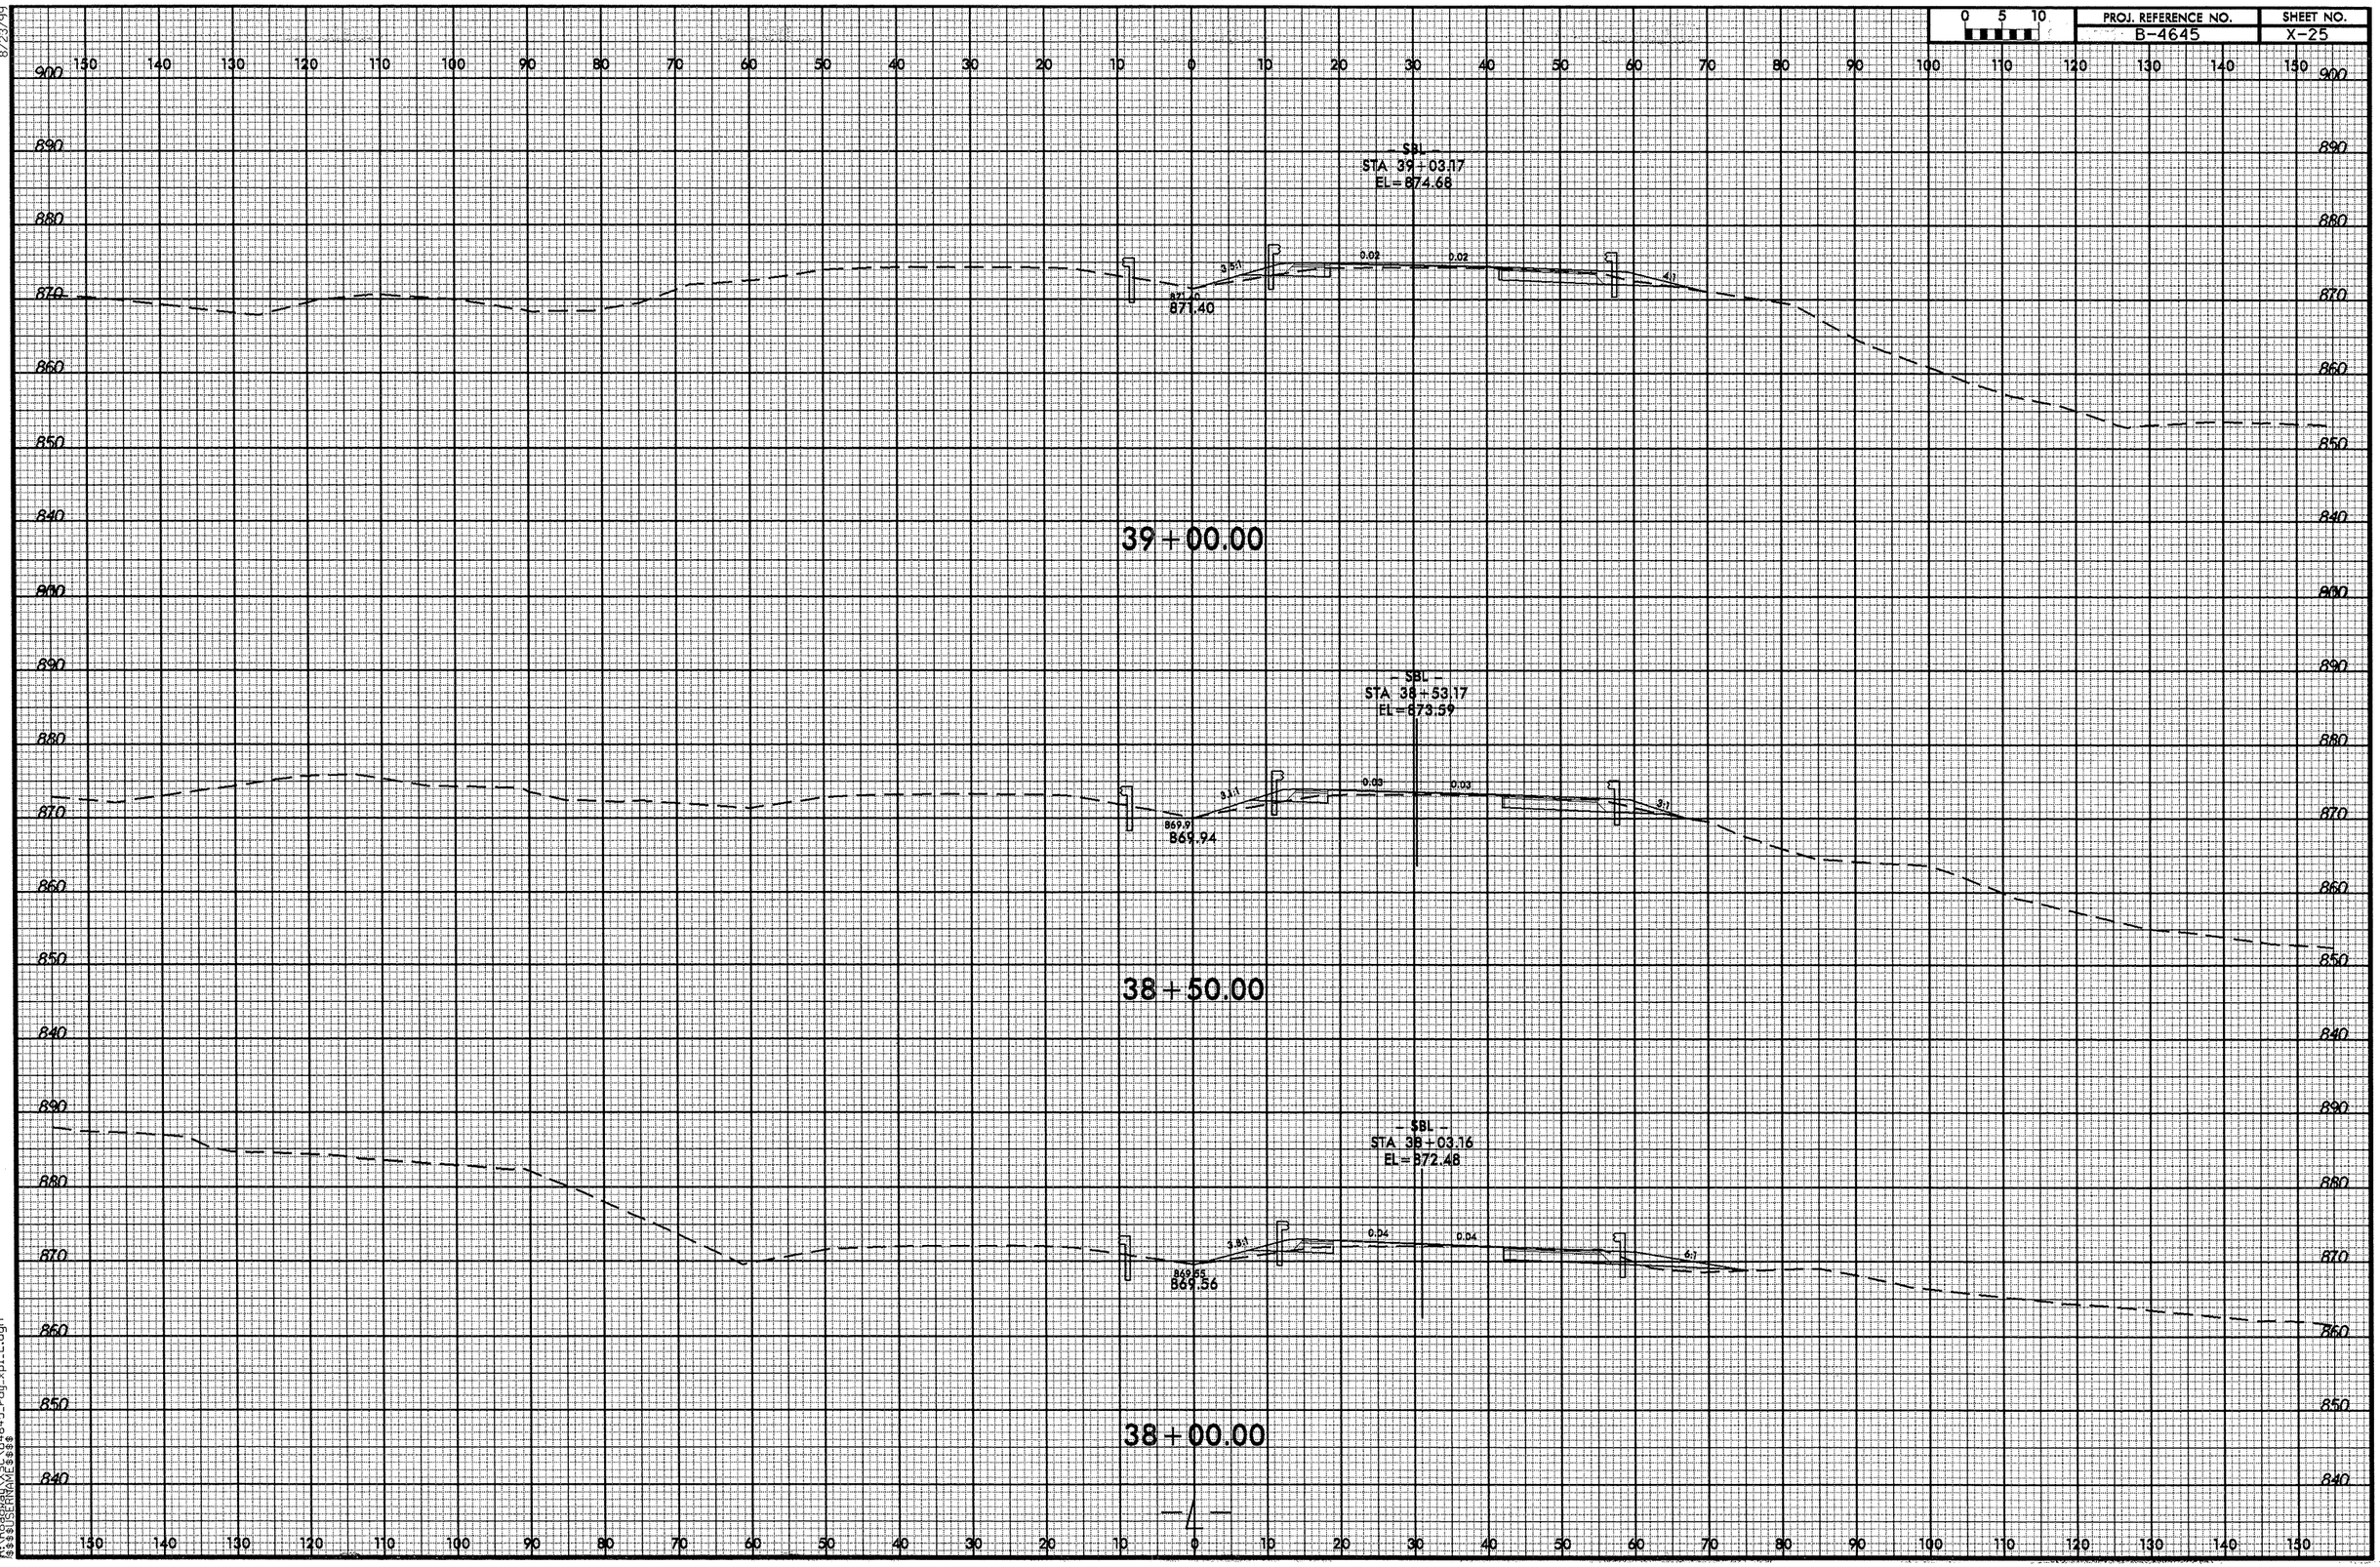

8/23/99

13-MAY-2013 10:31
R:\Roadway\SC\b4645_rdy_xpl1.dgn
$$$$USERNAME$$$$

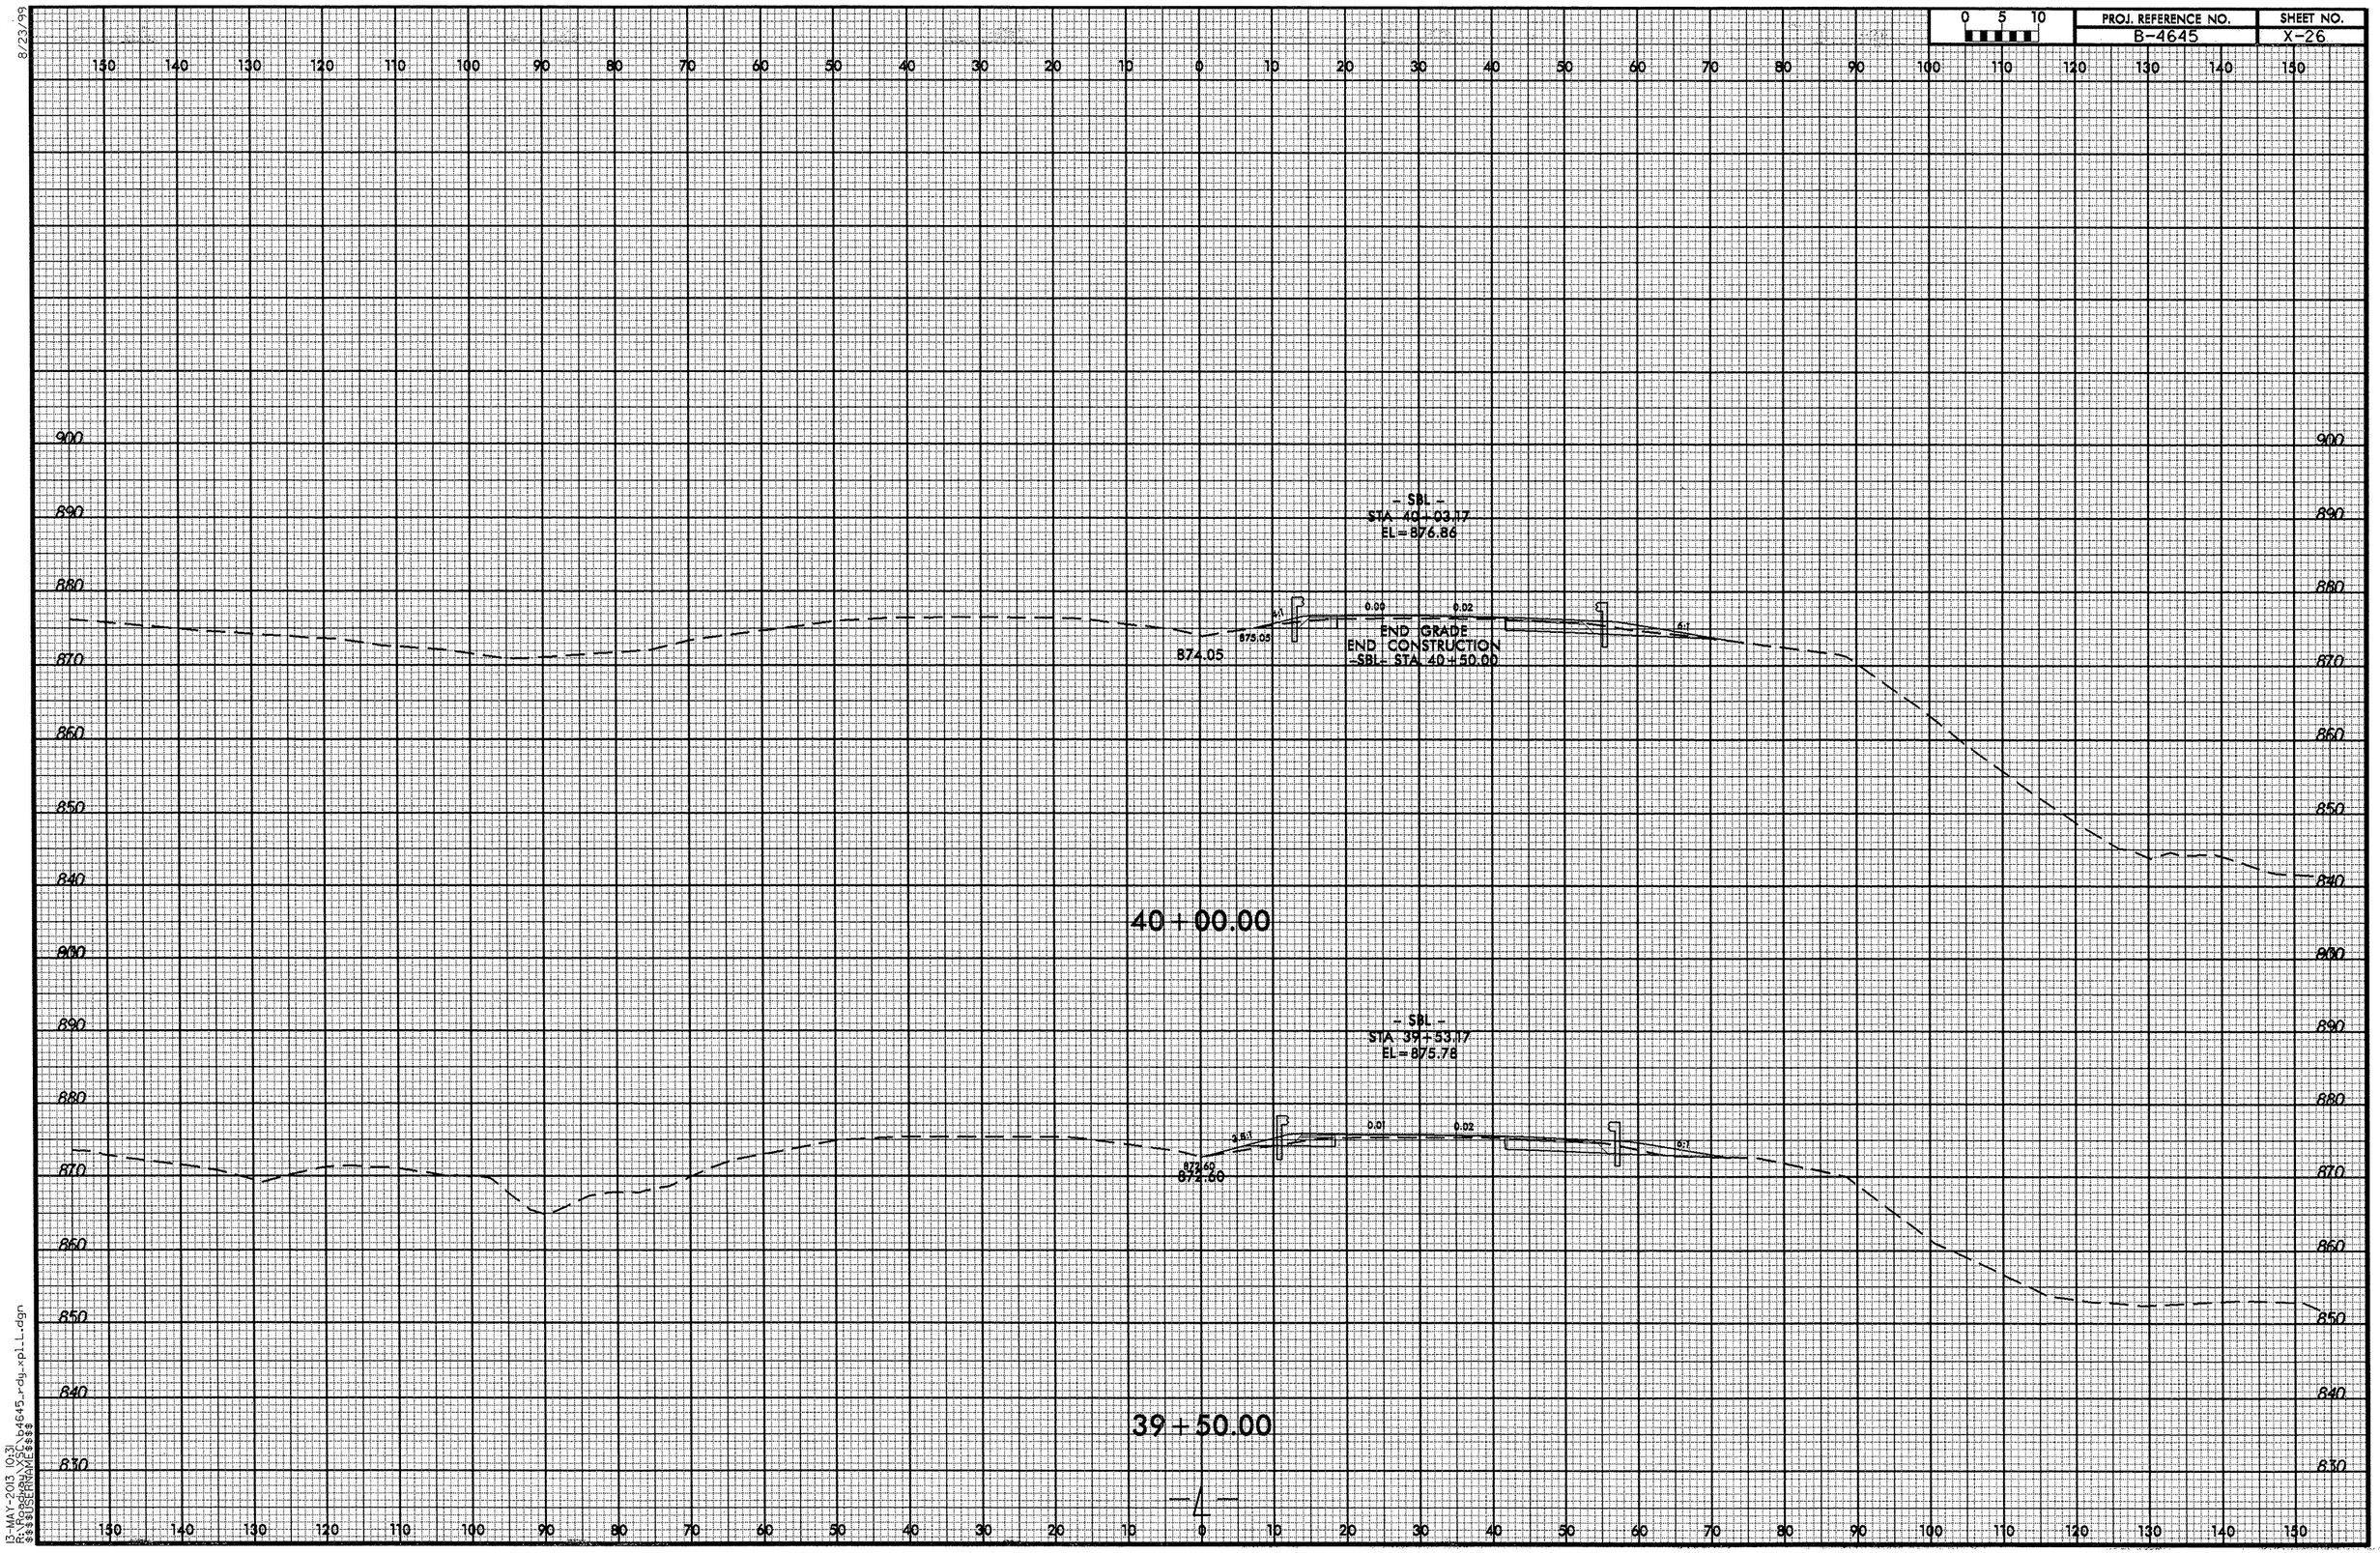

8/23/99

13-MAY-2013 10:31
R:\Roadway\XSC\b4645_rdy_xpl_L.dgn
$$$$USERNAME$$$$

8/23/99

0 5 10	PROJ. REFERENCE NO.	SHEET NO.
	B-4645	X-27

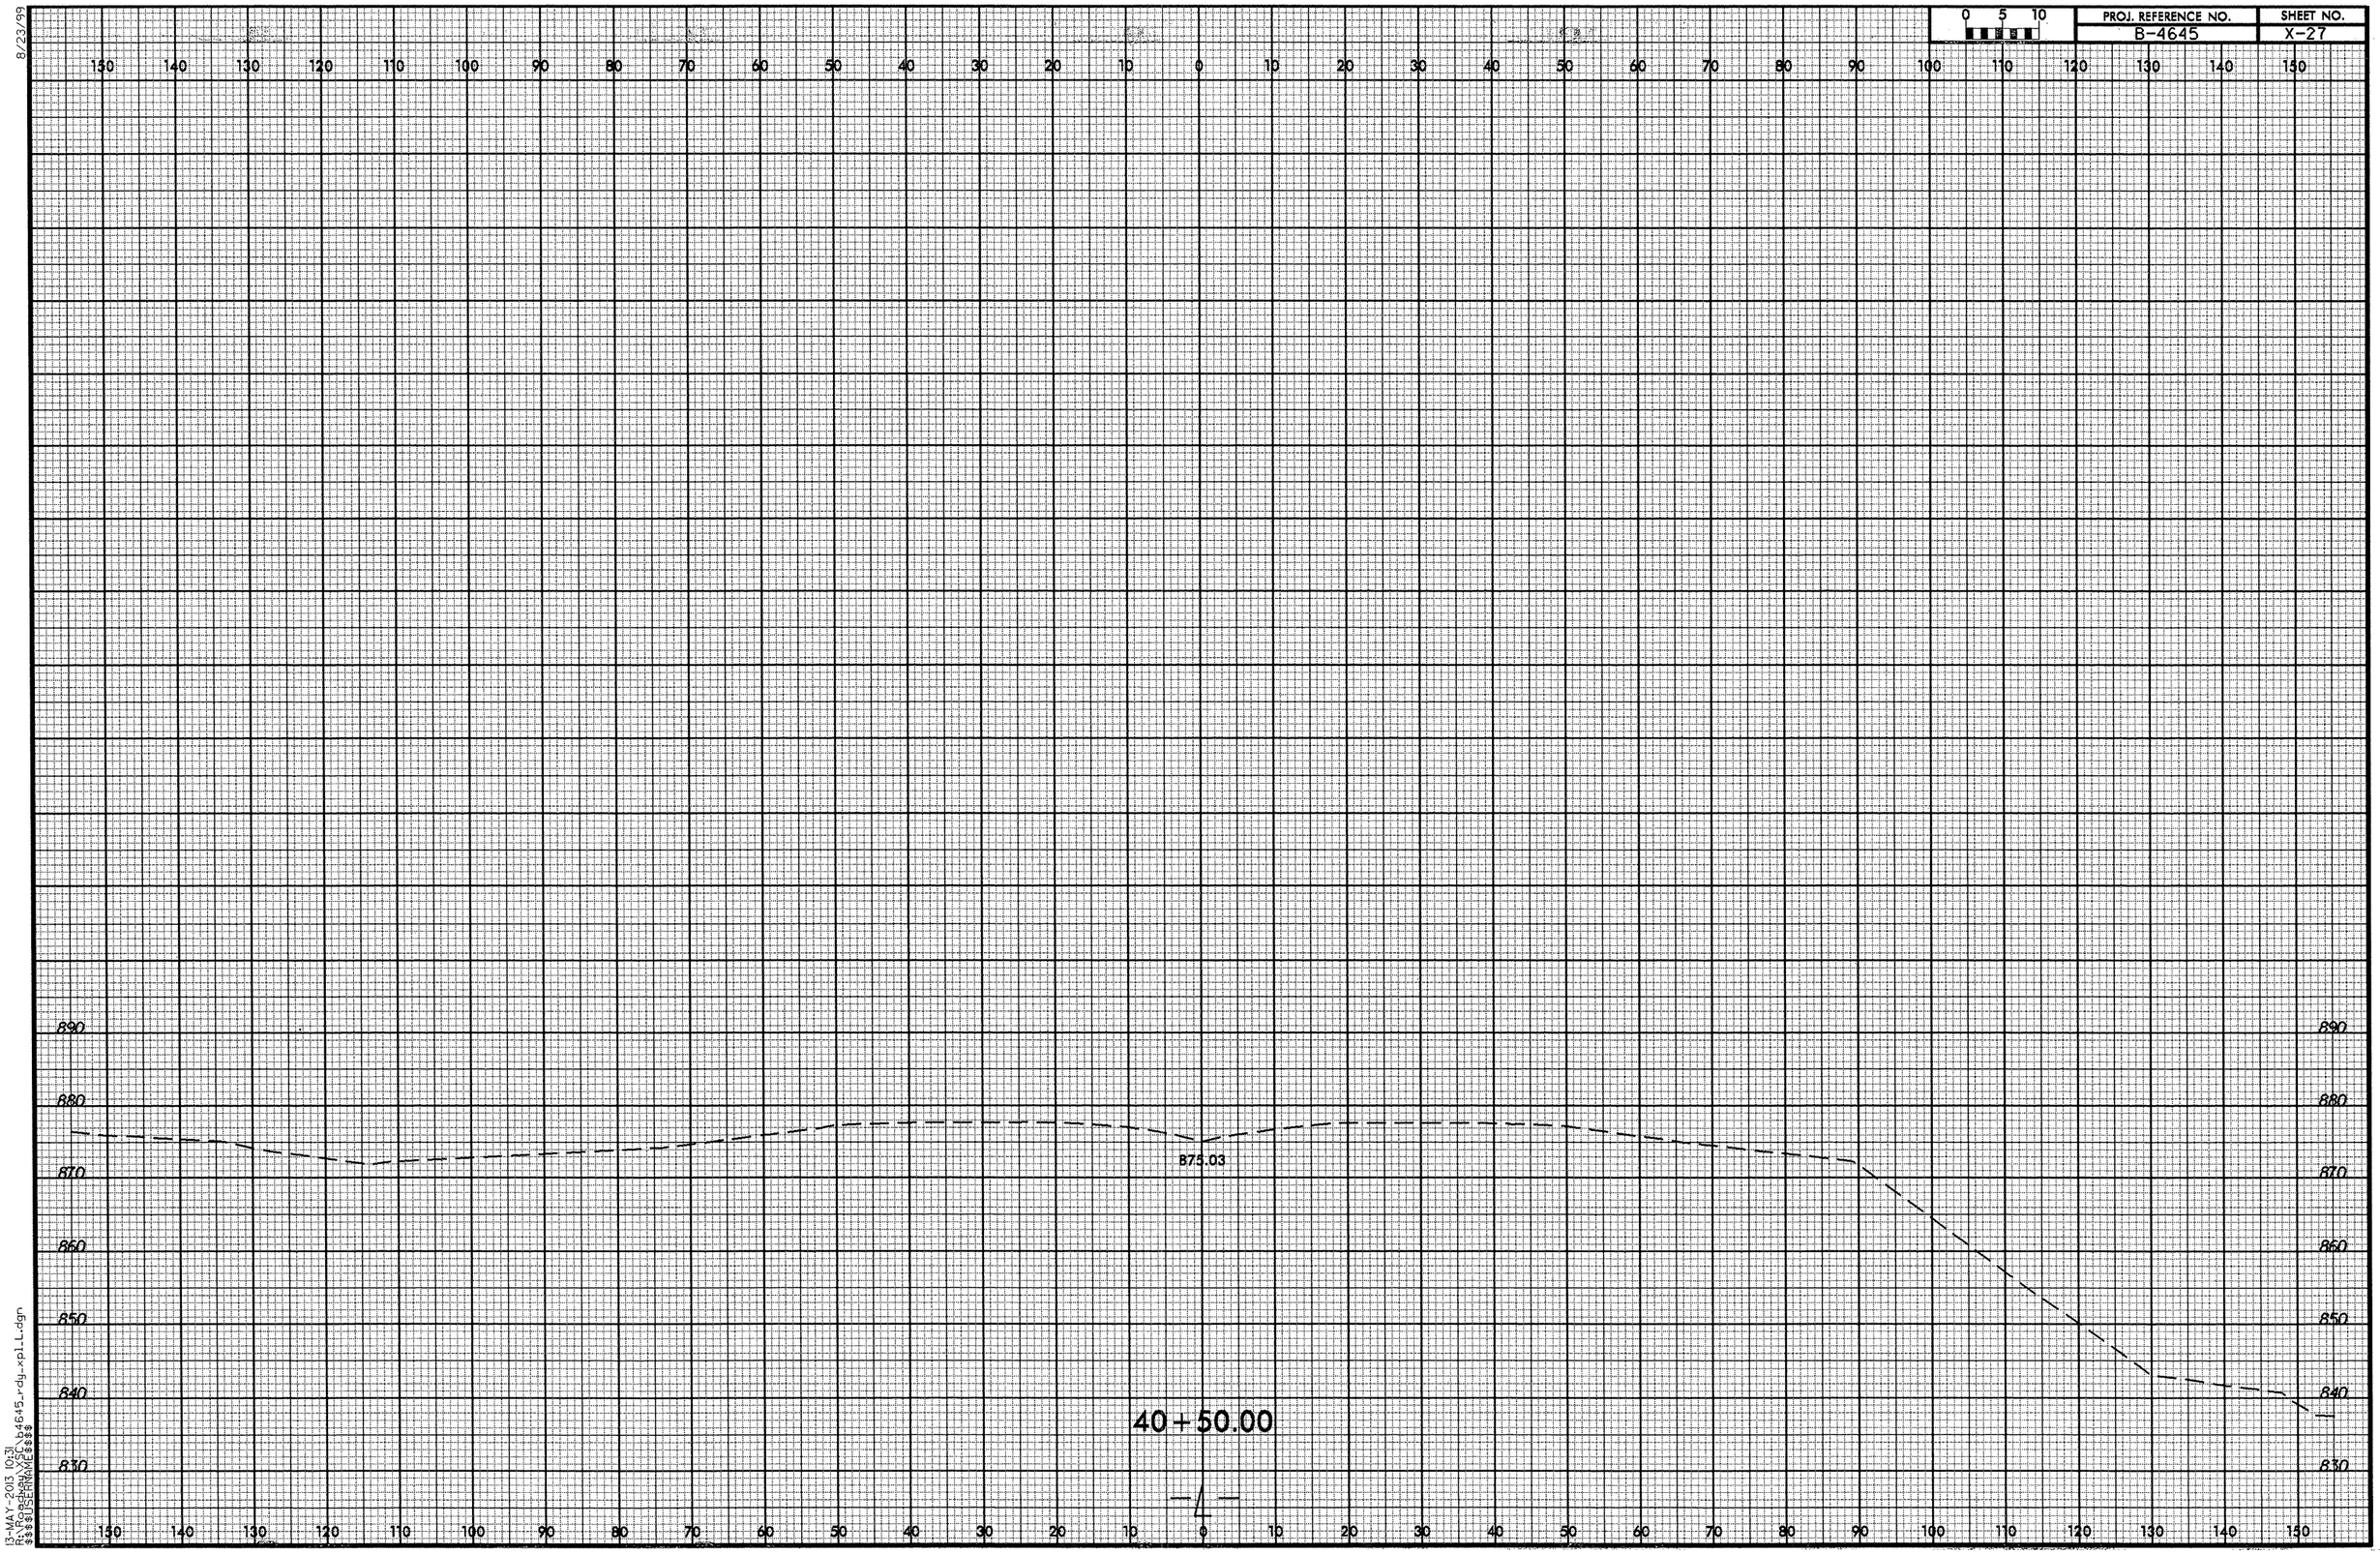

13-MAY-2013 10:31
R:\Roadway\XSC\b4645_rdy_xpl_L.dgn
$$$$USERNAME$$$$

0 2.5 5	PROJ. REFERENCE NO.	SHEET NO.
	B-4645	X-28

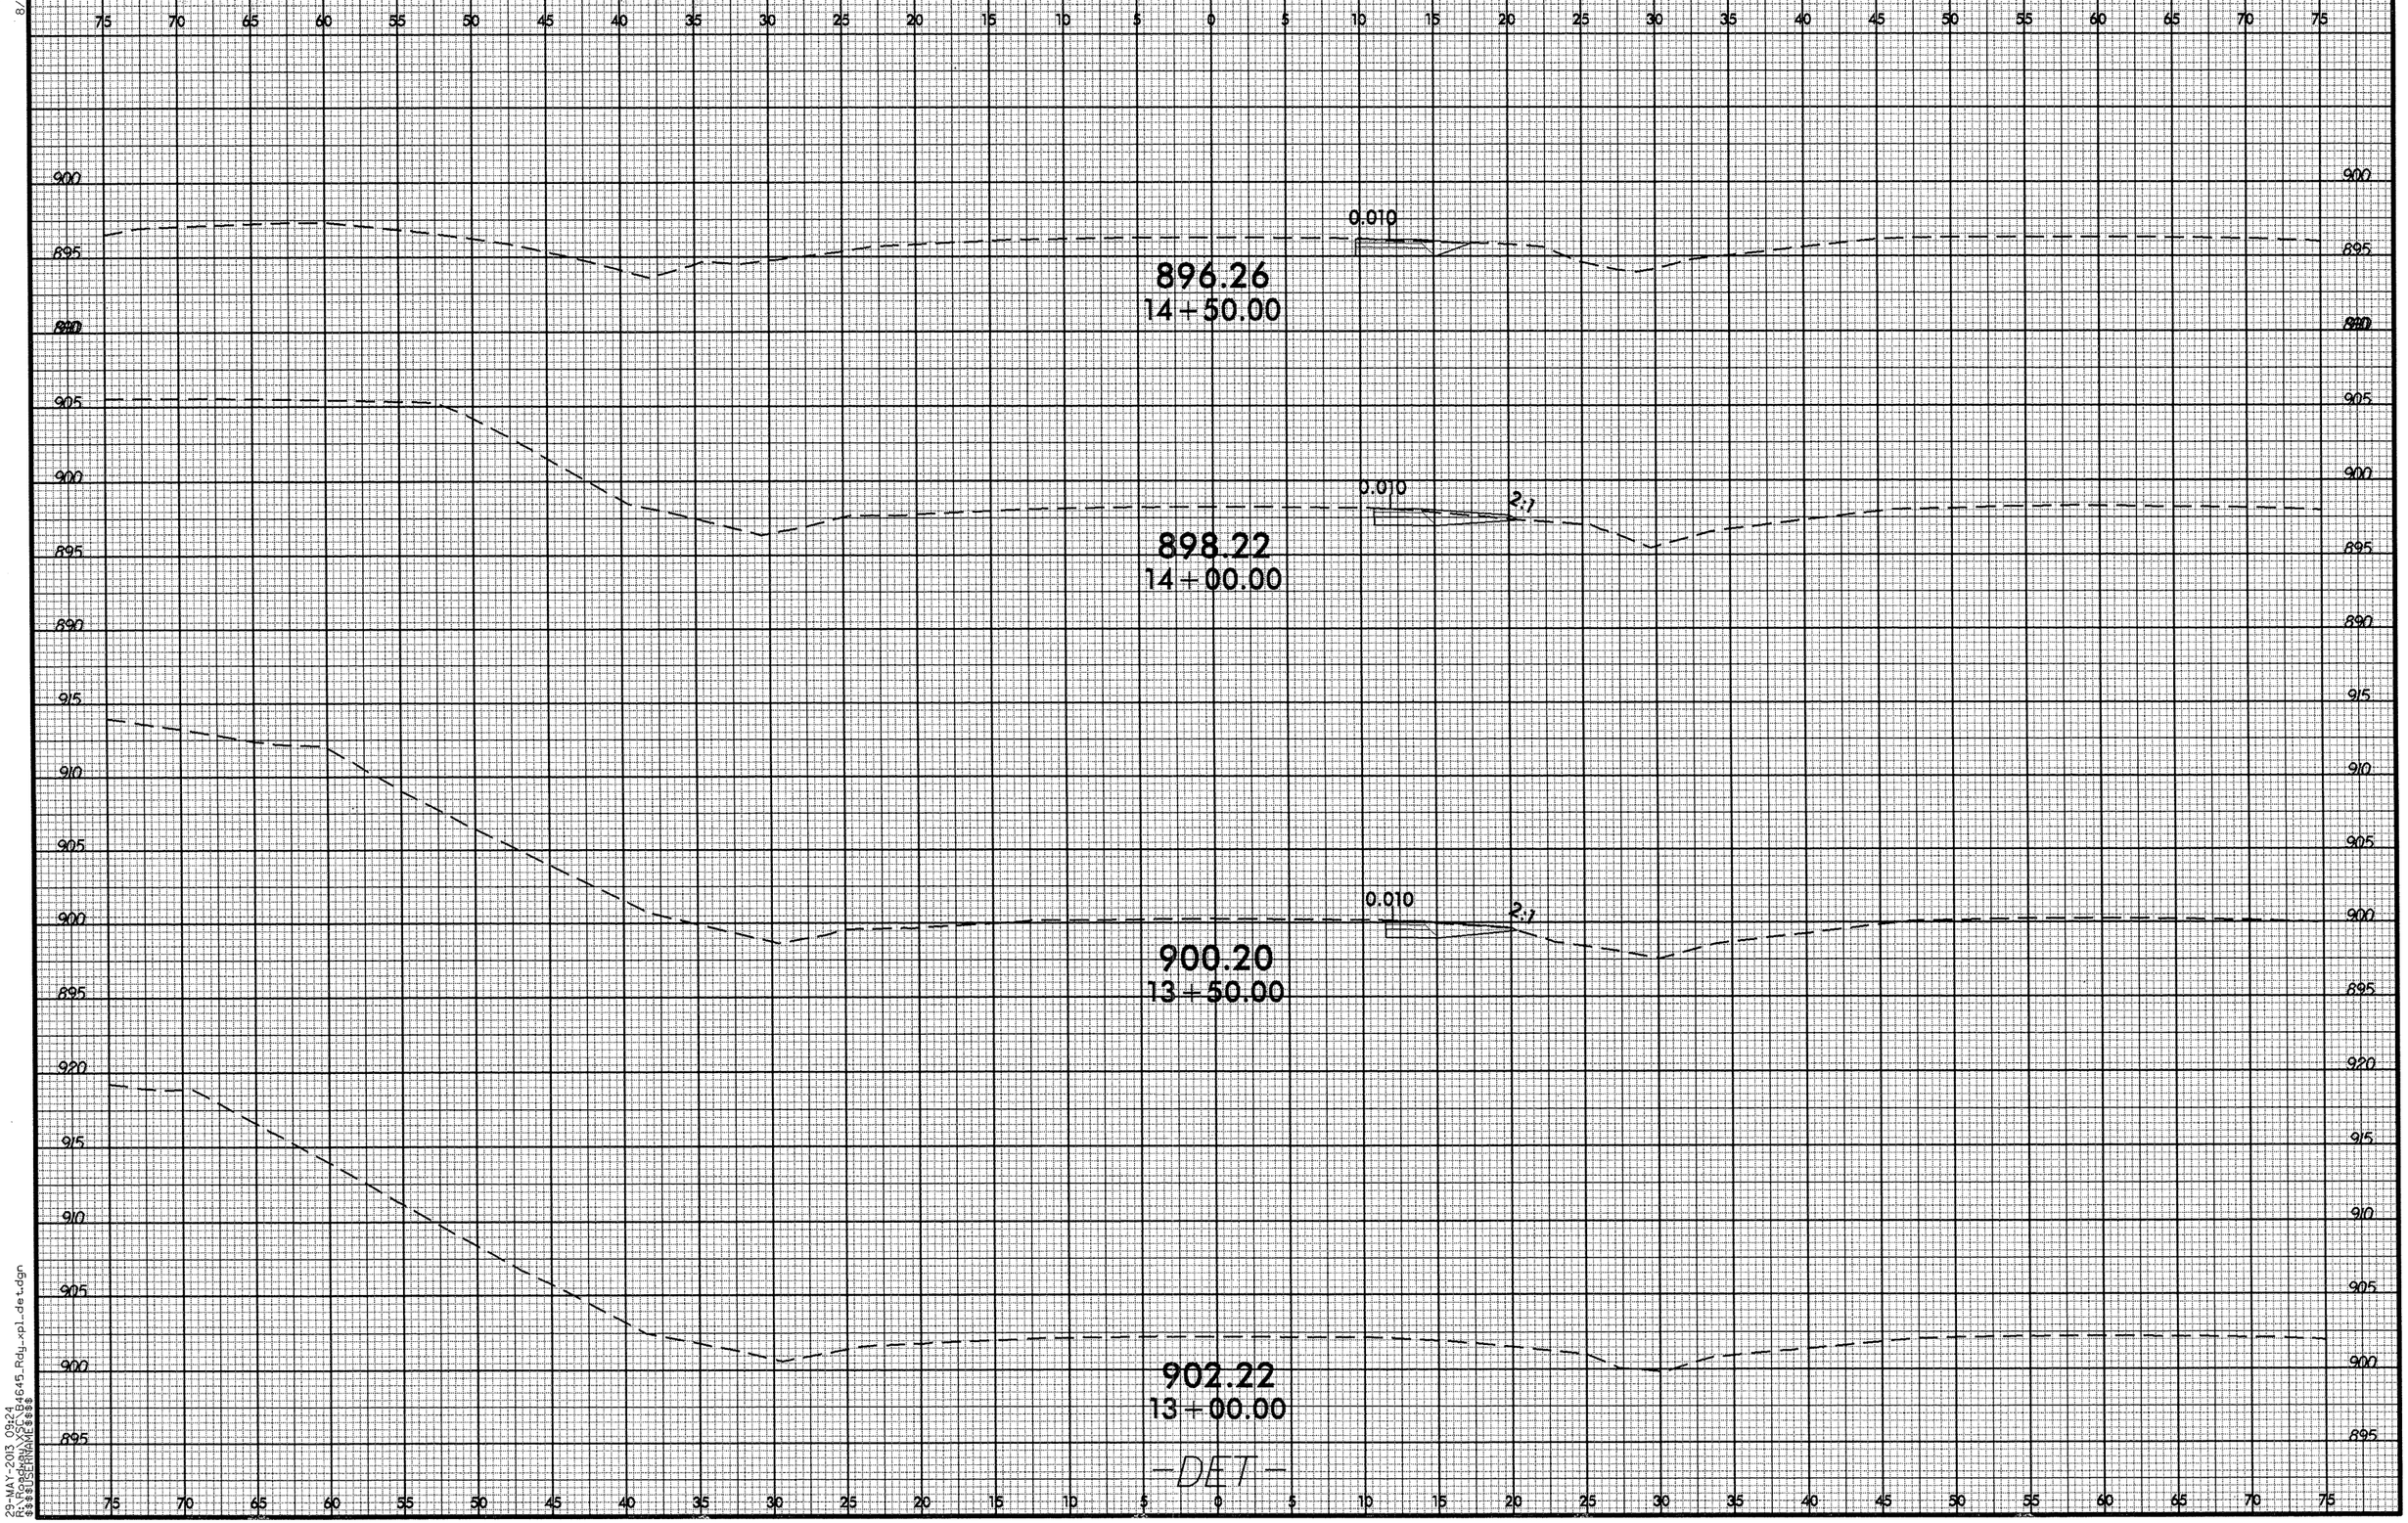

8/23/99
23-MAY-2013 09:24
R:\Roadway\B4645_Rdy_xpl_det.dgn
$$$$USERNAME$$$$

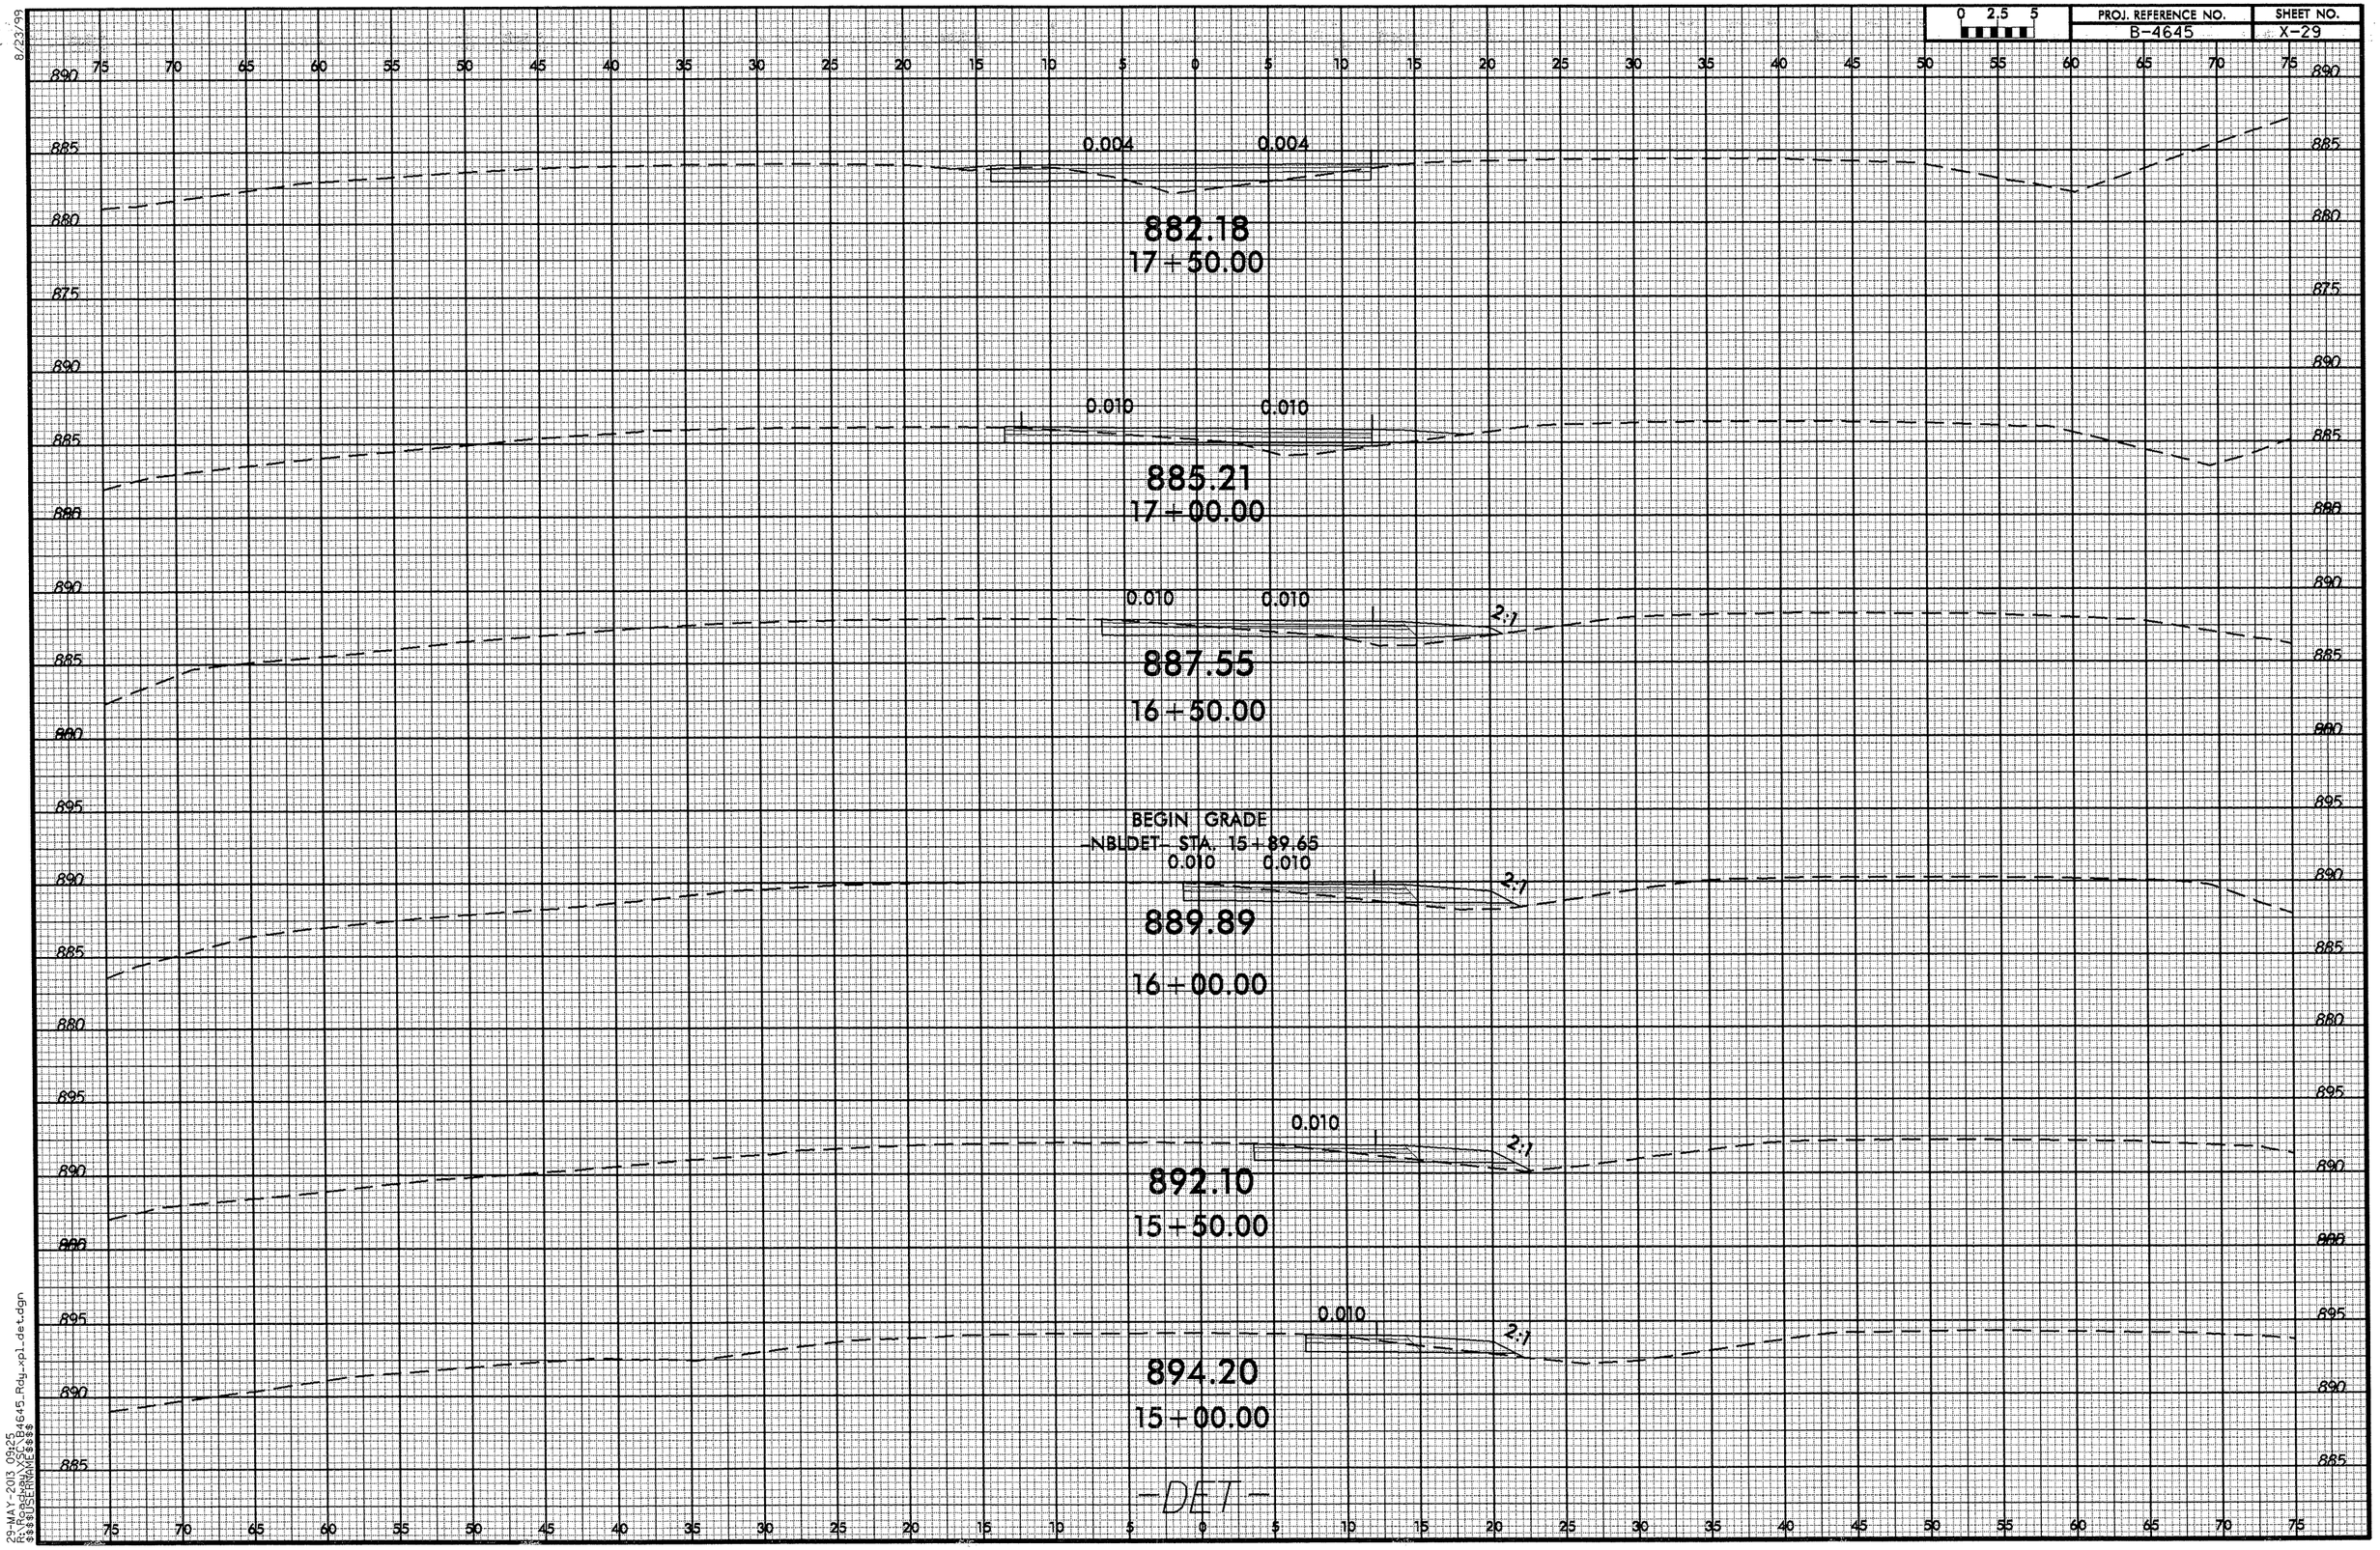

8/23/99
29-MAY-2013 09:25
R:\Roadway\Proj\B4645_Rdy_pl_det.dgn
$$$$USERNAME$$$$

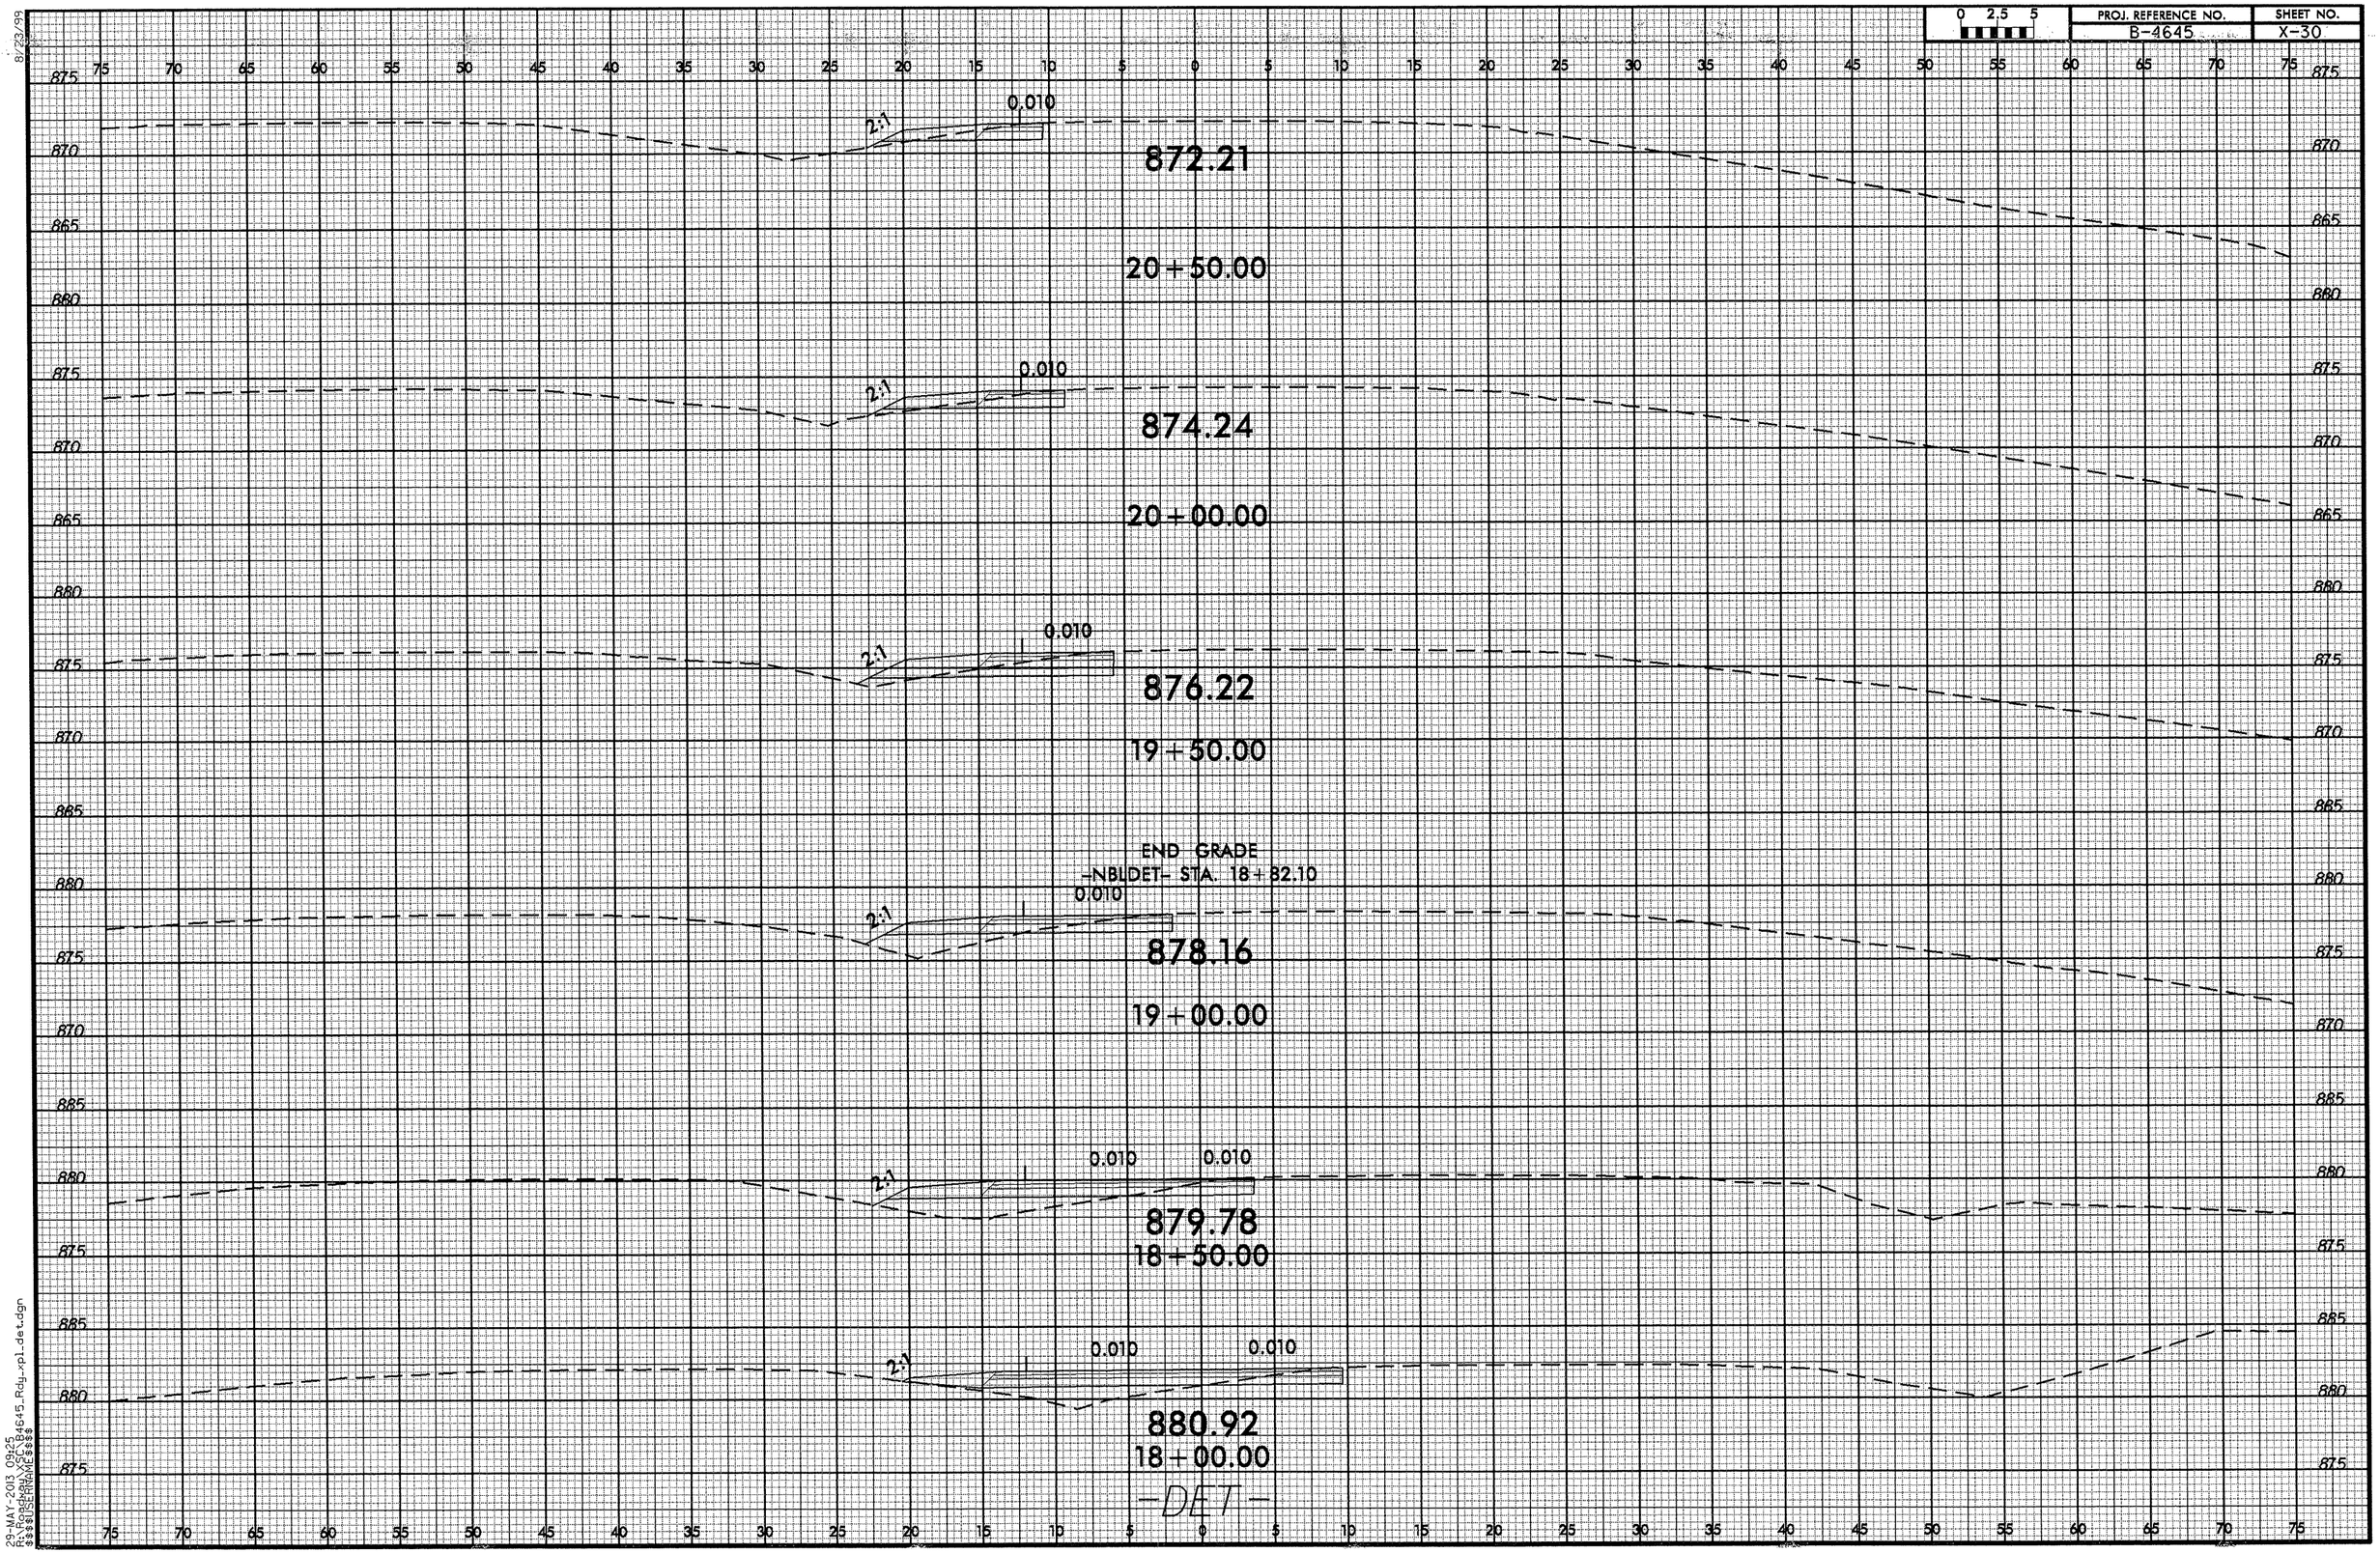

8/23/99
29-MAY-2013 09:25
R:\STRUCTS\B4645_Rdy_xpl_det.dgn
$$$$USERNAME$$$$

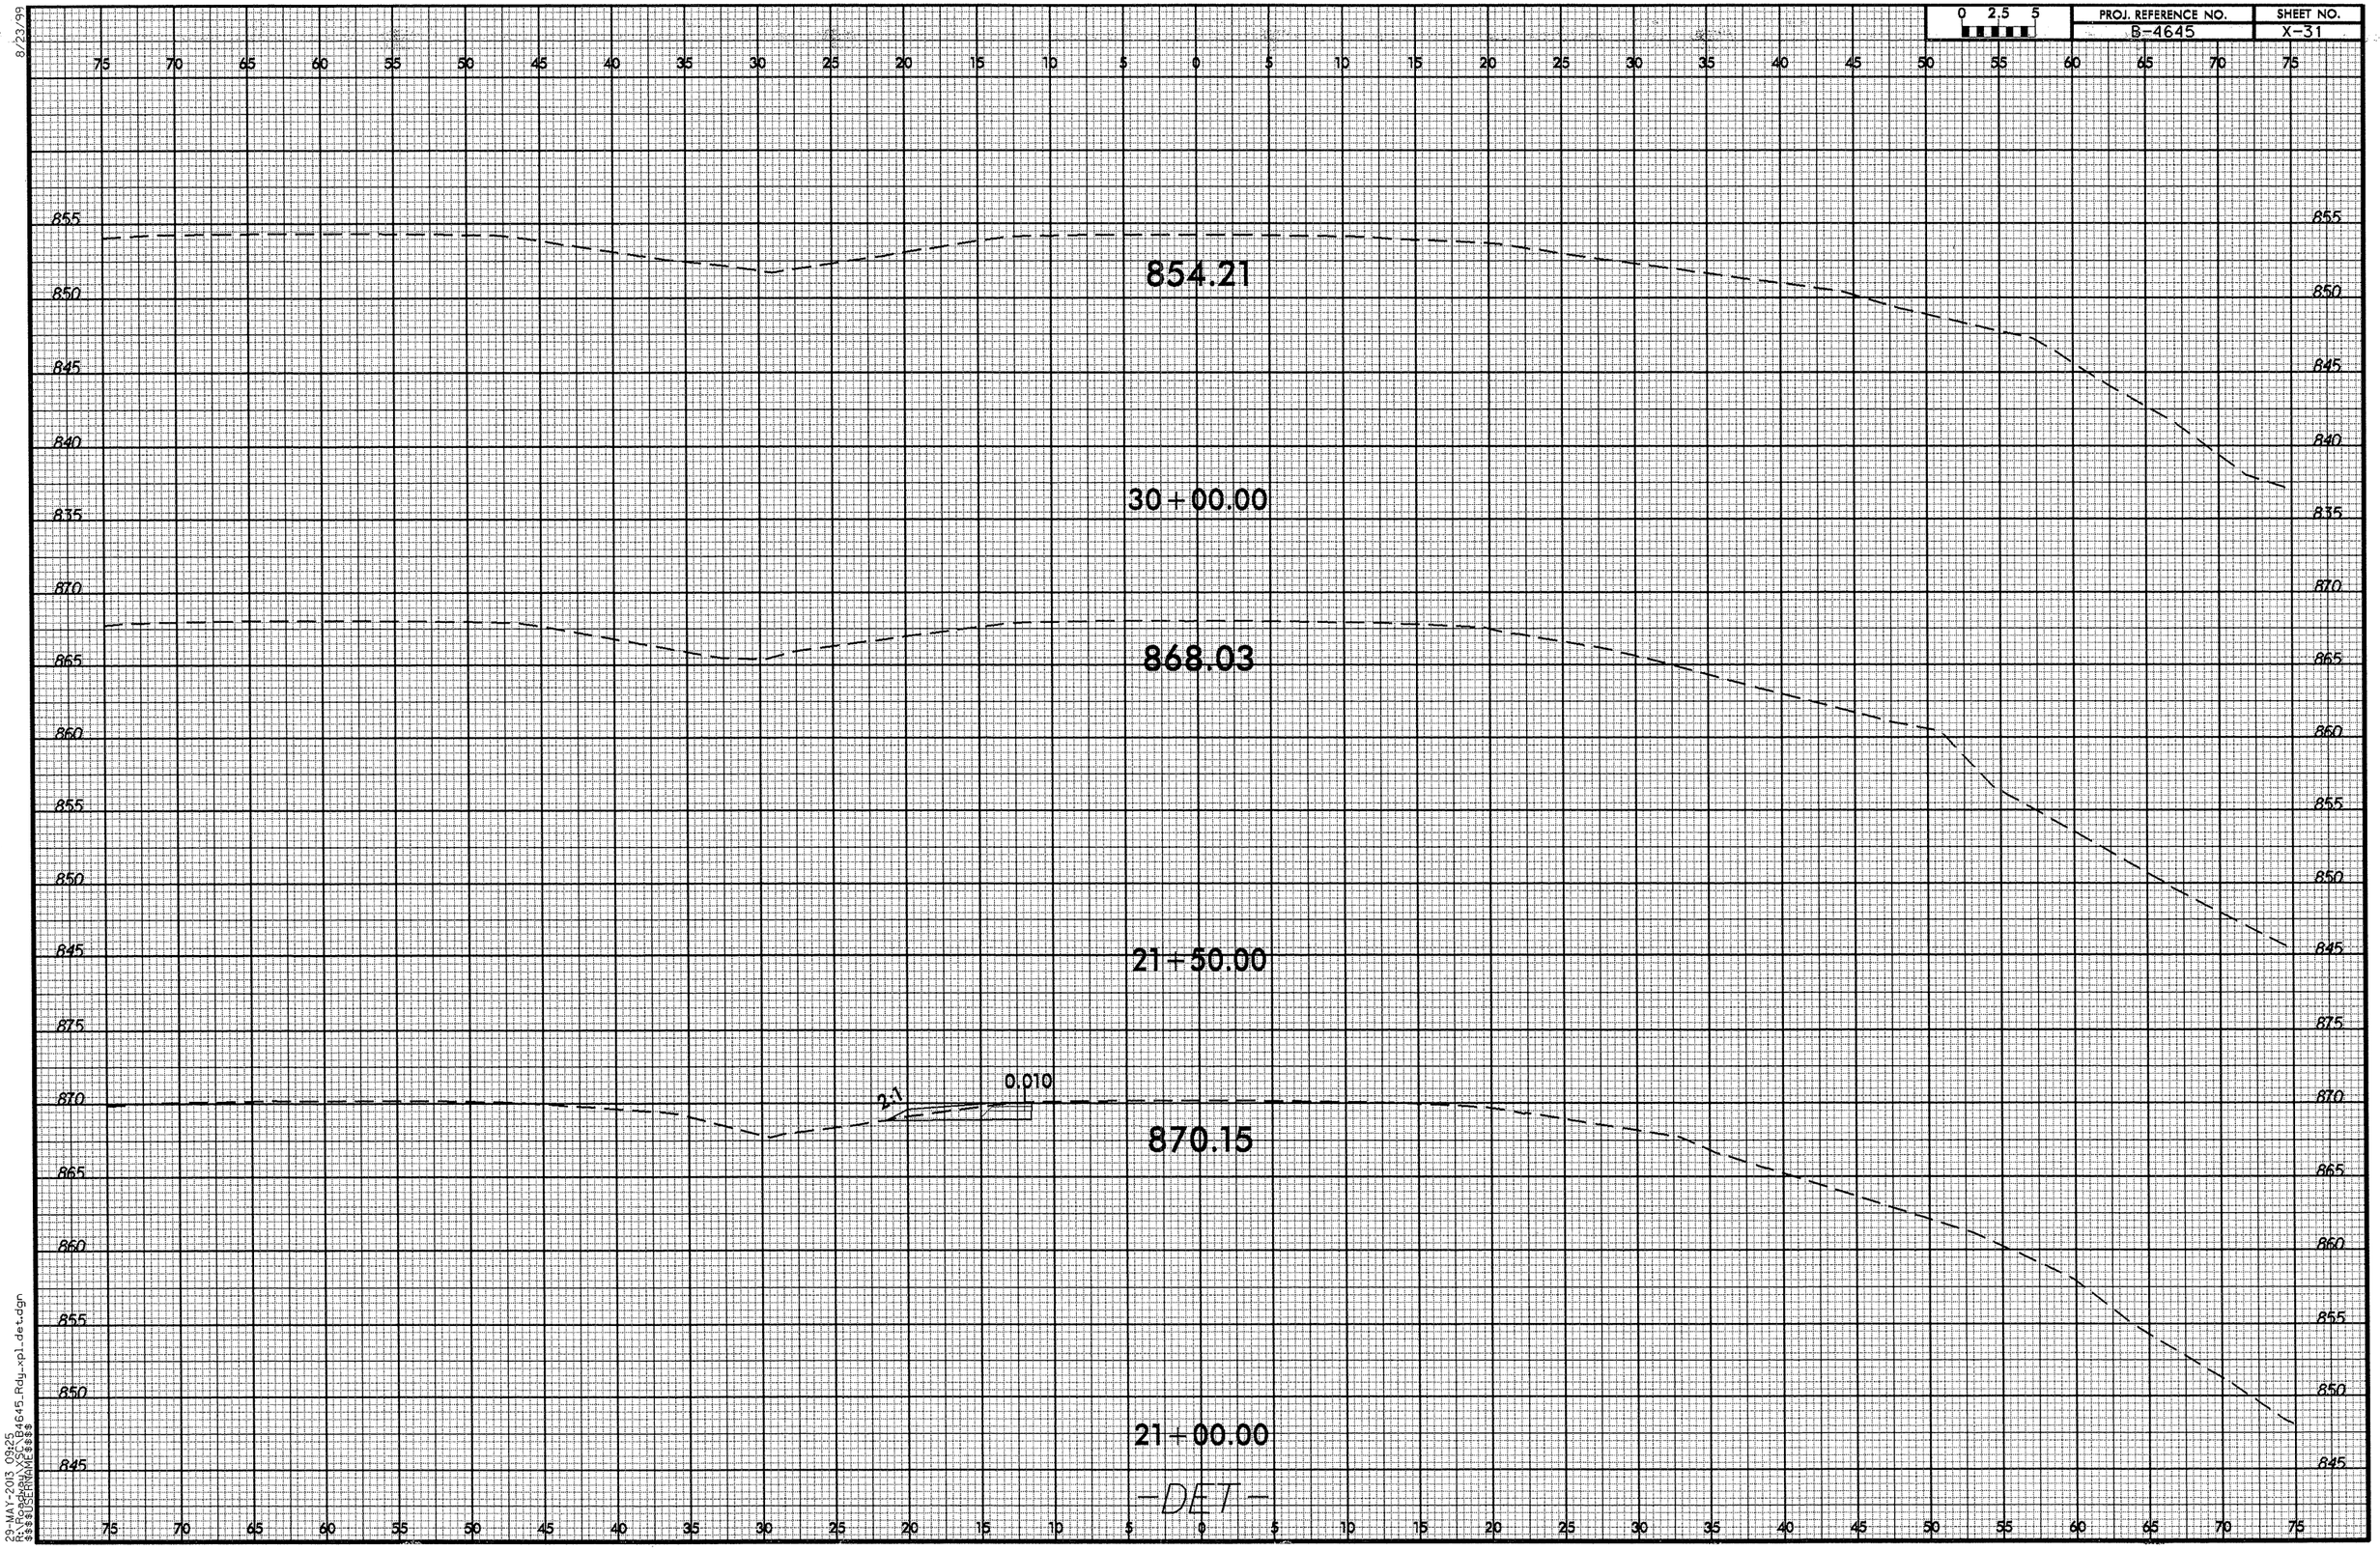

8/23/99
29-MAY-2013 09:25
R:\Roadway\XSC\B4645_Rdy_xpl_det.dgn
$$$$USERNAME$$$$

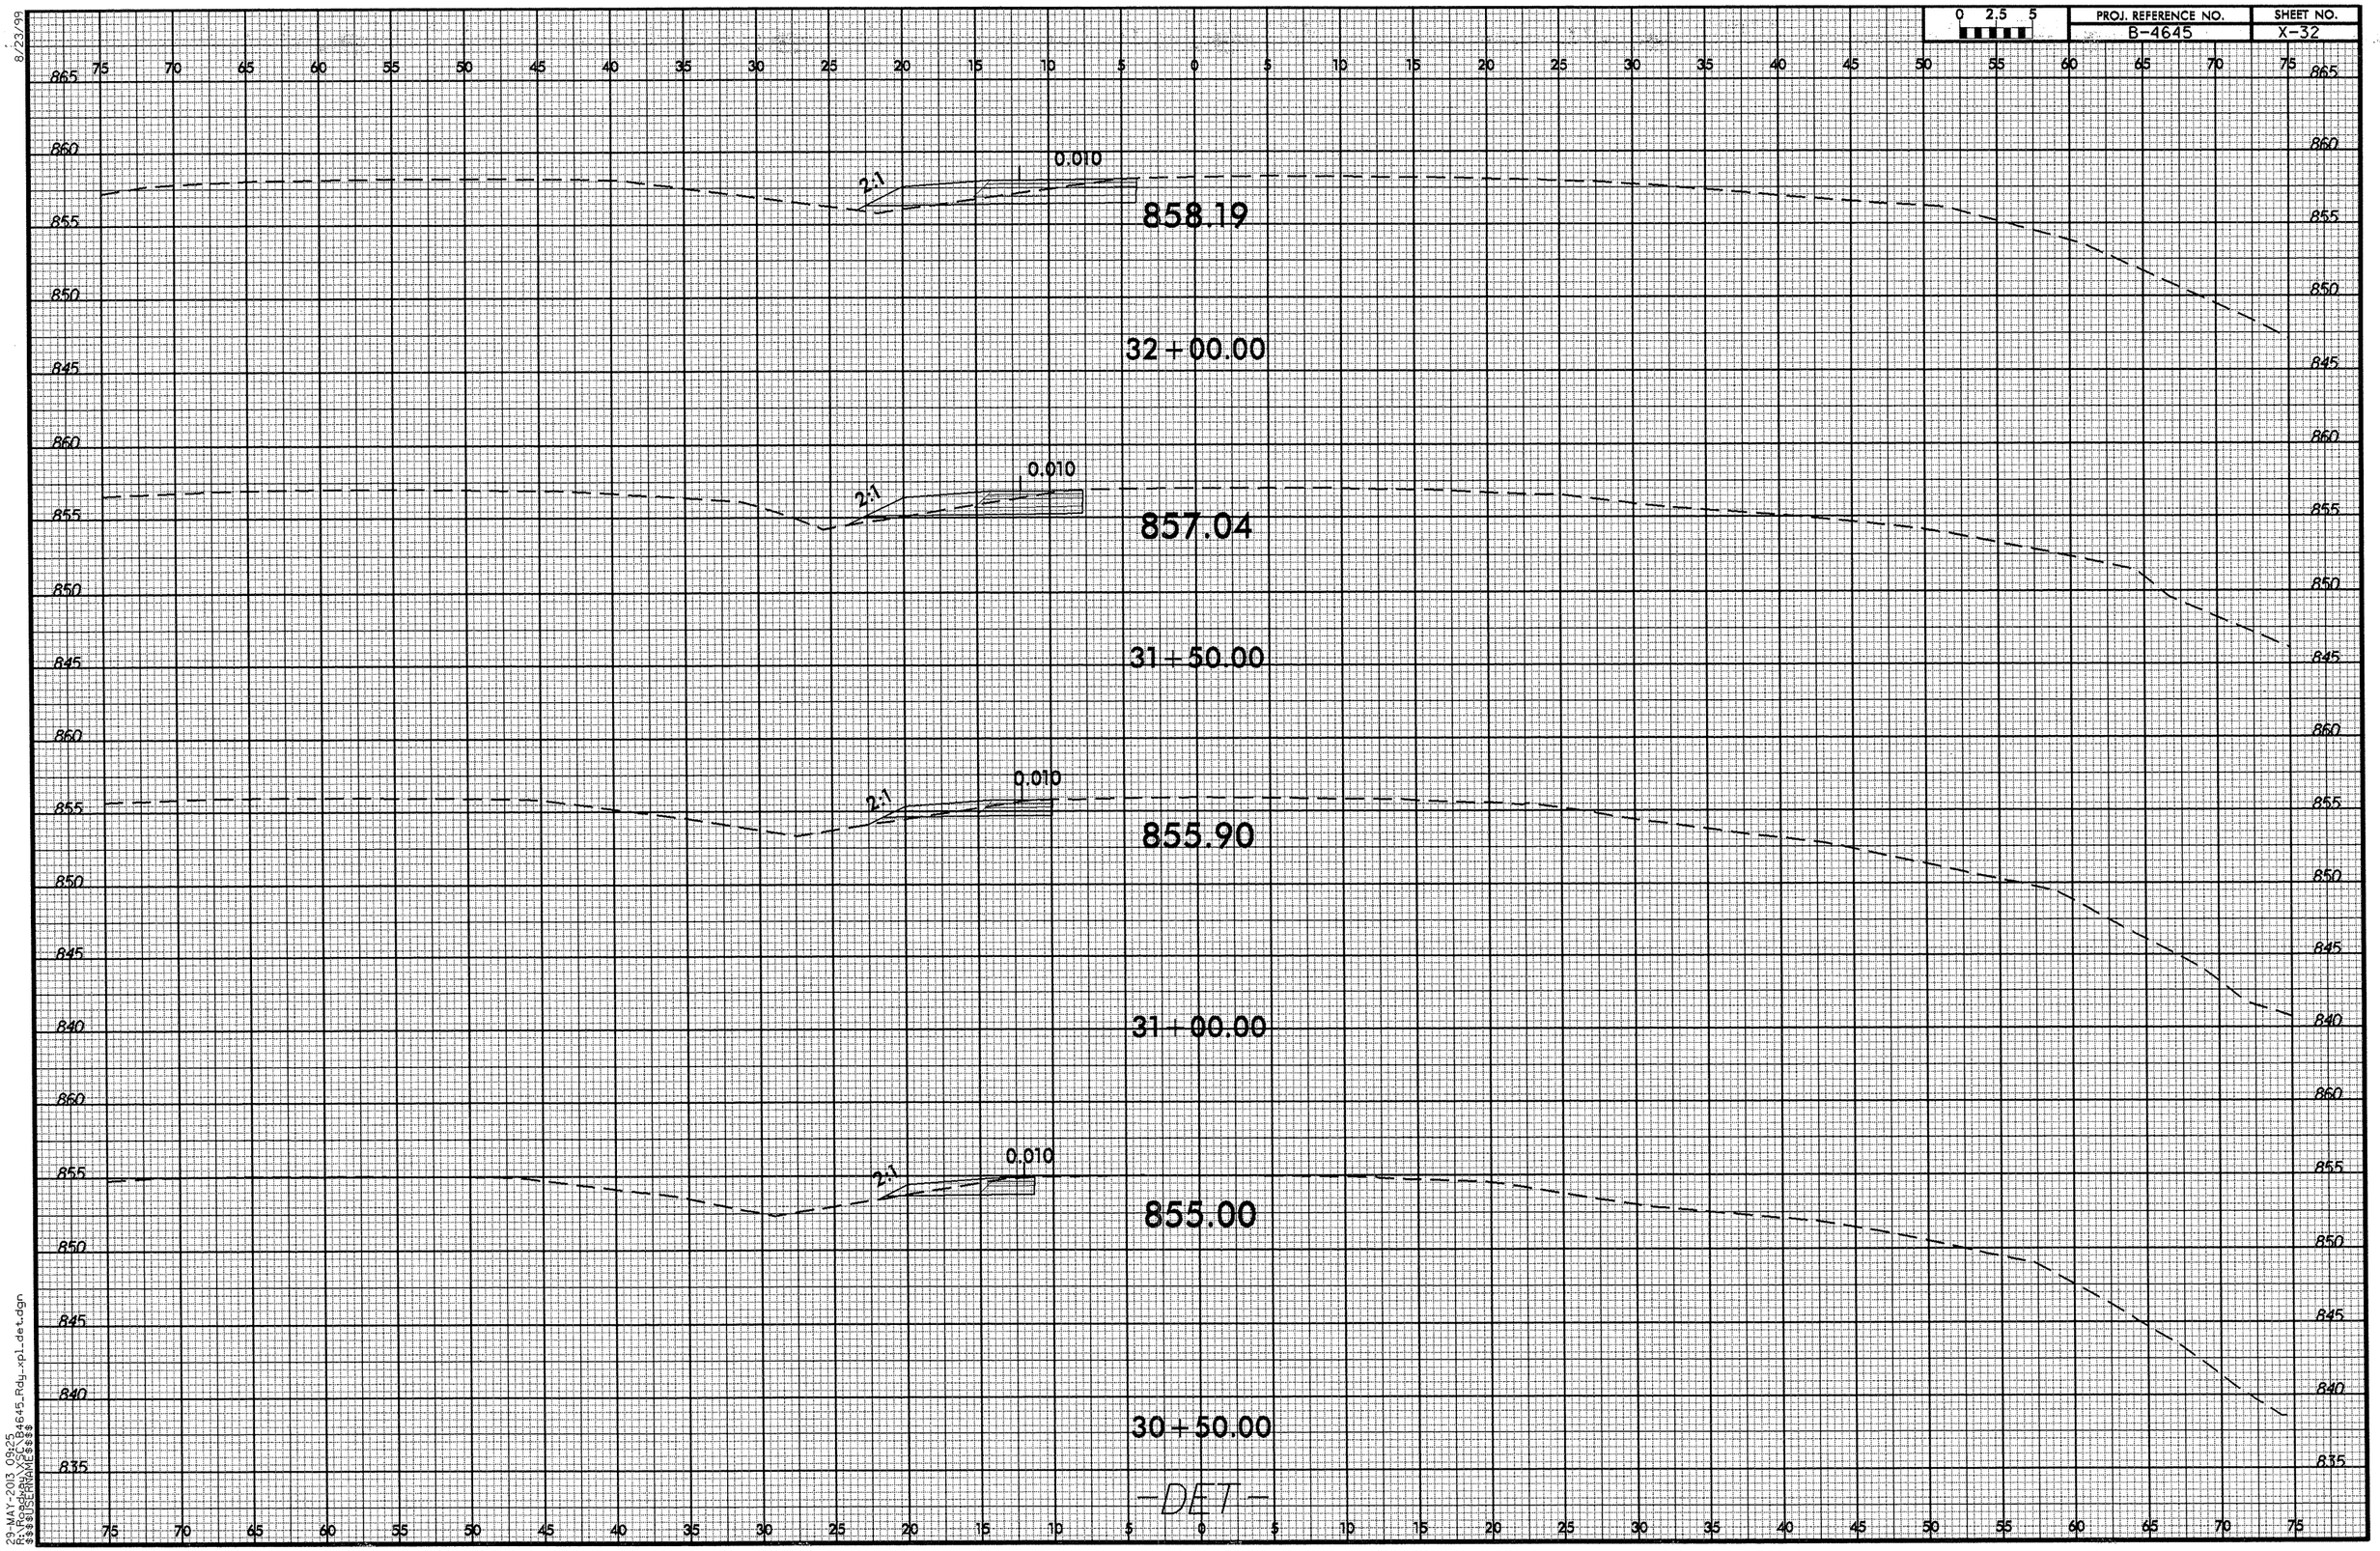

8/23/99
23-MAY-2013 09:25
R:\Roadway\proj\B4645_Rdy_xpl_det.dgn
$$$$USERNAME$$$$

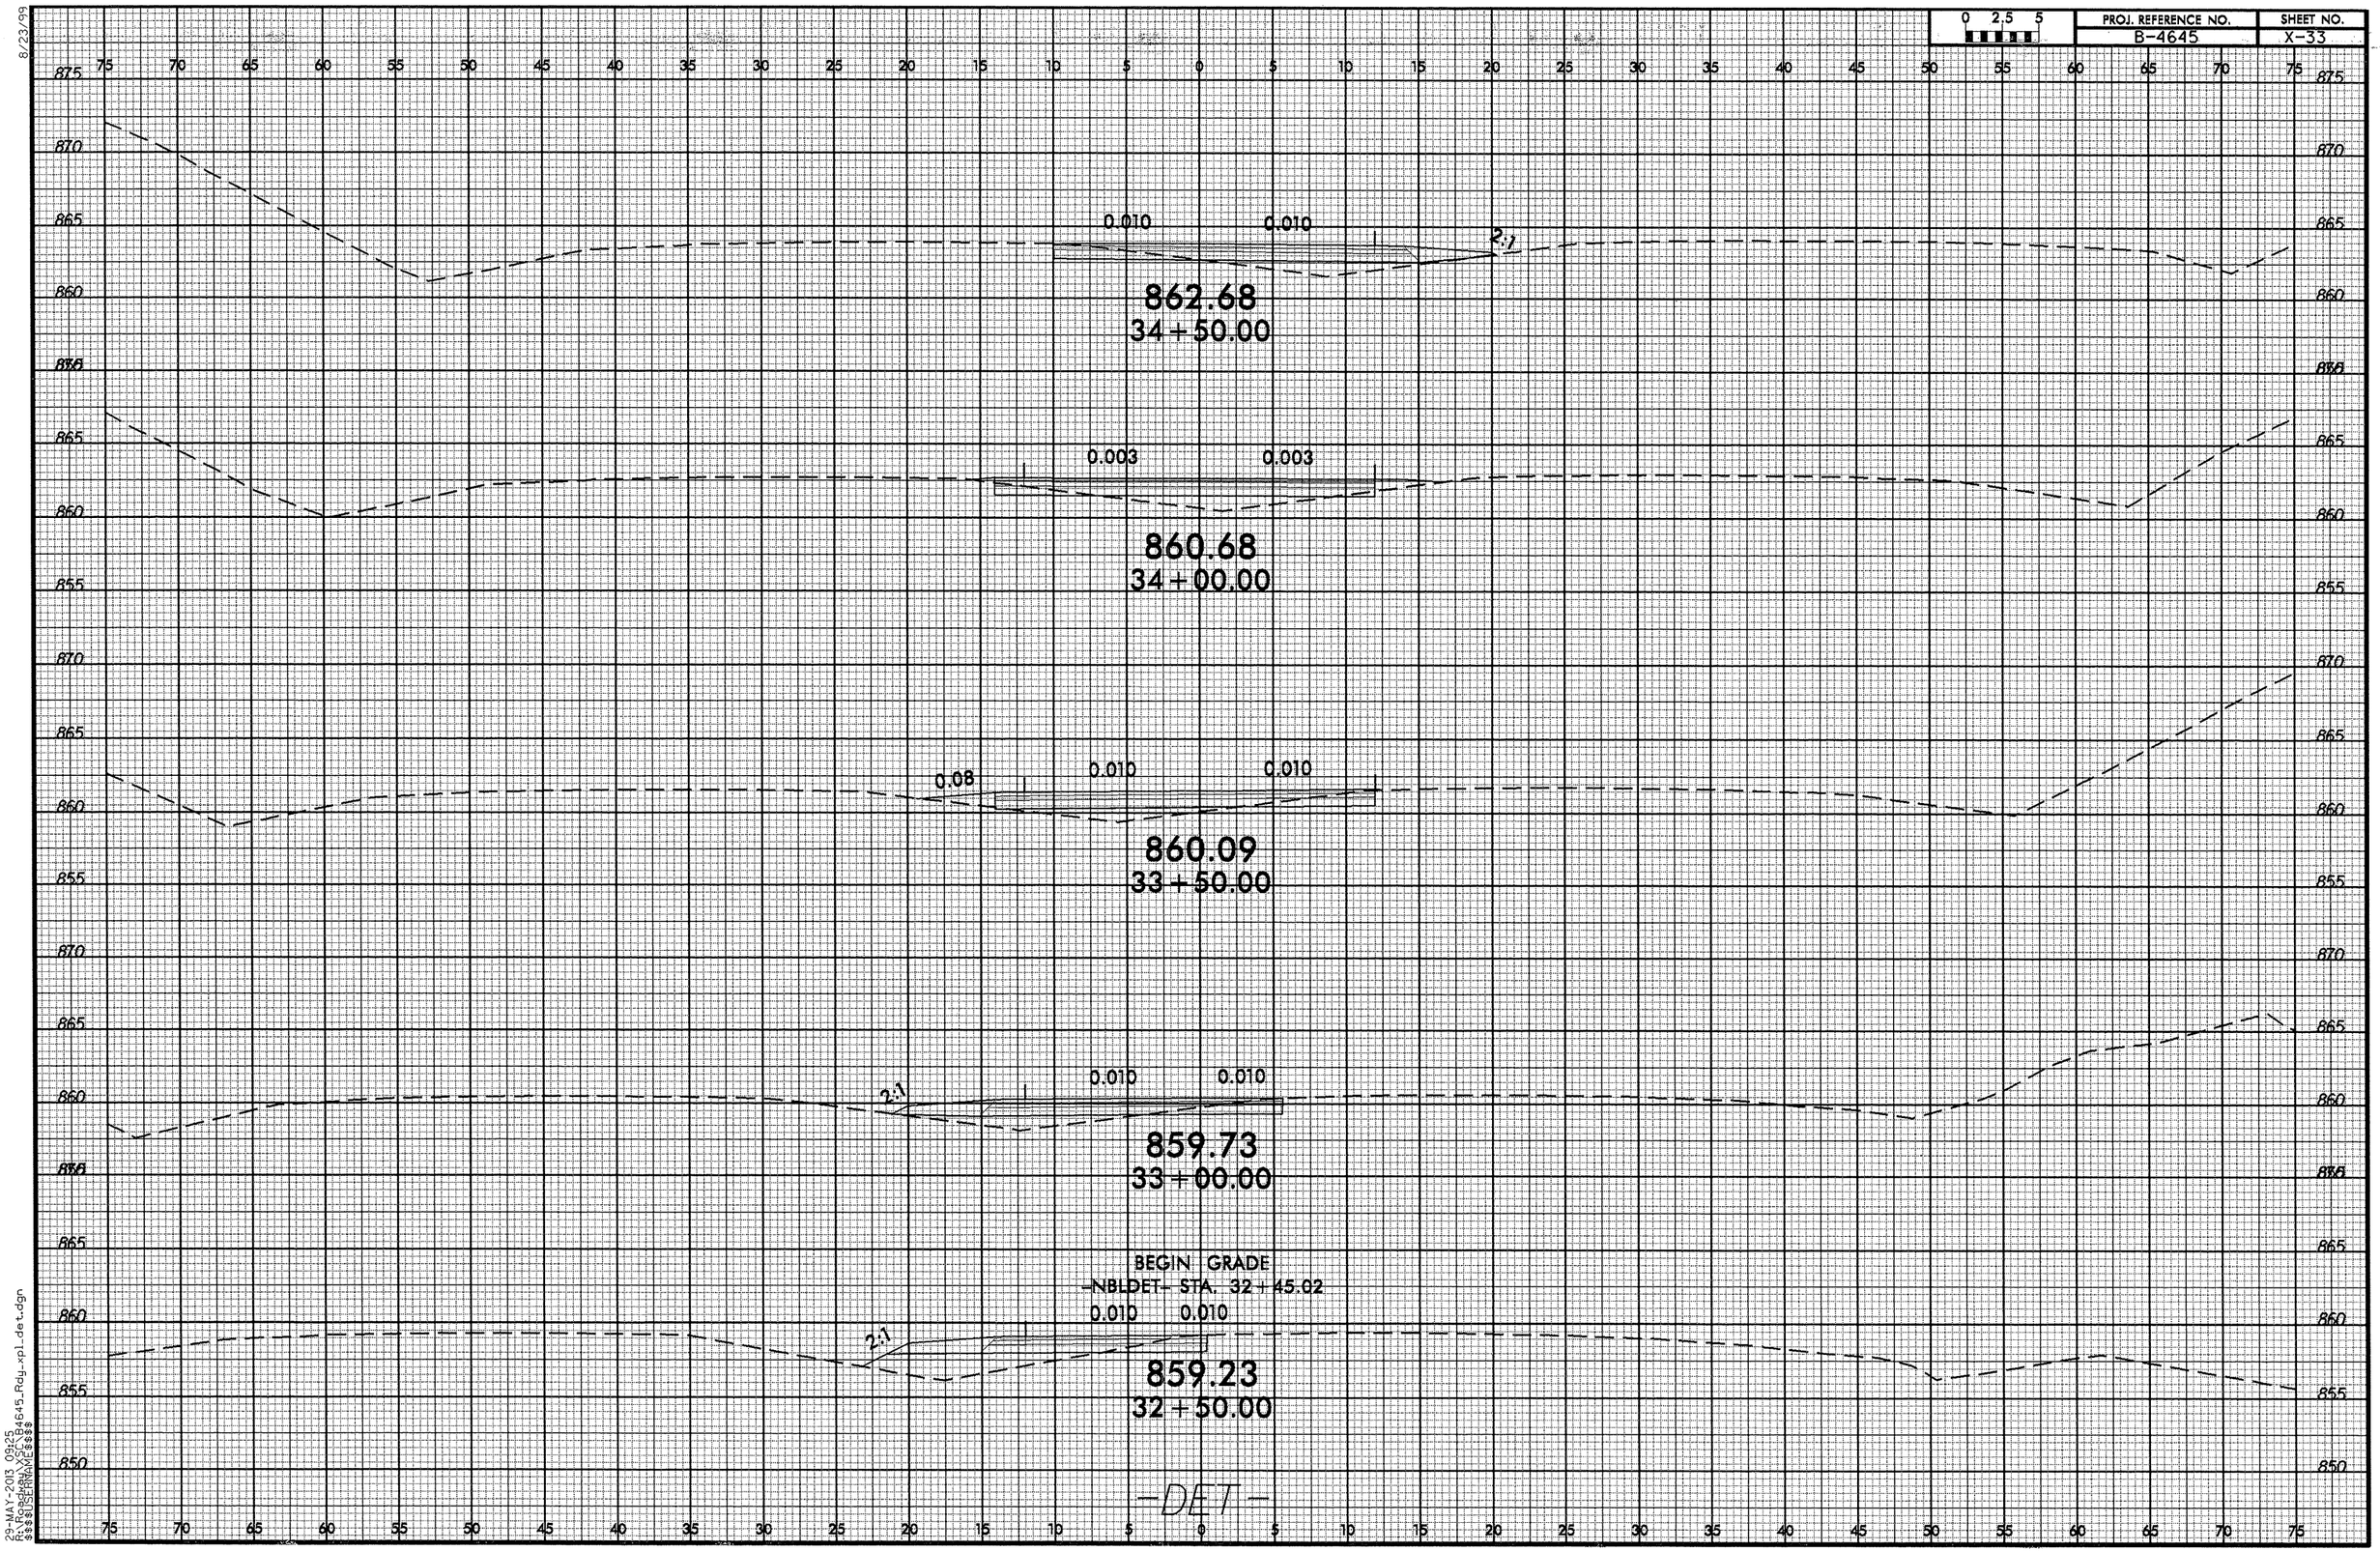

8/23/99

29-MAY-2013 09:25
R:\Roadway\SGS\B4645_Rdy_xpl_det.dgn
$$$$USERNAME$$$$

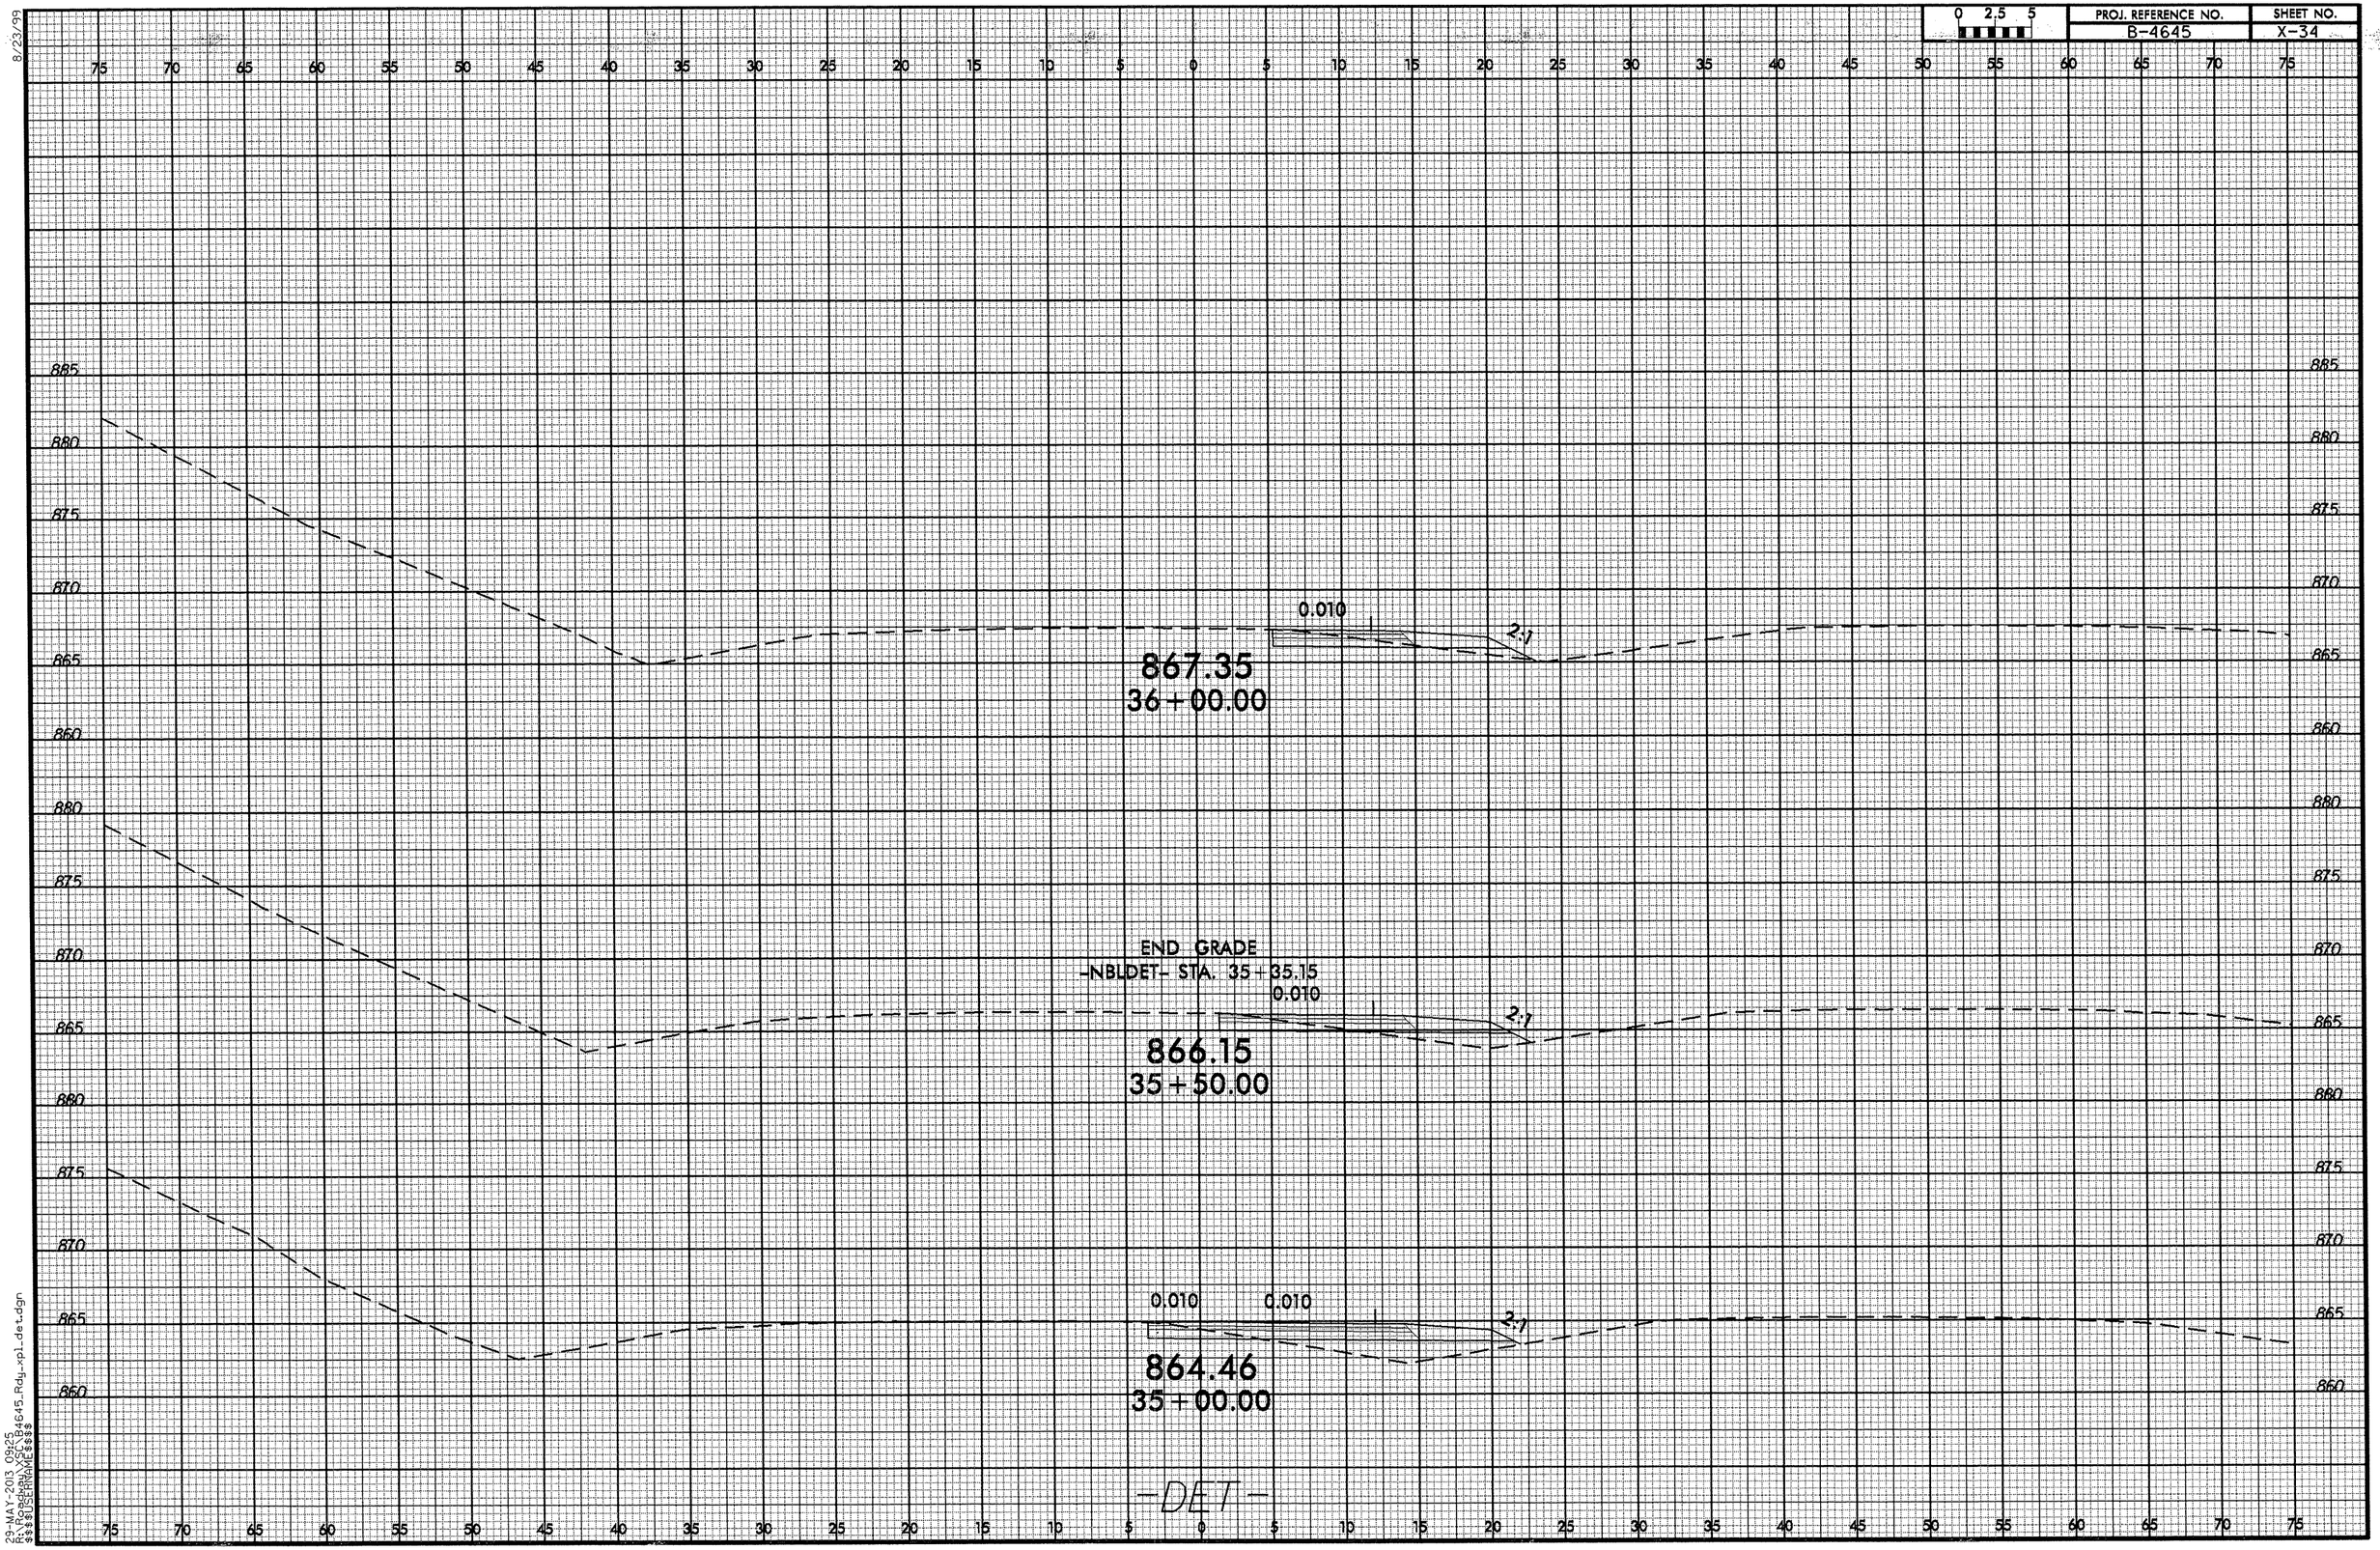

8/23/99
29-MAY-2013 09:25
X:\TIPS\B4645_Rdy_xpl_det.dgn
$$$$USERNAME$$$$

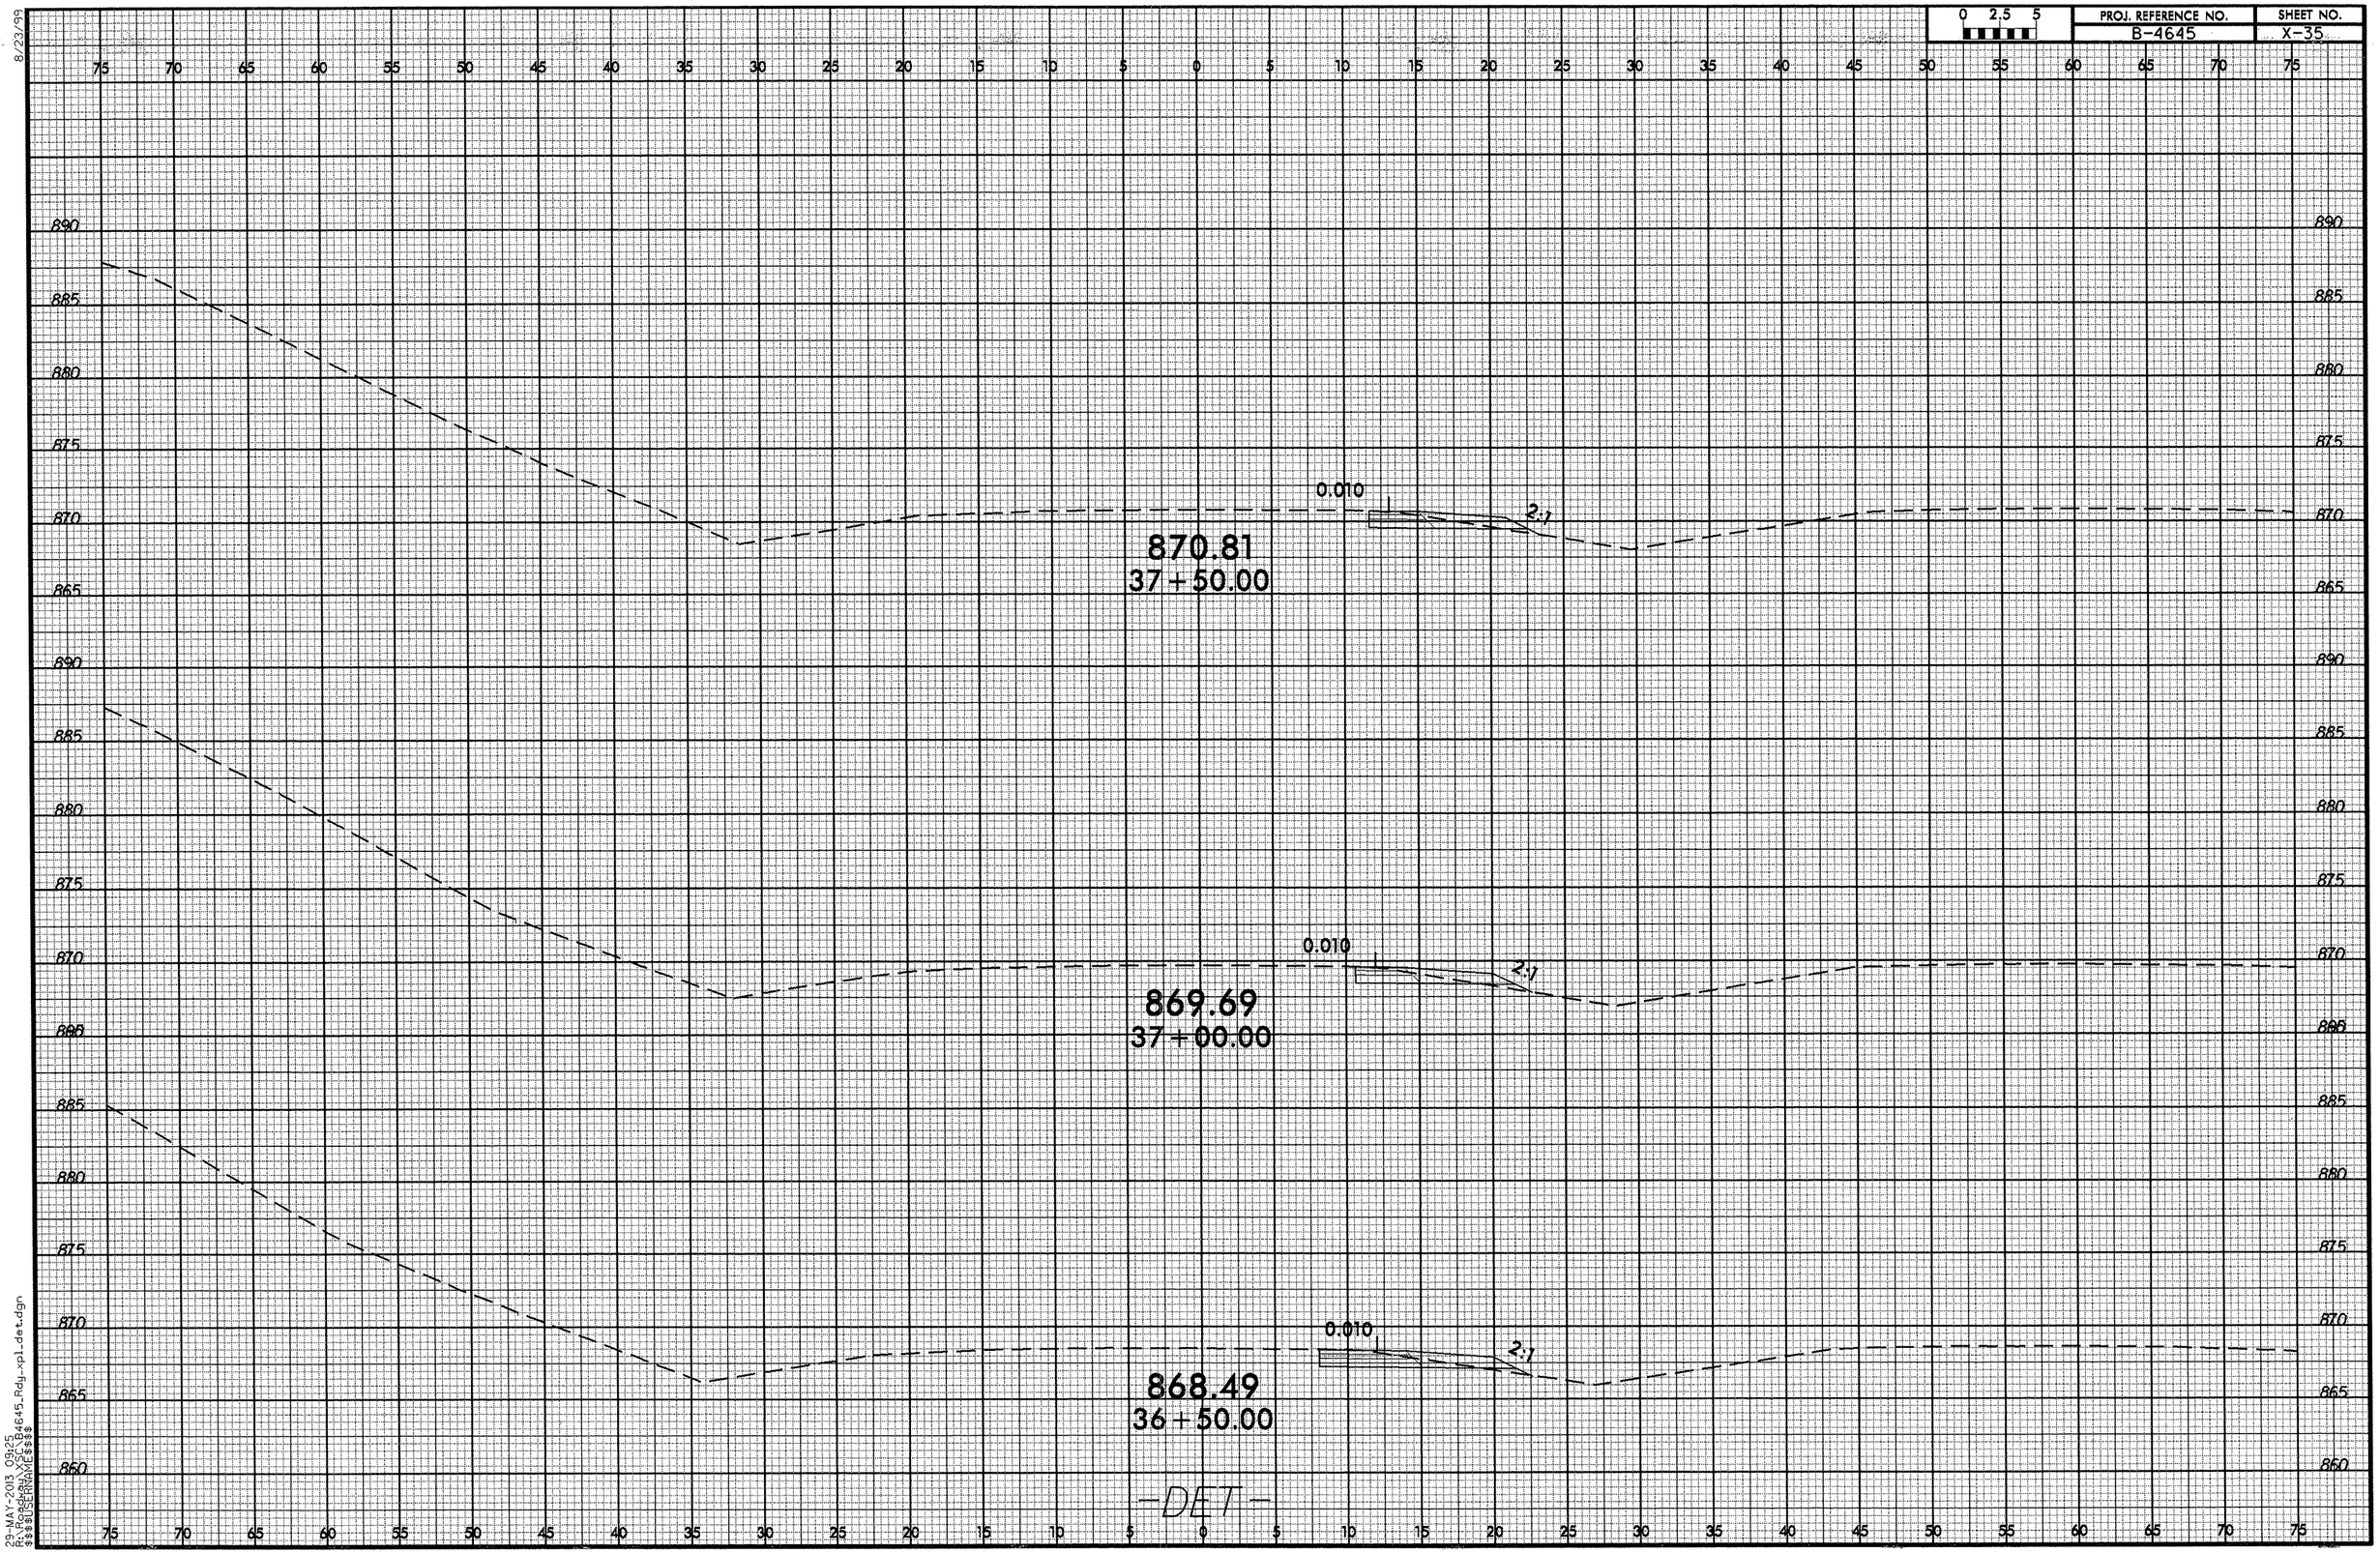

8/23/99
29-MAY-2013 09:25
R:\Roadway\X35_B4645_Rdy_xpl_det.dgn
$$$$USERNAME$$$$

8/23/99

0 2.5 5	PROJ. REFERENCE NO.	SHEET NO.
	B-4645	X-36

30-MAY-2013 09:25
R:\Roadway\X36\B4645_Rdy_xpl_det.dgn
$$$$USERNAME$$$$