INDEX TO CROSS SECTIONS

ALIGNMENT	ROAD NAME	NO. OF SHEETS	SHEET NO. FROM	SHEET NO. TO
–L–	MORRISVILLE PARKWAY	11	X–1	X–11
–Y1–	DRIVEWAY	2	X–12	X–13
–Y2–	DRIVEWAY	1	X–14	–
–DR1–	DRIVEWAY	1	X–15	–
–XOVER–	CROSSOVER ALIGNMENT FOR TMP	8	X–16	X–23
–TEMP DR–	DRIVEWAY	1	X–23	–
–L2–	MORRISVILLE CARPENTER RD	7	X–24	X–30
–M1–	NS/NCRR RAILROAD (DRAINAGE)	13	X–31	X–43
–M1–	NS/NCRR RAILROAD	42	X–44	X–85

$$$$$$SYSTIME$$$$$
$$$$$$$ENAME$$$$DGN$$$$$$$

DGN 0422DEL_P19 0001ADD_P19 8/23/99

STATE OF NORTH CAROLINA
DIVISION OF HIGHWAYS

NOTE: EMBANKMENT COLUMN DOES NOT INCLUDE BACKFILL FOR UNDERCUT

CROSS-SECTION SUMMARY

Station PHASE 1 L -XOVER-	Uncl. Exc. (cu. yd.)	Embt (cu. yd.)	Station PHASE 2 L	Uncl. Exc. (cu. yd.)	Embt (cu. yd.)	Station PHASE 3 L	Uncl. Exc. (cu. yd.)	Embt (cu. yd.)	Station M1	Uncl. Exc. (cu. yd.)	Embt (cu. yd.)	Station M1	Uncl. Exc. (cu. yd.)	Embt (cu. yd.)
21+50.00	7	3	22+00.00	4734	41	17+85.00	0	0	3549+00.000	0	0	3602+00.000	3010	5
22+00.00	32	3	22+50.00	4470	0	18+00.00	98	0	3550+00.000	9	492	3603+00.000	4509	0
22+50.00	84	0	23+00.00	3429	0	18+50.00	487	0	3551+00.000	8	700	3604+00.000	2769	0
23+00.00	87	0	23+50.00	4318	0	19+00.00	901	0	3552+00.000	55	1019	3605+00.000	1091	841
23+50.00	37	0	24+00.00	5529	0	19+50.00	1485	4	3553+00.000	119	1232	3606+00.000	842	2961
24+00.00	64	0	24+50.00	6251	0	20+00.00	2161	50	3554+00.000	138	1551	3607+00.000	461	3784
24+50.00	118	0	25+00.00	6120	0	20+50.00	2793	199	3555+00.000	155	1876	3608+00.000	198	2284
			Y1			21+00.00	3269	74	3556+00.000	202	1566	3609+00.000	168	748
L2			10+00.00	0	0	21+50.00	3618	82	3557+00.000	272	1187	3610+00.000	404	154
10+41.89			10+50.00	129	10				3558+00.000	323	1364	3611+00.000	967	40
10+50.00	1	0	11+00.00	444	2	25+50.00	5773	2	3559+00.000	288	1514	3612+00.000	1201	30
10+75.00	6	1	11+50.00	1079	4	26+00.00	4921	17	3560+00.000	273	986	3613+00.000	879	197
11+00.00	6	2	12+00.00	1547	4	26+50.00	3714	17	3561+00.000	274	957	3614+00.000	1812	182
11+25.00	7	3	12+50.00	1810	3	27+00.00	3097.1	2	3562+00.000	236	1690	3615+00.000	4087	0
11+50.00	7	6	13+00.00	2514	9	27+50.00	2451	0	3563+00.000	231	1837	3616+00.000	4268	0
11+75.00	8	9	13+02.65	163	1	28+00.00	1725	0	3564+00.000	239	1414	3617+00.000	2413	0
12+00.00	9	7				28+50.00	1100	0	3565+00.000	261	892	3618+00.000	845	281
12+25.00	9	5				29+00.00	644	0	3566+00.000	283	889	3619+00.000	412	281
12+50.00	8	8				29+50.00	380	0	3567+00.000	267	1297	3620+00.000	1332	0
12+75.00	10	10				29+75.00	134	0	3568+00.000	293	1078	3621+00.000	2544	0
13+00.00	15	9				30+00.00	61	0	3569+00.000	453	357	3622+00.000	2332	0
13+25.00	19	6				31+00.00	0	0	3570+00.000	1165	22	3623+00.000	1047	63
13+50.00	33	4				31+02.27	0	0	3571+00.000	1364	10	3624+00.000	384	757
13+75.00	29	5							3572+00.000	2199	10	3625+00.000	282	863
14+00.00	12	6							3573+00.000	4311	0	3626+00.000	203	271
14+25.00	30	7				Y2			3574+00.000	3882	6	3627+00.000	128	461
14+50.00	47	6				11+00.00	0	0	3575+00.000	1447	69	3628+00.000	93	597
14+75.00	43	5				11+31.79	663	0	3576+00.000	181	543	3629+00.000	87	246
15+00.00	52	4				11+50.00	176	0	3577+00.000	58	1908	3630+00.000	209	7
15+25.00	62	2				11+75.00	109	2	3578+00.000	96	3539			
15+50.00	63	1				12+00.00	48	6	3579+00.000	131	4375			
15+75.00	48	1				DR1			3580+00.000	212	2411			
16+00.00	16	0				10+00.00	0	0	3581+00.000	1430	146			
						10+25.00	186	0	3582+00.000	1721	0			
Davis Dr.	156					10+50.00	183	0	3582+39.616	779	0			
						11+00.00	169	0	3584+31.104	0	0			
						11+50.00	32	0	3585+00.000	1927	0			
									3586+00.000	3848	0			
									3587+00.000	5046	0			
									3588+00.000	4247	0			
									3589+00.000	2661	7			
									3590+00.000	1318	734			
									3591+00.000	520	1540			
									3592+00.000	328	1362			
									3593+00.000	322	816			
									3594+00.000	264	329			
									3595+00.000	156	678			
									3596+00.000	155	1978			
									3597+00.000	214	1835			
									3598+00.000	265	794			
									3599+00.000	294	942			
									3600+00.000	166	1316			
									3601+00.000	688	700			

Approximate quantities only. Shoulder borrow, fine grading, clearing and grubbing, and removal of existing pavement will be paid for at the lump sum price for "Grading".

$$$$$$SYSTIME$$$$$$
$$$$$$

0422DEL_P19

8/23/99

DGN

0 5 10

PROJ. REFERENCE NO.	SHEET NO.
P-5201	X-1

150 140 130 120 110 100 90 80 70 60 50 40 30 20 10 0 10 20 30 40 50 60 70 80 90 100 110 120 130 140 150

320
310
300
290

EX. R/W

299.14
15+00.00
℄

EX. R/W

310
300
290

EX. R/W

298.71
15+00.00
℄

EX. R/W

310
300
290

EX. R/W

296.82
14+50.00
℄

EX. R/W

310
300
290

EX. R/W

297.91
14+00.00
℄

EX. R/W

280

150 140 130 120 110 100 90 80 70 60 50 40 30 20 10 0 10 20 30 40 50 60 70 80 90 100 110 120 130 140 150

9:22:50 AM
R:\Roadway\Xsc\P5201_Rdy_xpl_L.dgn
hildebrandt

0422DEL_P19

8/23/99

DGN

0 5 10

PROJ. REFERENCE NO.	SHEET NO.
P-5201	X-2

150 140 130 120 110 100 90 80 70 60 50 40 30 20 10 0 10 20 30 40 50 60 70 80 90 100 110 120 130 140 150

330 320 310 300 290

EX_RW

306.40

17+00.00

-℄-

-XOVER-

EX_RW

EX_RW

304.71

16+50.00

-℄-

EX_RW

EX_RW

302.89

16+00.00

-℄-

EX_RW

EX_RW

300.93

15+50.00

-℄-

9:22:51 AM
R:\Roadway\Xsc\P5201_Rdy_xp1_L.dgn
hildebrandc

0422DEL_P19

8/23/96

DGN

0 5 10

PROJ. REFERENCE NO.	SHEET NO.
P-5201	X-3

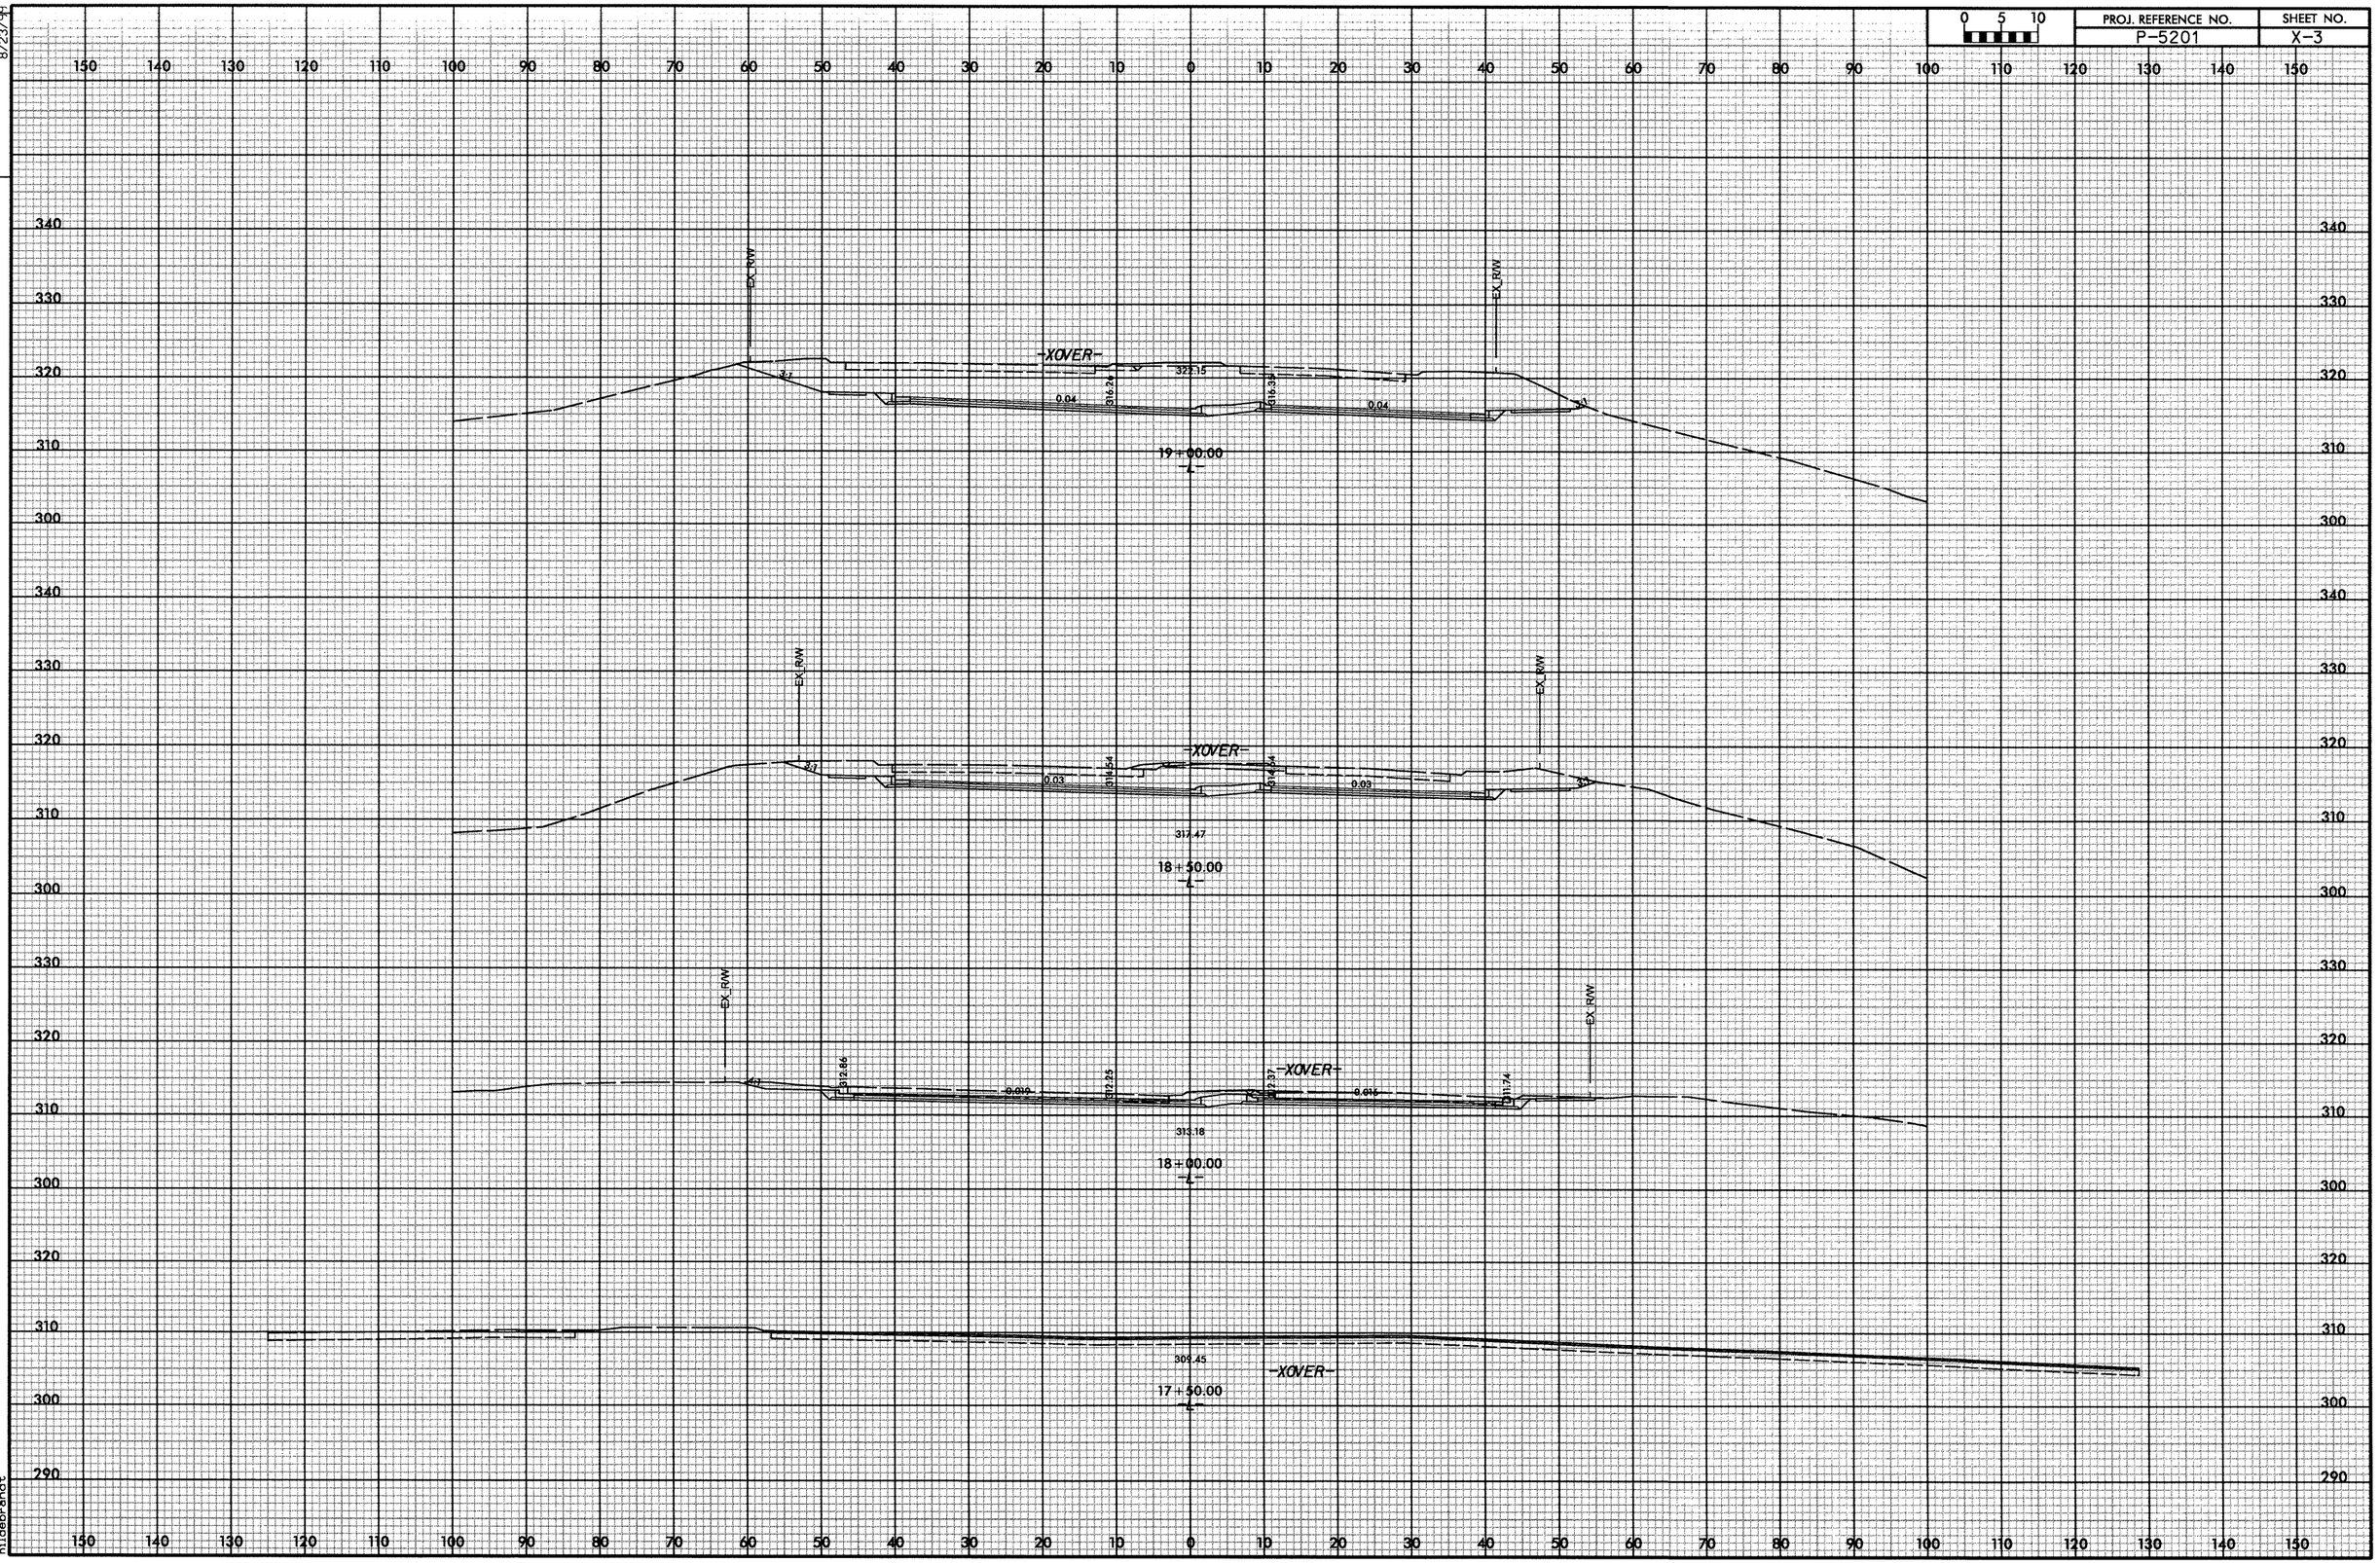

9:22:51 AM
R:\Roadway\Xsc\P5201_Rdy_xp1_L.dgn
hildebrandt

DGN 0422DEL_P19 8/23/96

0 5 10

PROJ. REFERENCE NO.	SHEET NO.
P-5201	X-4

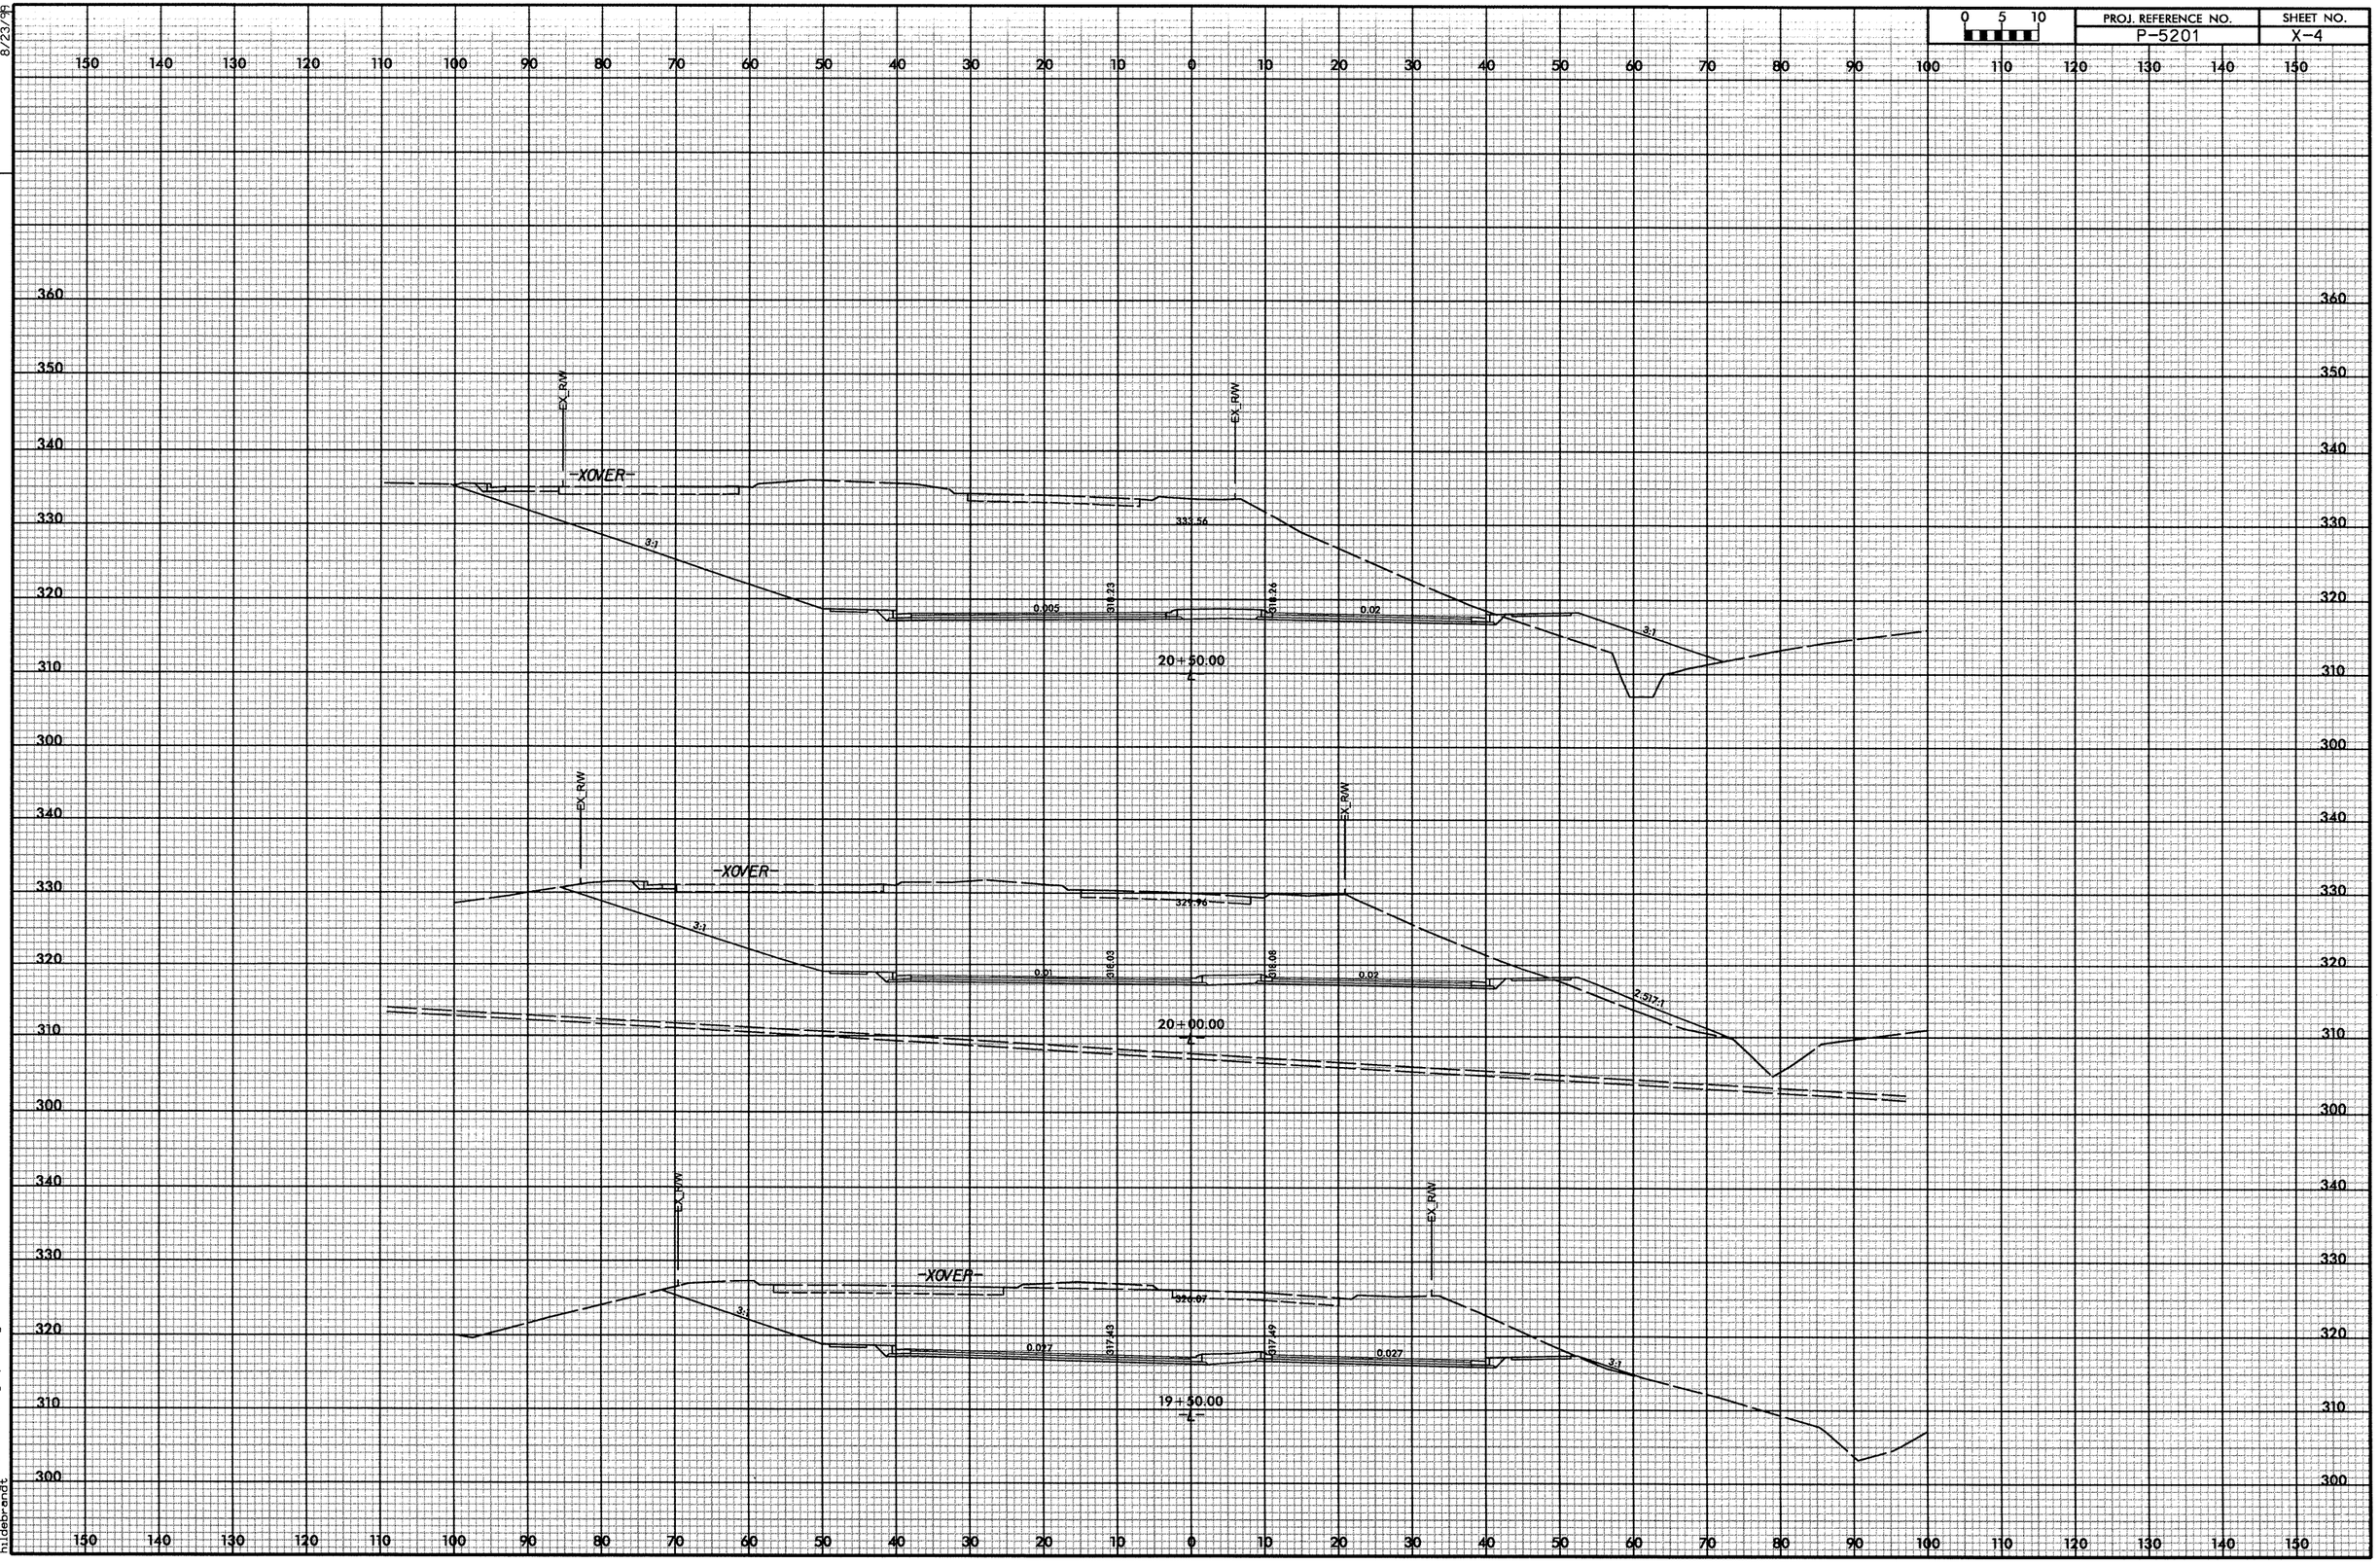

9:22:52 AM
R:\Roadway\Xsc\P5201_Rdy_xp1_L.dgn
hildebrandc

0422DEL_P19

8/23/96

DGN

0 5 10	PROJ. REFERENCE NO.	SHEET NO.
	P-5201	X-5

-XOVER-

2:1

0.02

319.62

319.59

333.95

0.02

22+50.00

-L-

-XOVER-

341.63

2:1

0.02

318.91

318.89

0.02

3:1

22+00.00

-L-

3:1

330.71

0.02

318.59

318.57

0.02

3:1

21+50.00

-L-

-XOVER-

3:1

331.95

EX. R/W

0.02

318.41

318.41

0.02

3:1

21+00.00

-L-

9:22:53 AM
R:\Roadway\Xsc\P5201_Rdy_xp1_L.dgn
hildebrandt

0422DEL_P19
8/23/96
DGN

0 5 10	PROJ. REFERENCE NO.	SHEET NO.
	P-5201	X-6

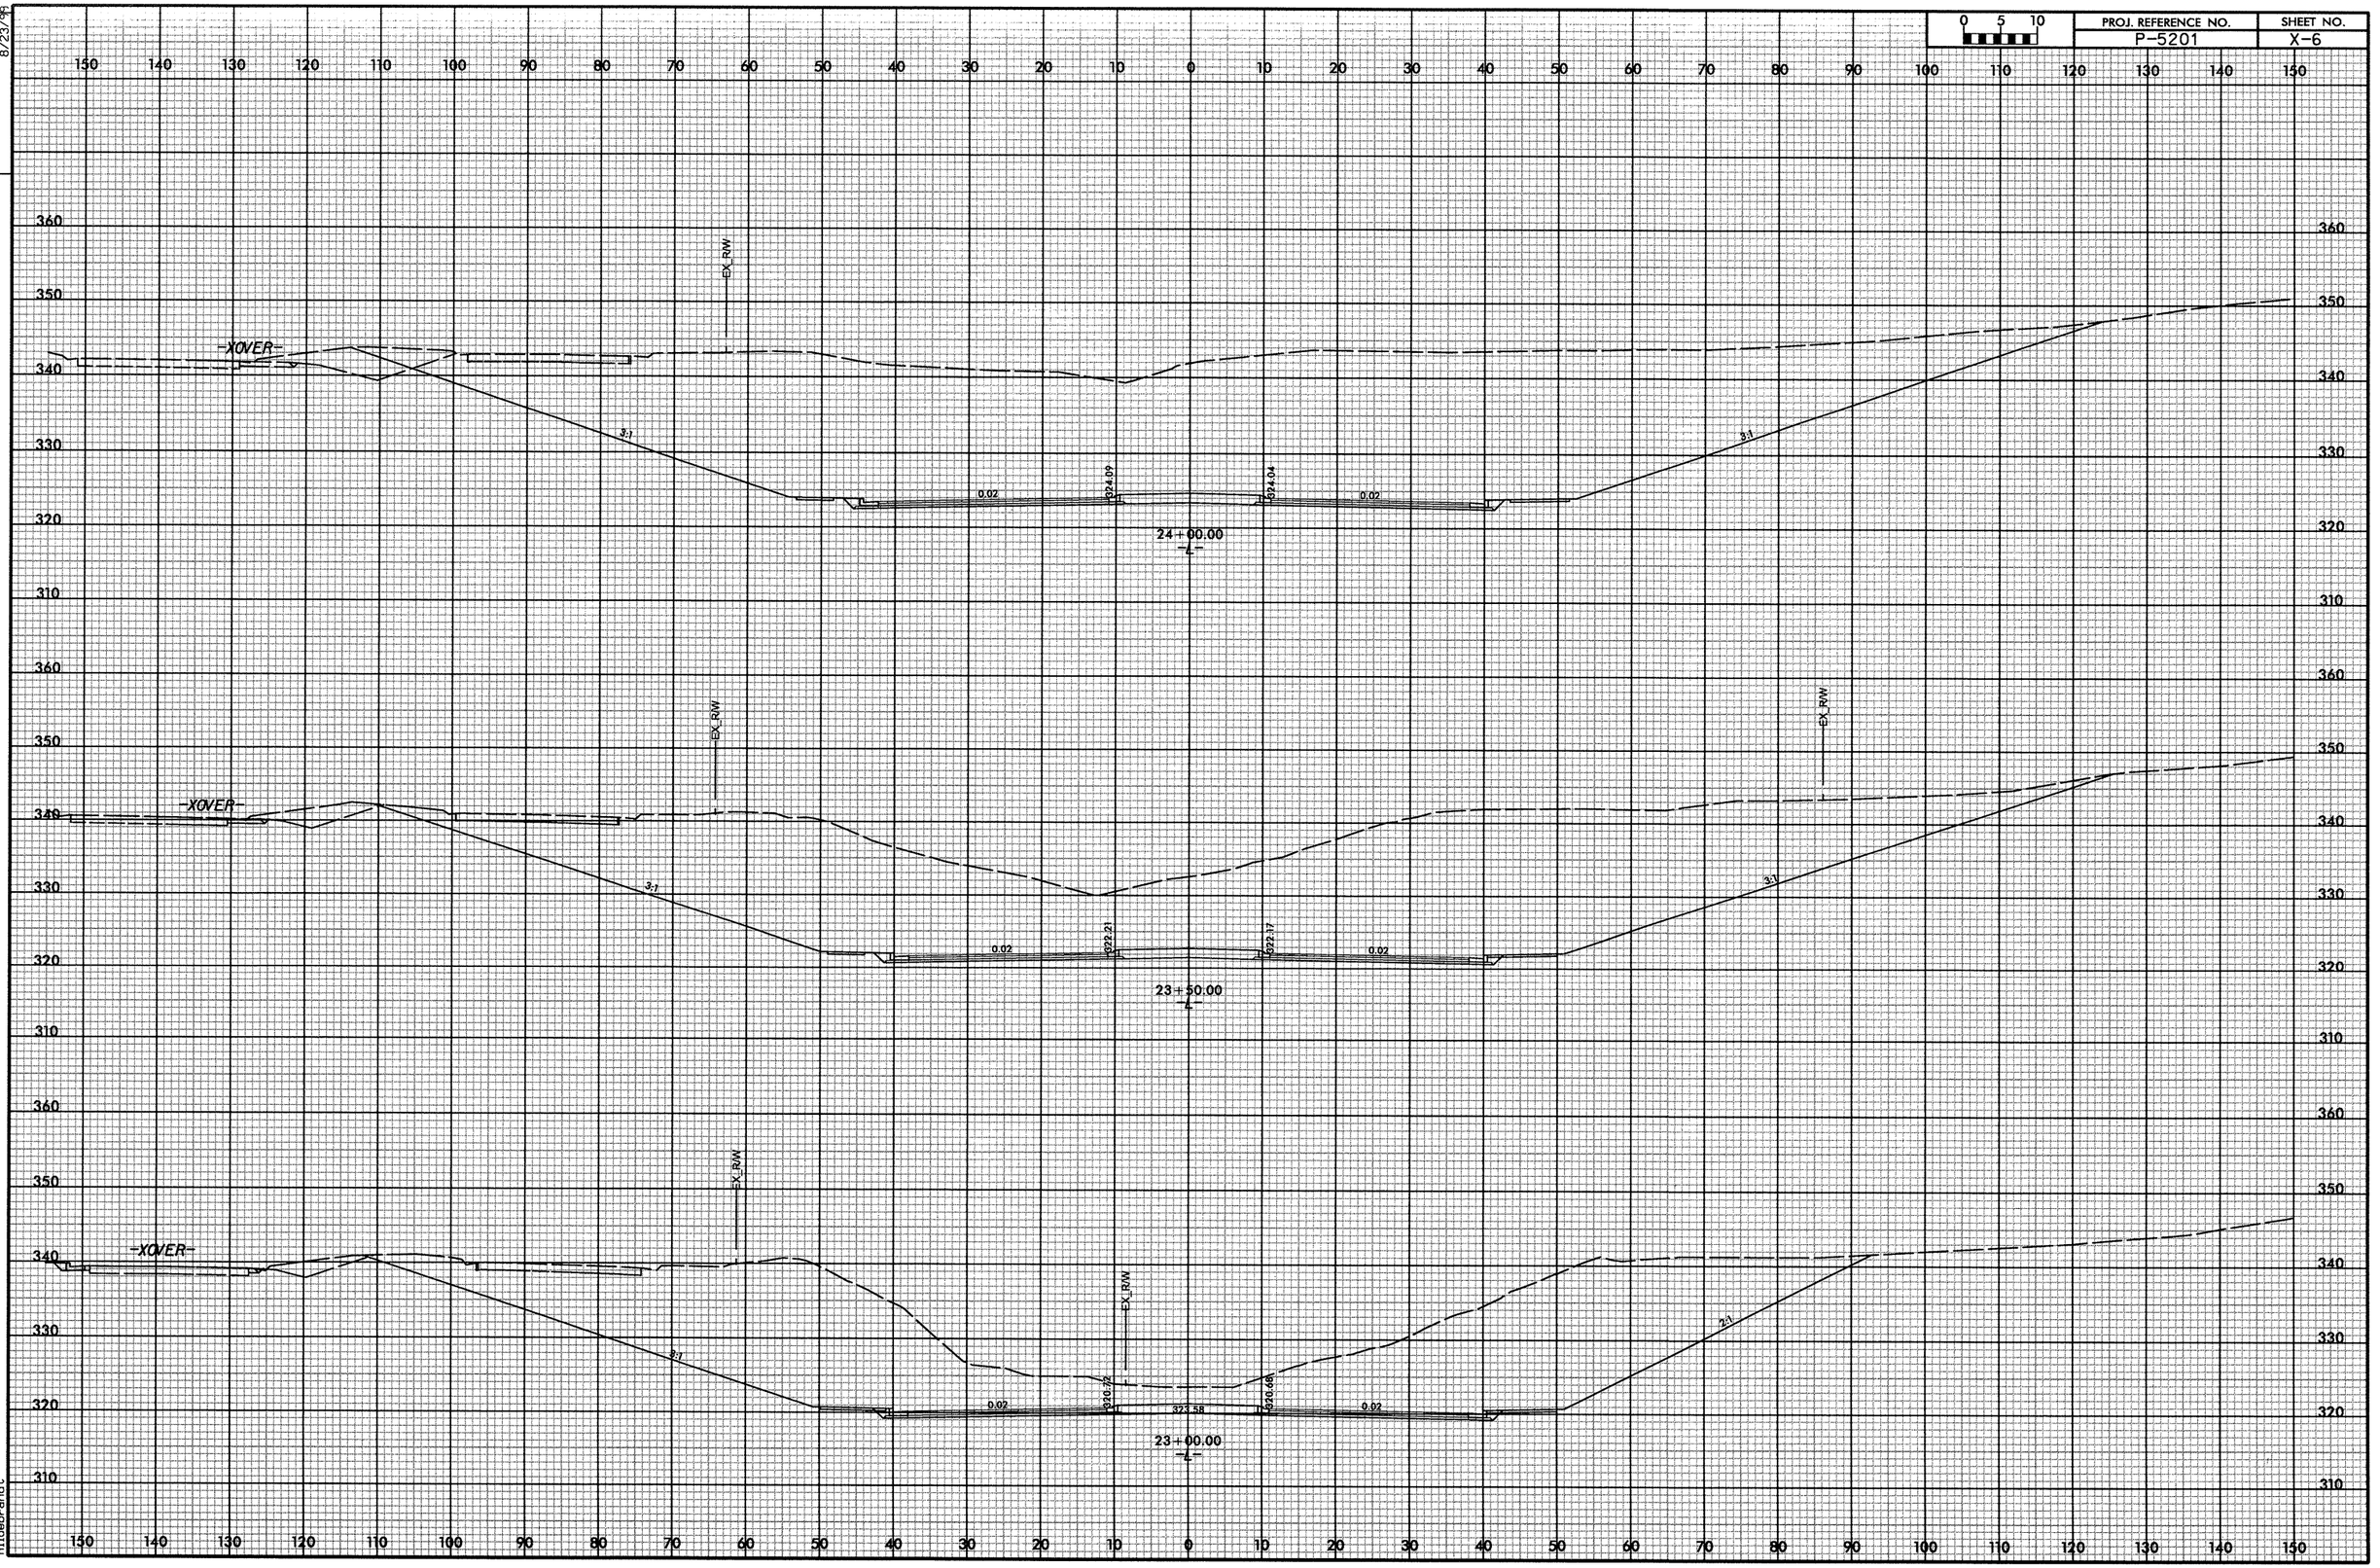

9:22:53 AM
R:\Roadway\Xsc\P5201_Rdy_xp1_L.dgn
mldebrandt

0422DEL_P19

8/23/99

DGN

0 5 10	PROJ. REFERENCE NO.	SHEET NO.
	P-5201	X-7

TIE INTO EXIST PARKING LOT

EX_RW

EX_RW

-XOVER-

0.045

9:1

0.02

332.26

332.09

0.02

345.42

INTERSECTION -Y1-

25+50.00 -L-

EX_RW

-XOVER-

0.02

329.01

328.96

0.02

344.16

INTERSECTION -Y1-

25+00.00 -L-

EX_RW

-XOVER-

0.02

326.36

326.30

0.02

344.22

3:1

24+50.00 -L-

9:22:54 AM
R:\Roadway\Xsec\P5201_Rdy_xp1.1.dgn
hildebrandt

0422DEL_P19
8/23/99
DGN

0 5 10	PROJ. REFERENCE NO.	SHEET NO.
	P-5201	X-8

150 140 130 120 110 100 90 80 70 60 50 40 30 20 10 0 10 20 30 40 50 60 70 80 90 100 110 120 130 140 150

380 370 360 350 340 330 320

EX. R/W
PARKING LOT
-XOVER-
PROP. RETAINING WALL #1
0.02
3:1
0.02
343.53
343.48
0.02
24:1
352.40
27+00.00
-L-

EX. R/W
TIE INTO EXIST PARKING LOT
0.005
-XOVER-
3:1
0.02
339.32
339.26
0.02
50:1
352.26
26+50.00
-L-

EX. R/W
TIE INTO EXIST PARKING LOT
0.015
-XOVER-
3:1
0.02
335.49
335.44
0.02
351.04
26+00.00
-L-
PROP. RETAINING WALL #1
0.02
0.04

9:22:55 AM
R:\Roadway\Xsc\P5201_Rdy.xpl_L.dgn
hildebrandt

DGN 0422DEL_P19 8/23/99

0 5 10	PROJ. REFERENCE NO.	SHEET NO.
	P-5201	X-9

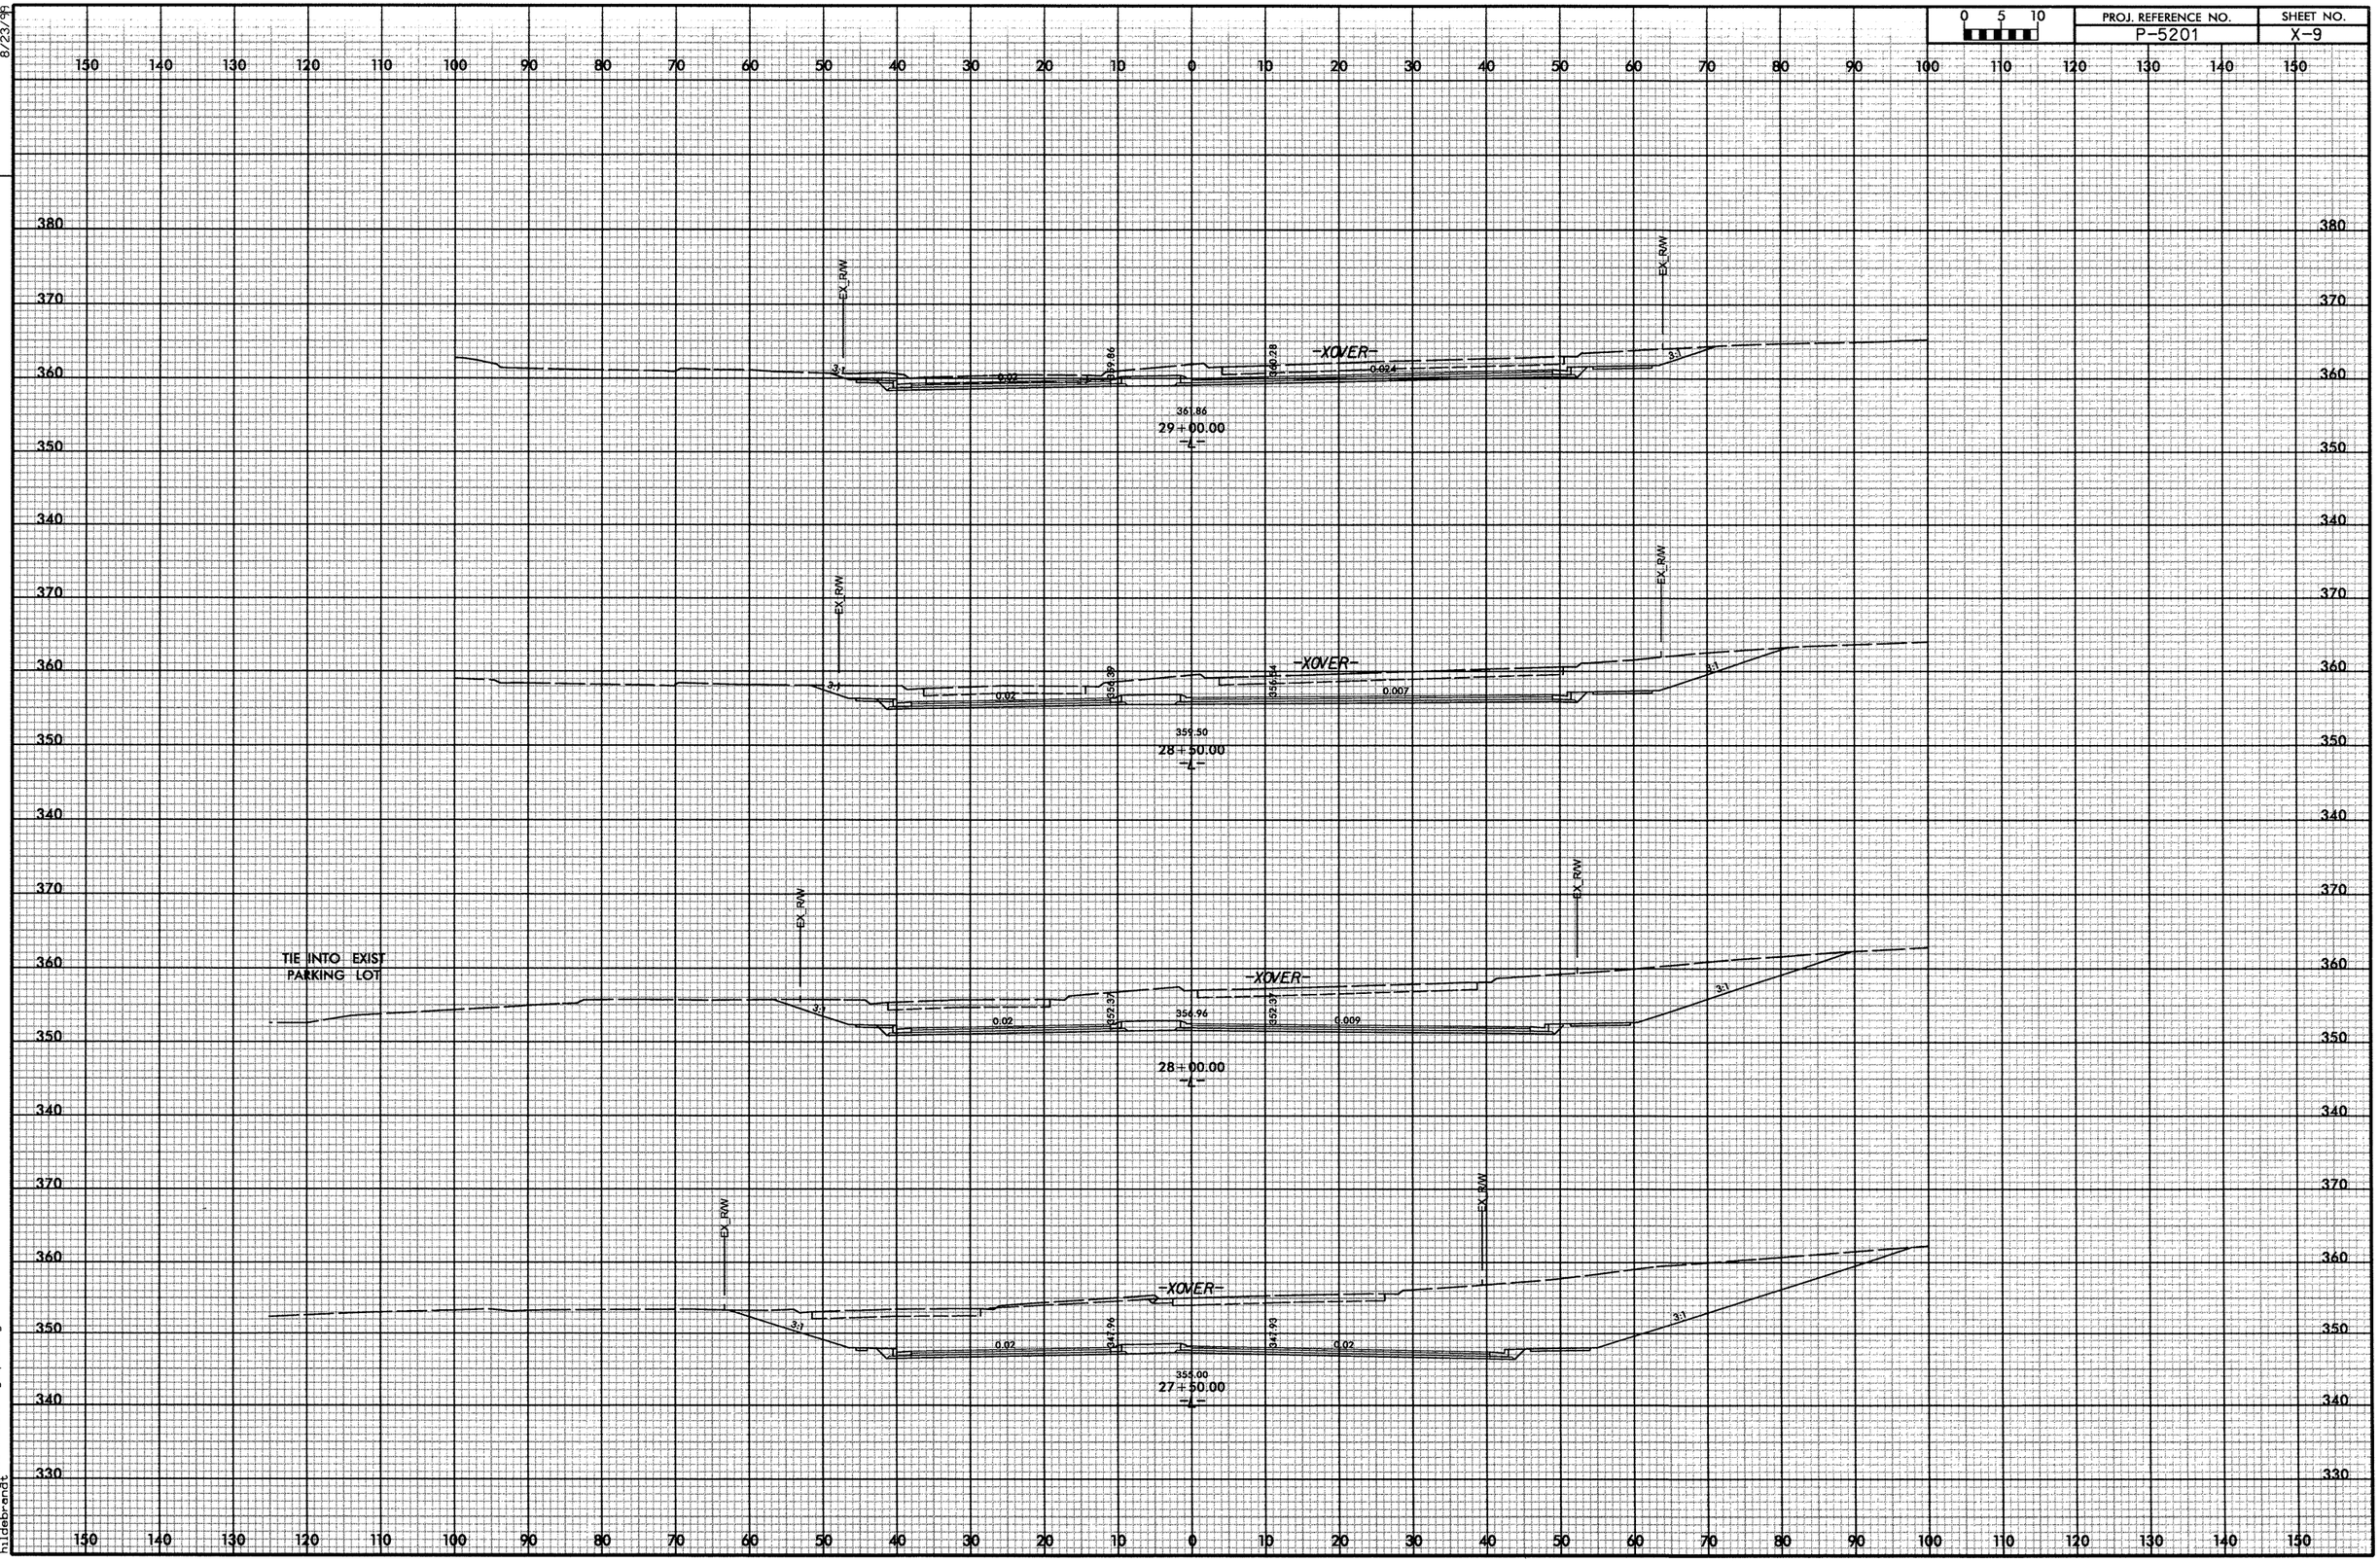

9:22:55 AM
R:\Roadway\Xsc\P5201_Rdy_xpl_L.dgn
hildebrandt

0422DEL_P19

8/23/99

DGN

0 5 10	PROJ. REFERENCE NO.	SHEET NO.
	P-5201	X-10

EX. R/W

369.51

31+00.00

—℄—

EX. R/W

EX. R/W

369.51

30+50.00

—℄—

EX. R/W

366.13

30+00.00

—℄—

EX. R/W

EX. R/W

-XOVER-

3.1

0.02

362.81

363.58

0.04

13.1

361.38

29+50.00

—℄—

9:22:56 AM
R:\Roadway\Xsec\P5201_Rdy_xp1_L.dgn
hildebrandt

DGN 0422DEL_P19 8/23/99

0 5 10

PROJ. REFERENCE NO.	SHEET NO.
P-5201	X-11

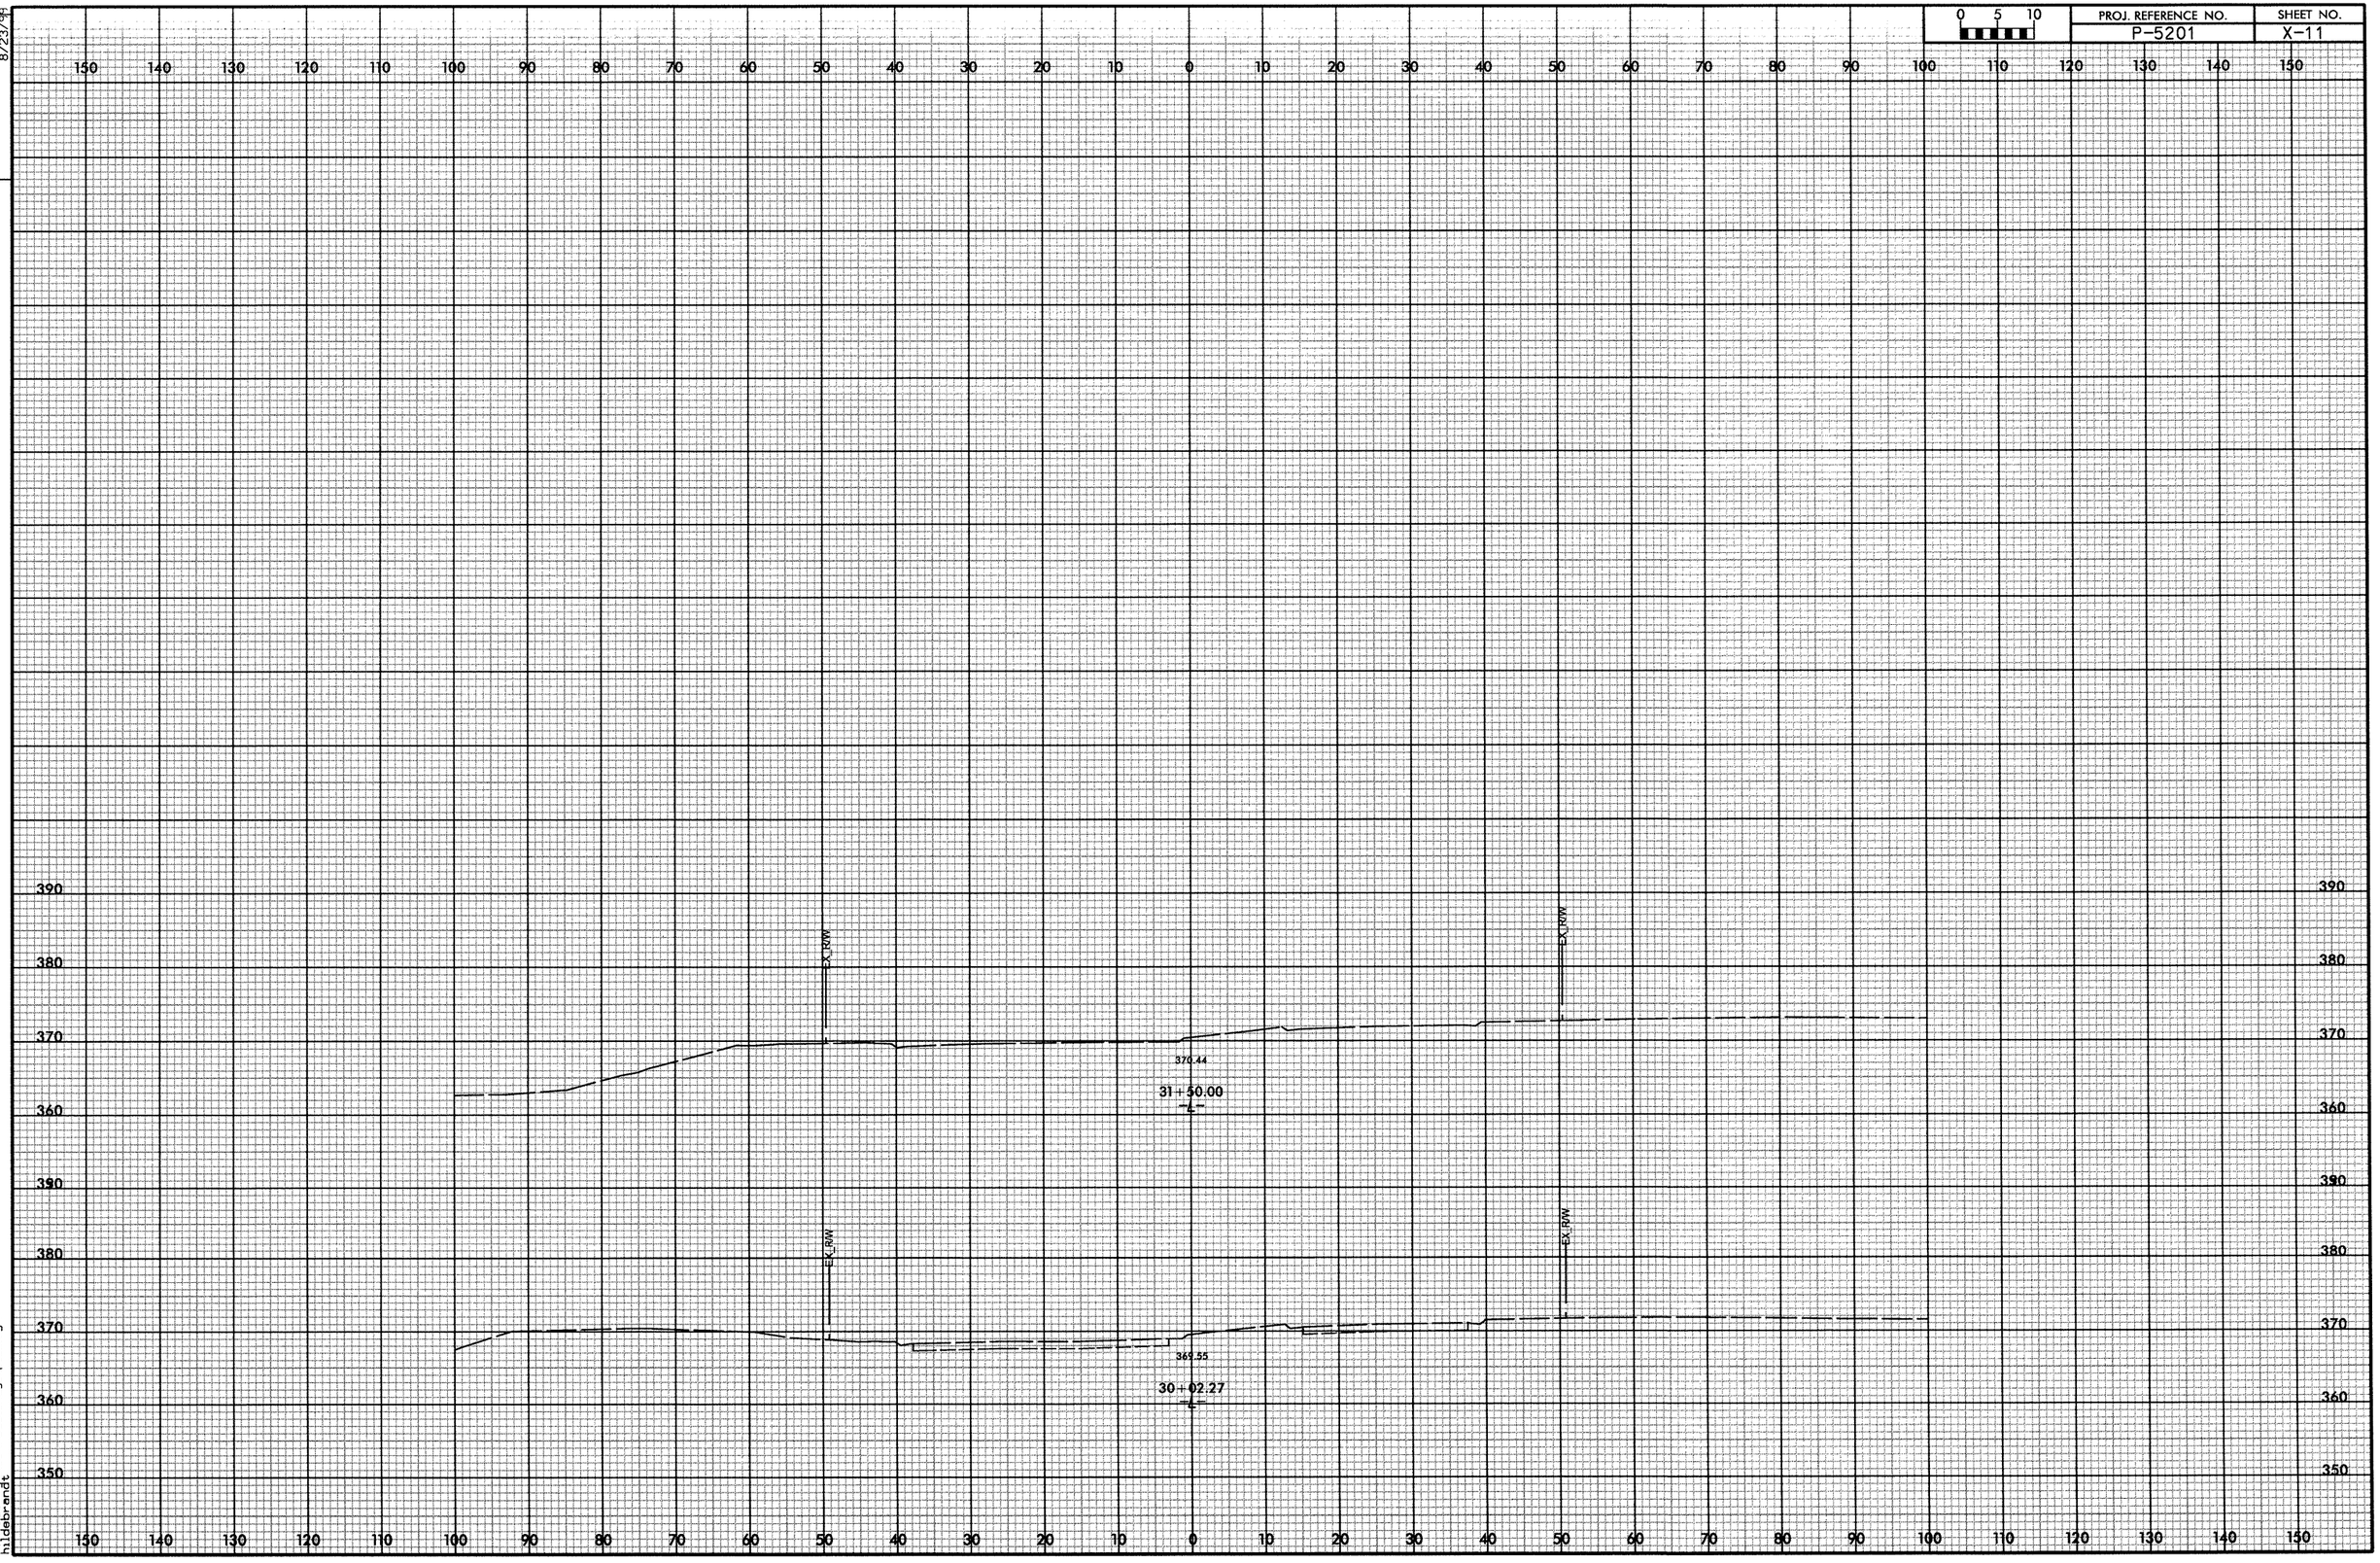

9:22:57 AM
R:\Roadway\Xsc\P5201_Rdy_xpl_L.dgn
hildebrandt

DGN 0422DEL_P19 8/23/99

0 5 10	PROJ. REFERENCE NO.	SHEET NO.
	P-5201	X-12

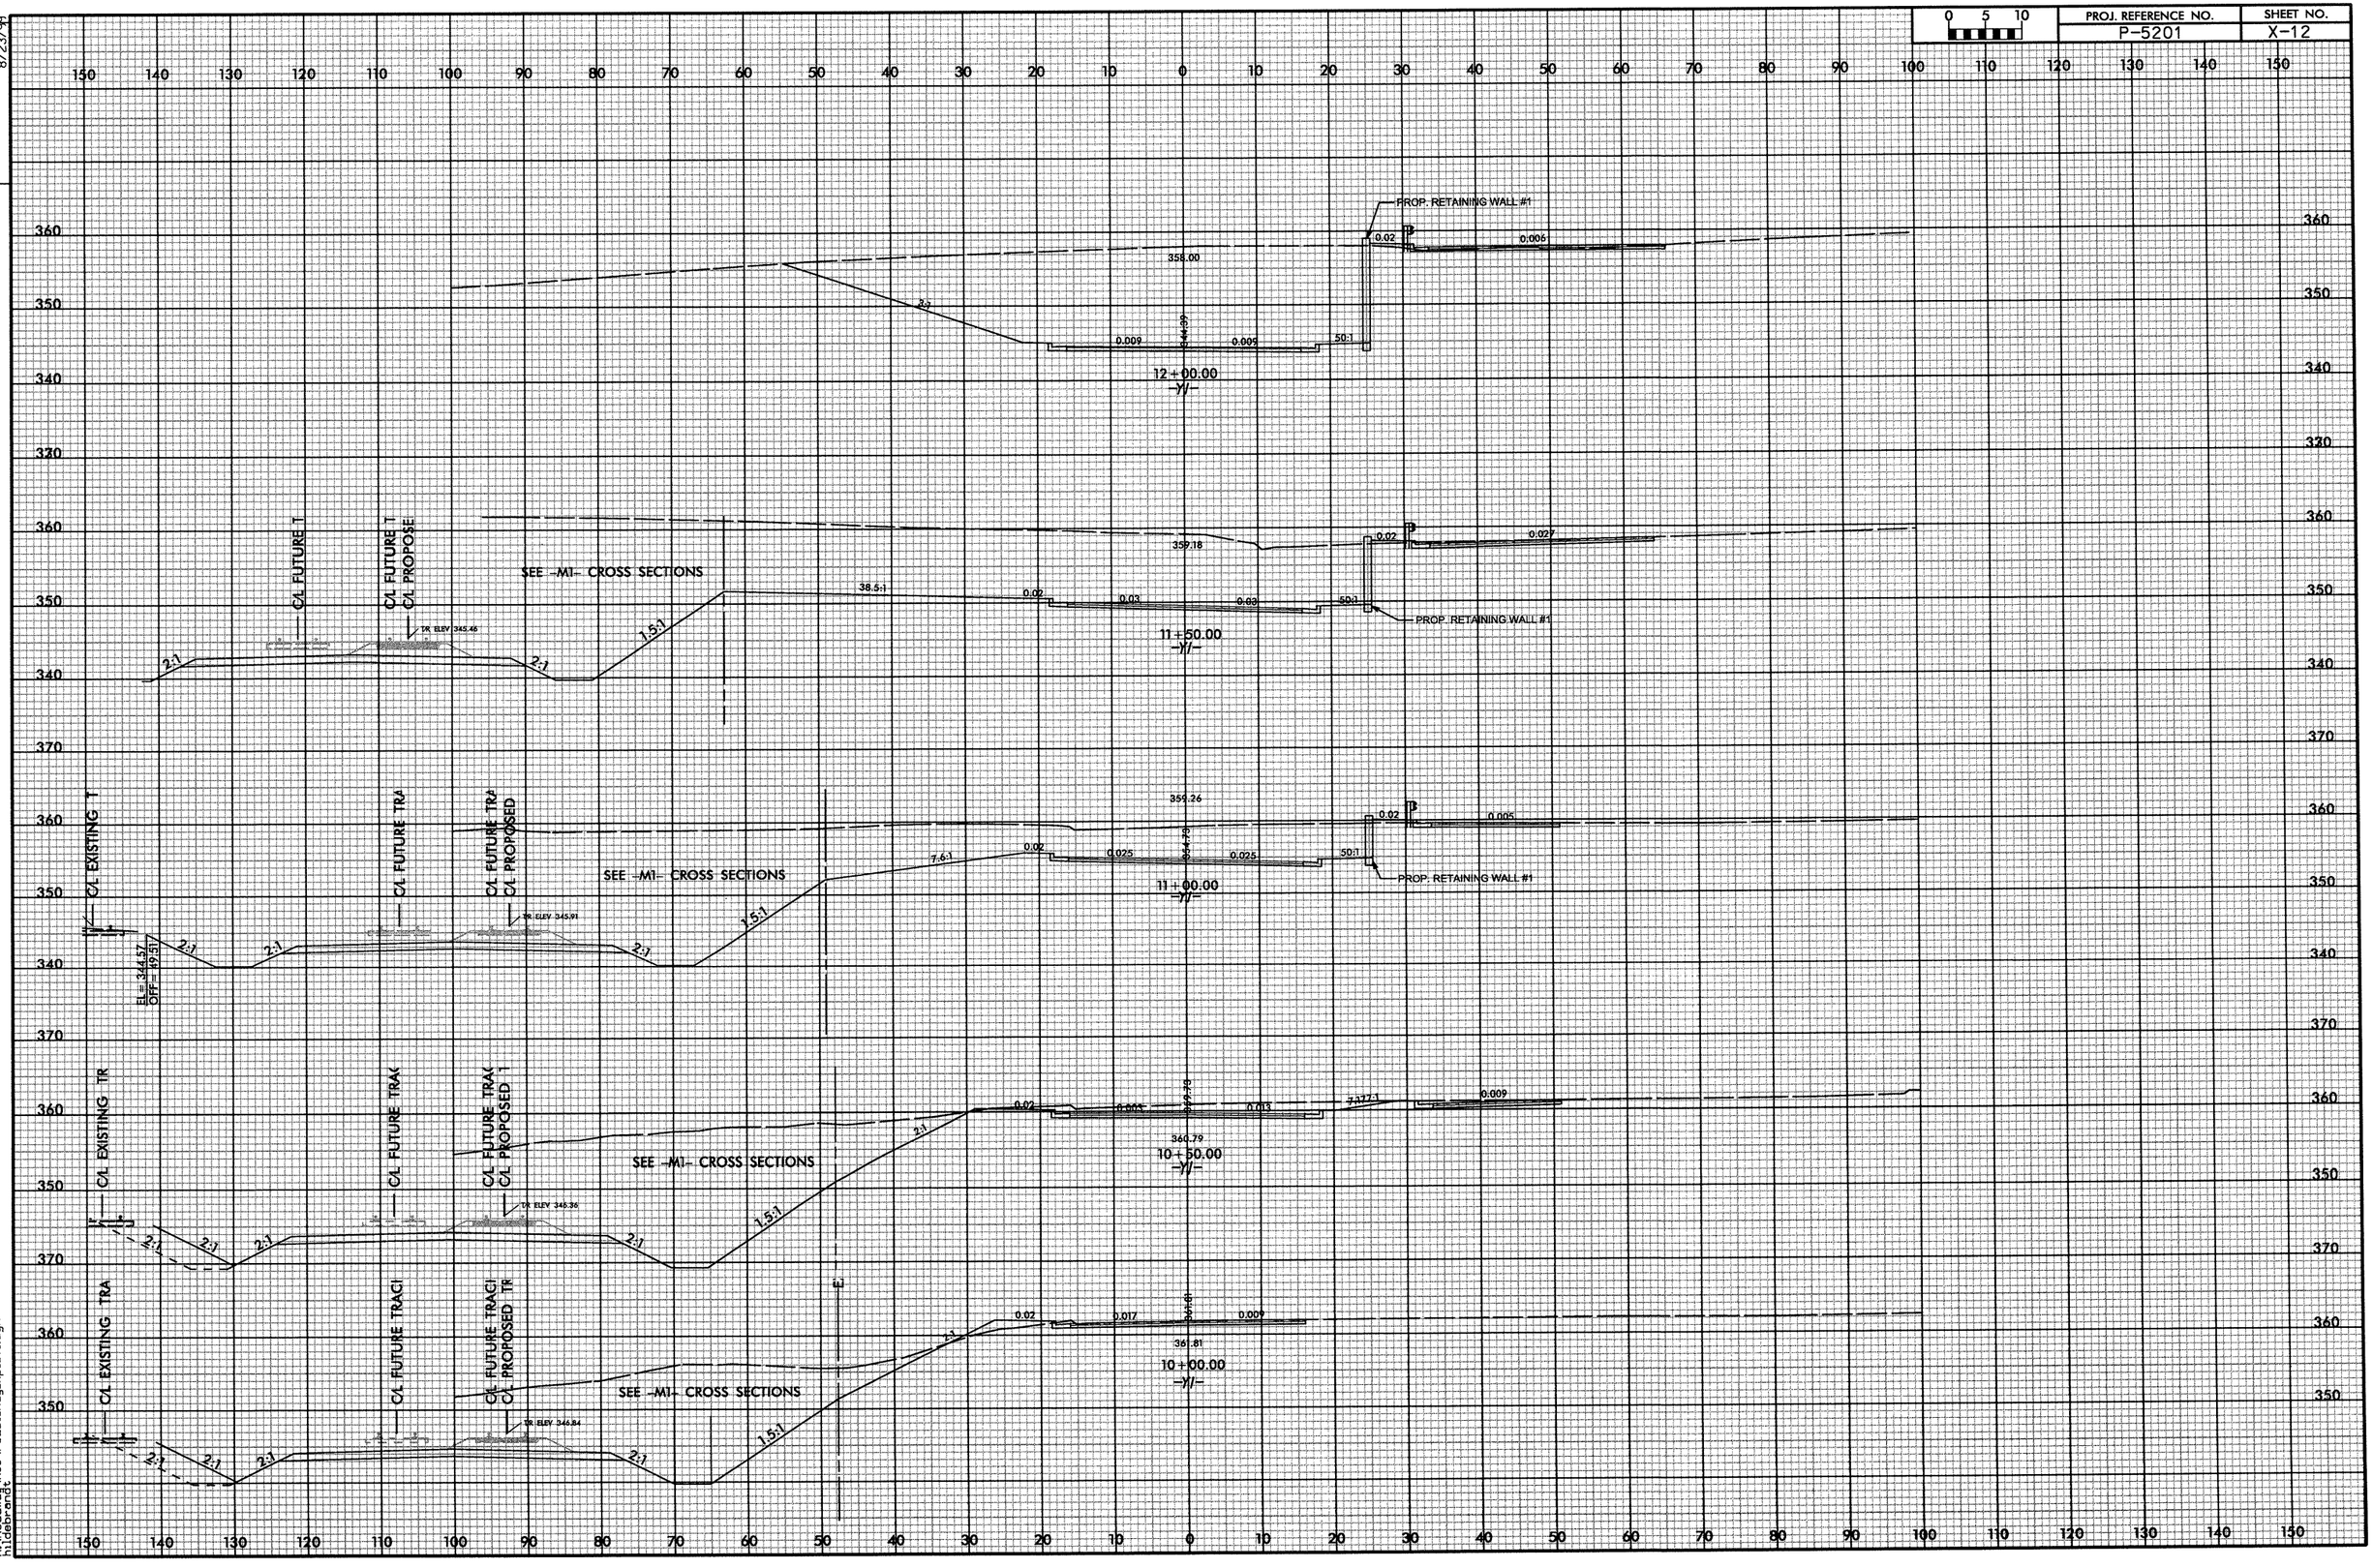

9:10:48 AM
R:\Roadway\Xsc\P5201_Rdy_xp1_Y1.dgn
hildebrandt

0422DEL_P19
8/23/99
DGN

0 5 10	PROJ. REFERENCE NO.	SHEET NO.
	P-5201	X-13

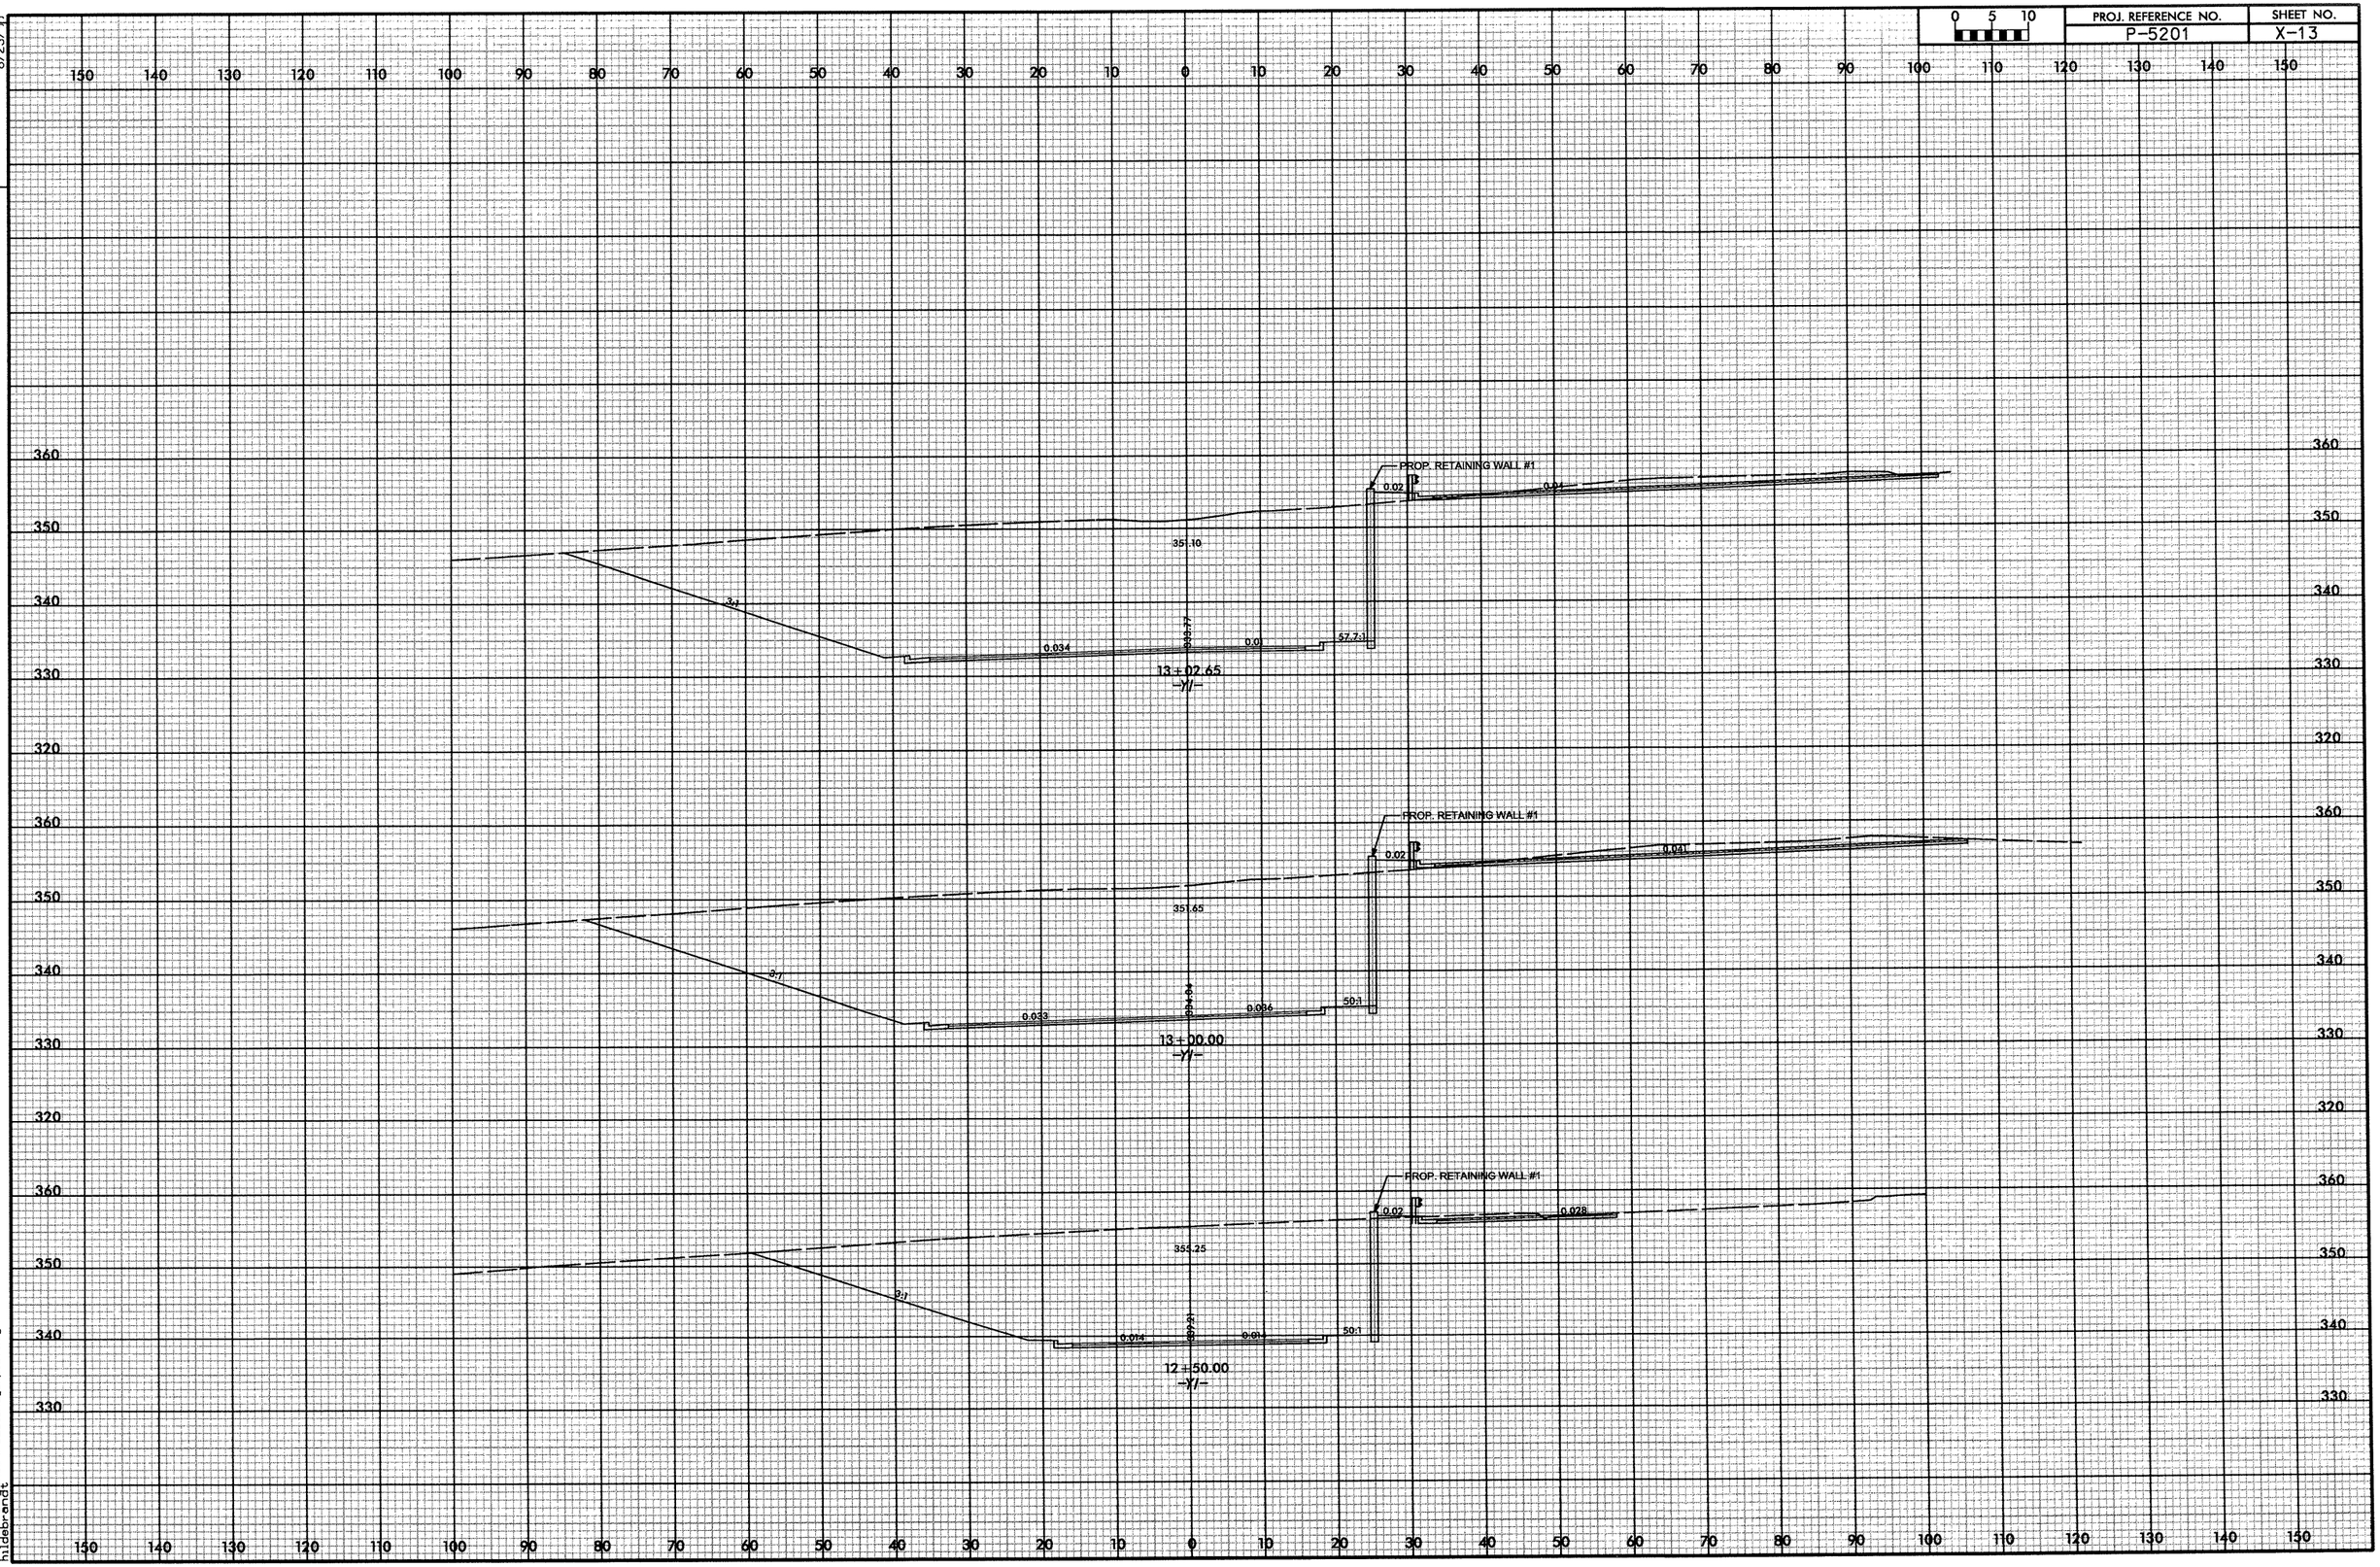

9:22:58 AM
R:\Roadway\Xsc\P5201_Rdy_xp1_Y1.dgn
hildebrandt

0422DEL_P19

8/23/99

DGN

0 5 10	PROJ. REFERENCE NO.	SHEET NO.
	P-5201	X-14

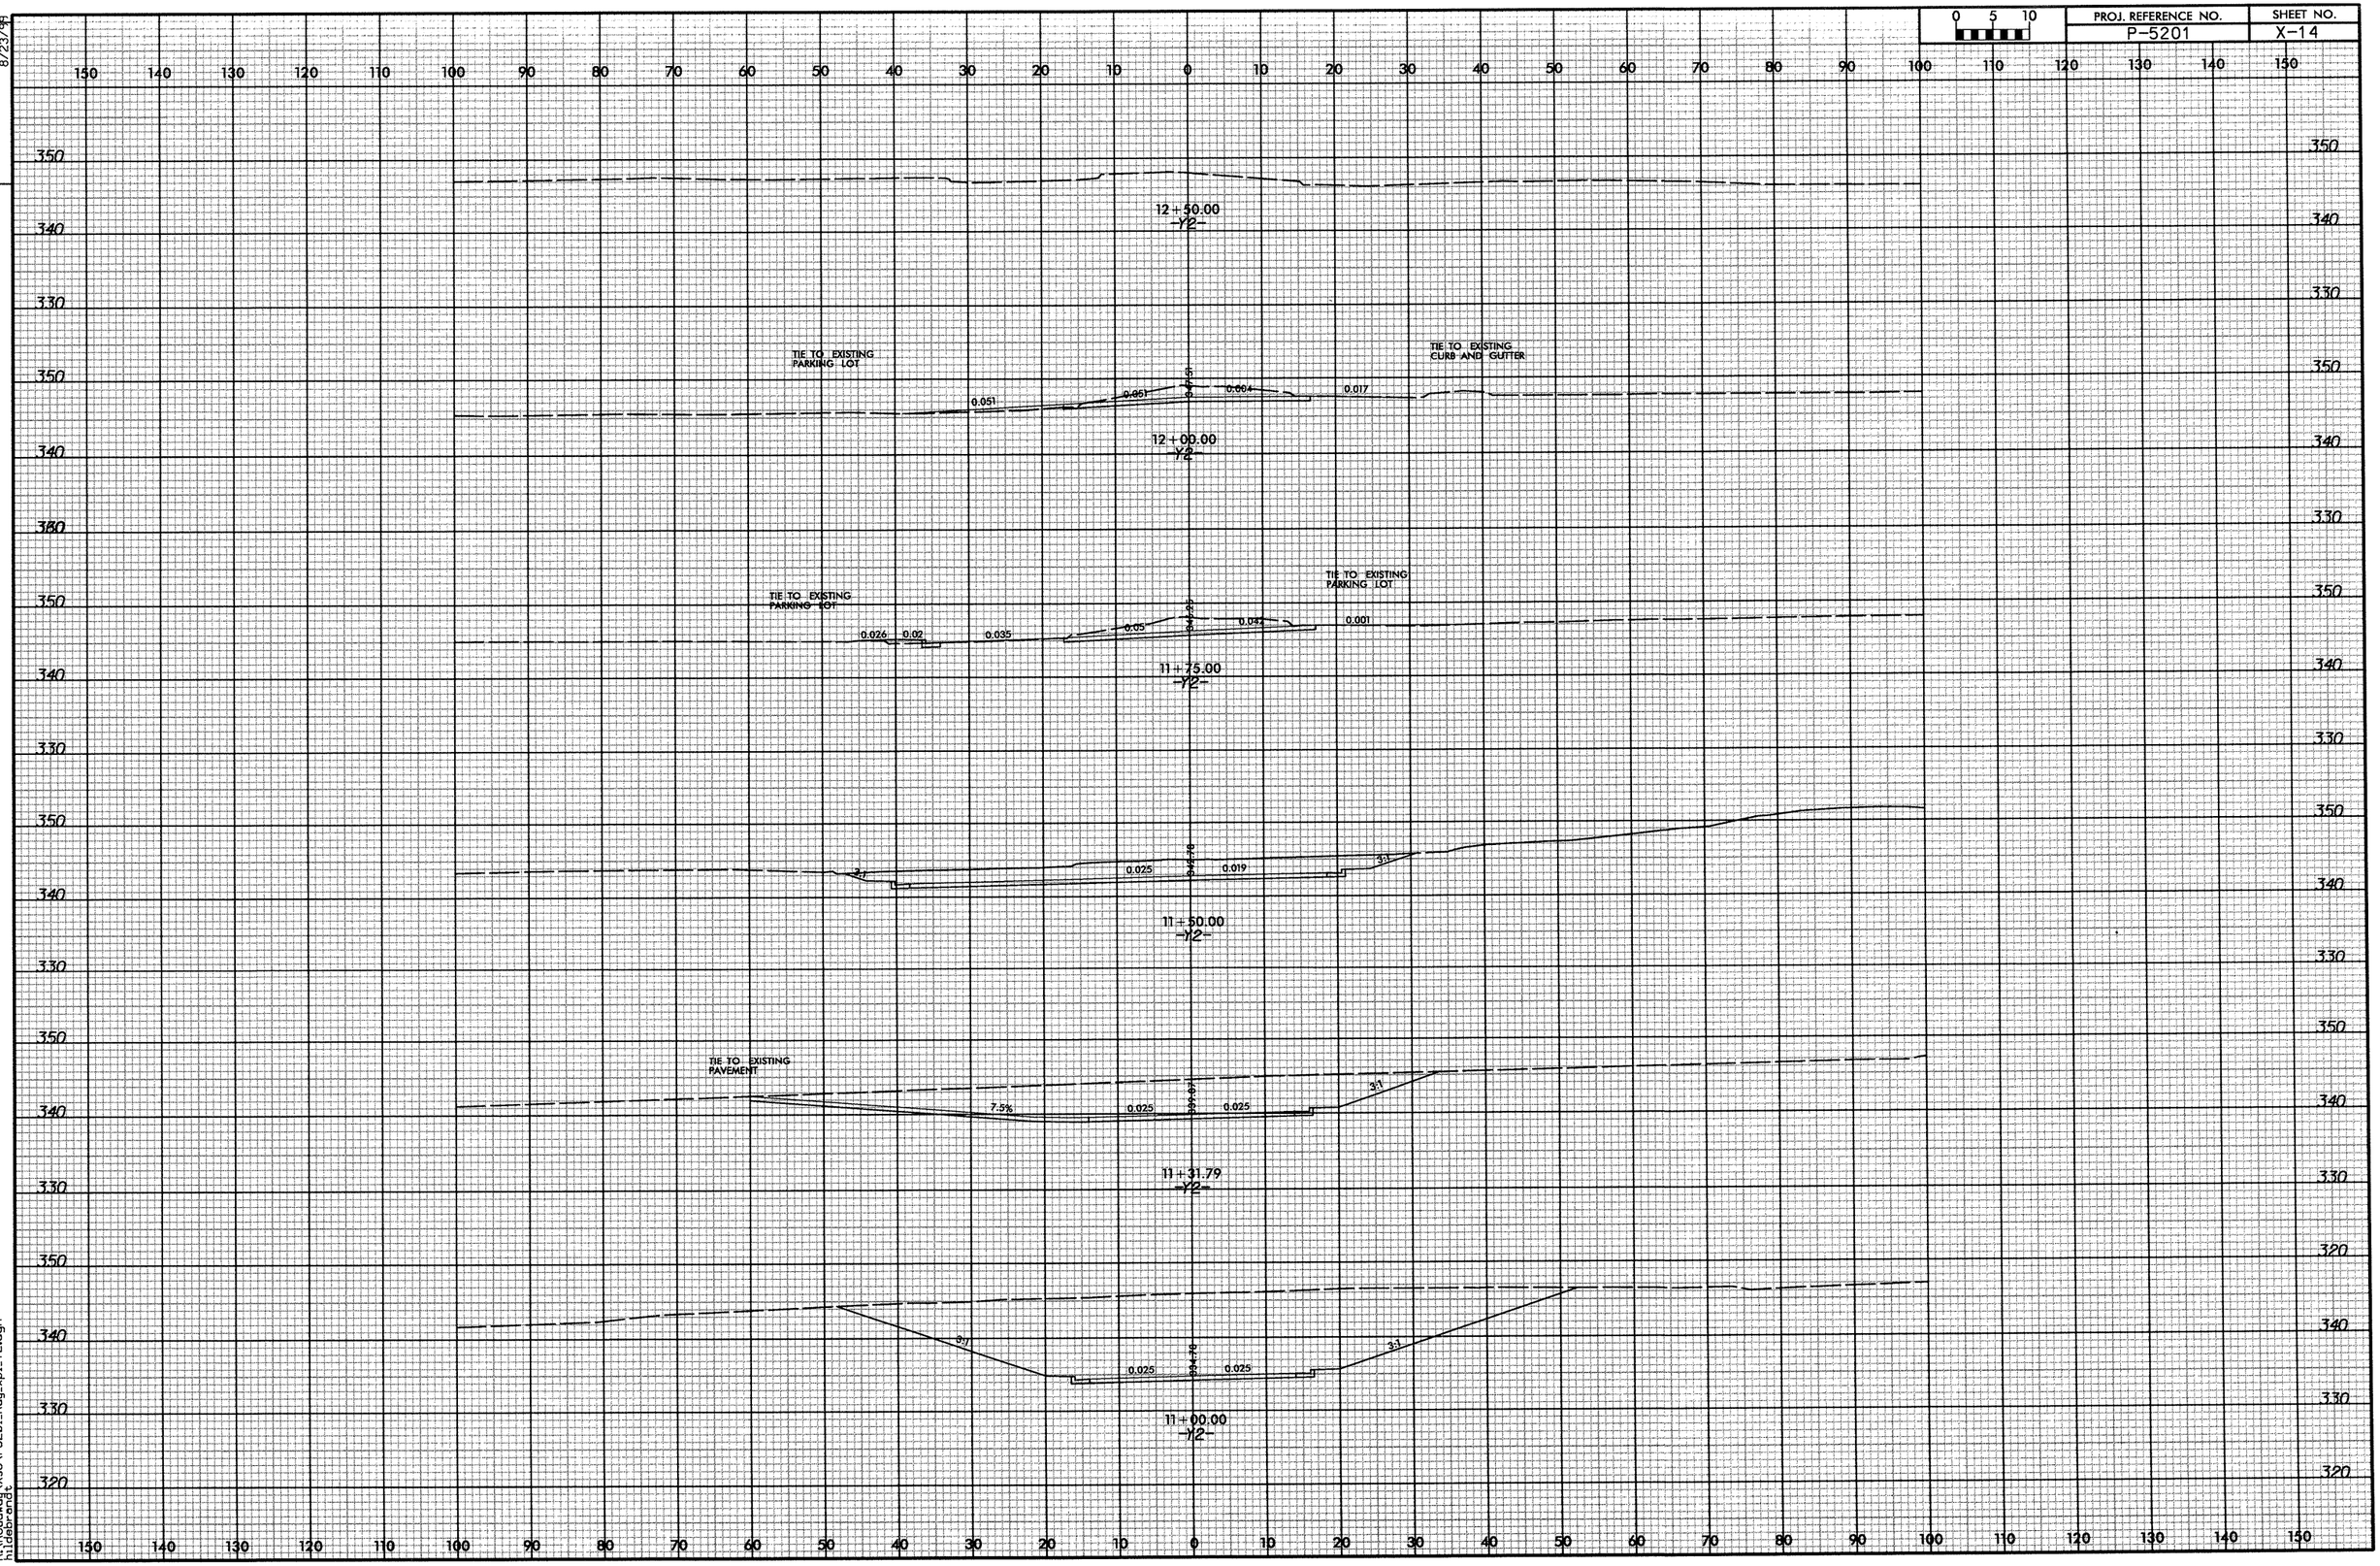

9:22:58 AM
R:\Roadway\Xsc\P5201_Rdy_xpl_Y2.dgn
hildebrandt

DGN 0422DEL_P19 8/23/99

0 5 10	PROJ. REFERENCE NO.	SHEET NO.
	P-5201	X-15

MATCH EXISTING SUPER

11+50.00
-DRI-

IN INTERSECTION

MATCH EXIST.

0.01 0.01

3:1

11+00.00
-DRI-

3:1

0.032 0.032

3:1

10+50.00
-DRI-

3:1

0.065 0.065

3:1

10+25.00
-DRI-

IN INTERSECTION

0.088

10+00.00
-DRI-

9:22:59 AM
N:\Projects\Xso\P5201_Rdy_xp1_DRI.dgn
hildebrandt

0422DEL_P19
8/23/99
DGN

0 5 10	PROJ. REFERENCE NO.	SHEET NO.
	P-5201	X-16

SEE -L- CROSS SECTIONS FOR EARTHWORK

316.93
0.08
317.78
0.031
11+50.24
-XOVER-
317.47
18+50.00
-L-

313.40
0.02
313.18
10+99.13
-XOVER-
18+00.00
-L-

EXIST
0.007
309.45
10+49.42
-XOVER-
17+50.00
-L-

EXIST
0.002
306.40
10+00.12
-XOVER-
17+00.00
-L-

9:23:01 AM
R:\Roadway\Xss\VP5201_Rdy_xpl_L_XOVER.dgn
hildebrandt

0422DEL_P19
8/23/99
DGN

0 5 10	PROJ. REFERENCE NO.	SHEET NO.
	P-5201	X-17

SEE –L– CROSS SECTIONS FOR EARTHWORK

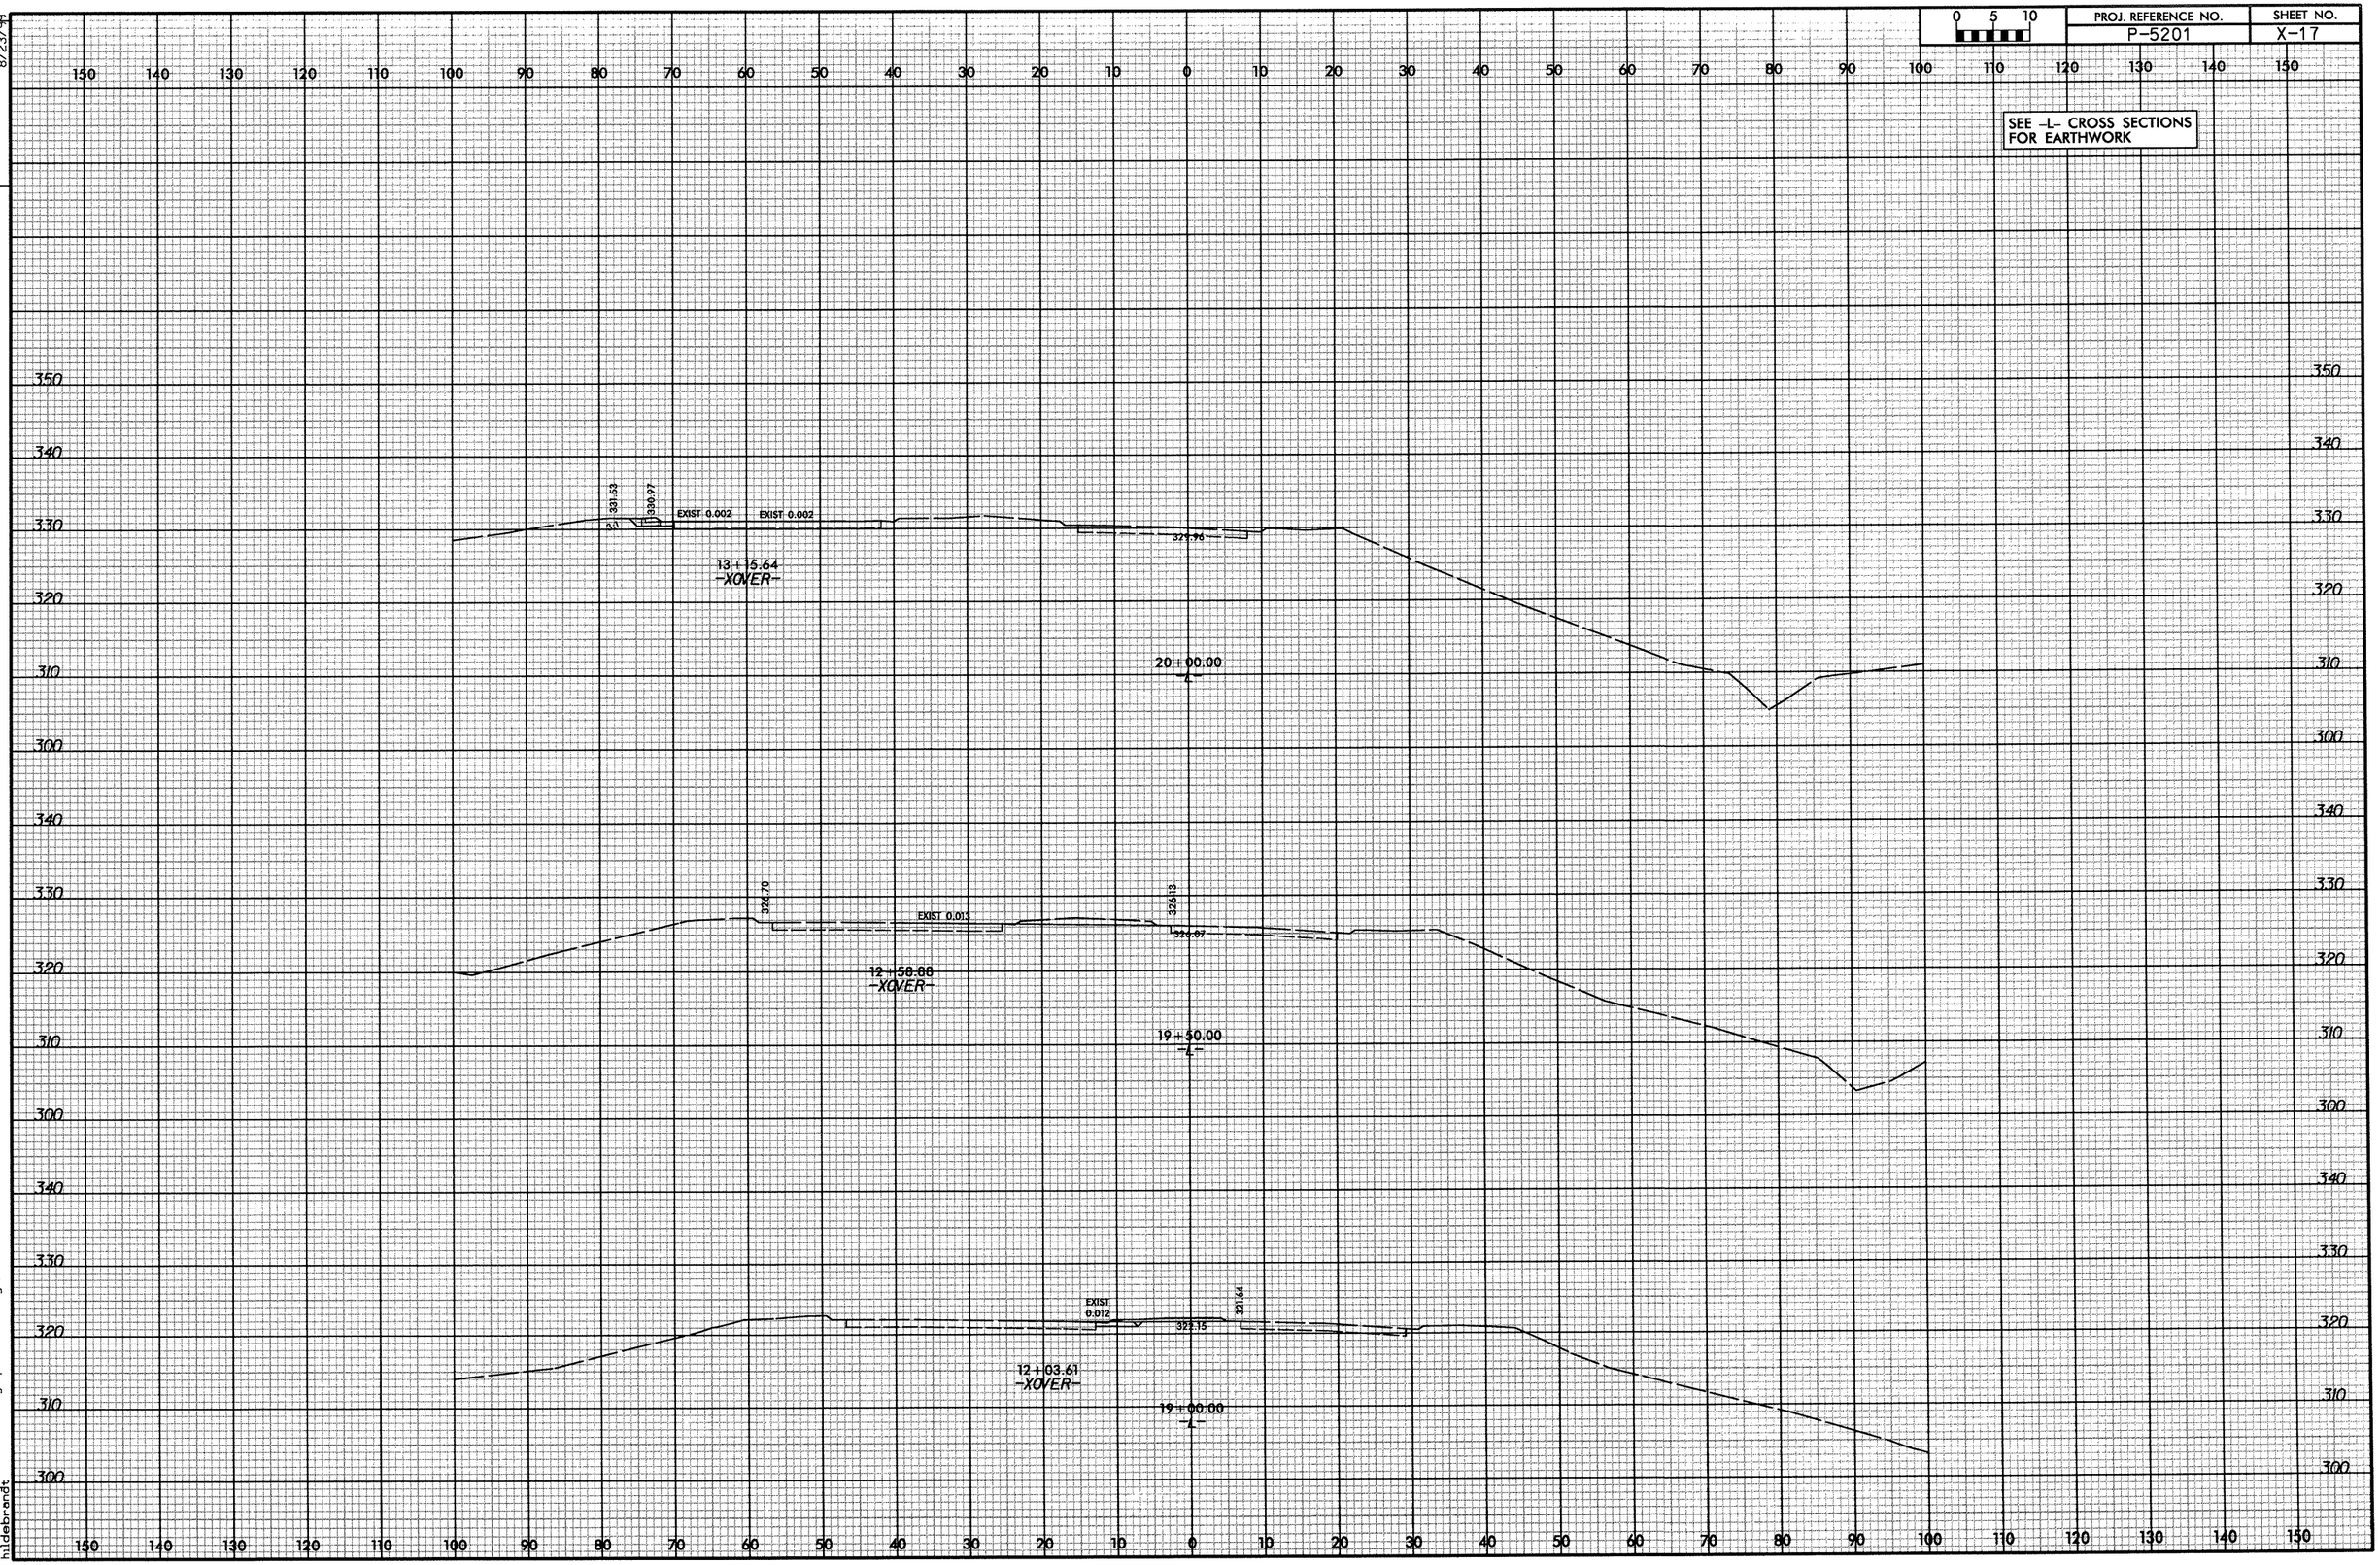

9:23:02 AM
R:\Projects\Xsec\P5201_Rdy_xp1_L_XOVER.dgn
hilderbrand

DGN 0422DEL_P19 8/23/99

0 5 10	PROJ. REFERENCE NO.	SHEET NO.
	P-5201	X-18

14+78.58
-XOVER-

338.74
4:1
0.08
340.17
EXIST 0.034
EXIST 0.034
339.71

21+50.00
-℄-

14+26.09
-XOVER-

338.93
338.92
EXIST 0.01
EXIST 0.01
331.95

21+00.00
-℄-

SEE -L- CROSS SECTIONS FOR EARTHWORK

13+77.06
-XOVER-

335.35
334.96
8:1
EXIST 0.002
EXIST 0.002
333.56

20+50.00
-℄-

SEE -L- CROSS SECTIONS FOR EARTHWORK

9:23:03 AM
R:\Roadway\Xsec\P5201.Rdy->xp1...XOVER.dgn
hildebrandt

0422DEL_P19
8/23/99
DGN

0 5 10	PROJ. REFERENCE NO.	SHEET NO.
	P-5201	X-19

16+30.69
-XOVER-

15+80.56
-XOVER-

15+29.98
-XOVER-

23+00.00
-℄-

22+50.00
-℄-

22+00.00
-℄-

9:23:03 AM
R:\Scanned\Xs\P5201_Rdy_xp1_L_XOVER.dgn
hildebrandt

0422DEL_P19
8/23/99
DGN

0 5 10	PROJ. REFERENCE NO.	SHEET NO.
	P-5201	X-20

150 140 130 120 110 100 90 80 70 60 50 40 30 20 10 0 10 20 30 40 50 60 70 80 90 100 110 120 130 140 150

370 360 350 340 330 320 310

343.64
EXIST 0.003
0.08
4:1
3:1
17+81.72
-XOVER-
341.31
344.22
24+50.00
-℄-

360 350 340 330 320 310

EXIST 0.019
0.08
4:1
3:1
339.45
17+30.94
-XOVER-
24+00.00
-℄-

360 350 340 330 320 310

340.40
EXIST 0.02
4:1
3:1
318.86
16+80.71
-XOVER-
23+50.00
-℄-

150 140 130 120 110 100 90 80 70 60 50 40 30 20 10 0 10 20 30 40 50 60 70 80 90 100 110 120 130 140 150

9:23:04 AM
R:\projects\xs\P5201_Rdy_xpl_L_XOVER.dgn
hildebrandt

0 5 10

PROJ. REFERENCE NO.	SHEET NO.
P-5201	X-21

SEE –L– CROSS SECTIONS FOR EARTHWORK

EXIST 0.035

19+41.51
–XOVER–

35.04

26+00.00
–L–

346.74
EXIST 0.013
0.08
4:1
3:1
348.87

18+86.52
–XOVER–

349.42

INTERSECTION
–Y1–

25+50.00
–L–

345.01
EXIST 0.014
0.08
4:1
3:1
342.43

18+33.43
–XOVER–

346.16

25+00.00
–L–

DGN 0422DEL_P19 8/23/99

0 5 10	PROJ. REFERENCE NO.	SHEET NO.
	P-5201	X-22

SEE -L- CROSS SECTIONS FOR EARTHWORK

353.49

354.88

EXIST 0.029

21+05.96
-XOVER-

355.00
27+50.00
-L-

351.35

352.75

EXIST 0.03

355.40

20+53.24
-XOVER-

27+00.00
-L-

0.00%

EXIST 0.05

352.20

19+98.42
-XOVER-

26+50.00
-L-

9:23:05 AM
R:\Roadway\Xsc\P5201_Rdy_xpl_L_XOVER.dgn
hildebrandt

0422DEL_P19
8/23/99
DGN

0 5 10

PROJ. REFERENCE NO.	SHEET NO.
P-5201	X-23

SEE –L– CROSS SECTIONS FOR EARTHWORK

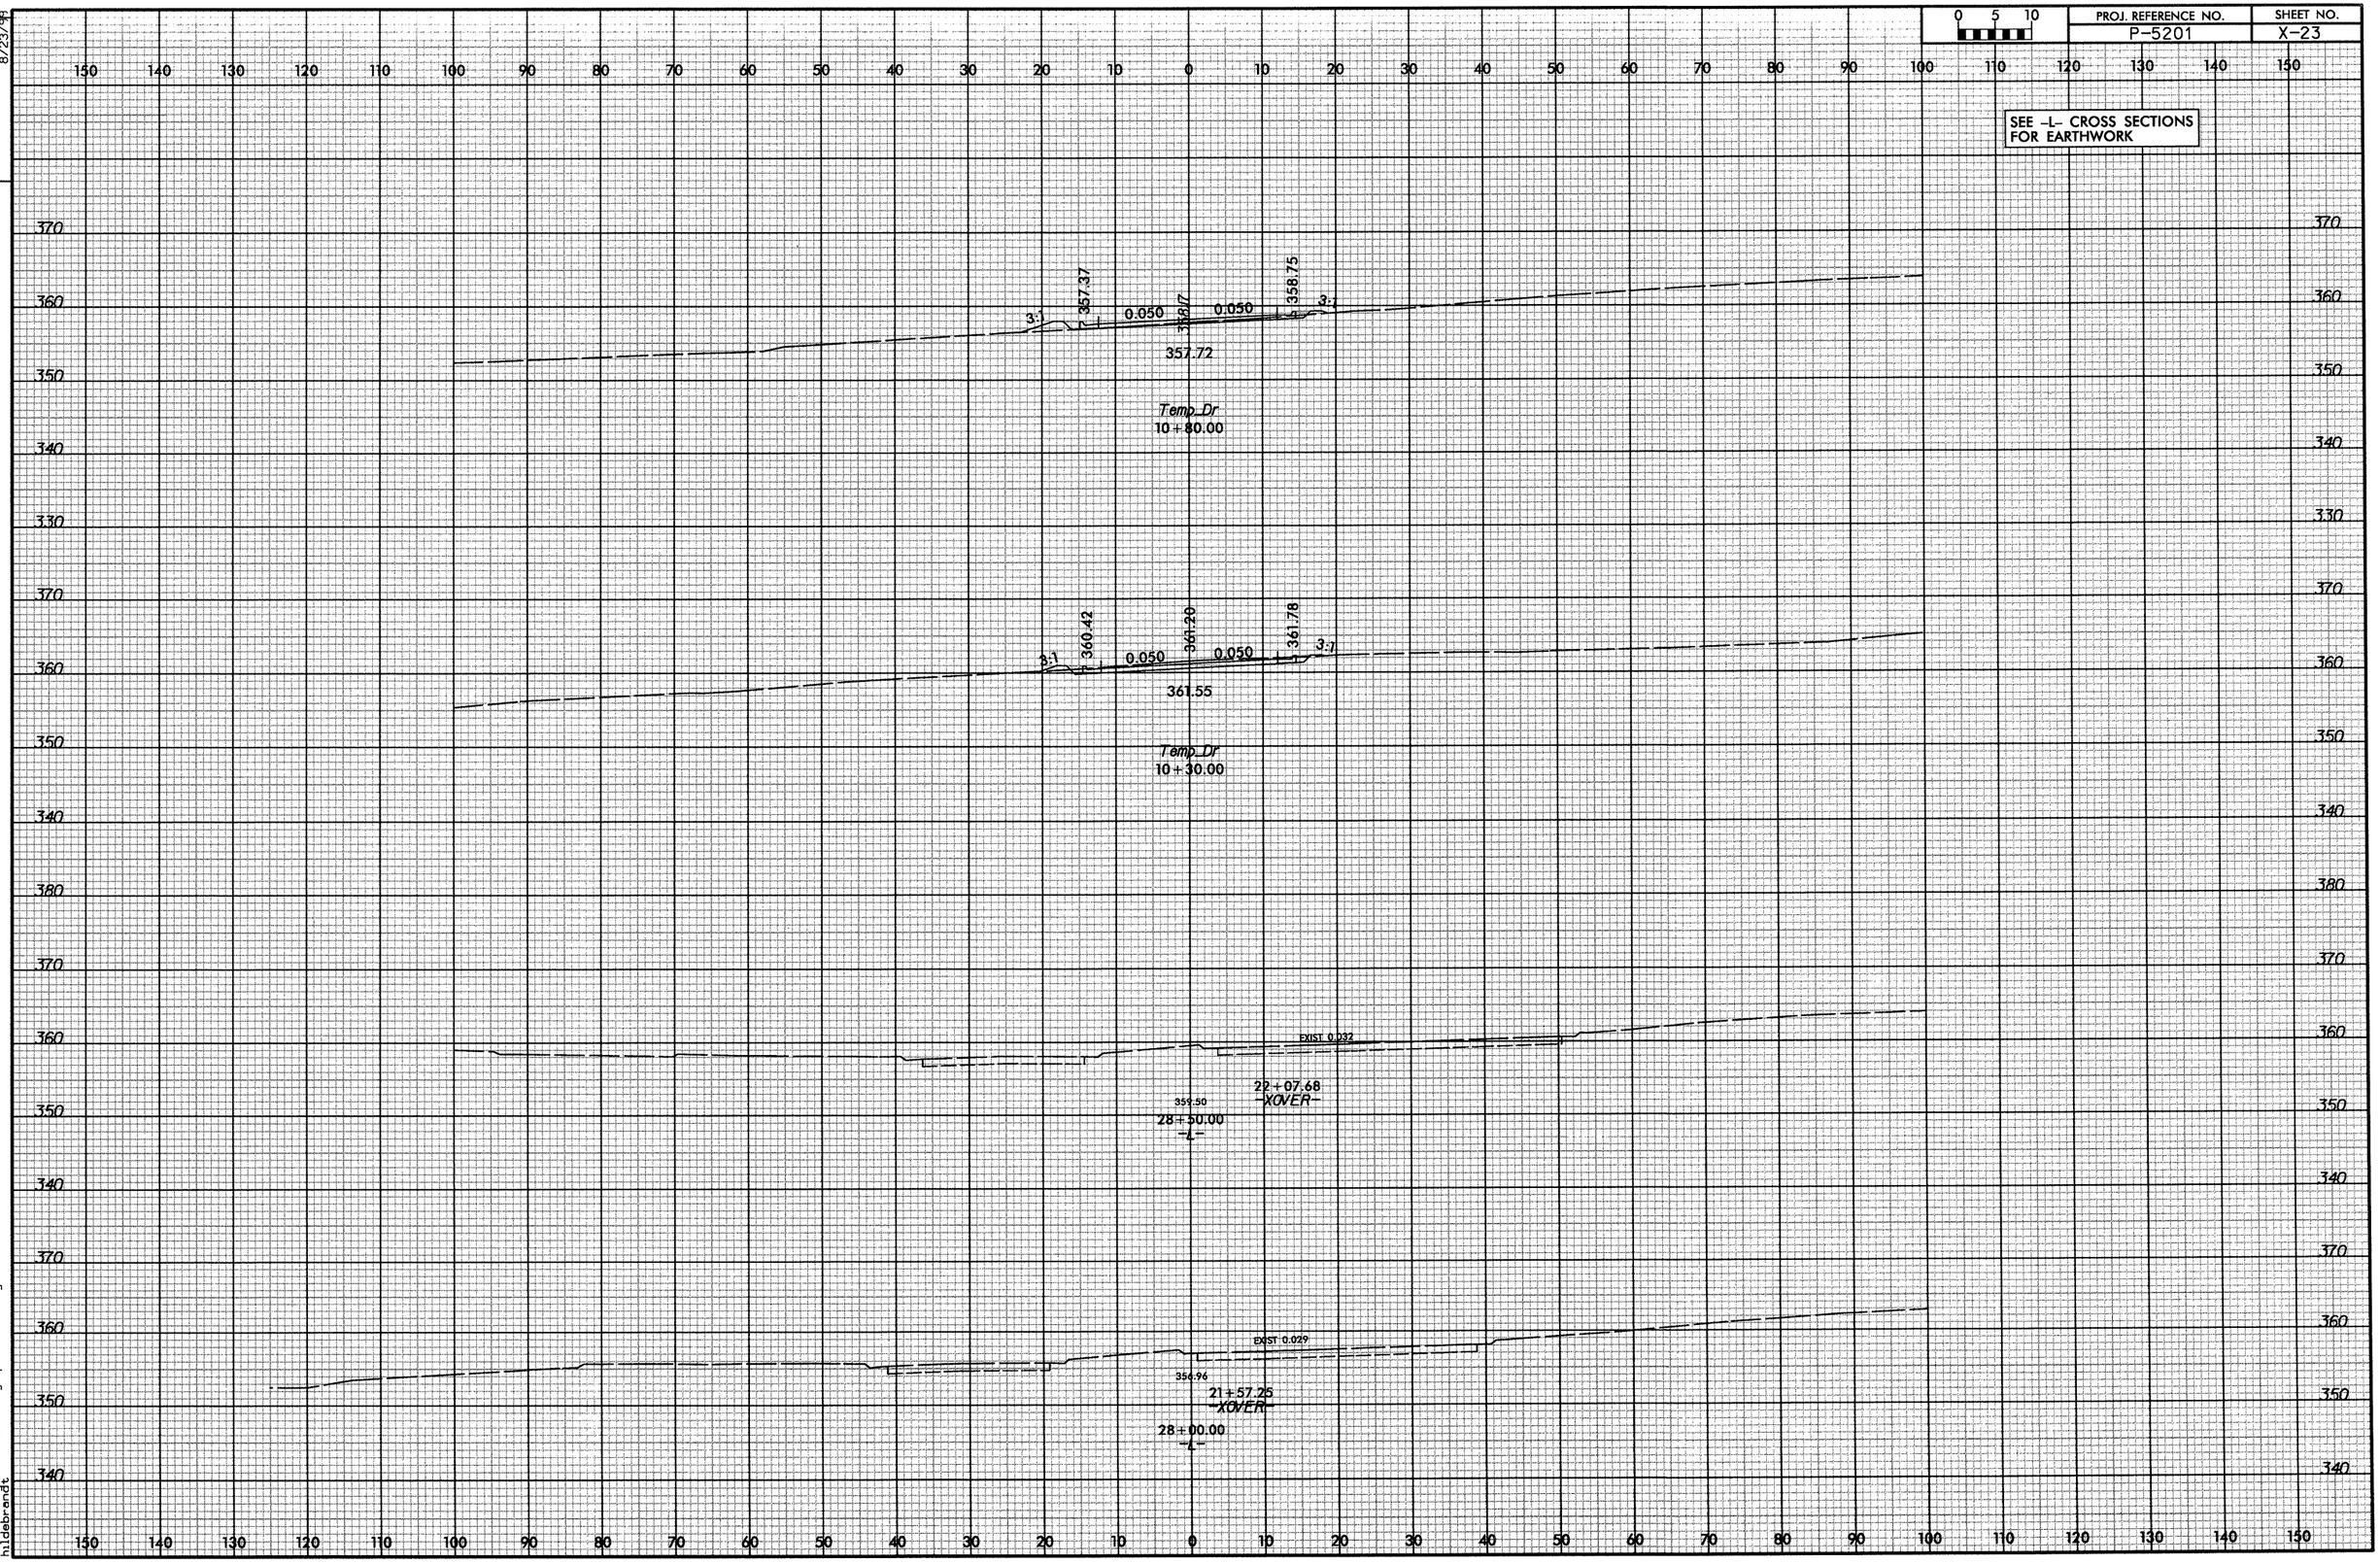

9:23:05 AM
R:\Roadway\Xsc\P5201_Rdy_xpl_L_XOVER.dgn
hildebrandt

DGN 0422DEL_P19 8/23/99

0 5 10	PROJ. REFERENCE NO.	SHEET NO.
	P-5201	X-24

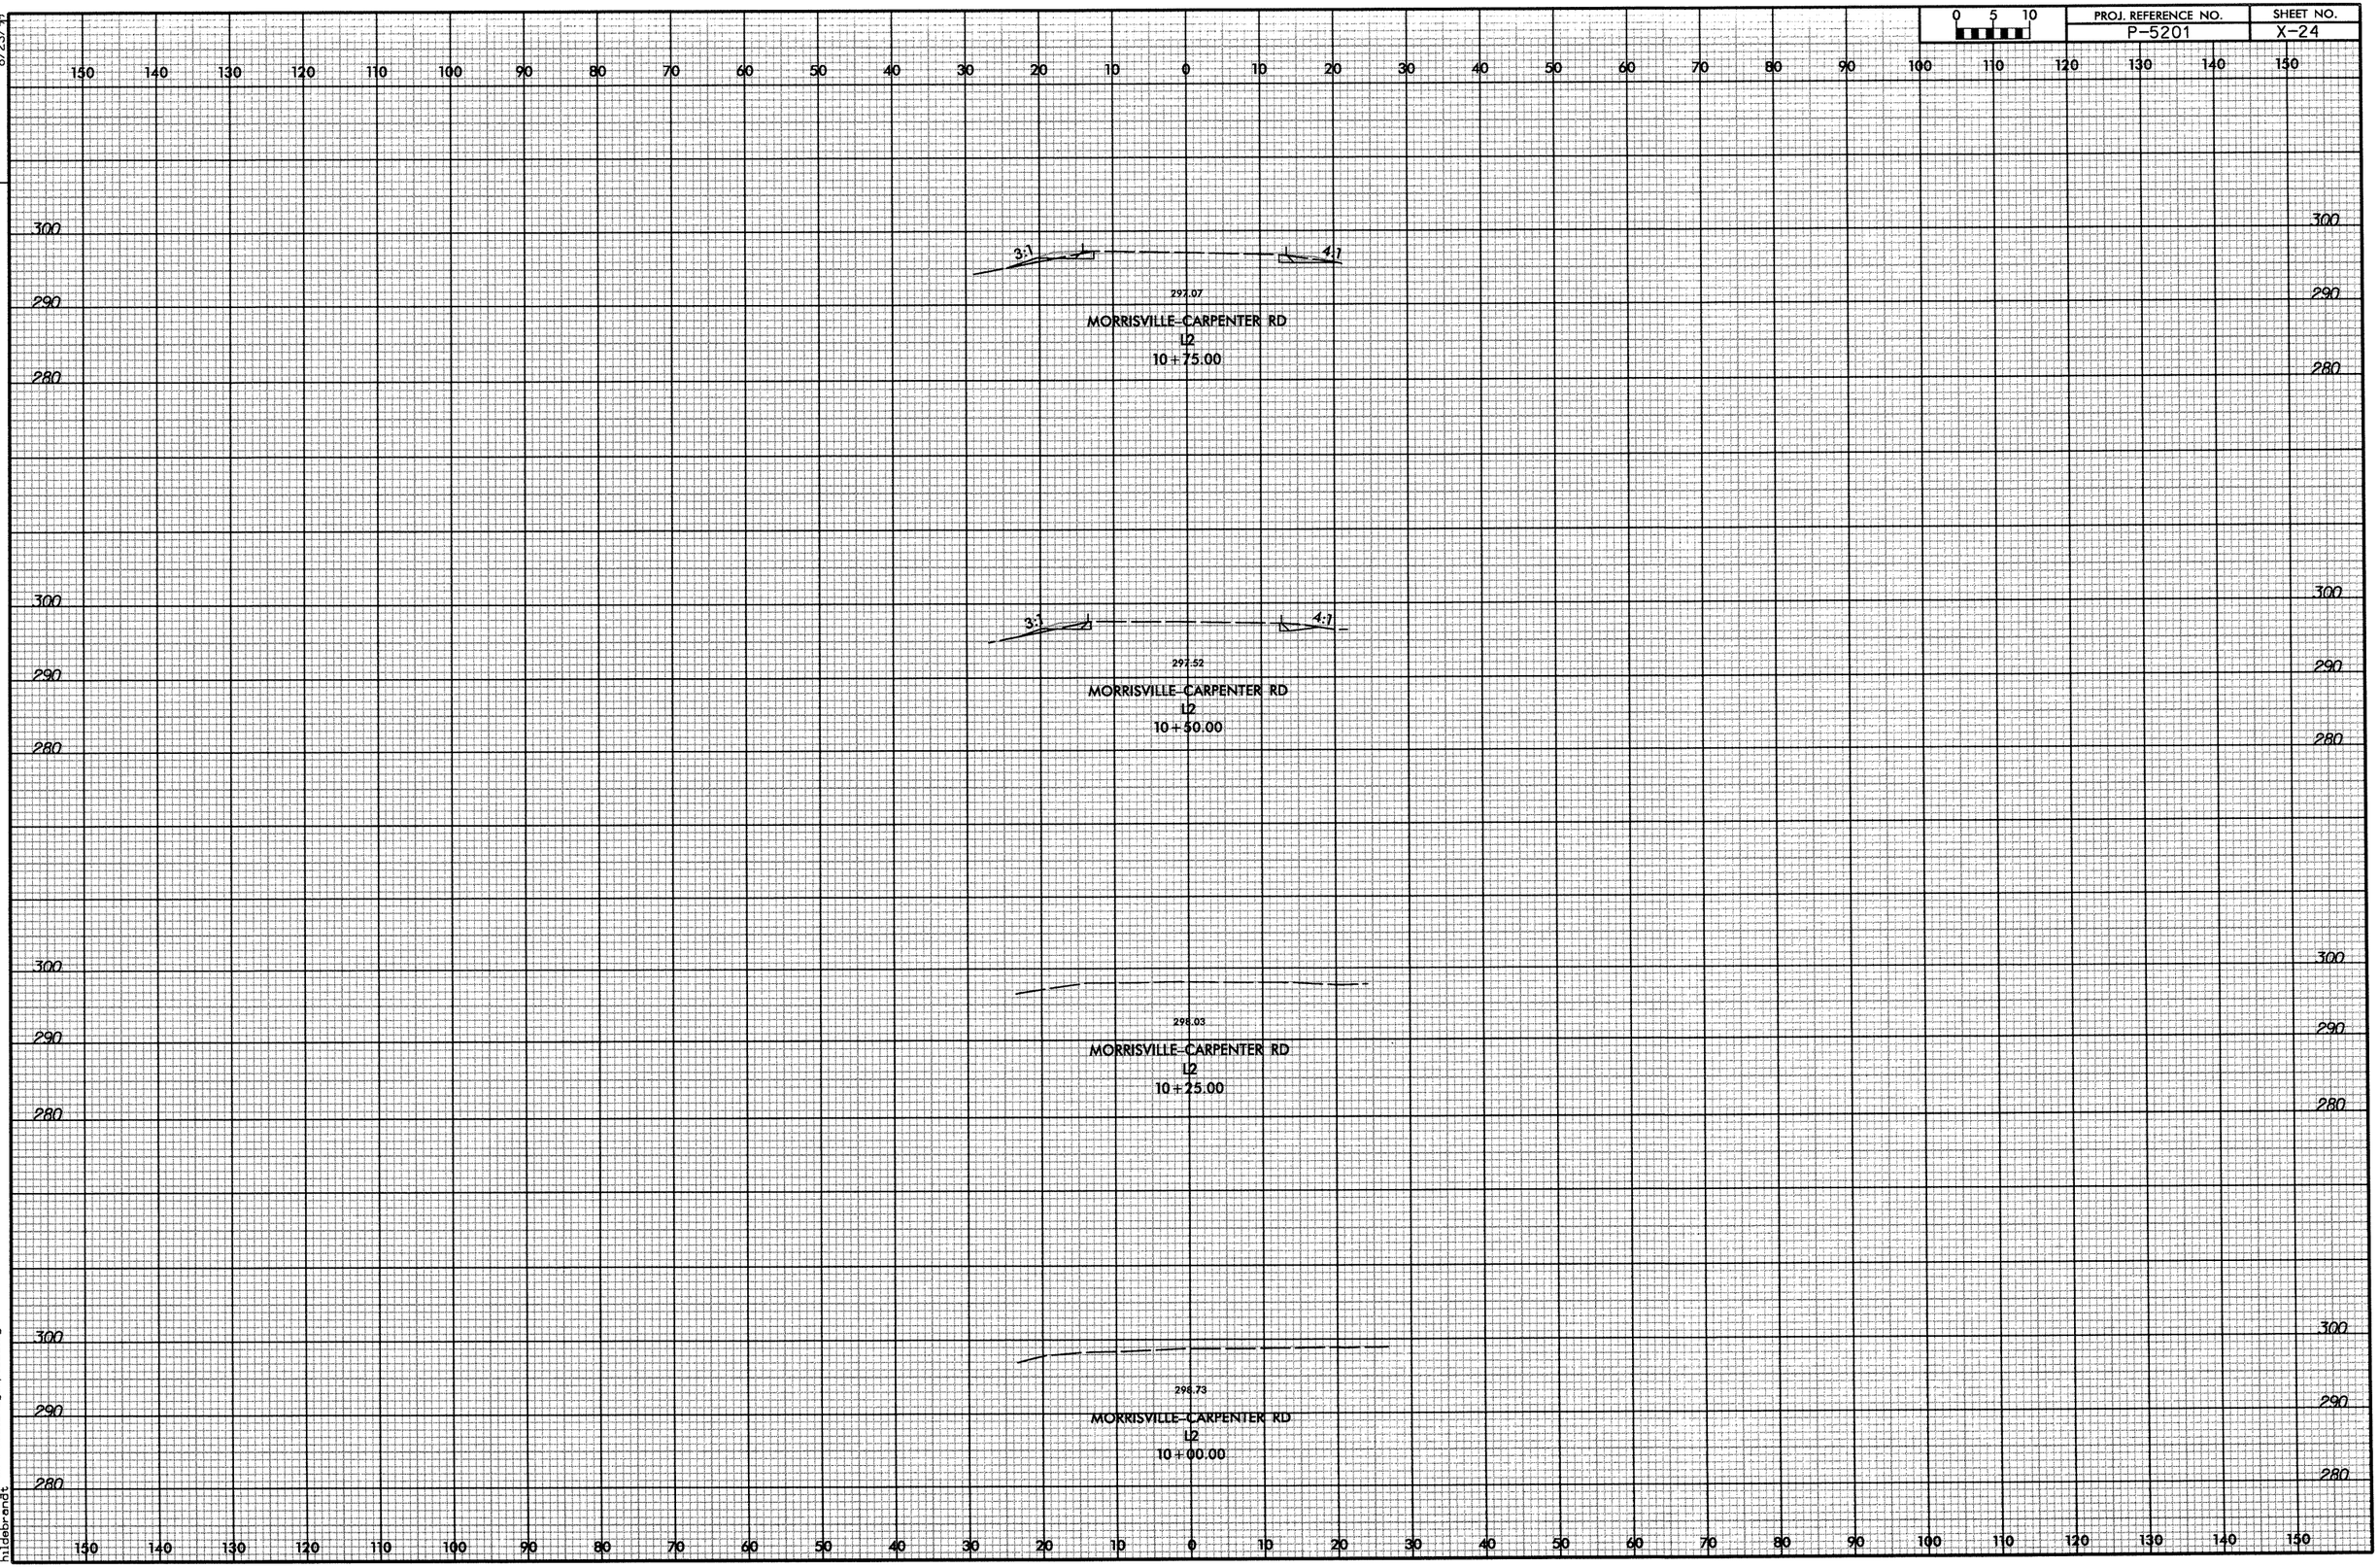

9:23:06 AM
R:\Roadway\Xsec\P5201_Rdy_xpl_L2.dgn
hildebrandt

0422DEL_P19
8/23/99
DGN

0 5 10	PROJ. REFERENCE NO.	SHEET NO.
	P-5201	X-25

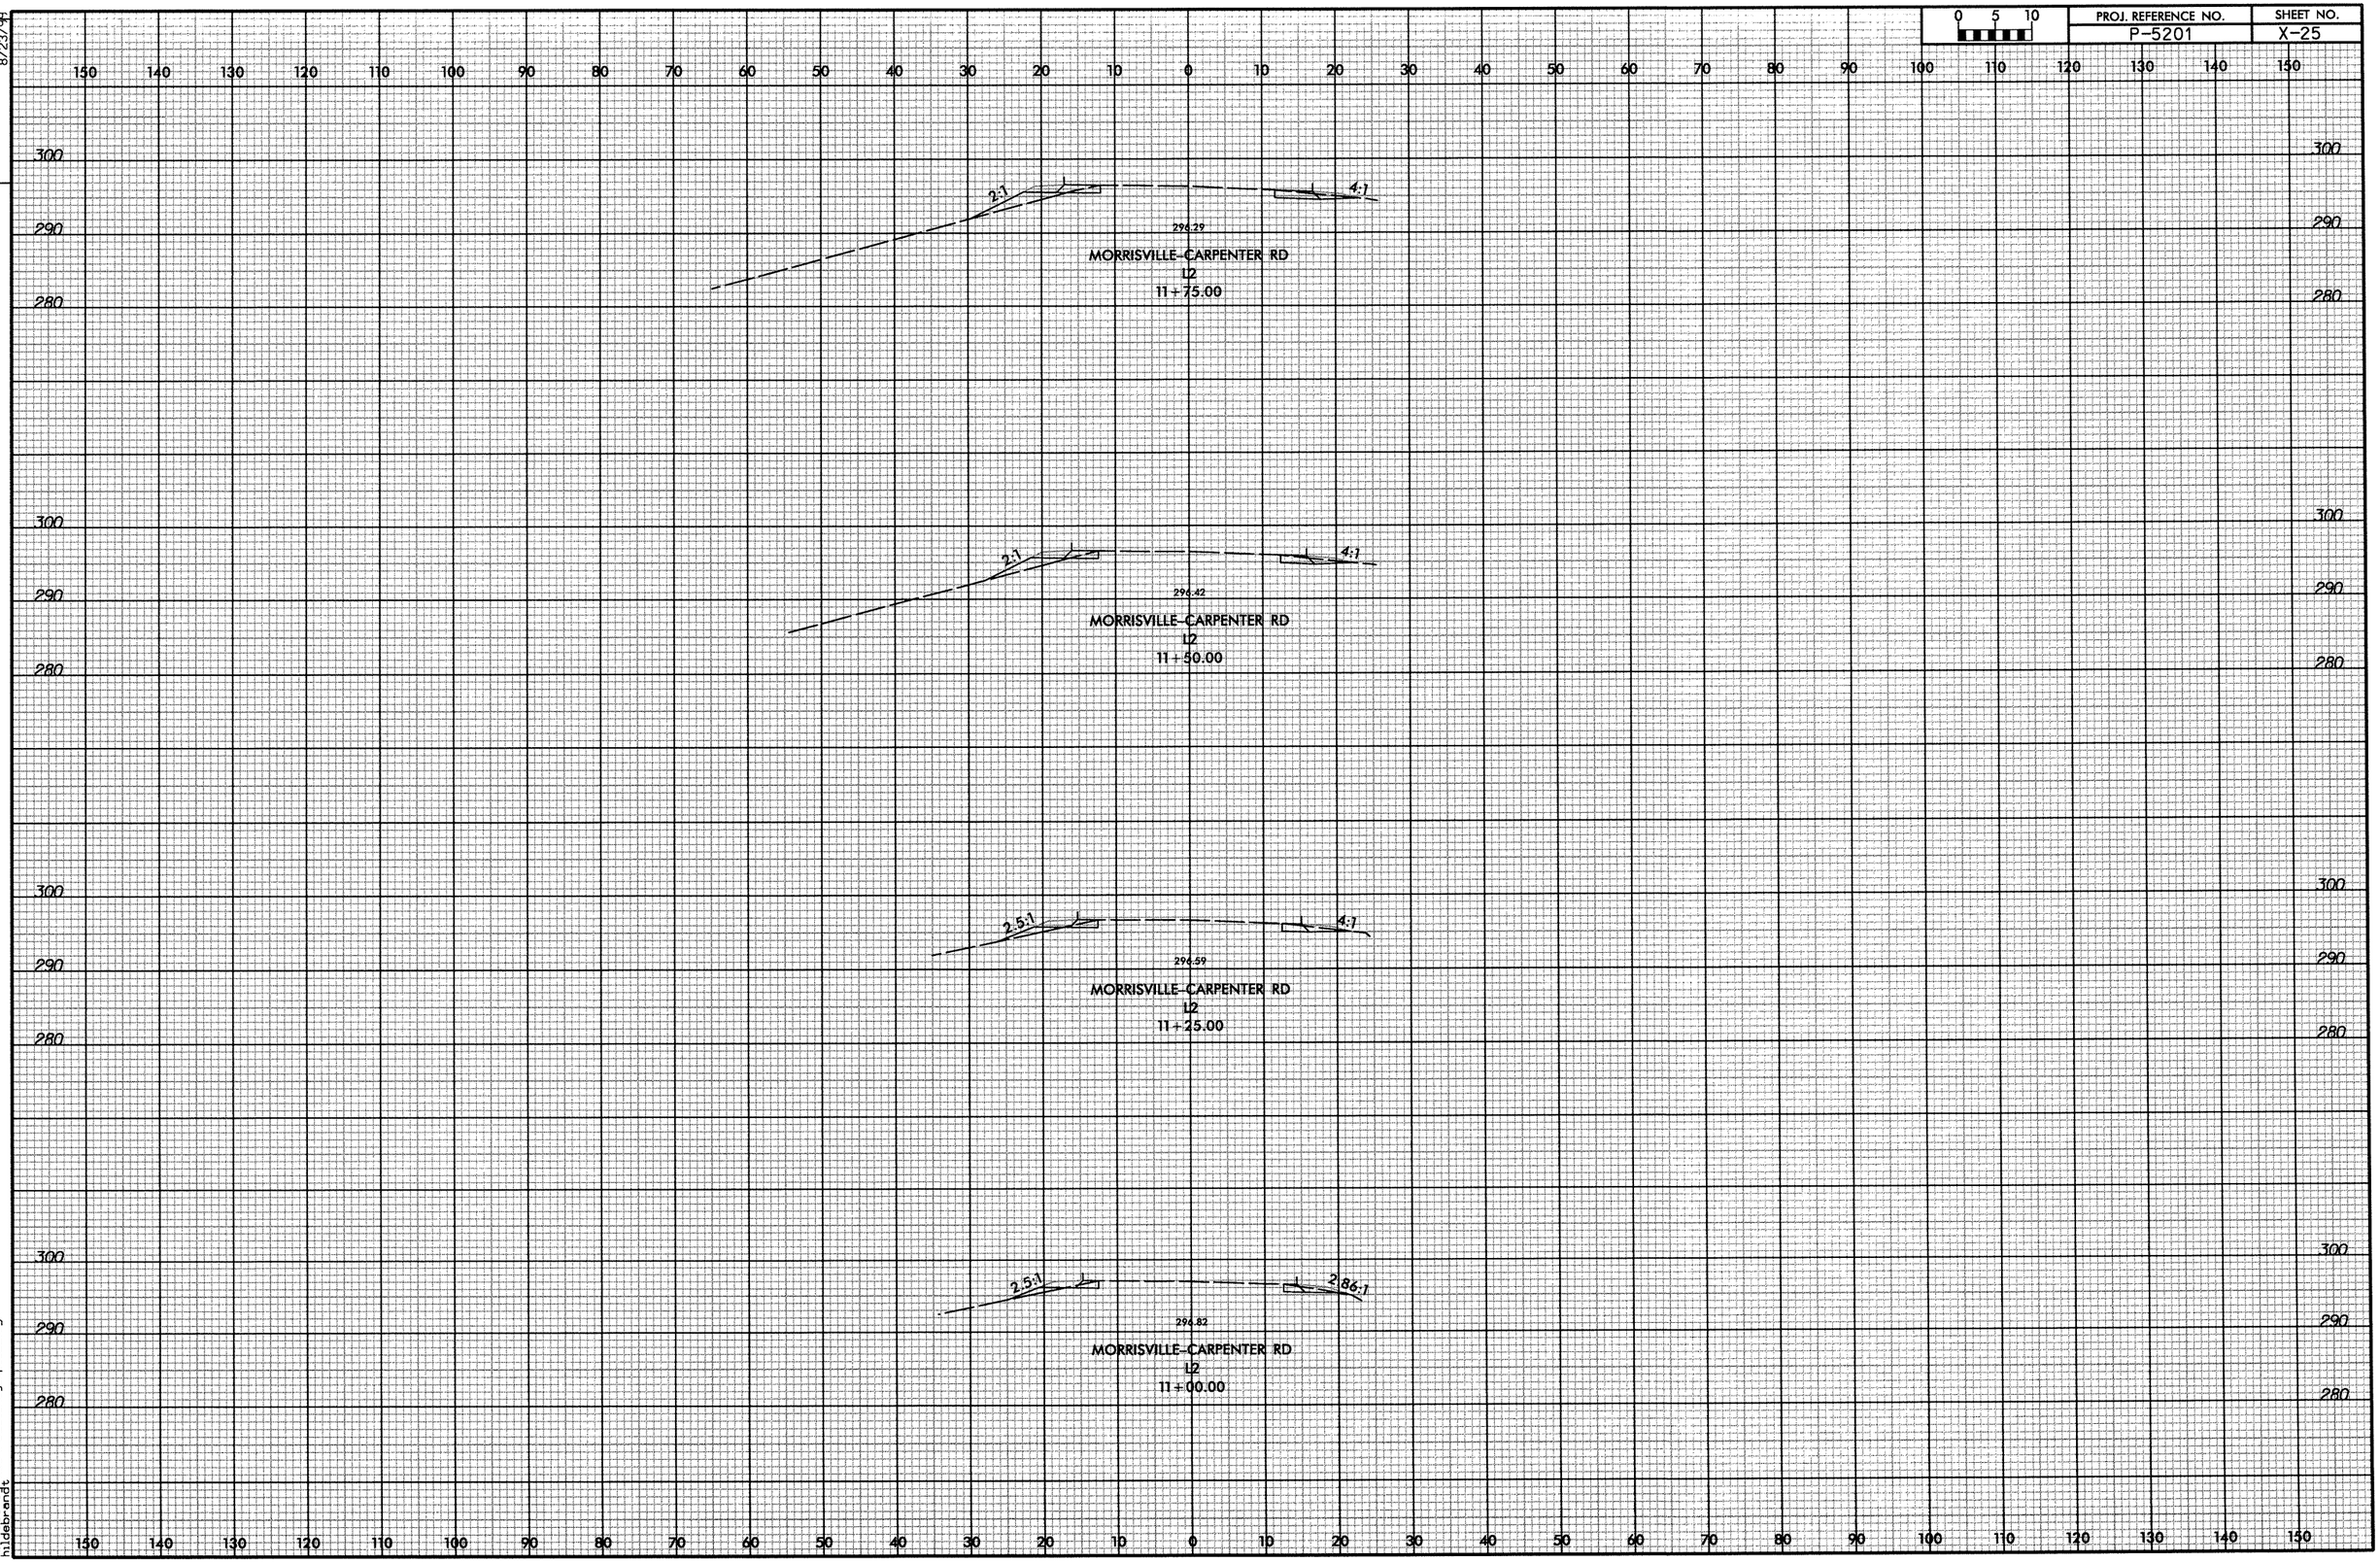

9:23:07 AM
R:\Roadway\Xsc\P5201_Rdy_xp1_L2.dgn
hildebrandt

0422DEL_P19
8/23/99
DGN

0 5 10	PROJ. REFERENCE NO.	SHEET NO.
	P-5201	X-26

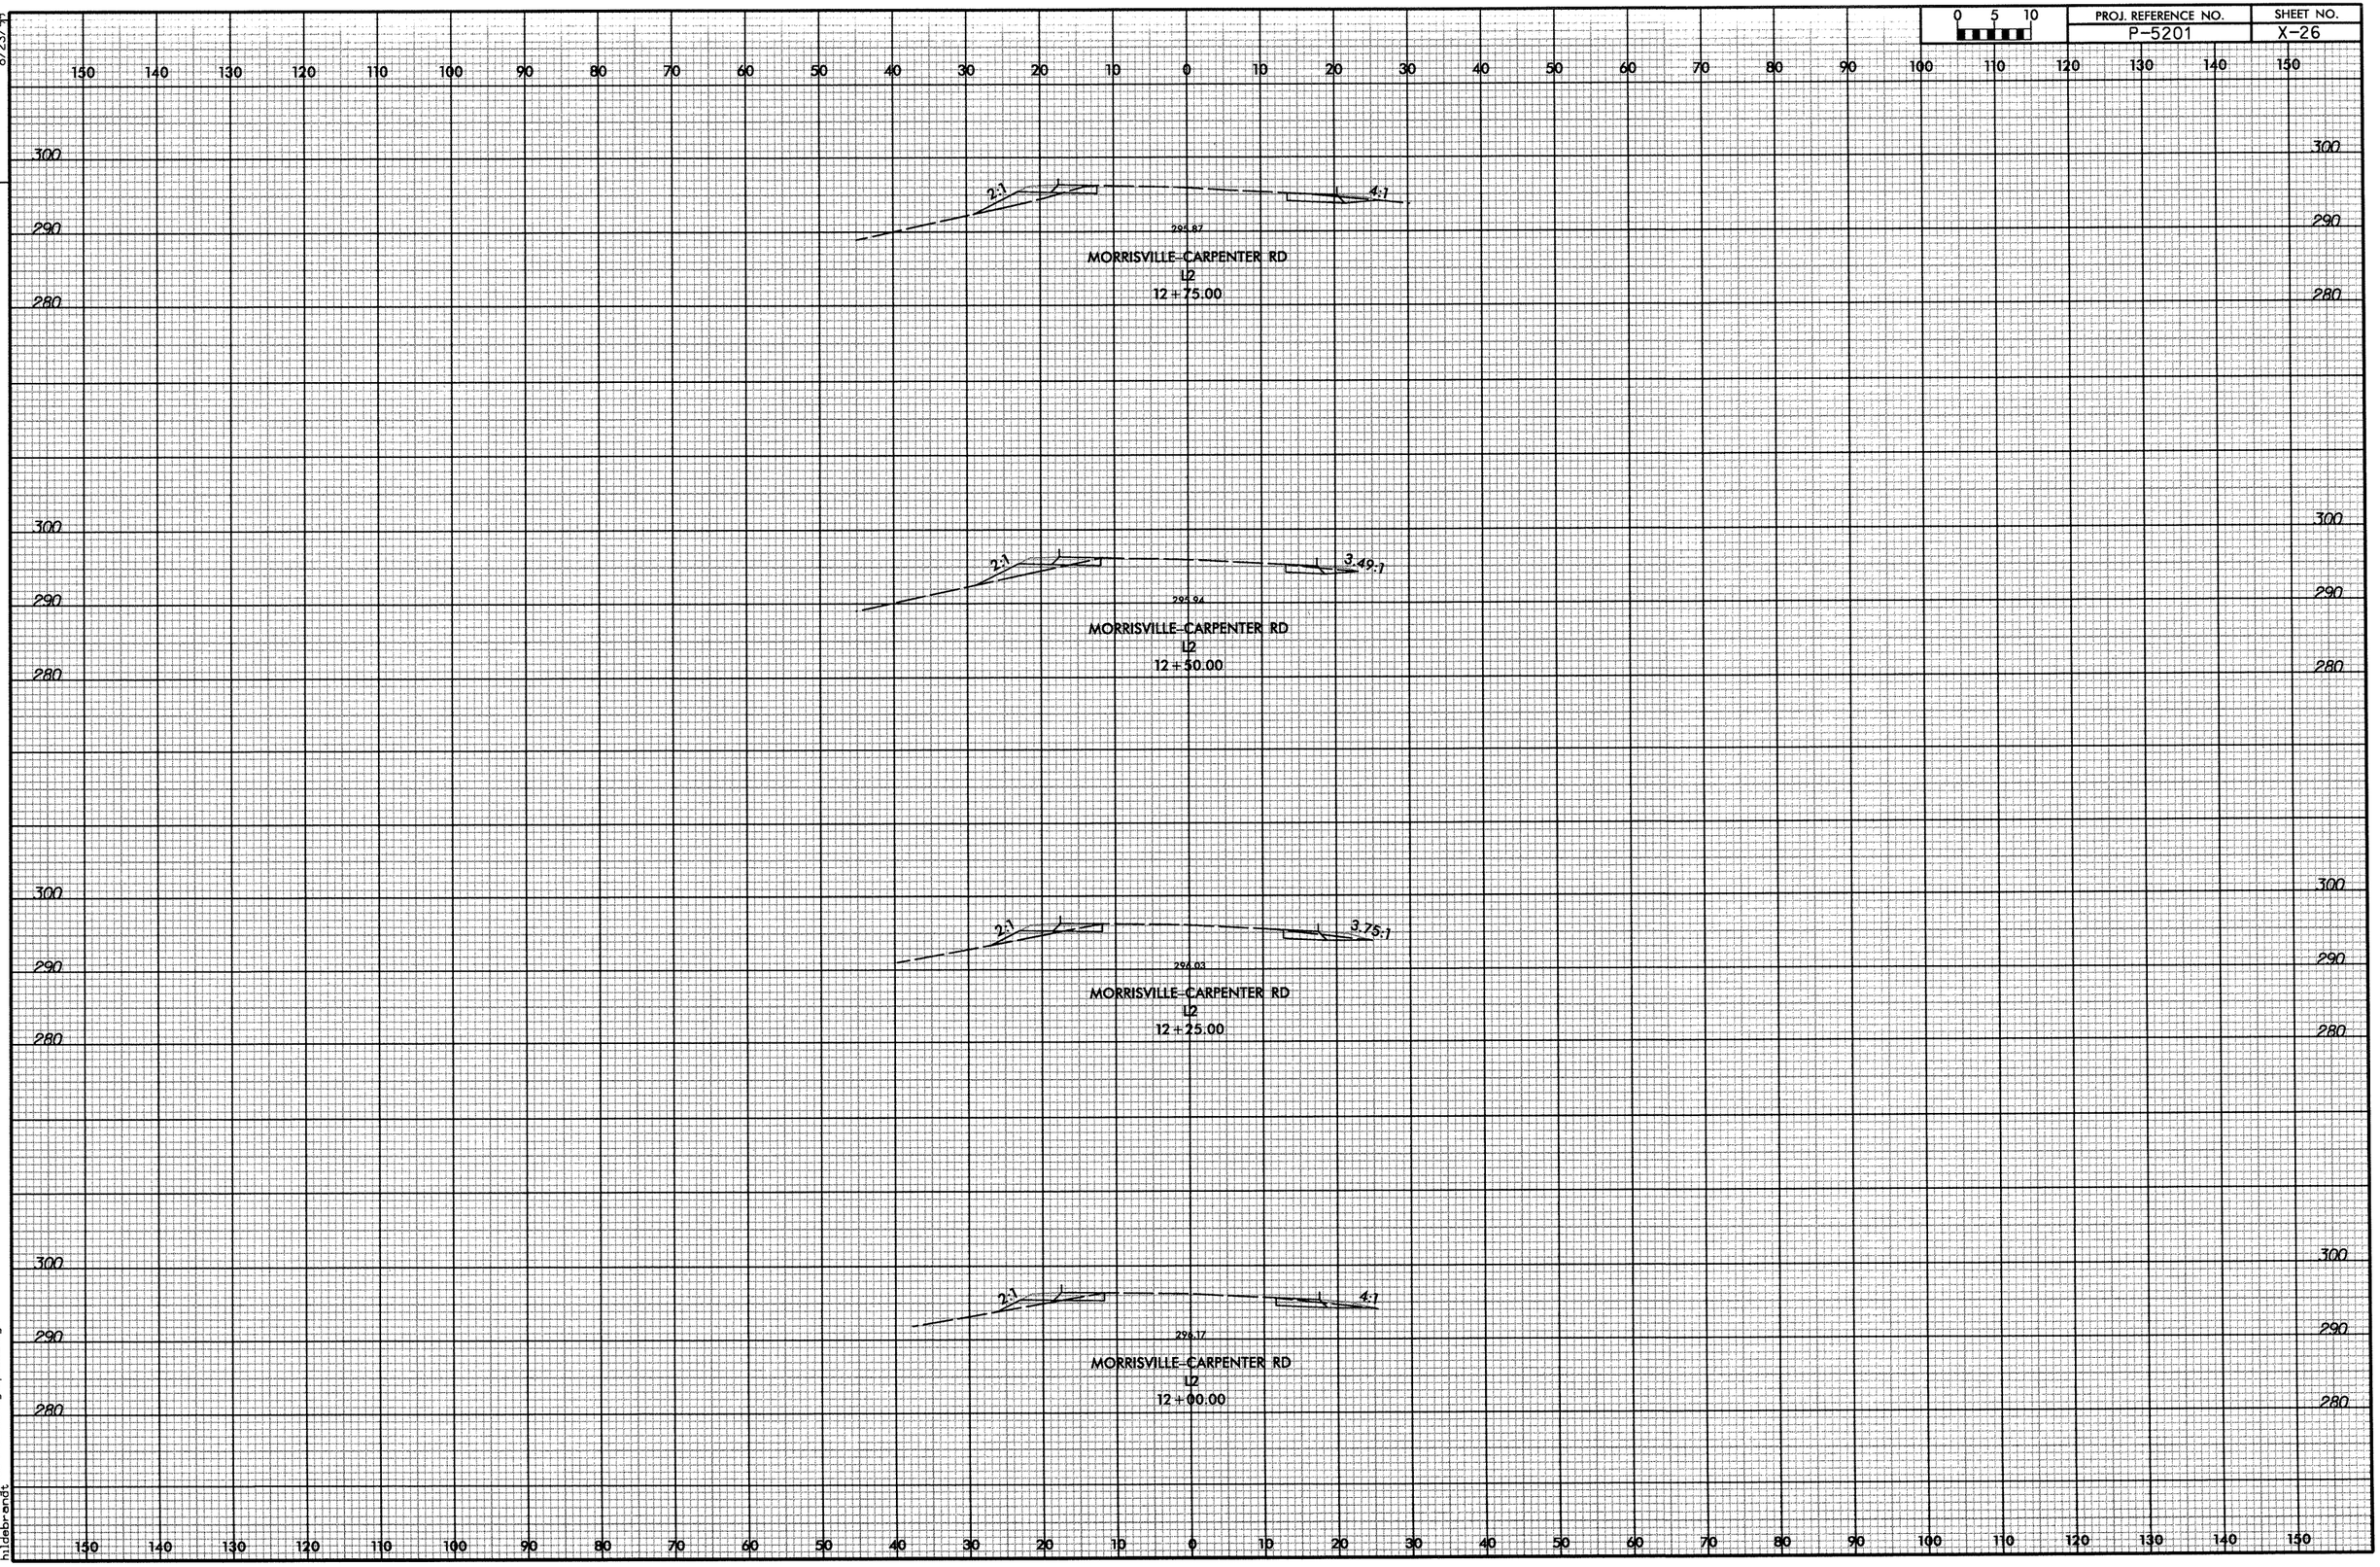

9:23:07 AM
R:\Roadway\Xso\P5201_Rdy_xpl_L2.dgn
hildebrandt

0422DEL_P19
8/23/99
DGN

0 5 10	PROJ. REFERENCE NO.	SHEET NO.
	P-5201	X-27

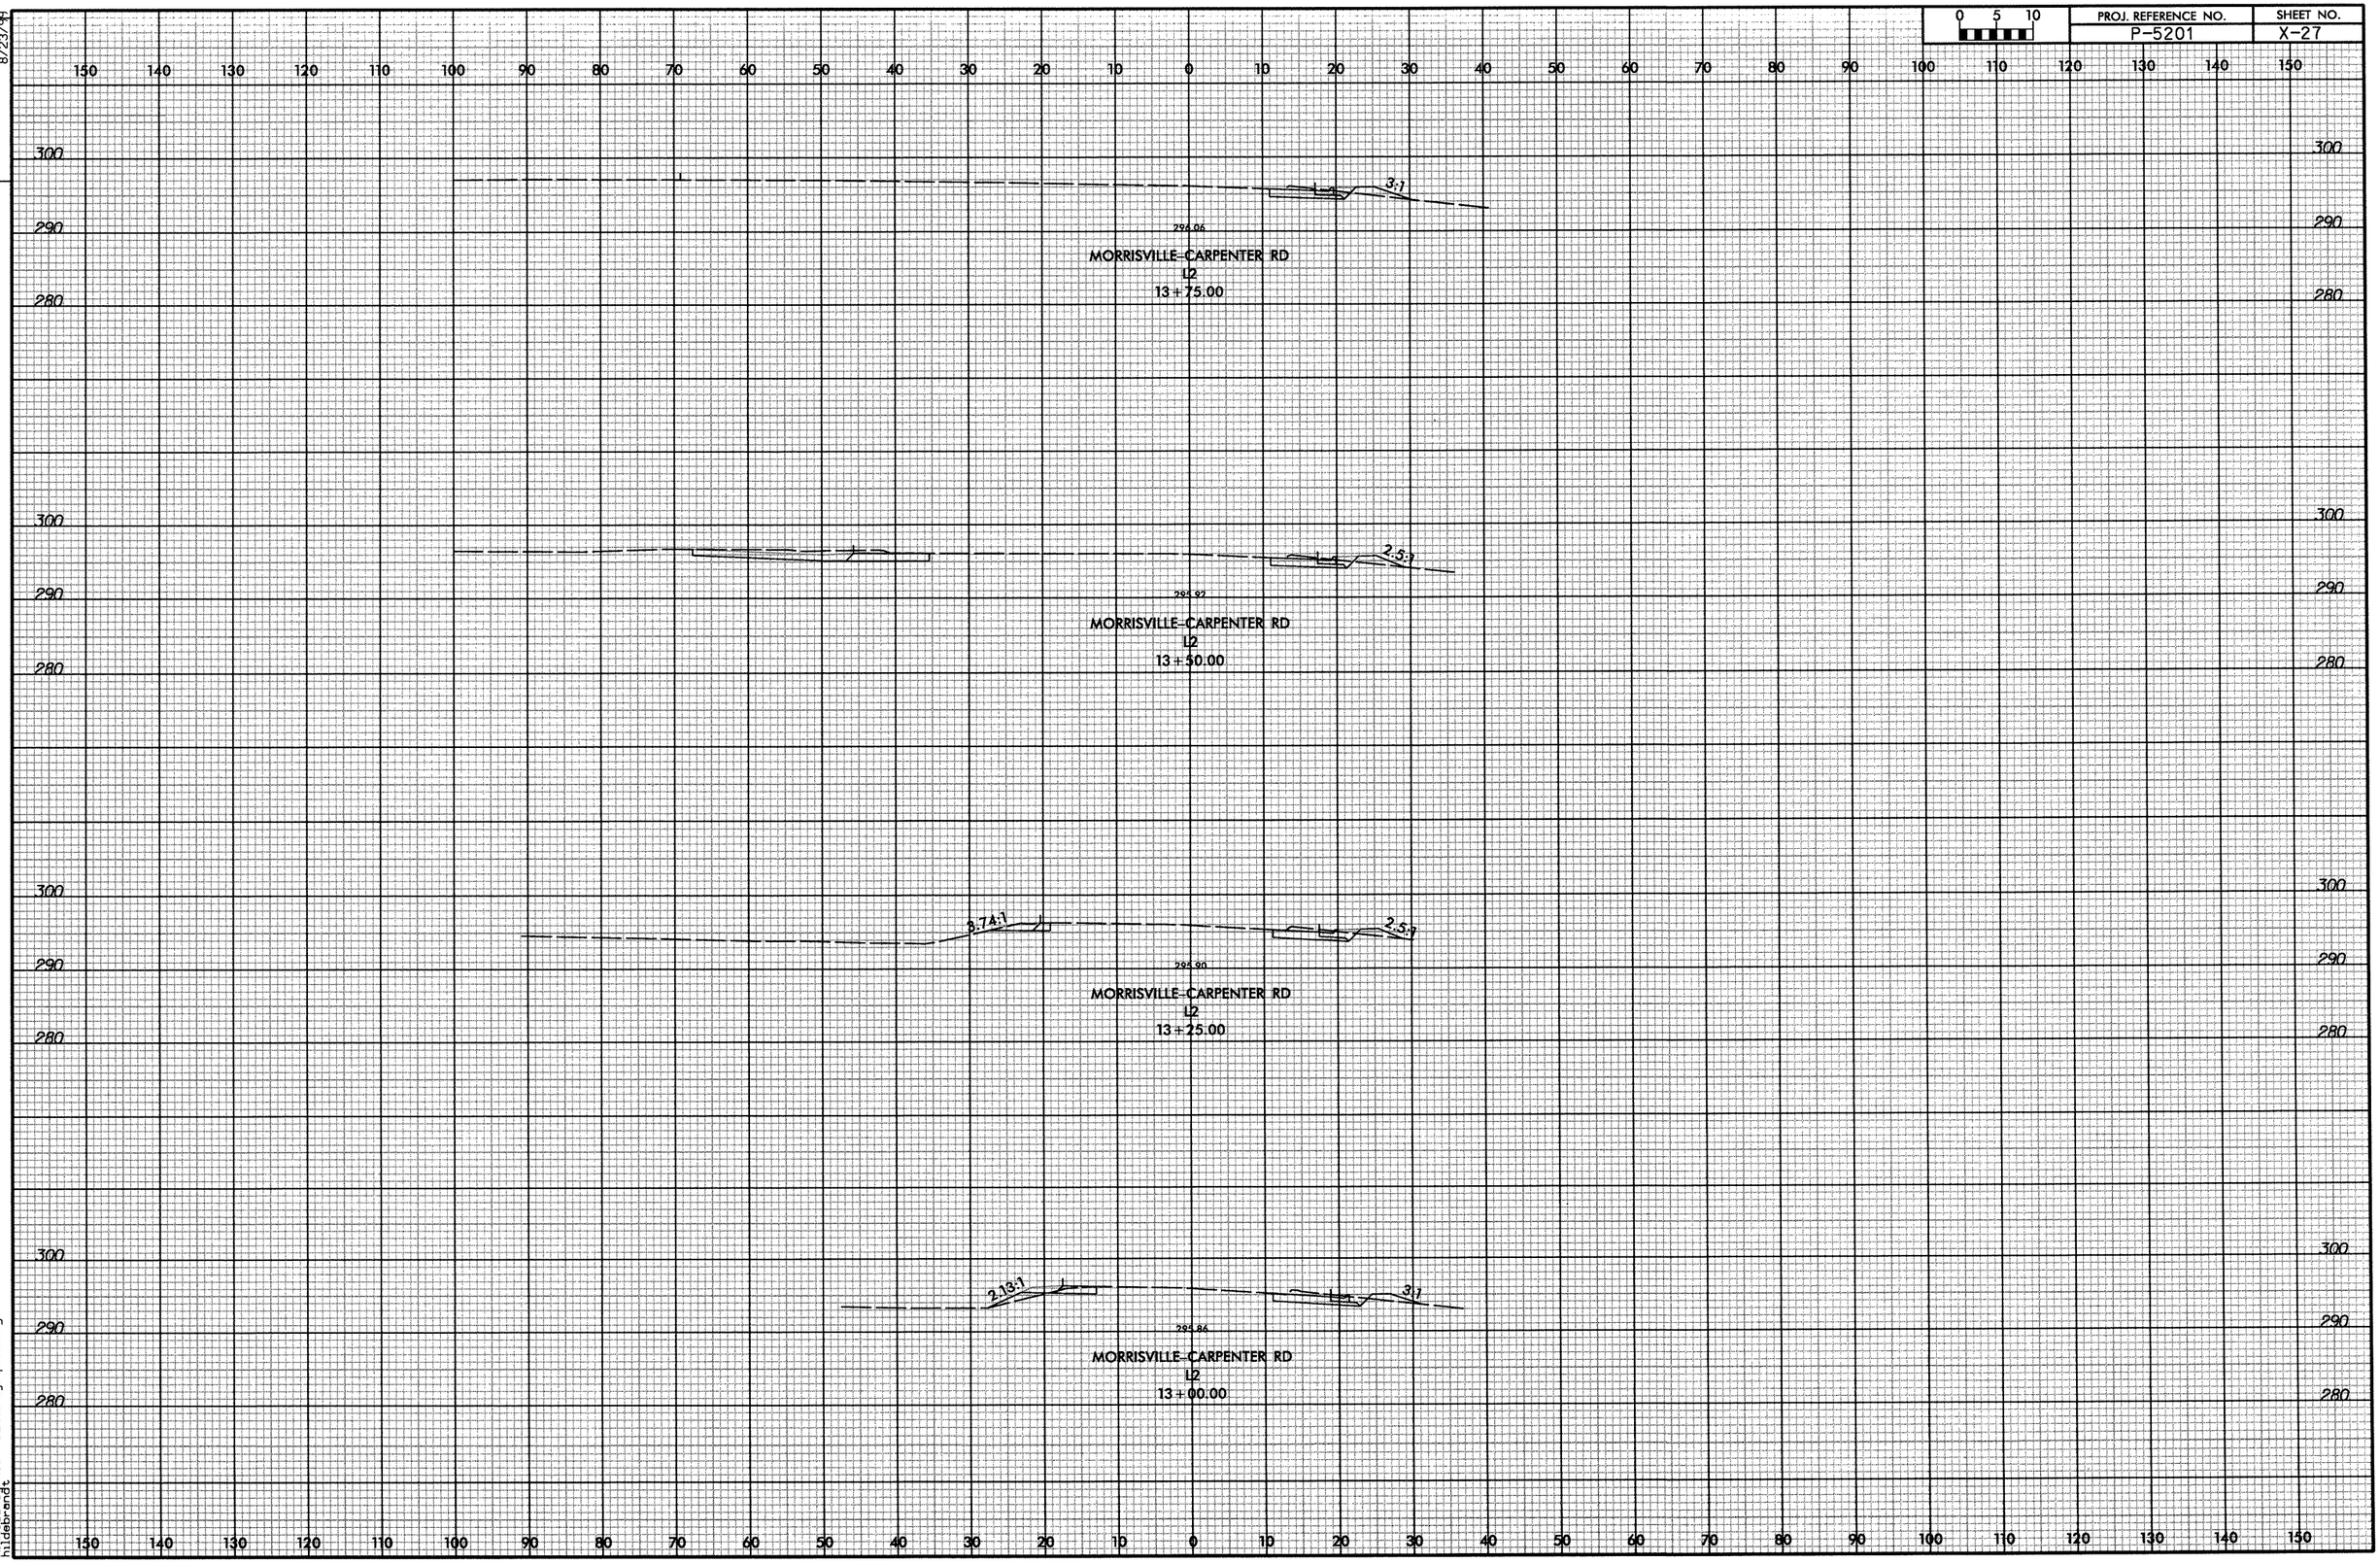

9:23:08 AM
R:\Roadway\Xsc\P5201_Rdy_xp1_L2.dgn
hildebrandt

0422DEL_P19
8/23/99
DGN

0 5 10	PROJ. REFERENCE NO.	SHEET NO.
	P-5201	X-28

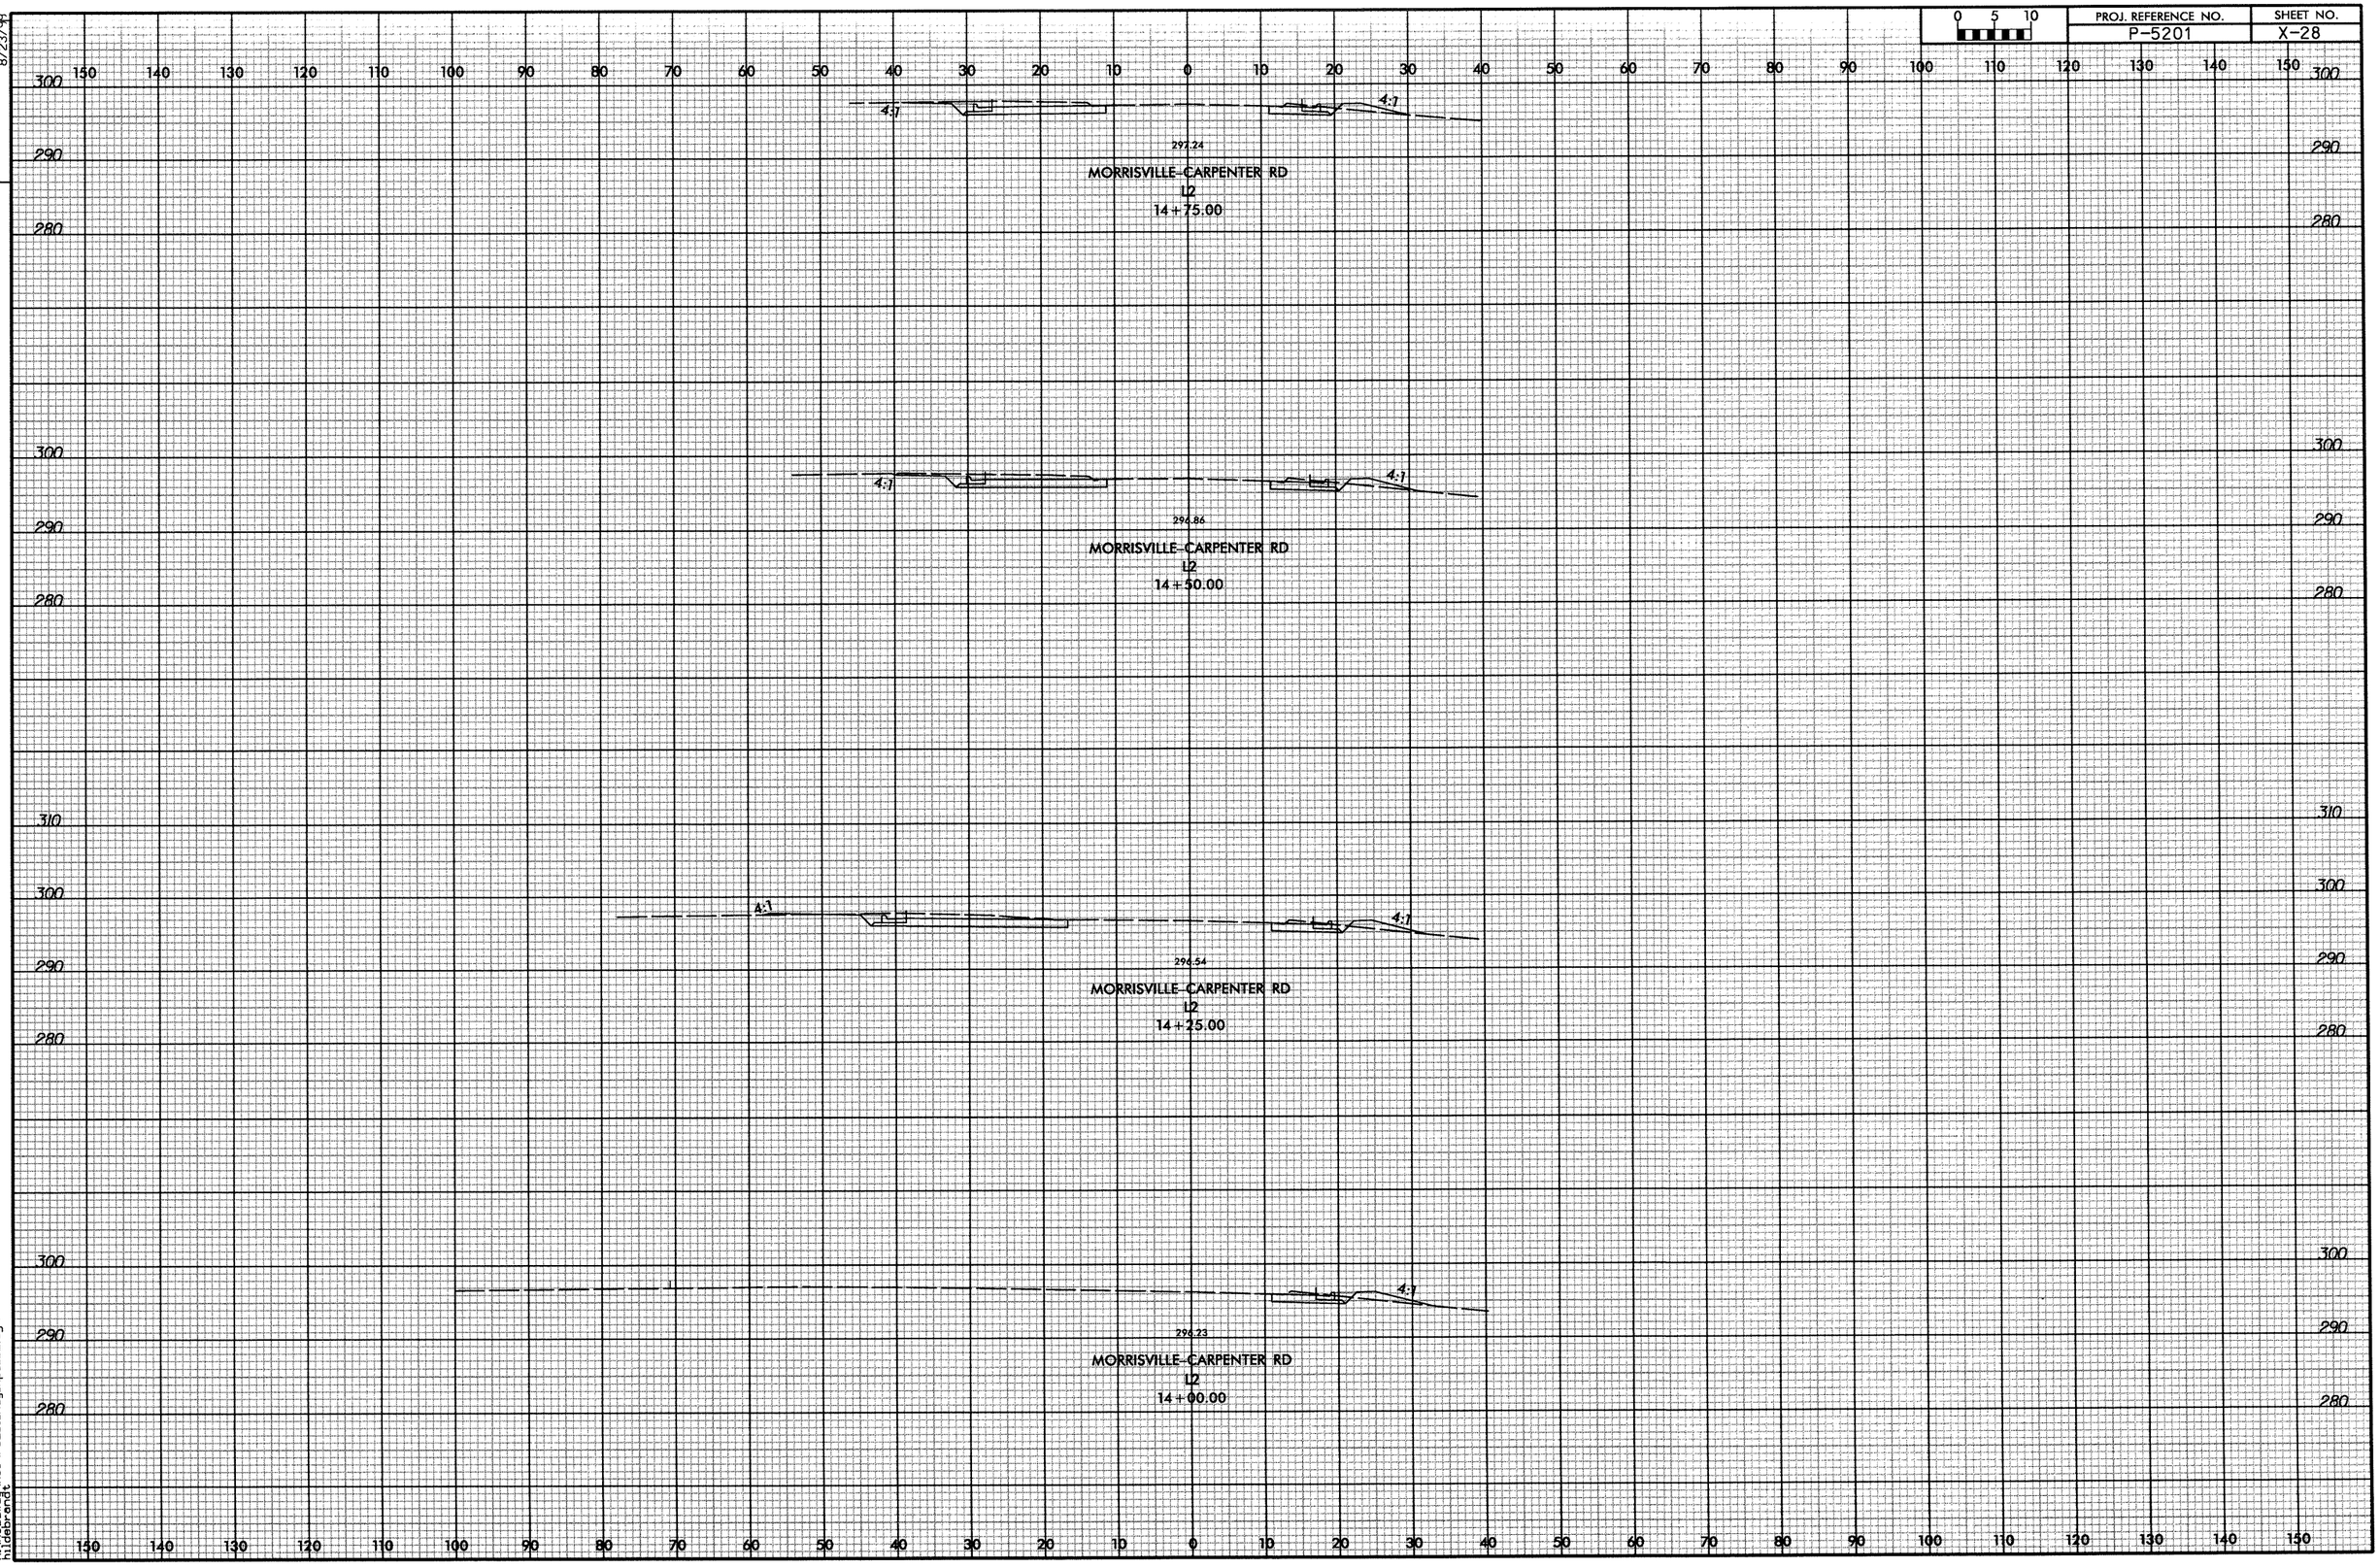

9:23:08 AM
R:\roadway\xsc\P5201_Rdy_xpl_L2.dgn
hildebrandt

0422DEL_P19
8/23/99
DGN

0 5 10	PROJ. REFERENCE NO.	SHEET NO.
	P-5201	X-29

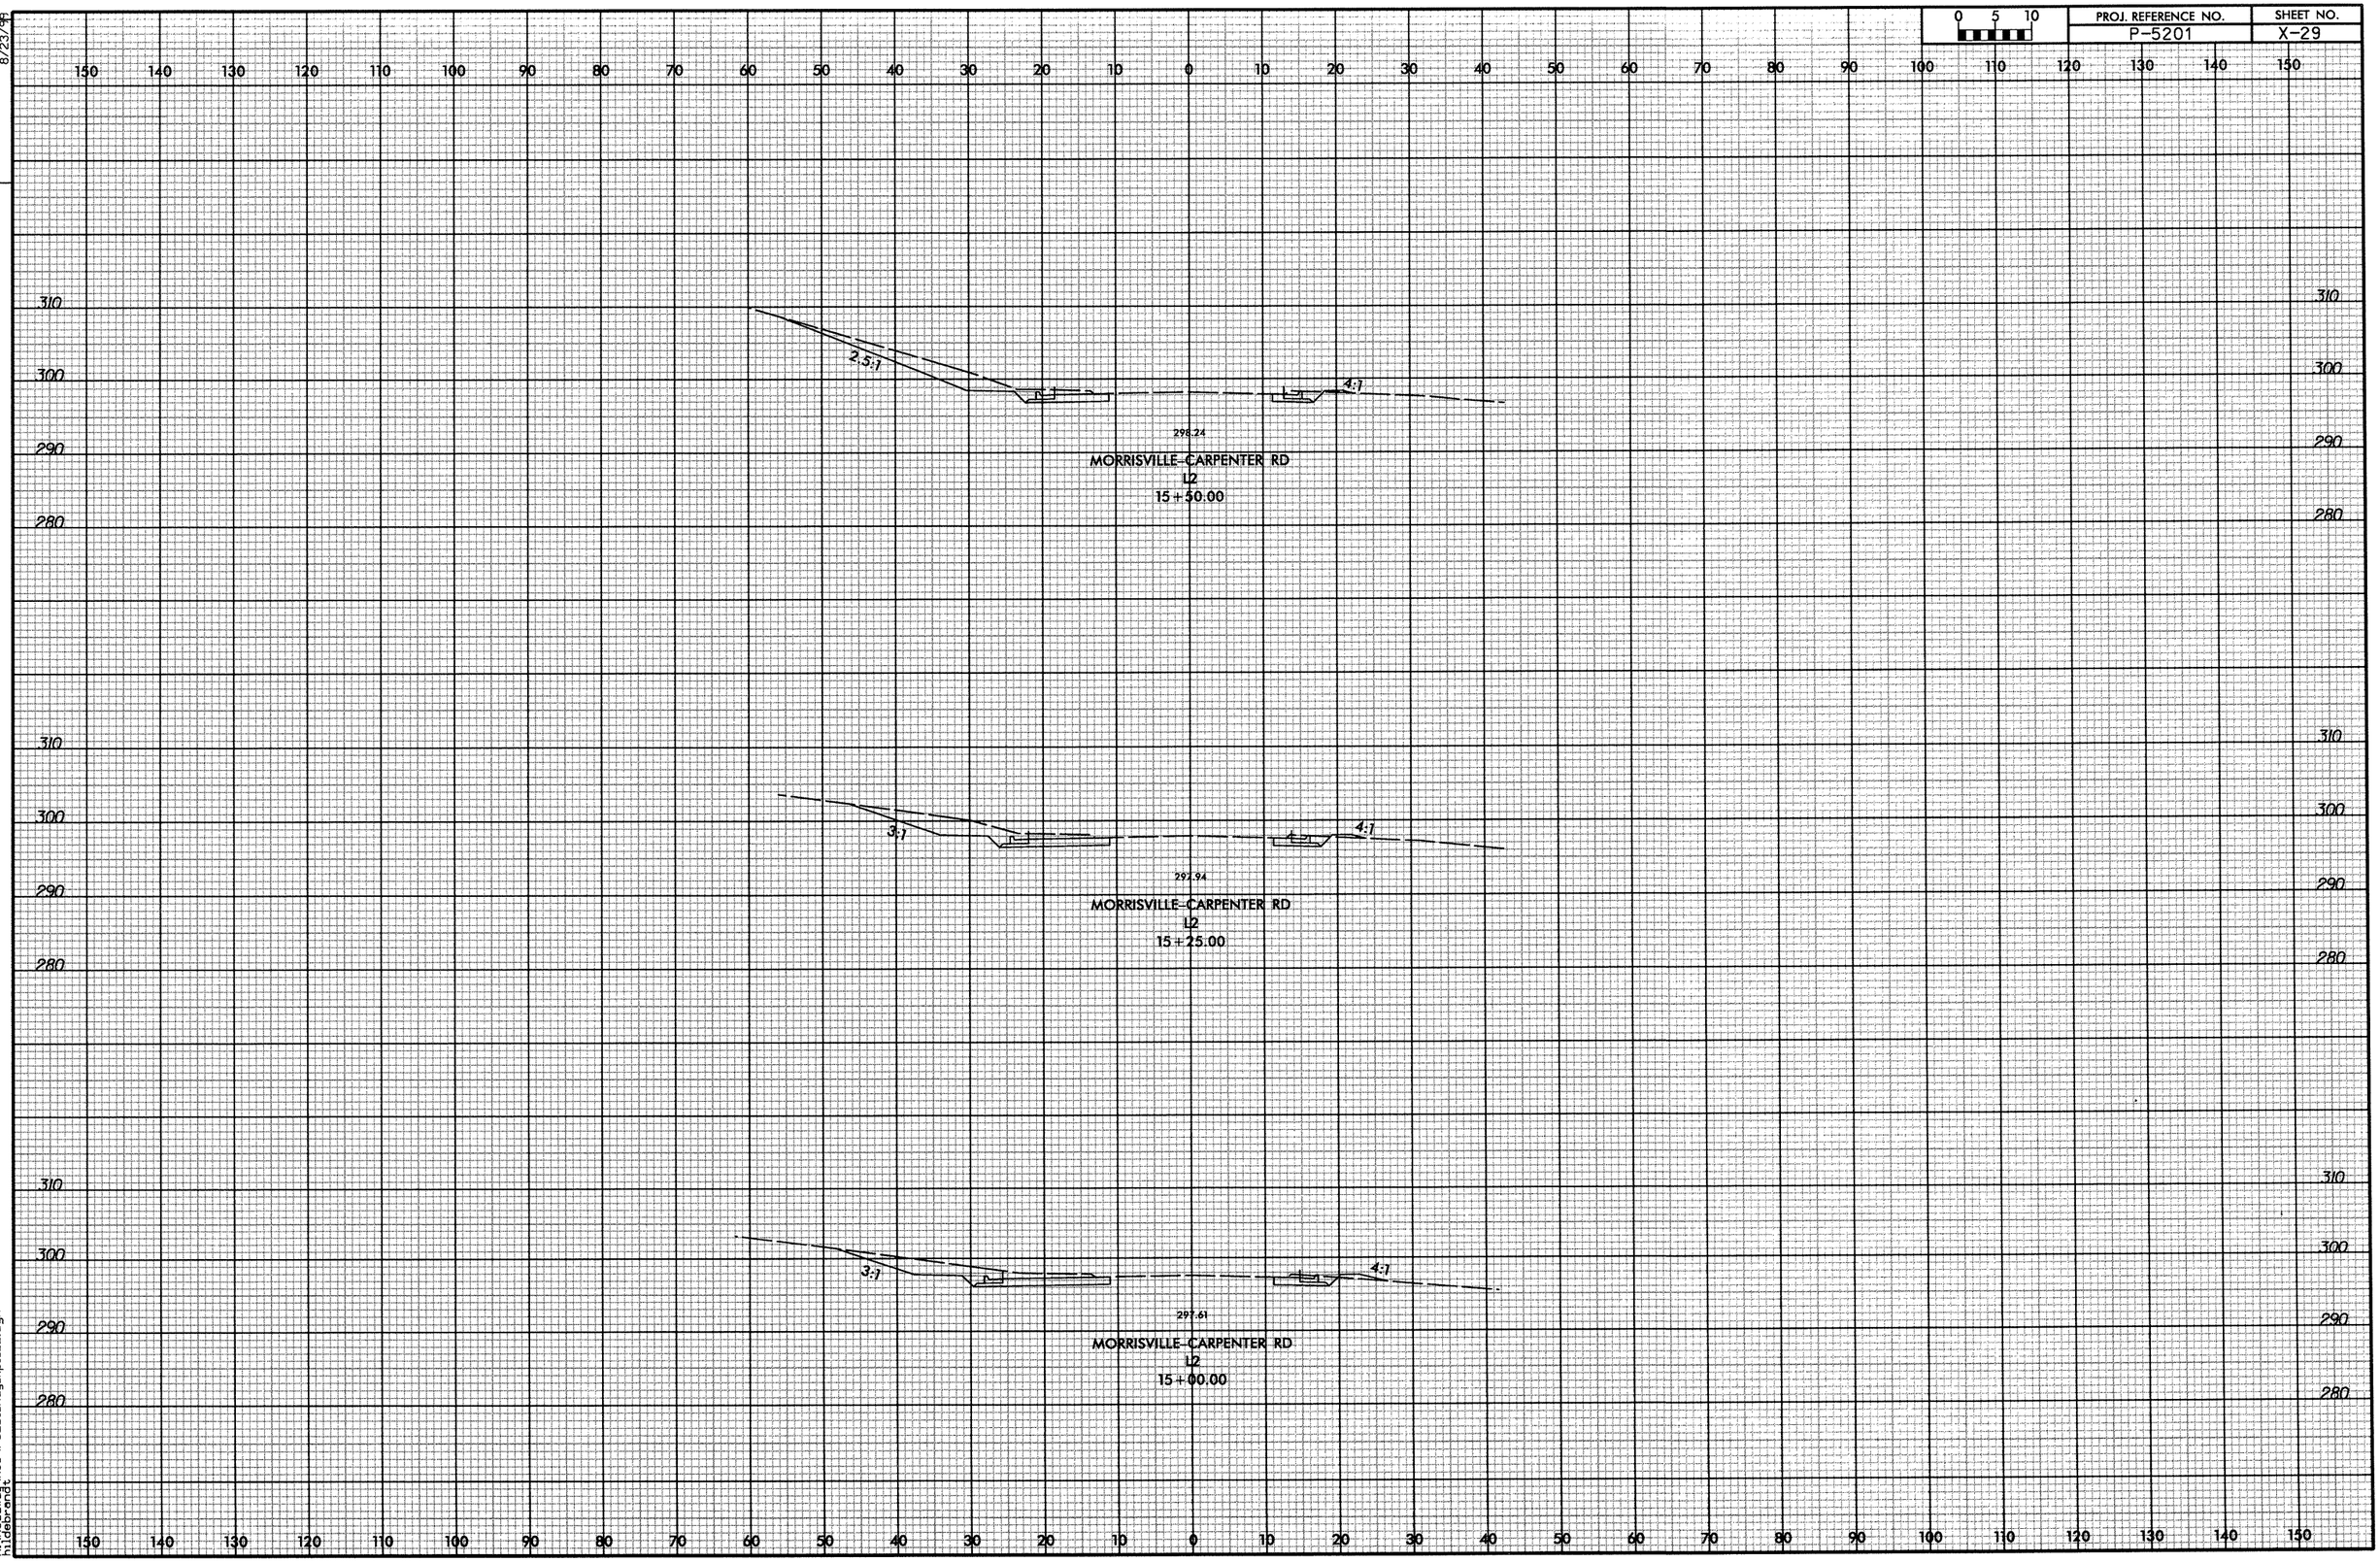

9:23:08 AM
R:\Roadway\Xsc\P5201_Rdy_xpl_L2.dgn
hildebrandt

0422DEL_P19
8/23/99
DGN

PROJ. REFERENCE NO. P-5201
SHEET NO. X-30

150 140 130 120 110 100 90 80 70 60 50 40 30 20 10 0 10 20 30 40 50 60 70 80 90 100 110 120 130 140 150

310
300
290
280

298.85
MORRISVILLE-CARPENTER RD
L2
16+25.00

298.71
MORRISVILLE-CARPENTER RD
L2
16+00.00

3:1
4:1
298.51
MORRISVILLE-CARPENTER RD
L2
15+75.00

9:23:09 AM
R:\Roadway\Xsc\P5201_Rdy_xp1_L2.dgn
hildebrandt

DGN 0422DEL_P19

0 5 10	PROJ. REFERENCE NO.	SHEET NO.
	P-5201	X-31

PHASE 2 GRADING (BY NCDOT CONTRACTOR)

PHASE 8 GRADING AFTER EX. TRACK HAS BEEN SHIFTED OR REMOVED (BY NCDOT CONTRACTOR)

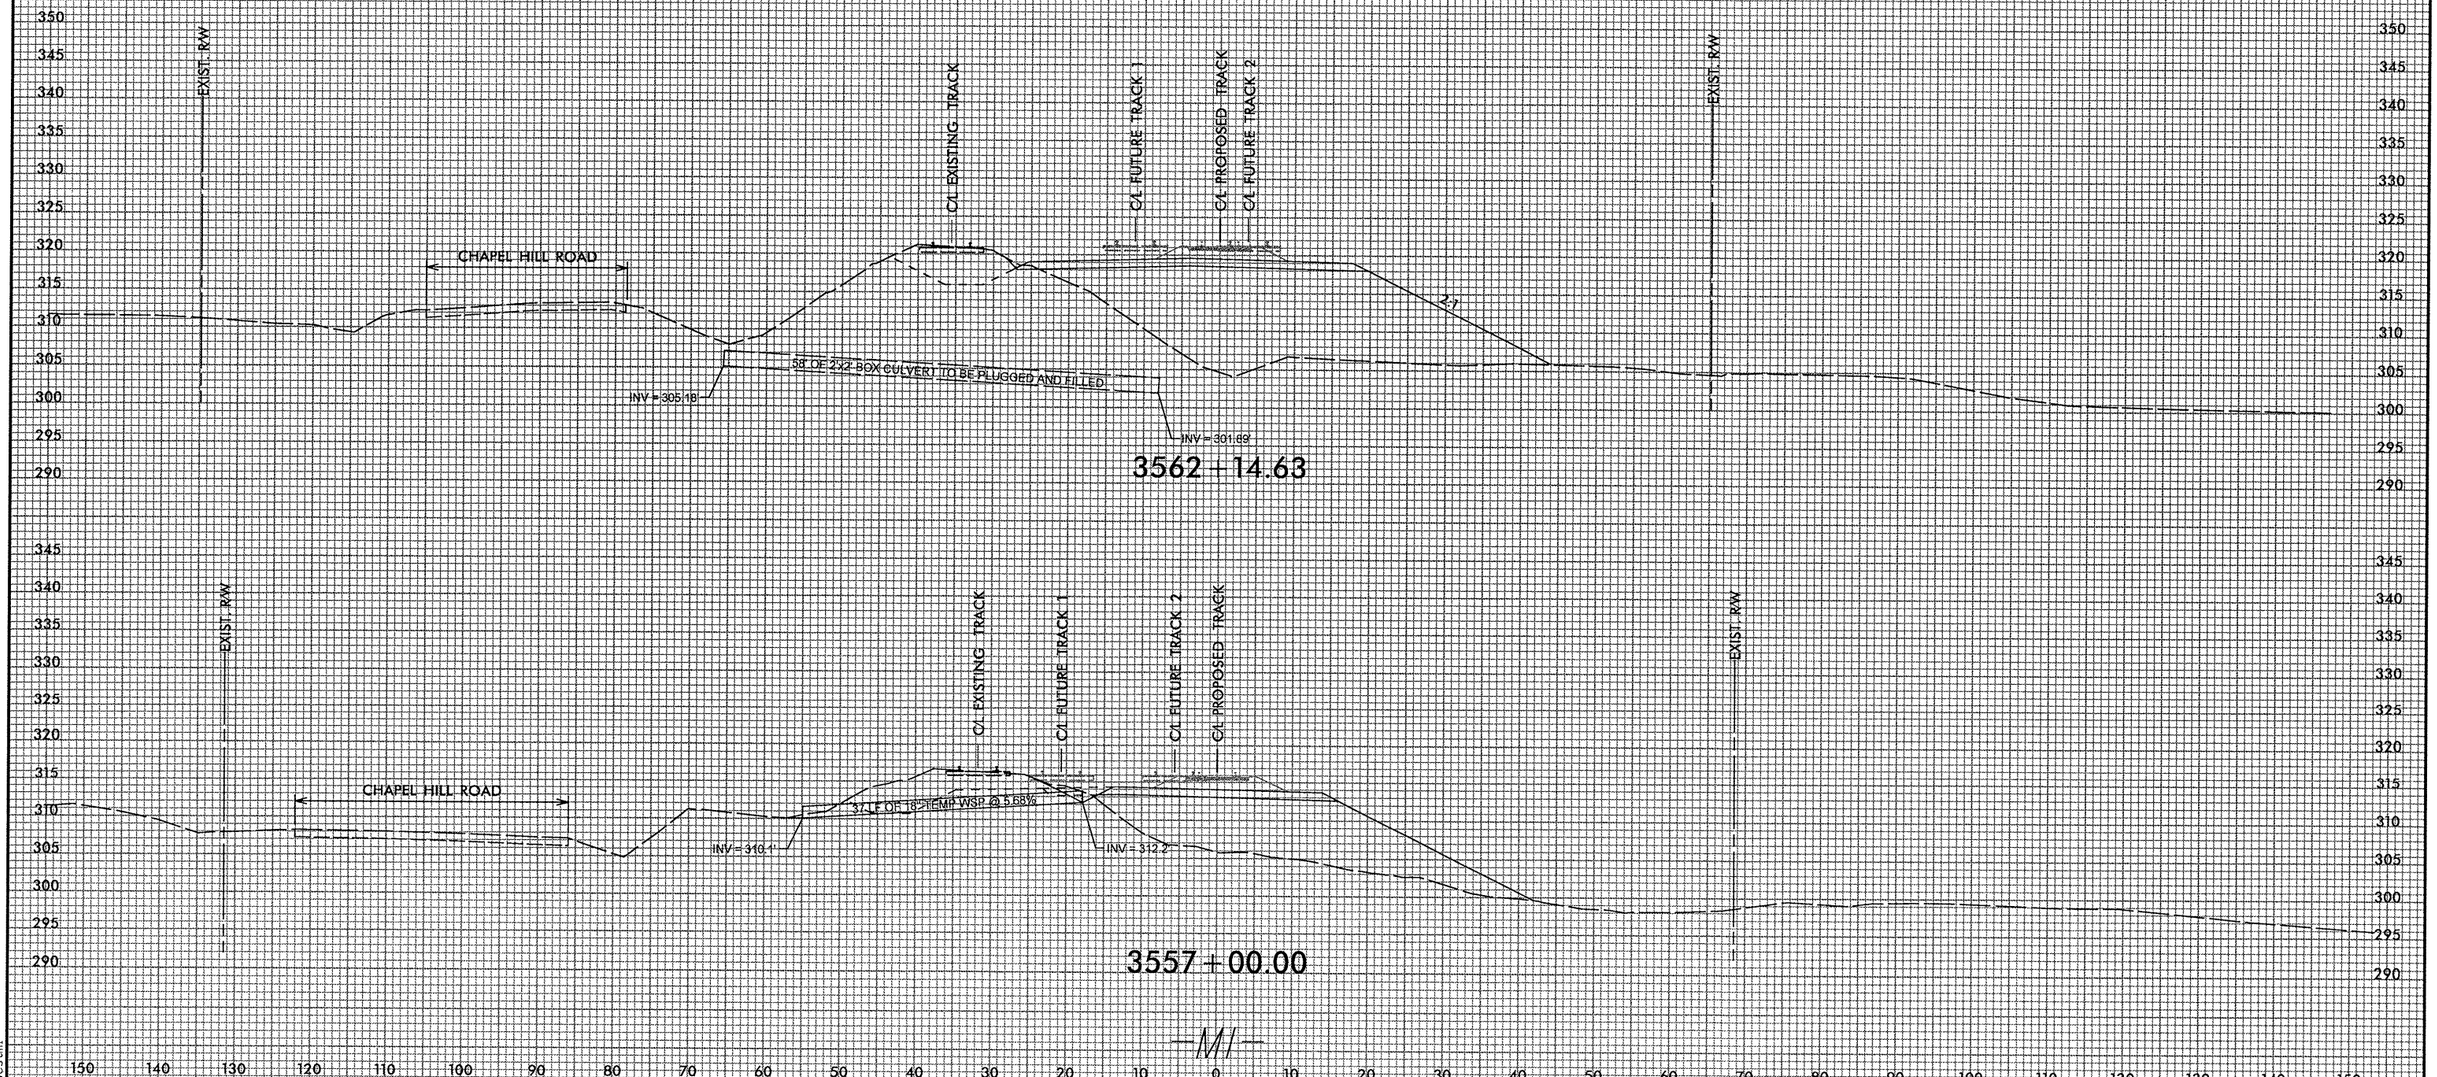

—M/—

7:\906 AM
R:\Roll Xfes\P-5201_RR_XPL_drainage.dgn
westm1

DGN 0422DEL_P19

0 5 10

PROJ. REFERENCE NO.	SHEET NO.
P-5201	X-32

——— PHASE 2 GRADING (BY NCDOT CONTRACTOR)

– – – PHASE 8 GRADING AFTER EX. TRACK HAS BEEN SHIFTED OR REMOVED (BY NCDOT CONTRACTOR)

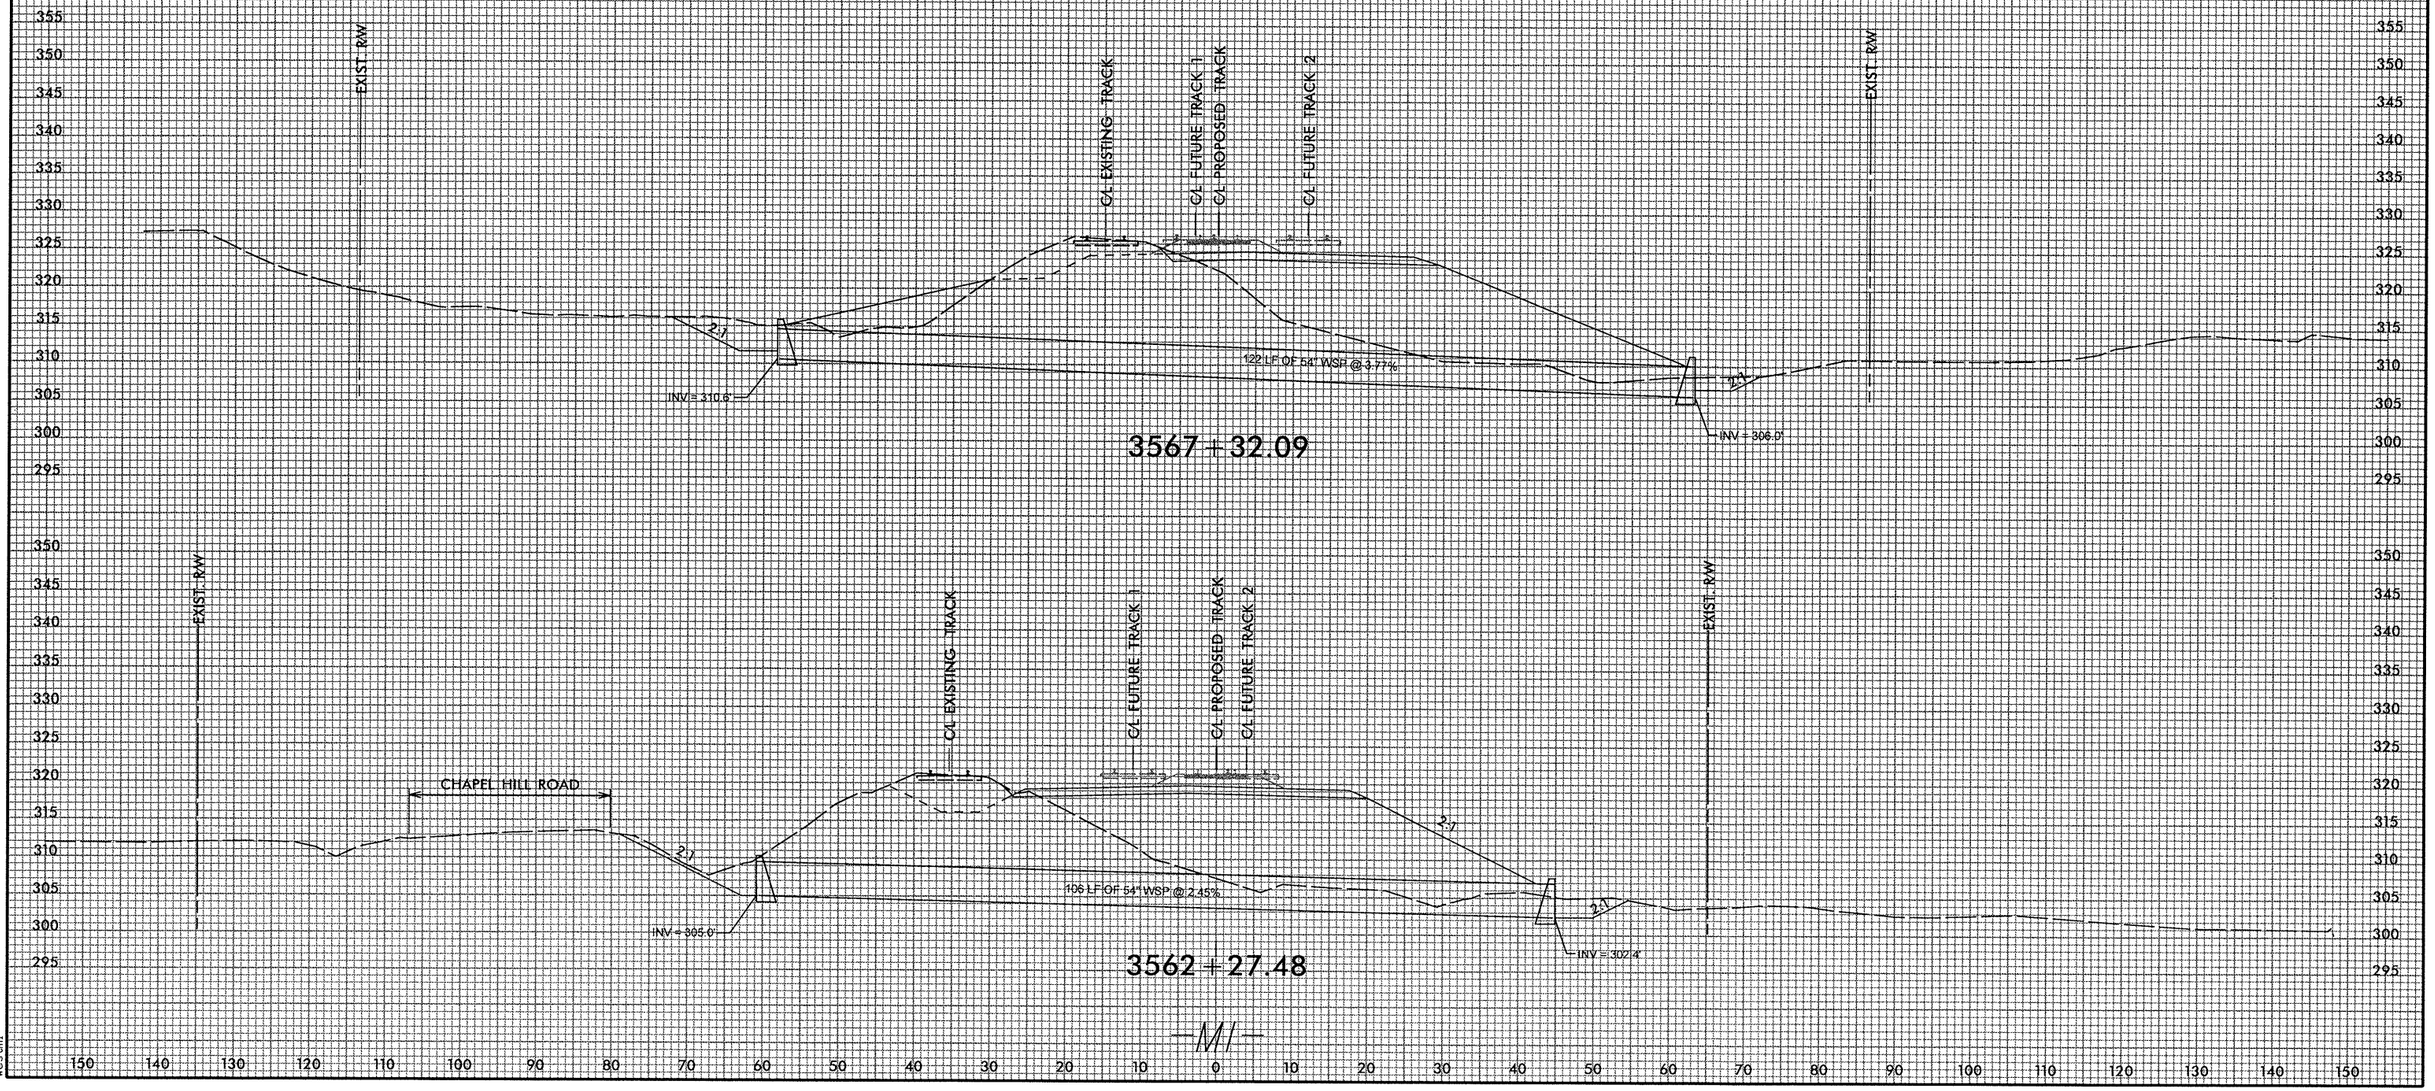

7/9/07 AM
R:\SUP\Projects\P-5201_RR_XPL_drainage.dgn
westml

DGN 0422DEL_P19

0 5 10

PROJ. REFERENCE NO.	SHEET NO.
P-5201	X-33

——— PHASE 2 GRADING (BY NCDOT CONTRACTOR)

– – – PHASE 8 GRADING AFTER EX. TRACK HAS BEEN SHIFTED OR REMOVED (BY NCDOT CONTRACTOR)

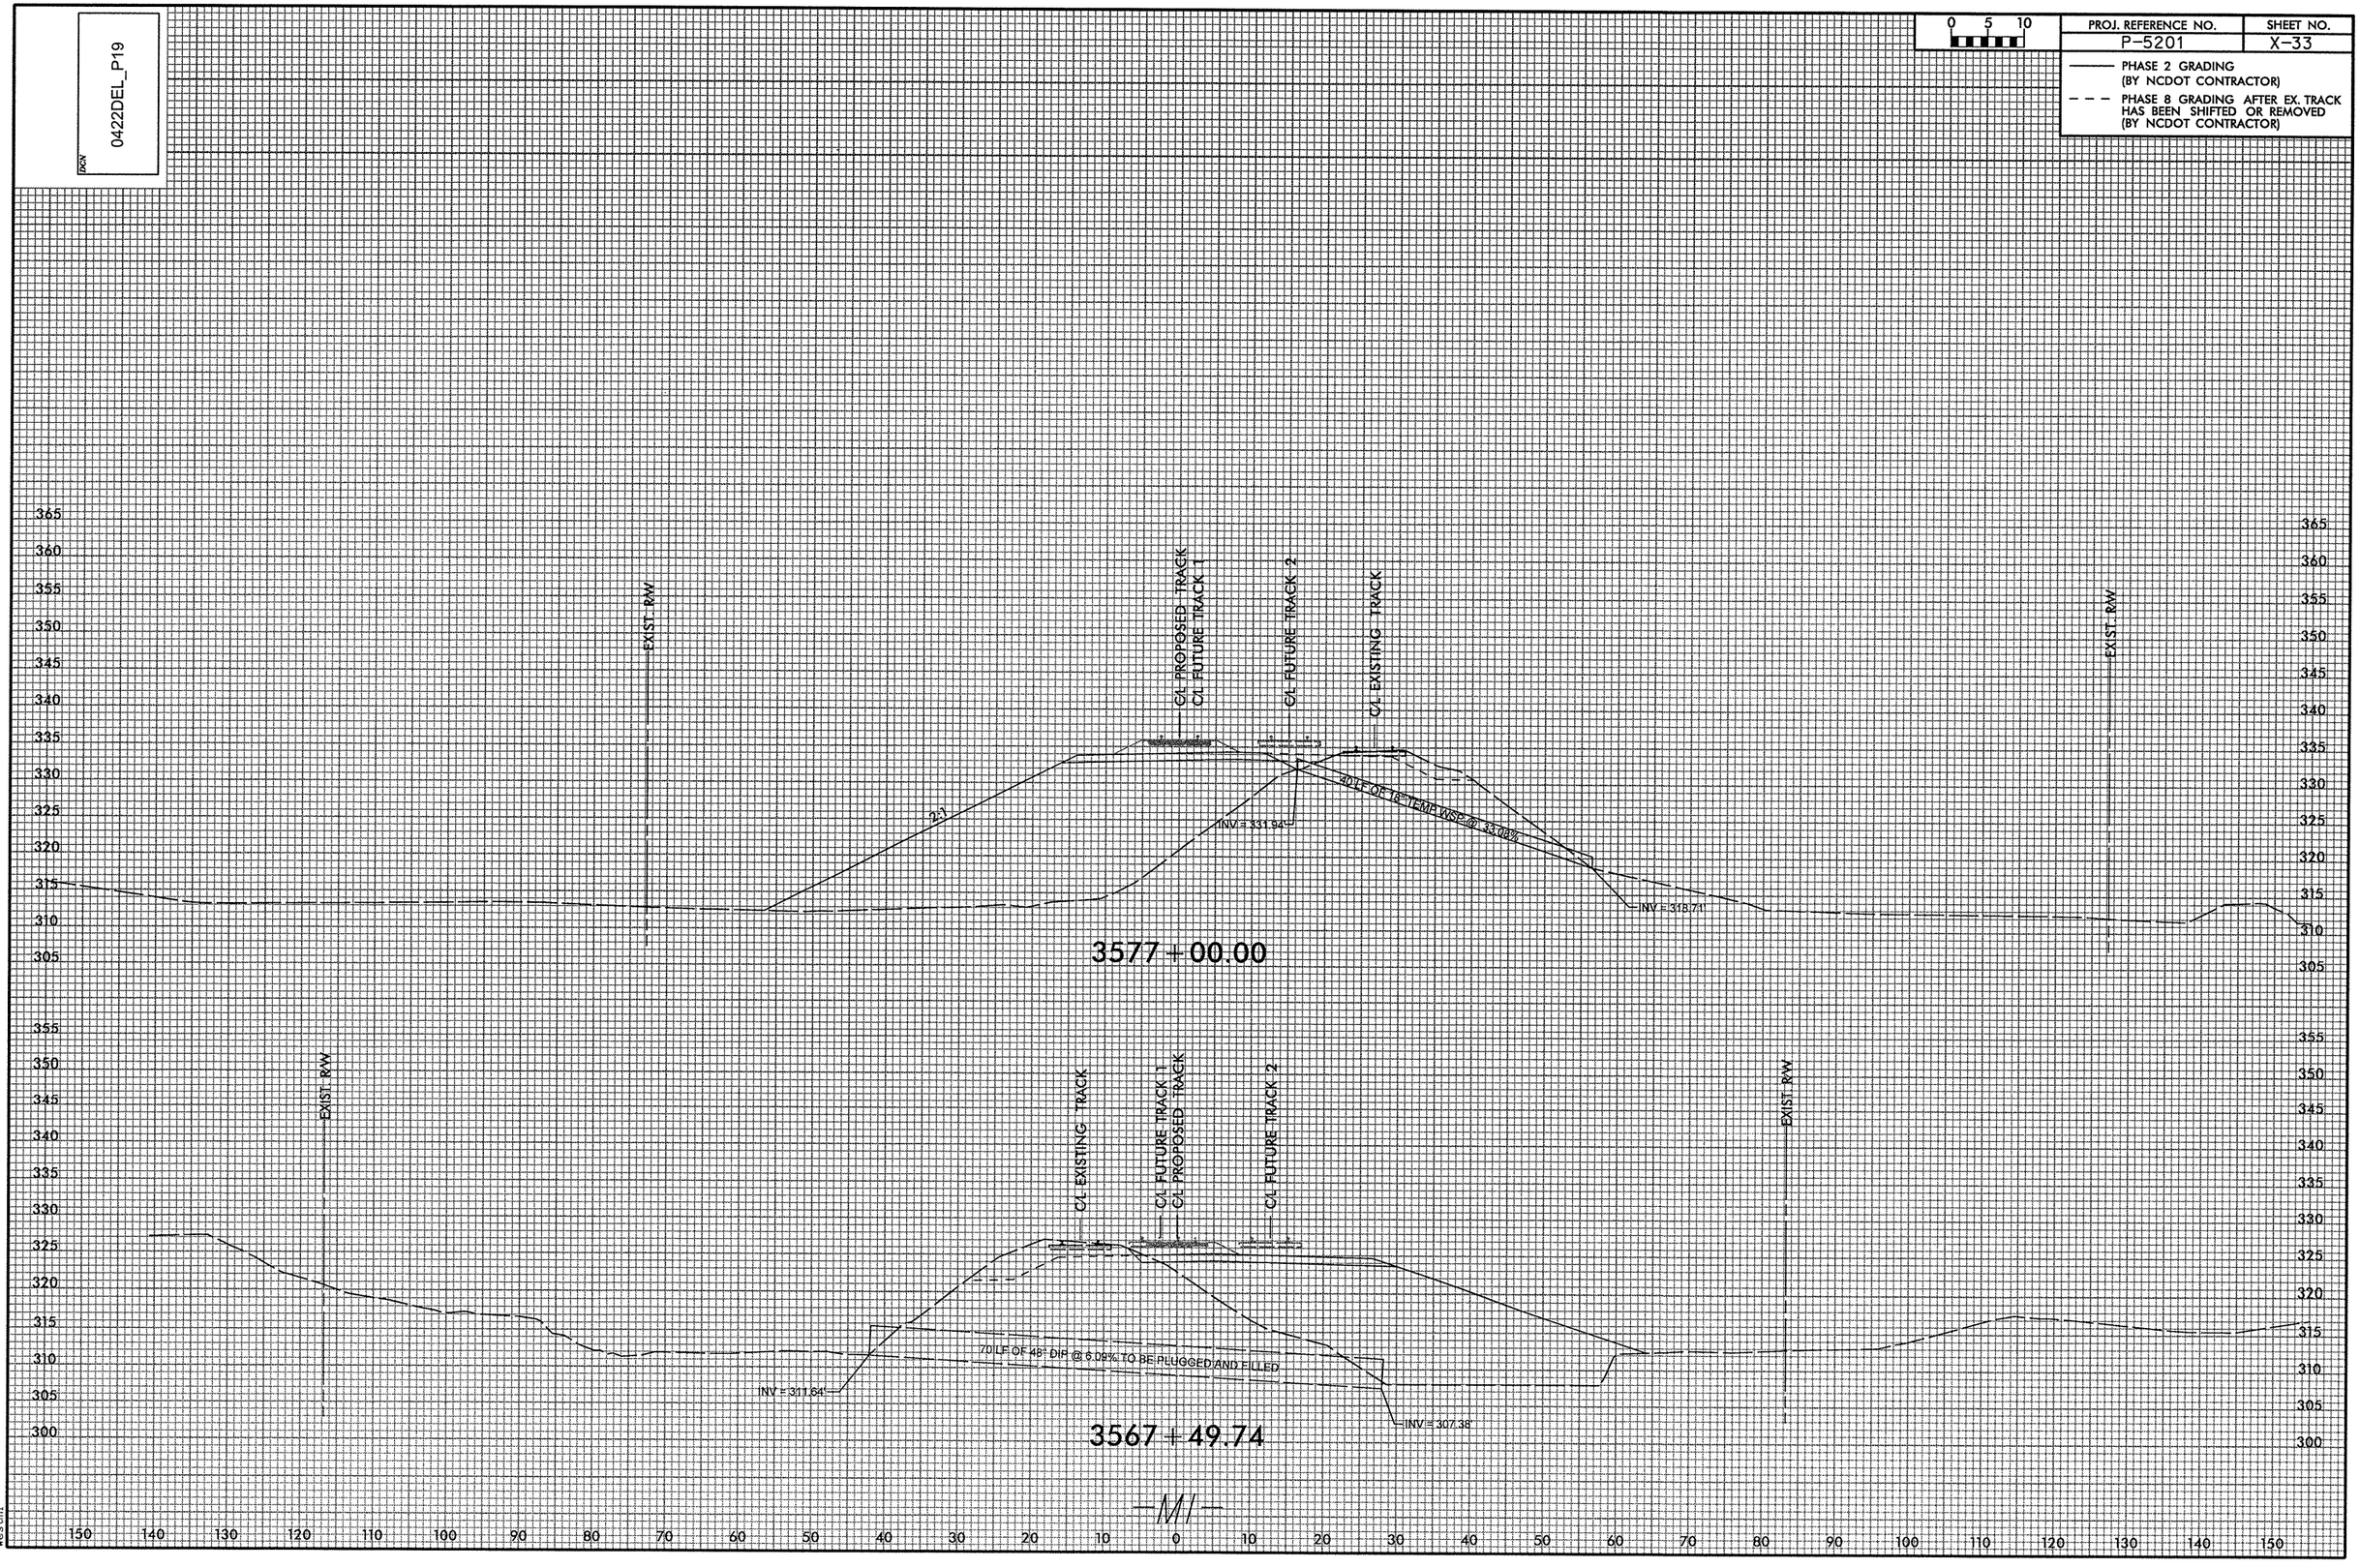

7:19:08 AM
R:\Rail\Vsc\P-5201_RR_XPL_drainage.dgn
mcsmith

DGN 0422DEL_P19

0 5 10	PROJ. REFERENCE NO.	SHEET NO.
	P-5201	X-34

——— PHASE 2 GRADING (BY NCDOT CONTRACTOR)

– – – PHASE 8 GRADING AFTER EX. TRACK HAS BEEN SHIFTED OR REMOVED (BY NCDOT CONTRACTOR)

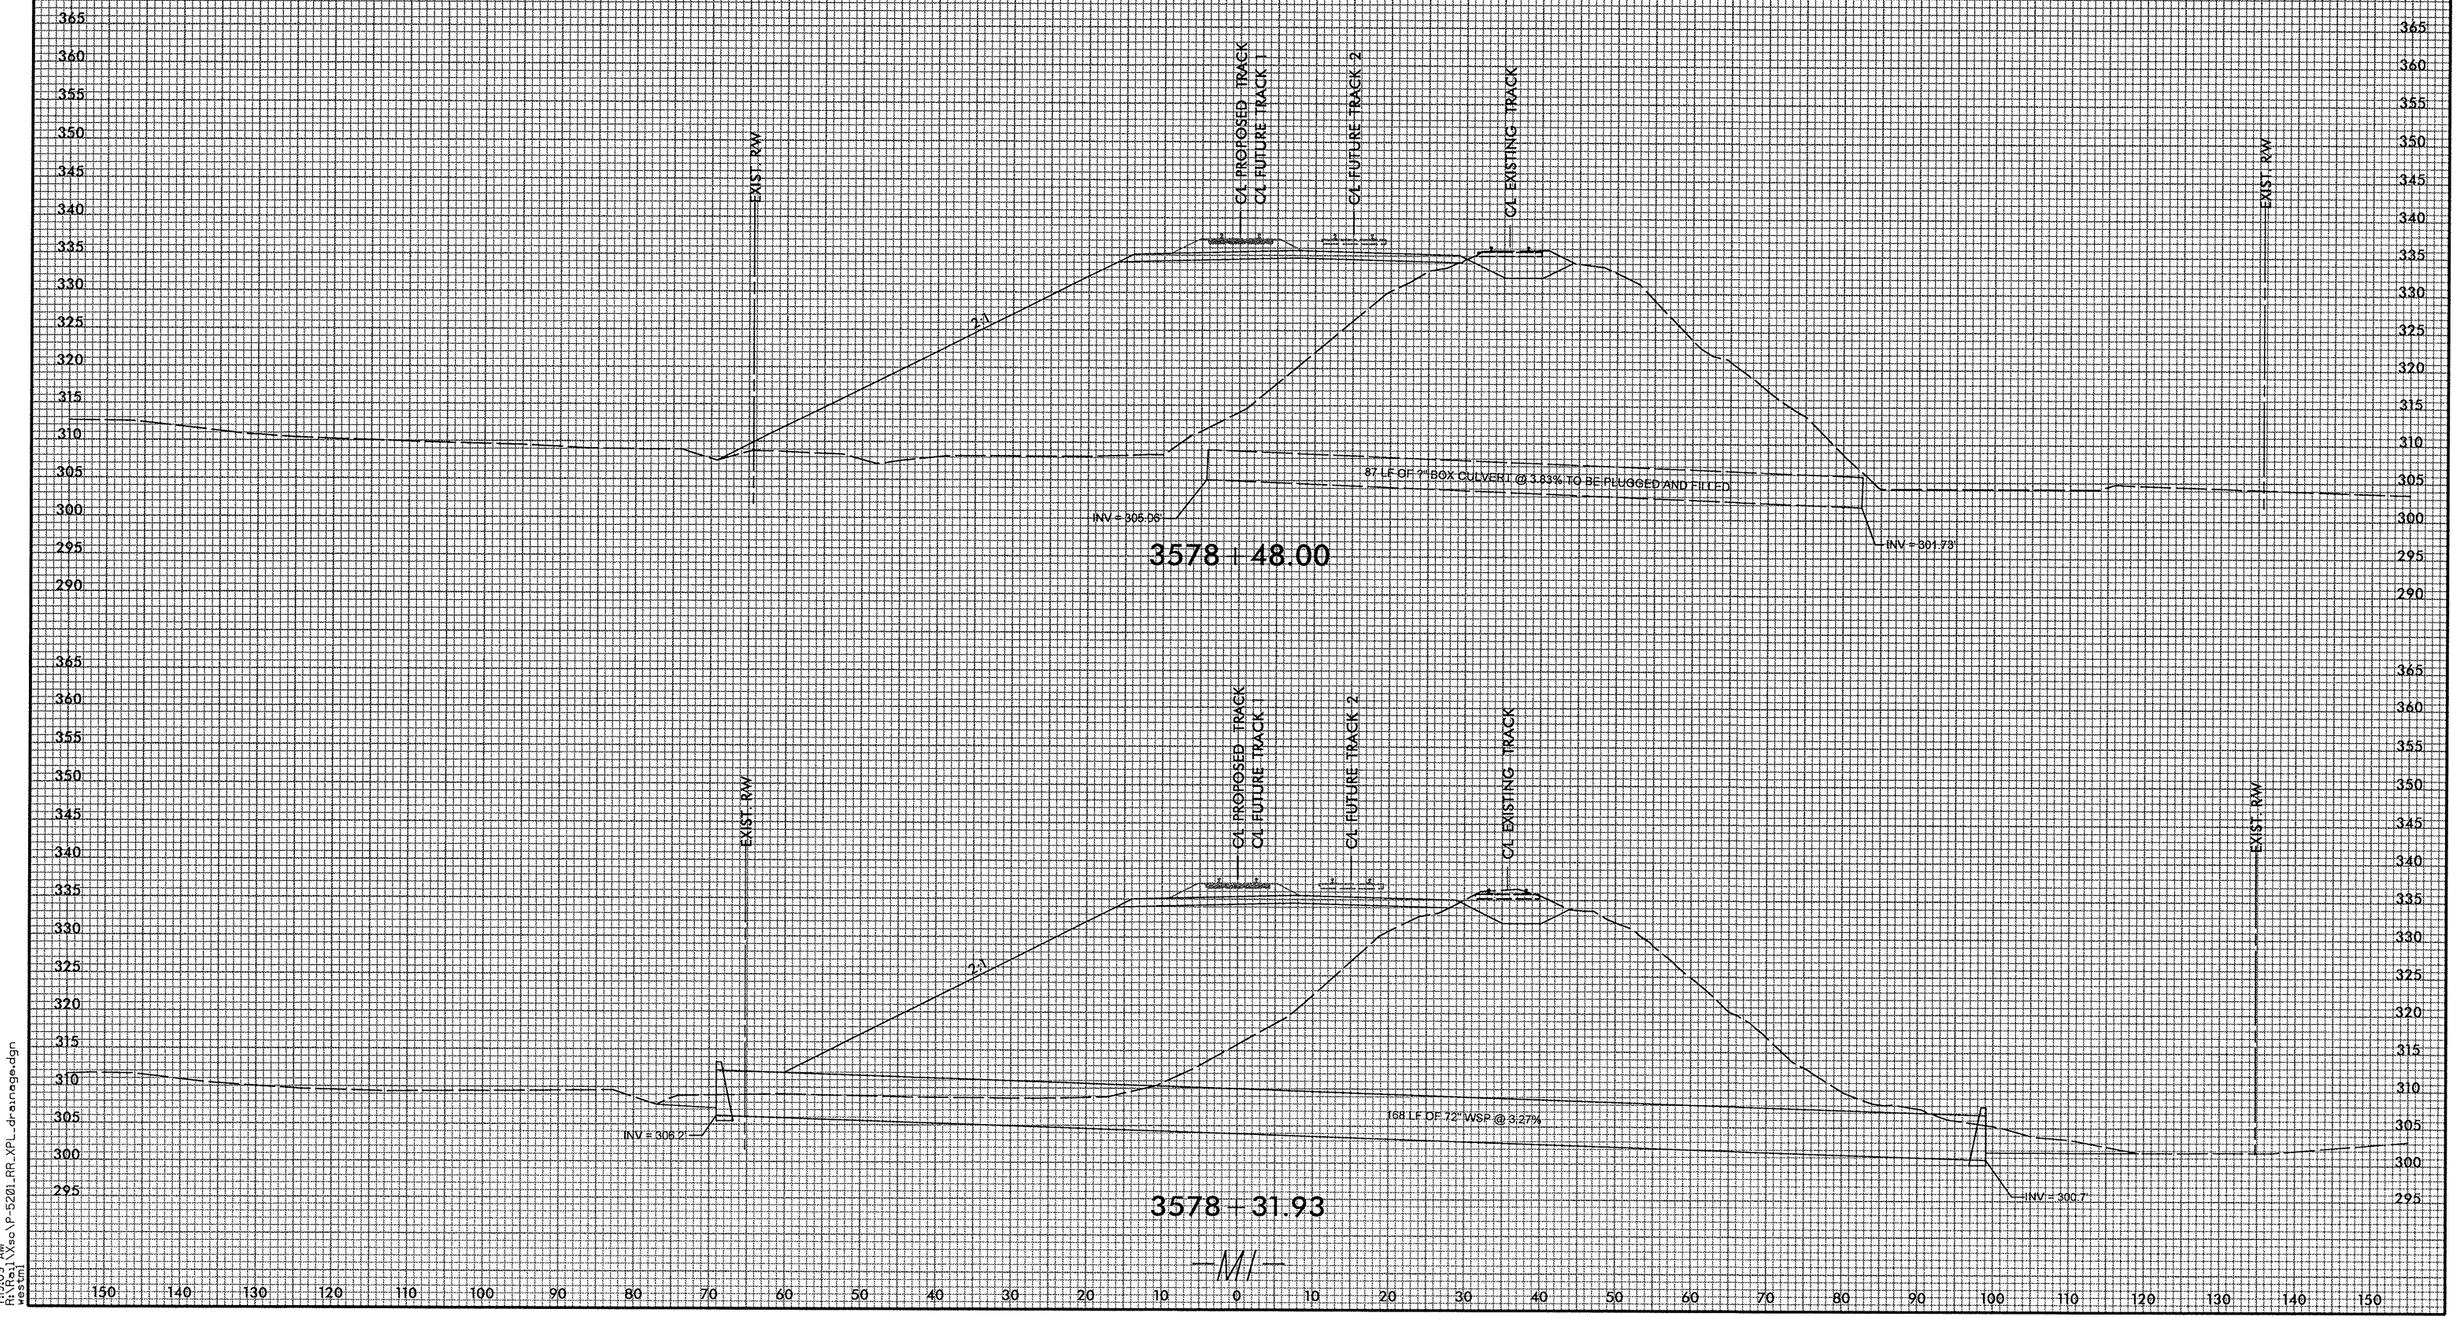

7/9/09 AM
N:\Ra1\Xso\P-5201_RR_XPL_drainage.dgn
mecrum

PROJ. REFERENCE NO.	SHEET NO.
P-5201	X-35

0 5 10

PHASE 2 GRADING (BY NCDOT CONTRACTOR)

PHASE 8 GRADING AFTER EX. TRACK HAS BEEN SHIFTED OR REMOVED (BY NCDOT CONTRACTOR)

pcv 0422DEL_P19

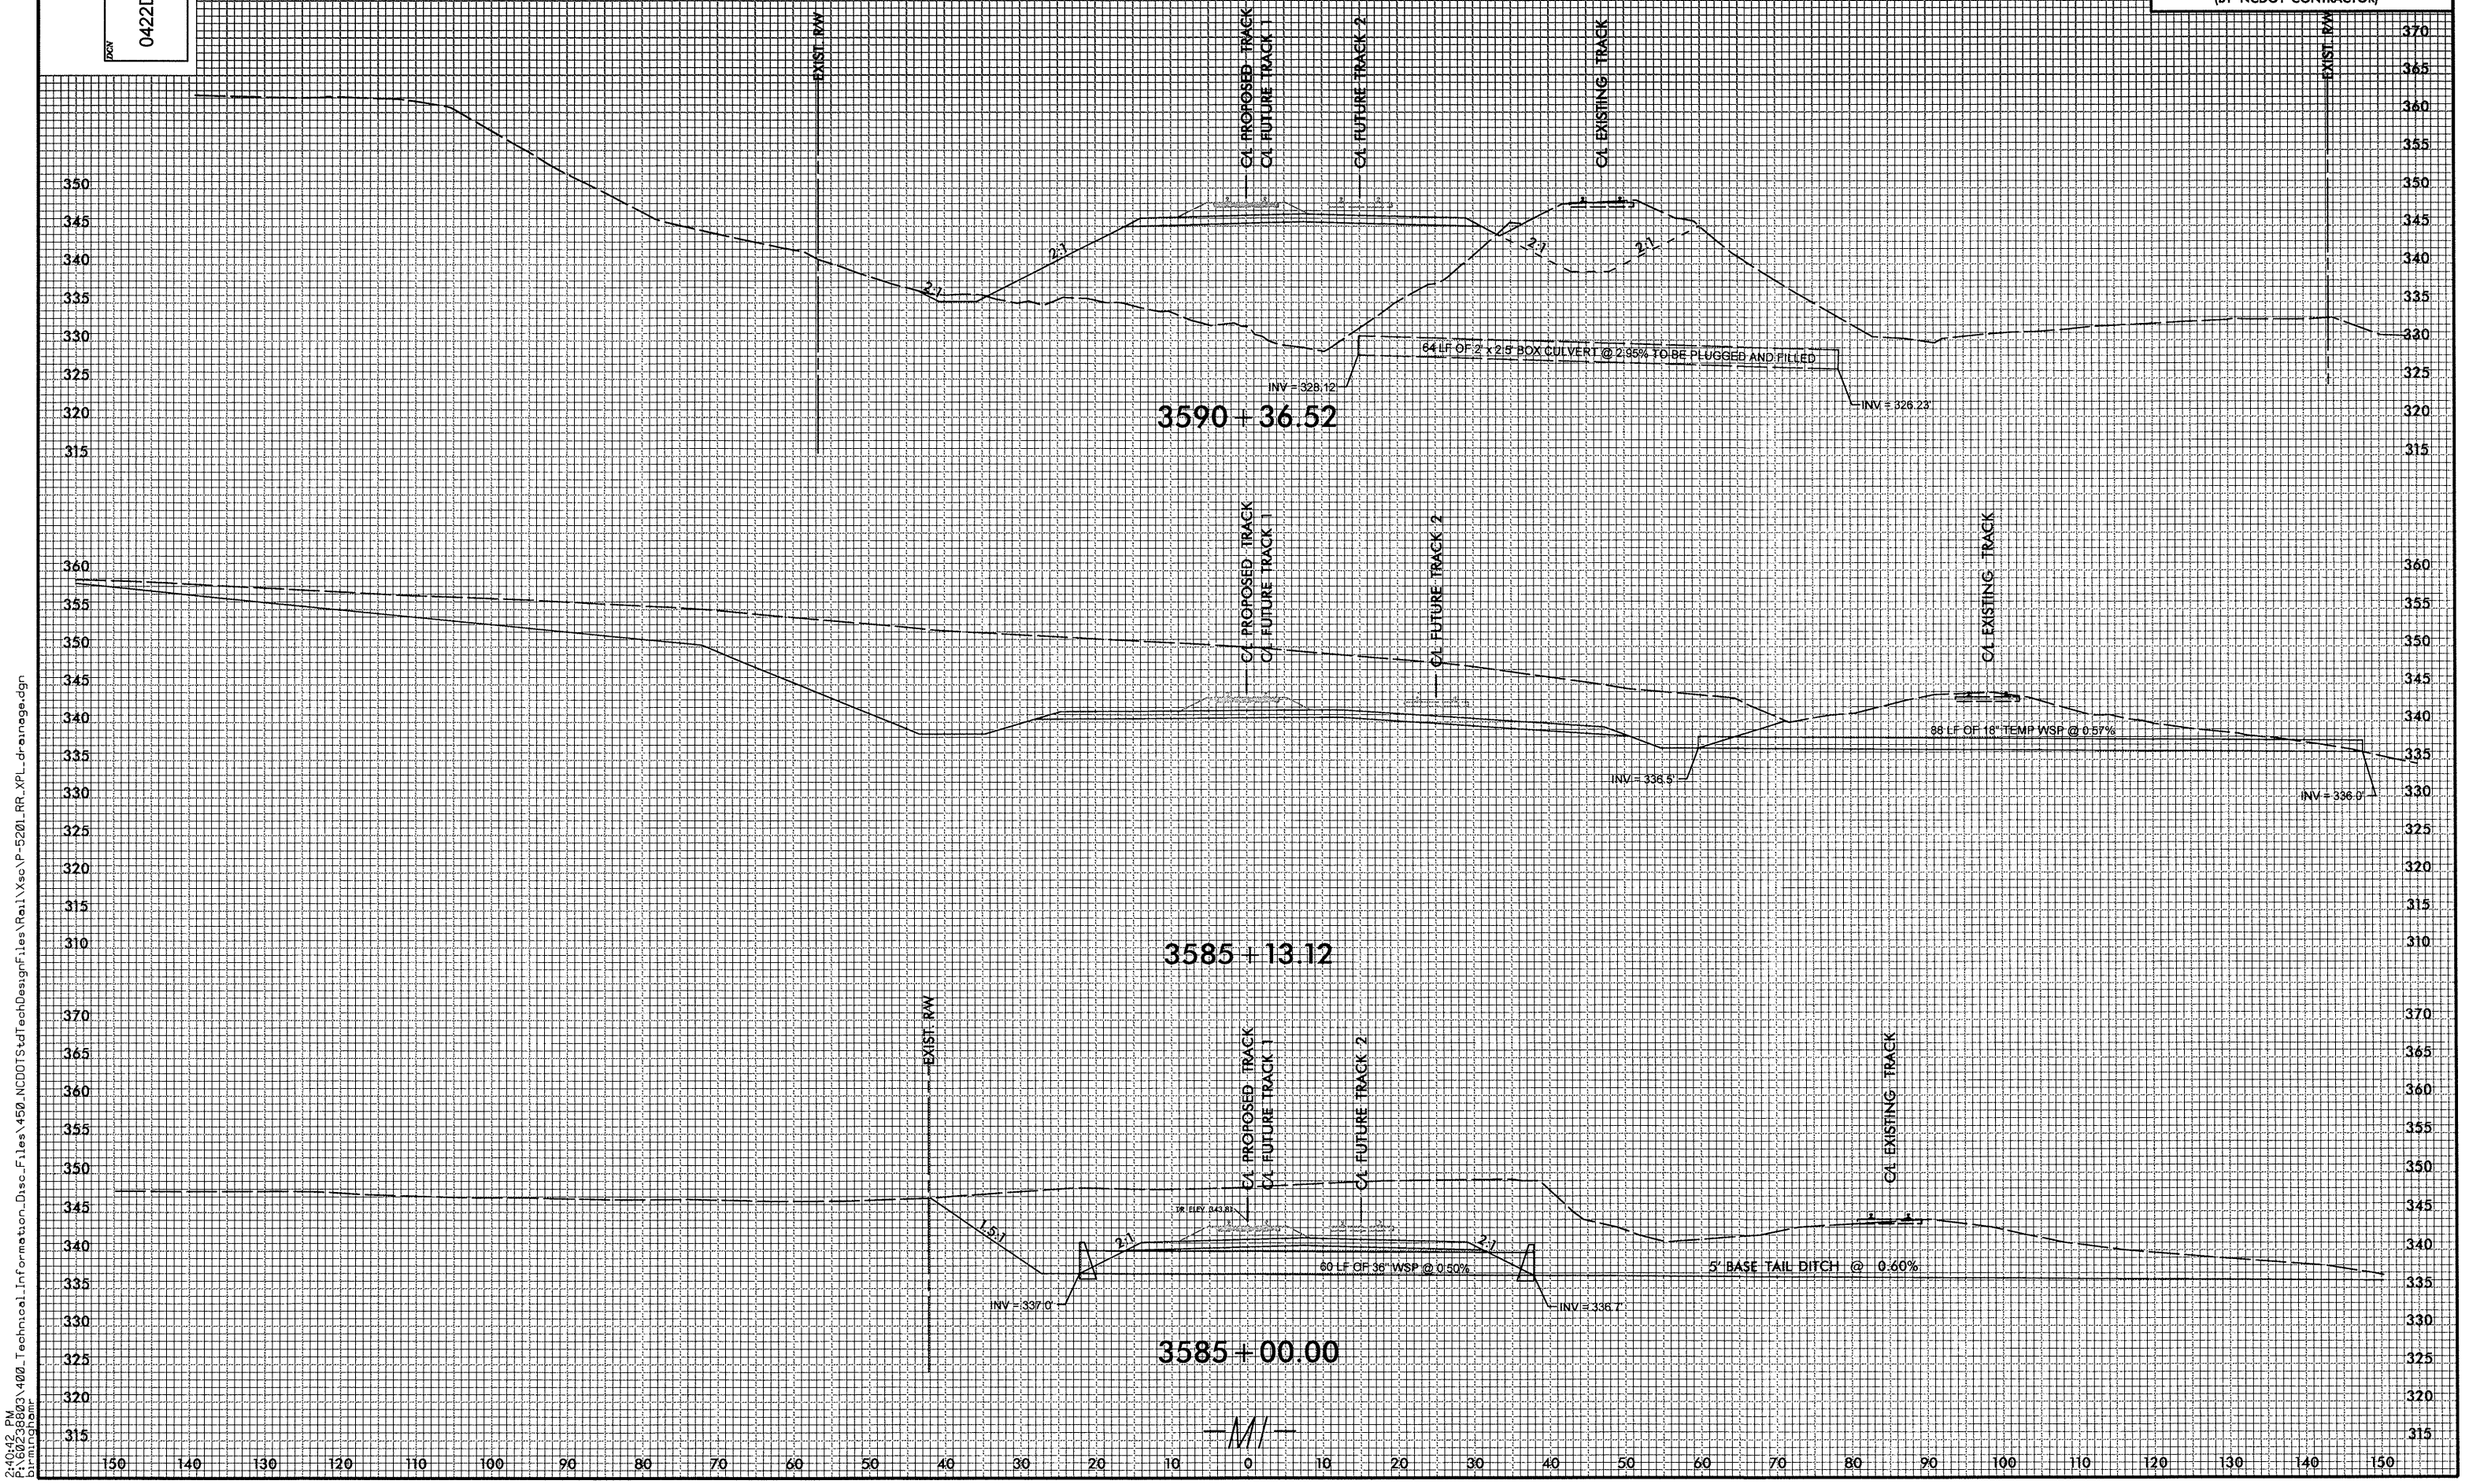

2:40:42 PM
P:\60236803\400_Technical_Information_Disc_Files\450_NCDOTStdTechDesignFiles\Rail\Xsc\P-5201_RR_XPL_drainage.dgn
Birmingham

DGN 0422DEL_P19

0 5 10	PROJ. REFERENCE NO.	SHEET NO.
	P-5201	X-36

——— PHASE 2 GRADING (BY NCDOT CONTRACTOR)

– – – PHASE 8 GRADING AFTER EX. TRACK HAS BEEN SHIFTED OR REMOVED (BY NCDOT CONTRACTOR)

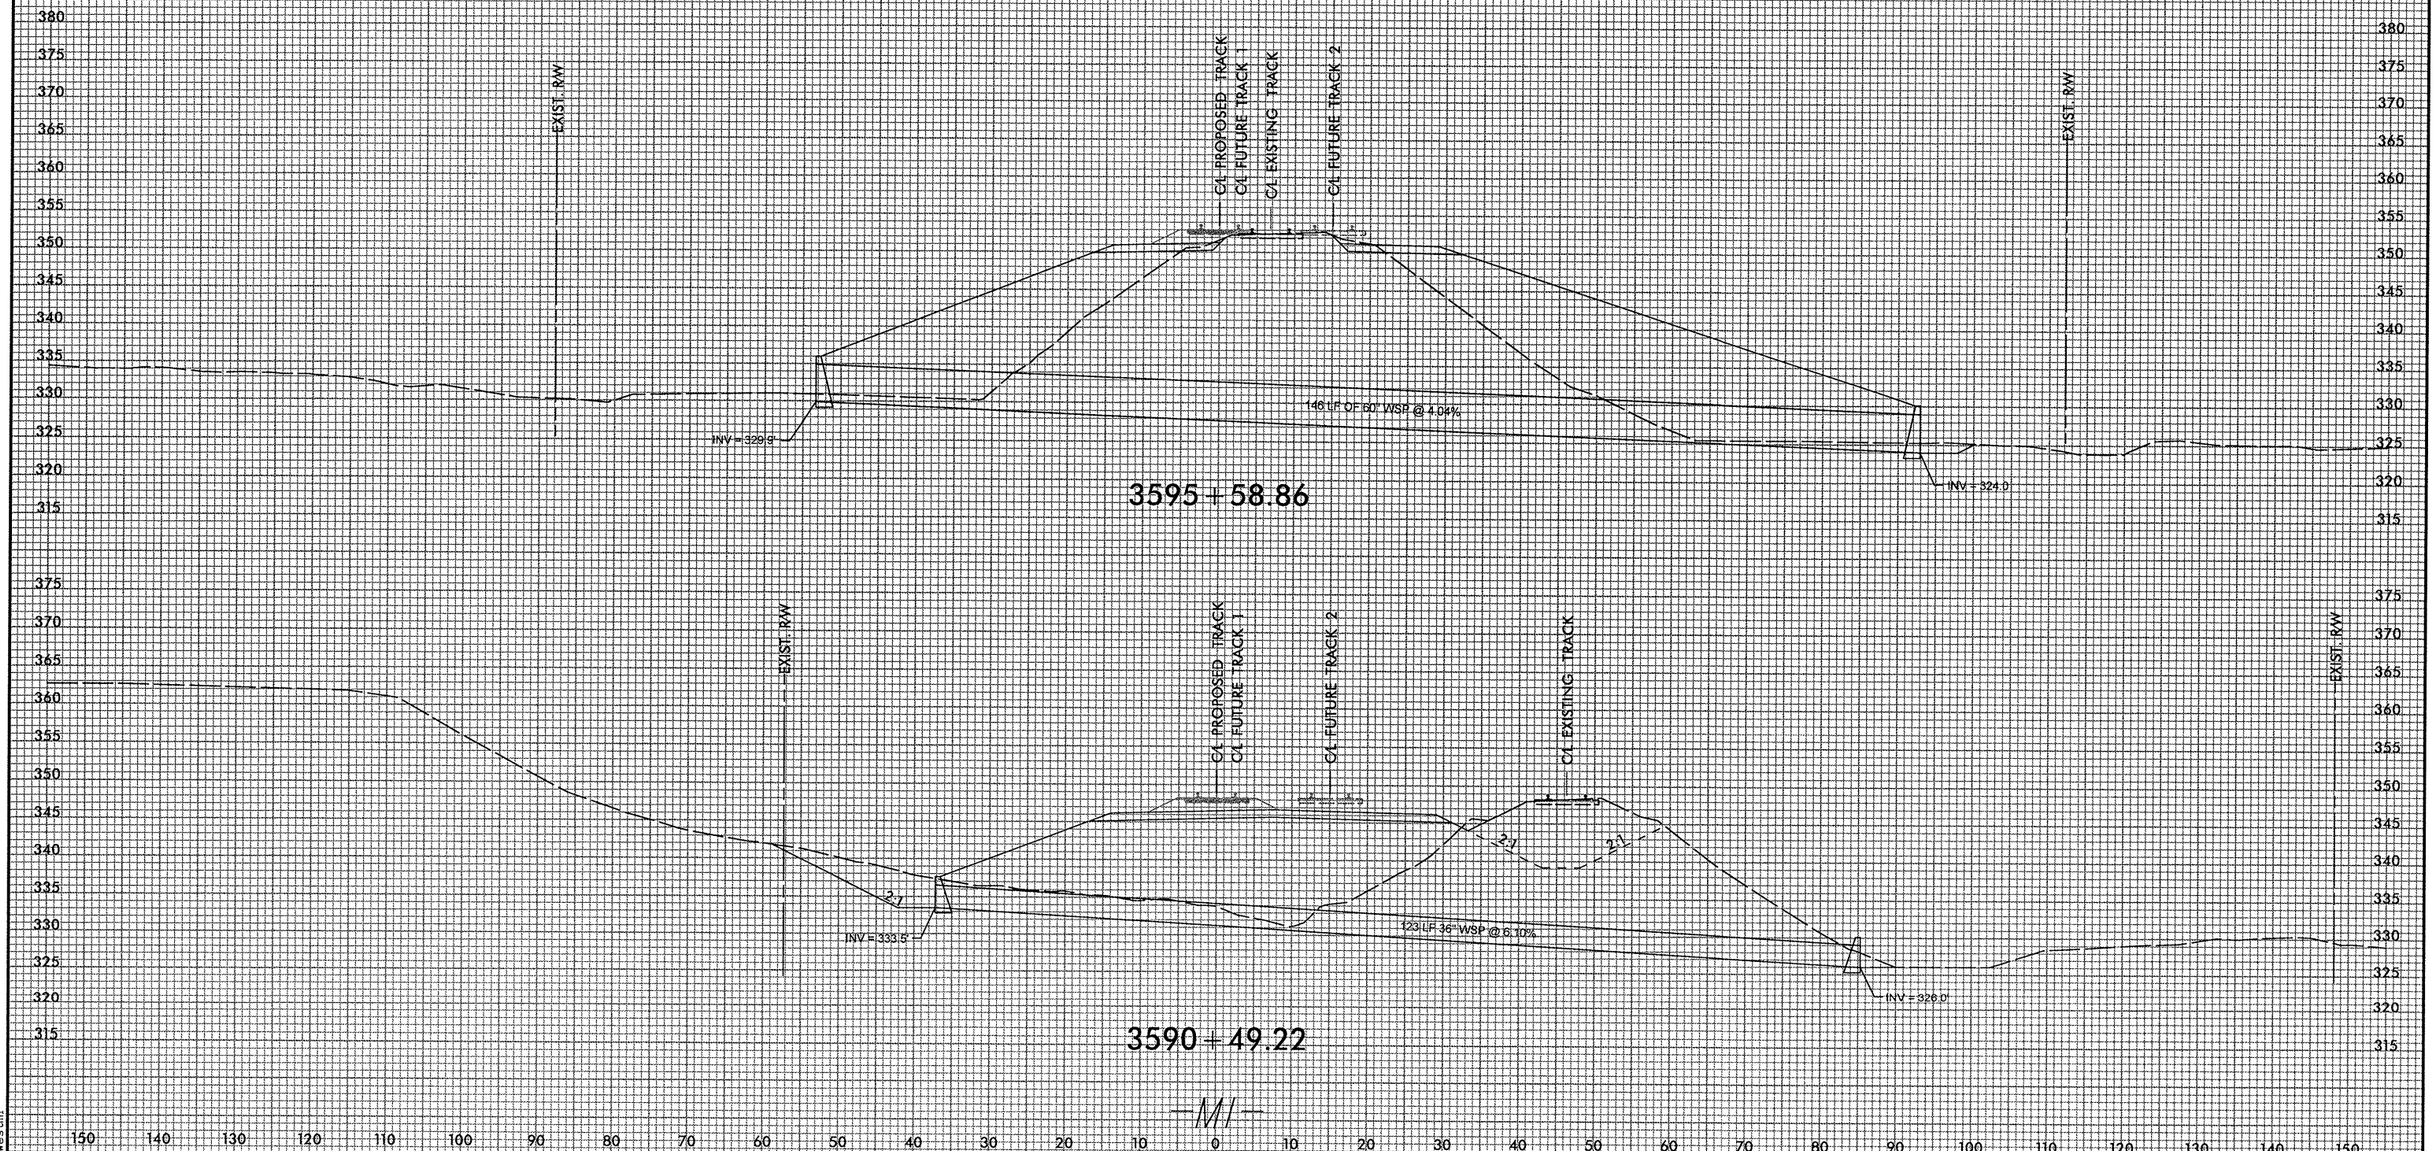

7/9/2 AM
R:\Rail\Vso\P-5201_RR_XPL_drainage.dgn
westmi

DGN 0422DEL_P19

0 5 10	PROJ. REFERENCE NO.	SHEET NO.
	P-5201	X-37

——— PHASE 2 GRADING (BY NCDOT CONTRACTOR)

– – – PHASE 8 GRADING AFTER EX. TRACK HAS BEEN SHIFTED OR REMOVED (BY NCDOT CONTRACTOR)

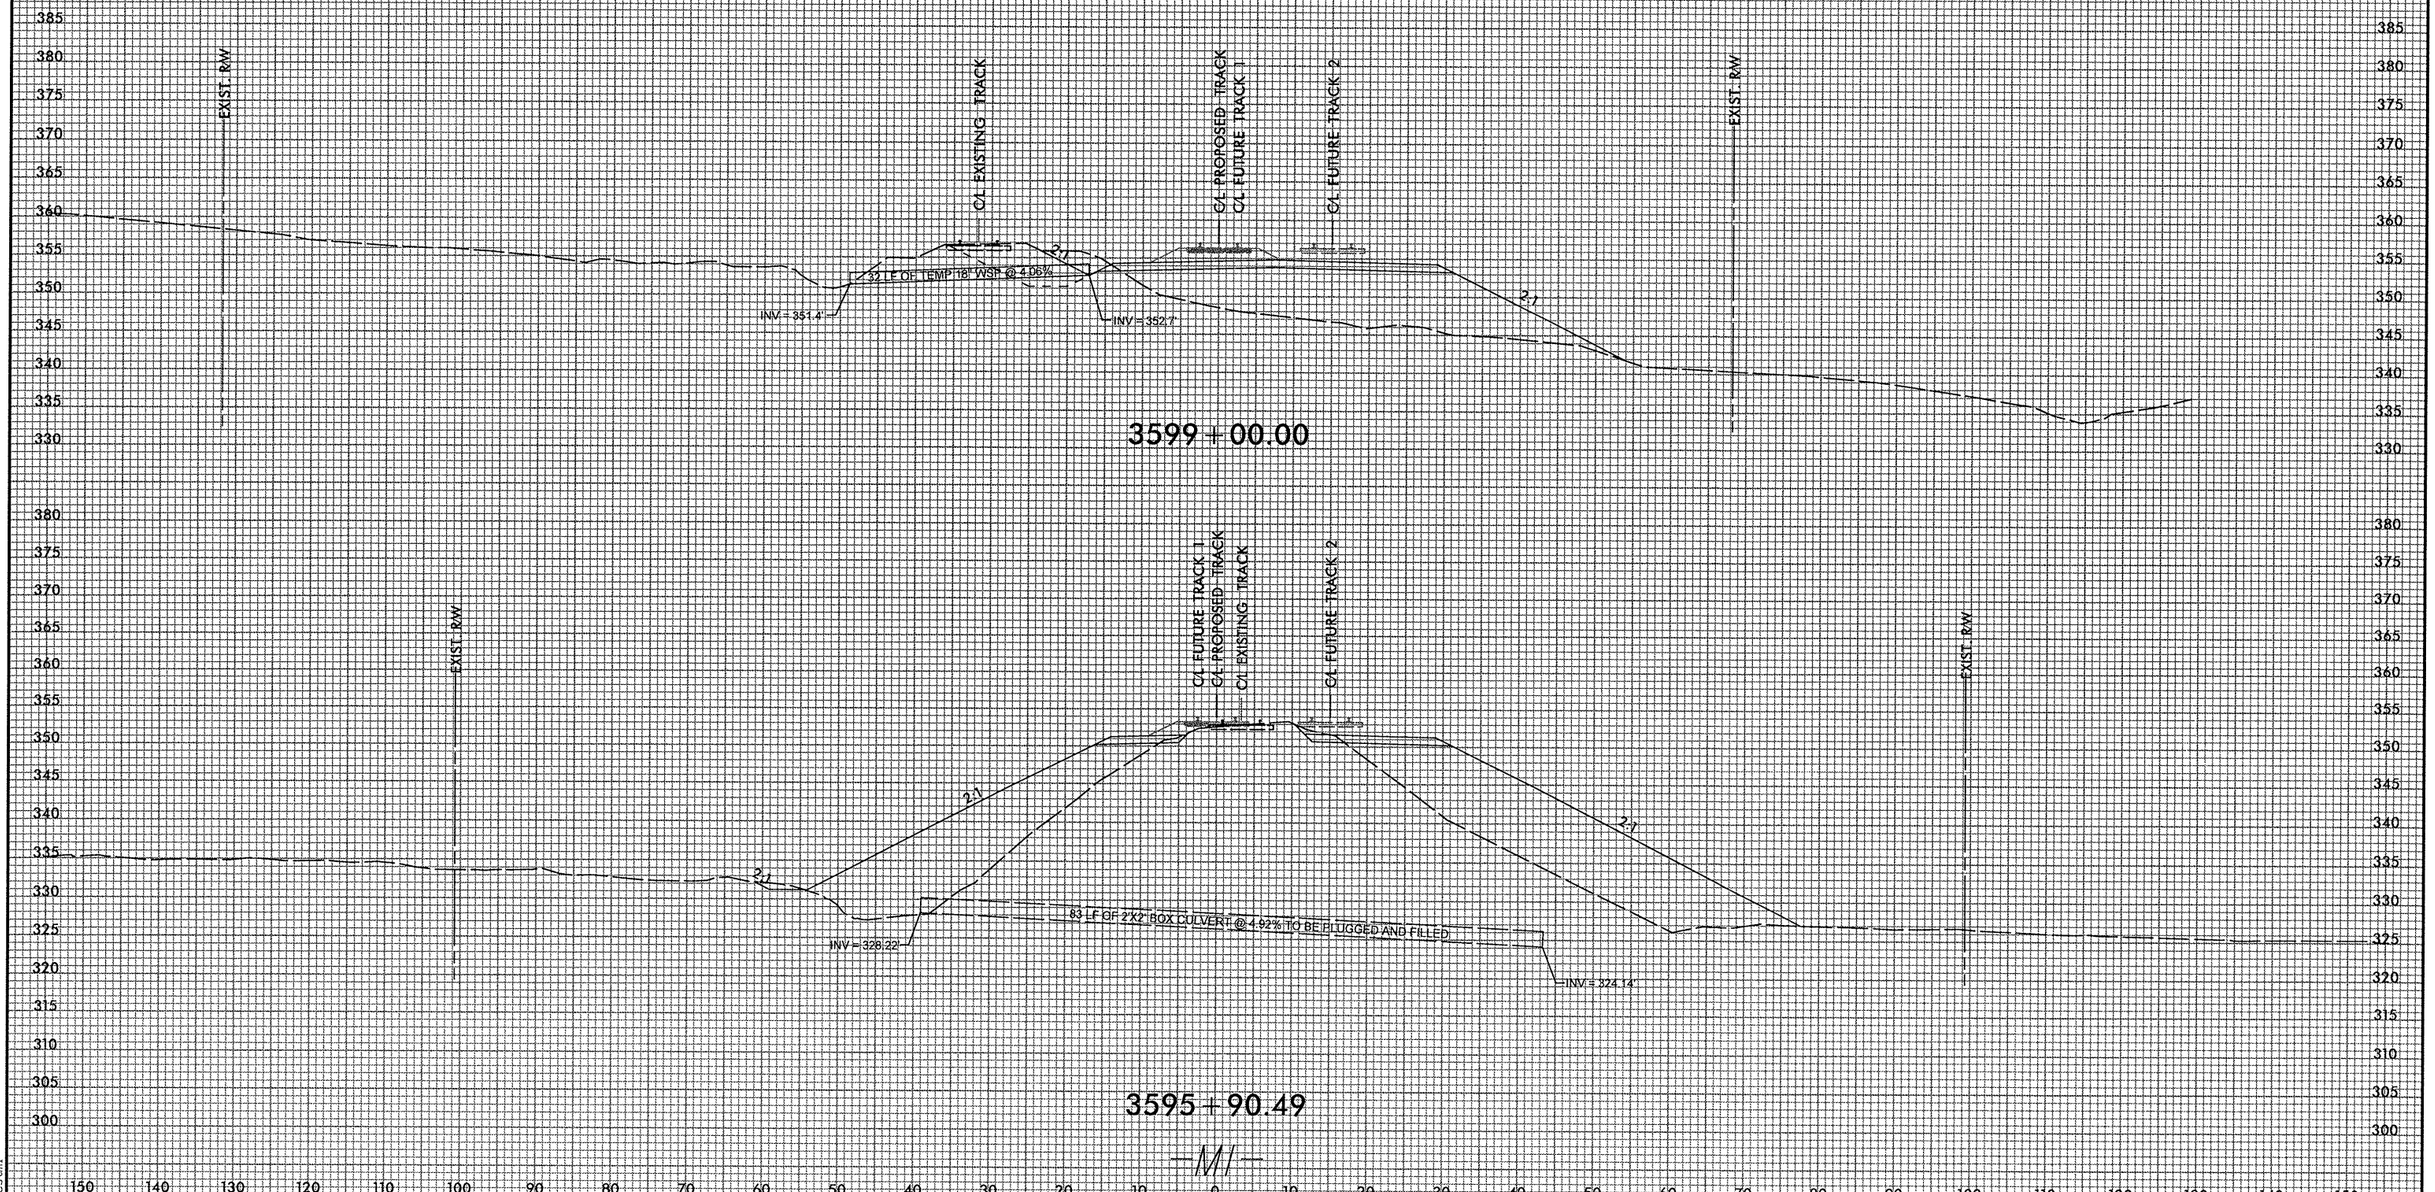

7:19:11 AM
R:\Rail\Xsec\P-5201_RR_XPL_drainage.dgn
westm1

DGN 0422DEL_P19

PROJ. REFERENCE NO.	SHEET NO.
P-5201	X-38

0 5 10

PHASE 2 GRADING (BY NCDOT CONTRACTOR)

PHASE 8 GRADING AFTER EX. TRACK HAS BEEN SHIFTED OR REMOVED (BY NCDOT CONTRACTOR)

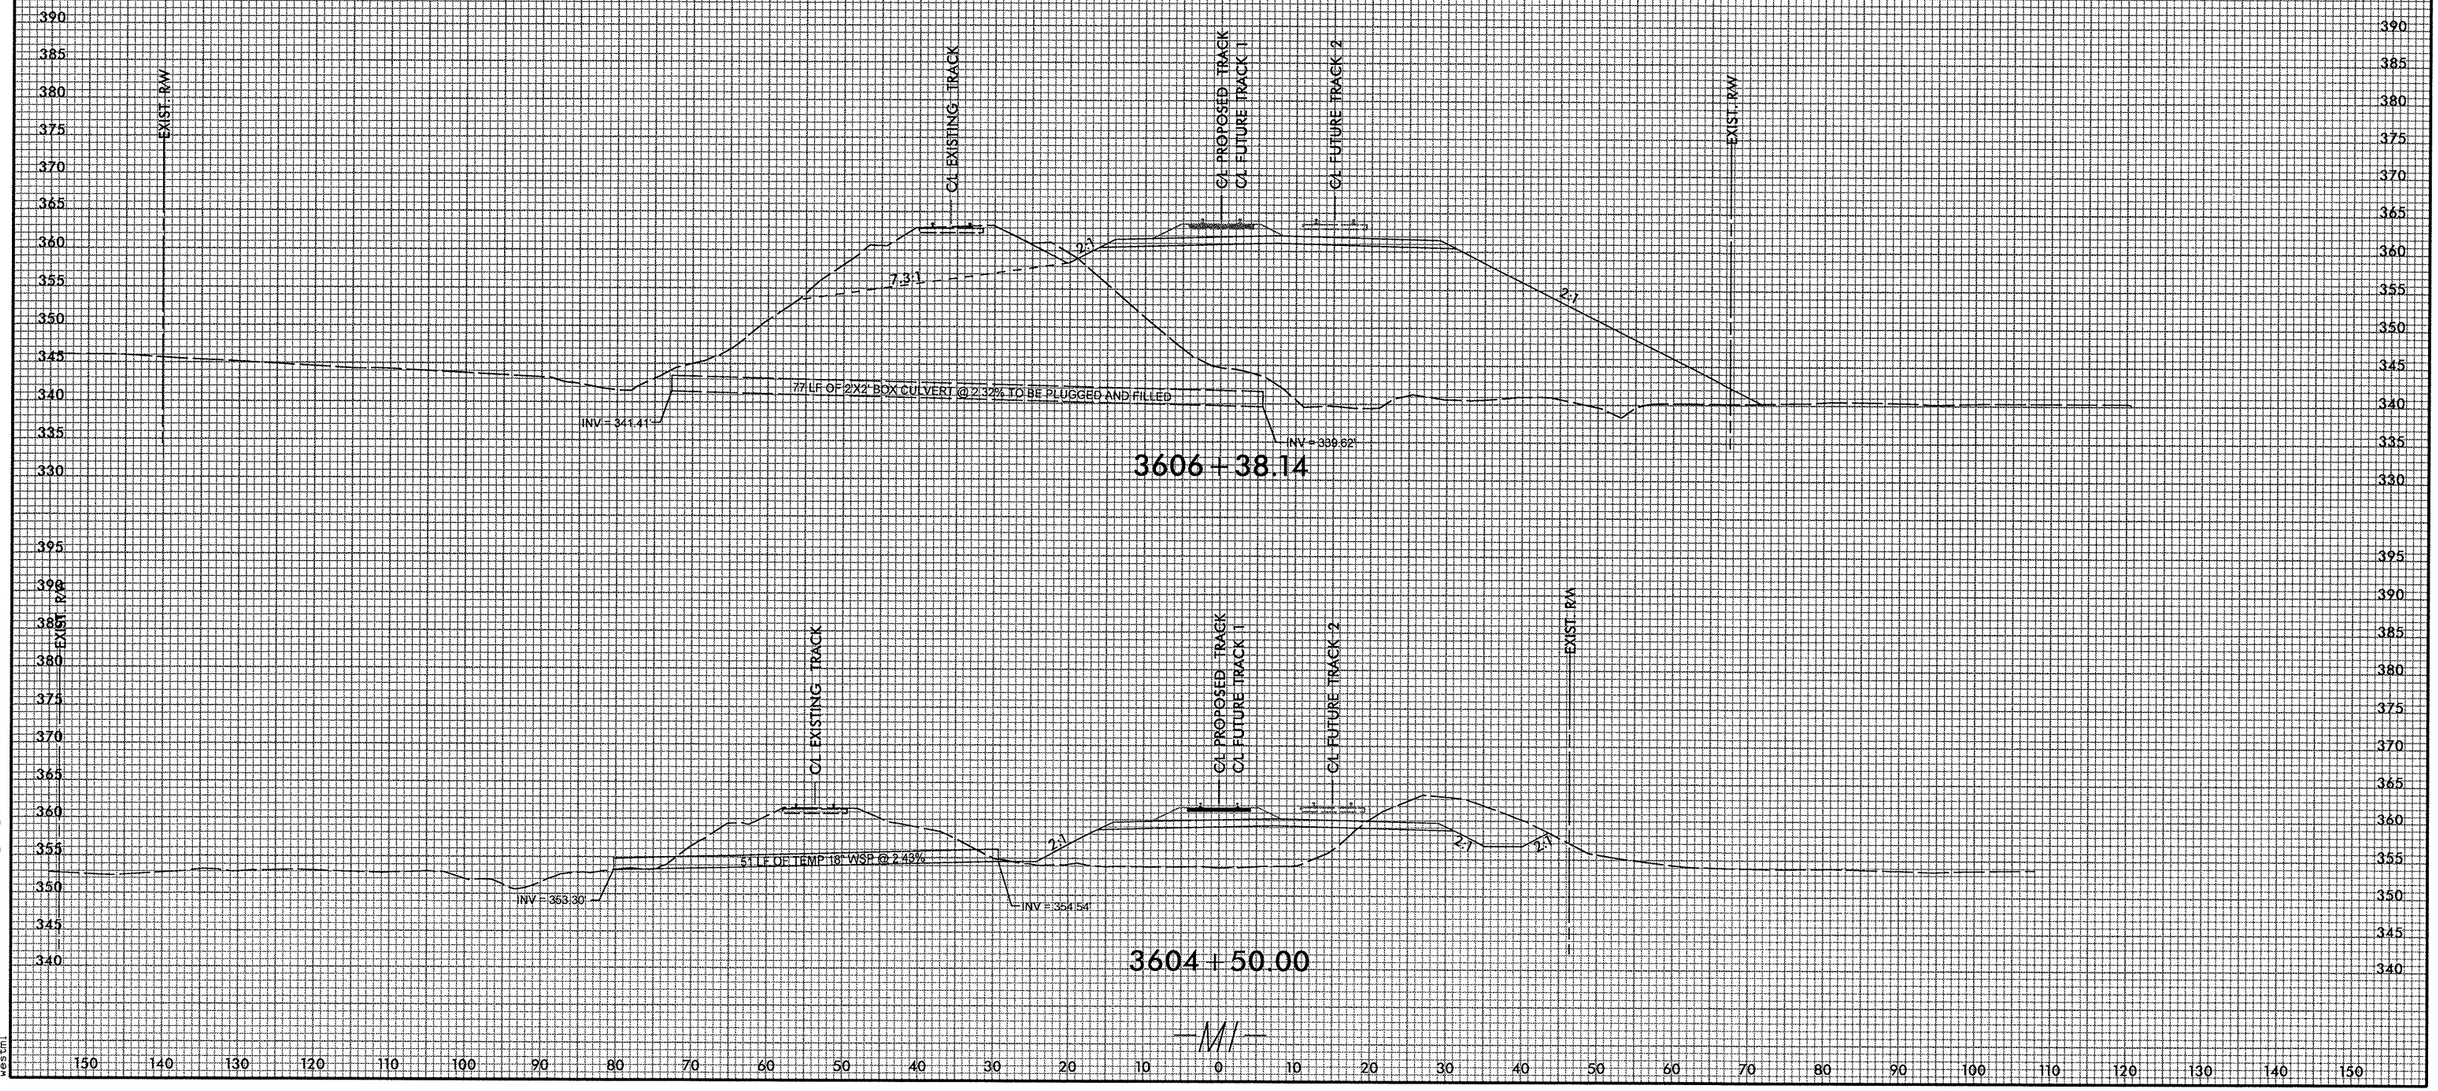

7:19:13 AM
Plotted: \\sc\P-5201_RR_XPL_drainage.dgn
Western

PROJ. REFERENCE NO. P-5201 | SHEET NO. X-39

0 5 10

PHASE 2 GRADING (BY NCDOT CONTRACTOR)

PHASE 8 GRADING AFTER EX. TRACK HAS BEEN SHIFTED OR REMOVED (BY NCDOT CONTRACTOR)

0422DEL_P19

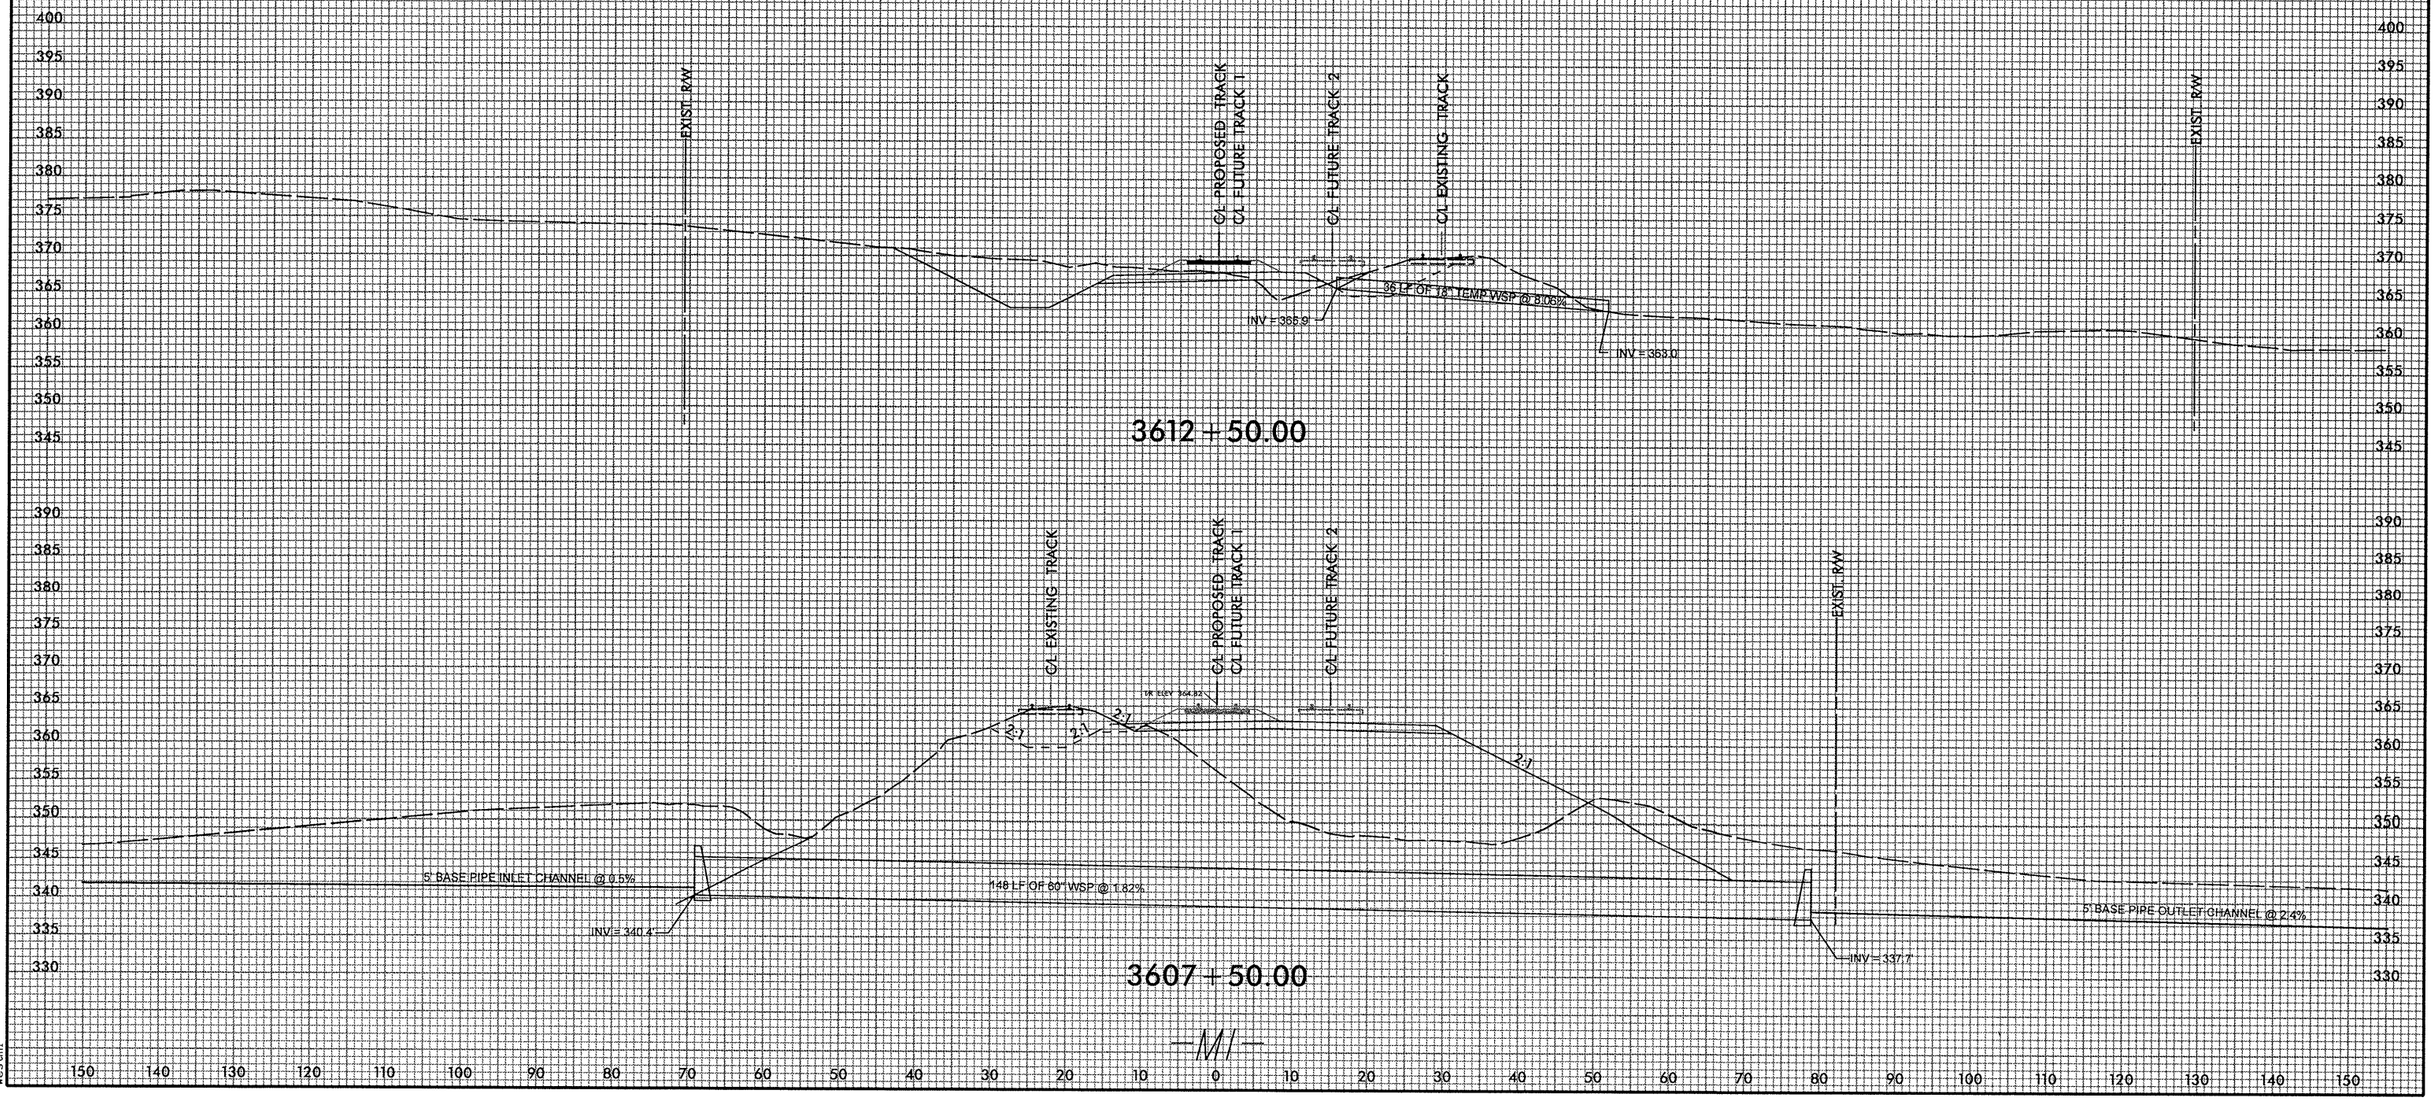

7/9/14 AM
R:\Rail\Xso\P-5201_RR_XPL_drainage.dgn
wesson

DGN 0422DEL_P19

0 5 10	PROJ. REFERENCE NO.	SHEET NO.
	P-5201	X-40

——— PHASE 2 GRADING (BY NCDOT CONTRACTOR)

– – – PHASE 8 GRADING AFTER EX. TRACK HAS BEEN SHIFTED OR REMOVED (BY NCDOT CONTRACTOR)

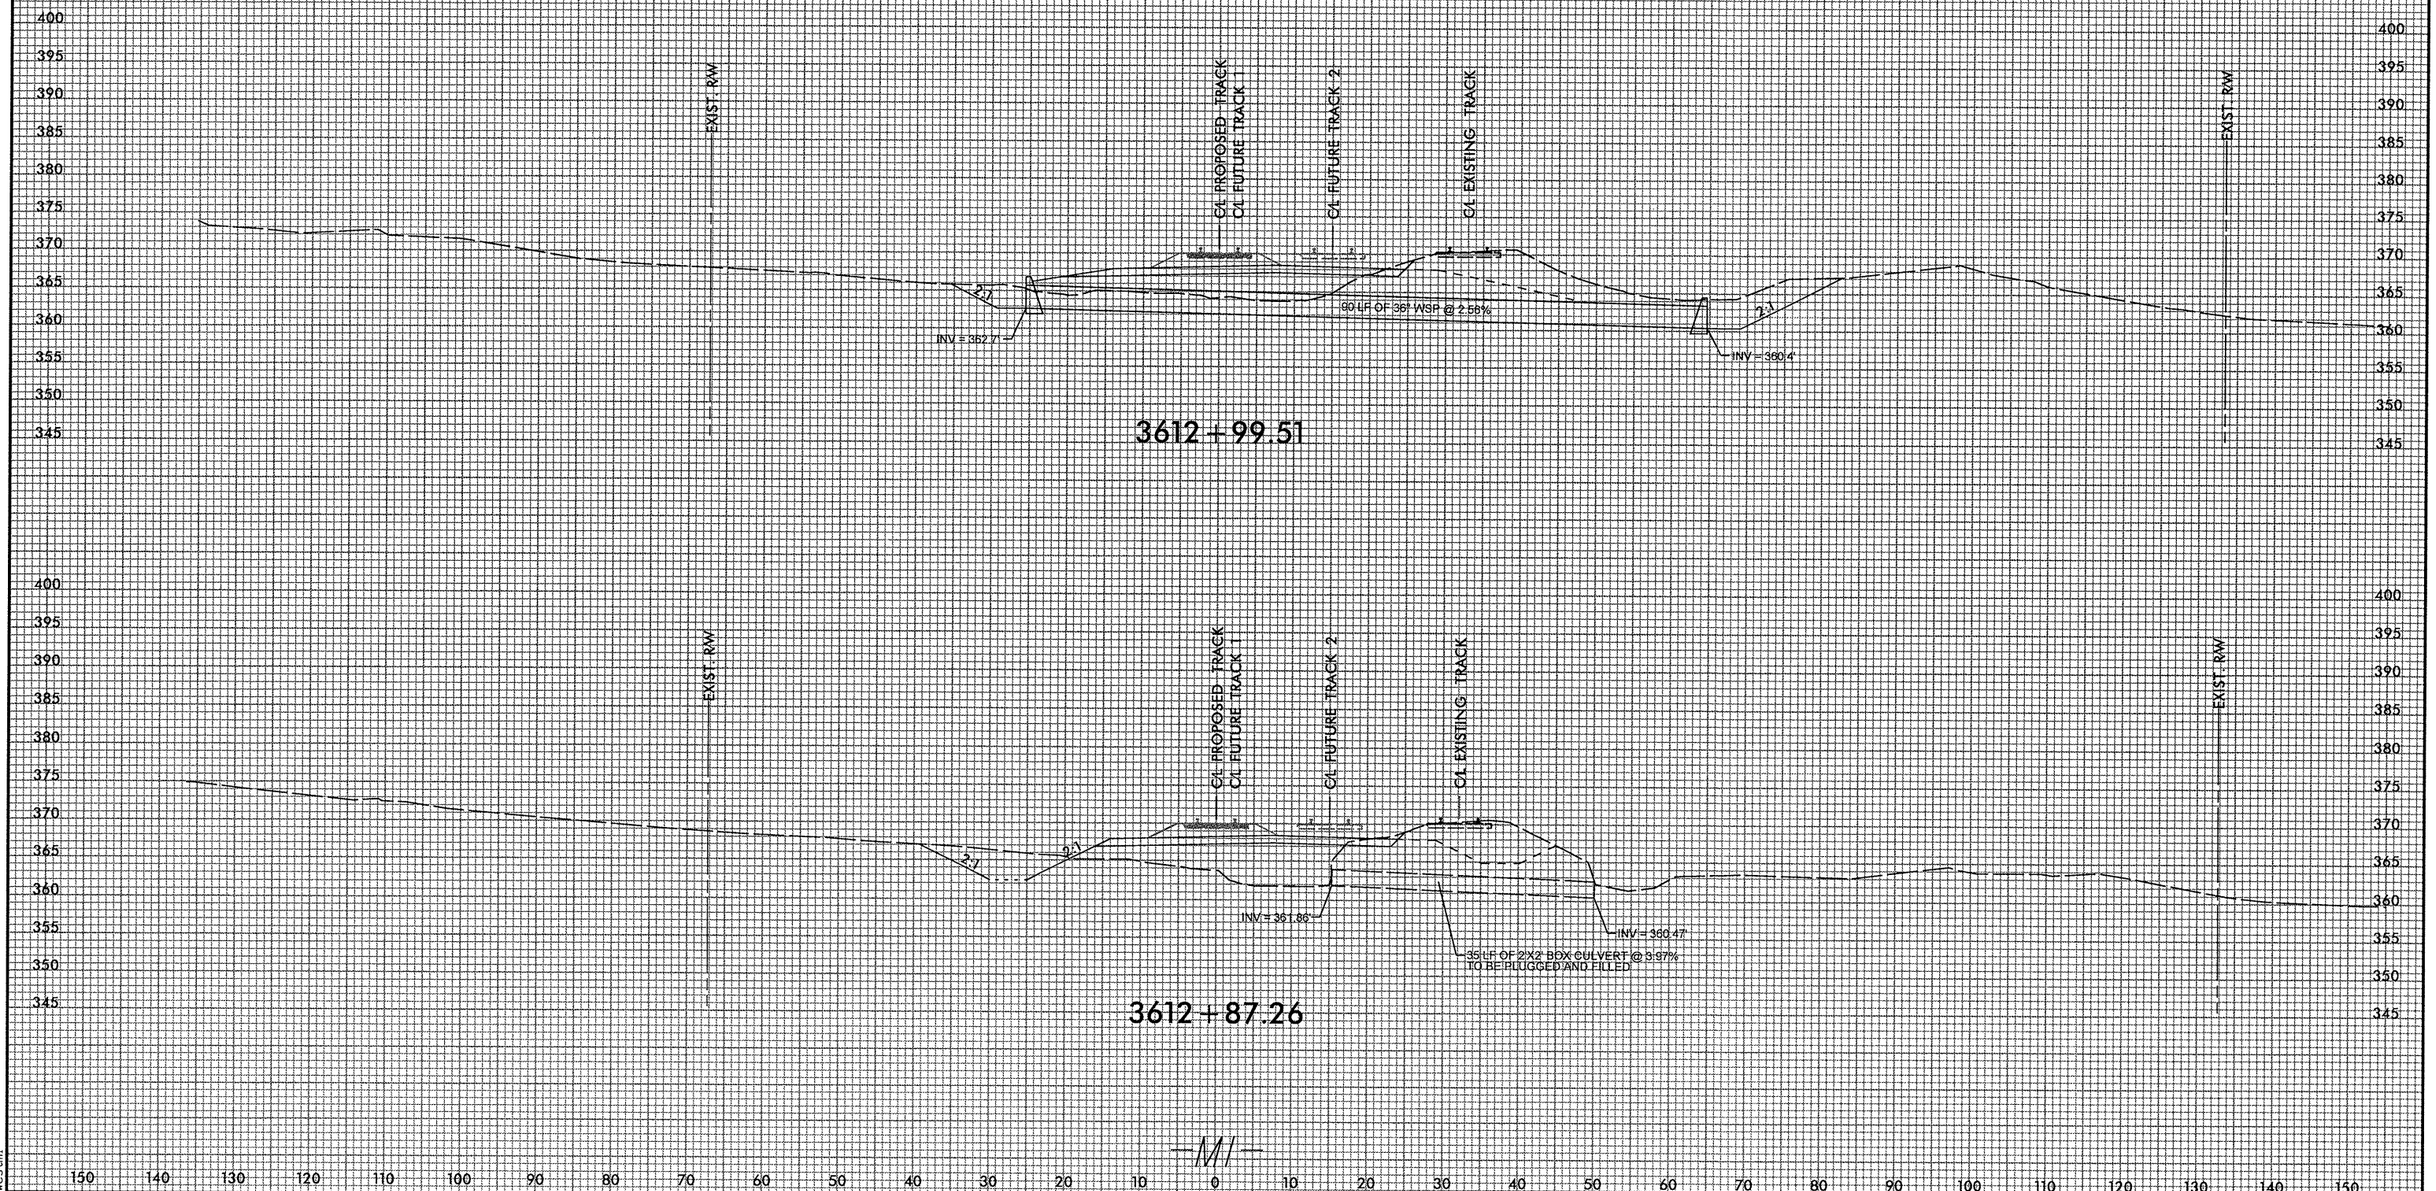

7:19:15 AM
C:\Users\mtaylor\Desktop\Projects\P-5201_RR_XPL_drainage.dgn
mtaylor

DGN 0422DEL_P19

0 5 10

PROJ. REFERENCE NO.	SHEET NO.
P-5201	X-41

——— PHASE 2 GRADING (BY NCDOT CONTRACTOR)

– – – PHASE 8 GRADING AFTER EX. TRACK HAS BEEN SHIFTED OR REMOVED (BY NCDOT CONTRACTOR)

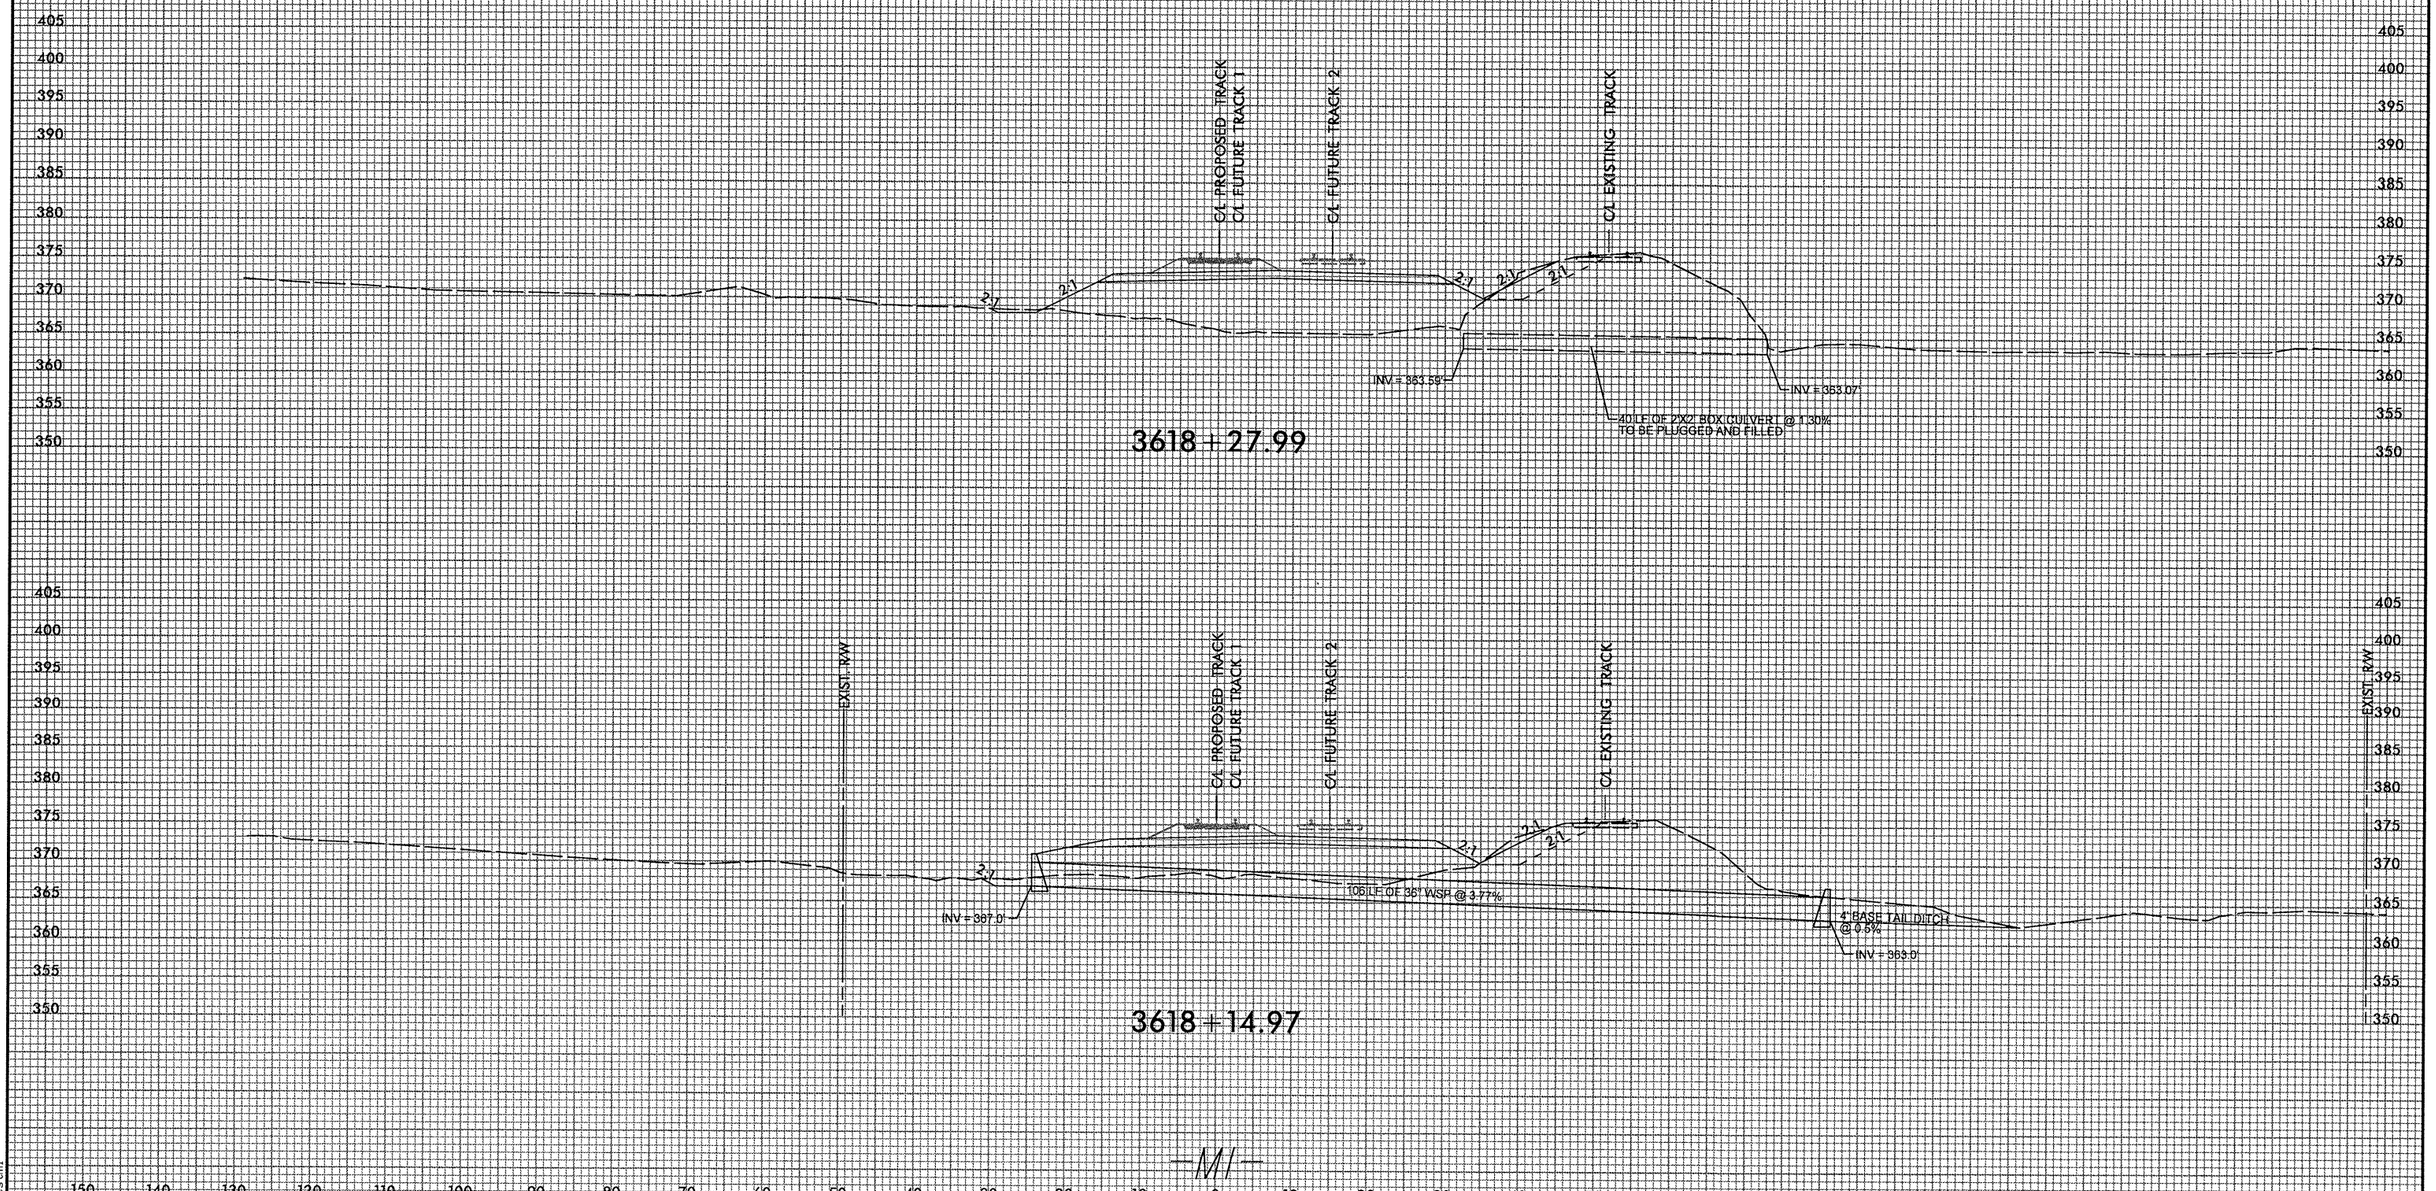

7:19:16 AM
R:\Rail\Xsec\P-5201_RR_XPL_drainage.dgn
kessell

DGN 0422DEL_P19

0 5 10	PROJ. REFERENCE NO.	SHEET NO.
	P-5201	X-42

——— PHASE 2 GRADING (BY NCDOT CONTRACTOR)

– – – PHASE 8 GRADING AFTER EX. TRACK HAS BEEN SHIFTED OR REMOVED (BY NCDOT CONTRACTOR)

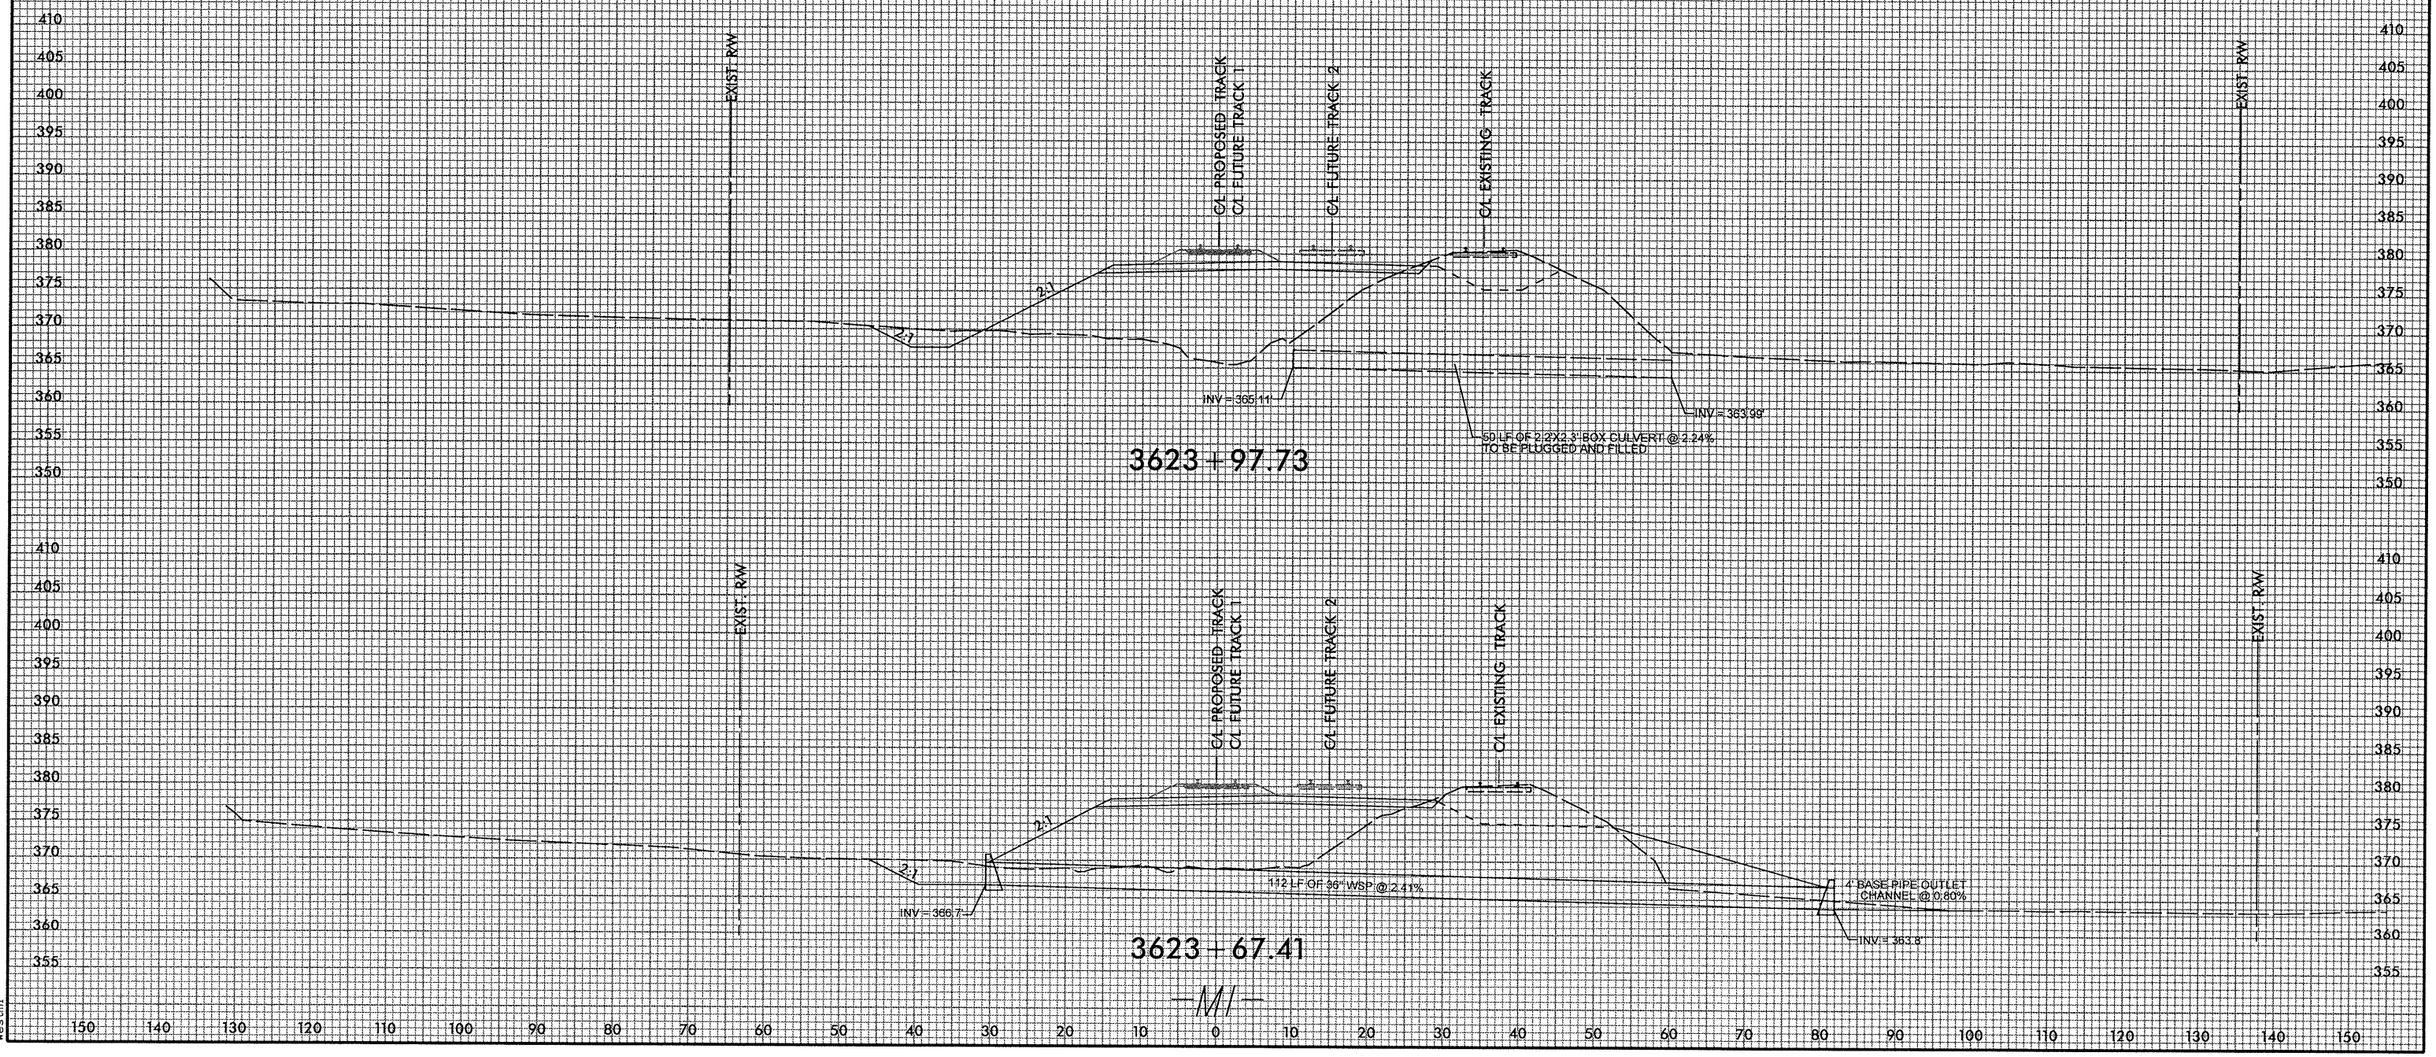

7/9/16 AM
R:\P5201_NW\sc\P-5201_RR_XPL_drainage.dgn
westm

DGN 0422DEL_P19

0 5 10	PROJ. REFERENCE NO.	SHEET NO.
	P-5201	X-43

PHASE 2 GRADING (BY NCDOT CONTRACTOR)

PHASE 8 GRADING AFTER EX. TRACK HAS BEEN SHIFTED OR REMOVED (BY NCDOT CONTRACTOR)

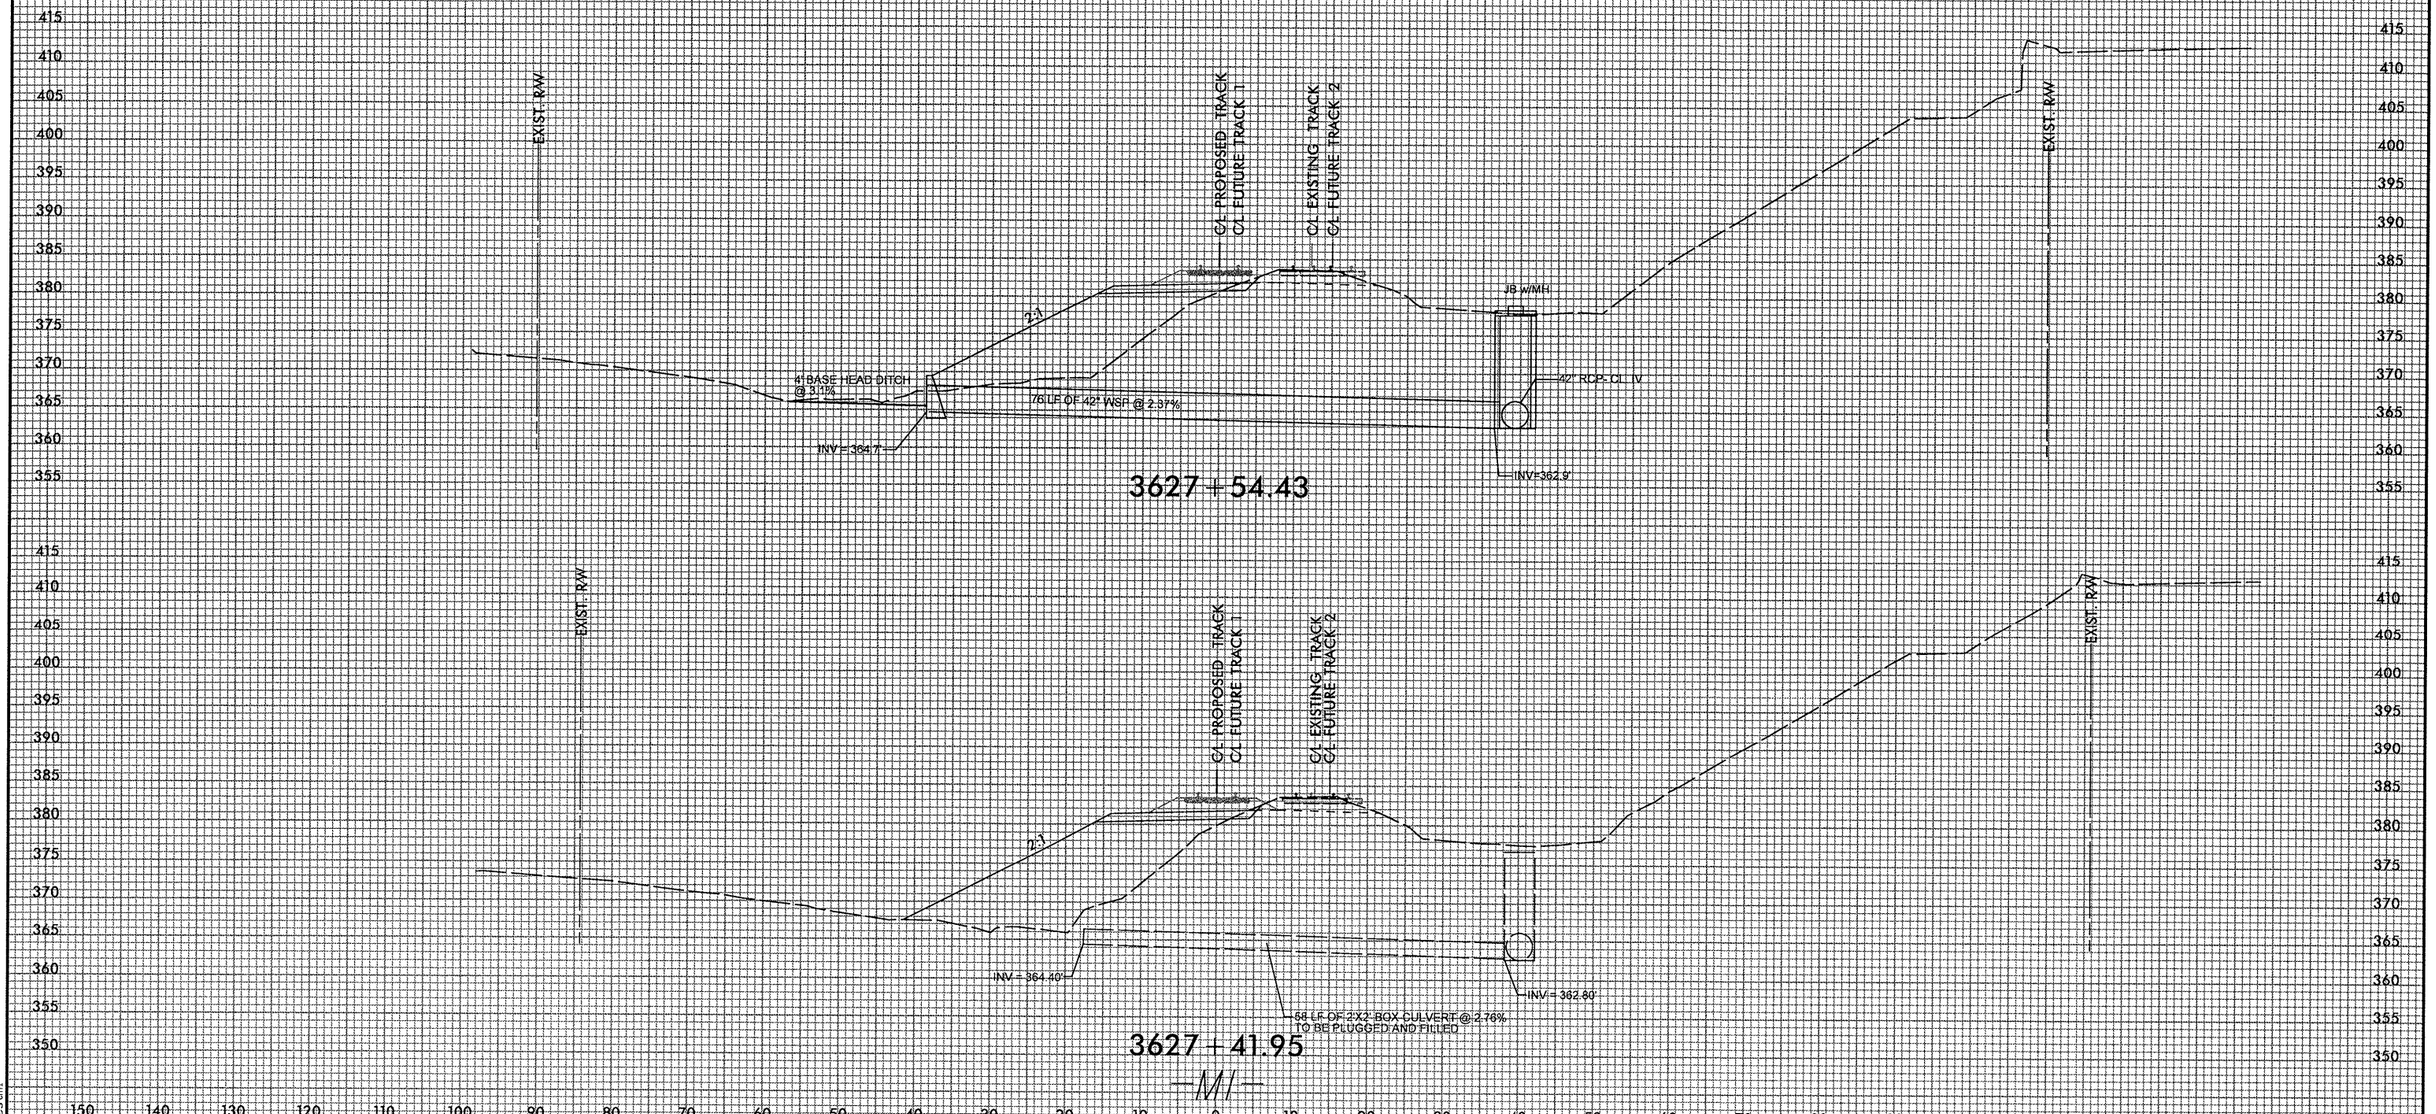

7/9/17 AM
R:\RDU\Xsc\P-5201_RR_XPL_drainage.dgn
westm

DGN 0422DEL_P19

0 5 10	PROJ. REFERENCE NO.	SHEET NO.
	P-5201	X-44

——— PHASE 2 GRADING (BY NCDOT CONTRACTOR)

– – – PHASE 8 GRADING AFTER EX. TRACK HAS BEEN SHIFTED OR REMOVED (BY NCDOT CONTRACTOR)

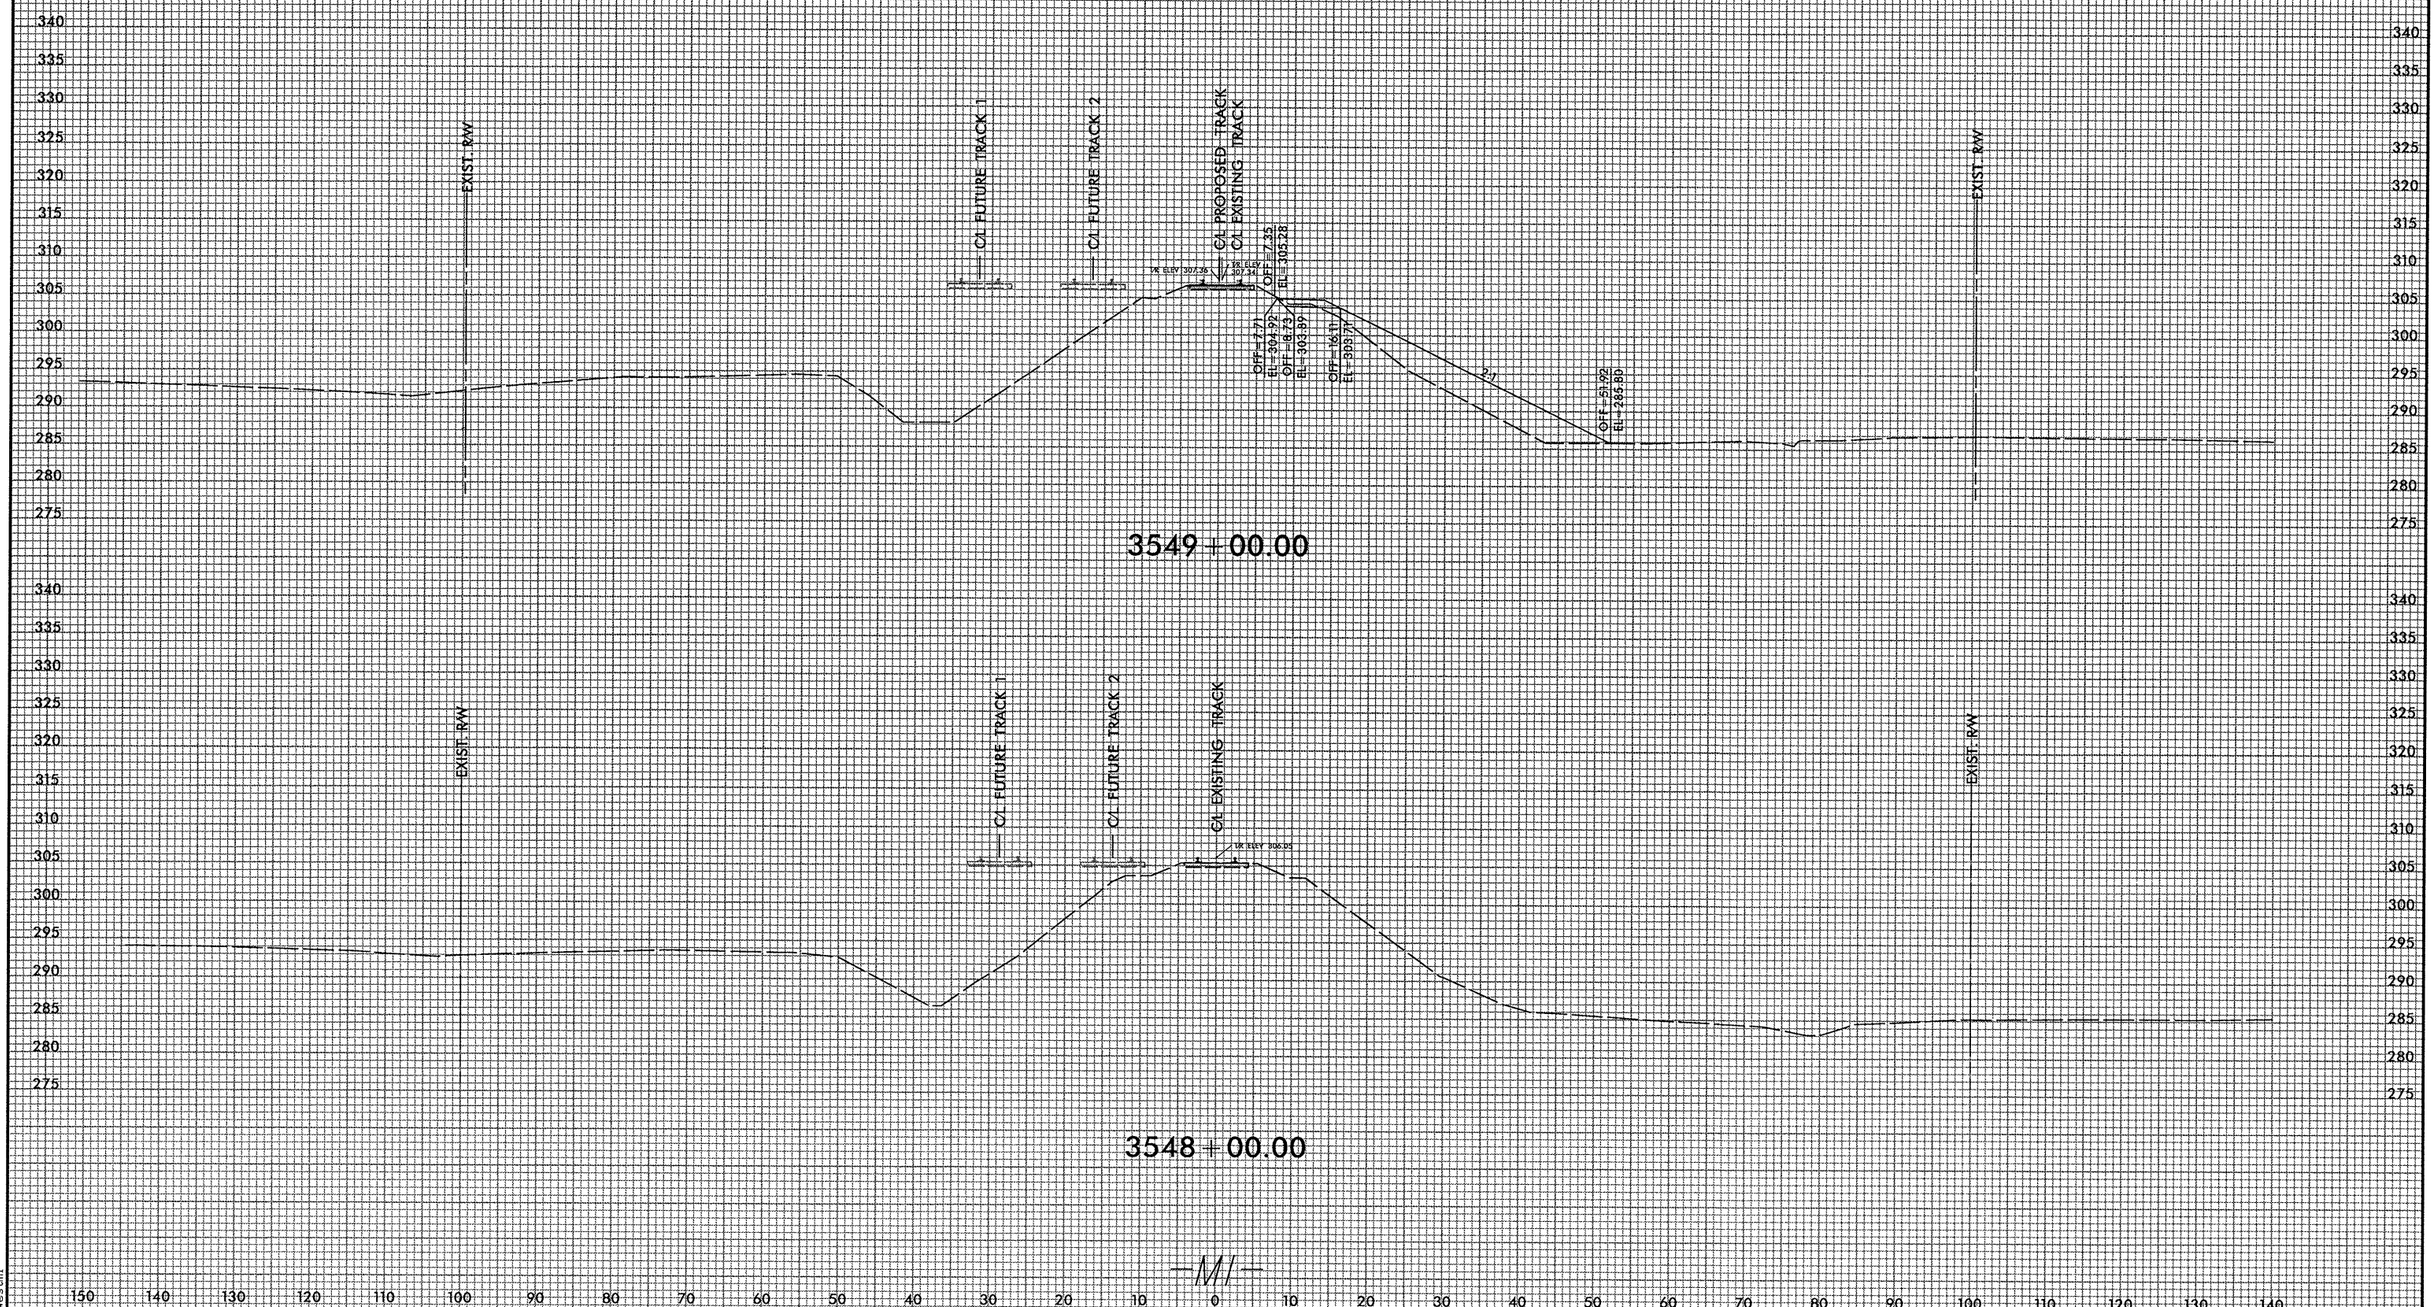

7:19:20 AM
P:\NC\Projects\P-5201\Xsc\P-5201_RR_XPL.dgn
vesmi

DGN 0422DEL_P19

0 5 10	PROJ. REFERENCE NO.	SHEET NO.
	P-5201	X-45

——— PHASE 2 GRADING (BY NCDOT CONTRACTOR)

– – – PHASE 8 GRADING AFTER EX. TRACK HAS BEEN SHIFTED OR REMOVED (BY NCDOT CONTRACTOR)

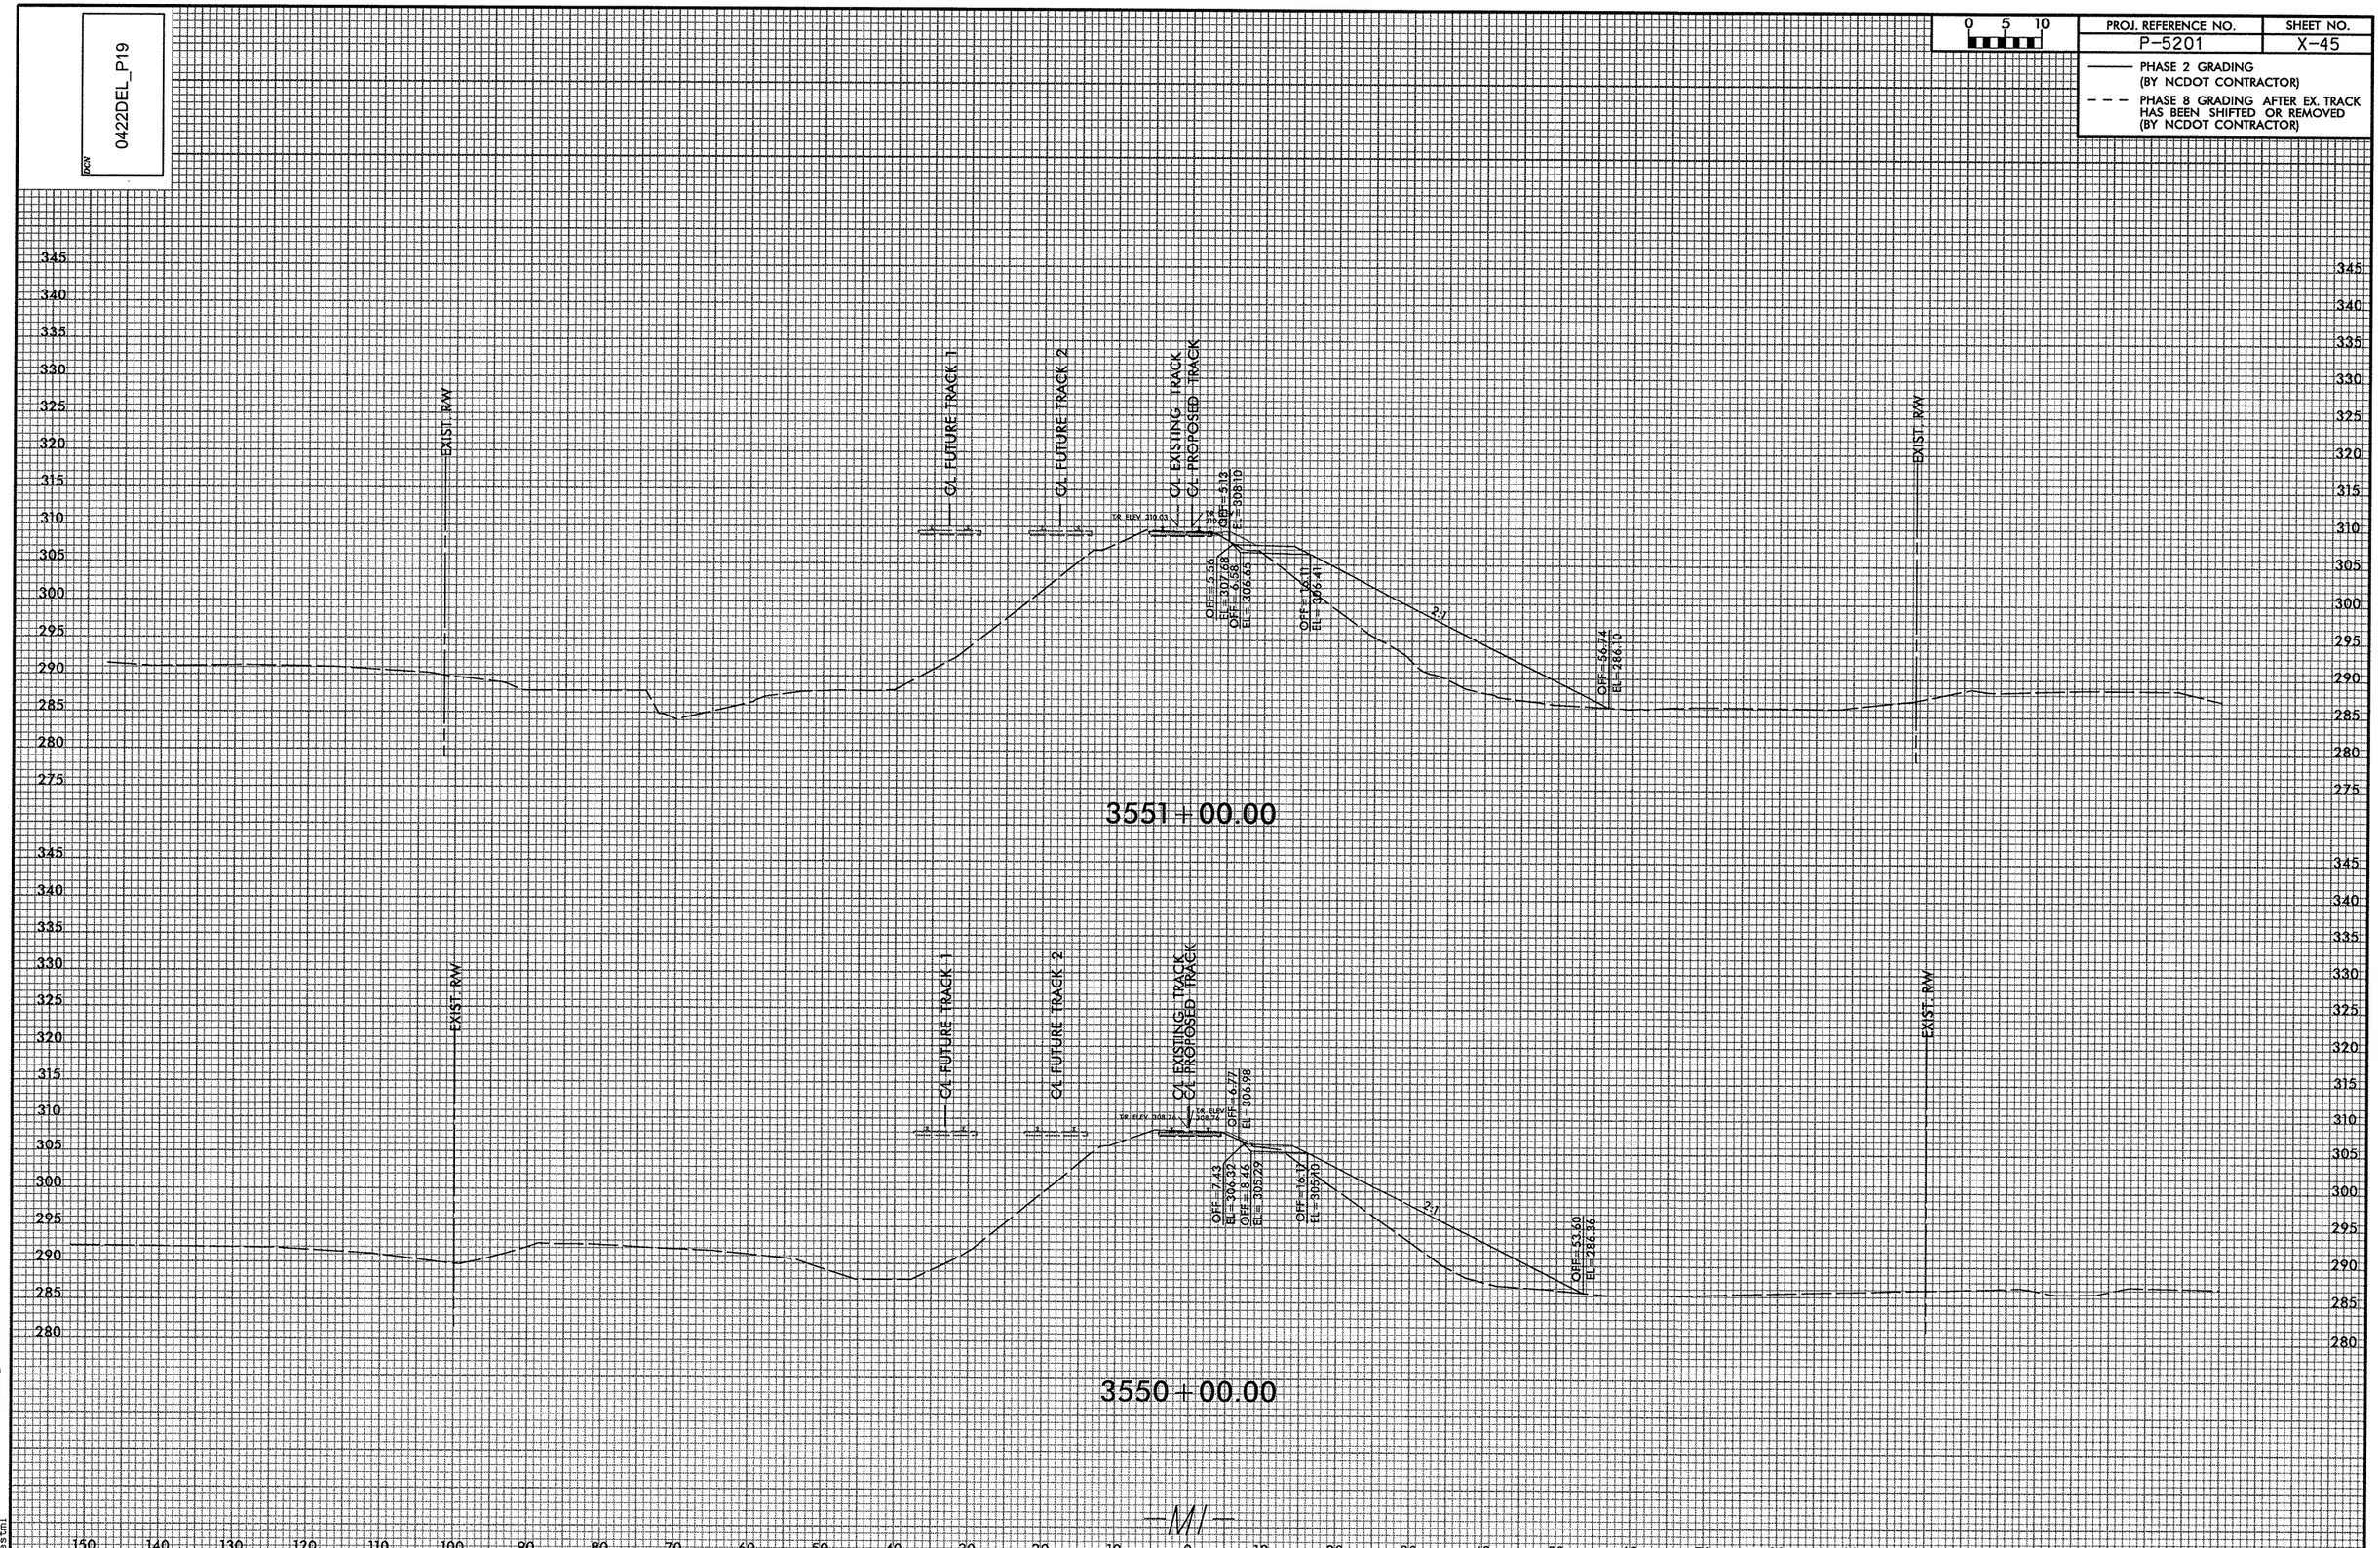

7:19:22 AM
Rafael\xse\P-5201_RR_XPL.dgn
wstan

DGN 0422DEL_P19

0 5 10	PROJ. REFERENCE NO.	SHEET NO.
	P-5201	X-46

——— PHASE 2 GRADING (BY NCDOT CONTRACTOR)

– – – PHASE 8 GRADING AFTER EX. TRACK HAS BEEN SHIFTED OR REMOVED (BY NCDOT CONTRACTOR)

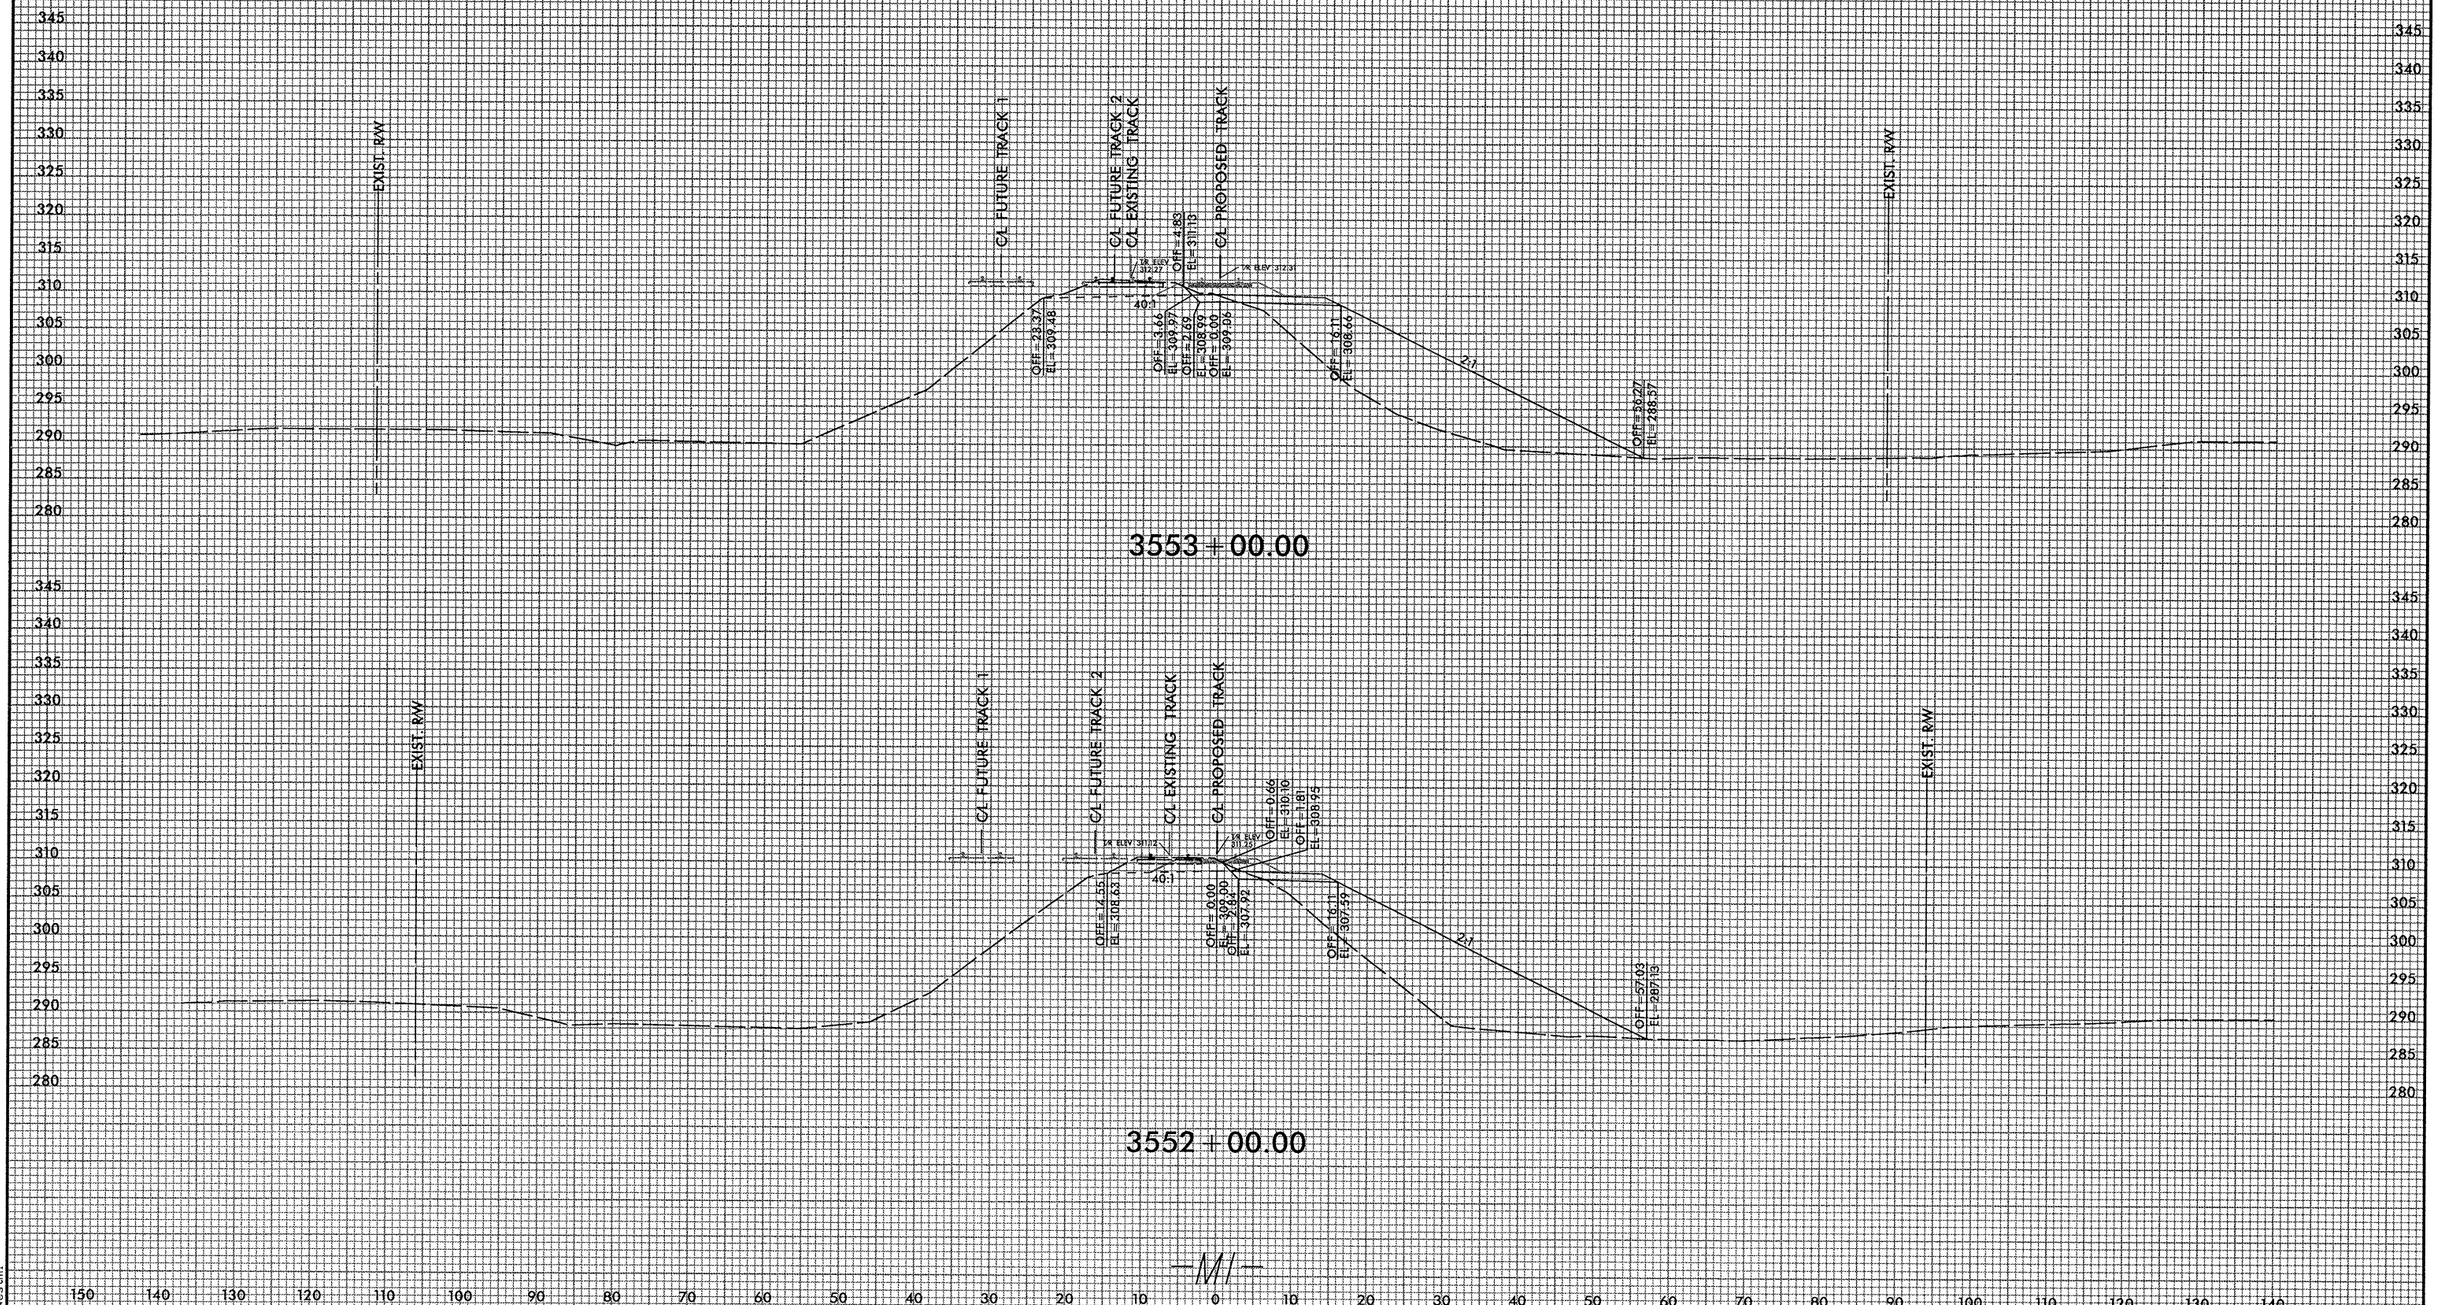

7:19:23 AM
R:\Projects\Vsc\P-5201_RR_XPL.dgn
westm1

—M/—

DGN 0422DEL_P19

0 5 10

PROJ. REFERENCE NO.	SHEET NO.
P-5201	X-47

——— PHASE 2 GRADING (BY NCDOT CONTRACTOR)

– – – PHASE 8 GRADING AFTER EX. TRACK HAS BEEN SHIFTED OR REMOVED (BY NCDOT CONTRACTOR)

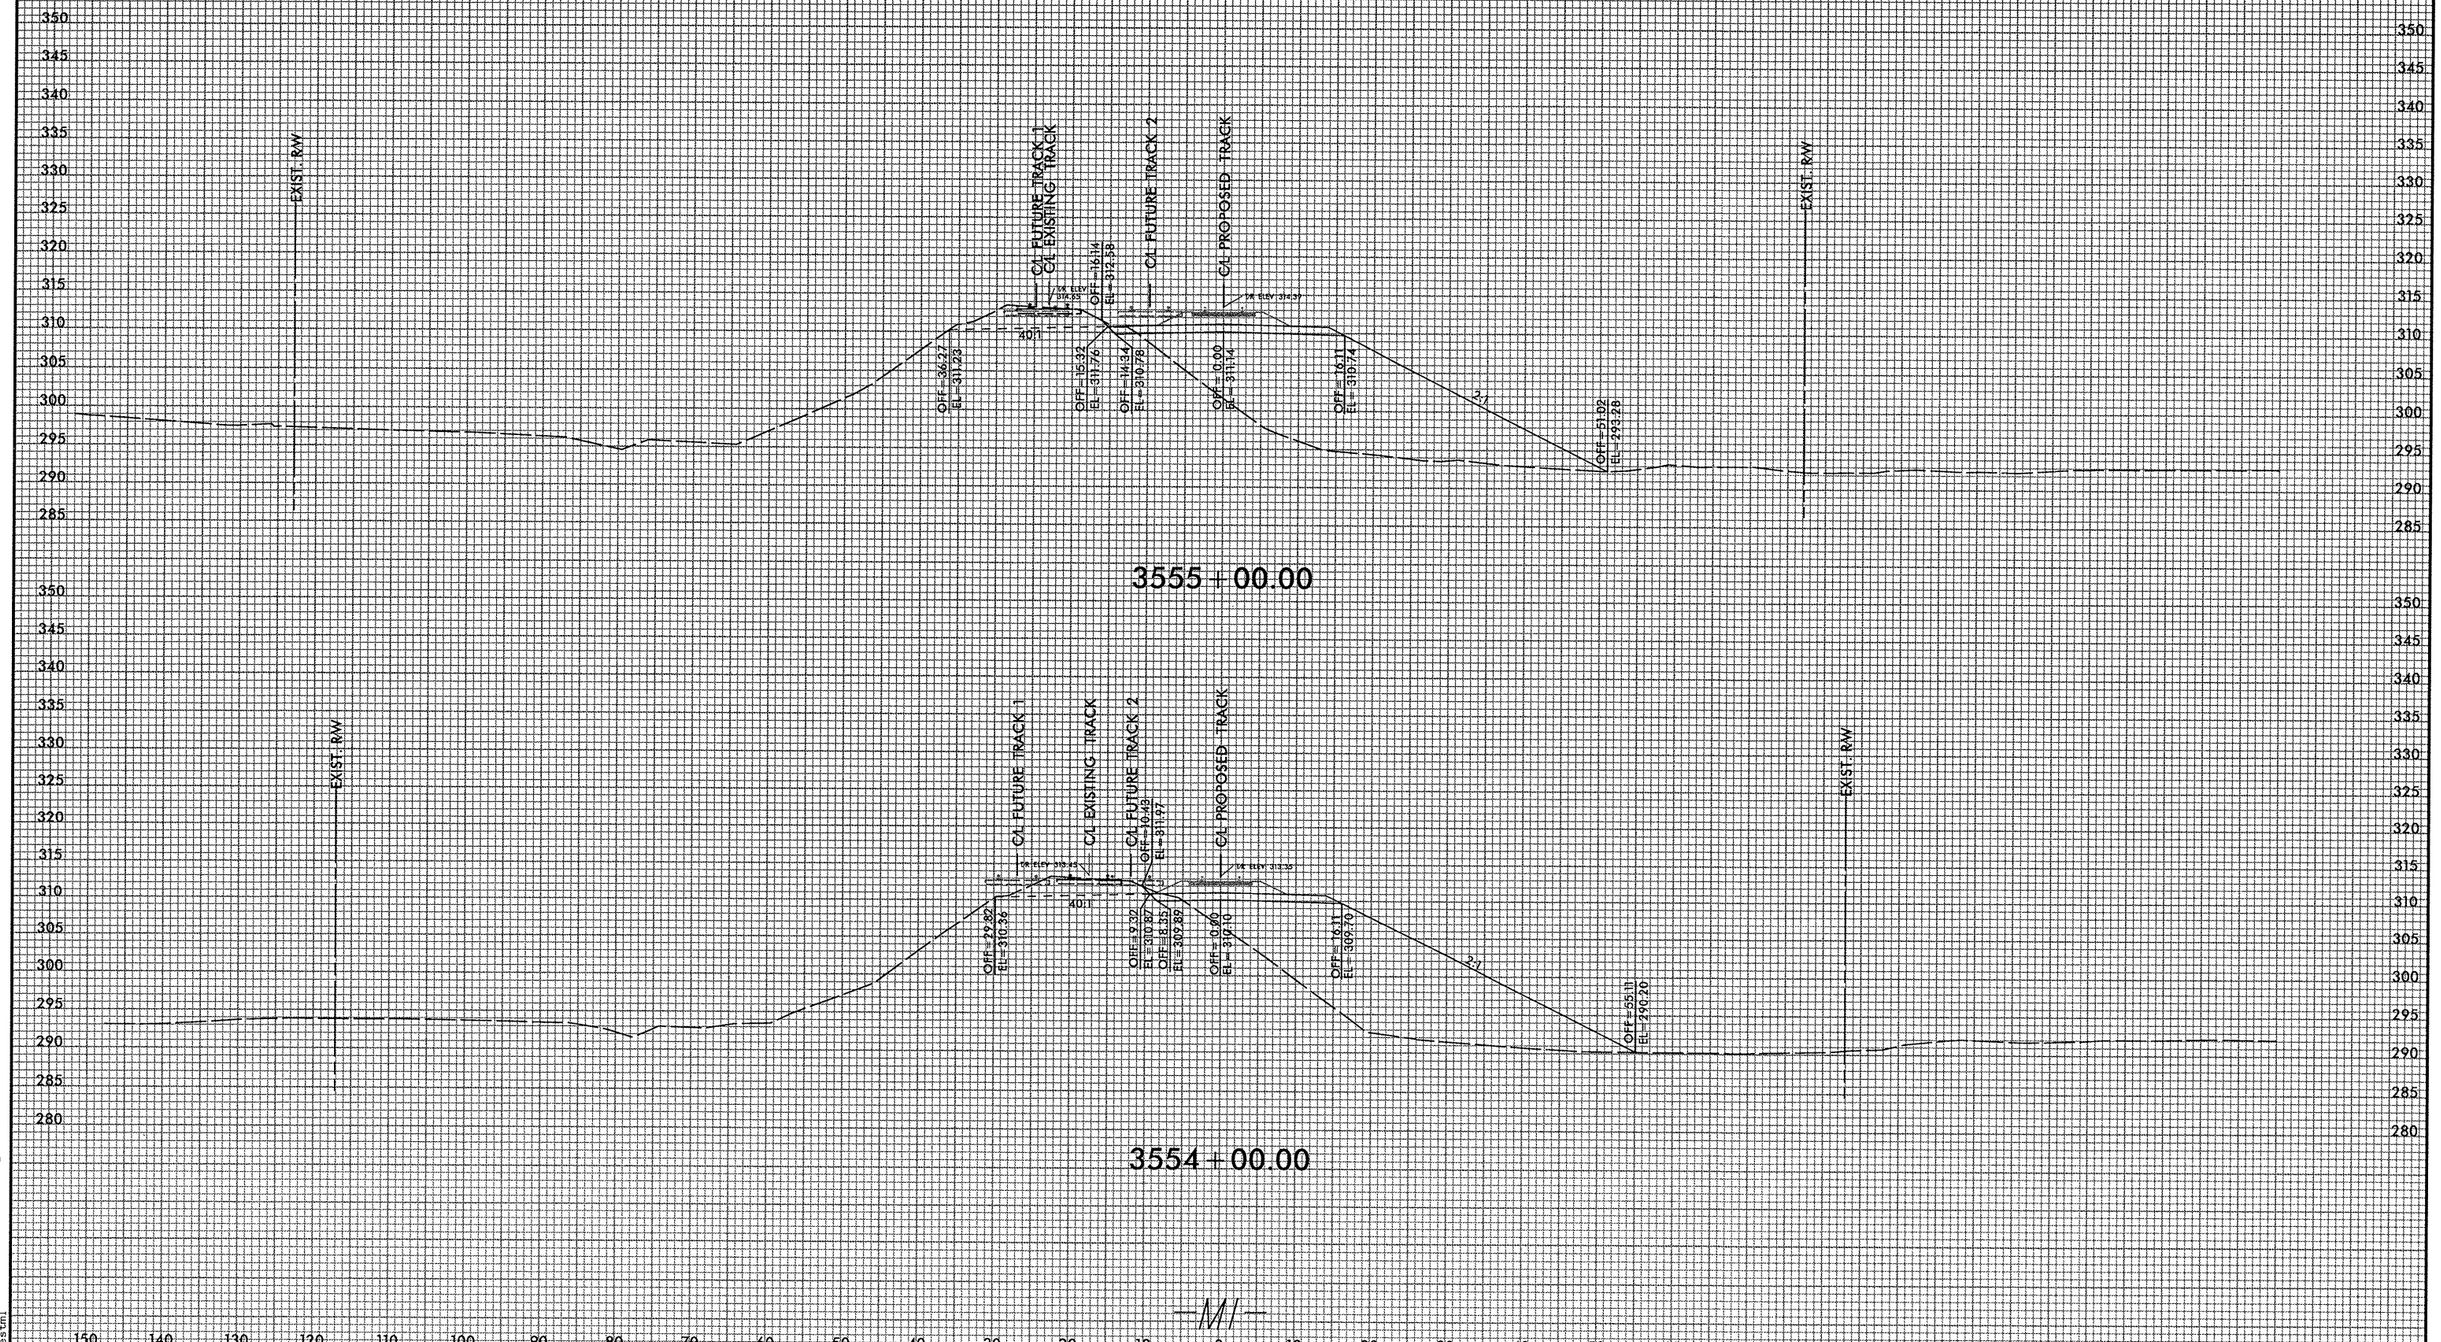

7:19:25 AM
P:\Rail\Xsec\P-5201_RR_XPL.dgn
westmill

DGN 0422DEL_P19

0 5 10	PROJ. REFERENCE NO.	SHEET NO.
	P-5201	X-48

——— PHASE 2 GRADING (BY NCDOT CONTRACTOR)

– – – PHASE 8 GRADING AFTER EX. TRACK HAS BEEN SHIFTED OR REMOVED (BY NCDOT CONTRACTOR)

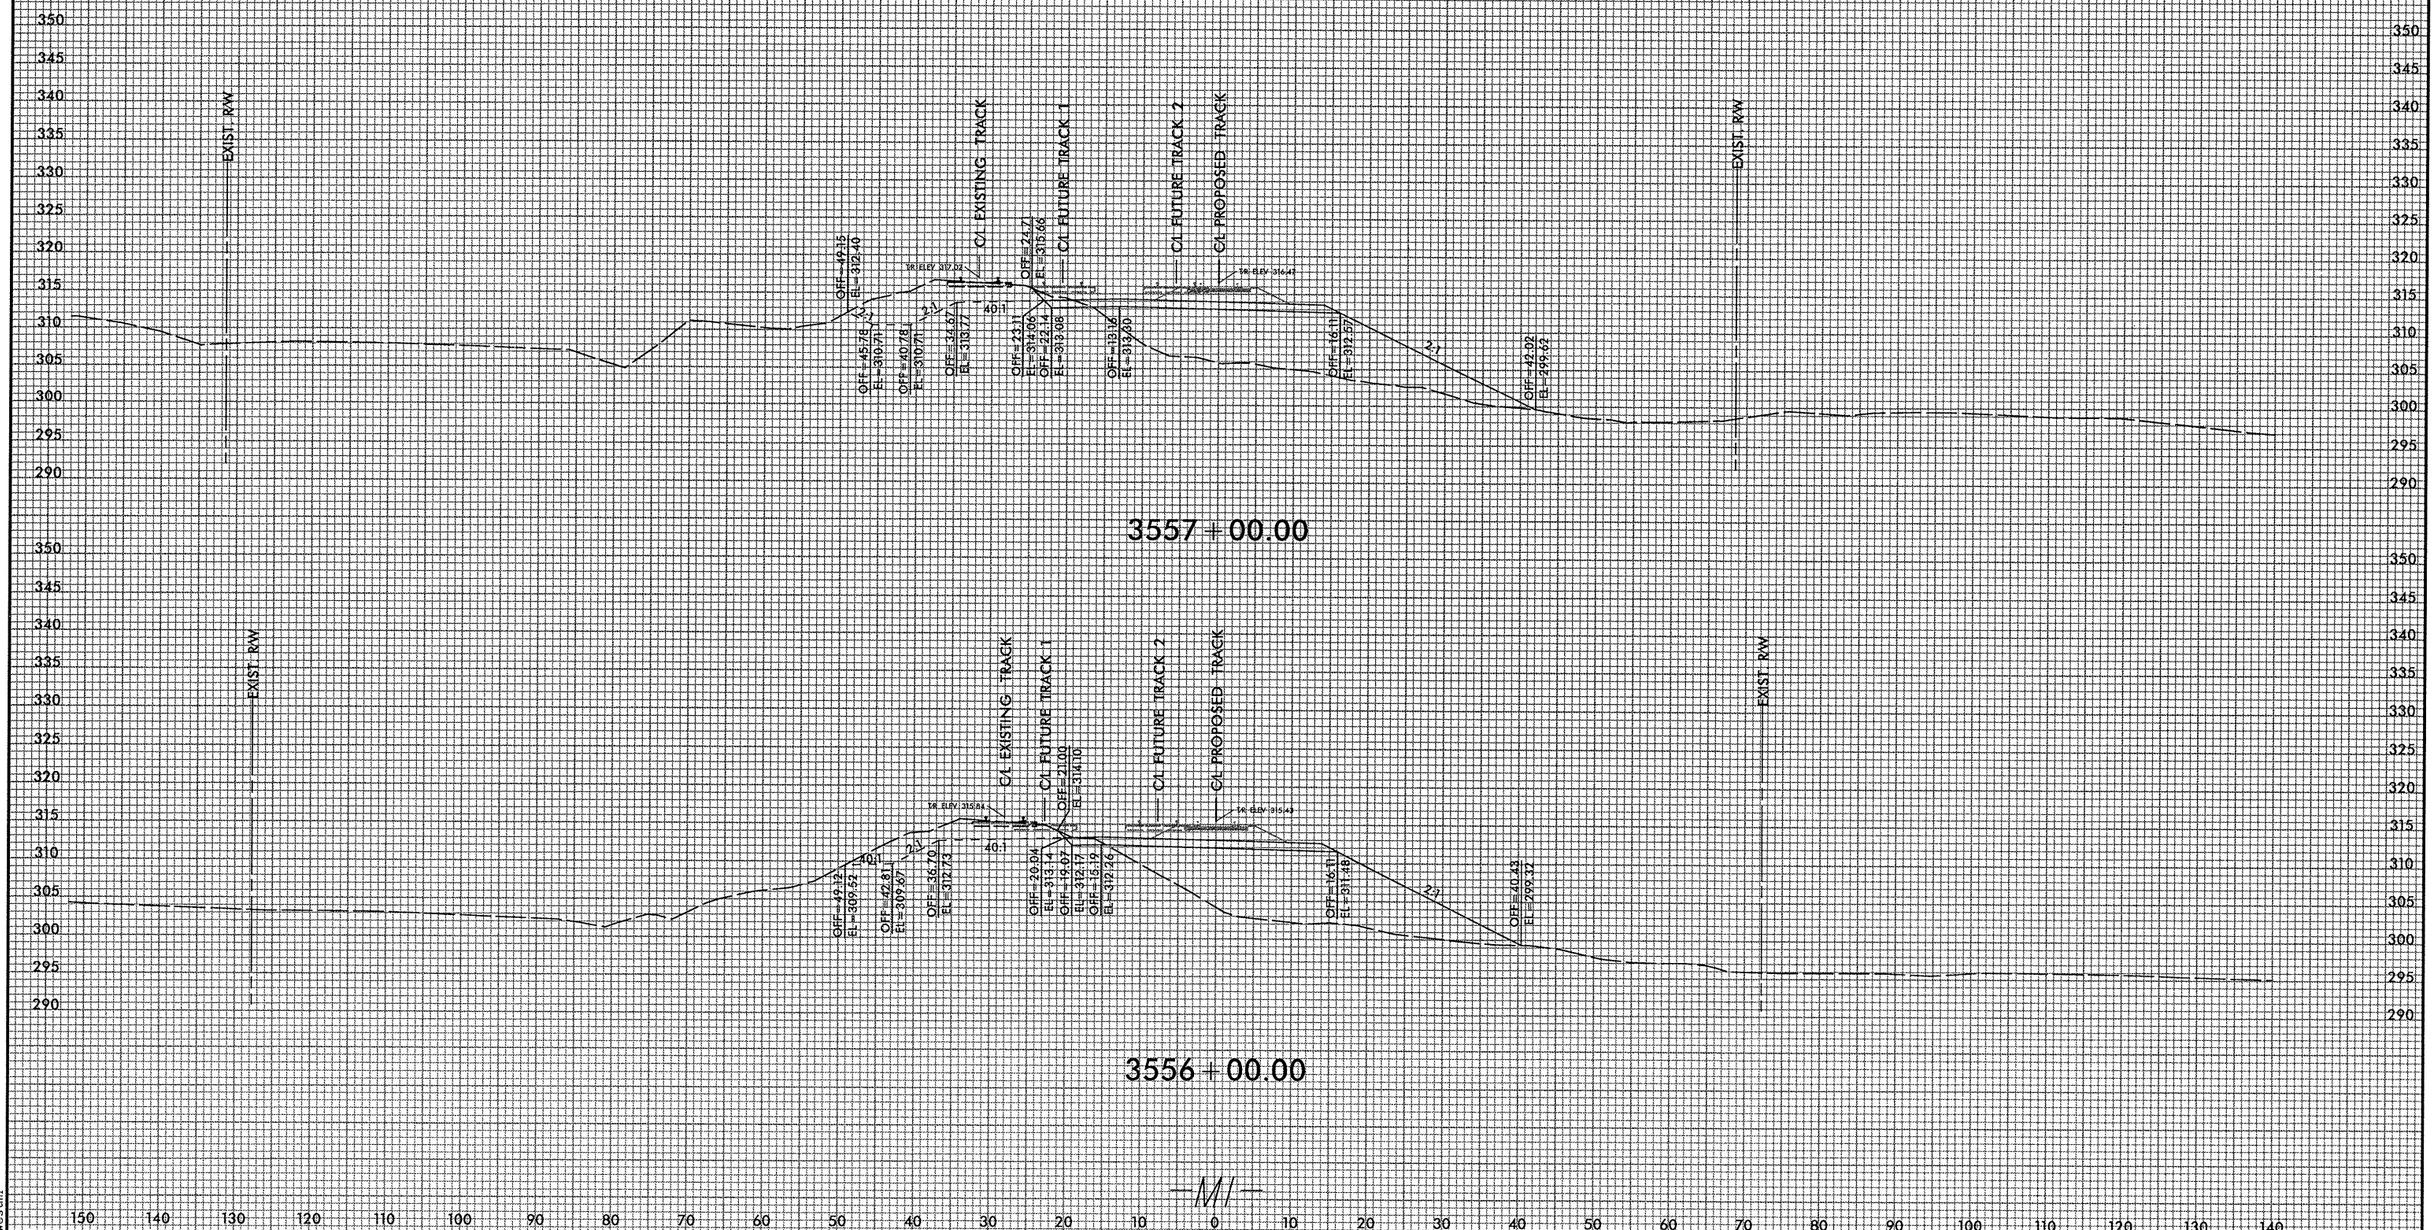

7:19:26 AM
P:\5201\Vso\P-5201_RR_XPL.dgn
westml

DGN 0422DEL_P19

0 5 10	PROJ. REFERENCE NO.	SHEET NO.
	P-5201	X-49

PHASE 2 GRADING (BY NCDOT CONTRACTOR)

PHASE 8 GRADING AFTER EX. TRACK HAS BEEN SHIFTED OR REMOVED (BY NCDOT CONTRACTOR)

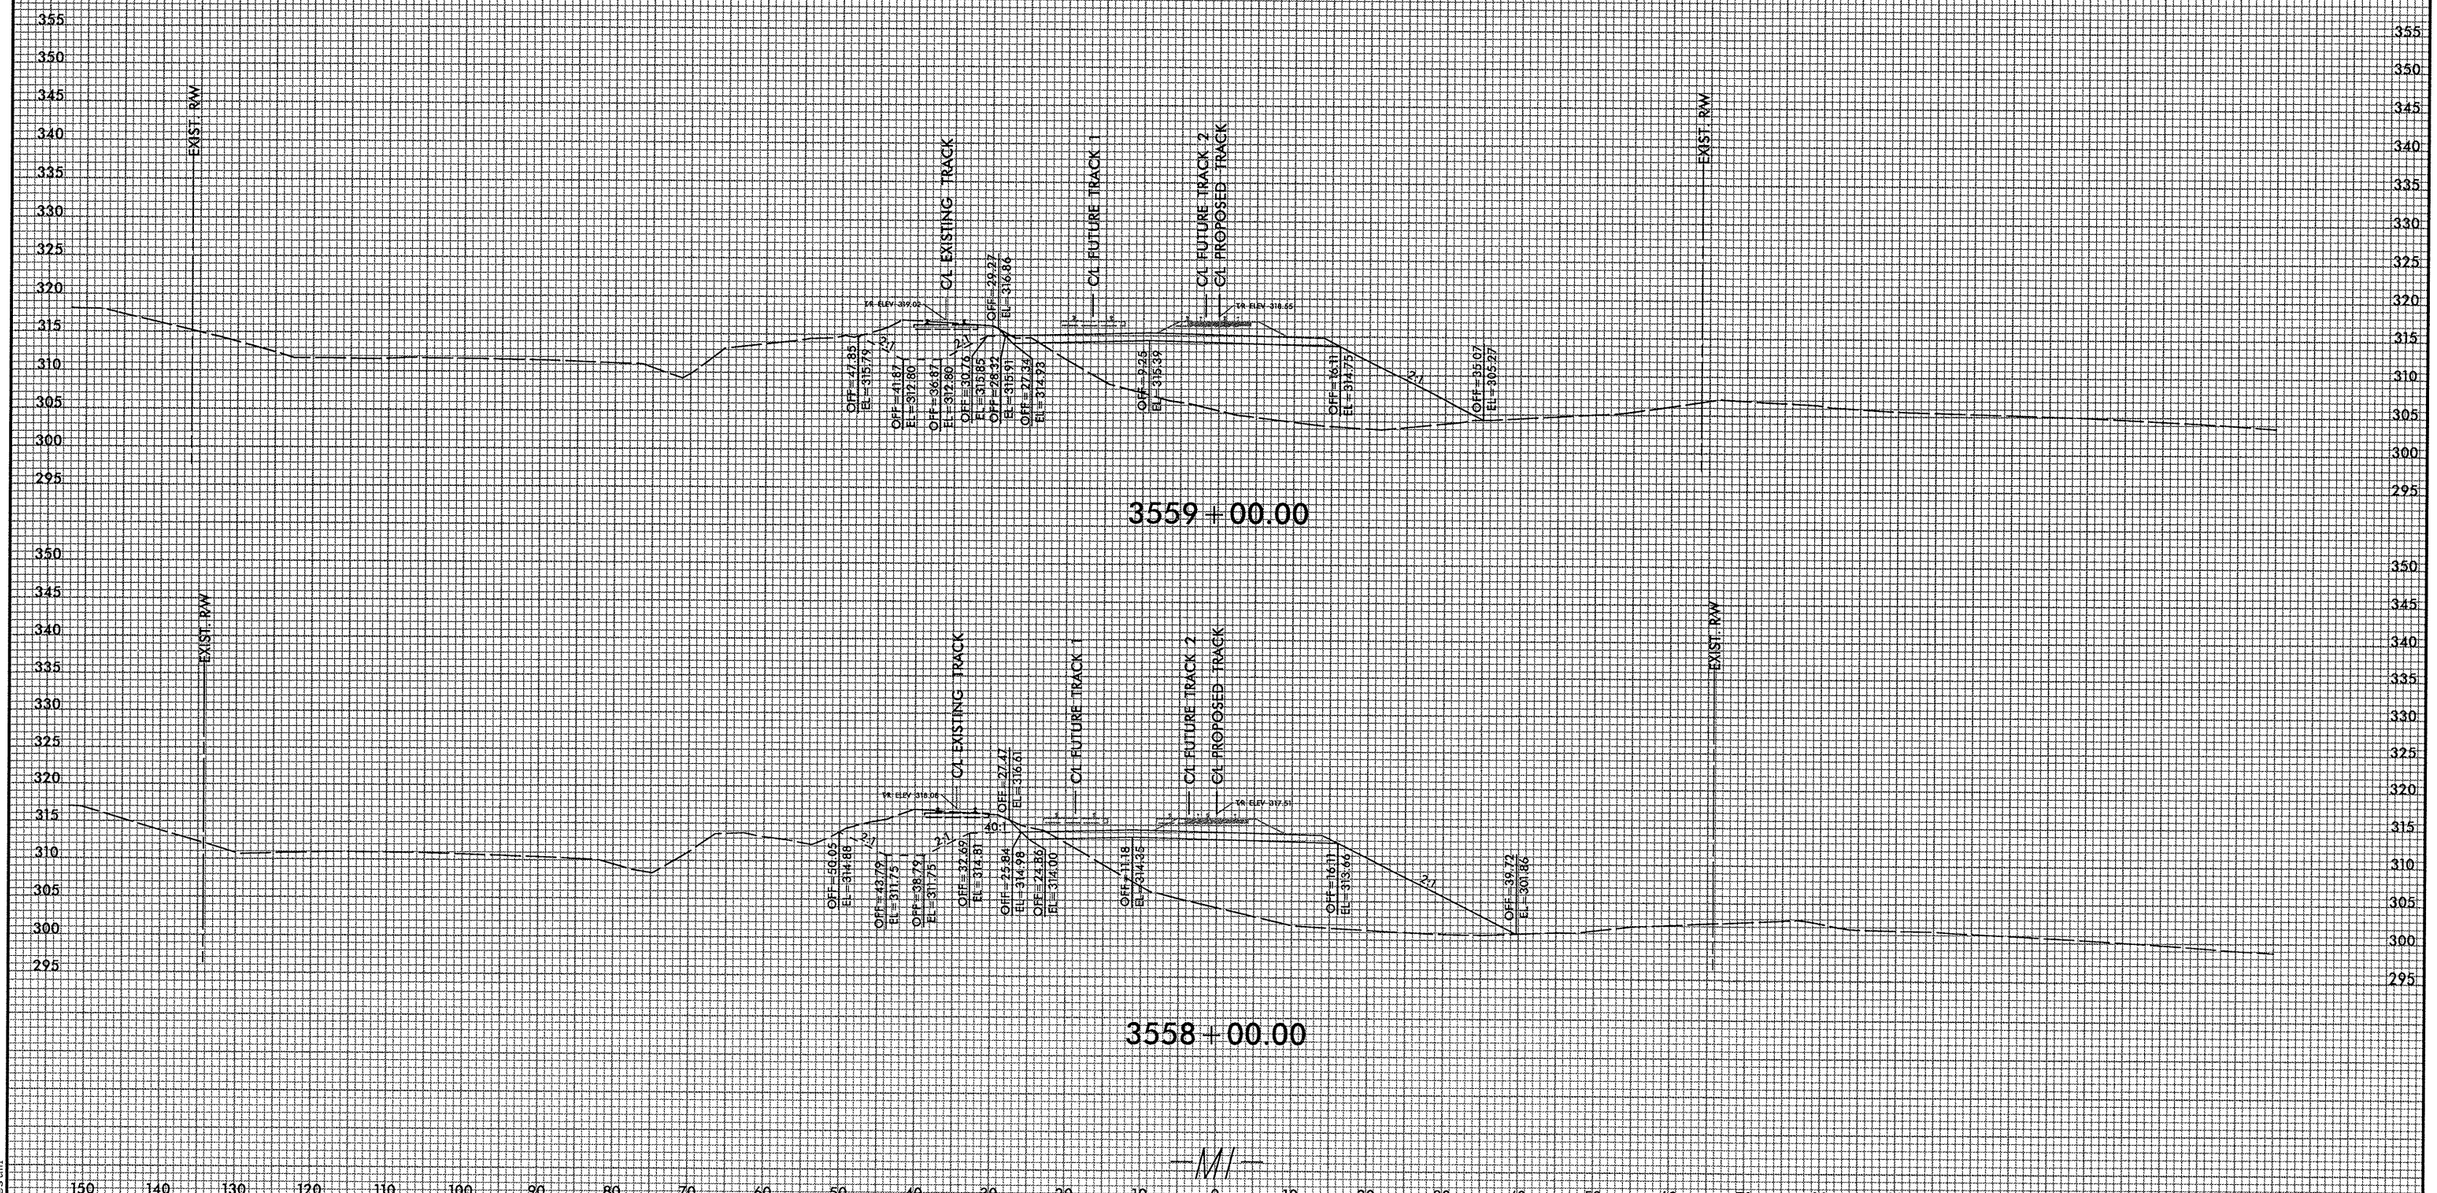

7:19:28 AM
R:\Raj\Xsc\P-5201_RR_XPL.dgn
westml

DGN 0422DEL_P19

0 5 10	PROJ. REFERENCE NO.	SHEET NO.
	P-5201	X-50

——— PHASE 2 GRADING (BY NCDOT CONTRACTOR)

– – – PHASE 8 GRADING AFTER EX. TRACK HAS BEEN SHIFTED OR REMOVED (BY NCDOT CONTRACTOR)

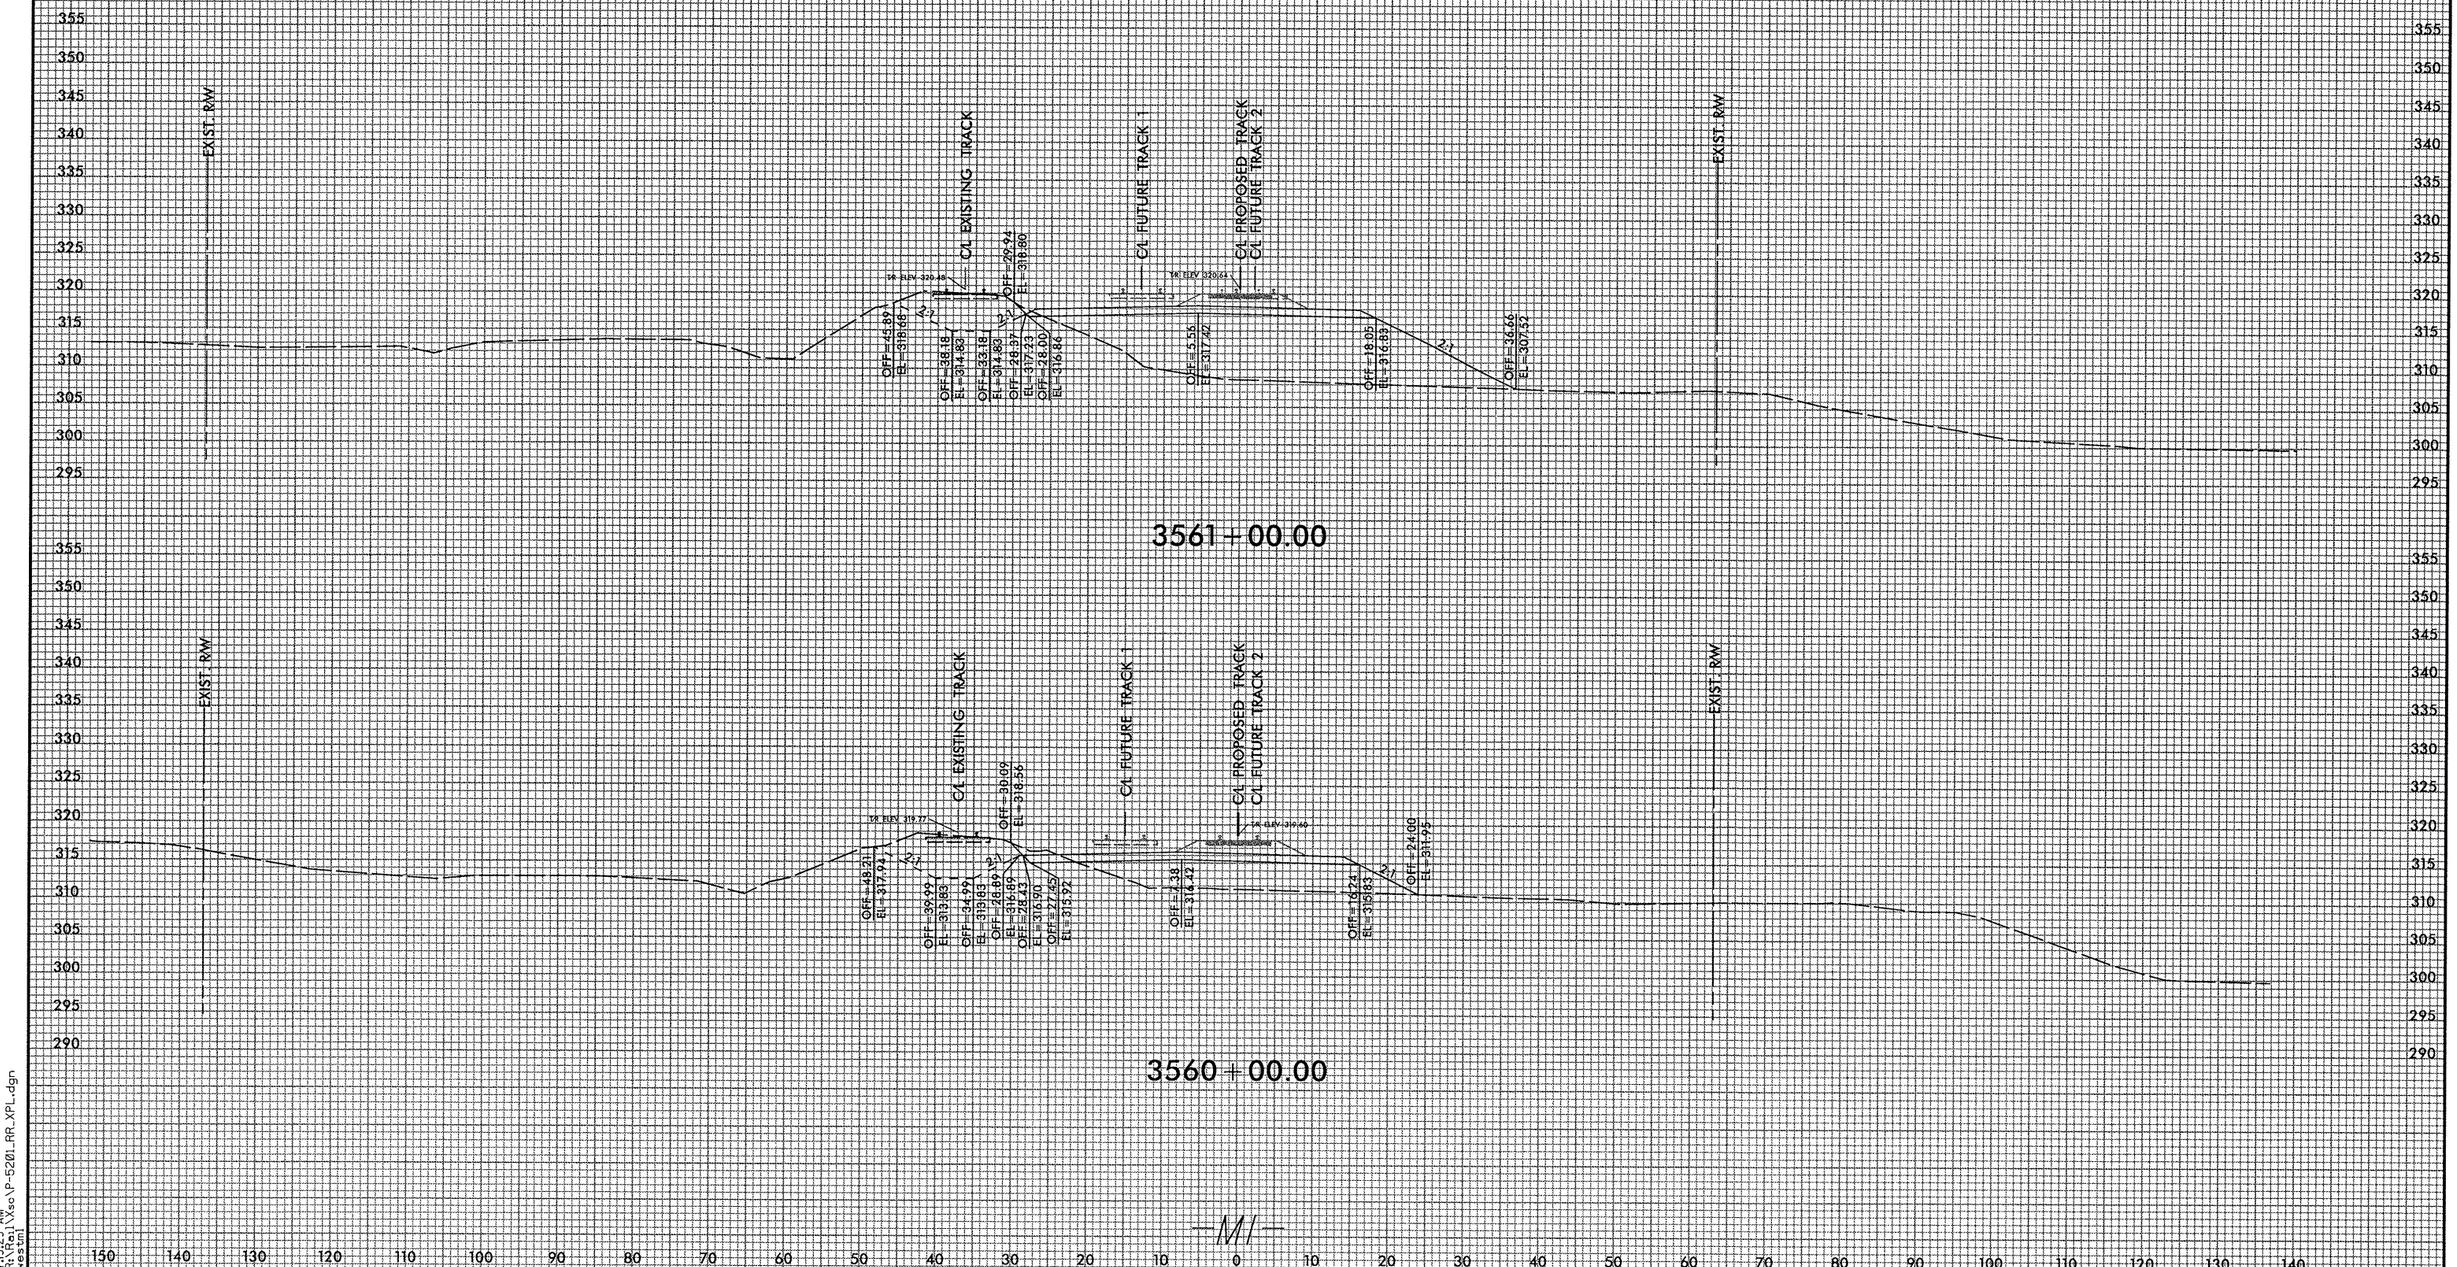

—MI—

7:19:29 AM
C:\Rail\Xsa\P-5201_RR_XPL.dgn
mstein

DGN 0422DEL_P19

0 5 10	PROJ. REFERENCE NO.	SHEET NO.
	P-5201	X-51

PHASE 2 GRADING (BY NCDOT CONTRACTOR)

PHASE 8 GRADING AFTER EX. TRACK HAS BEEN SHIFTED OR REMOVED (BY NCDOT CONTRACTOR)

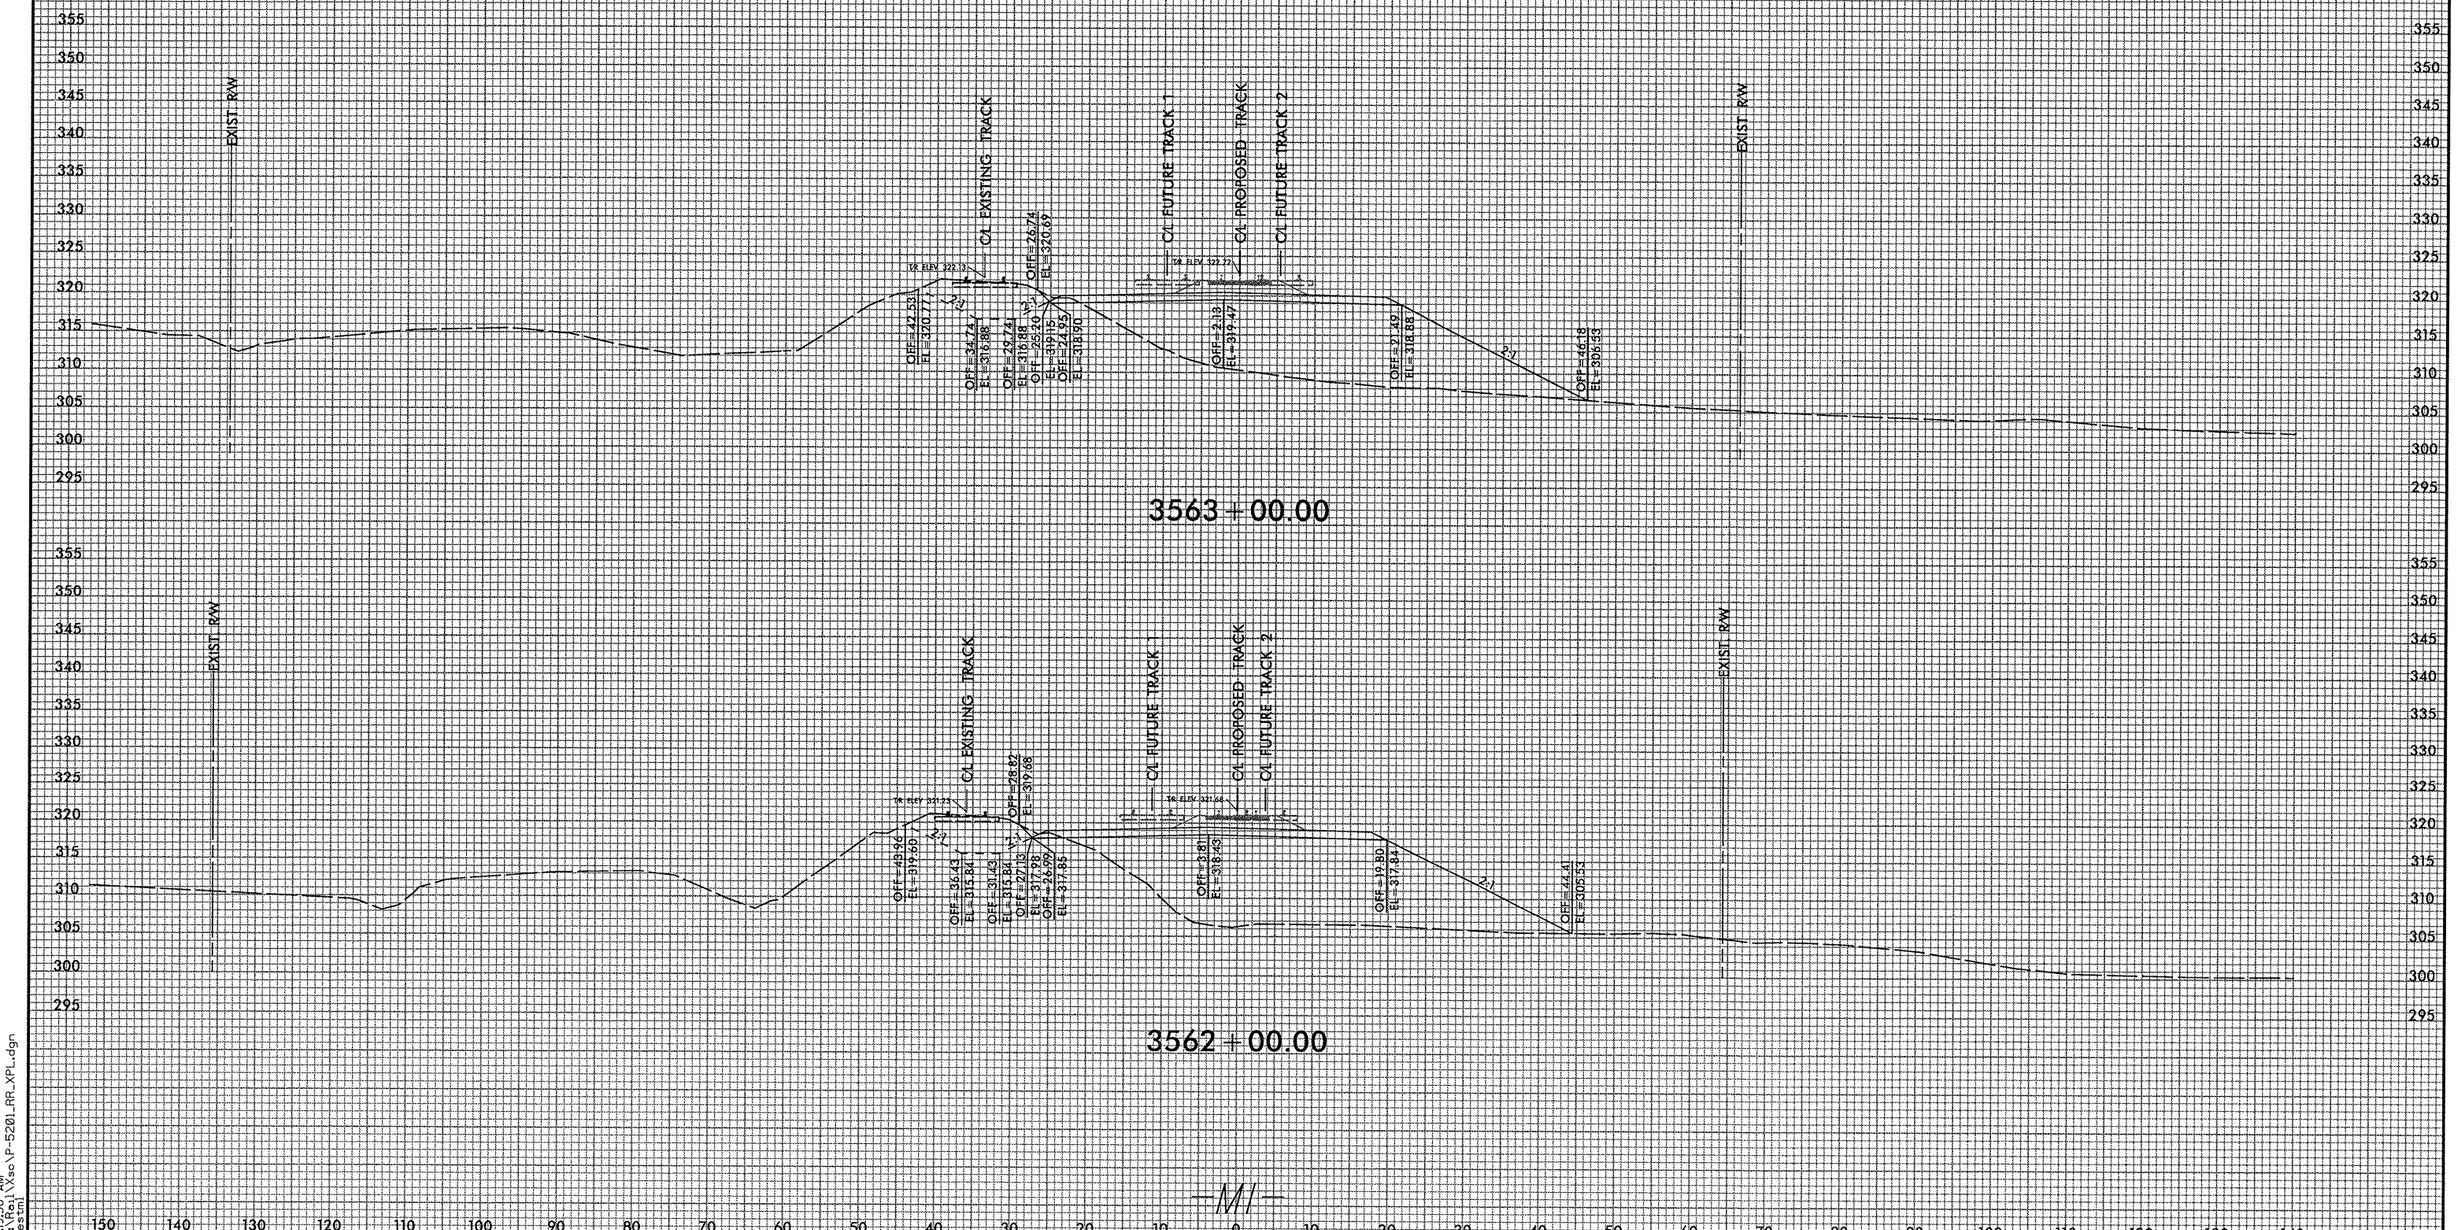

7:19:30 AM
R:\5201\Xso\P-5201_RR_XPL.dgn
westm

DGN 0422DEL_P19

0 5 10	PROJ. REFERENCE NO.	SHEET NO.
	P-5201	X-52

——— PHASE 2 GRADING (BY NCDOT CONTRACTOR)

– – – PHASE 8 GRADING AFTER EX. TRACK HAS BEEN SHIFTED OR REMOVED (BY NCDOT CONTRACTOR)

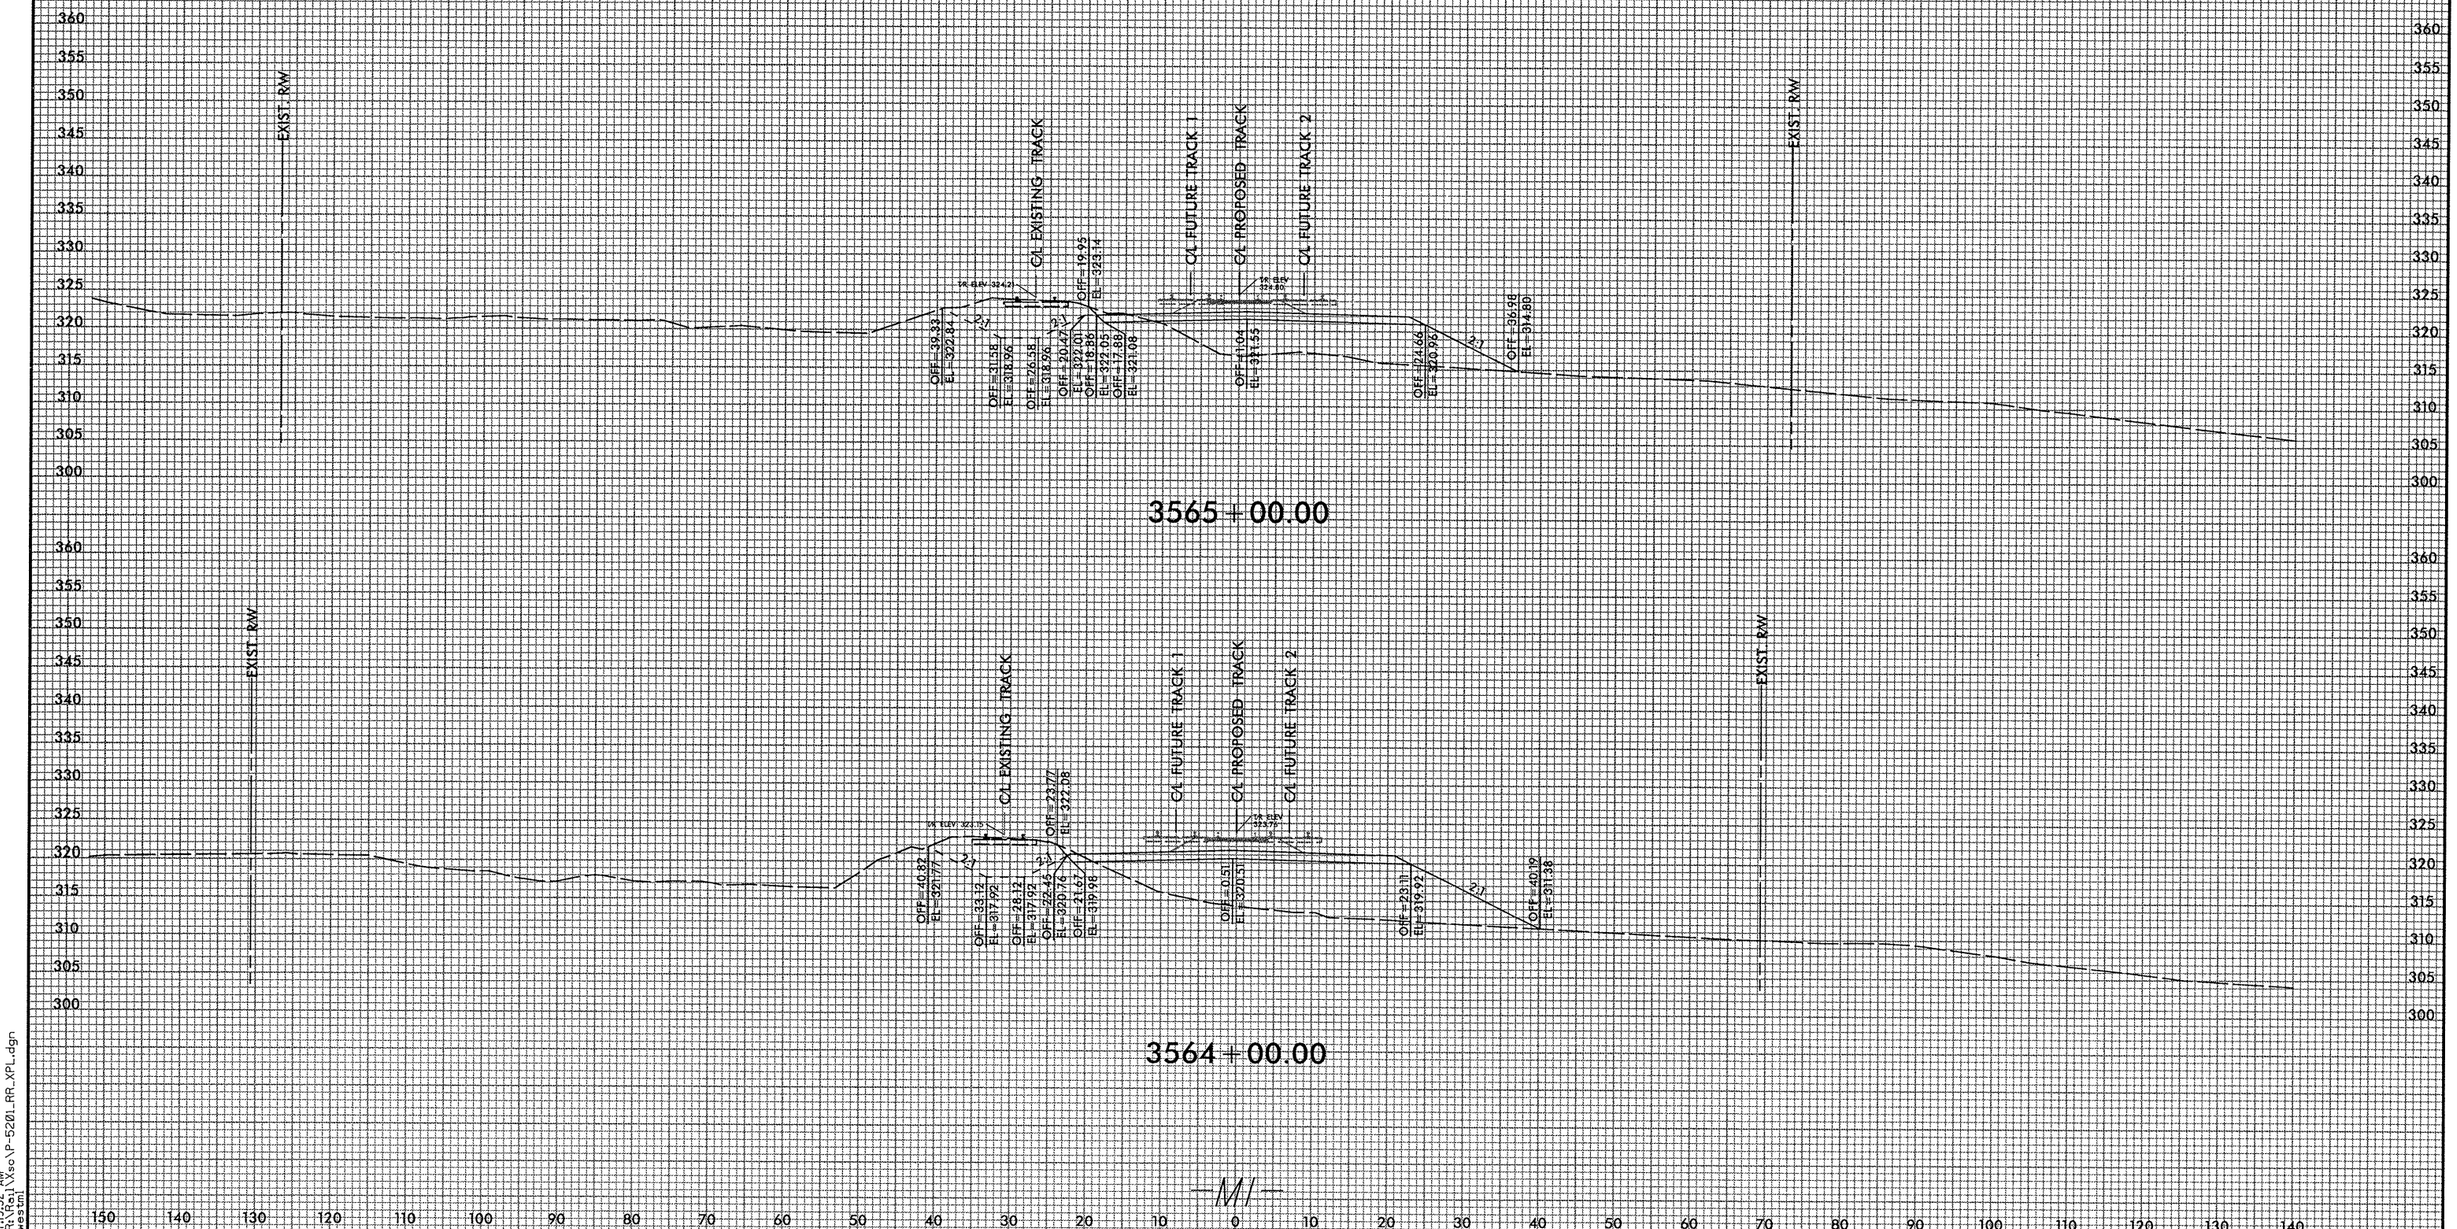

7/9/32 AM
R:\Rail\Xsec\P-5201_RR_XPL.dgn
mstroud

DGN 0422DEL_P19

0 5 10	PROJ. REFERENCE NO.	SHEET NO.
	P-5201	X-53

——— PHASE 2 GRADING (BY NCDOT CONTRACTOR)

– – – PHASE 8 GRADING AFTER EX. TRACK HAS BEEN SHIFTED OR REMOVED (BY NCDOT CONTRACTOR)

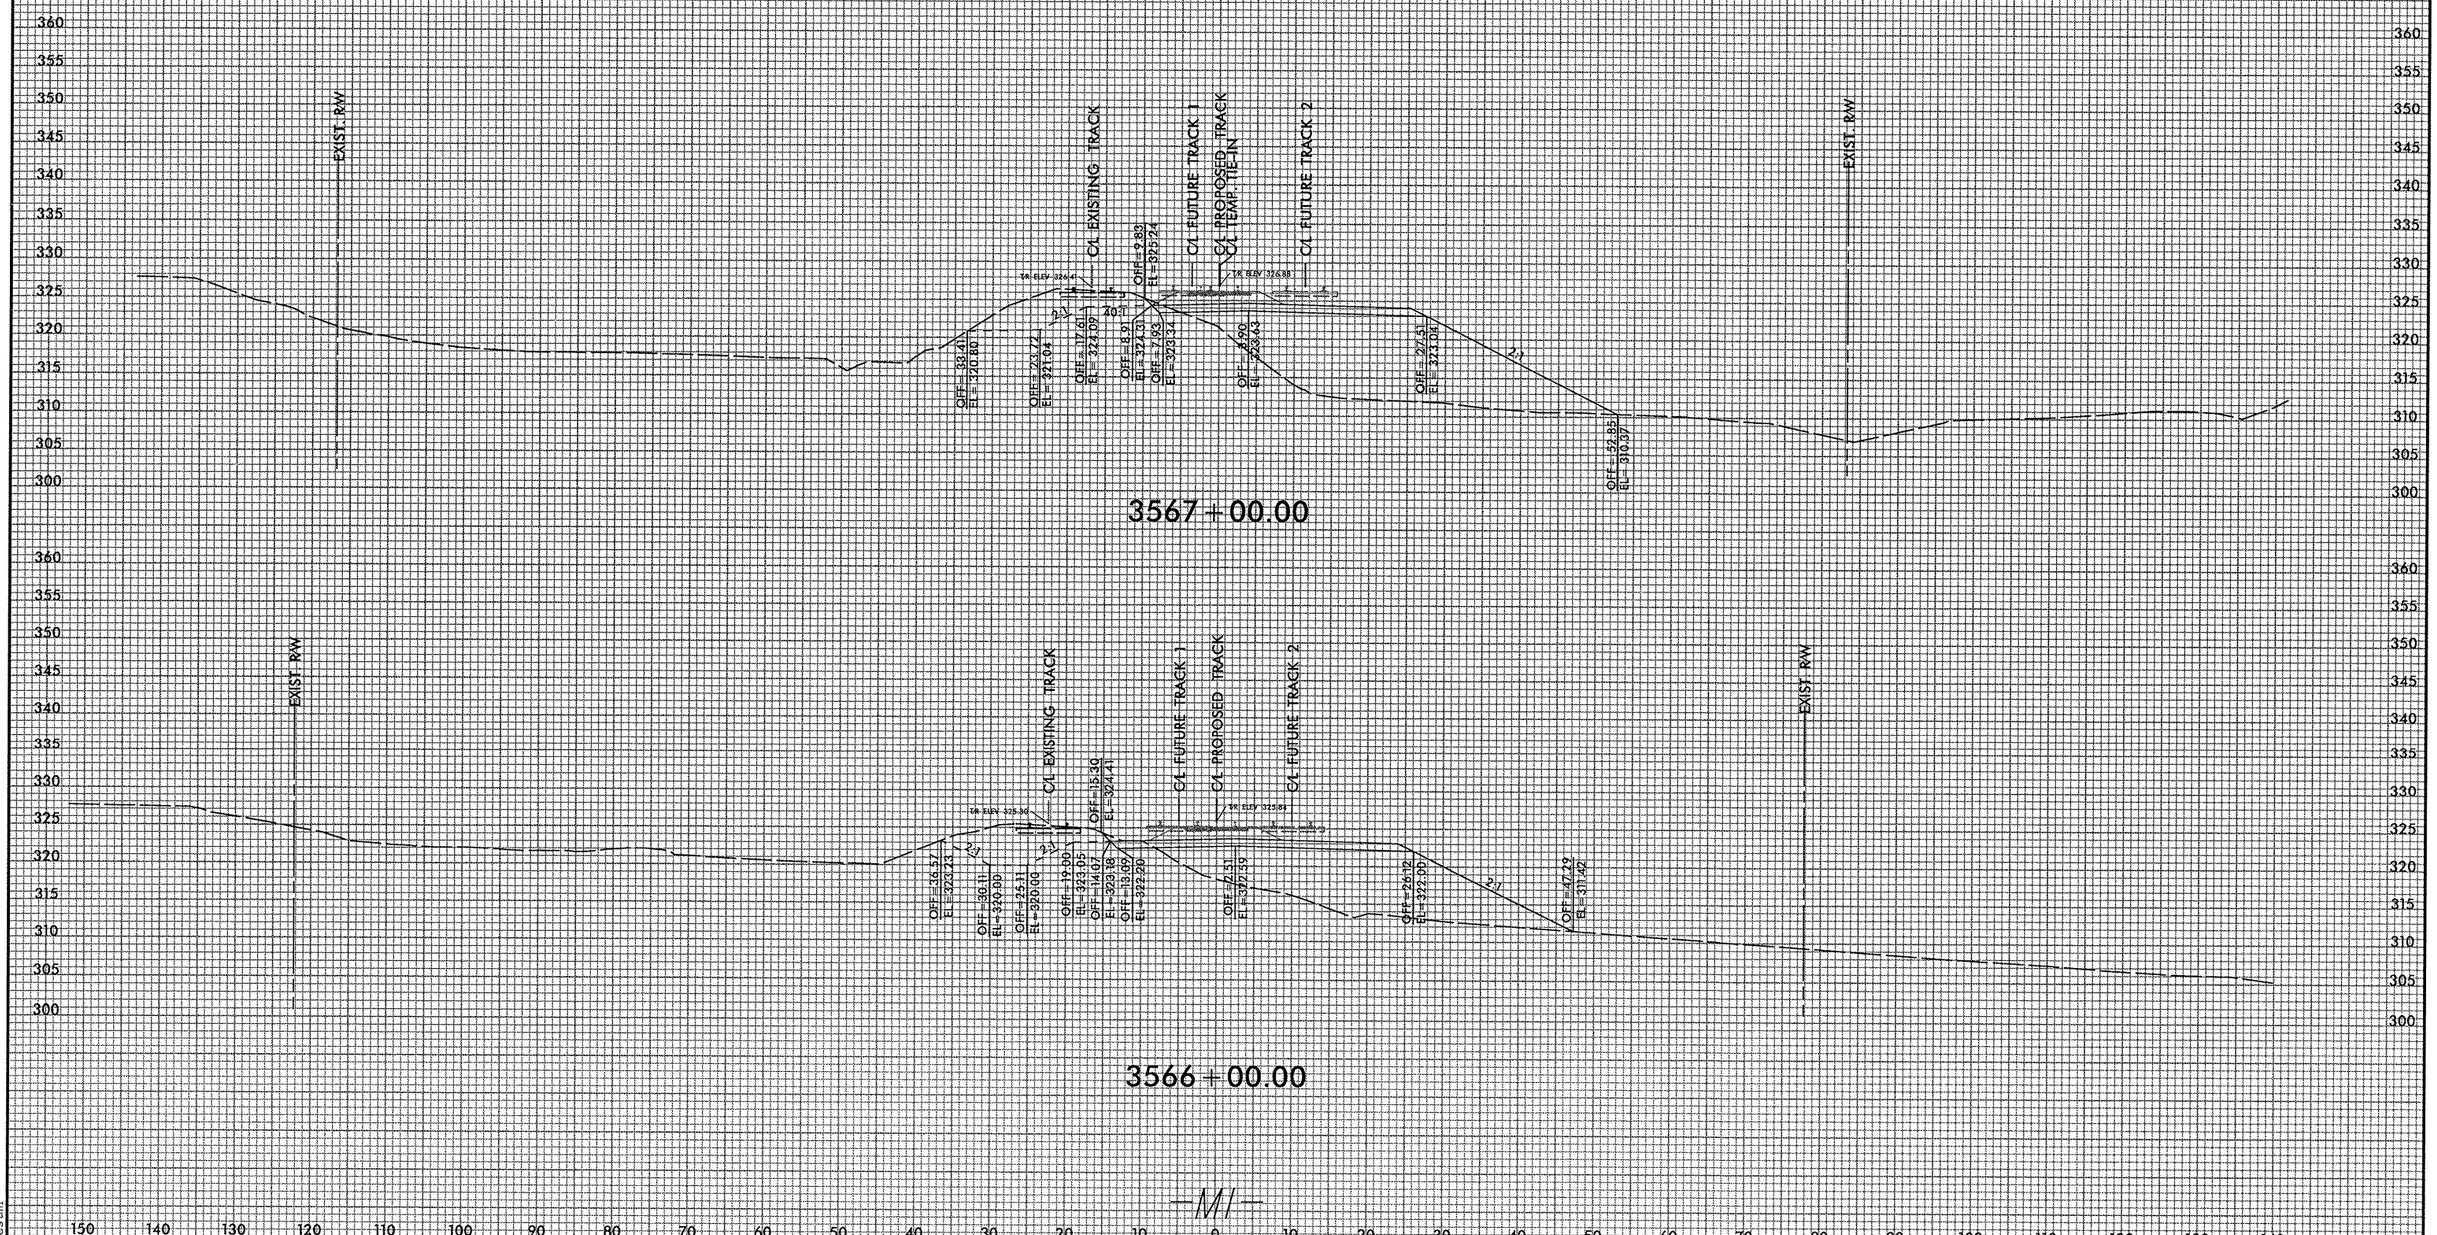

7:09:33 AM
P:\Rail\...\Vsc\P-5201_RR_XPL.dgn
westm

DGN 0422DEL_P19

0 5 10	PROJ. REFERENCE NO.	SHEET NO.
	P-5201	X-54

——— PHASE 2 GRADING (BY NCDOT CONTRACTOR)

– – – PHASE 8 GRADING AFTER EX. TRACK HAS BEEN SHIFTED OR REMOVED (BY NCDOT CONTRACTOR)

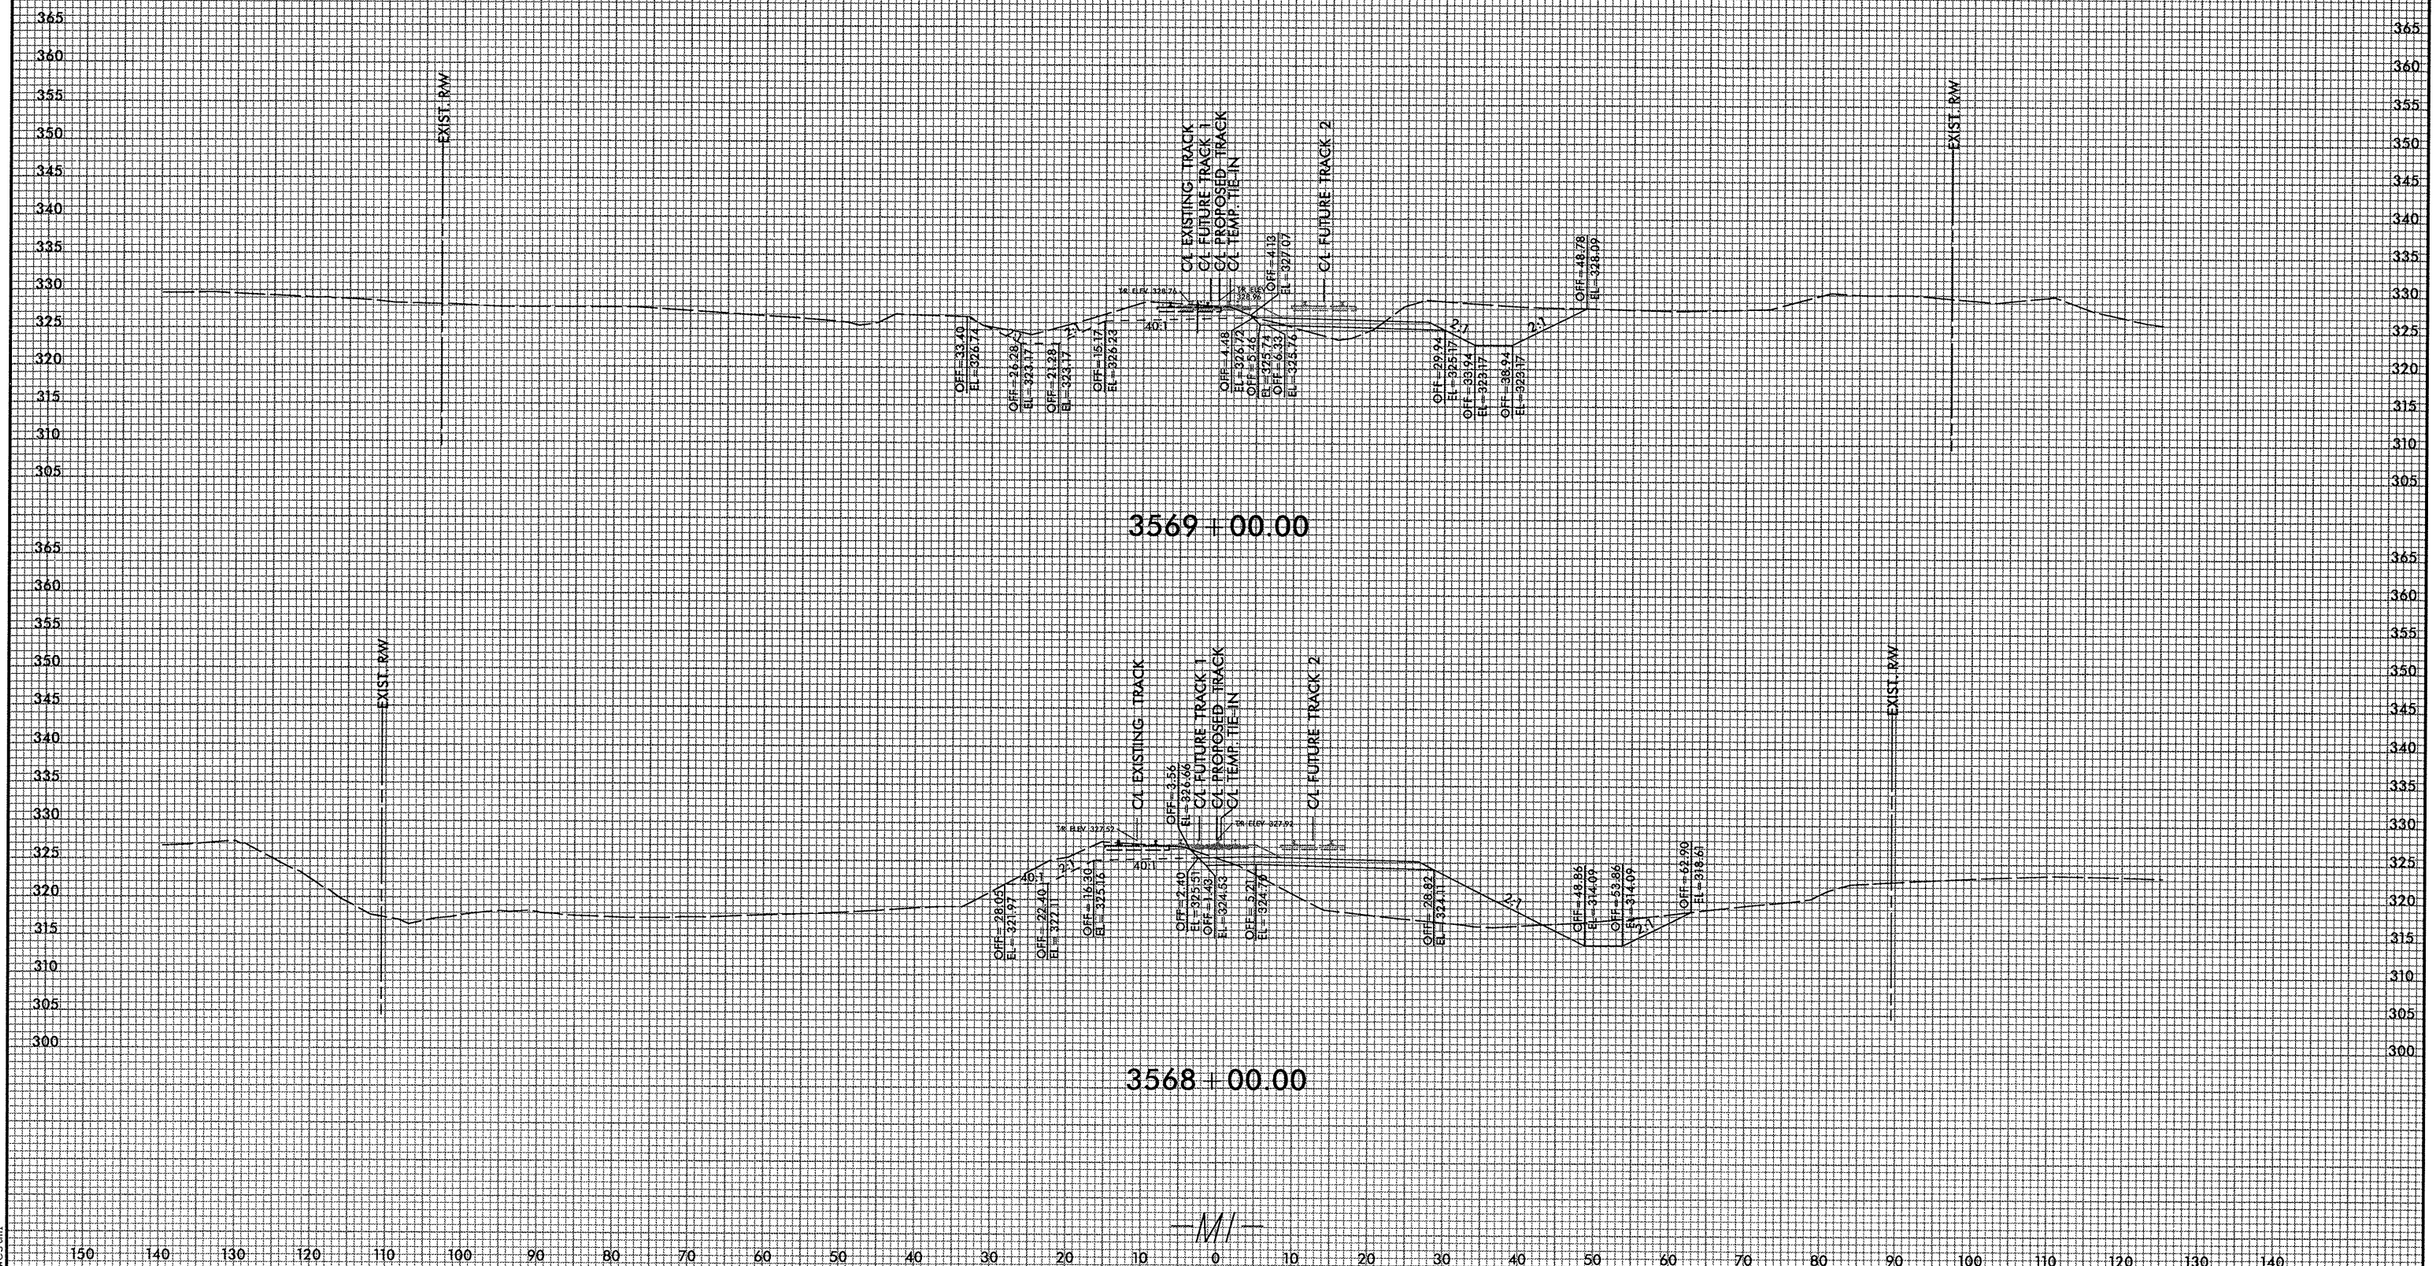

7:9:35 AM
R:\Rail\Vso\P-5201_RR_XPL.dgn
westml

DGN 0422DEL_P19

0 5 10	PROJ. REFERENCE NO.	SHEET NO.
	P-5201	X-55

PHASE 2 GRADING (BY NCDOT CONTRACTOR)

PHASE 8 GRADING AFTER EX. TRACK HAS BEEN SHIFTED OR REMOVED (BY NCDOT CONTRACTOR)

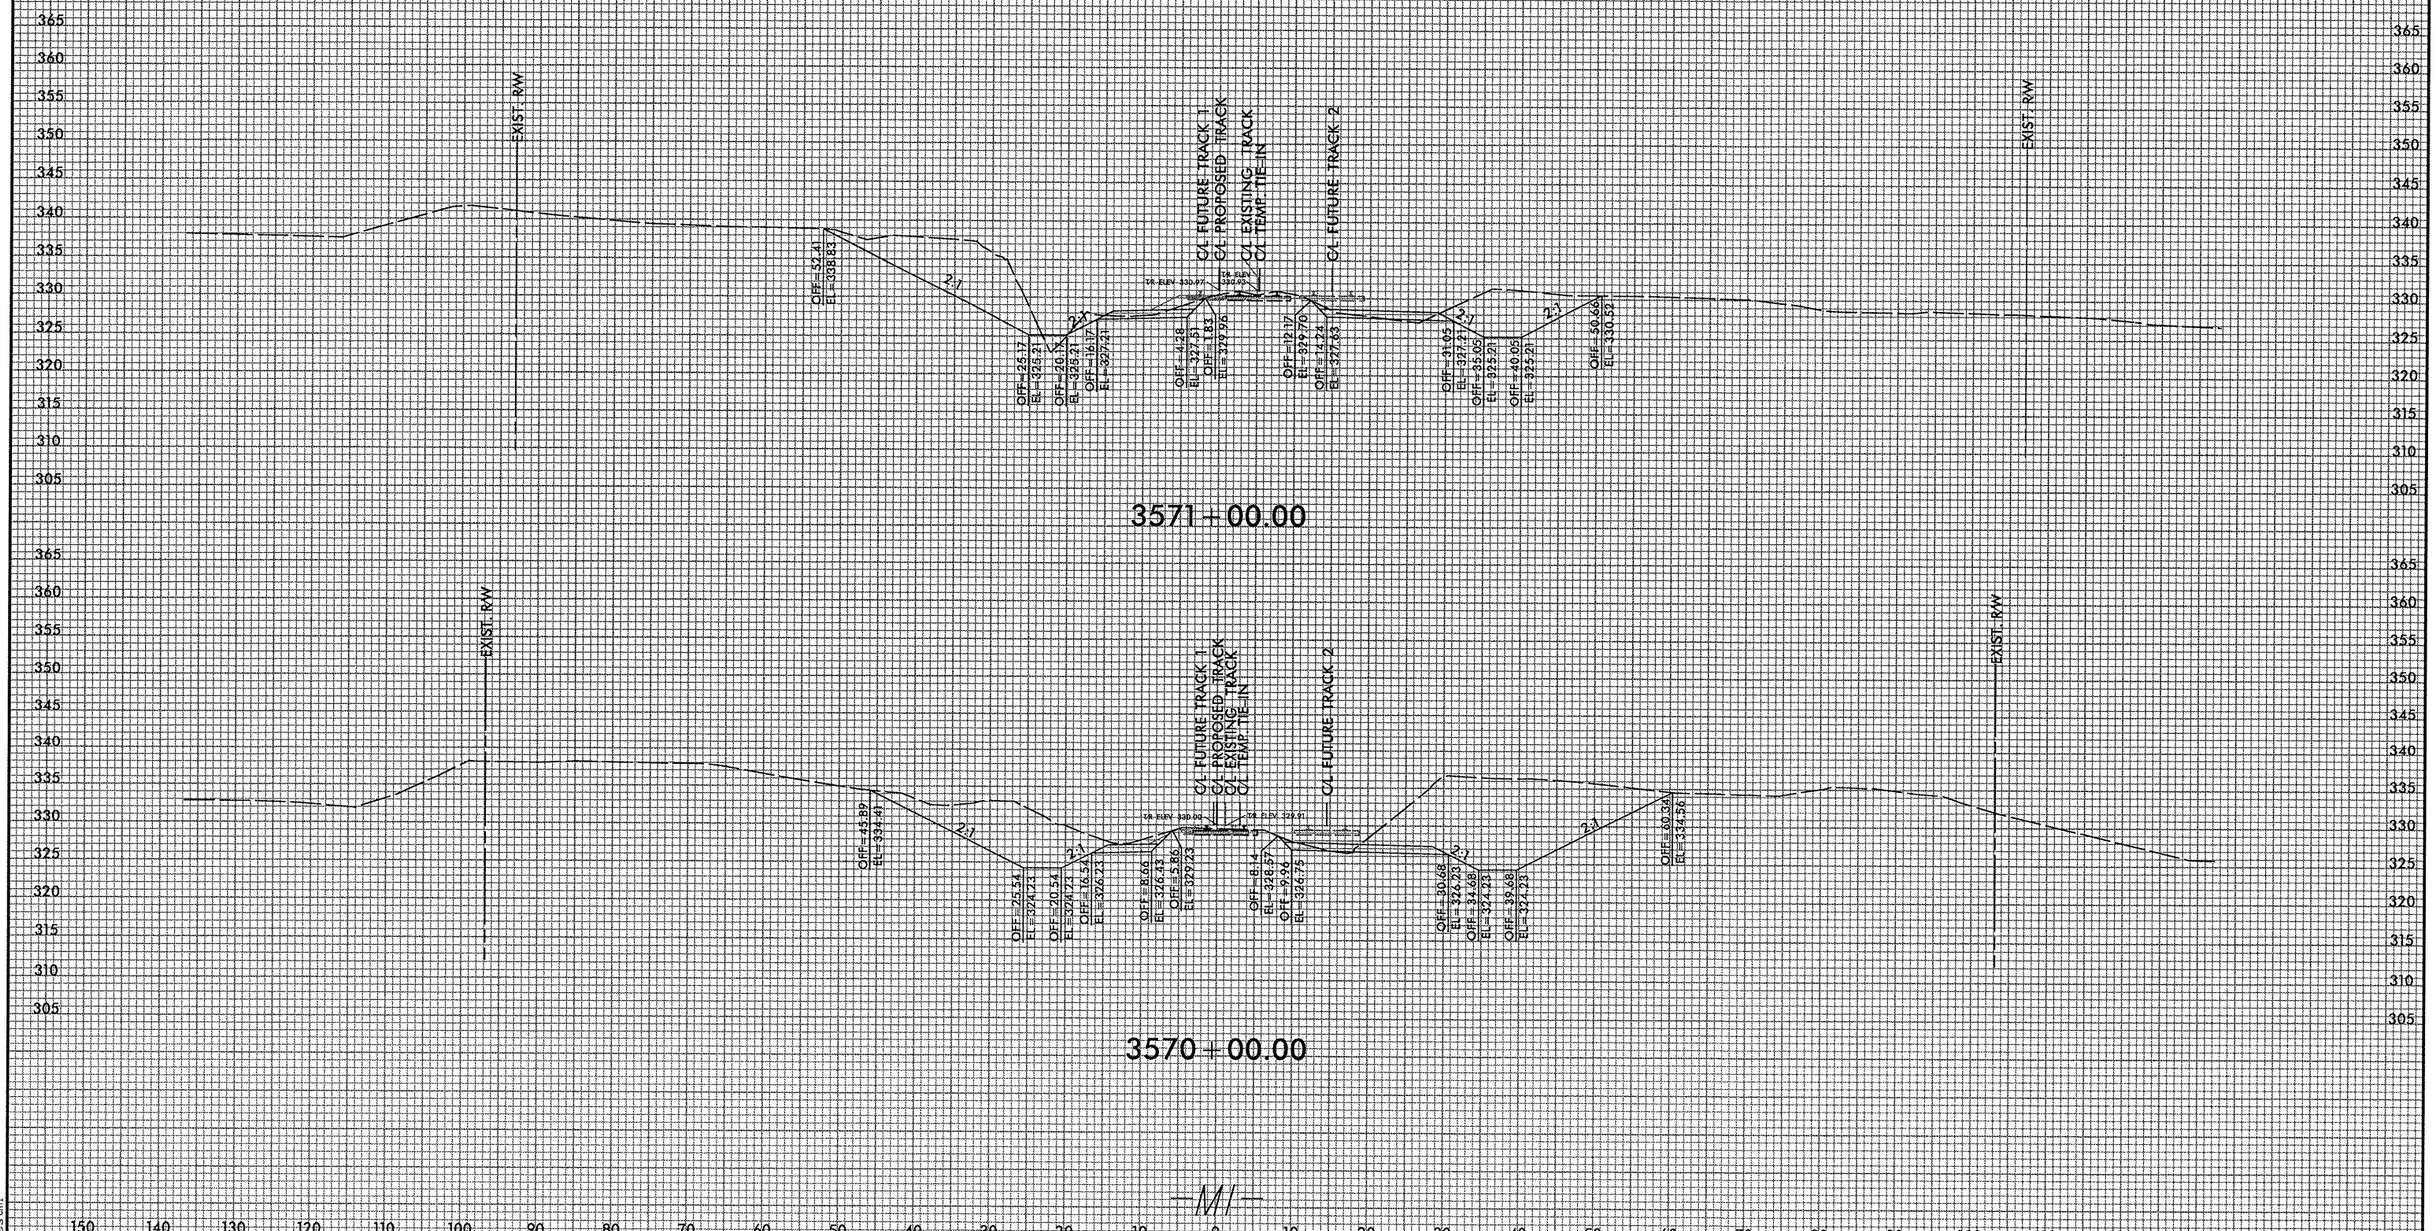

7/9/36 AM
R:\Roj\Xso\P-5201_RR_XPL.dgn
westm

DGN 0422DEL_P19

0 5 10	PROJ. REFERENCE NO.	SHEET NO.
	P-5201	X-56

——— PHASE 2 GRADING (BY NCDOT CONTRACTOR)

– – – PHASE 8 GRADING AFTER EX. TRACK HAS BEEN SHIFTED OR REMOVED (BY NCDOT CONTRACTOR)

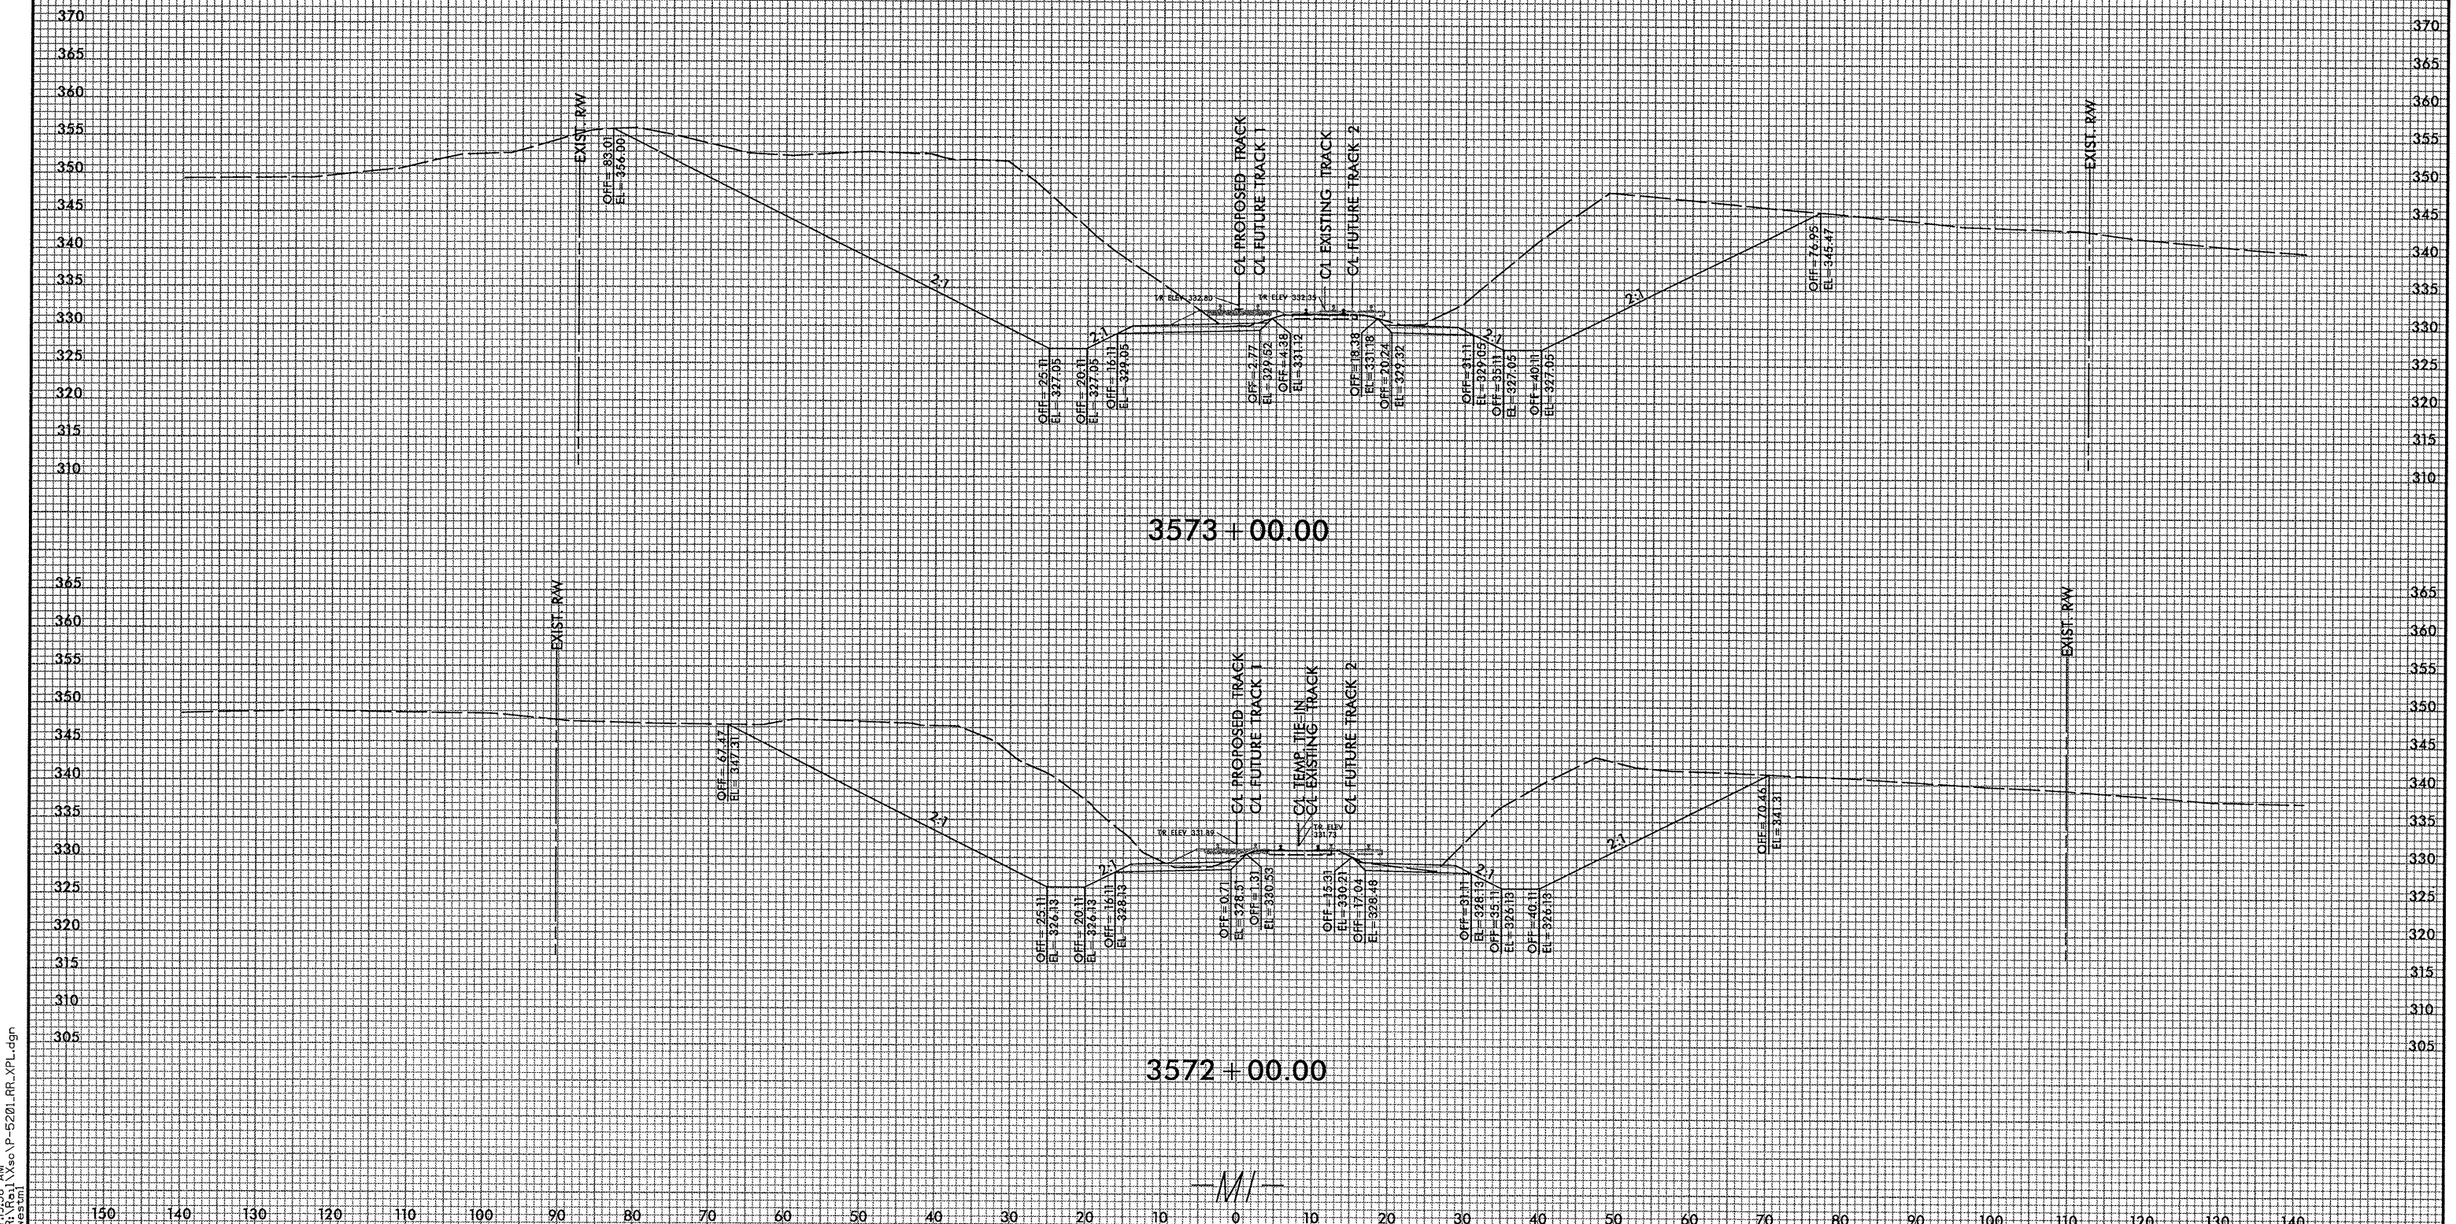

7:09:38 AM
R:\Well\Xsec\P-5201_RR_XPL.dgn
wellm1

DGN 0422DEL_P19

0 5 10	PROJ. REFERENCE NO.	SHEET NO.
	P-5201	X-57

——— PHASE 2 GRADING (BY NCDOT CONTRACTOR)

– – – PHASE 8 GRADING AFTER EX. TRACK HAS BEEN SHIFTED OR REMOVED (BY NCDOT CONTRACTOR)

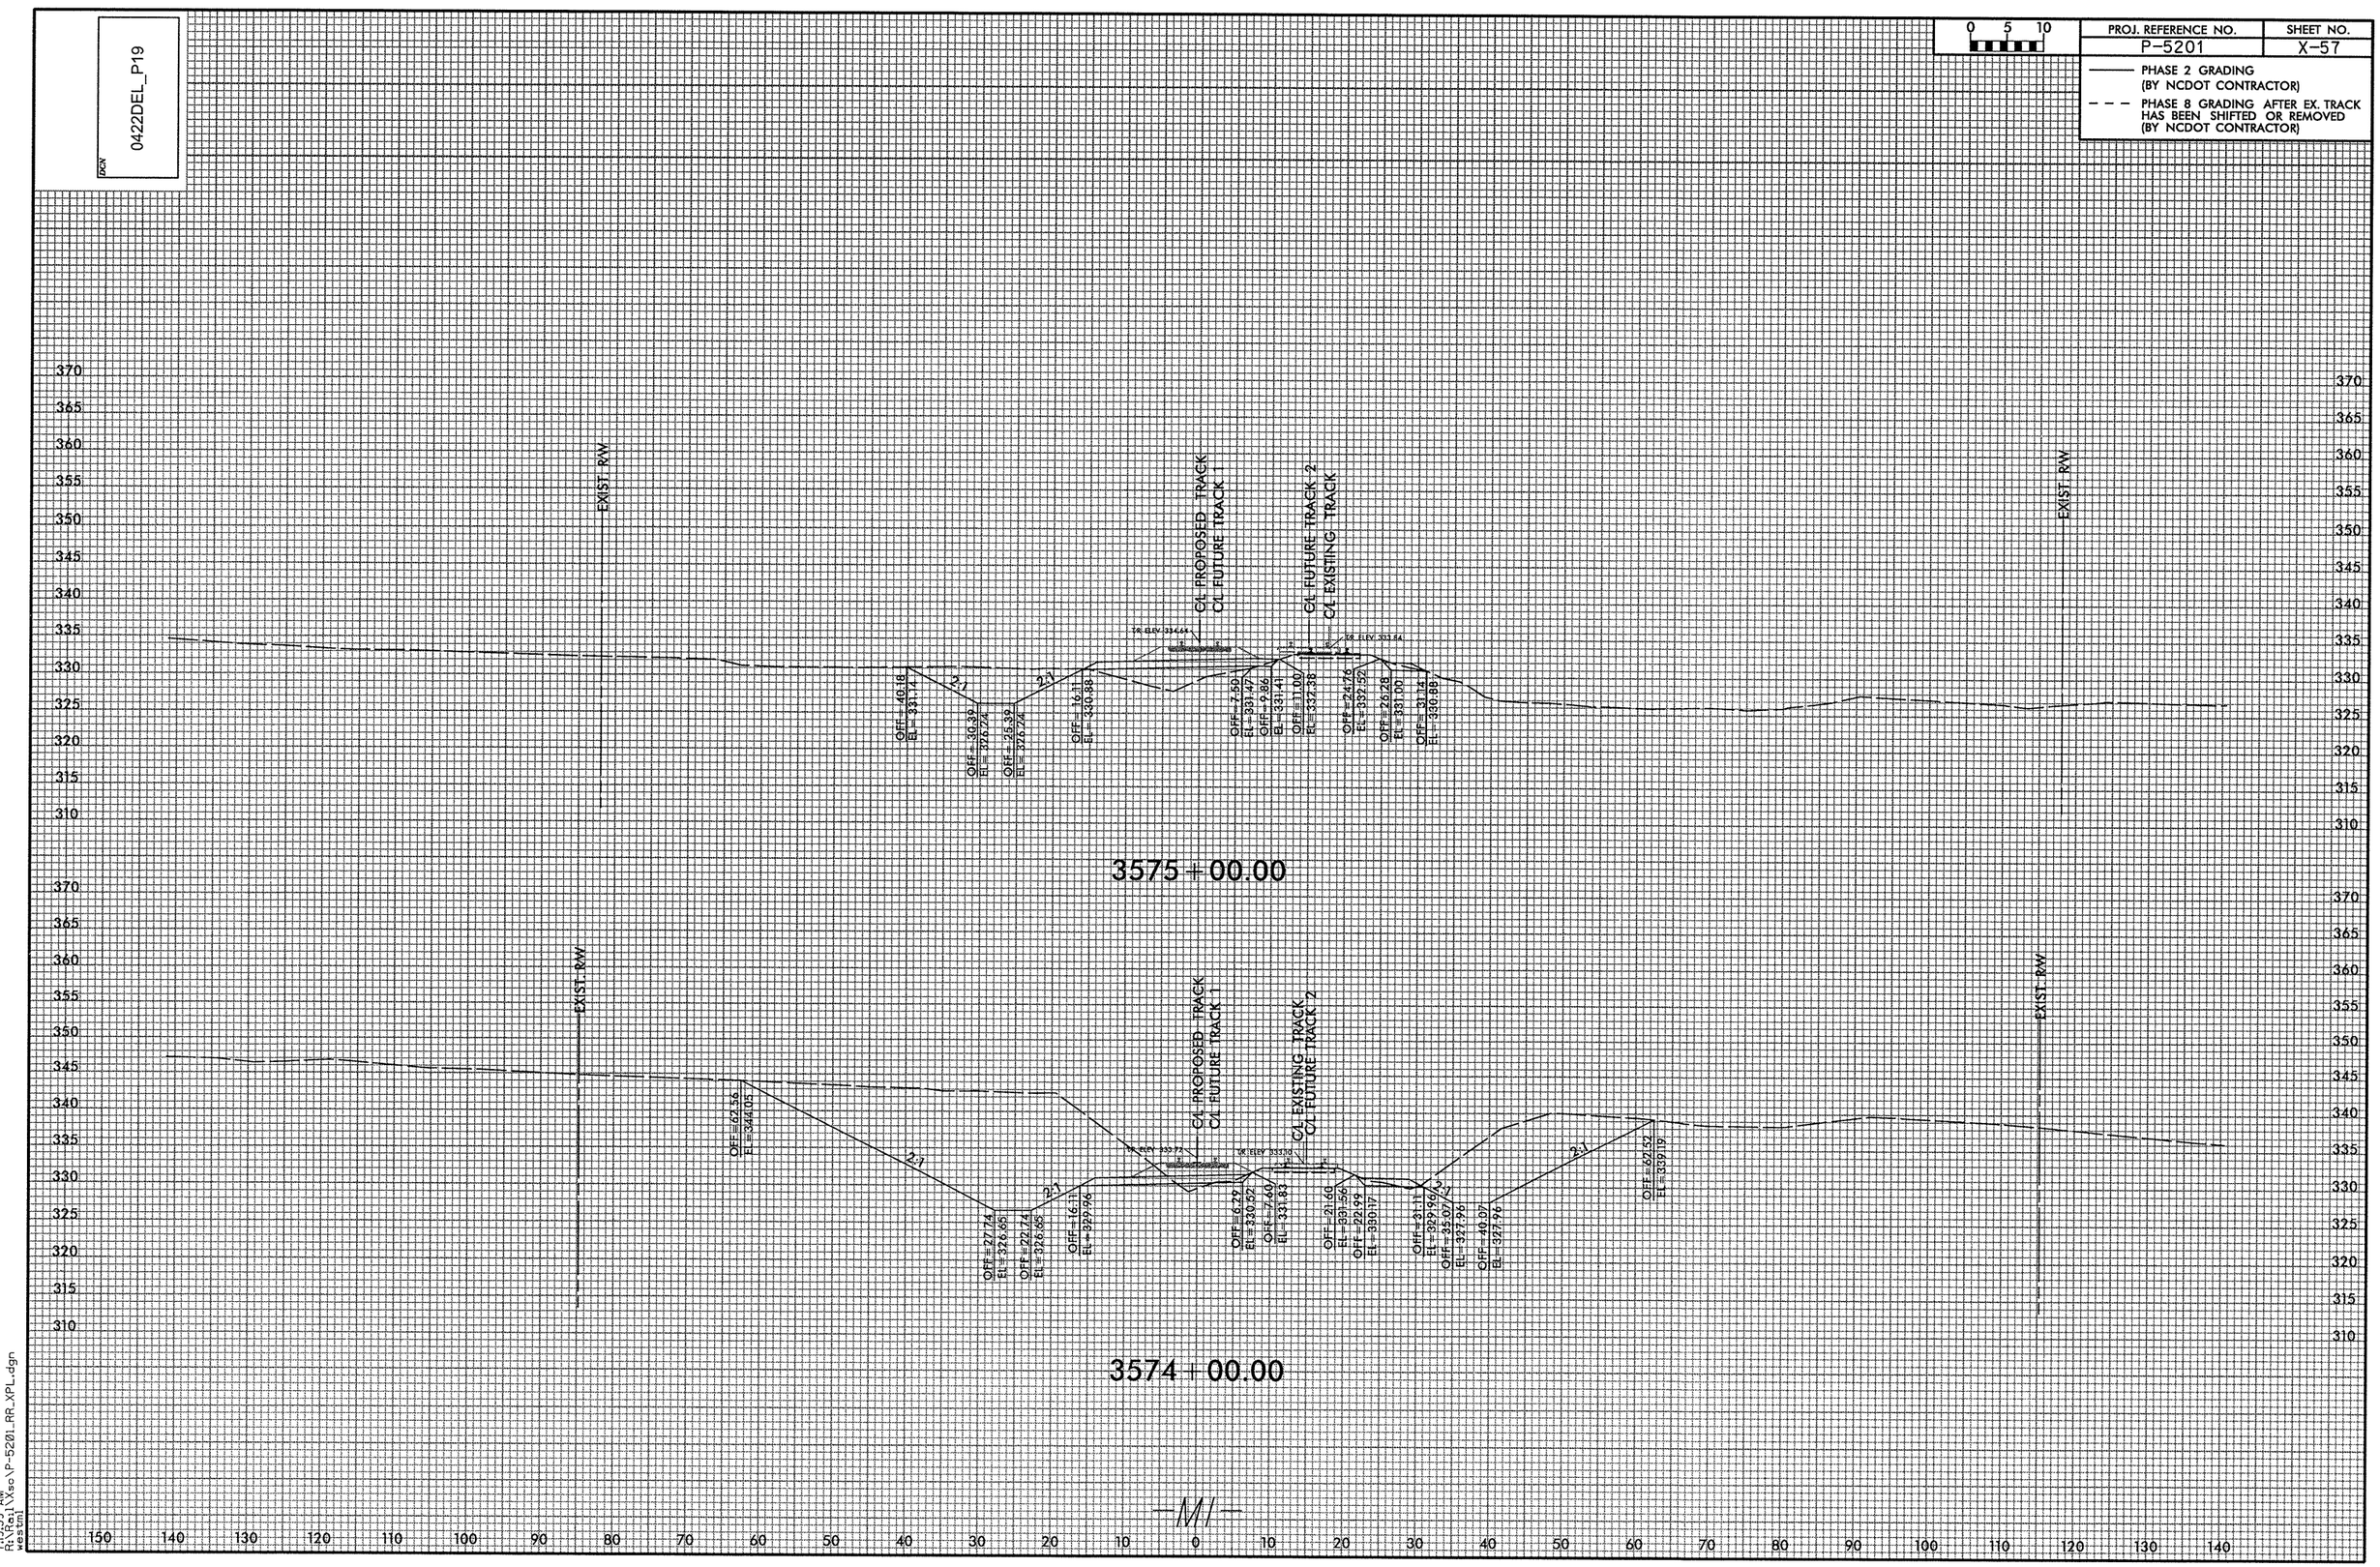

7:19:39 AM
R:\Rail\Xsec\P-5201_RR_XPL.dgn
wessmit

DGN 0422DEL_P19

0 5 10	PROJ. REFERENCE NO.	SHEET NO.
	P-5201	X-58

PHASE 2 GRADING (BY NCDOT CONTRACTOR)

PHASE 8 GRADING AFTER EX. TRACK HAS BEEN SHIFTED OR REMOVED (BY NCDOT CONTRACTOR)

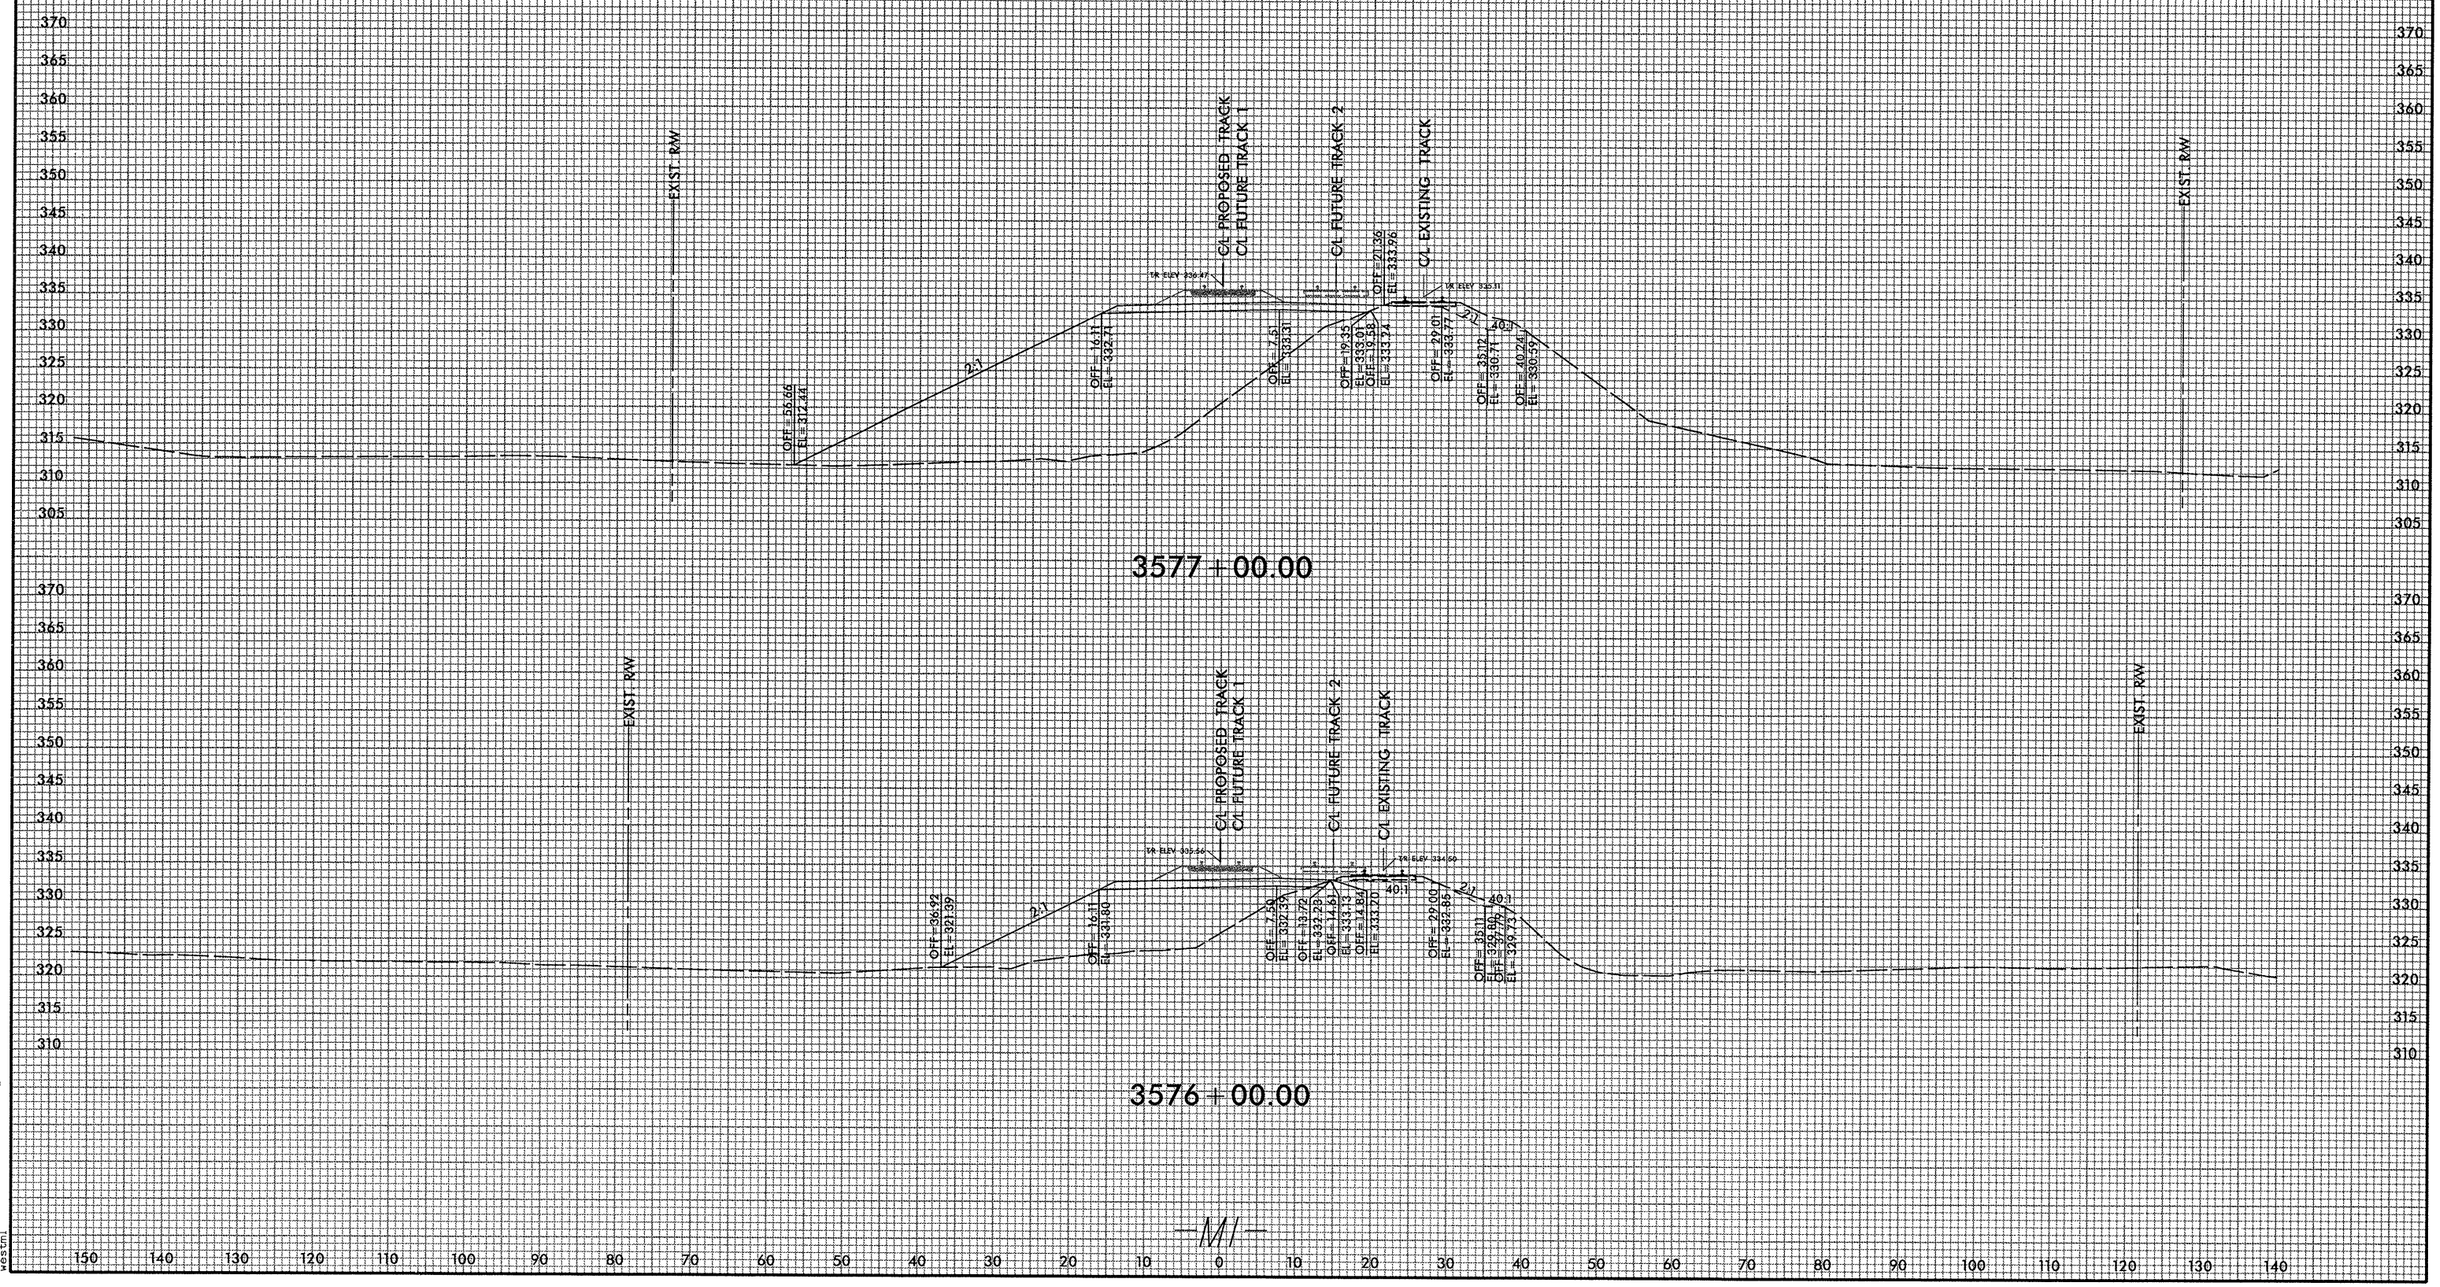

—M/—

7:19:41 AM
R:\Final\Xsec\P-5201_RR_XPL.dgn
wzsmith

DGN 0422DEL_P19

PROJ. REFERENCE NO.	SHEET NO.
P-5201	X-59

0 5 10

PHASE 2 GRADING (BY NCDOT CONTRACTOR)

PHASE 8 GRADING AFTER EX. TRACK HAS BEEN SHIFTED OR REMOVED (BY NCDOT CONTRACTOR)

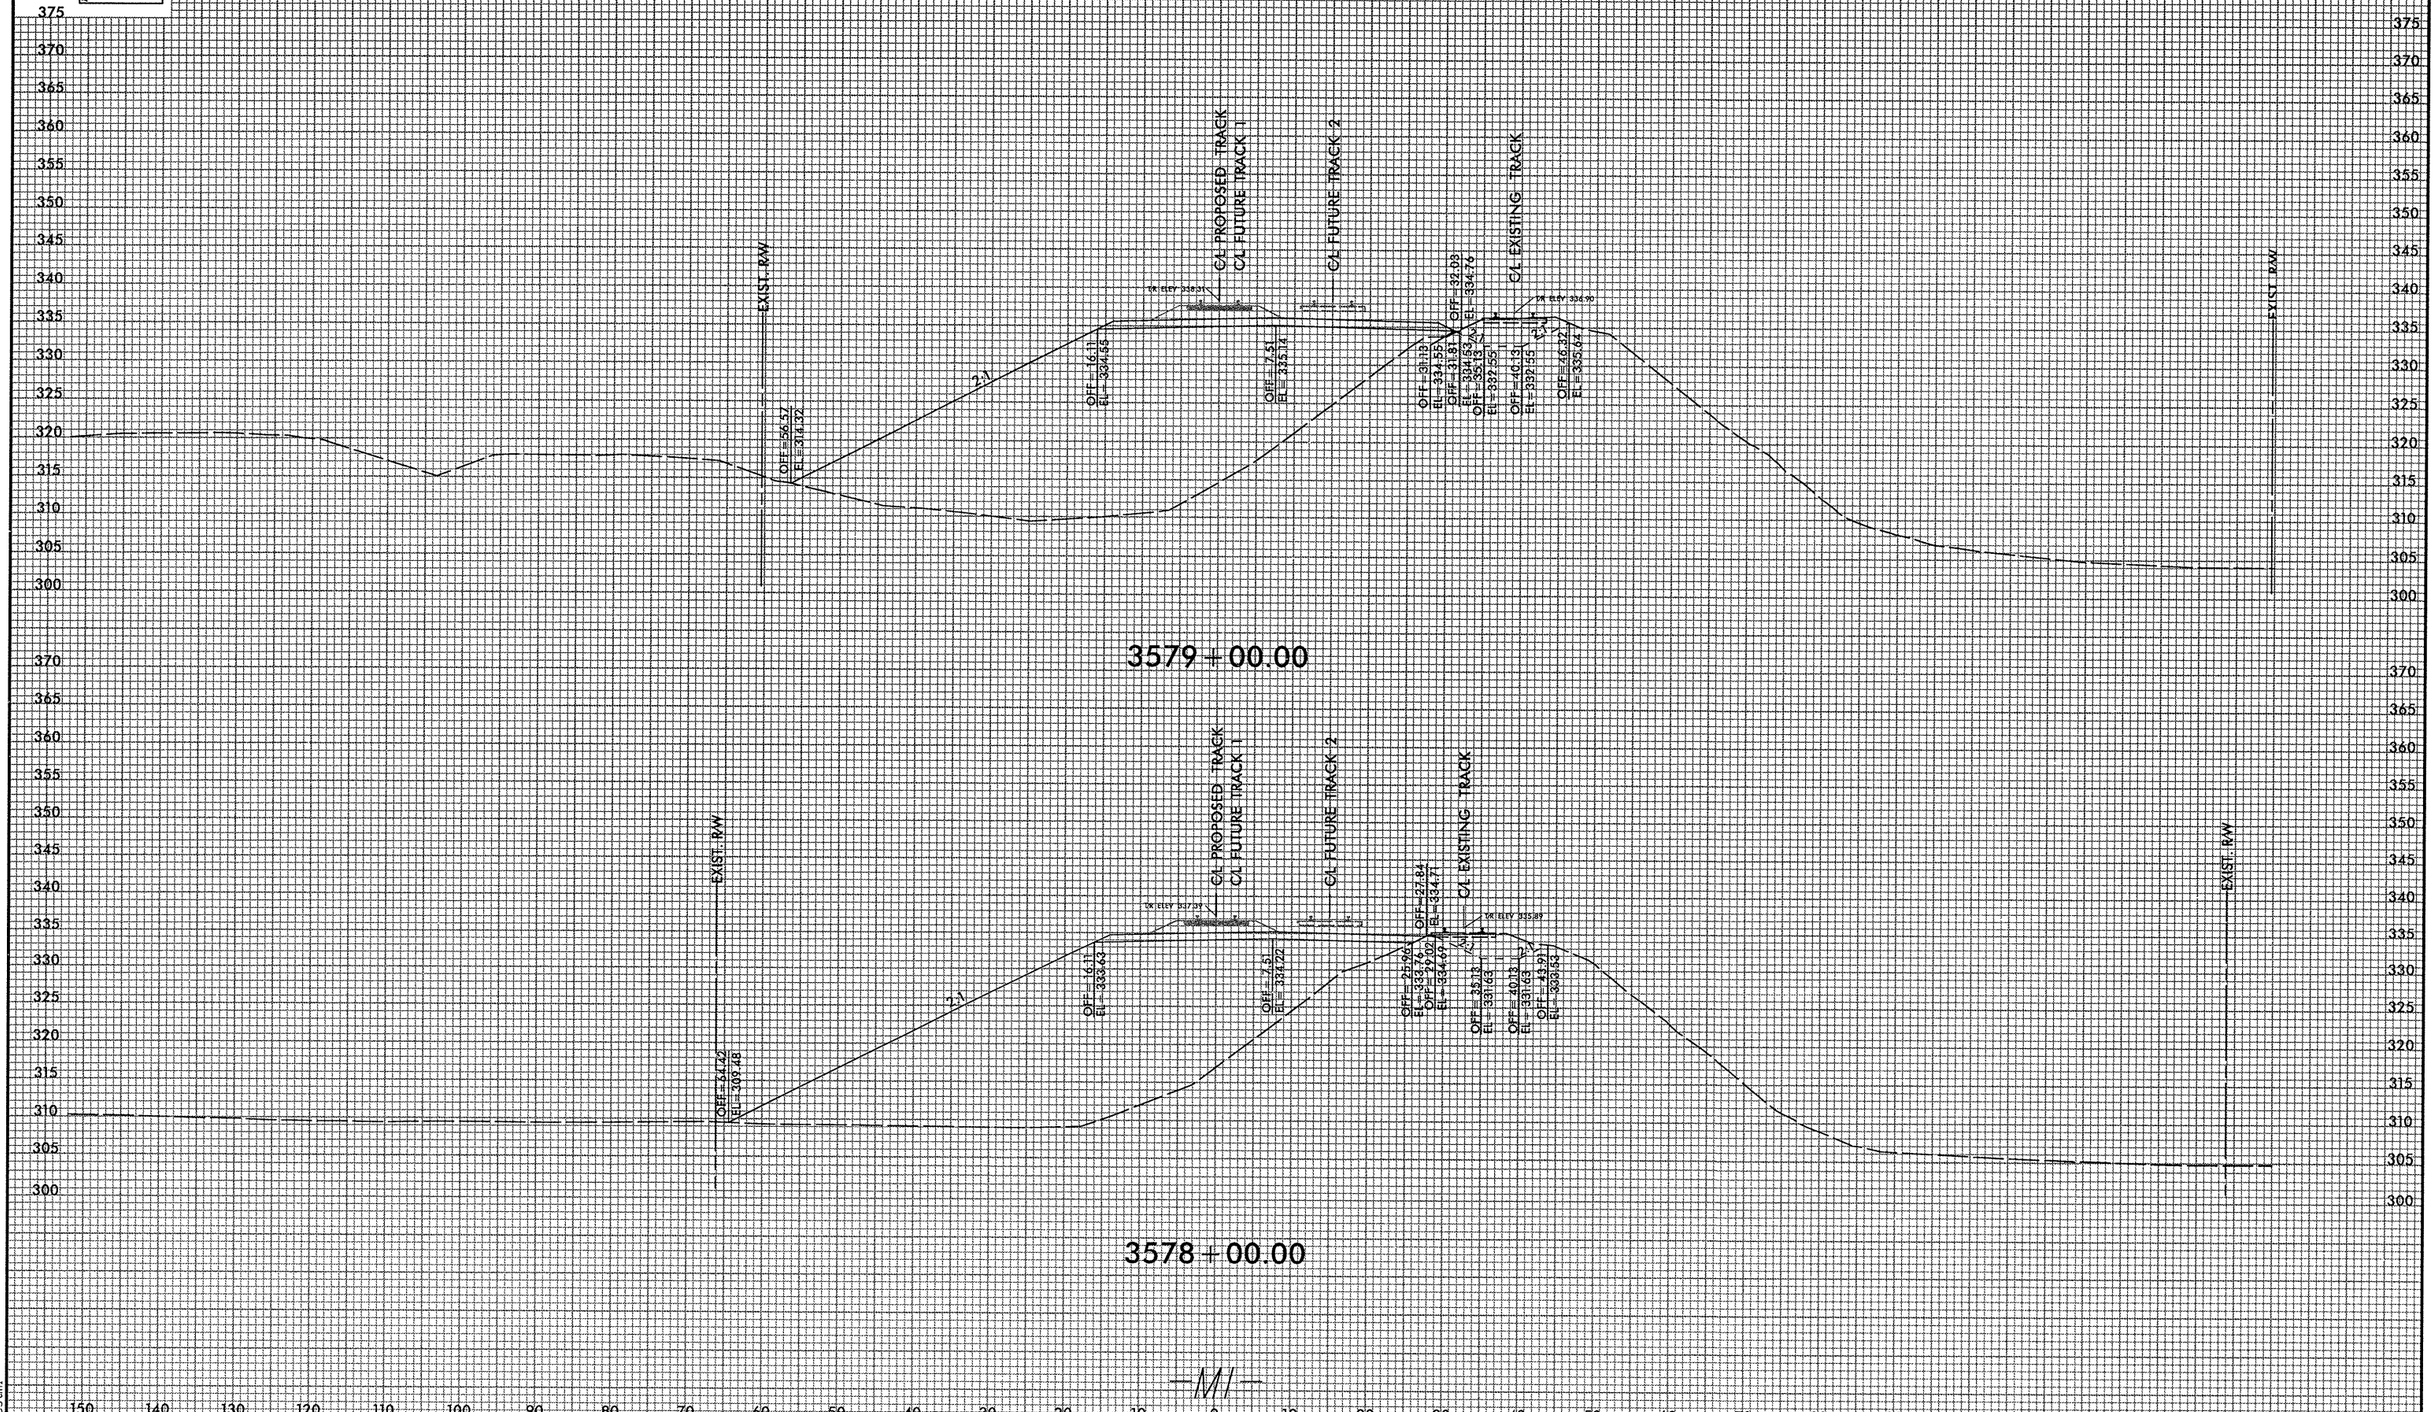

7:19:42 AM
M:\Rail\Vsc\P-5201_RR_XPL.dgn
#8.5x11

DGN 0422DEL_P19

0 5 10	PROJ. REFERENCE NO.	SHEET NO.
	P-5201	X-60

——— PHASE 2 GRADING (BY NCDOT CONTRACTOR)

– – – PHASE 8 GRADING AFTER EX. TRACK HAS BEEN SHIFTED OR REMOVED (BY NCDOT CONTRACTOR)

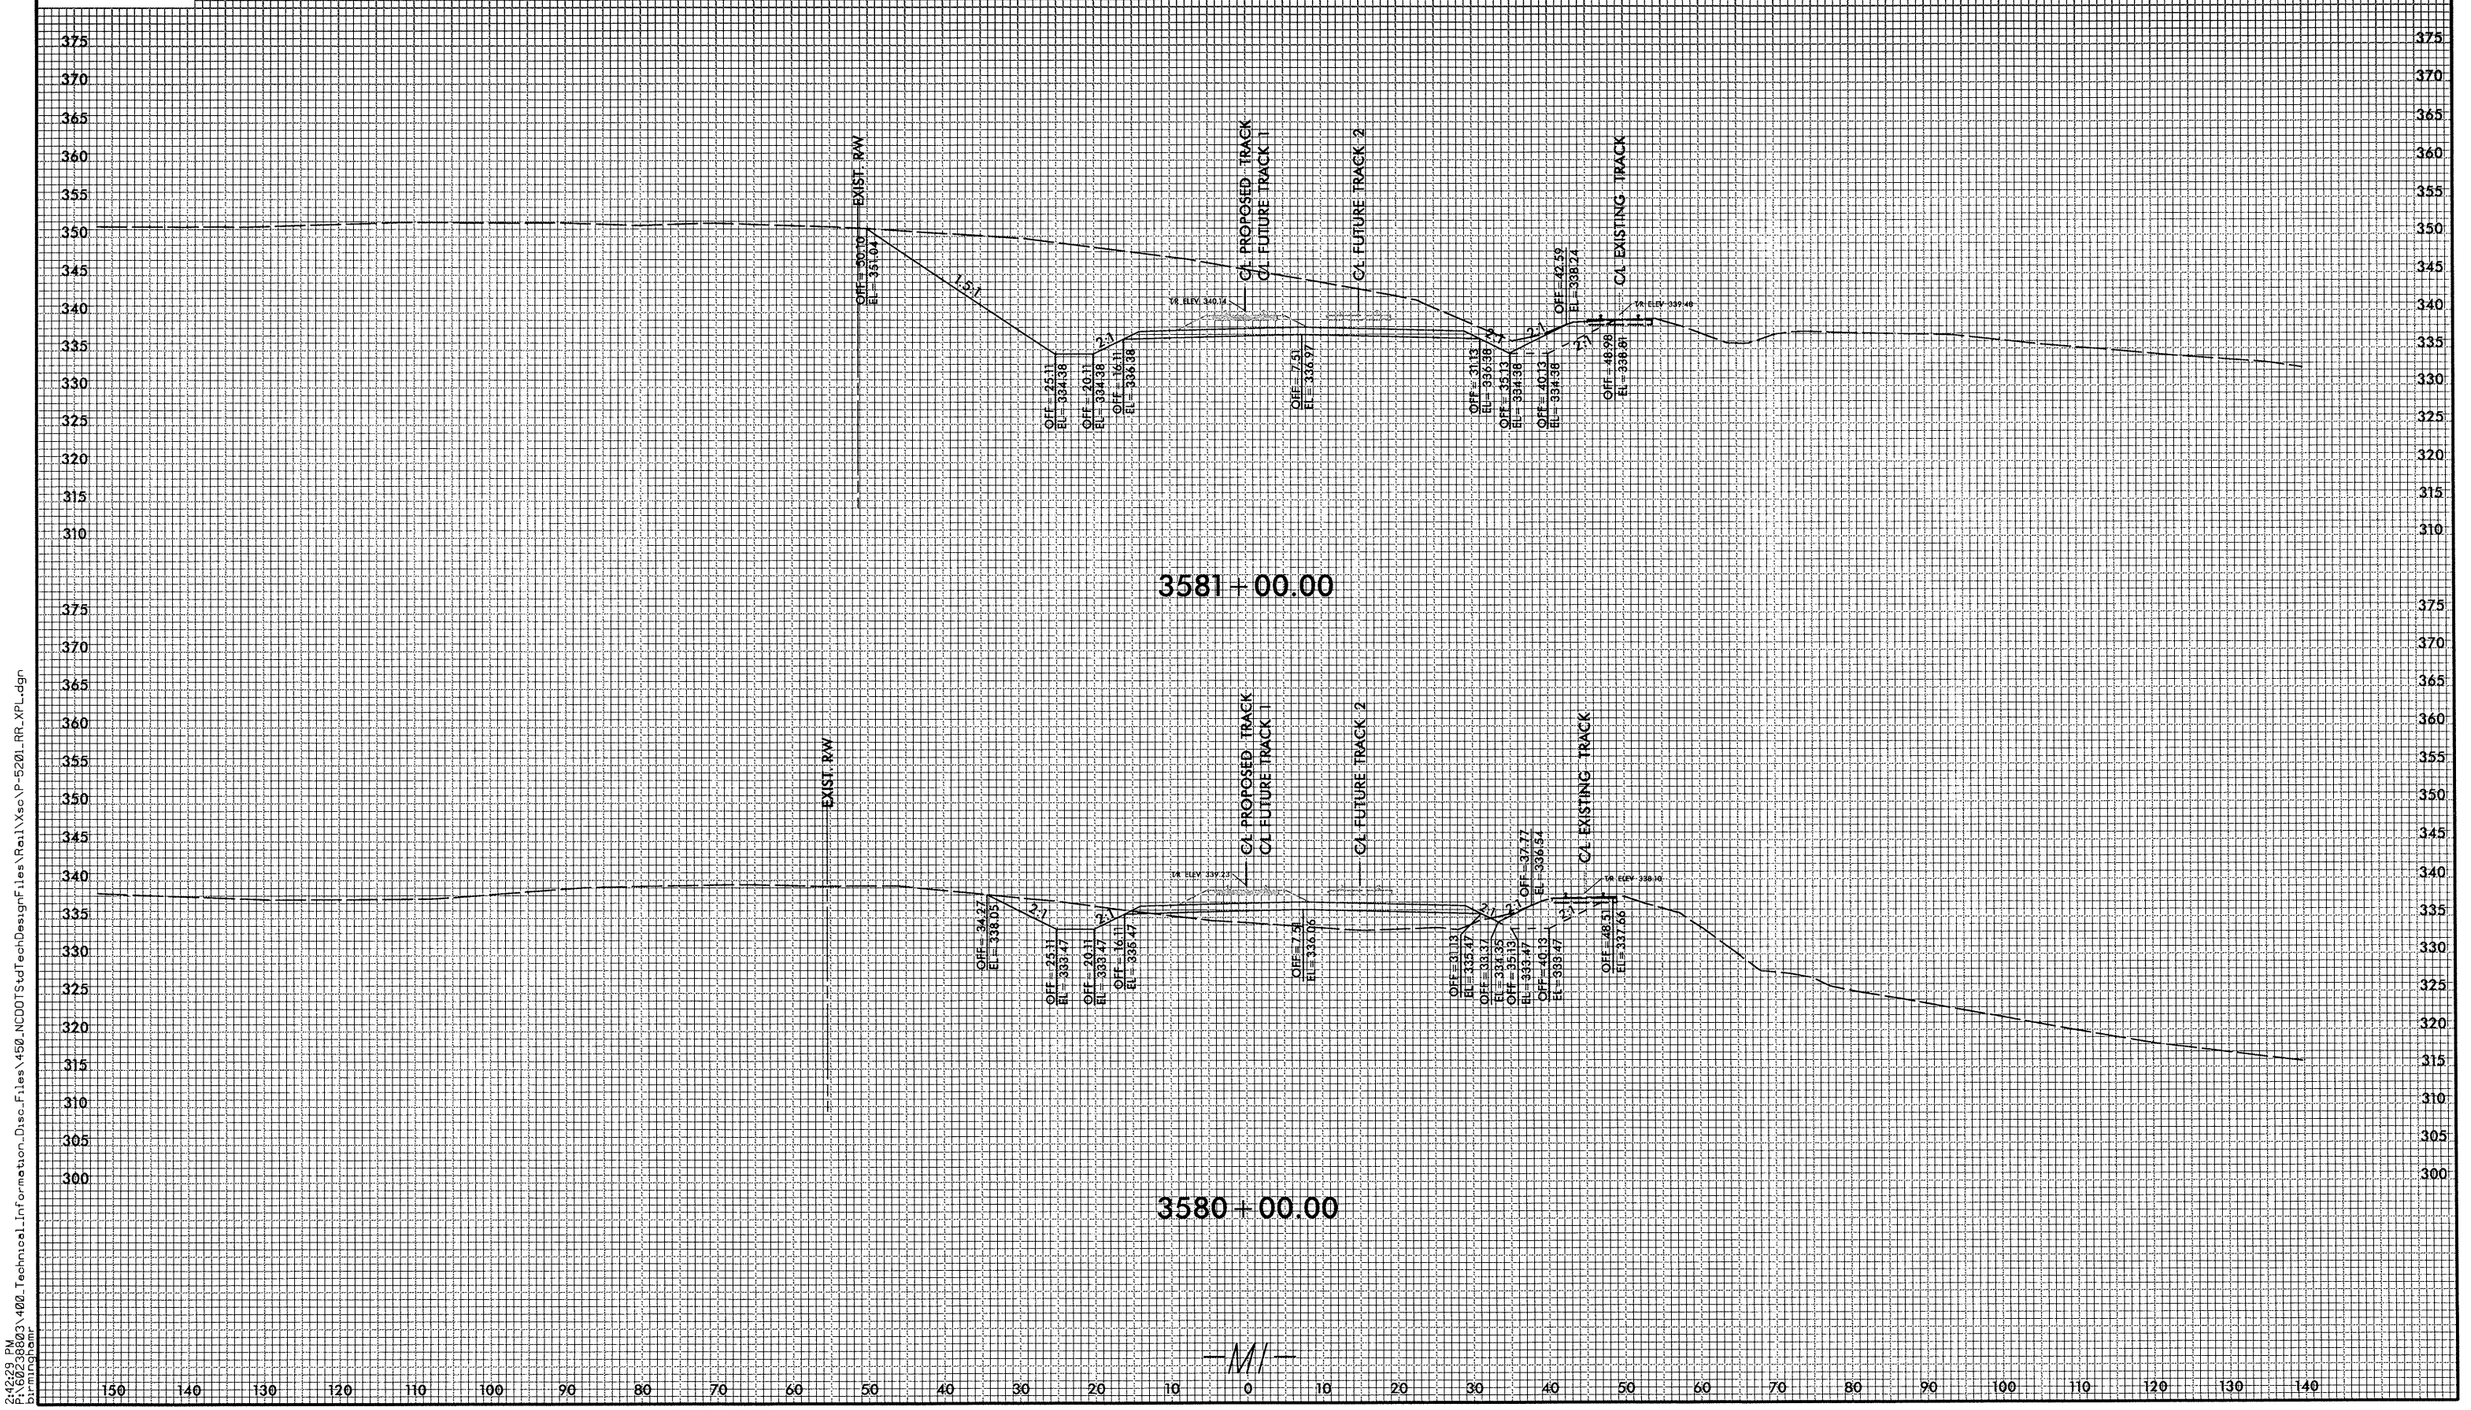

2:42:29 PM
P:\60238803\400_Technical_Information_Disc_Files\450_NCDOTStdTechDesignFiles\Rail\Xsc\P-5201_RR_XPL.dgn
birmingham

DGN 0422DEL_P19

0 5 10	PROJ. REFERENCE NO.	SHEET NO.
	P-5201	X-61

——— PHASE 2 GRADING (BY NCDOT CONTRACTOR)

– – – PHASE 8 GRADING AFTER EX. TRACK HAS BEEN SHIFTED OR REMOVED (BY NCDOT CONTRACTOR)

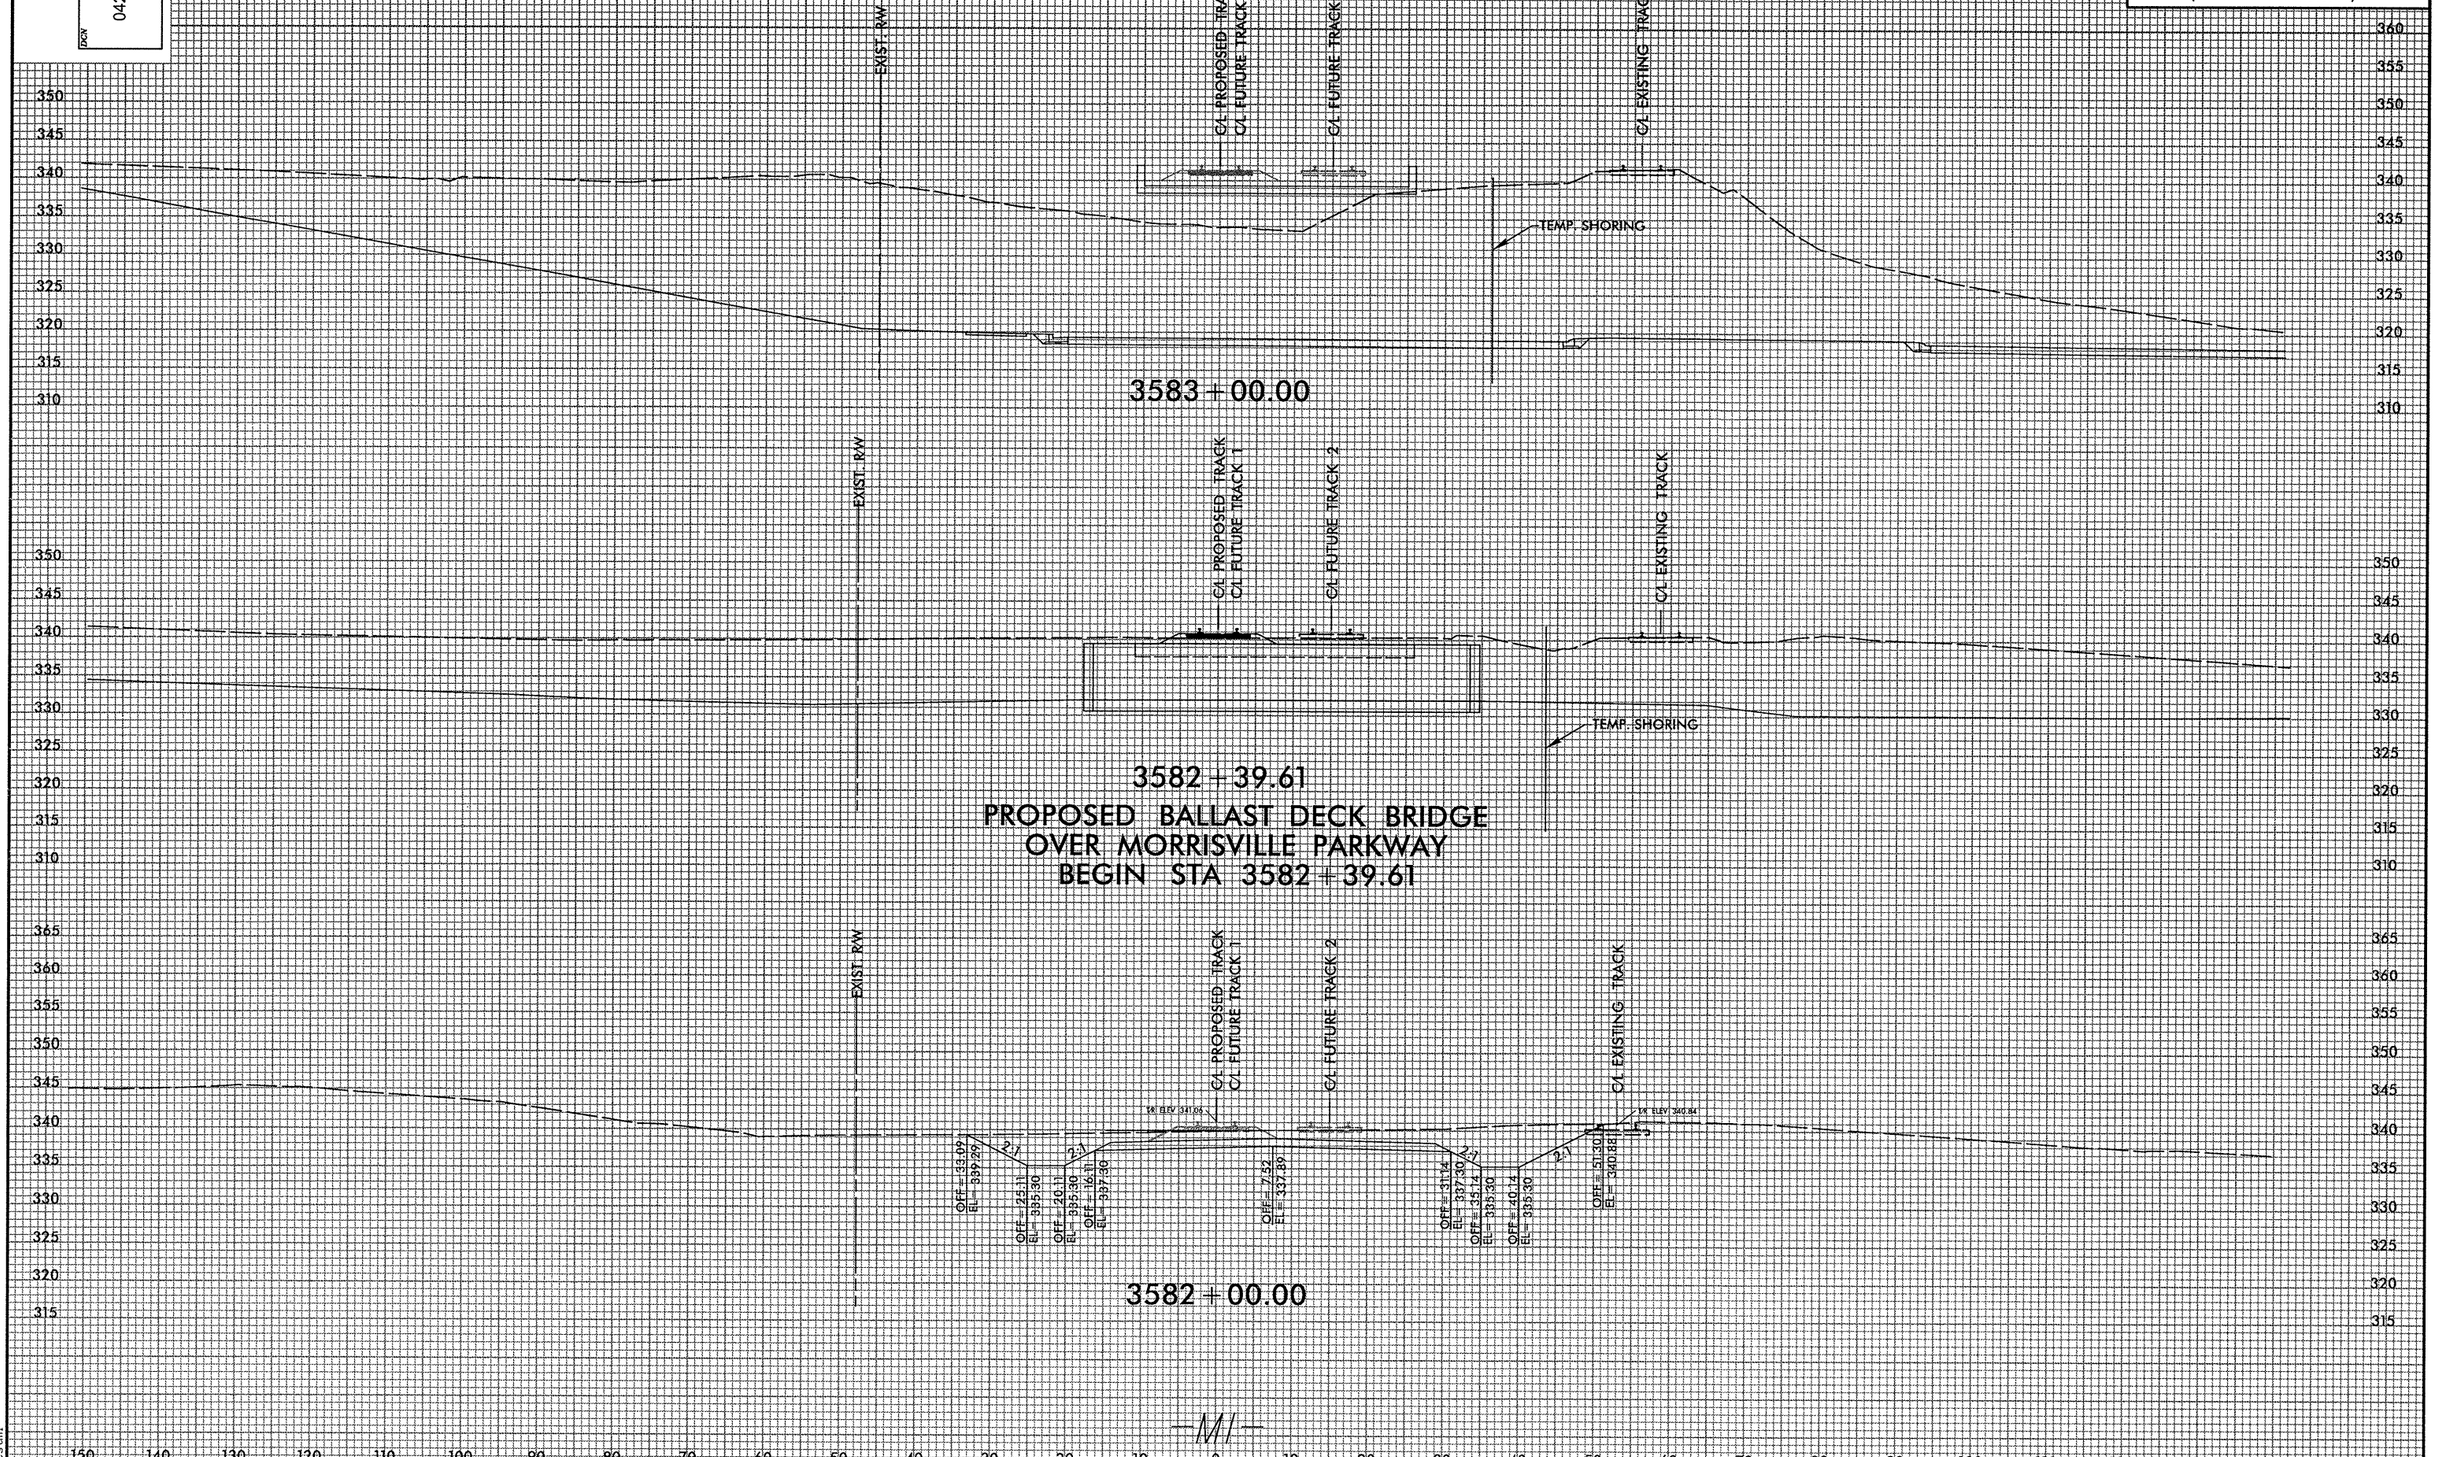

7/9/45 AM
R:\Rail\Vso\P-5201_RR_XPL.dgn
westml

DSGN 0422DEL_P19

0 5 10	PROJ. REFERENCE NO.	SHEET NO.
	P-5201	X-62

——— PHASE 2 GRADING (BY NCDOT CONTRACTOR)

– – – PHASE 8 GRADING AFTER EX. TRACK HAS BEEN SHIFTED OR REMOVED (BY NCDOT CONTRACTOR)

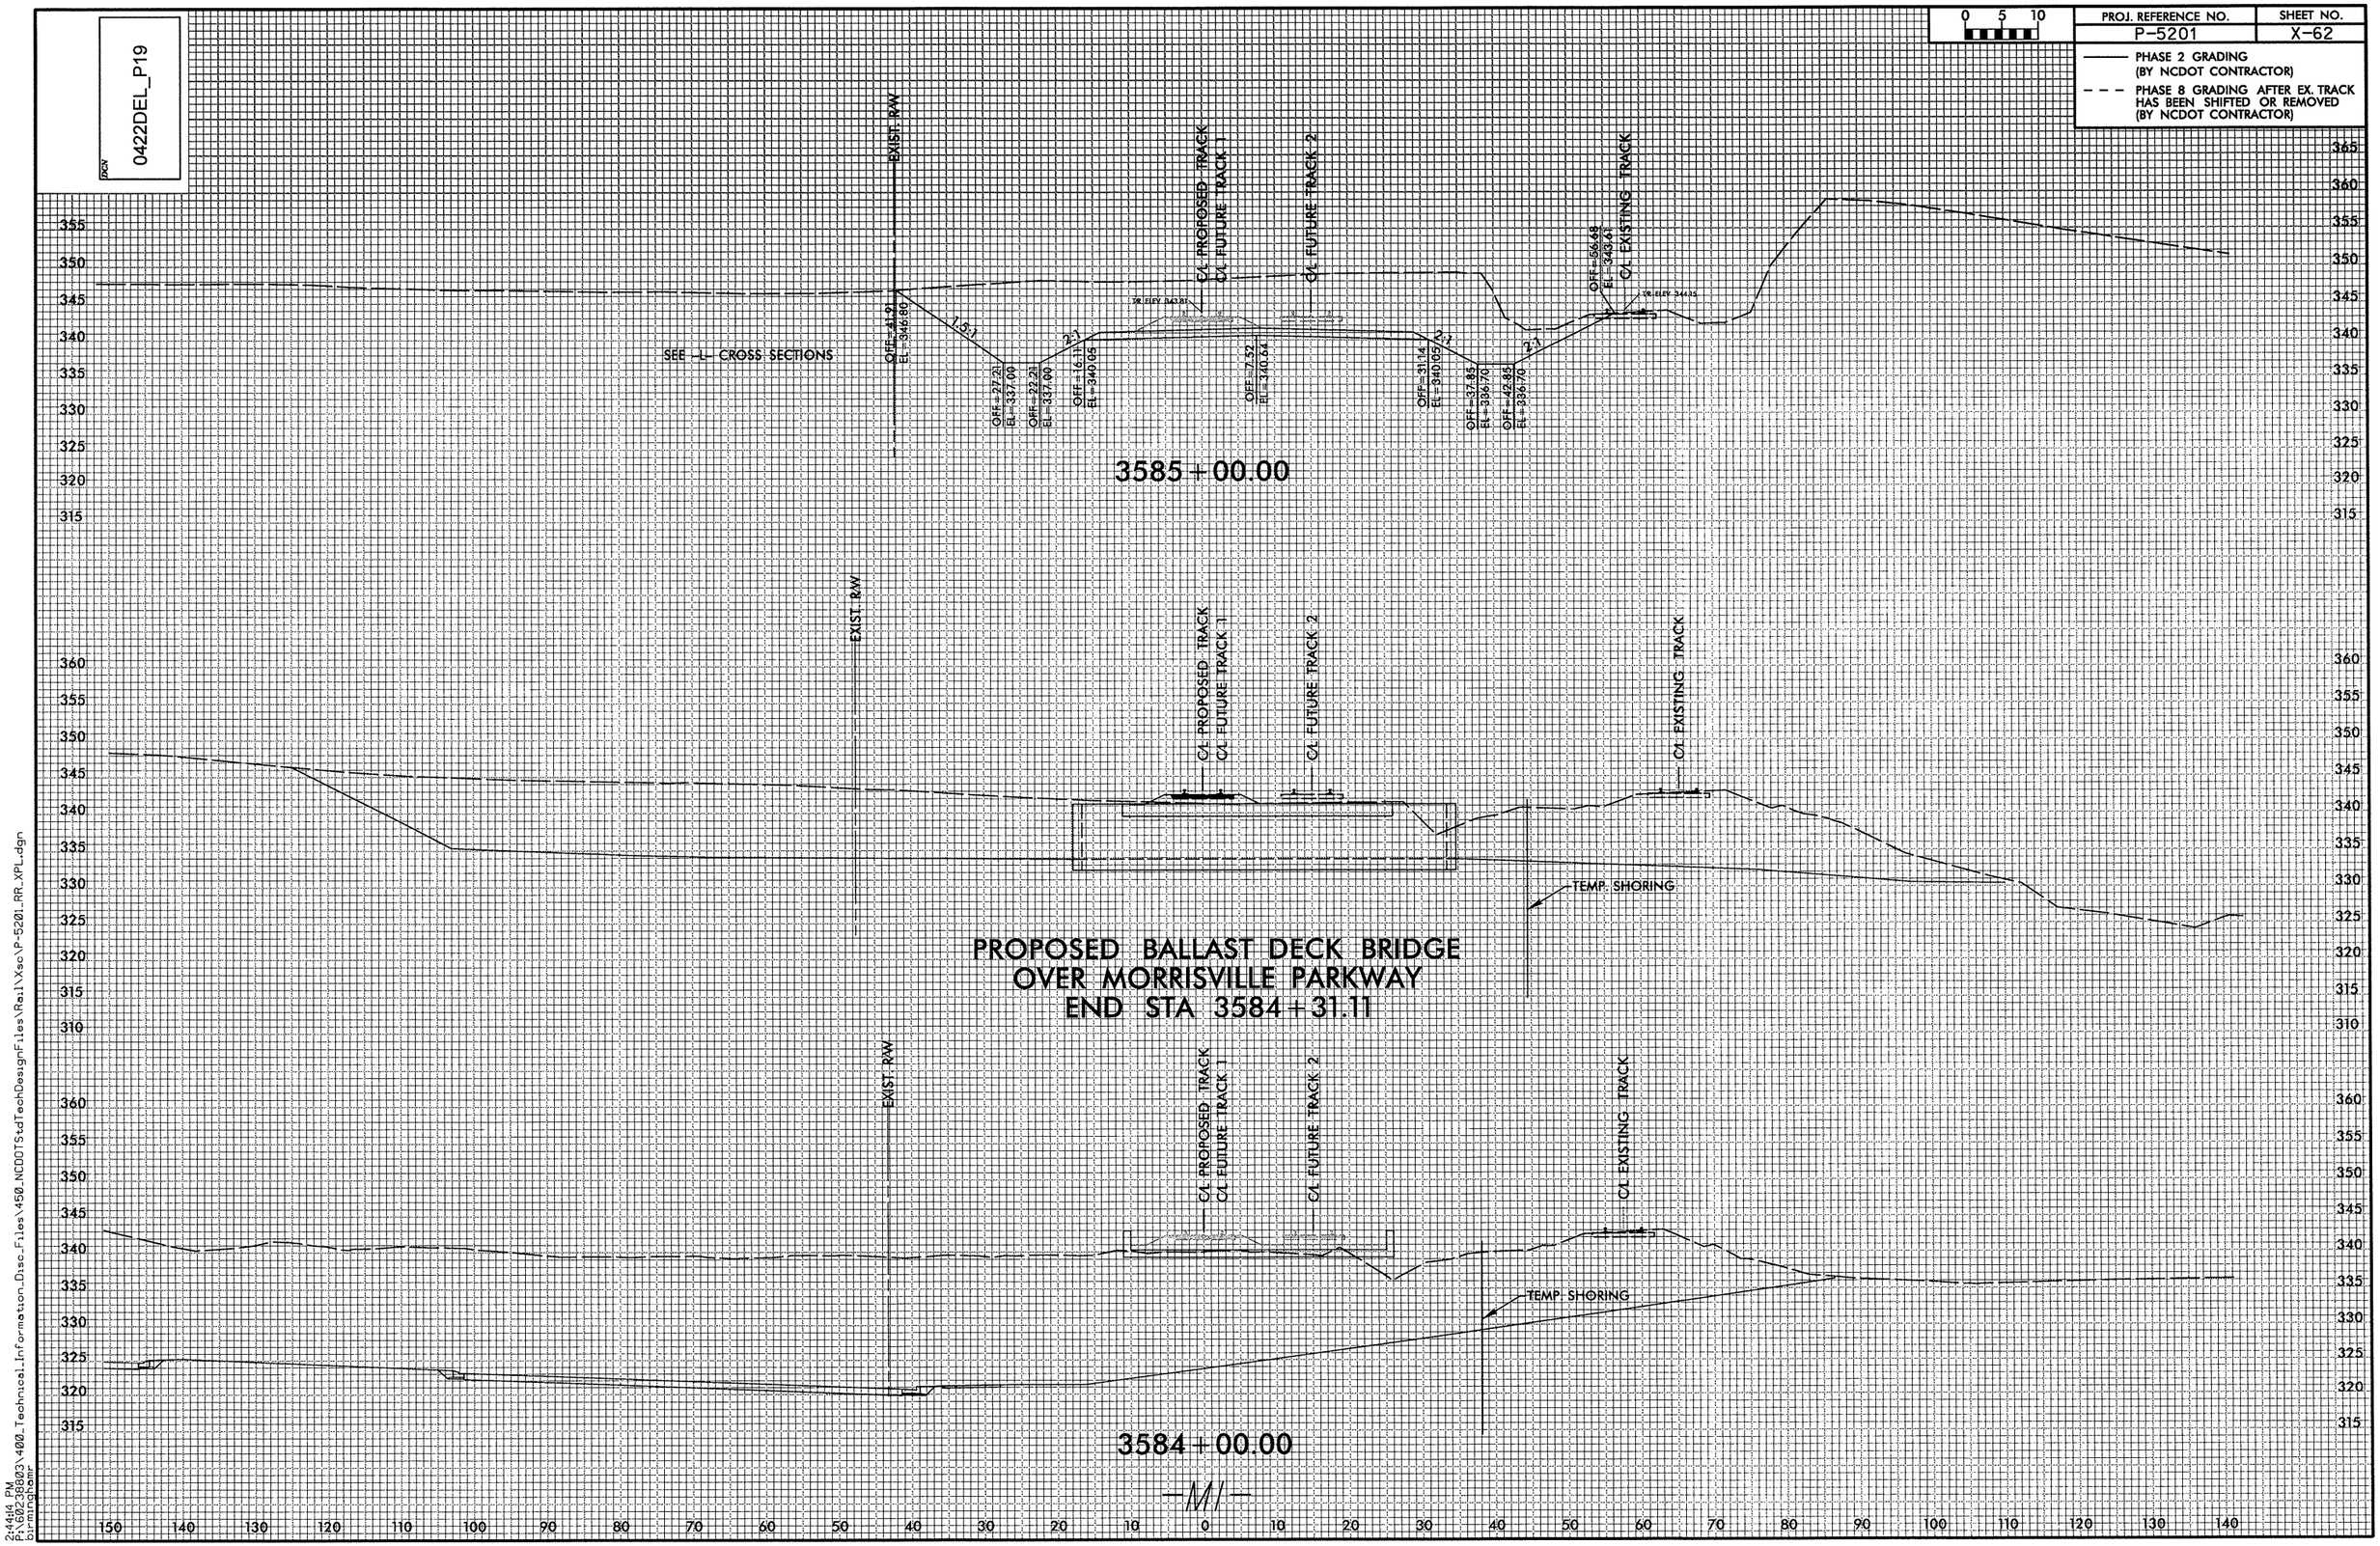

2:44:14 PM
P:\60238003\400_Technical_Information_Disc_Files\450_NCDOTStdTechDesignFiles\RailXsec\P-5201_RR_XPL.dgn
birmingham

DGN 0422DEL_P19

0 5 10	PROJ. REFERENCE NO.	SHEET NO.
	P-5201	X-63

PHASE 2 GRADING (BY NCDOT CONTRACTOR)

PHASE 8 GRADING AFTER EX. TRACK HAS BEEN SHIFTED OR REMOVED (BY NCDOT CONTRACTOR)

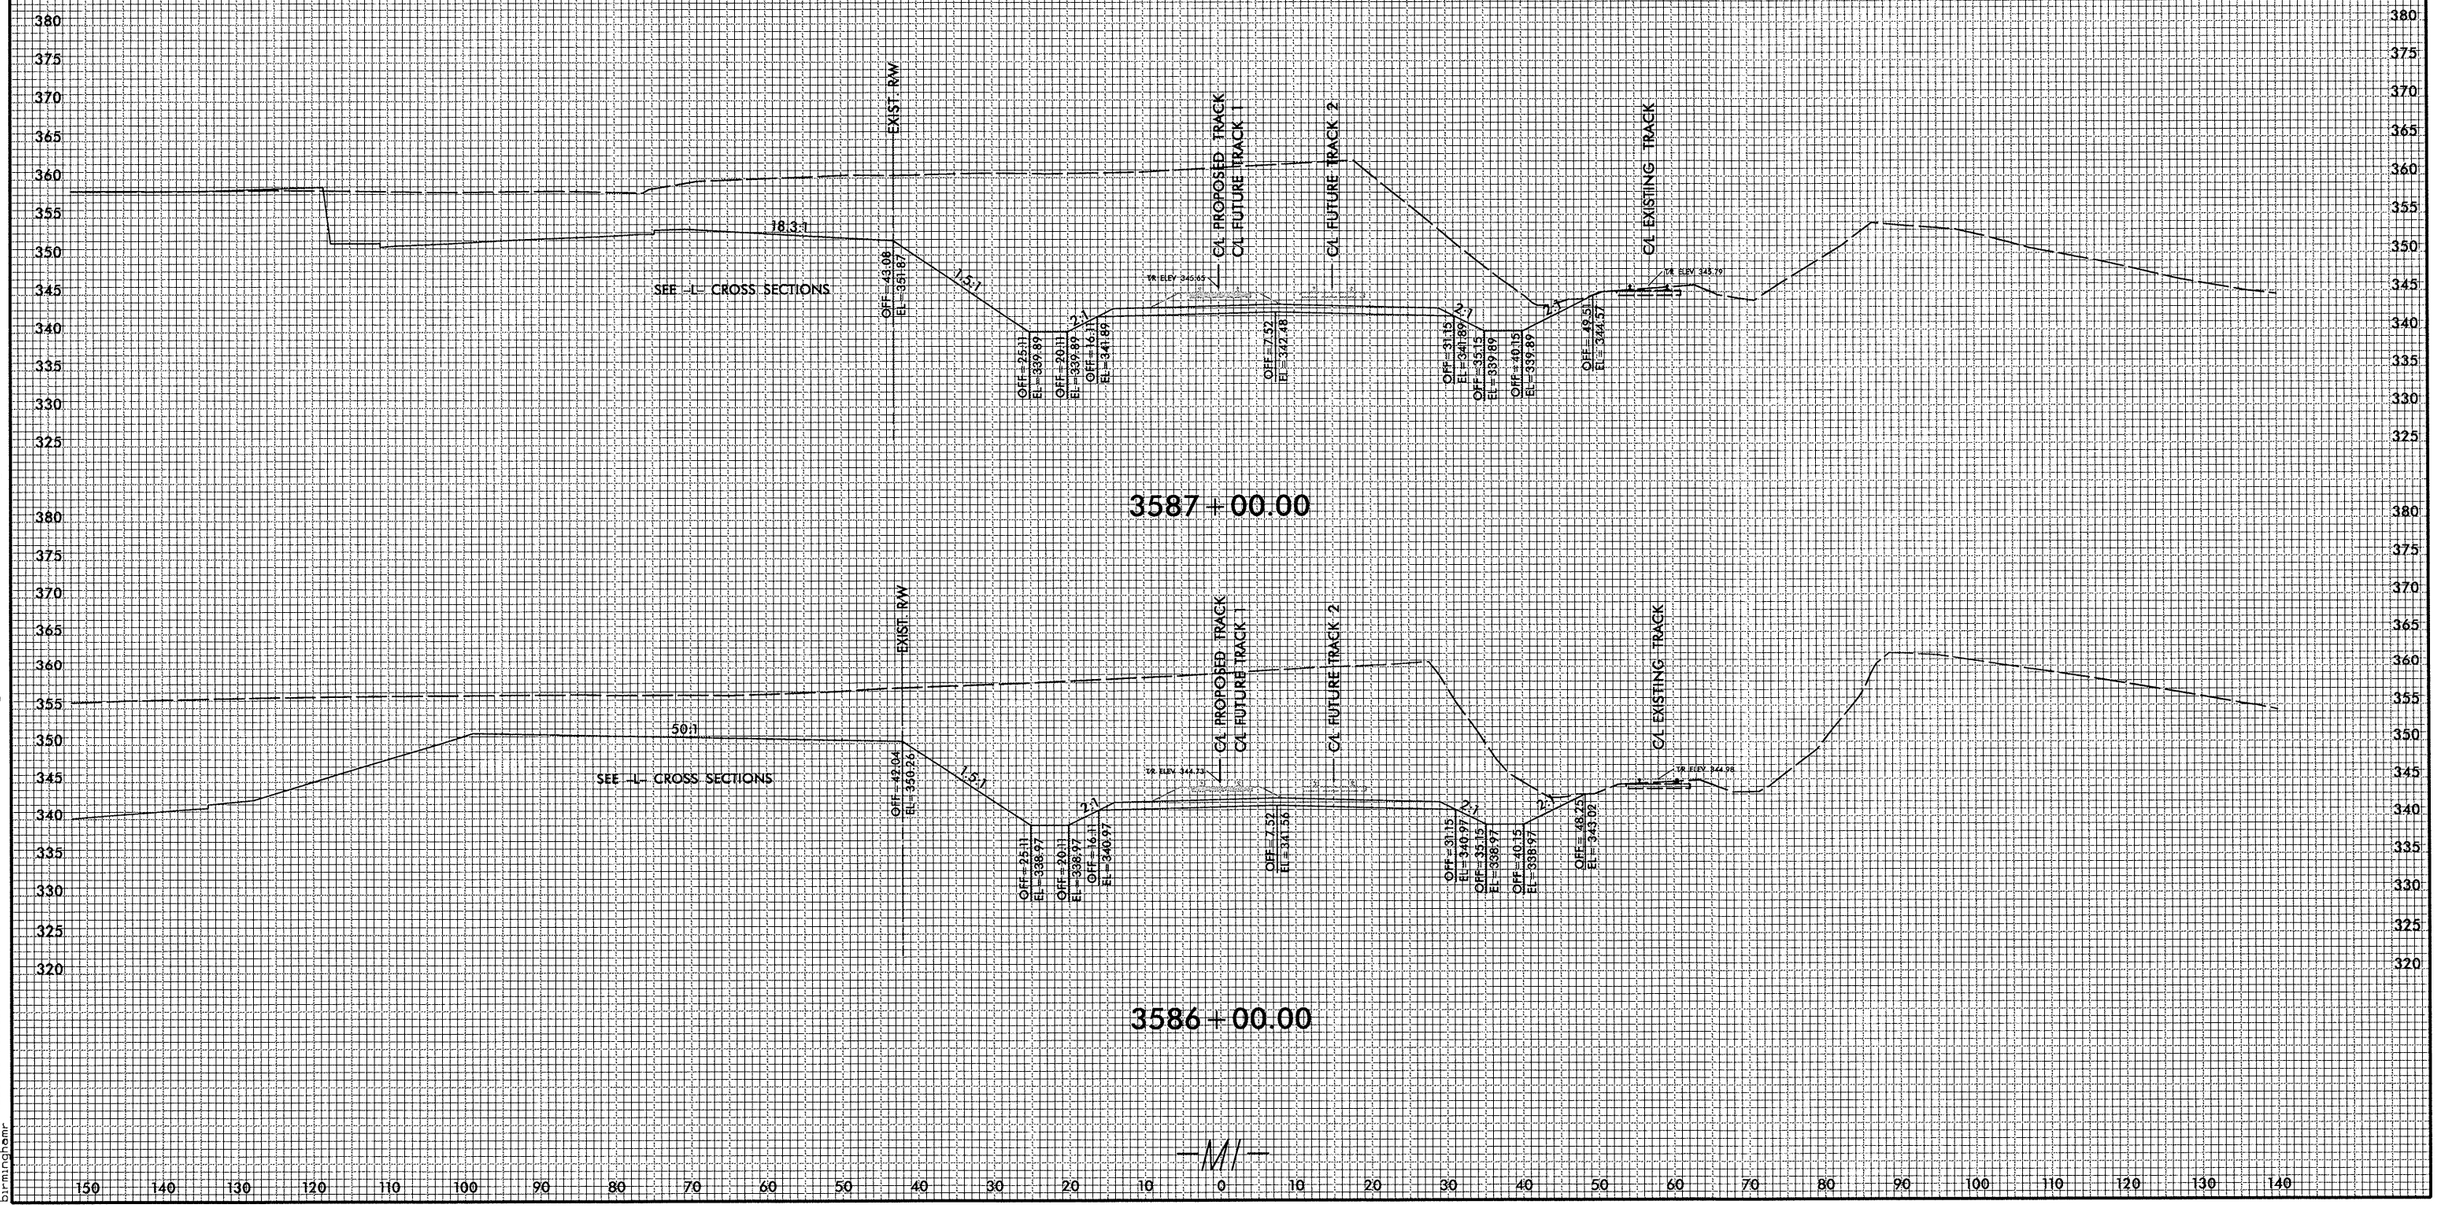

—M/—

2:43:57 PM
P:\60223803\400_Technical_Information_Disc_Files\450_NCDOTStdTechDesignFiles\Rail\Xsa\P-5201_RR_XPL.dgn
birmingbmc

DRGN 0422DEL_P19

0 5 10	PROJ. REFERENCE NO.	SHEET NO.
	P-5201	X-64

——— PHASE 2 GRADING (BY NCDOT CONTRACTOR)

– – – PHASE 8 GRADING AFTER EX. TRACK HAS BEEN SHIFTED OR REMOVED (BY NCDOT CONTRACTOR)

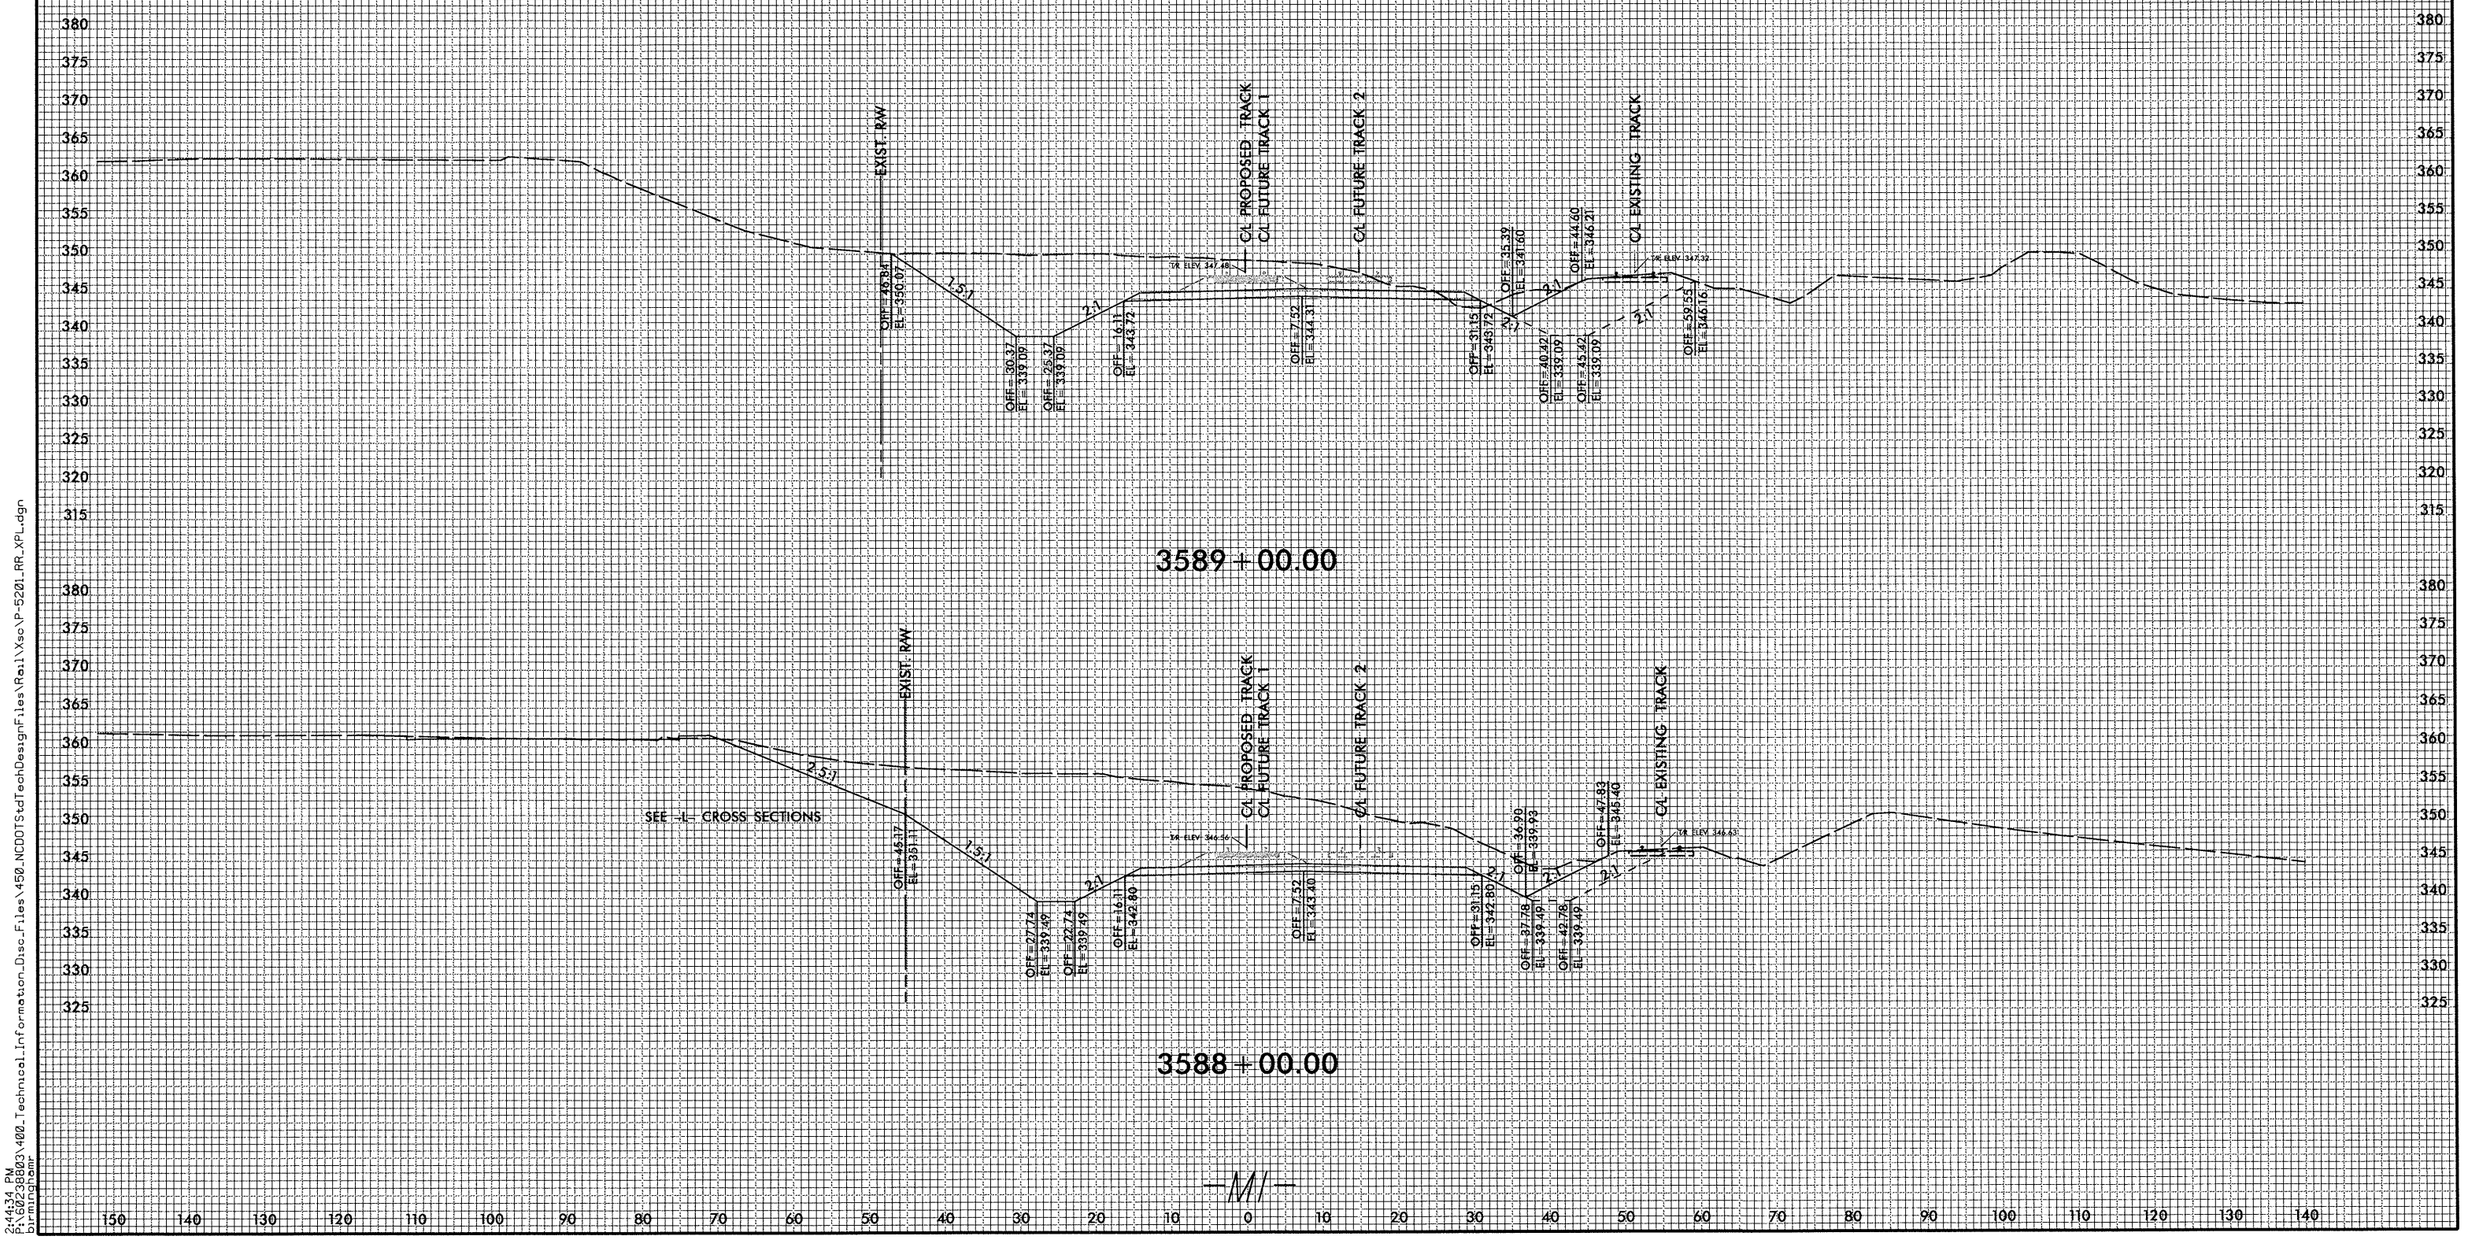

2:14:34 PM
P:\60238803\400_Technical_Information_Disc_Files\450_NCDOTStdTechDesignFiles\Rail\Xsc\P-5201_RR_XPL.dgn
birmingham

DGN 0422DEL_P19

0 5 10	PROJ. REFERENCE NO.	SHEET NO.
	P-5201	X-65

——— PHASE 2 GRADING (BY NCDOT CONTRACTOR)

– – – PHASE 8 GRADING AFTER EX. TRACK HAS BEEN SHIFTED OR REMOVED (BY NCDOT CONTRACTOR)

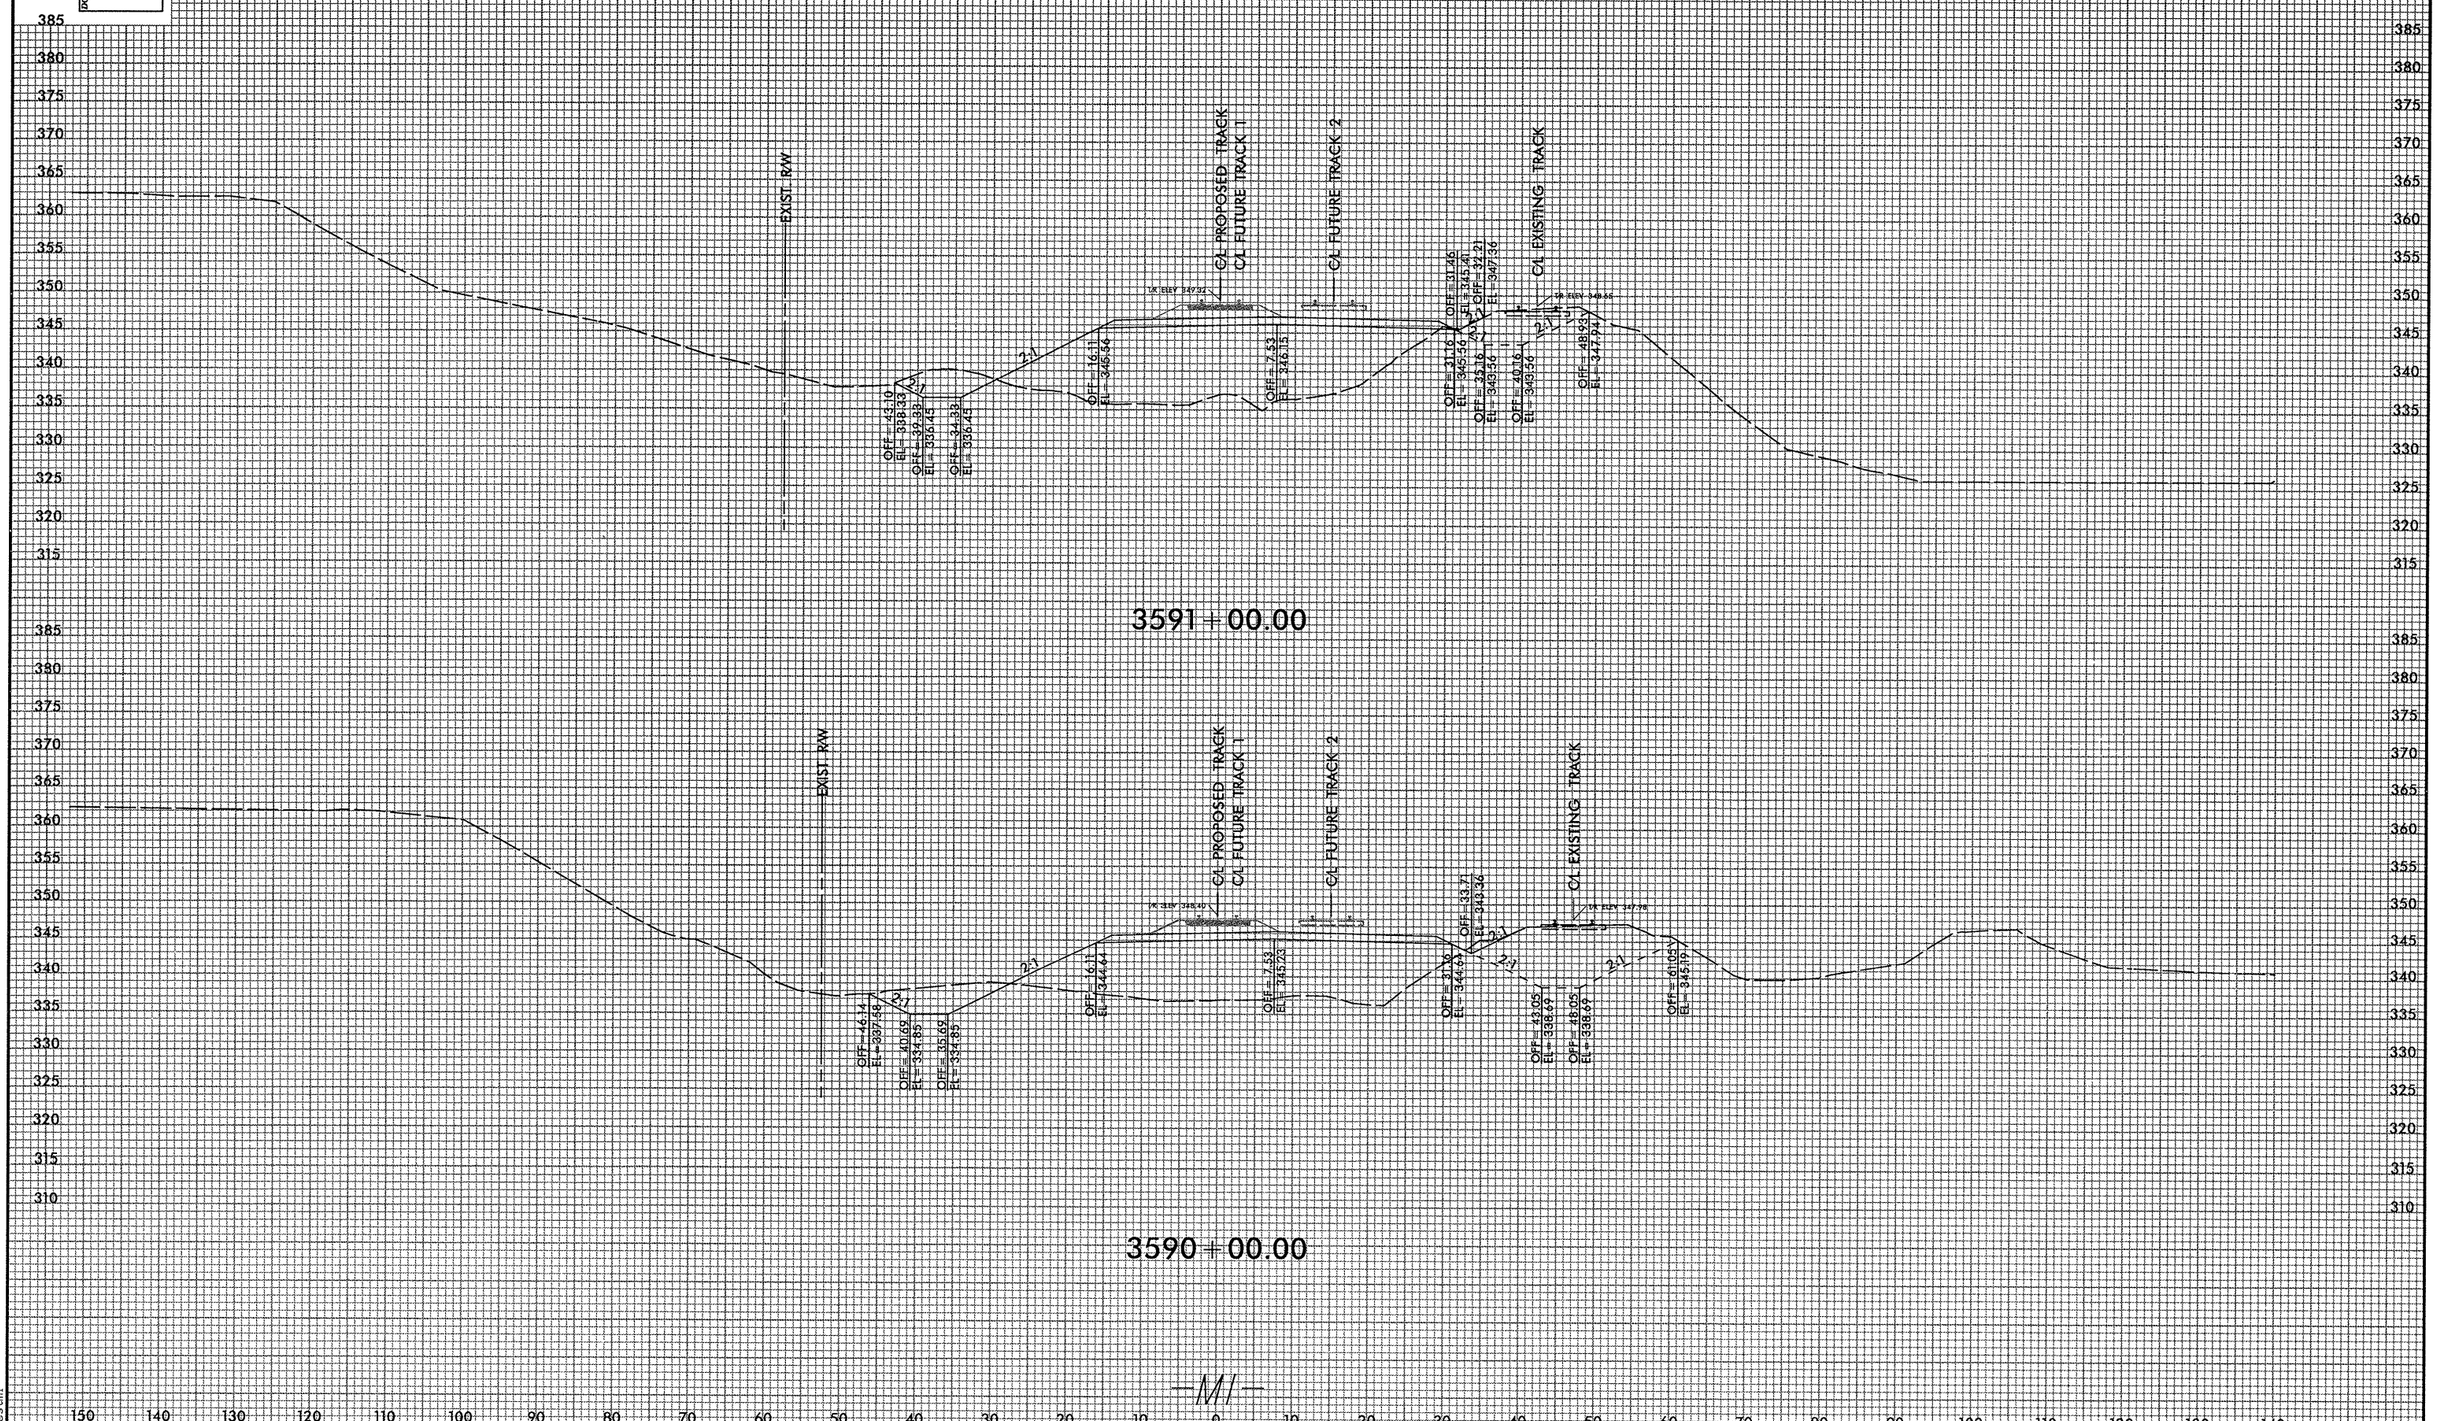

7:19:51 AM
C:\Projects\Xsec\P-5201_RR_XPL.dgn
westm

DGN 0422DEL_P19

0 5 10	PROJ. REFERENCE NO.	SHEET NO.
	P-5201	X-66

——— PHASE 2 GRADING (BY NCDOT CONTRACTOR)

– – – PHASE 8 GRADING AFTER EX. TRACK HAS BEEN SHIFTED OR REMOVED (BY NCDOT CONTRACTOR)

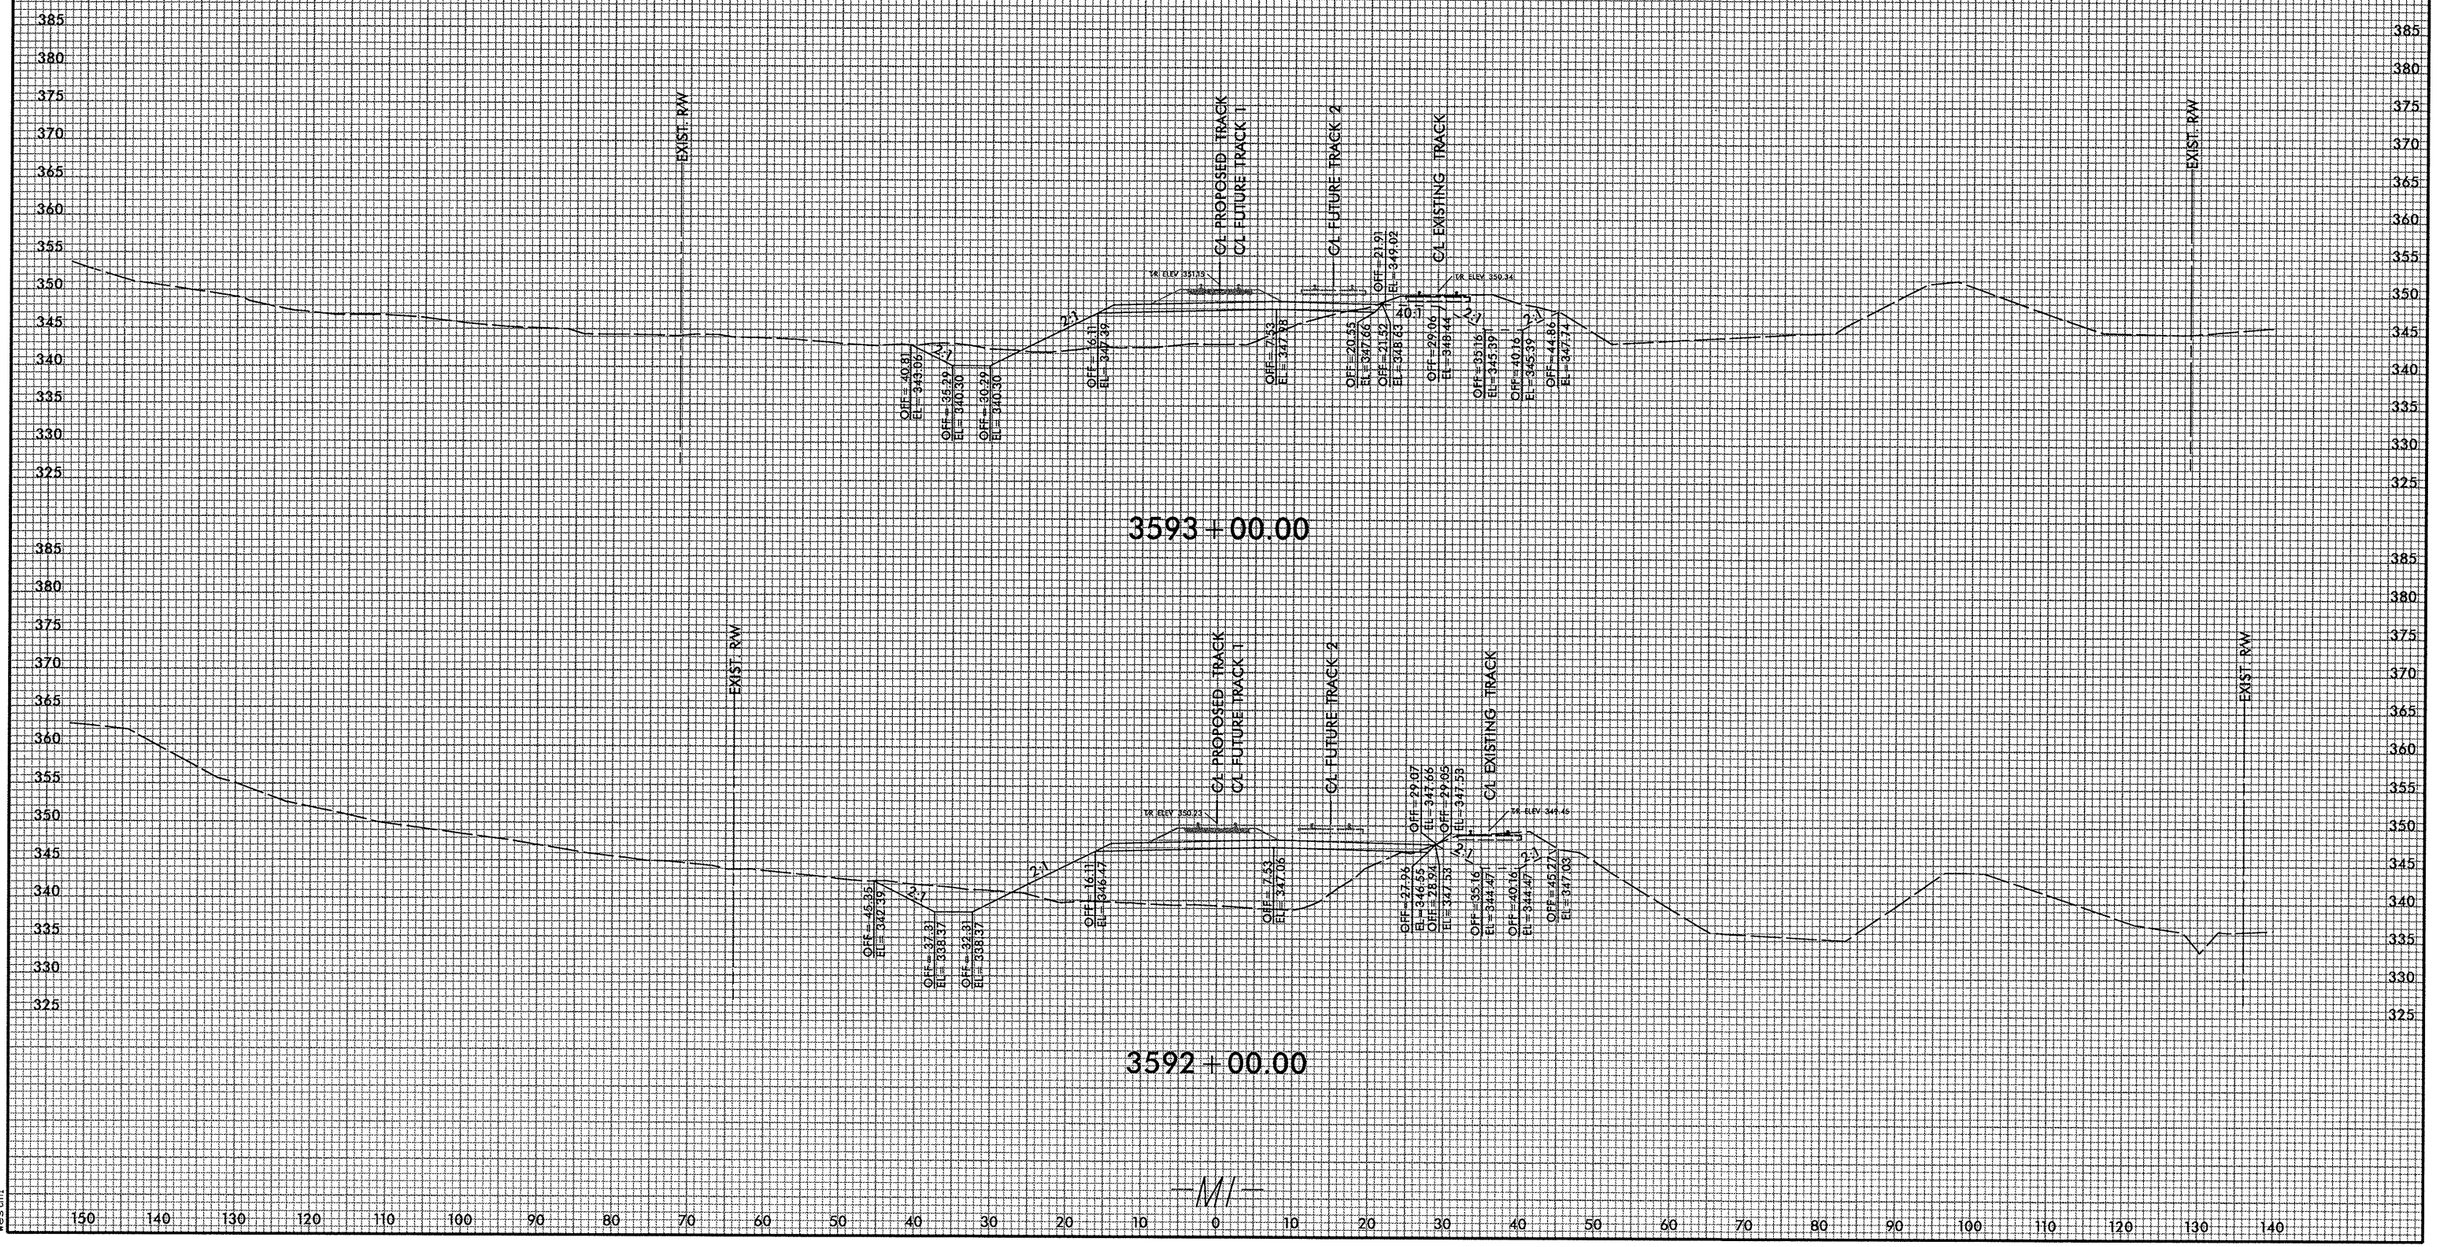

7/9/53 AM
R:\R-P-J\Wsc\VP-5201_RR_XPL.dgn
westun

DGN 0422DEL_P19

0 5 10	PROJ. REFERENCE NO.	SHEET NO.
	P-5201	X-67

——— PHASE 2 GRADING (BY NCDOT CONTRACTOR)

– – – PHASE 8 GRADING AFTER EX. TRACK HAS BEEN SHIFTED OR REMOVED (BY NCDOT CONTRACTOR)

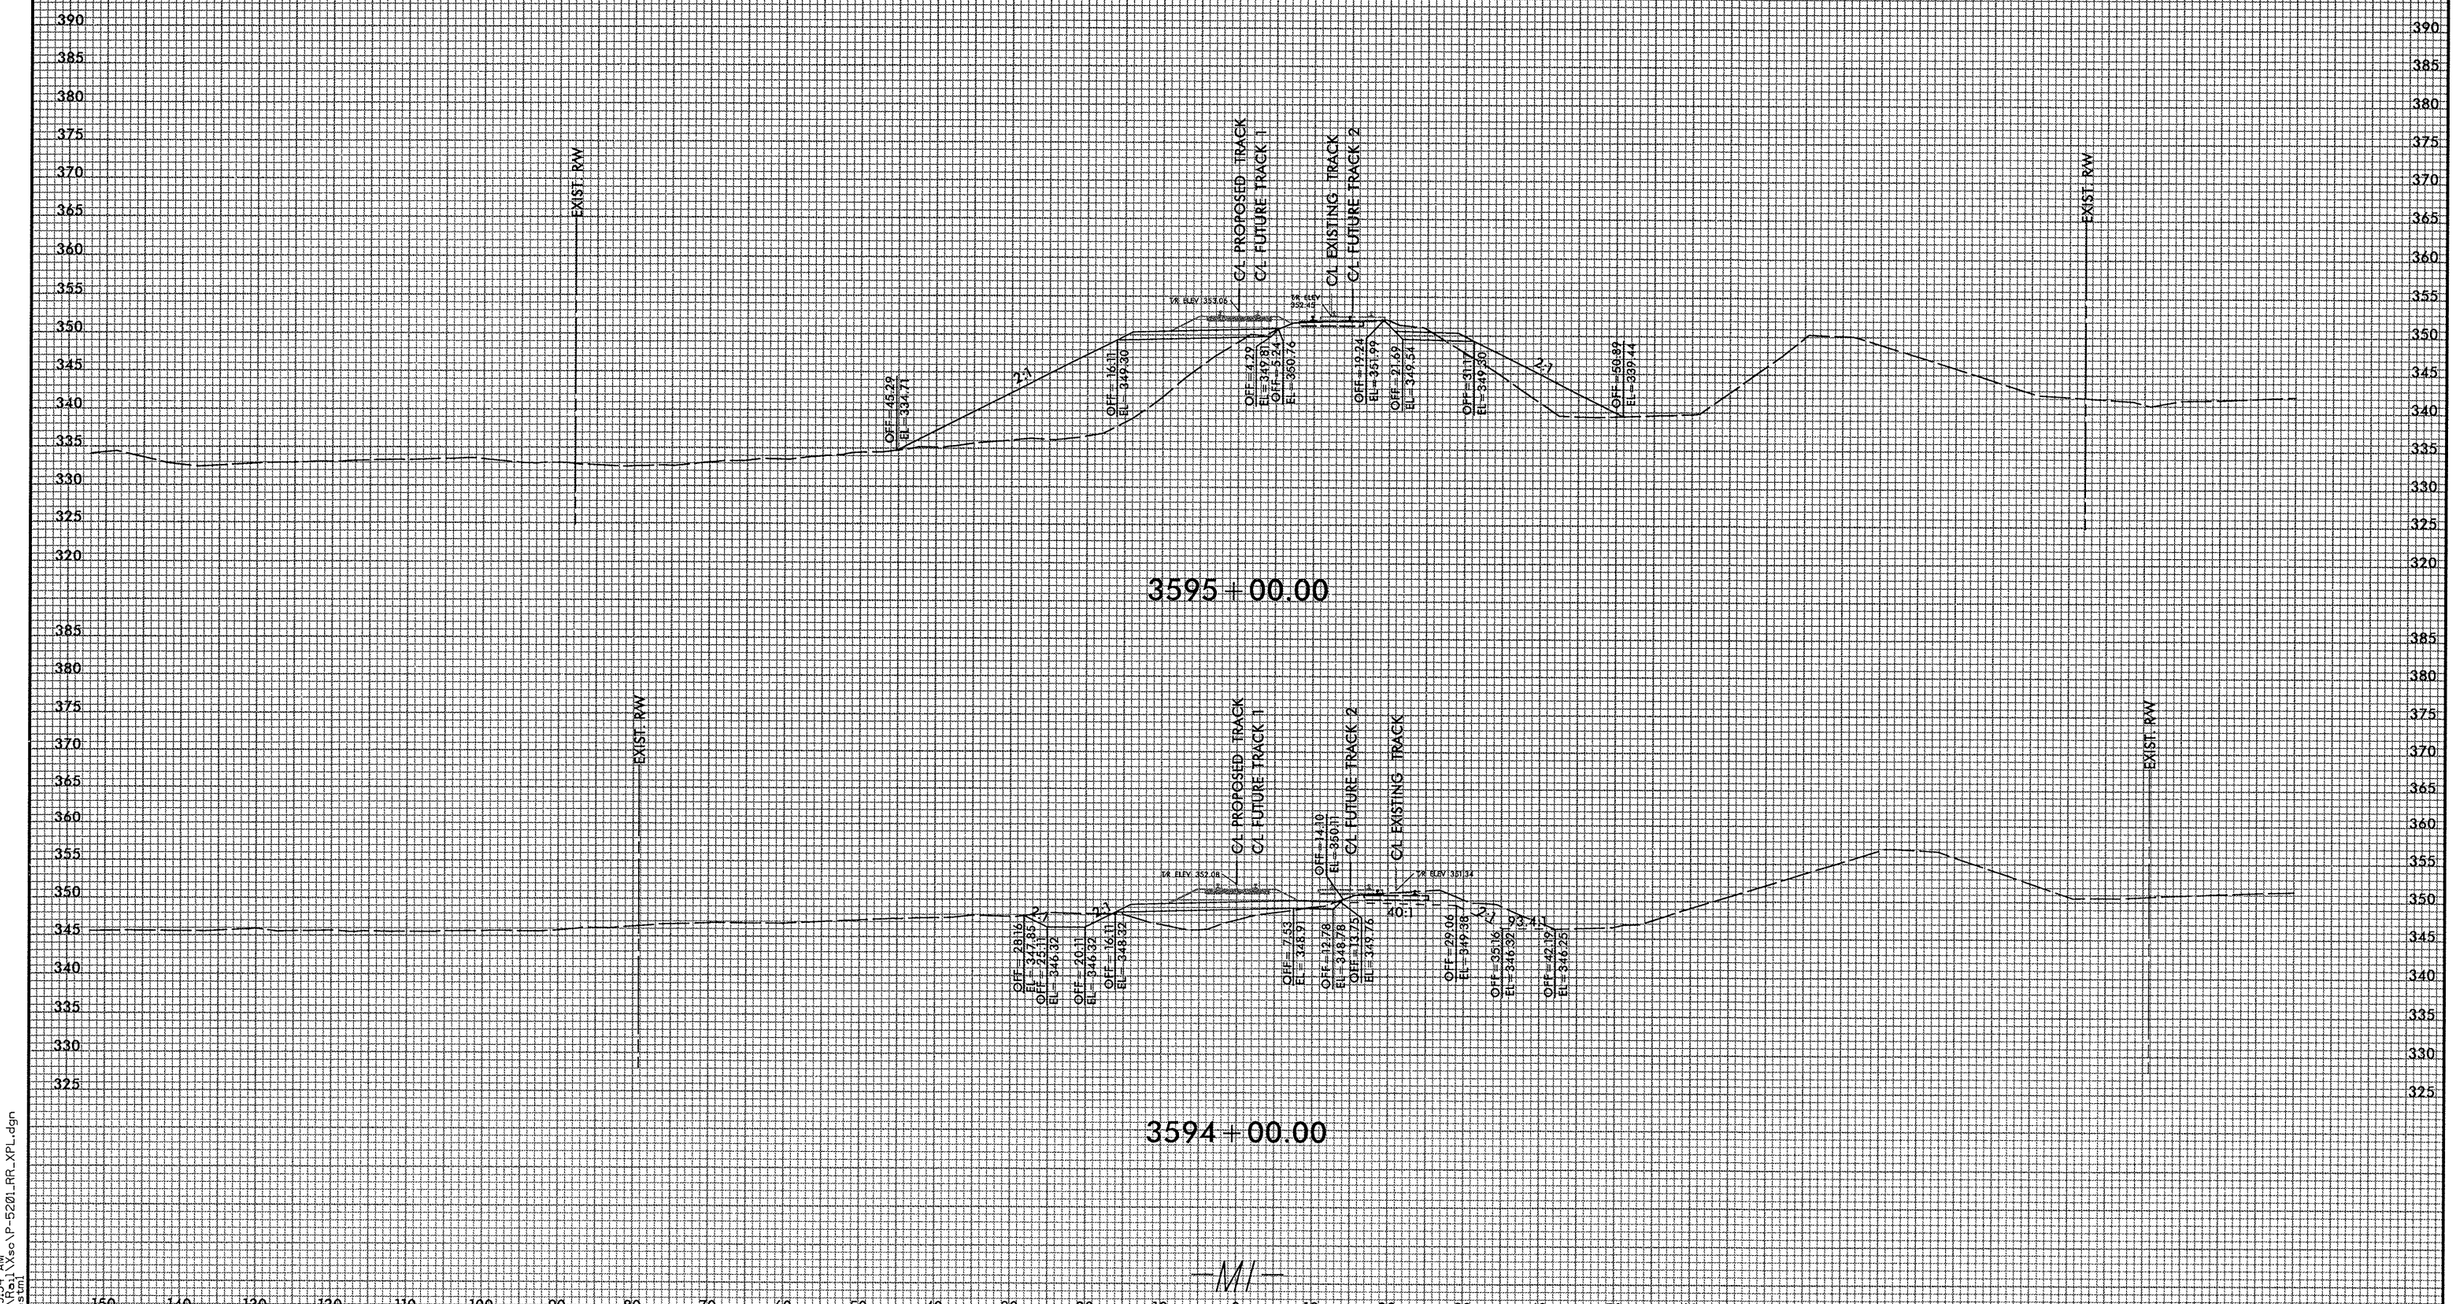

7/9/04 AM
R:\Rail\Vdot\P-5201_RR_XPL.dgn
westml

DGN 0422DEL_P19

0 5 10	PROJ. REFERENCE NO.	SHEET NO.
	P-5201	X-68

PHASE 2 GRADING (BY NCDOT CONTRACTOR)

PHASE 8 GRADING AFTER EX. TRACK HAS BEEN SHIFTED OR REMOVED (BY NCDOT CONTRACTOR)

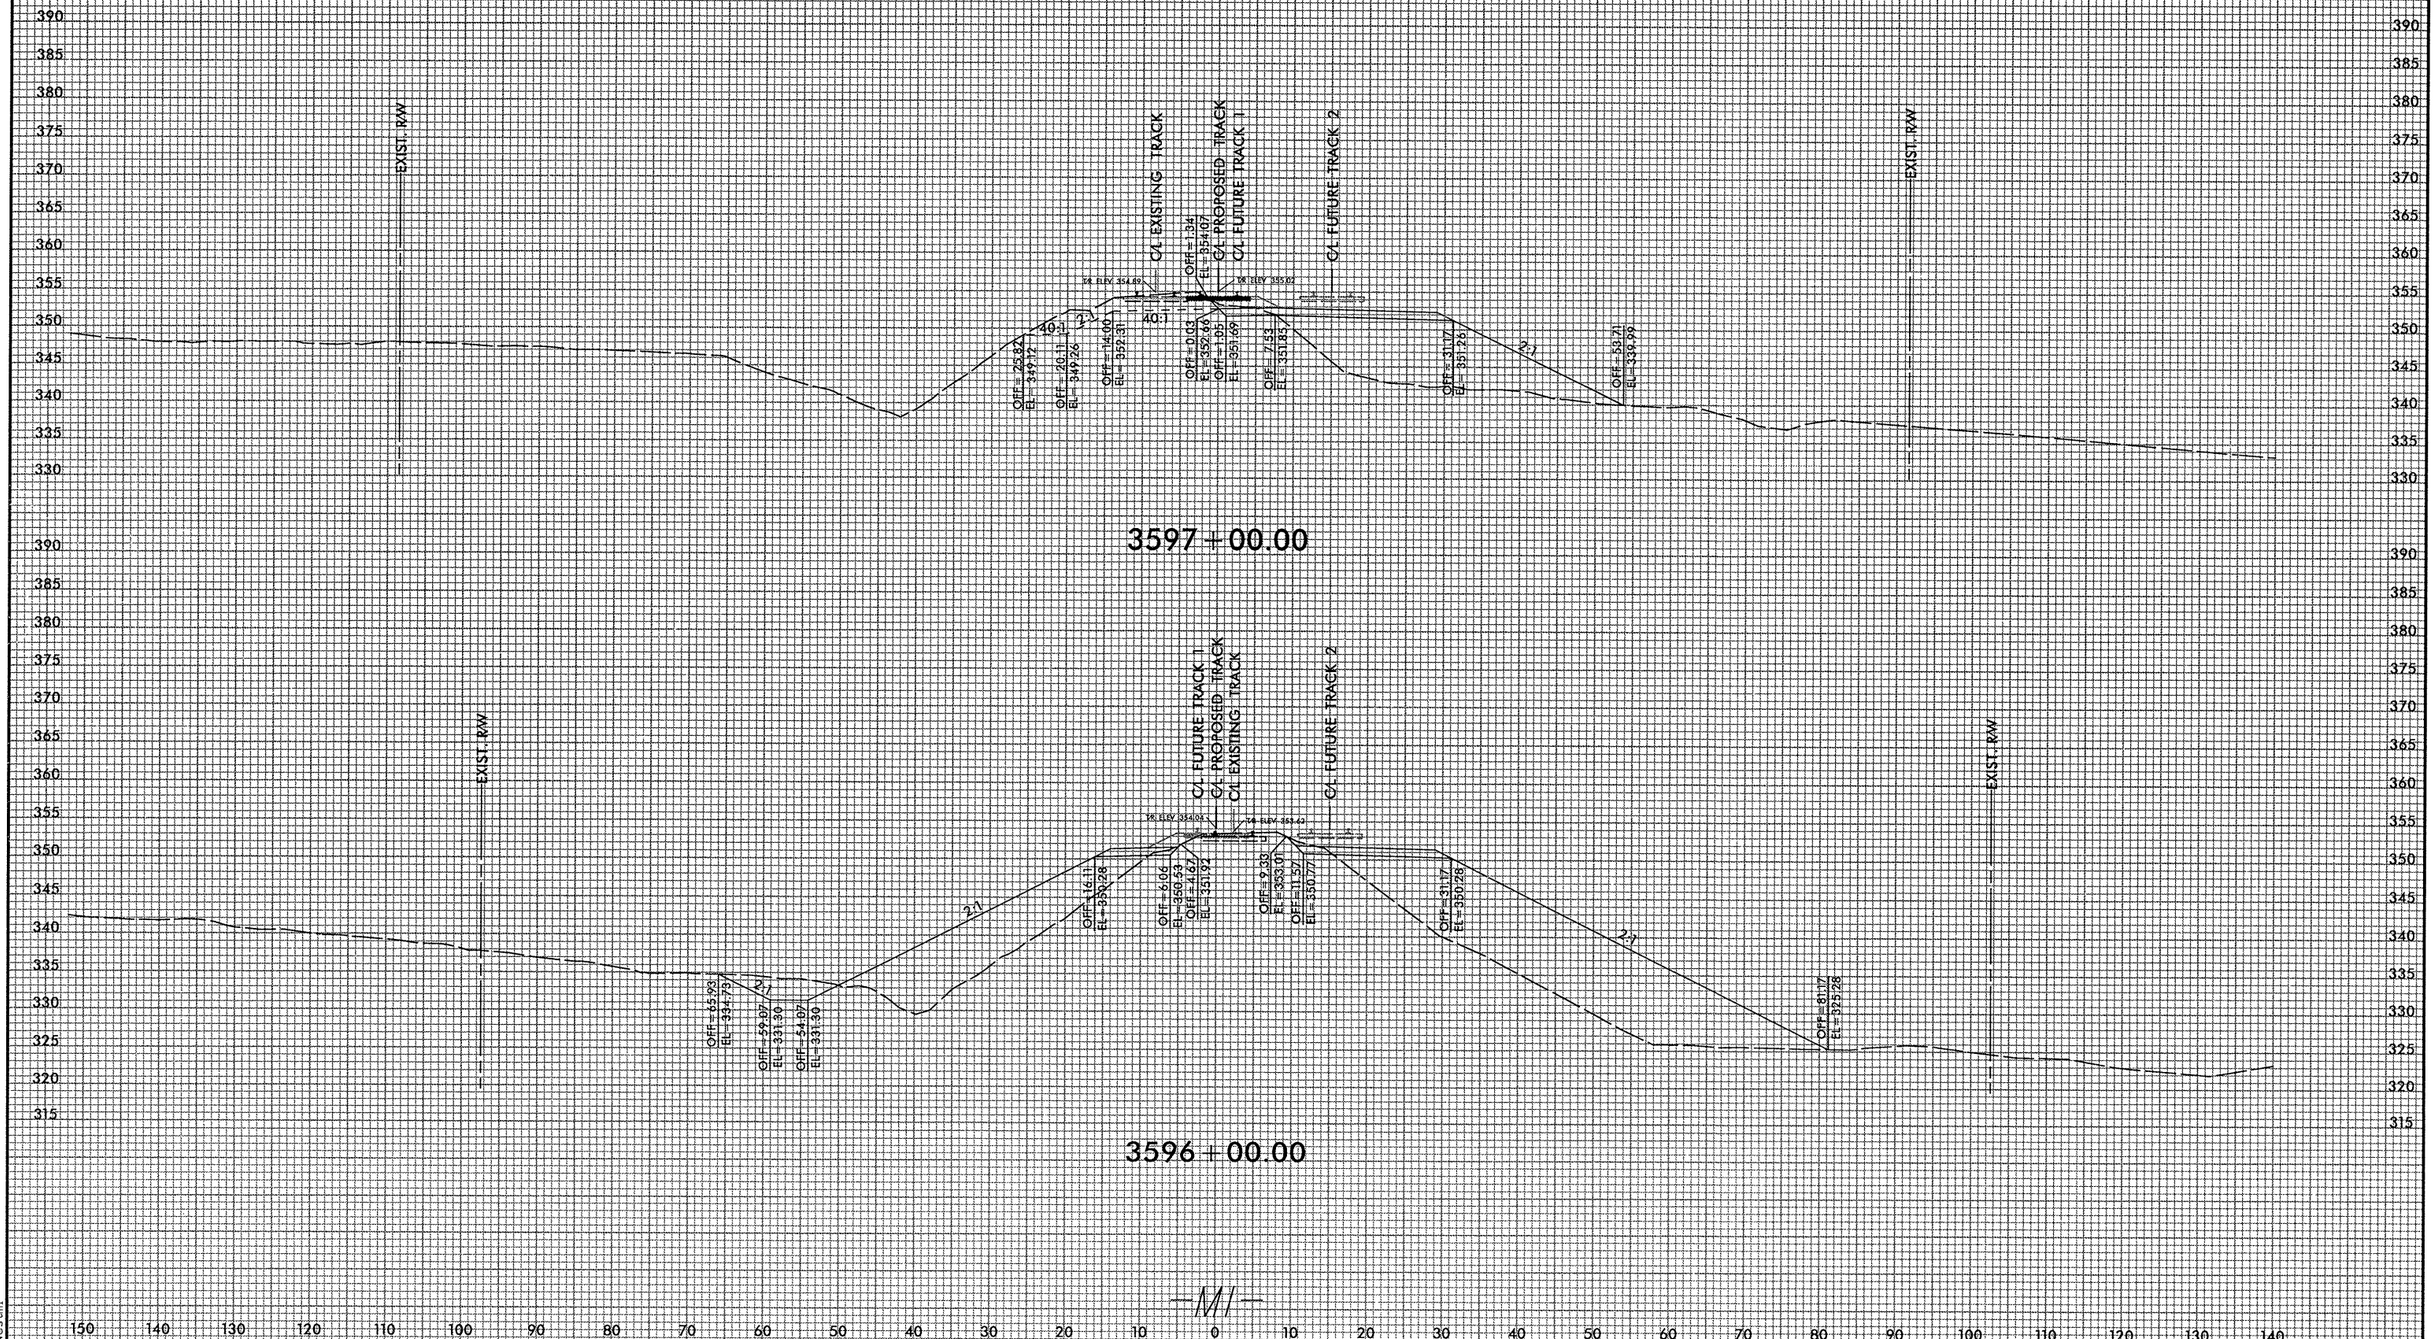

7:19:55 AM
R:\Roll\Xsc\P-5201_RR_XPL.dgn
wes smi

DGN 0422DEL_P19

0 5 10	PROJ. REFERENCE NO.	SHEET NO.
	P-5201	X-69

——— PHASE 2 GRADING (BY NCDOT CONTRACTOR)

– – – PHASE 8 GRADING AFTER EX. TRACK HAS BEEN SHIFTED OR REMOVED (BY NCDOT CONTRACTOR)

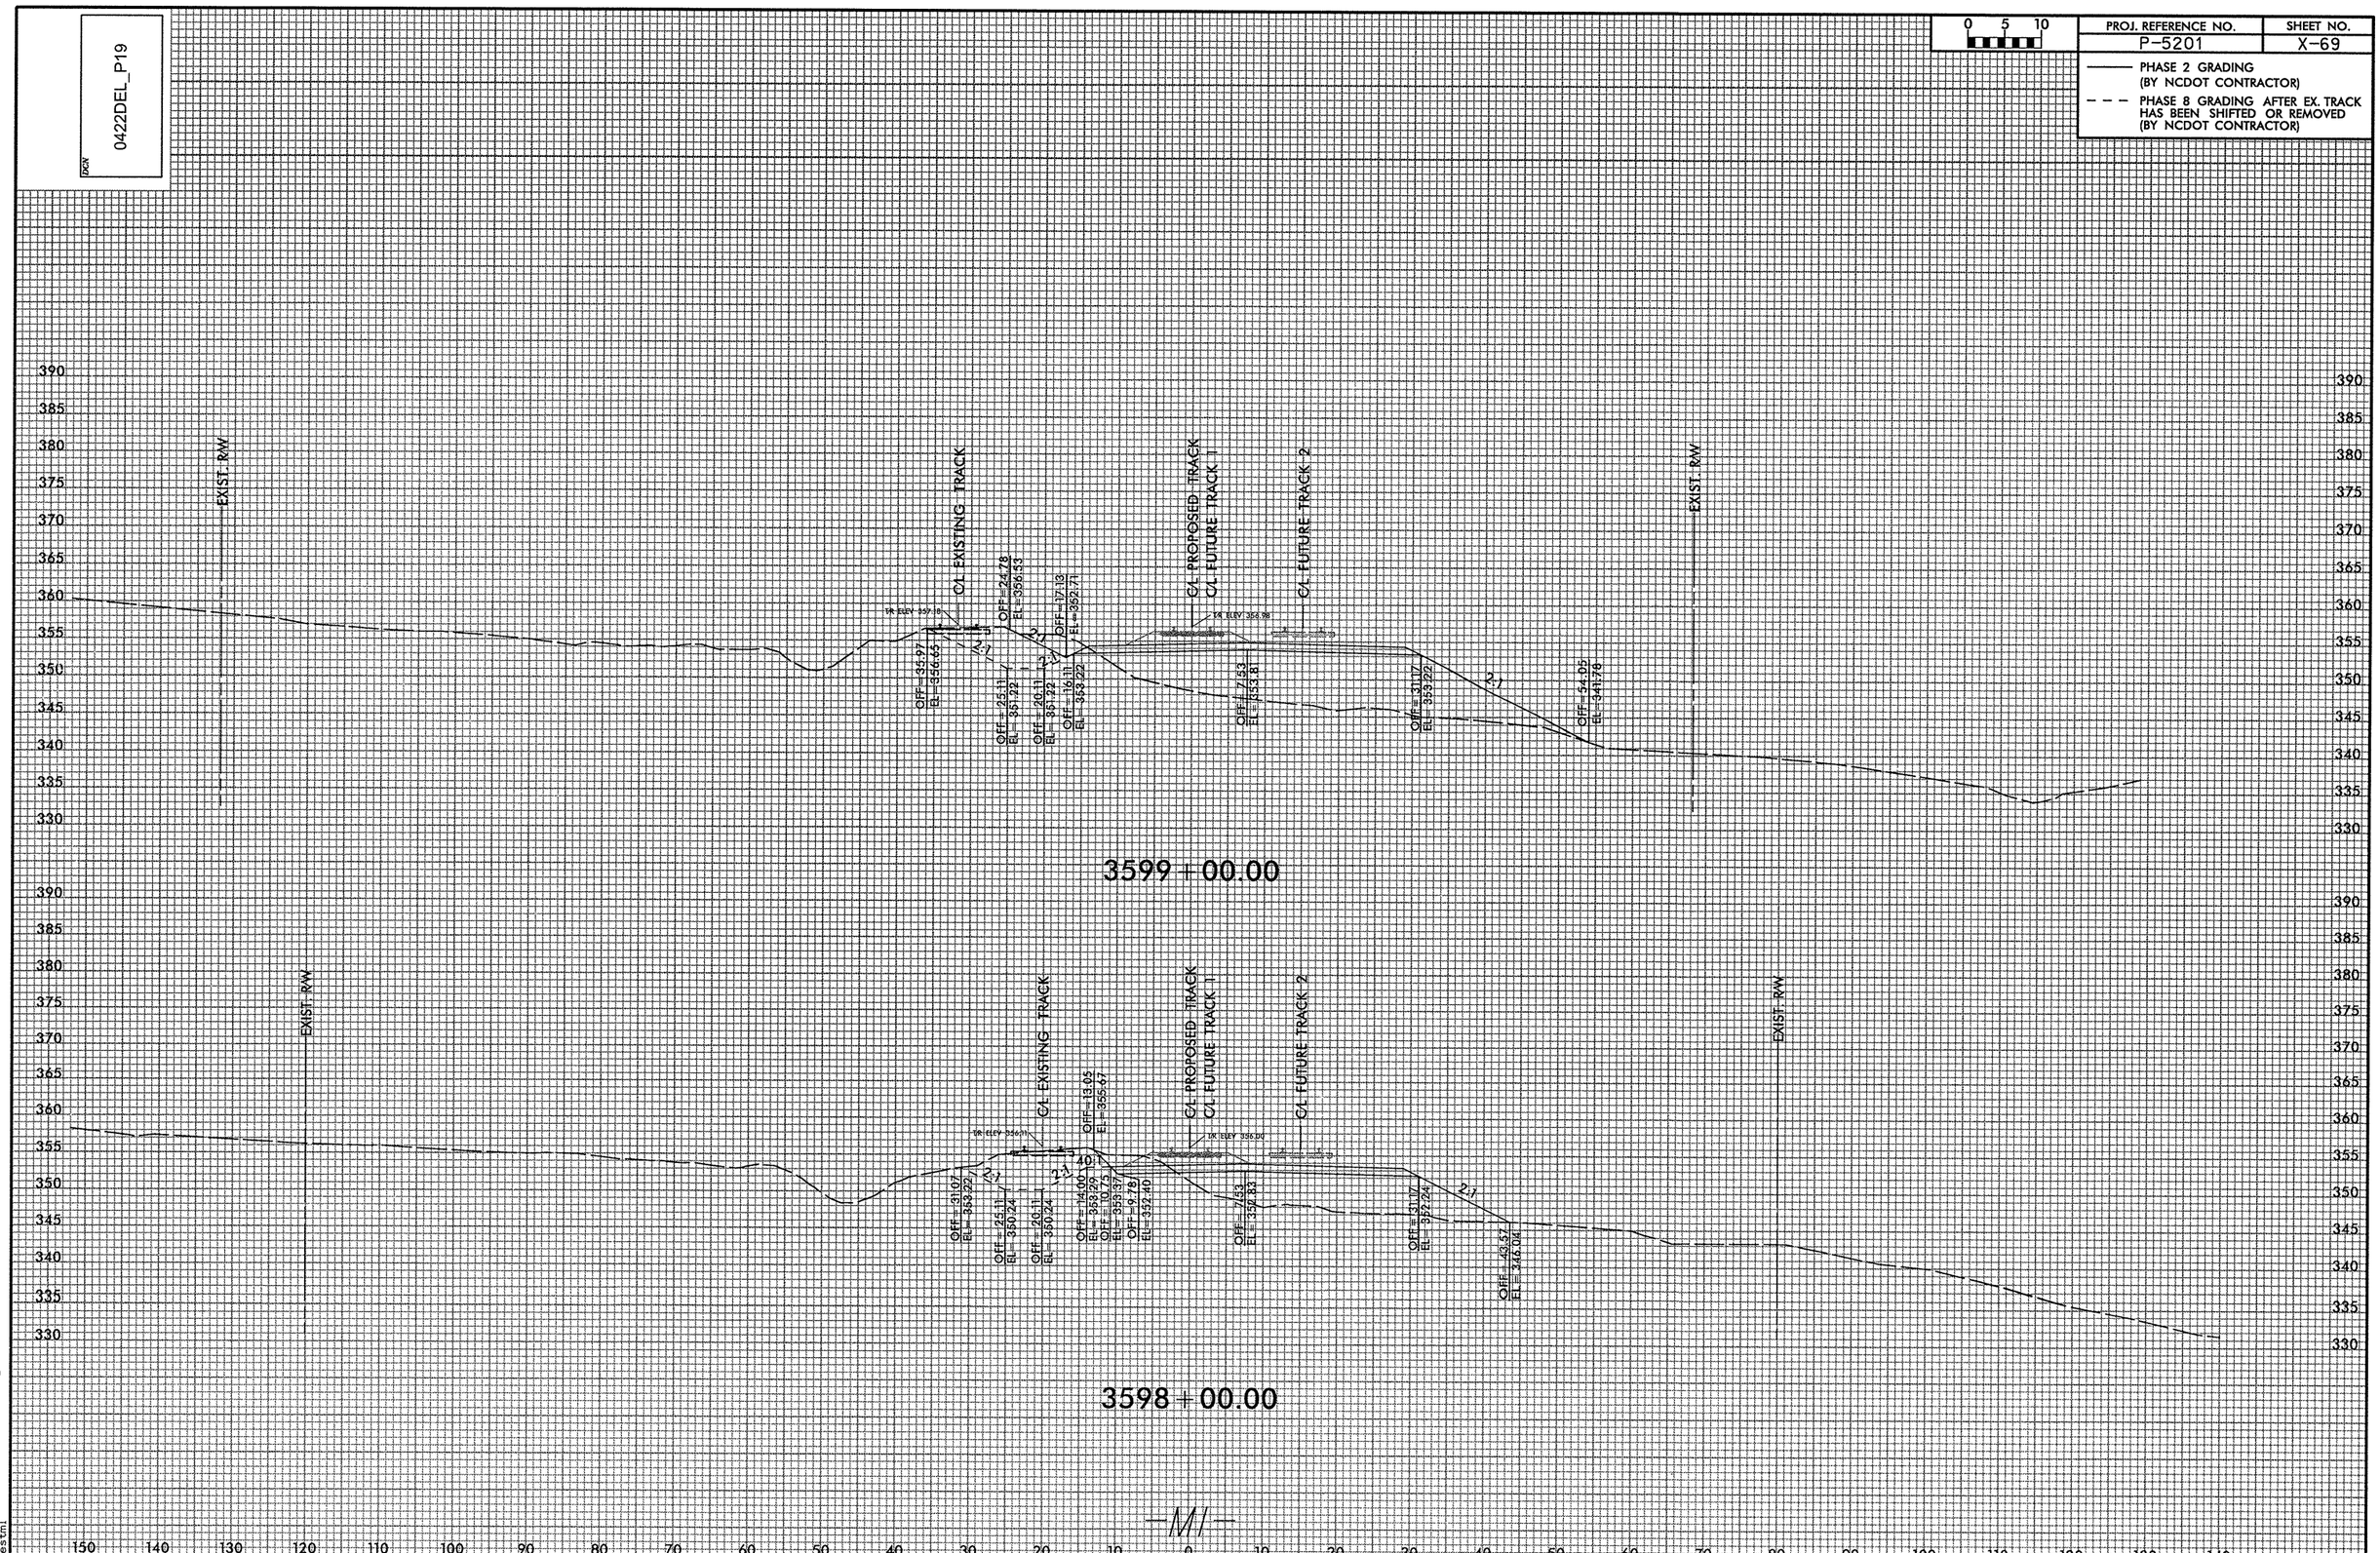

7:19:57 AM
P:\Final\Xsec\P-5201_RR_XPL.dgn
wesmith

DGN 0422DEL_P19

0 5 10	PROJ. REFERENCE NO.	SHEET NO.
	P-5201	X-70

——— PHASE 2 GRADING (BY NCDOT CONTRACTOR)

– – – PHASE 8 GRADING AFTER EX. TRACK HAS BEEN SHIFTED OR REMOVED (BY NCDOT CONTRACTOR)

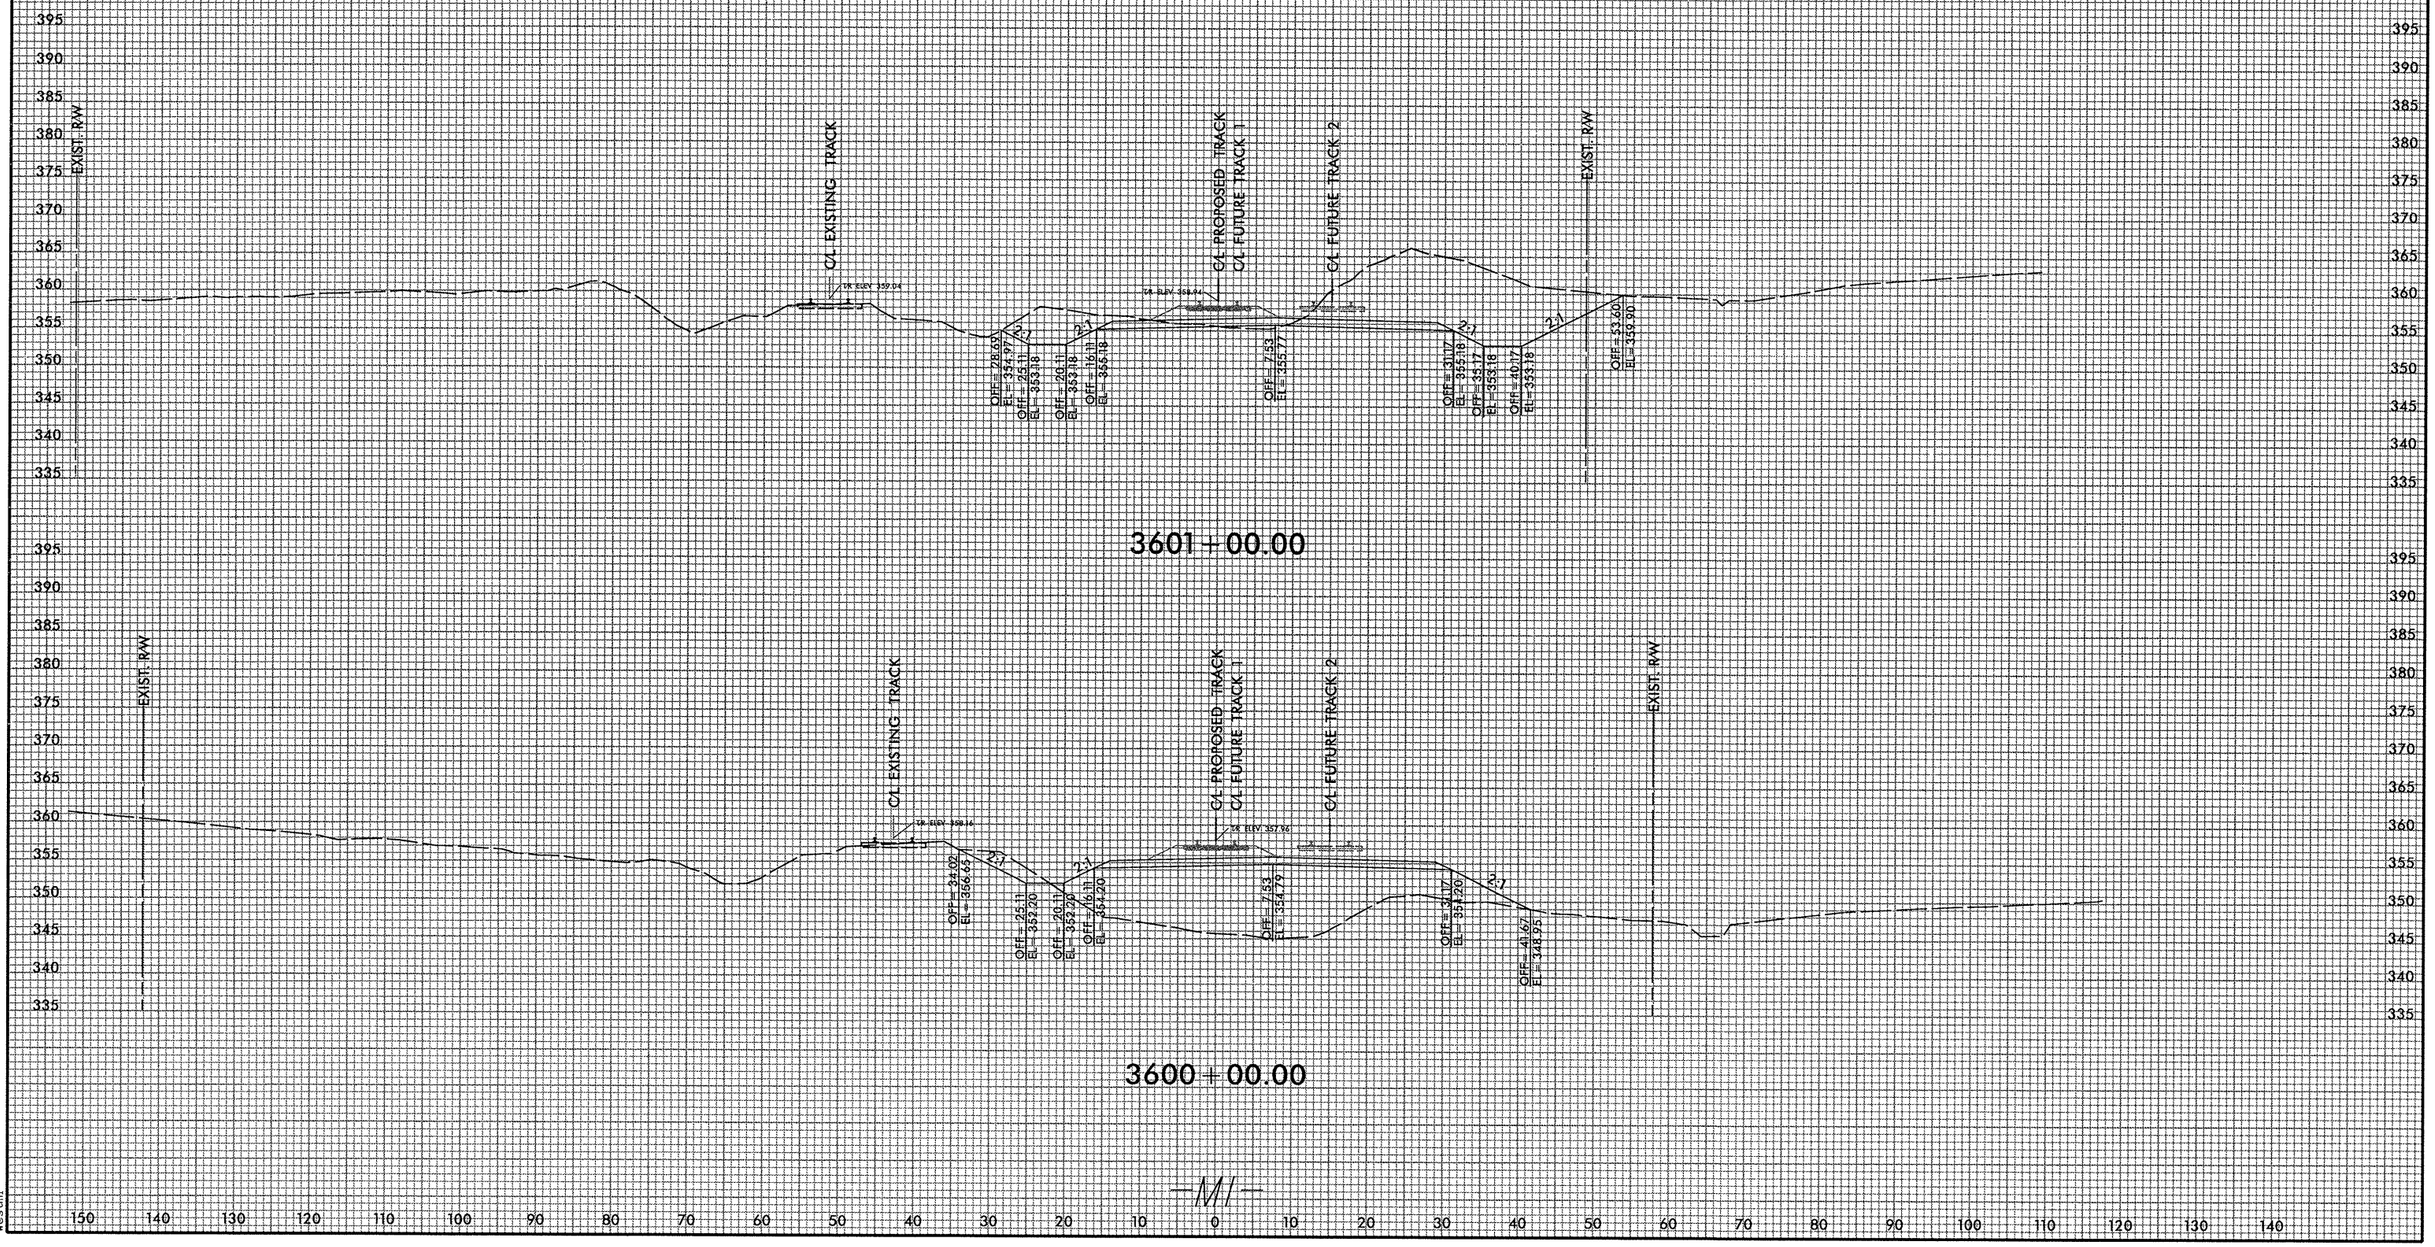

7:09:58 AM
R:\Proj\...\xsec\P-5201_RR_XPL.dgn
westonj

DGN 0422DEL_P19

0 5 10	PROJ. REFERENCE NO.	SHEET NO.
	P-5201	X-71

——— PHASE 2 GRADING (BY NCDOT CONTRACTOR)

– – – PHASE 8 GRADING AFTER EX. TRACK HAS BEEN SHIFTED OR REMOVED (BY NCDOT CONTRACTOR)

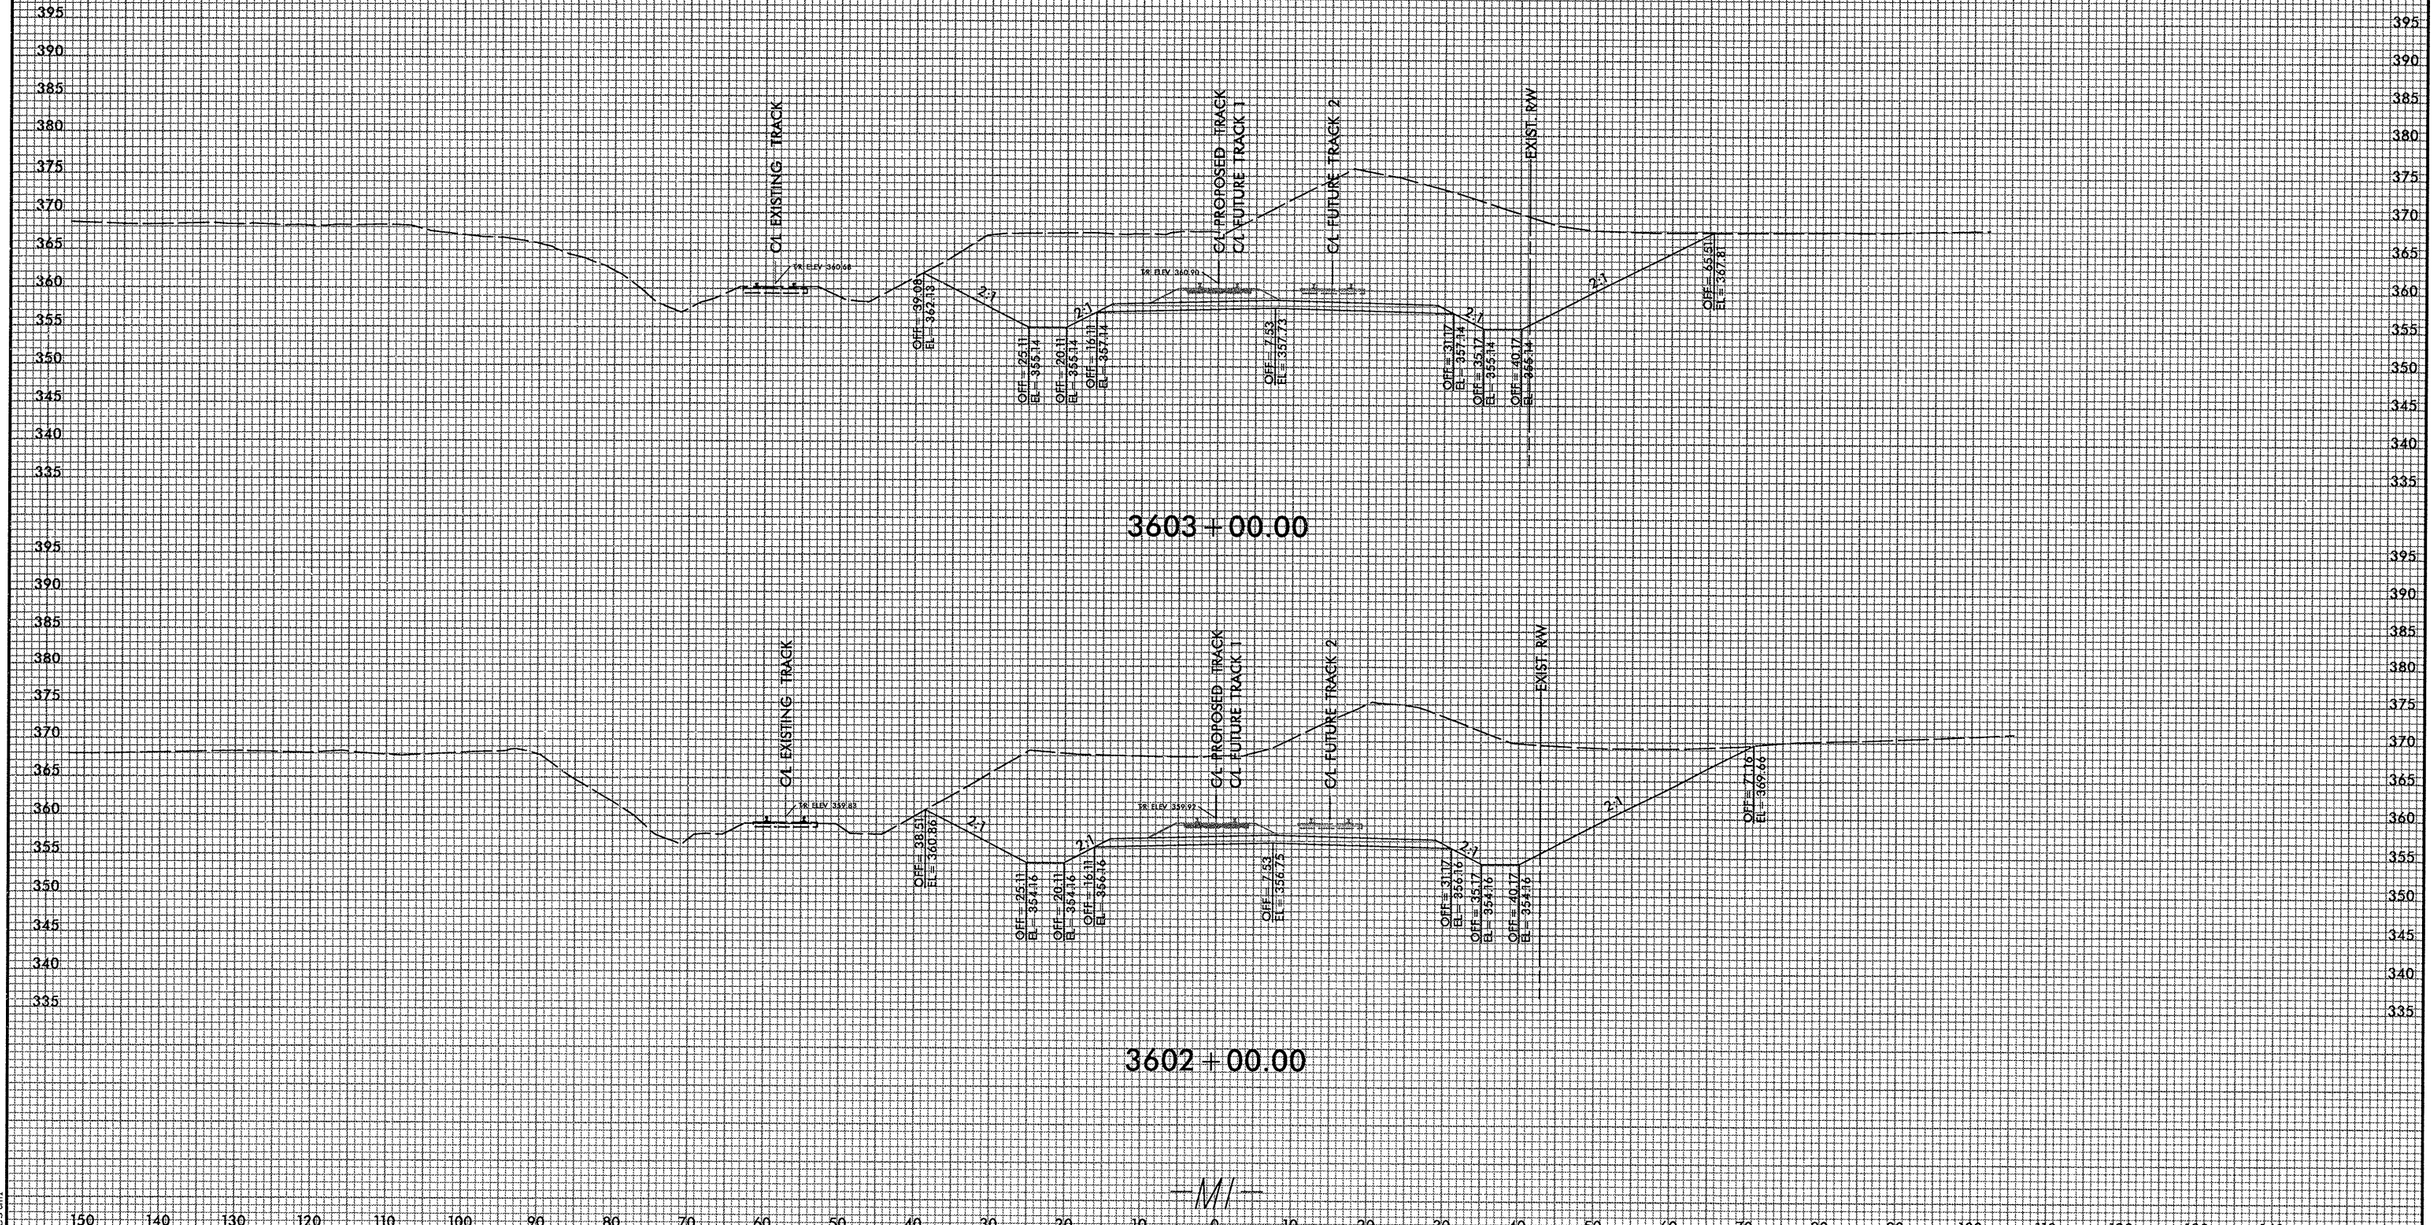

7:20:00 AM
H:\Rail\Xsc\P-5201_RR_XPL.dgn
westm

DGN 0422DEL_P19

0 5 10	PROJ. REFERENCE NO.	SHEET NO.
	P-5201	X-72

——— PHASE 2 GRADING (BY NCDOT CONTRACTOR)

– – – PHASE 8 GRADING AFTER EX. TRACK HAS BEEN SHIFTED OR REMOVED (BY NCDOT CONTRACTOR)

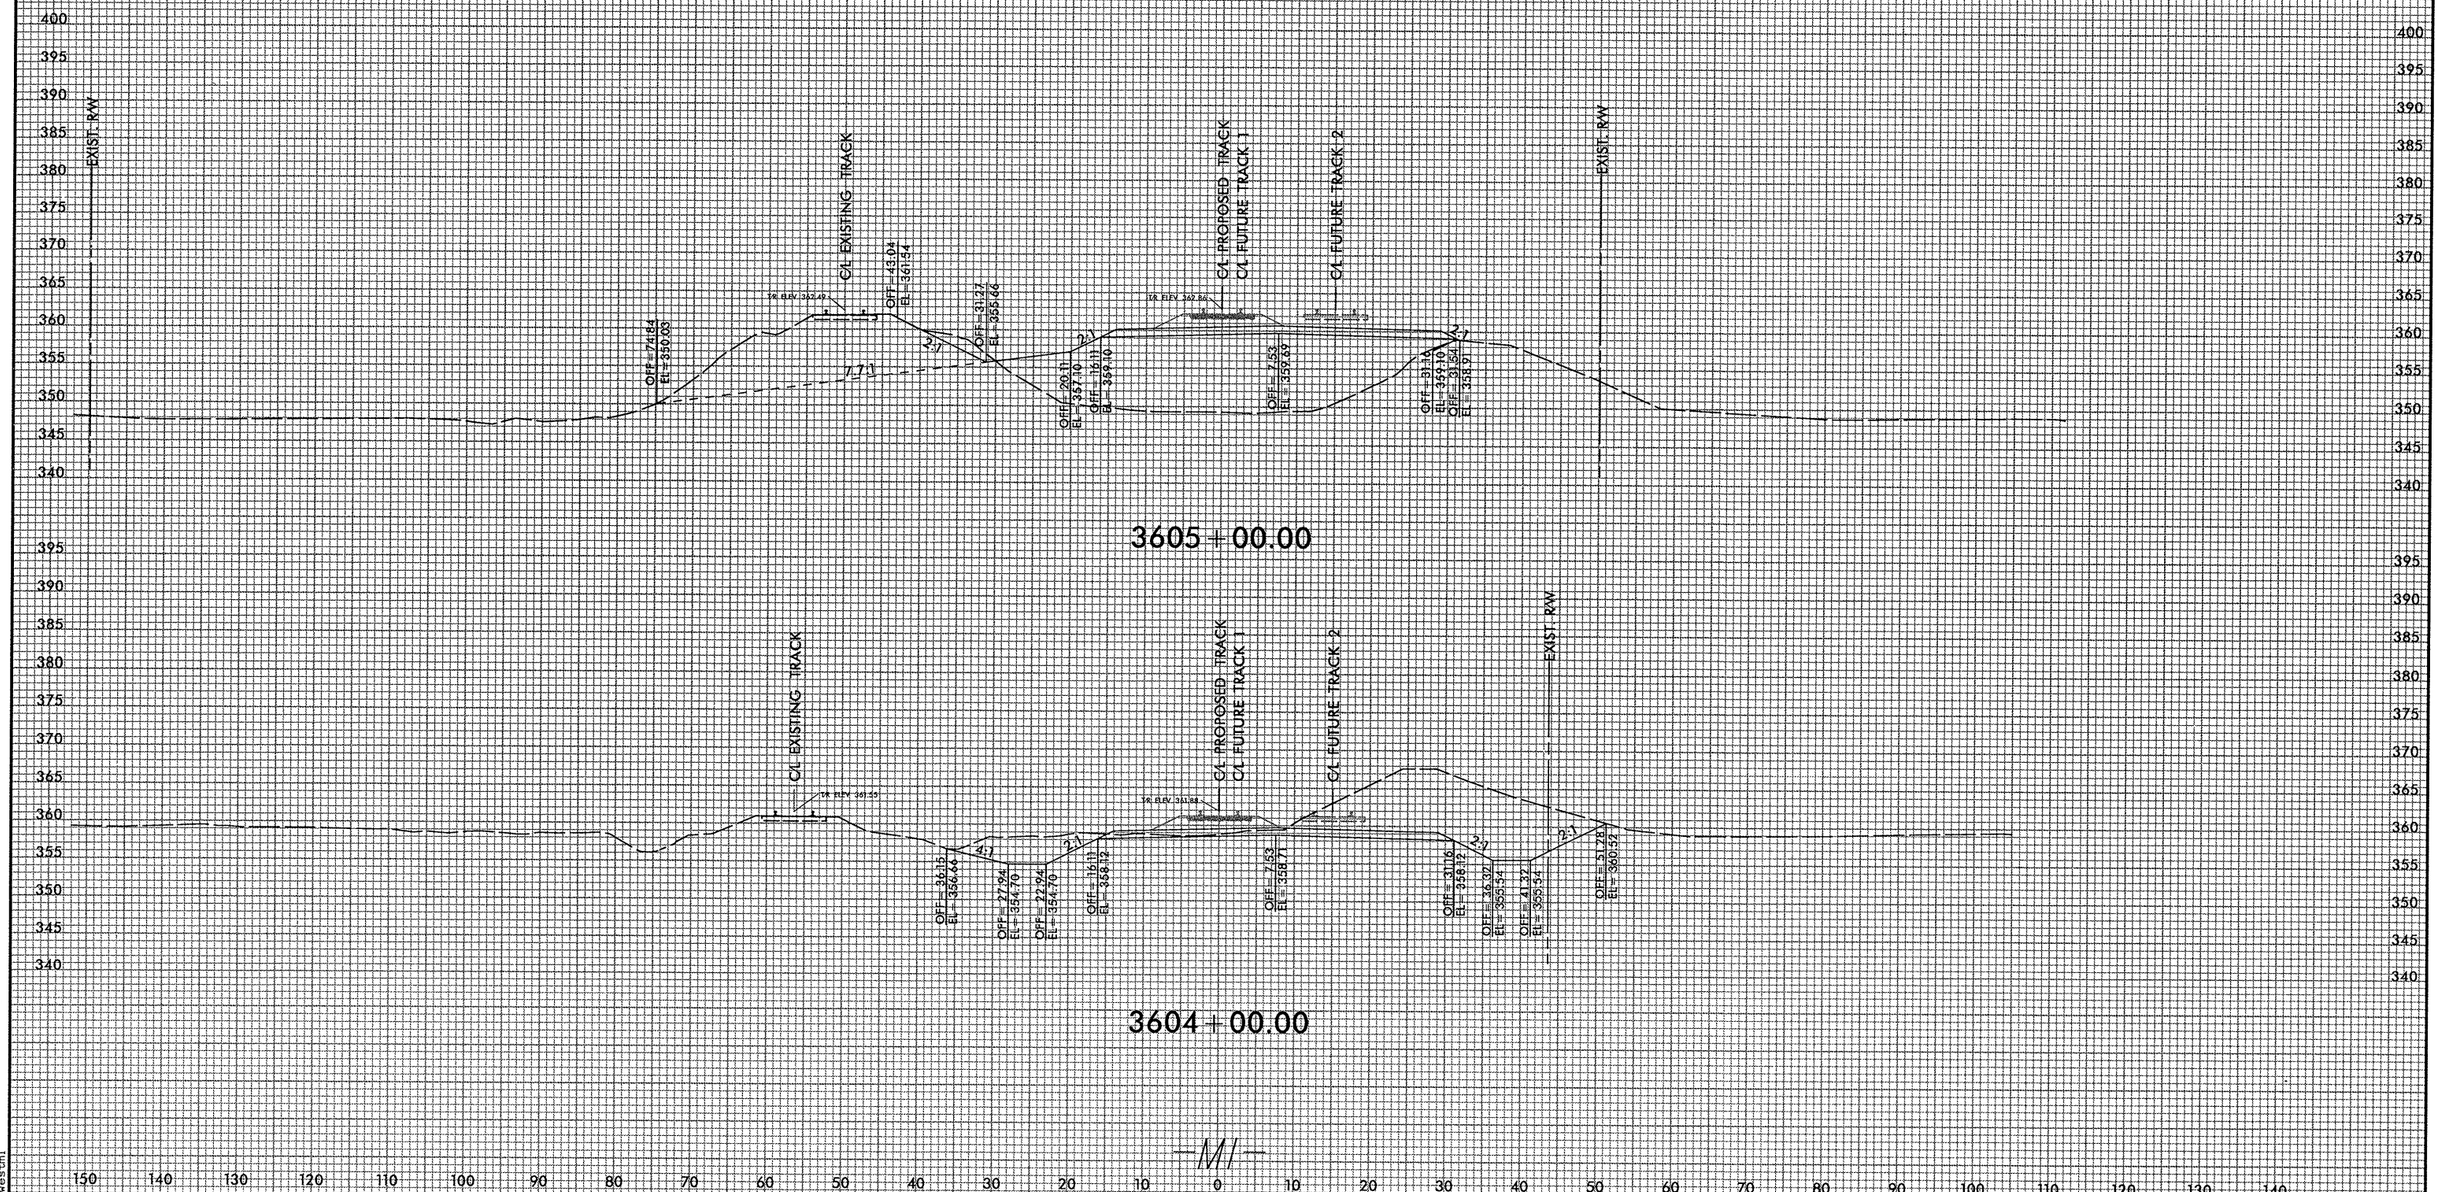

7:20:01 AM
R:\Roll\Xse\P-5201_RR_XPL.dgn
westm

DGN 0422DEL_P19

PROJ. REFERENCE NO.	SHEET NO.
P-5201	X-73

0 5 10

PHASE 2 GRADING (BY NCDOT CONTRACTOR)

PHASE 8 GRADING AFTER EX. TRACK HAS BEEN SHIFTED OR REMOVED (BY NCDOT CONTRACTOR)

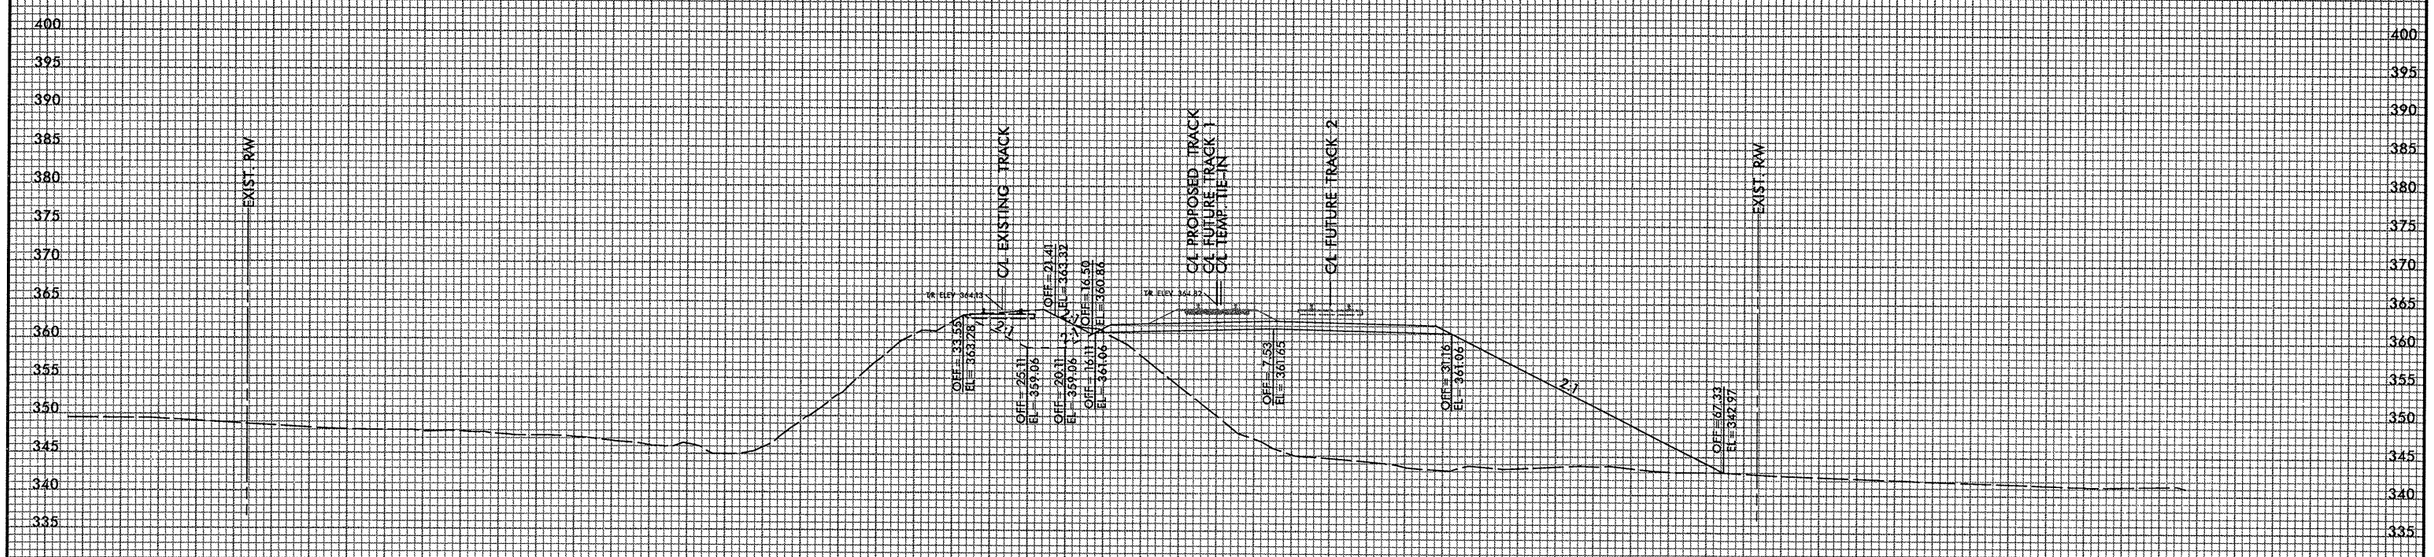

7:00:02 AM
R:\P5201\Xsc\P-5201_RR_XPL.dgn
westm

DGN 0422DEL_P19

0 5 10	PROJ. REFERENCE NO.	SHEET NO.
	P-5201	X-74

——— PHASE 2 GRADING (BY NCDOT CONTRACTOR)

– – – PHASE 8 GRADING AFTER EX. TRACK HAS BEEN SHIFTED OR REMOVED (BY NCDOT CONTRACTOR)

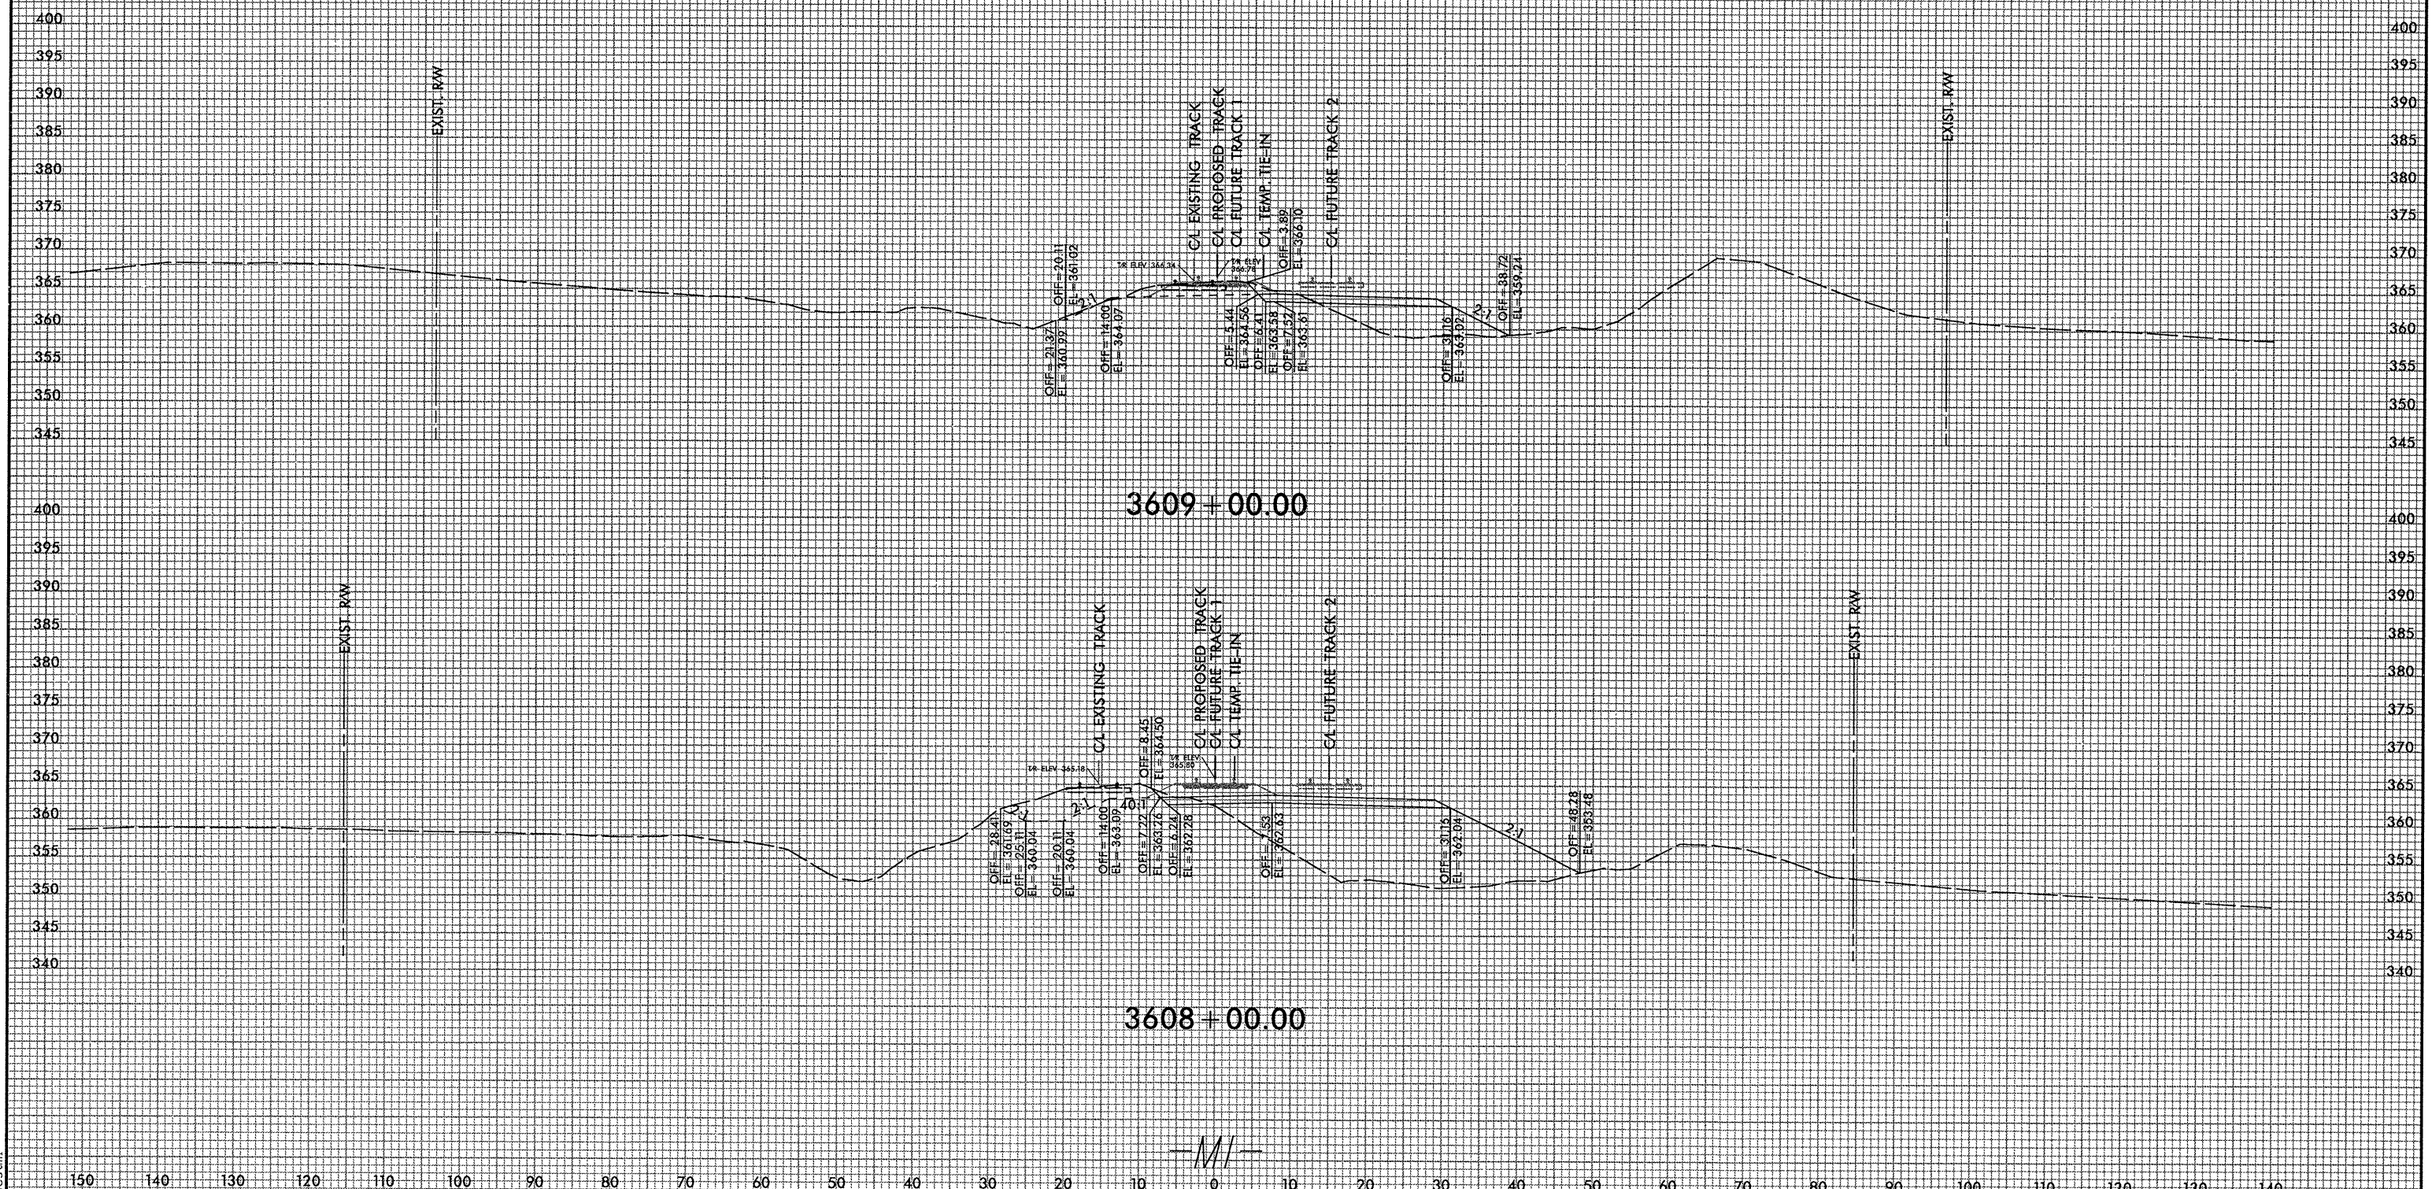

7:20:04 AM
R:\Rail\Xsec\P-5201_RR_XPL.dgn
wsmith

DGN 0422DEL_P19

0 5 10	PROJ. REFERENCE NO.	SHEET NO.
	P-5201	X-75

——— PHASE 2 GRADING (BY NCDOT CONTRACTOR)

– – – PHASE 8 GRADING AFTER EX. TRACK HAS BEEN SHIFTED OR REMOVED (BY NCDOT CONTRACTOR)

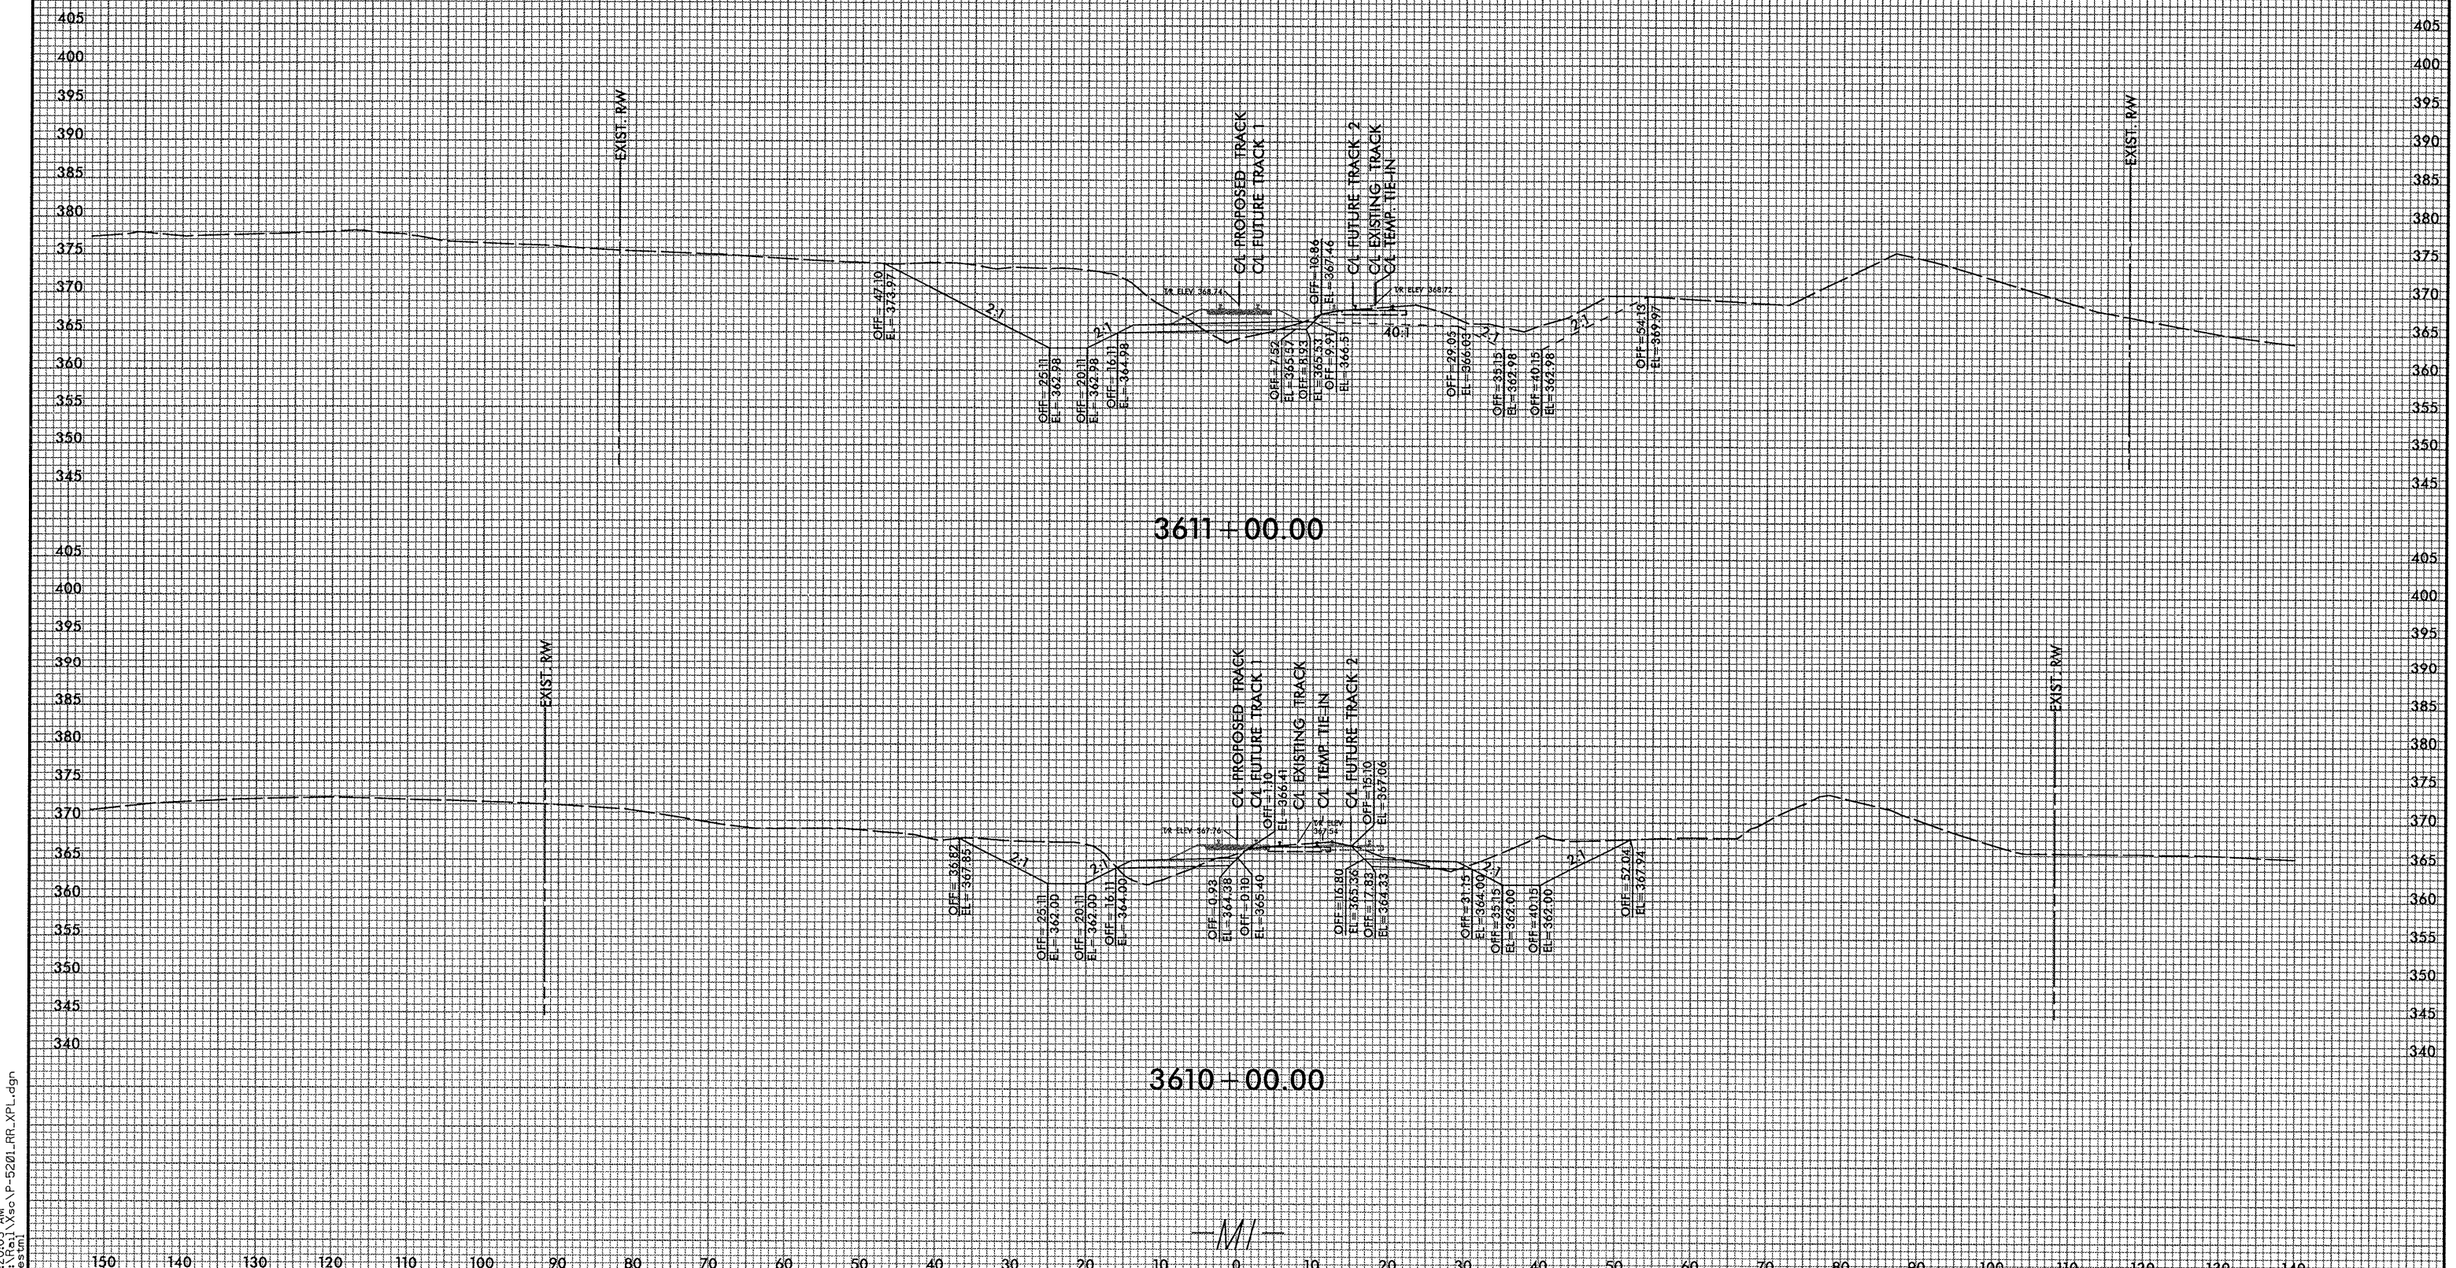

7:20:05 AM
R:\Rail\Xsec\P-5201_RR_XPL.dgn
wsmith

DGN 0422DEL_P19

0 5 10	PROJ. REFERENCE NO.	SHEET NO.
	P-5201	X-76

PHASE 2 GRADING (BY NCDOT CONTRACTOR)

PHASE 8 GRADING AFTER EX. TRACK HAS BEEN SHIFTED OR REMOVED (BY NCDOT CONTRACTOR)

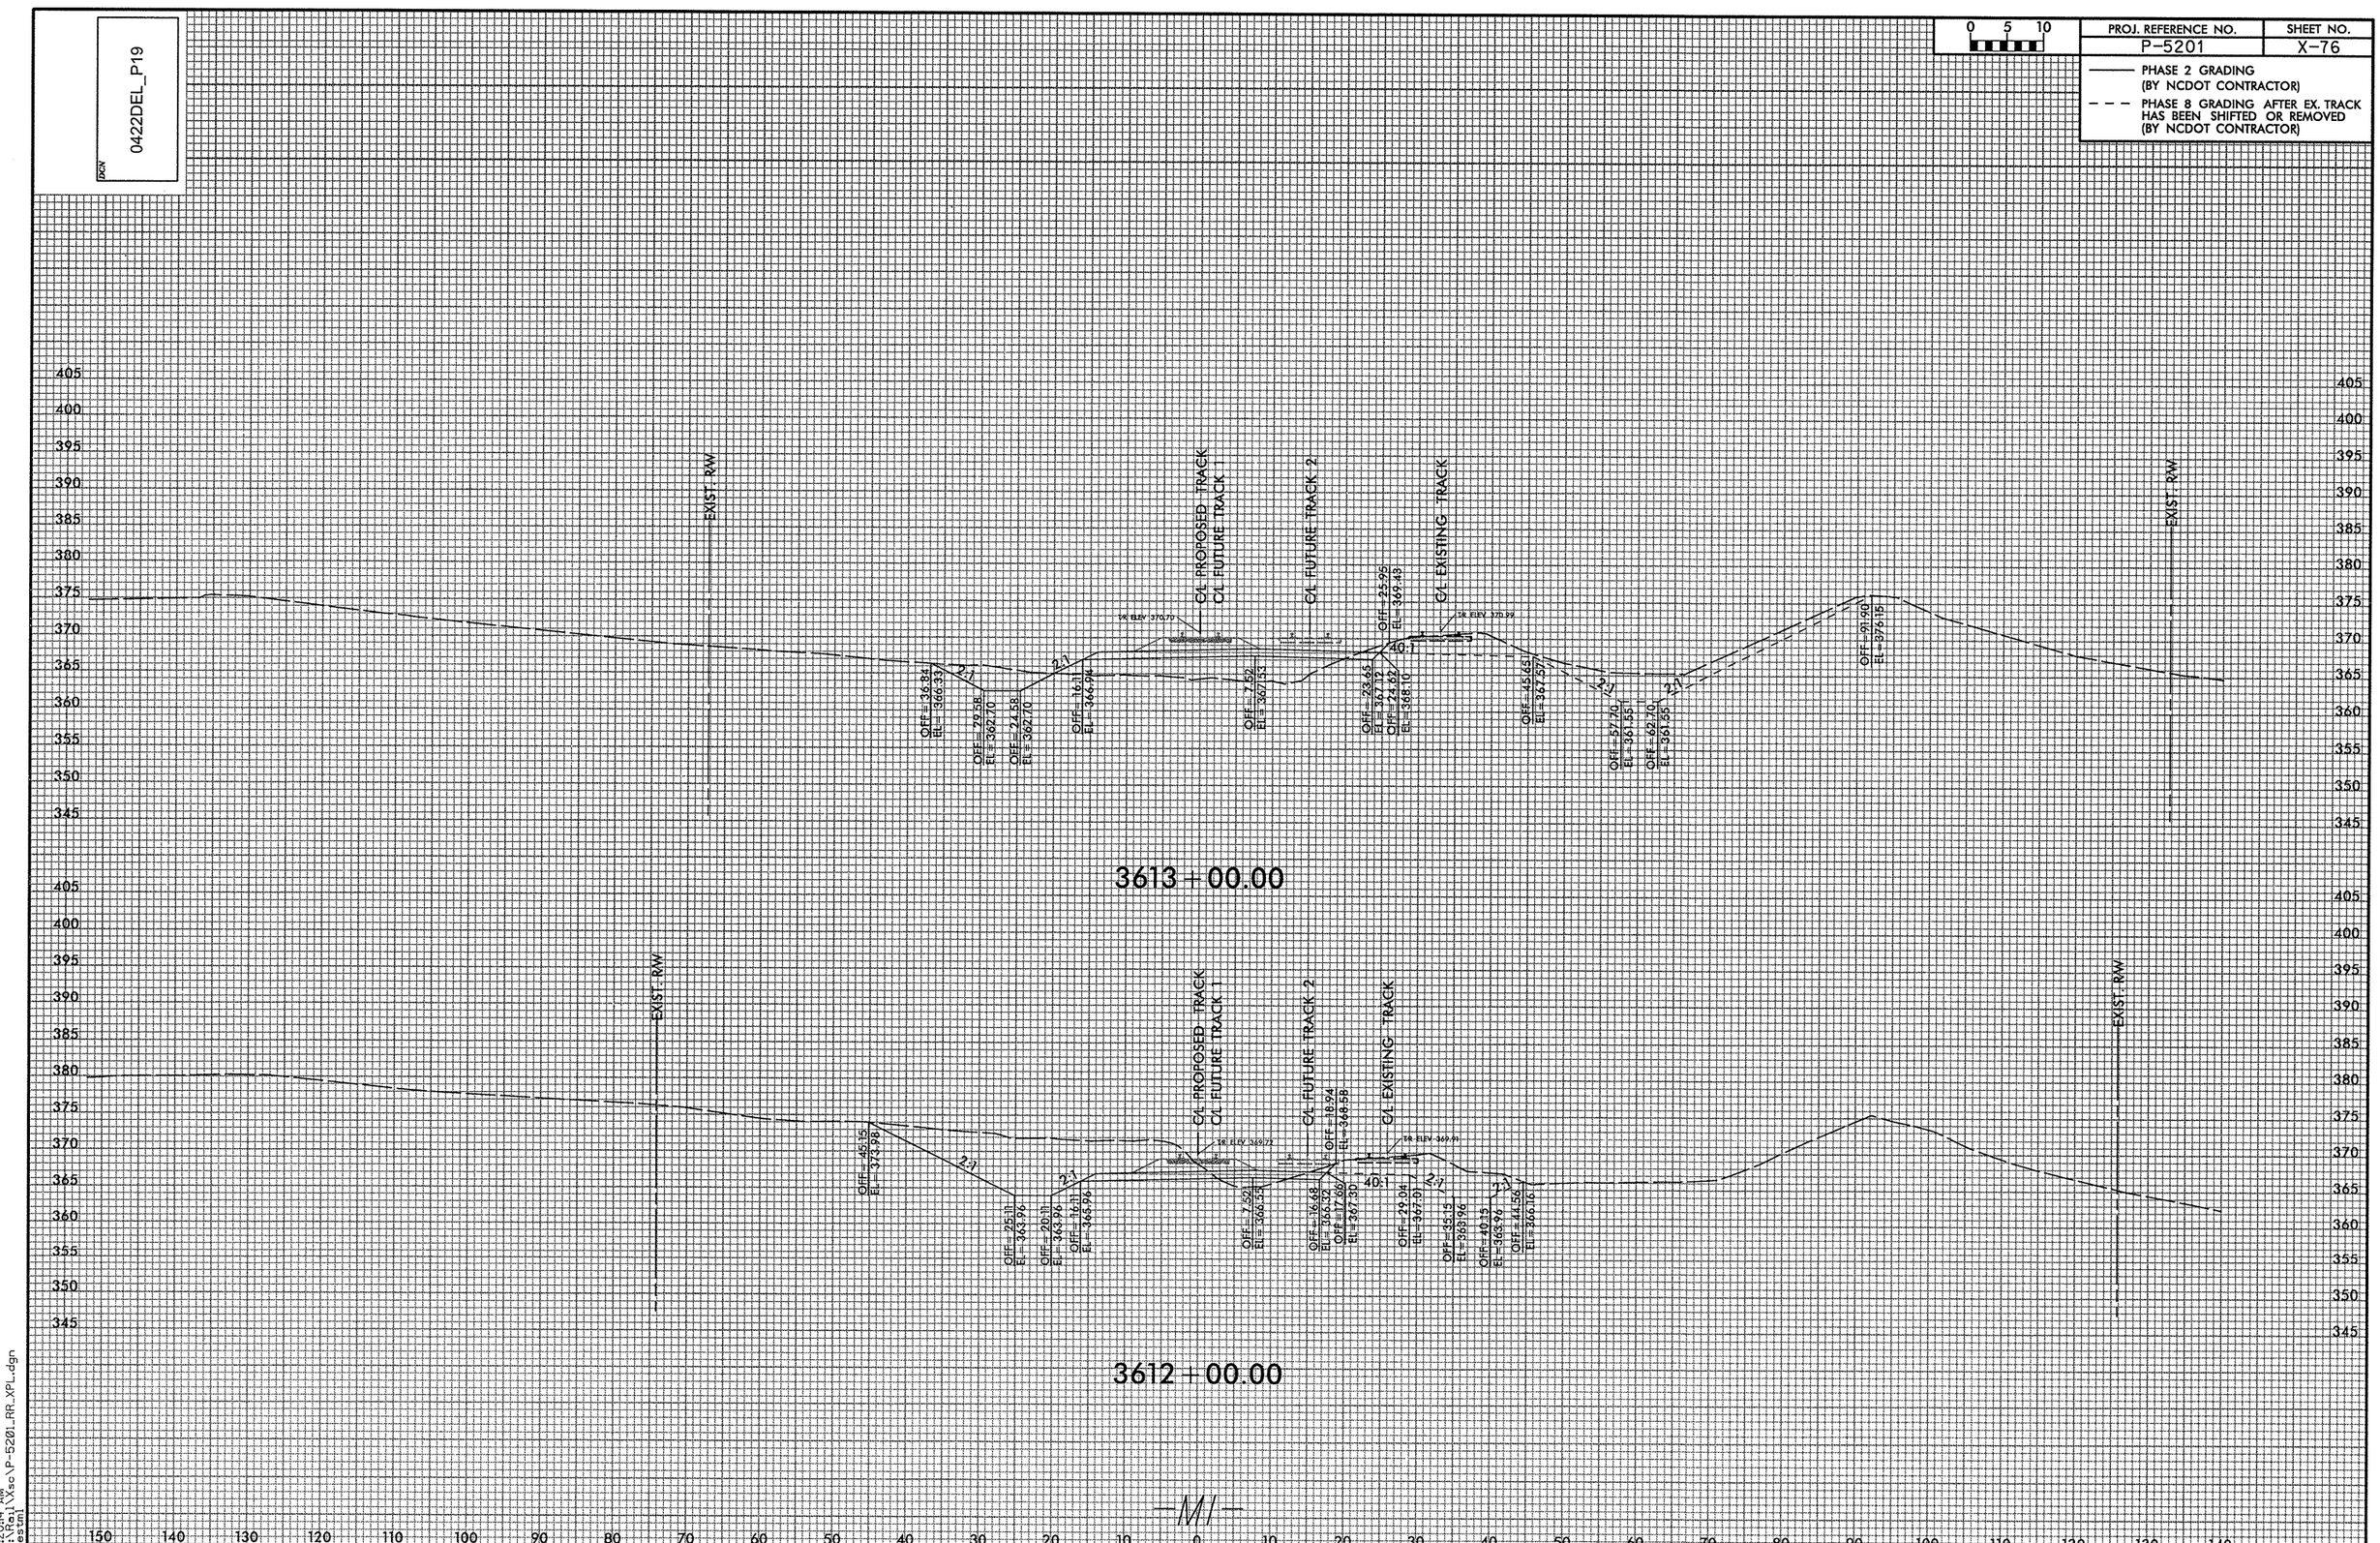

7:20:04 AM
R:\Rail\Vsc\P-5201_RR_XPL.dgn
westml

DGN 0422DEL_P19

0 5 10	PROJ. REFERENCE NO.	SHEET NO.
	P-5201	X-77

——— PHASE 2 GRADING (BY NCDOT CONTRACTOR)

– – – PHASE 8 GRADING AFTER EX. TRACK HAS BEEN SHIFTED OR REMOVED (BY NCDOT CONTRACTOR)

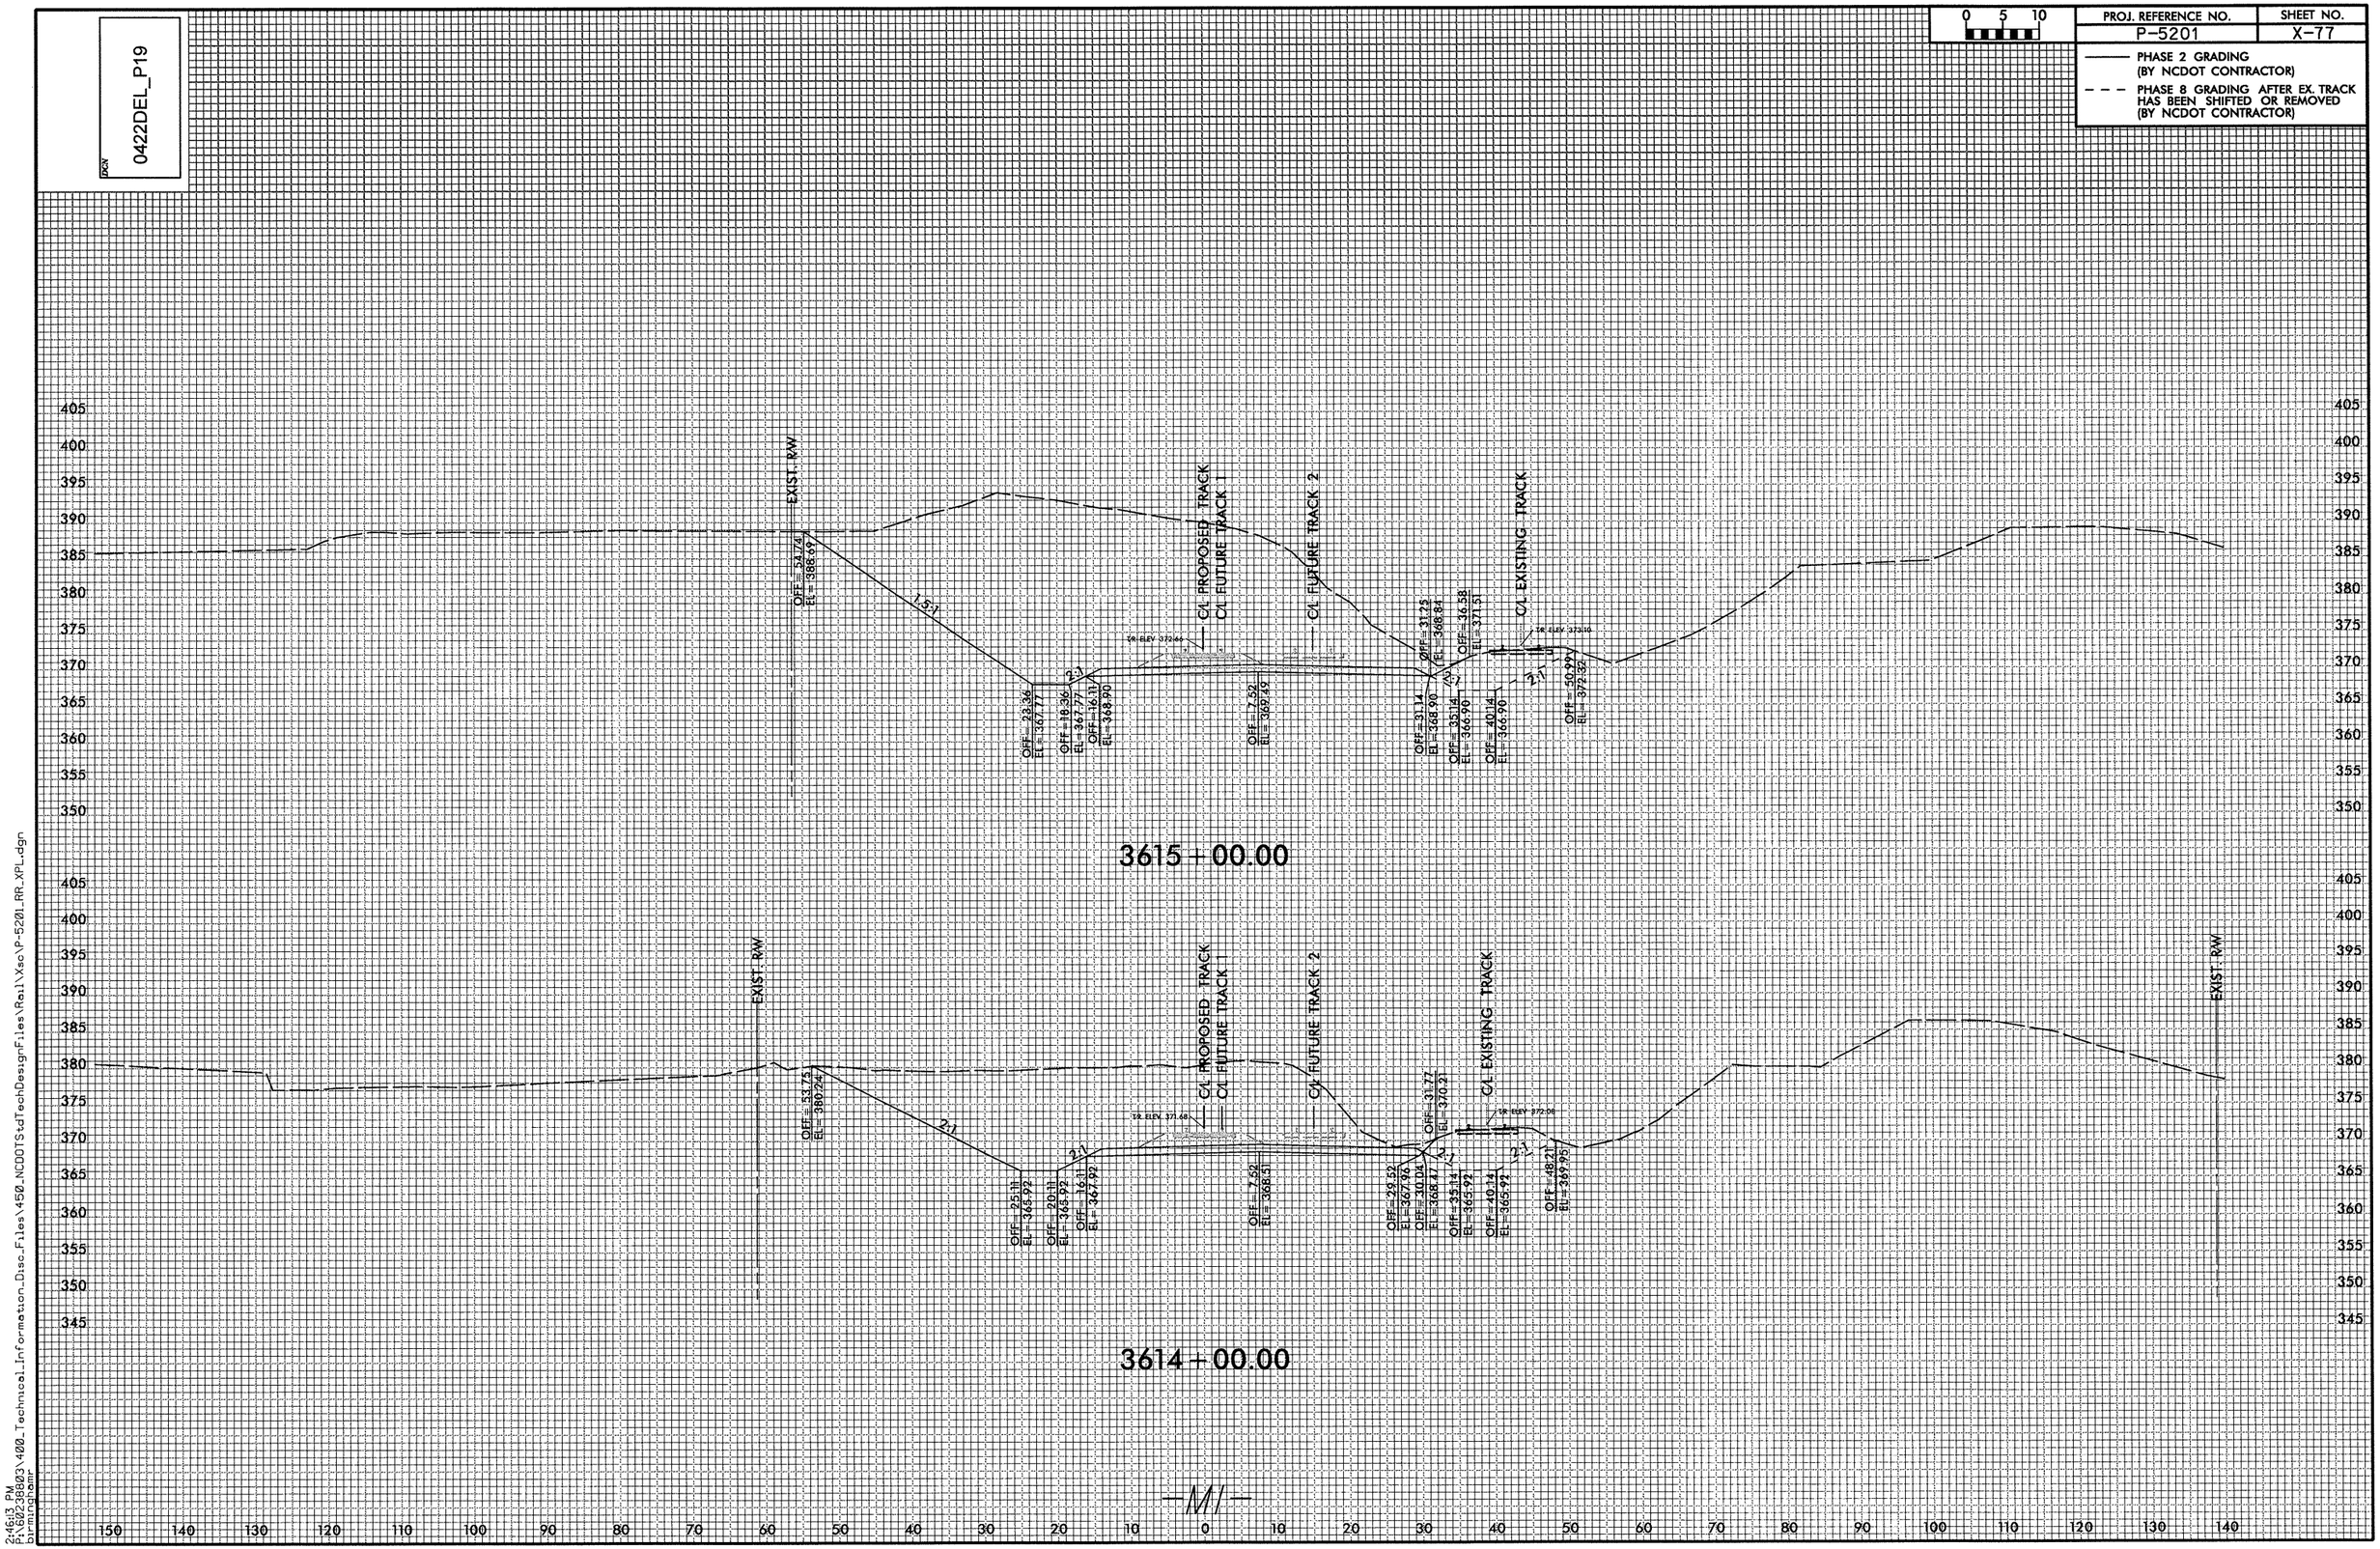

2:46:13 PM
P:\602368803\400_Technical_Information_Disc_Files\450_NCDOTStdTechDesignFiles\Rail\Xsc\P-5201_RR_XPL.dgn
birmingham

DGN 0422DEL_P19

PROJ. REFERENCE NO.	SHEET NO.
P-5201	X-78

0 5 10

PHASE 2 GRADING (BY NCDOT CONTRACTOR)

PHASE 8 GRADING AFTER EX. TRACK HAS BEEN SHIFTED OR REMOVED (BY NCDOT CONTRACTOR)

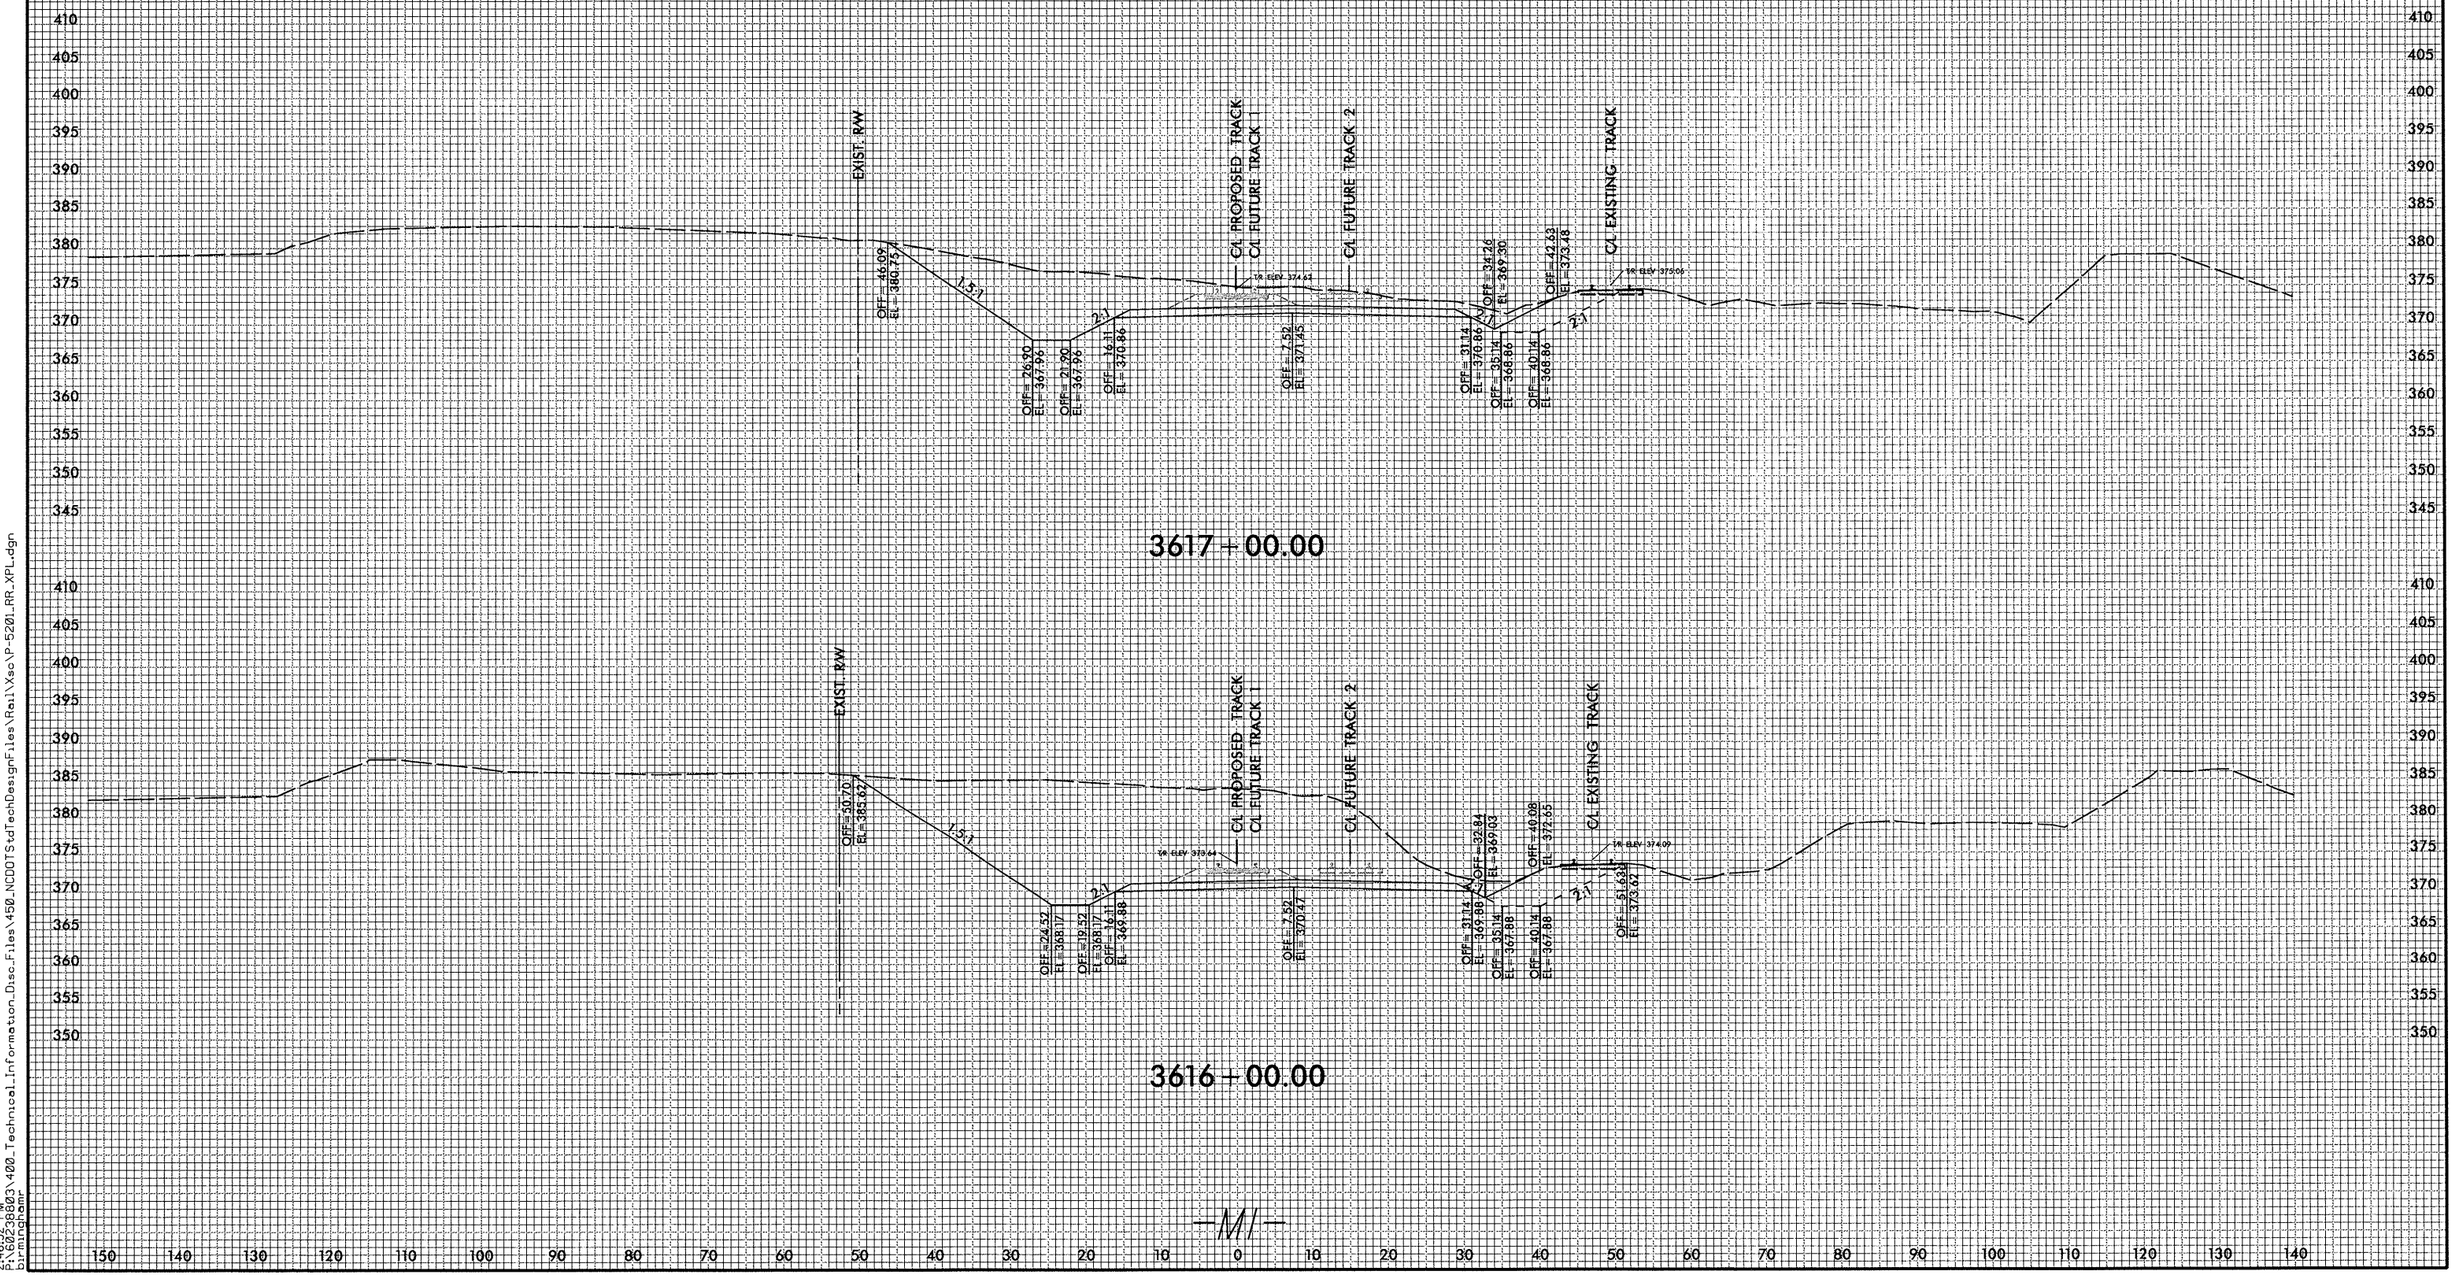

2:46:32 PM
P:\60238803\400_Technical_Information_Disc_Files\450_NCDOTStdTechDesignFiles\Rail\Xsc\P-5201_RR_XPL.dgn
birmingham

DGN 0422DEL_P19

0 5 10	PROJ. REFERENCE NO.	SHEET NO.
	P-5201	X-79

——— PHASE 2 GRADING (BY NCDOT CONTRACTOR)

– – – PHASE 8 GRADING AFTER EX. TRACK HAS BEEN SHIFTED OR REMOVED (BY NCDOT CONTRACTOR)

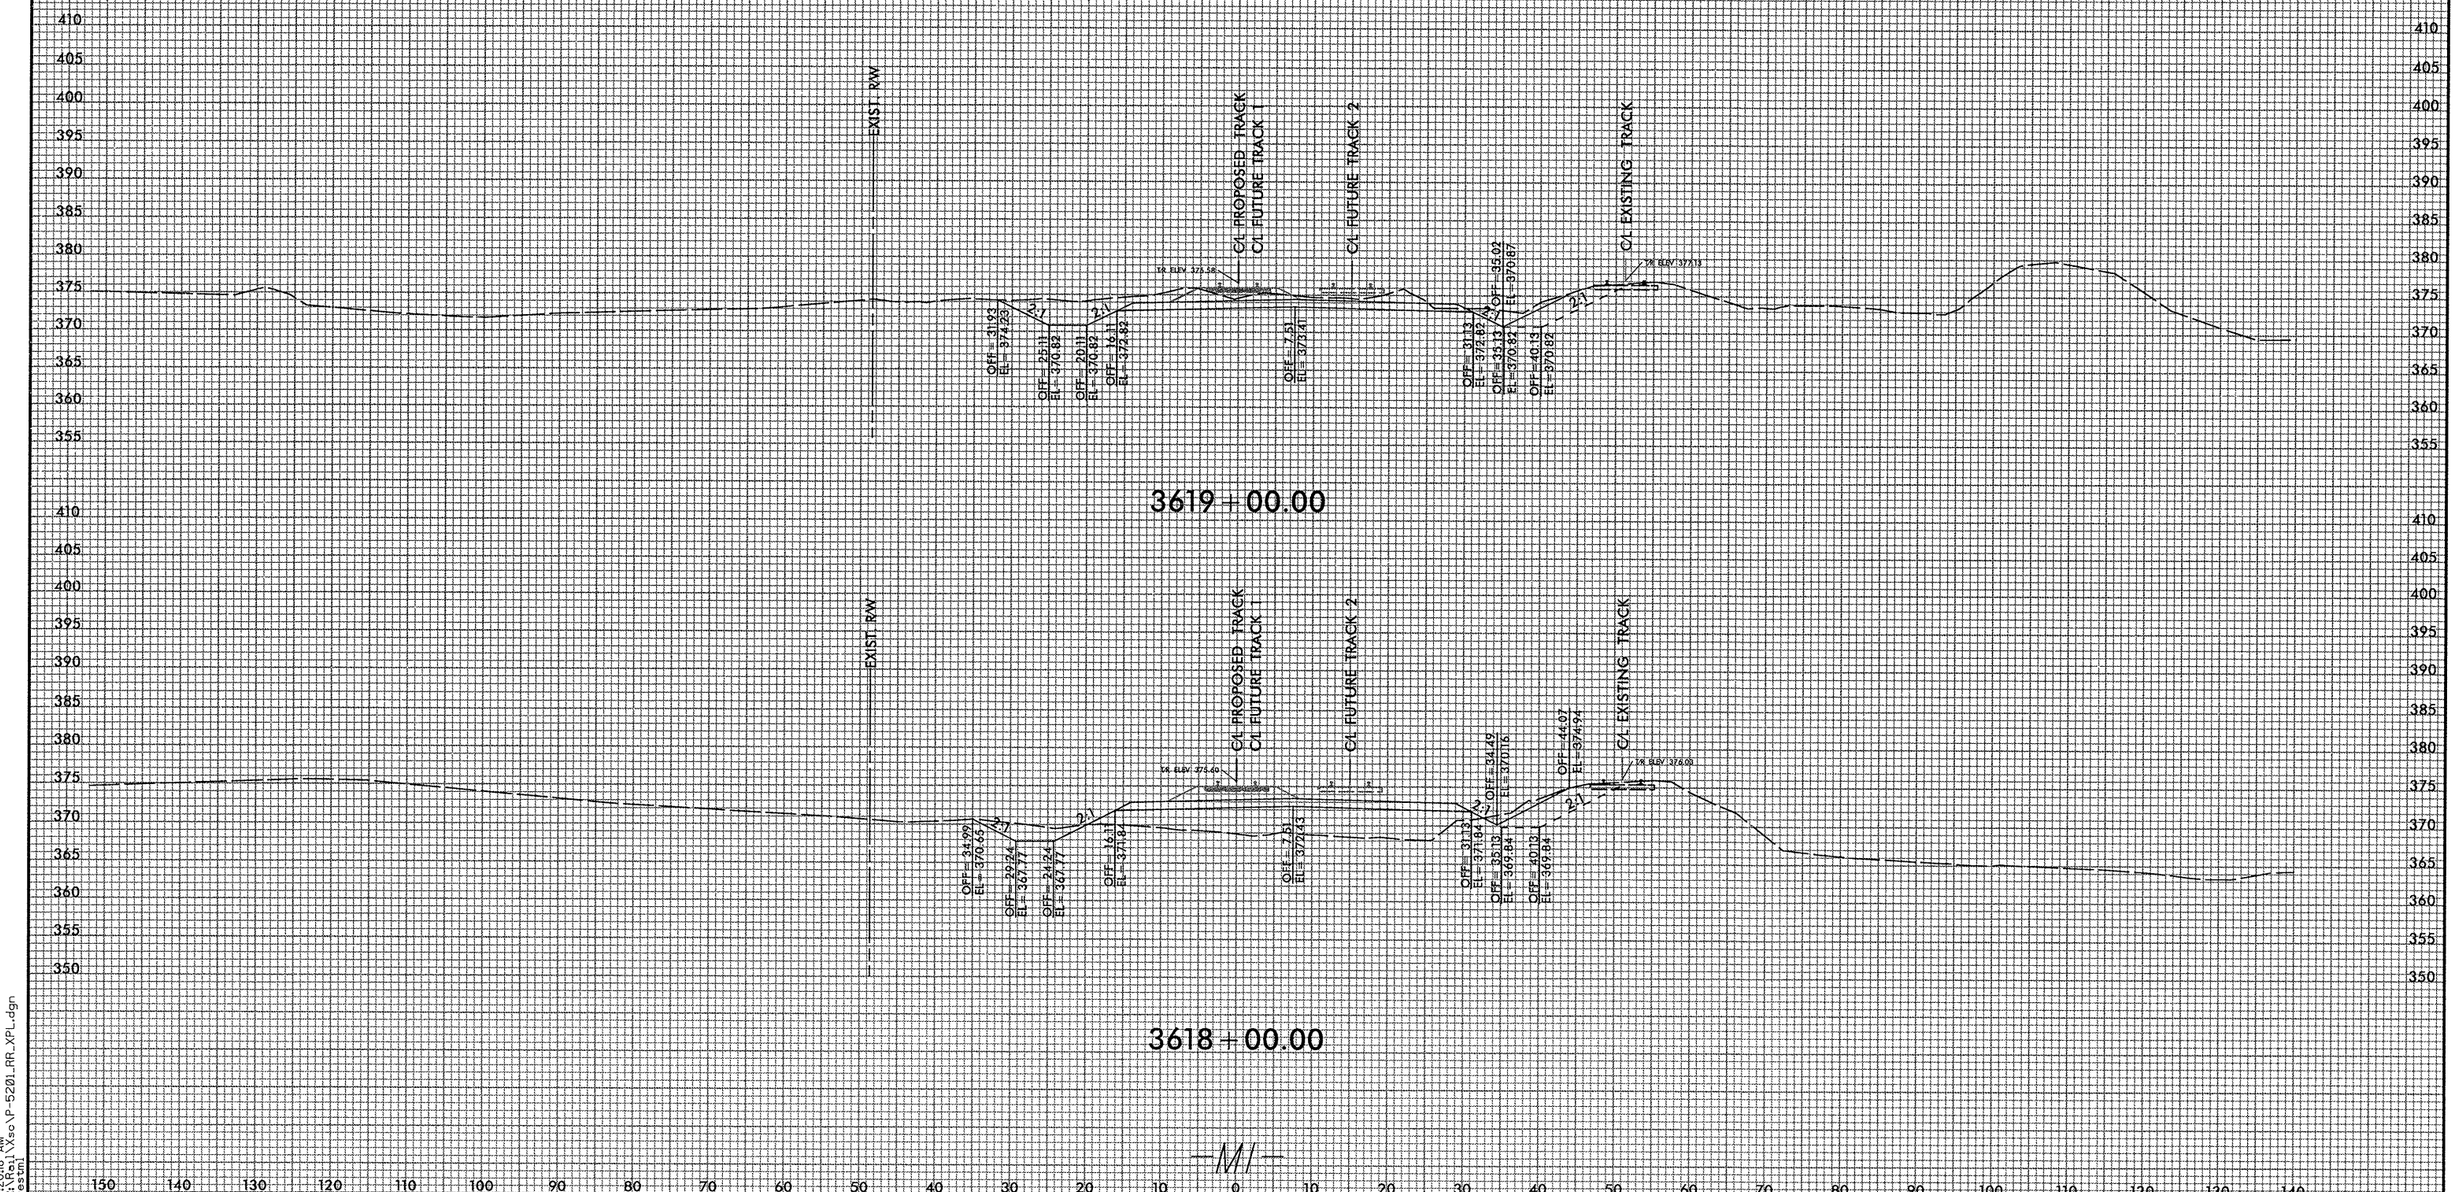

7/2018 AM
R:\5201_I\Vso\P-5201_RR_XPL.dgn
westml

DGN 0422DEL_P19

0 5 10	PROJ. REFERENCE NO.	SHEET NO.
	P-5201	X-80

PHASE 2 GRADING (BY NCDOT CONTRACTOR)

PHASE 8 GRADING AFTER EX. TRACK HAS BEEN SHIFTED OR REMOVED (BY NCDOT CONTRACTOR)

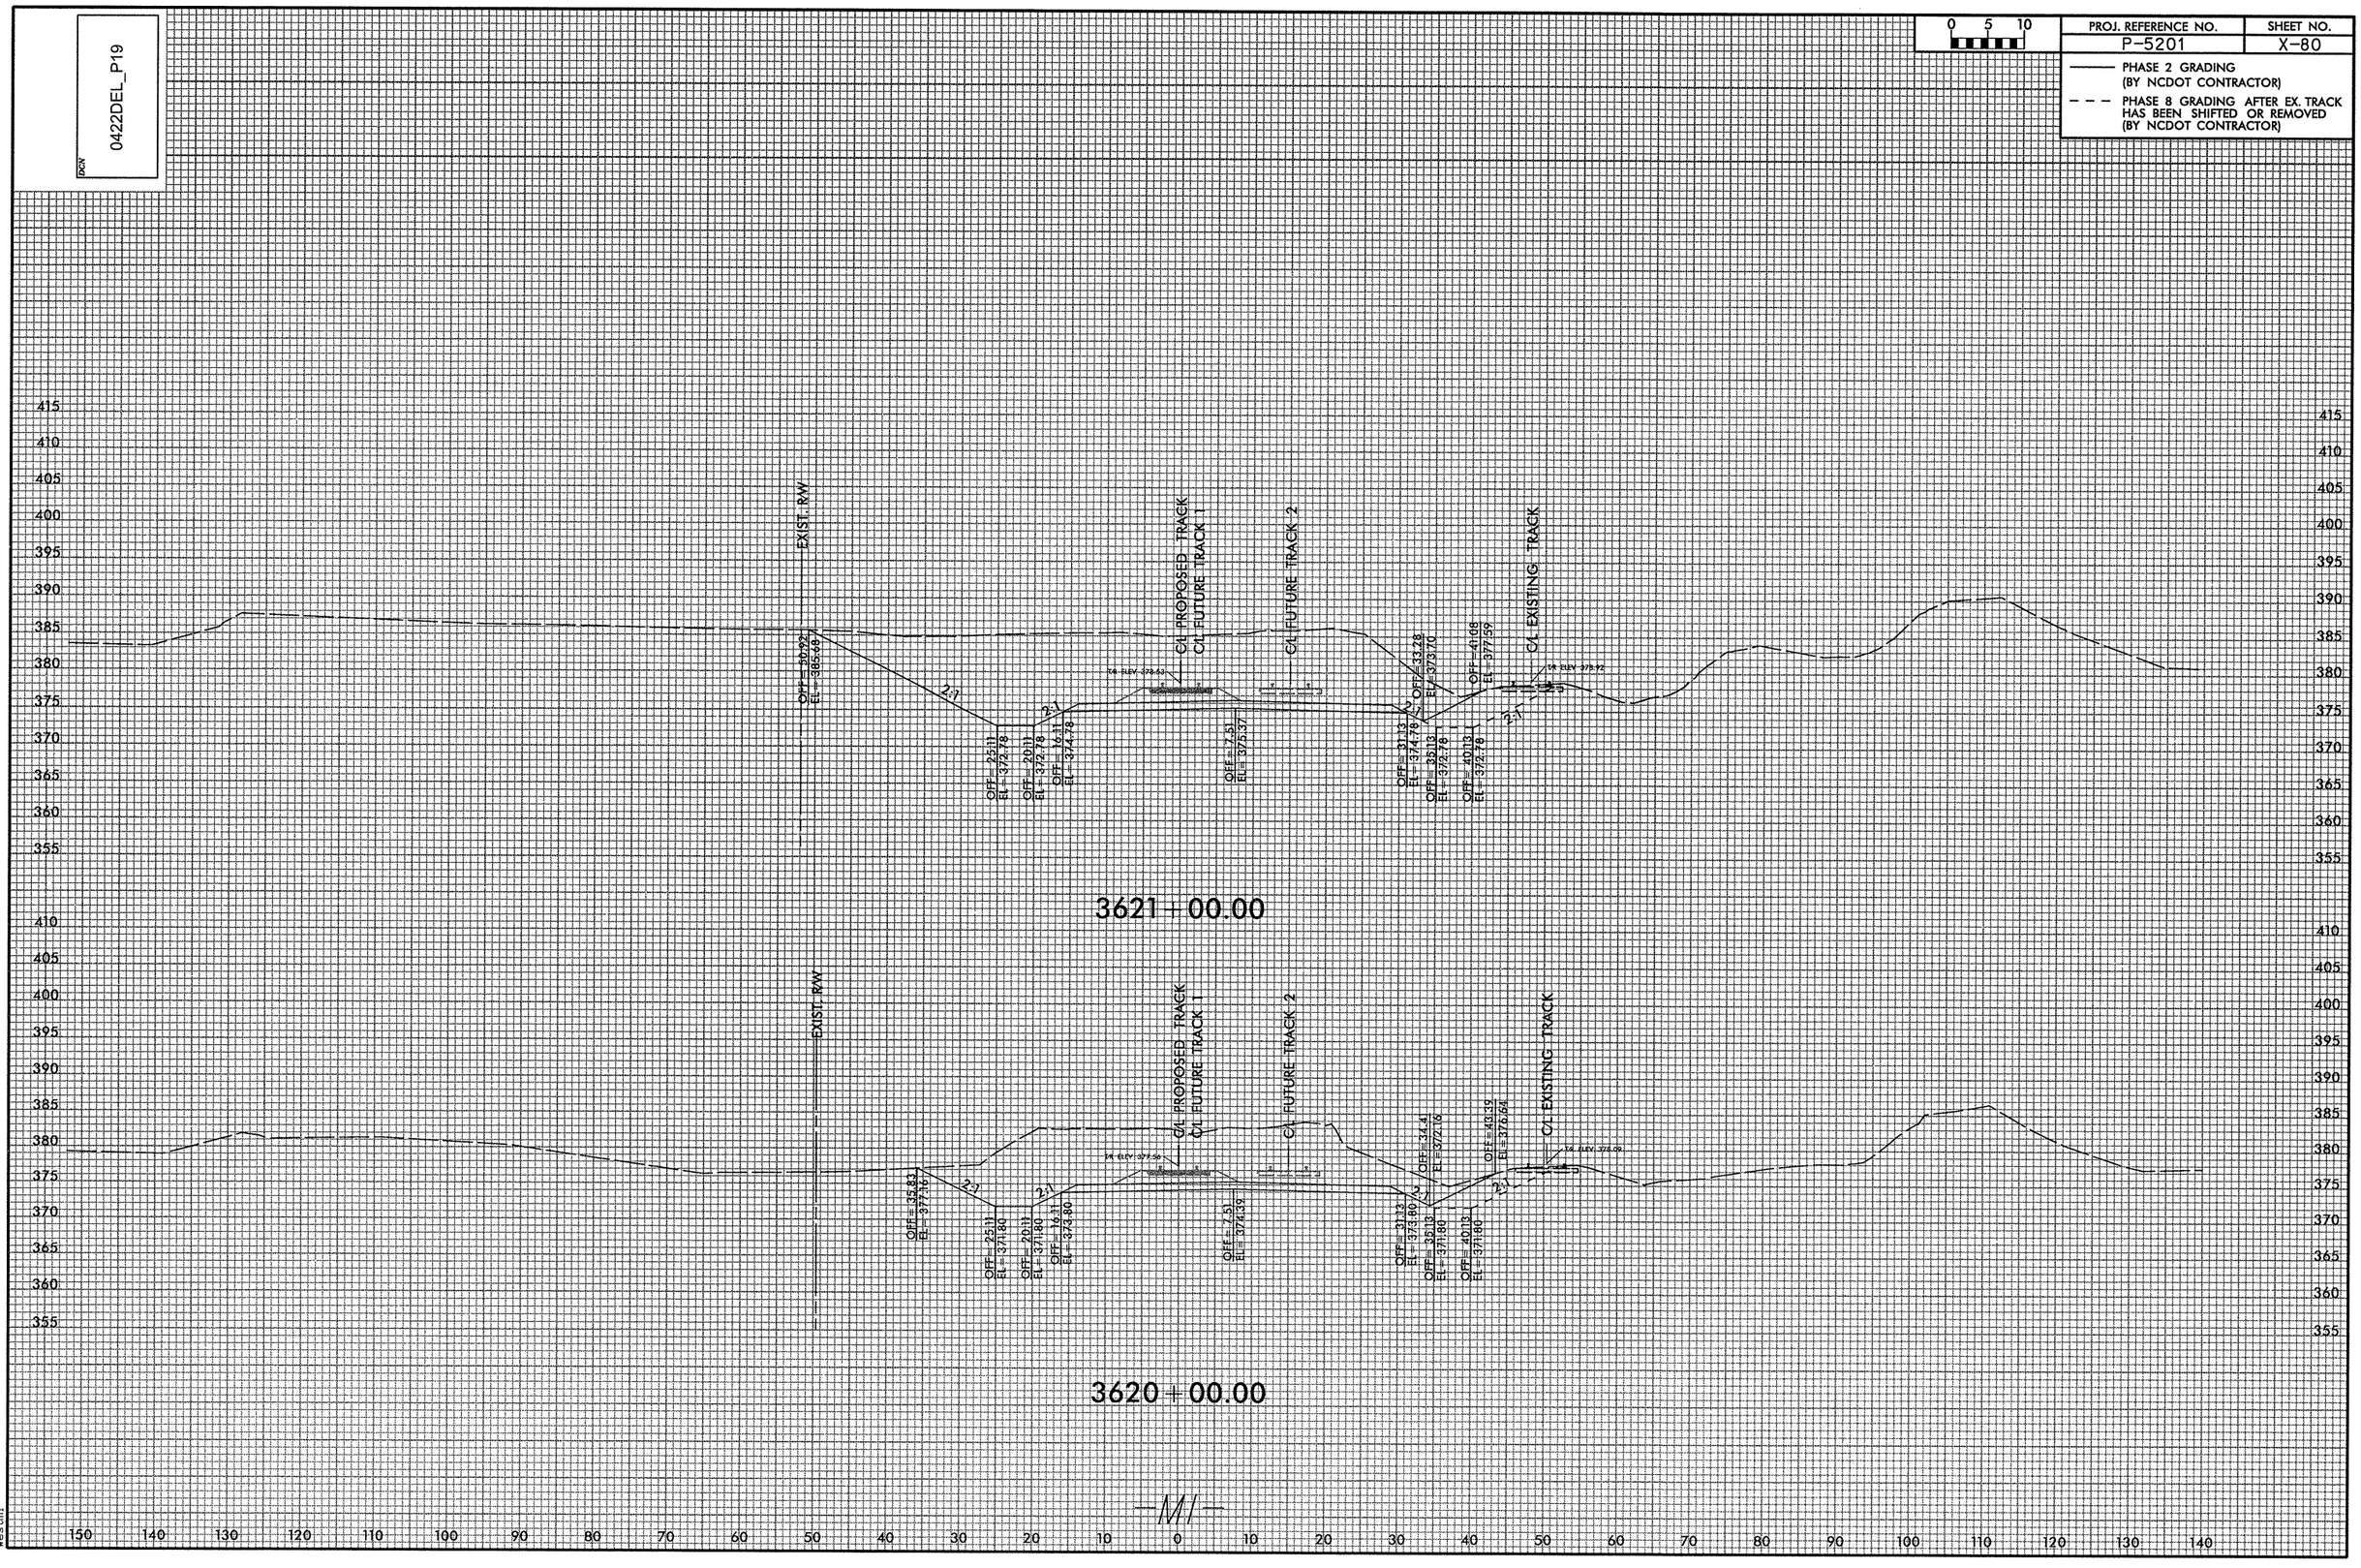

7:20:20 AM
N:\Rail\Xsc\P-5201_RR_XPL.dgn
westm

DGN 0422DEL_P19

0 5 10

PROJ. REFERENCE NO.	SHEET NO.
P-5201	X-81

——— PHASE 2 GRADING (BY NCDOT CONTRACTOR)

– – – PHASE 8 GRADING AFTER EX. TRACK HAS BEEN SHIFTED OR REMOVED (BY NCDOT CONTRACTOR)

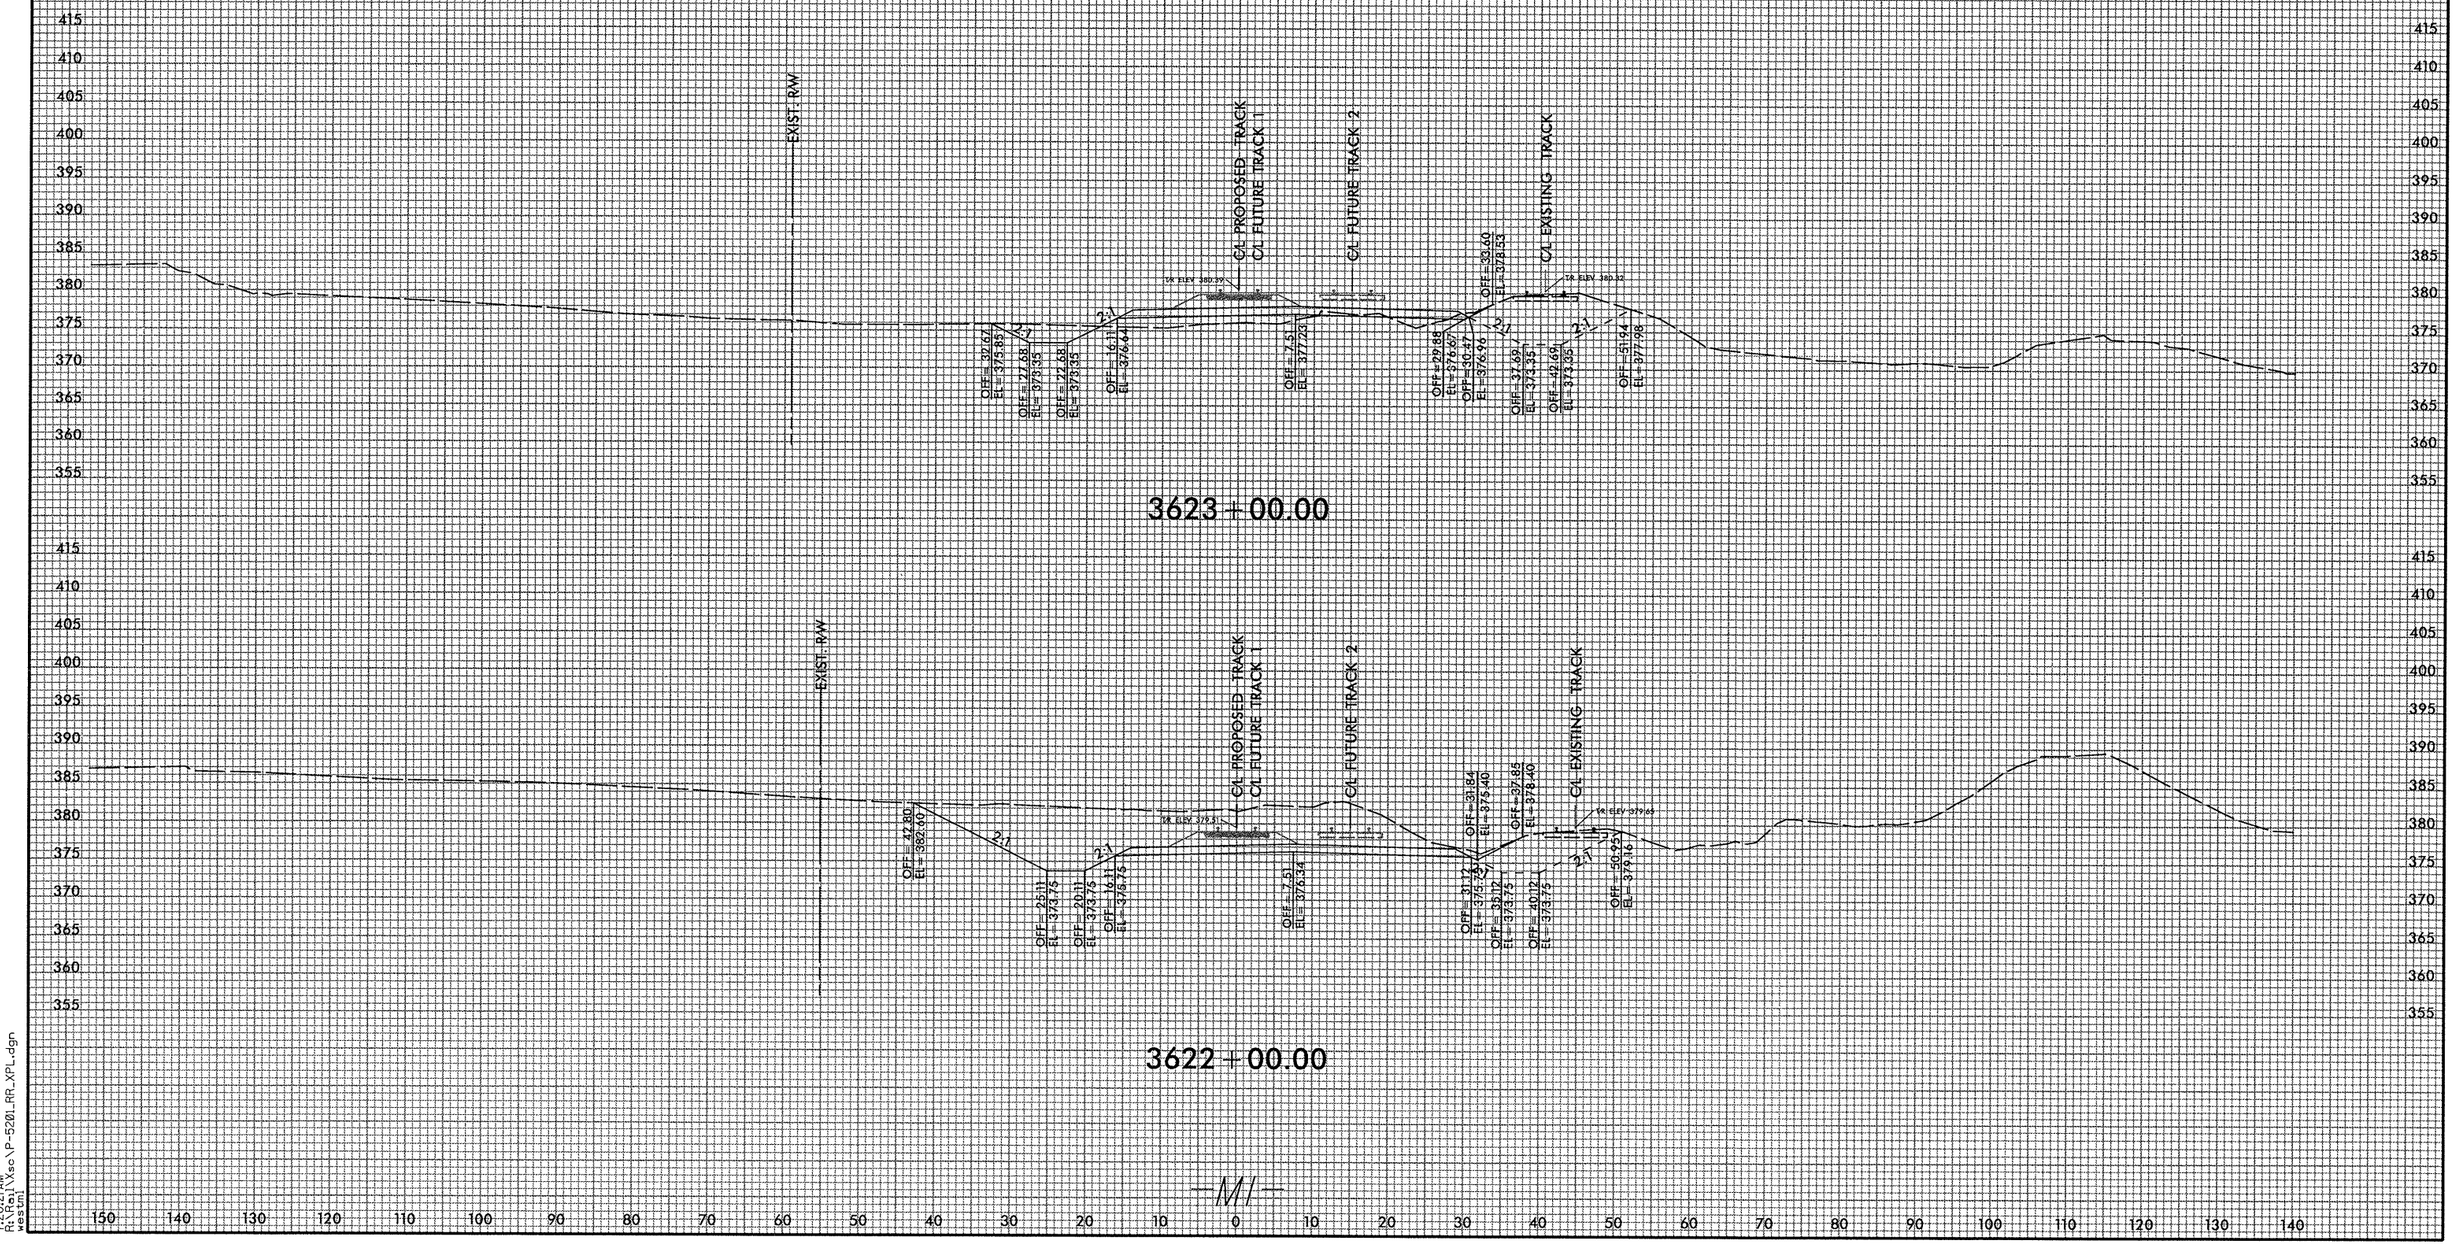

7:20:21 AM
R:\Proj\Xsec\P-5201_RR_XPL.dgn
wessell

DGN 0422DEL_P19

0 5 10	PROJ. REFERENCE NO.	SHEET NO.
	P-5201	X-82

——— PHASE 2 GRADING (BY NCDOT CONTRACTOR)

– – – PHASE 8 GRADING AFTER EX. TRACK HAS BEEN SHIFTED OR REMOVED (BY NCDOT CONTRACTOR)

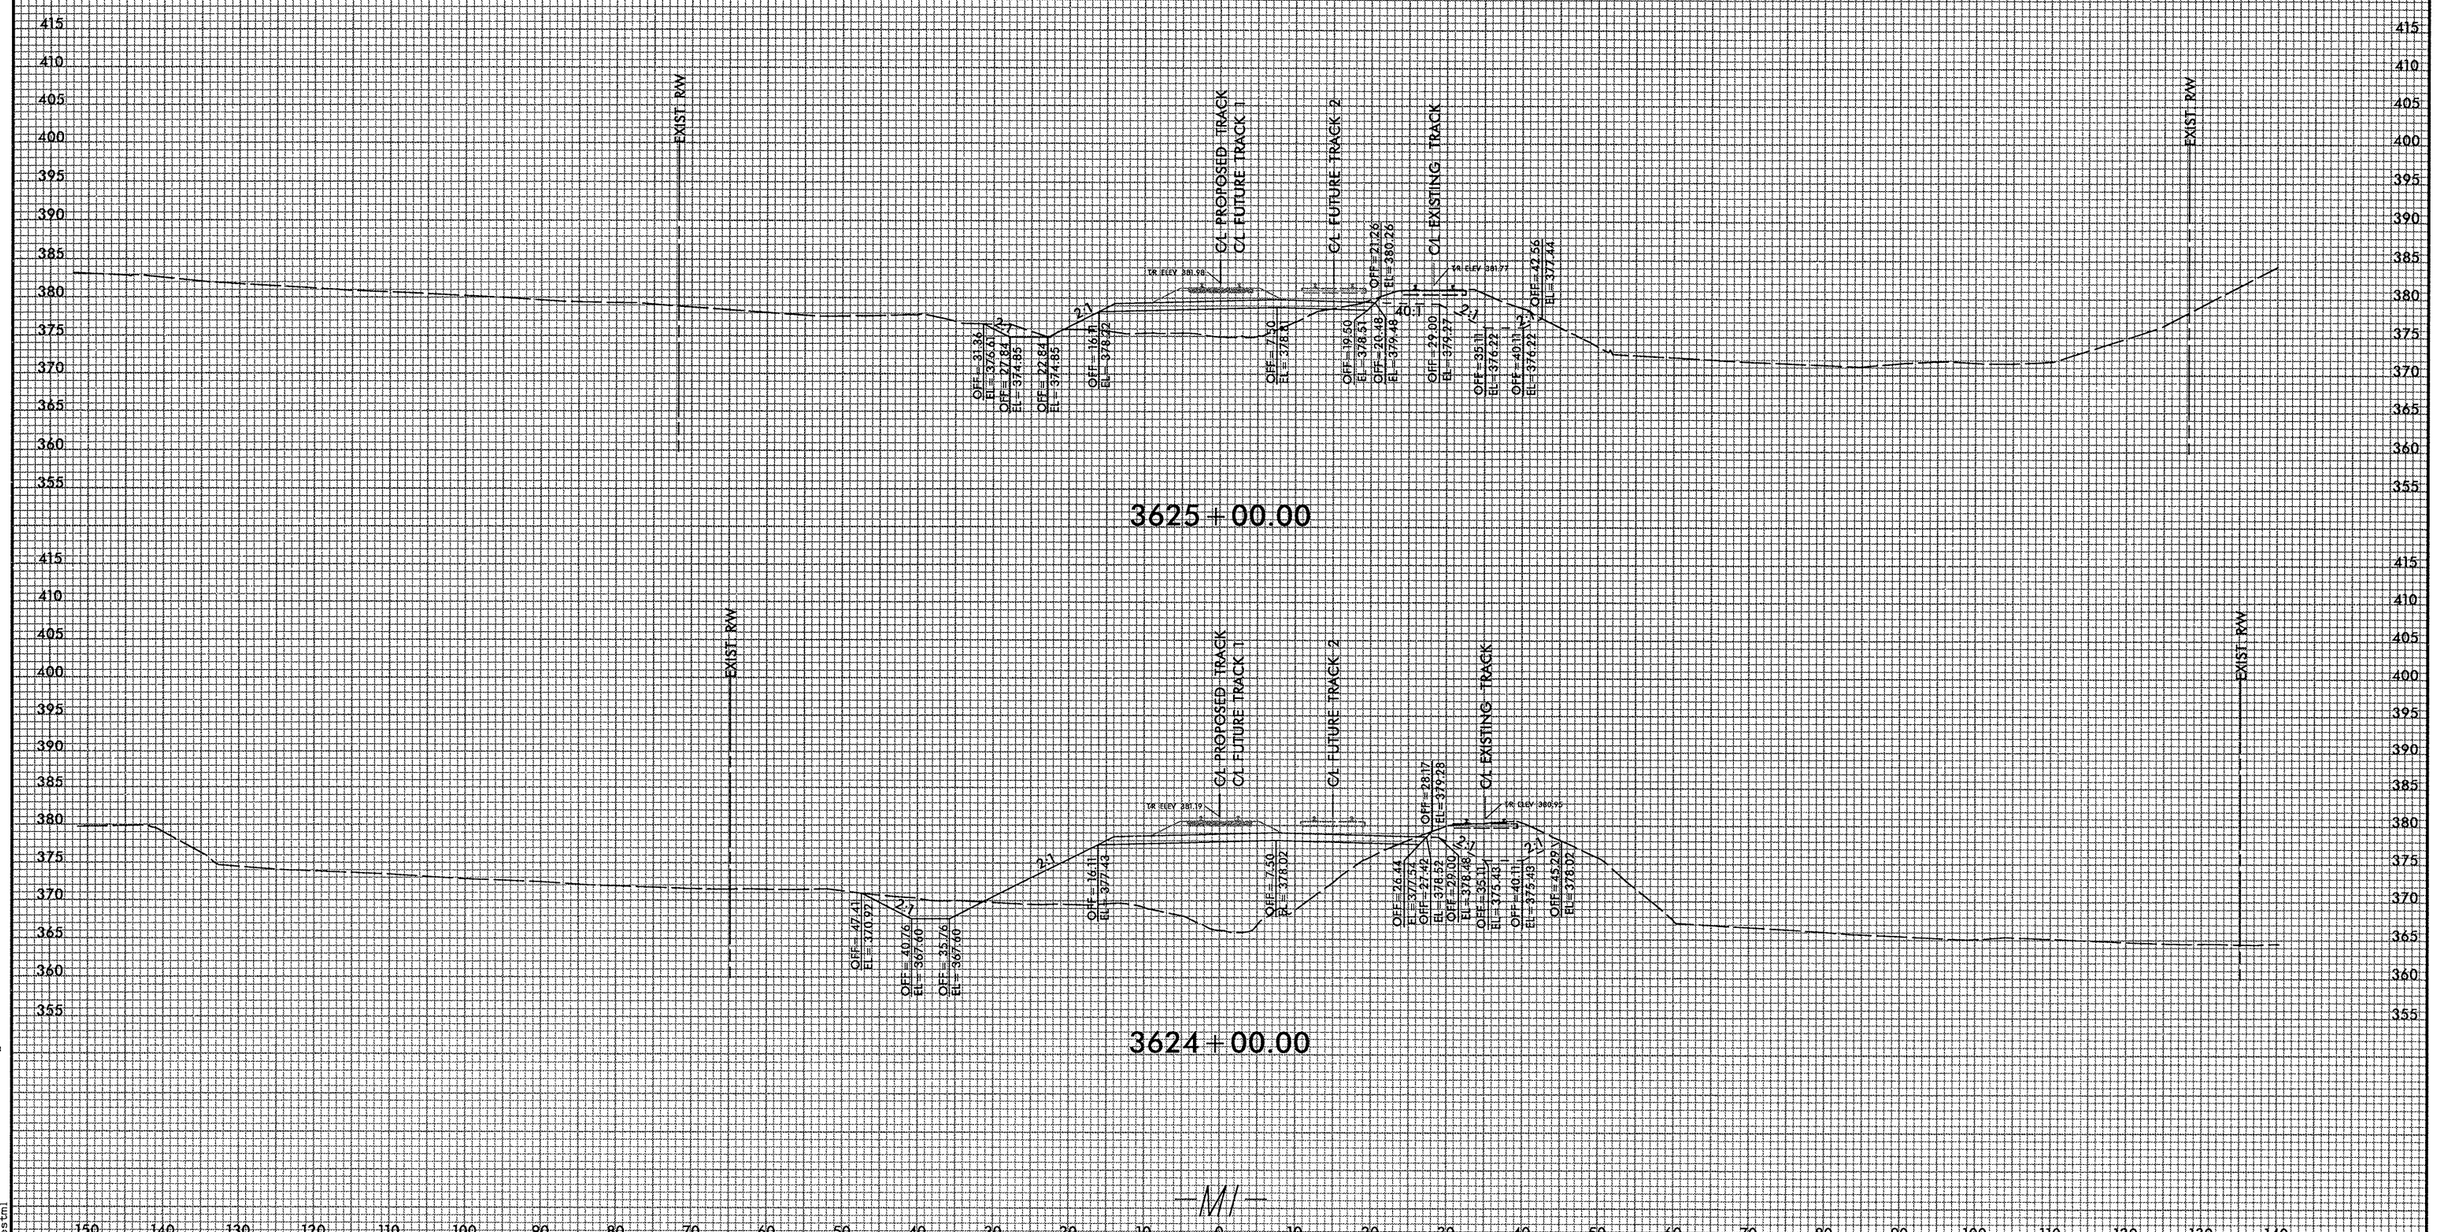

7:20:22 AM
R:\Rail\X_so\P-5201_RR_XPL.dgn
westm1

DGN 0422DEL_P19

0 5 10	PROJ. REFERENCE NO.	SHEET NO.
	P-5201	X-83

——— PHASE 2 GRADING (BY NCDOT CONTRACTOR)

– – – PHASE 8 GRADING AFTER EX. TRACK HAS BEEN SHIFTED OR REMOVED (BY NCDOT CONTRACTOR)

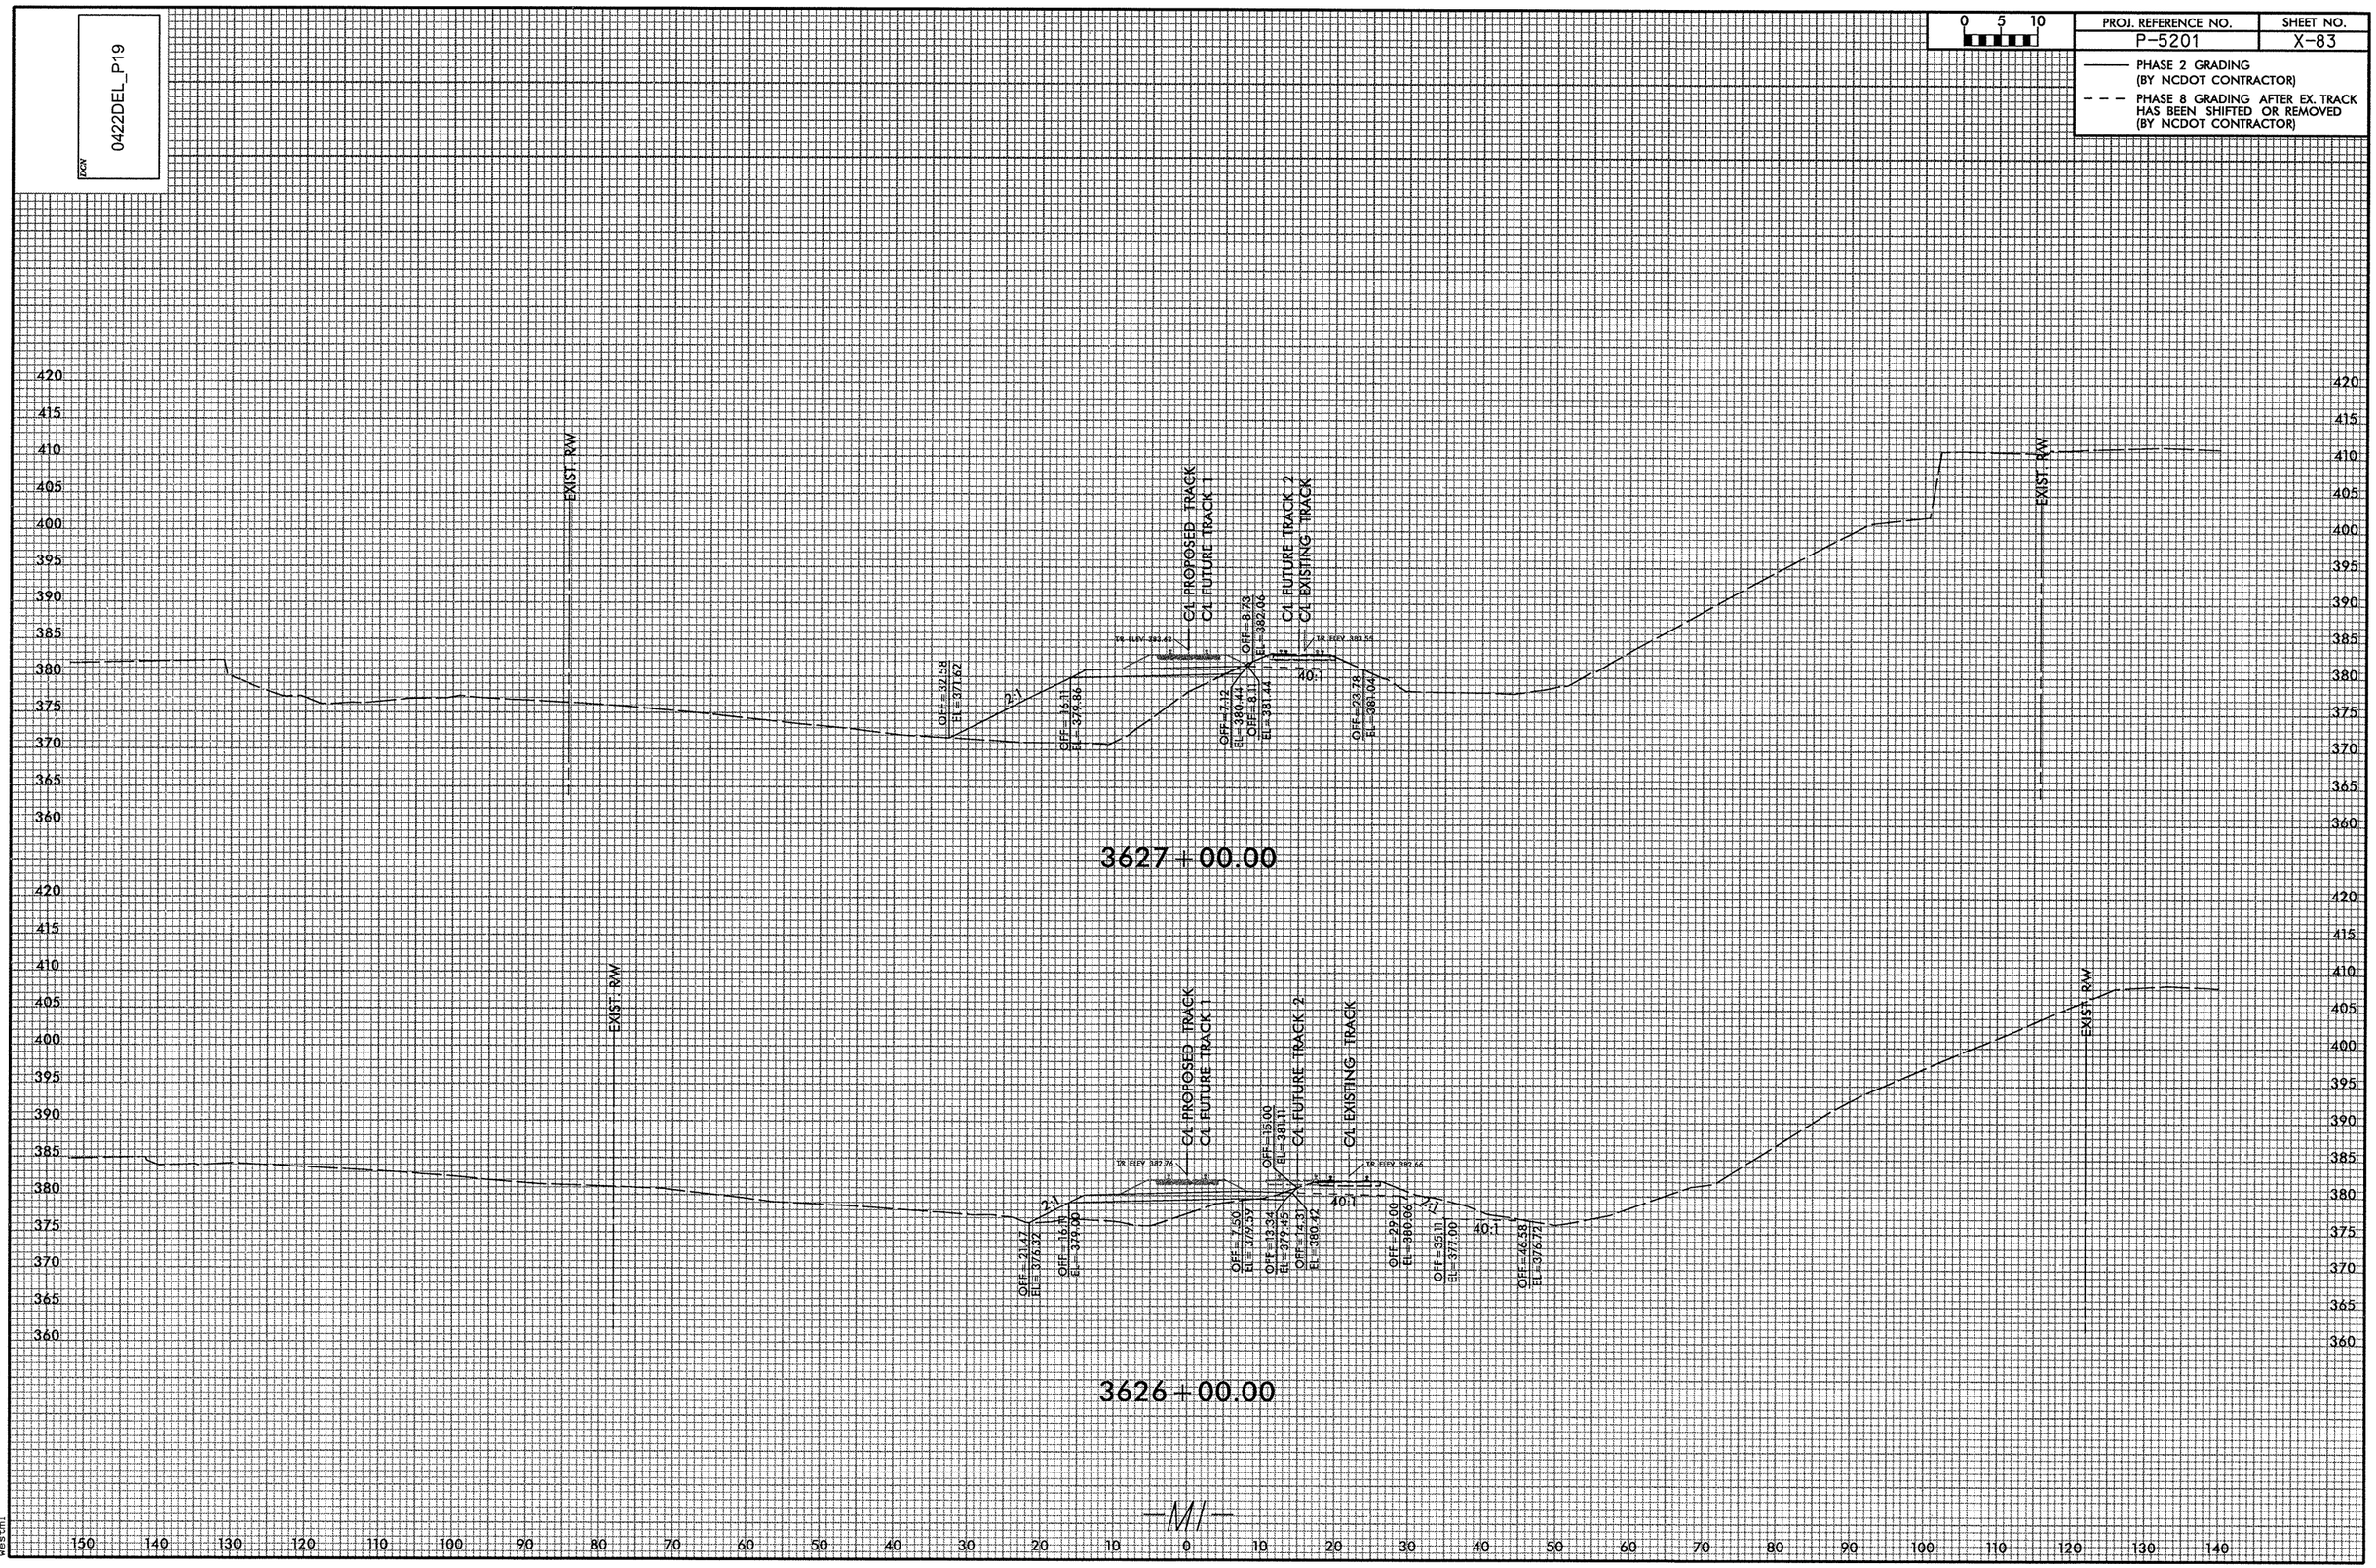

7:20:24 AM
R:\Rail\Xsec\P-5201_RR_XPL.dgn
weems1

DGN 0422DEL_P19

0 5 10	PROJ. REFERENCE NO.	SHEET NO.
	P-5201	X-84

——— PHASE 2 GRADING (BY NCDOT CONTRACTOR)

– – – PHASE 8 GRADING AFTER EX. TRACK HAS BEEN SHIFTED OR REMOVED (BY NCDOT CONTRACTOR)

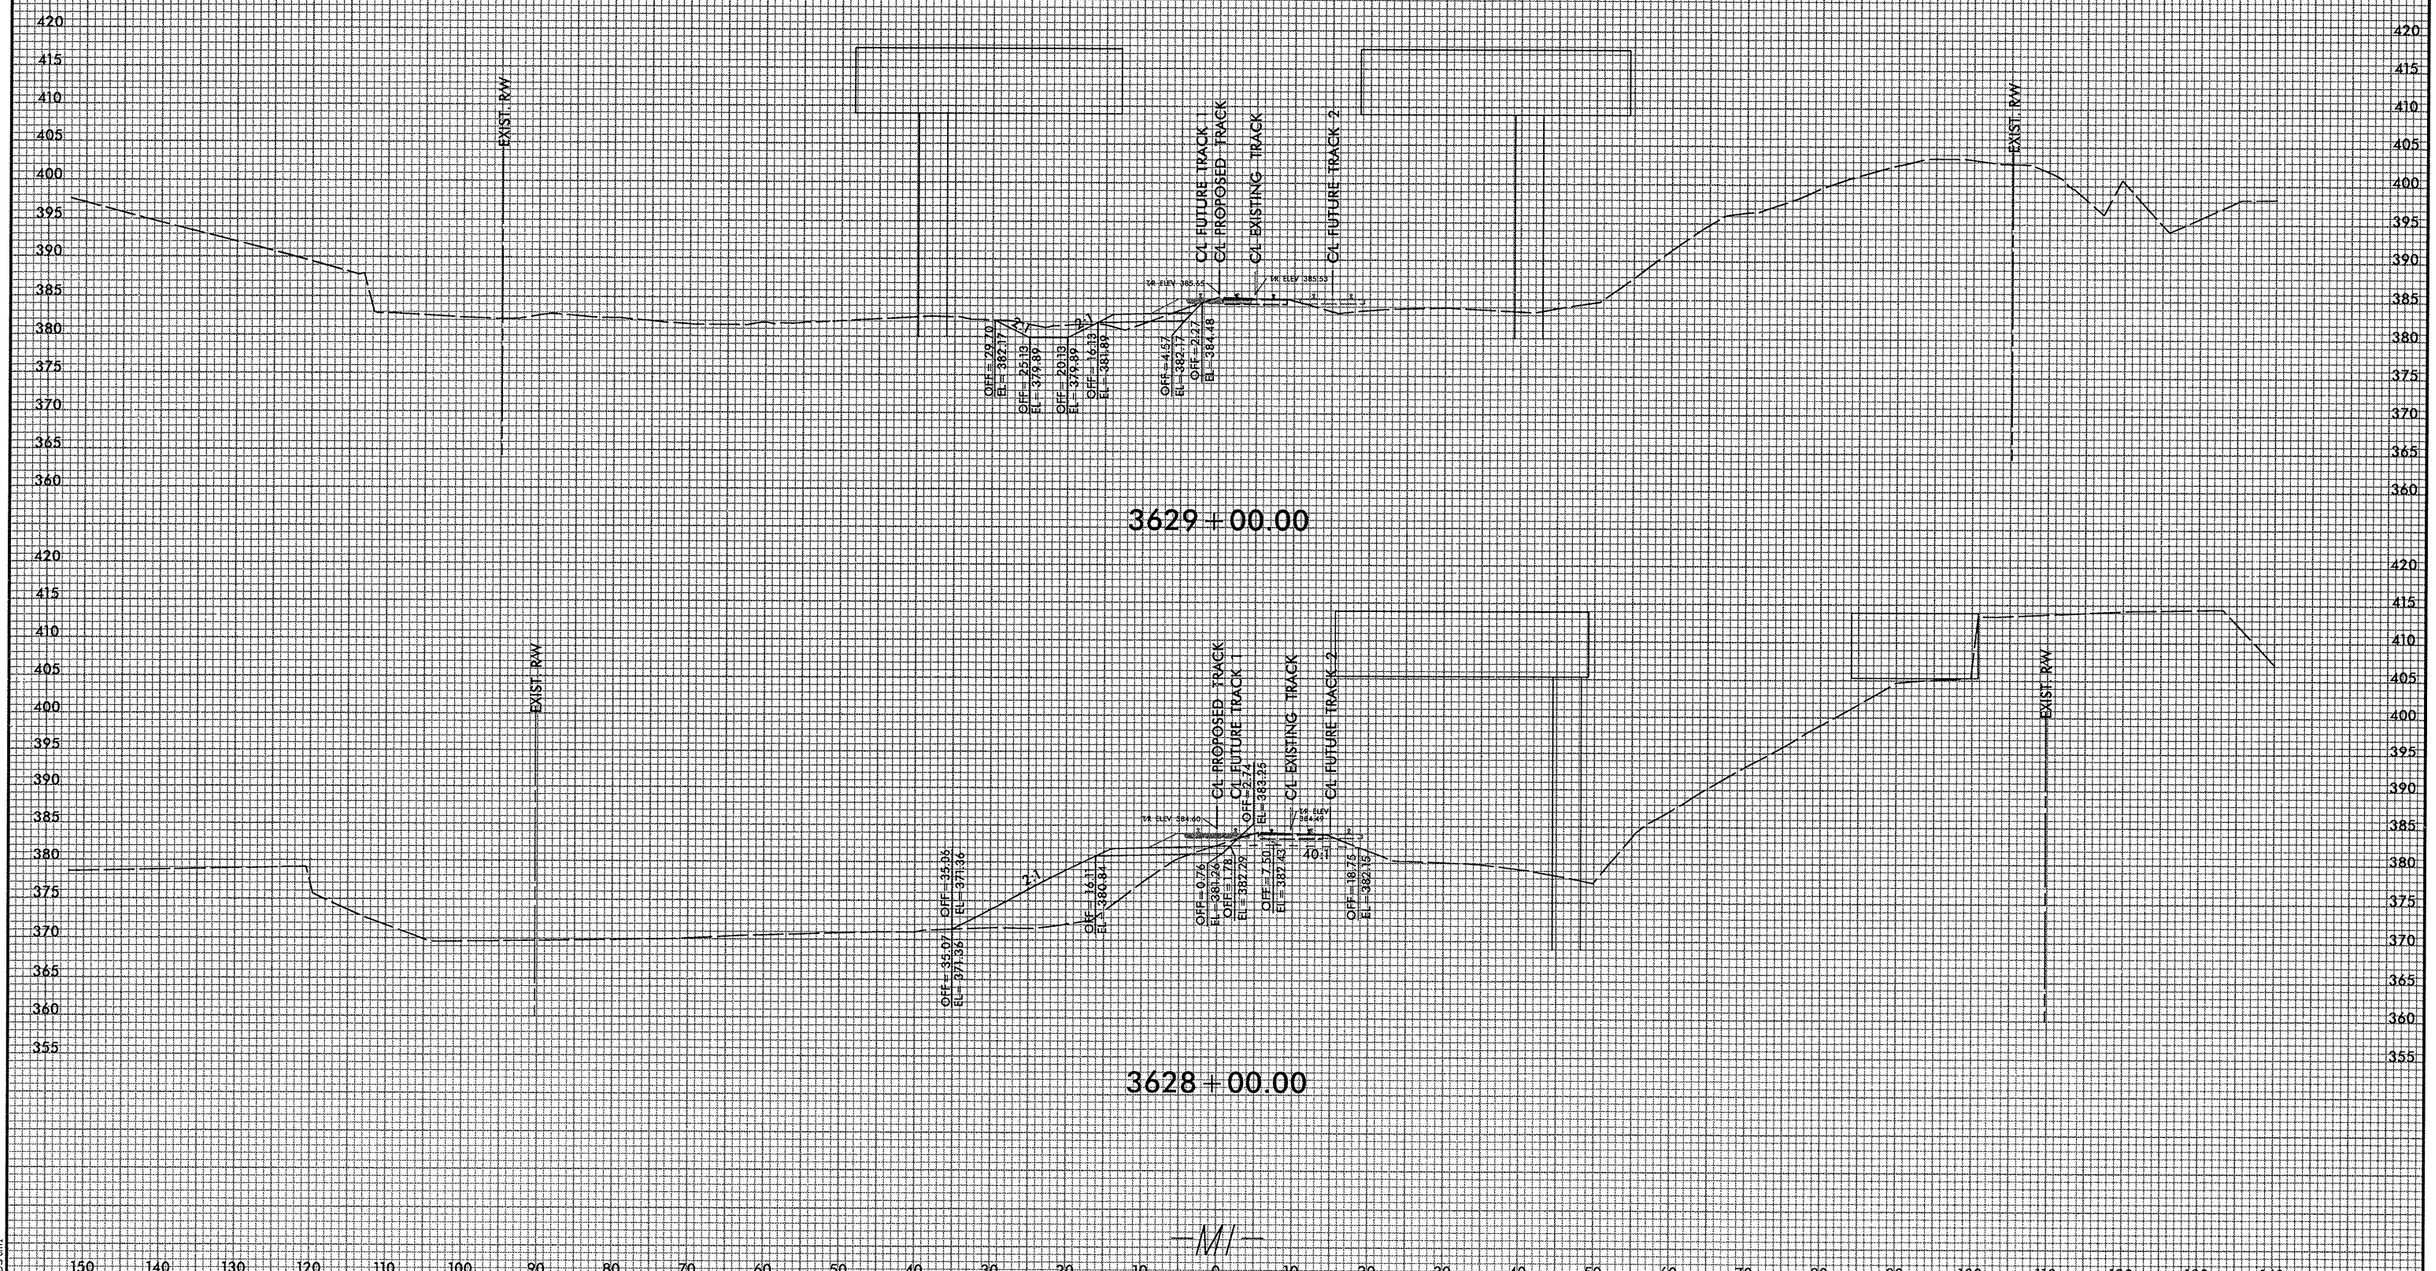

7.30.25 AM
R:\Rail\Projects\P-5201_RR_XPL.dgn
westm1

DGN 0422DEL_P19

0 5 10

PROJ. REFERENCE NO.	SHEET NO.
P-5201	X-85

——— PHASE 2 GRADING (BY NCDOT CONTRACTOR)

– – – PHASE 8 GRADING AFTER EX. TRACK HAS BEEN SHIFTED OR REMOVED (BY NCDOT CONTRACTOR)

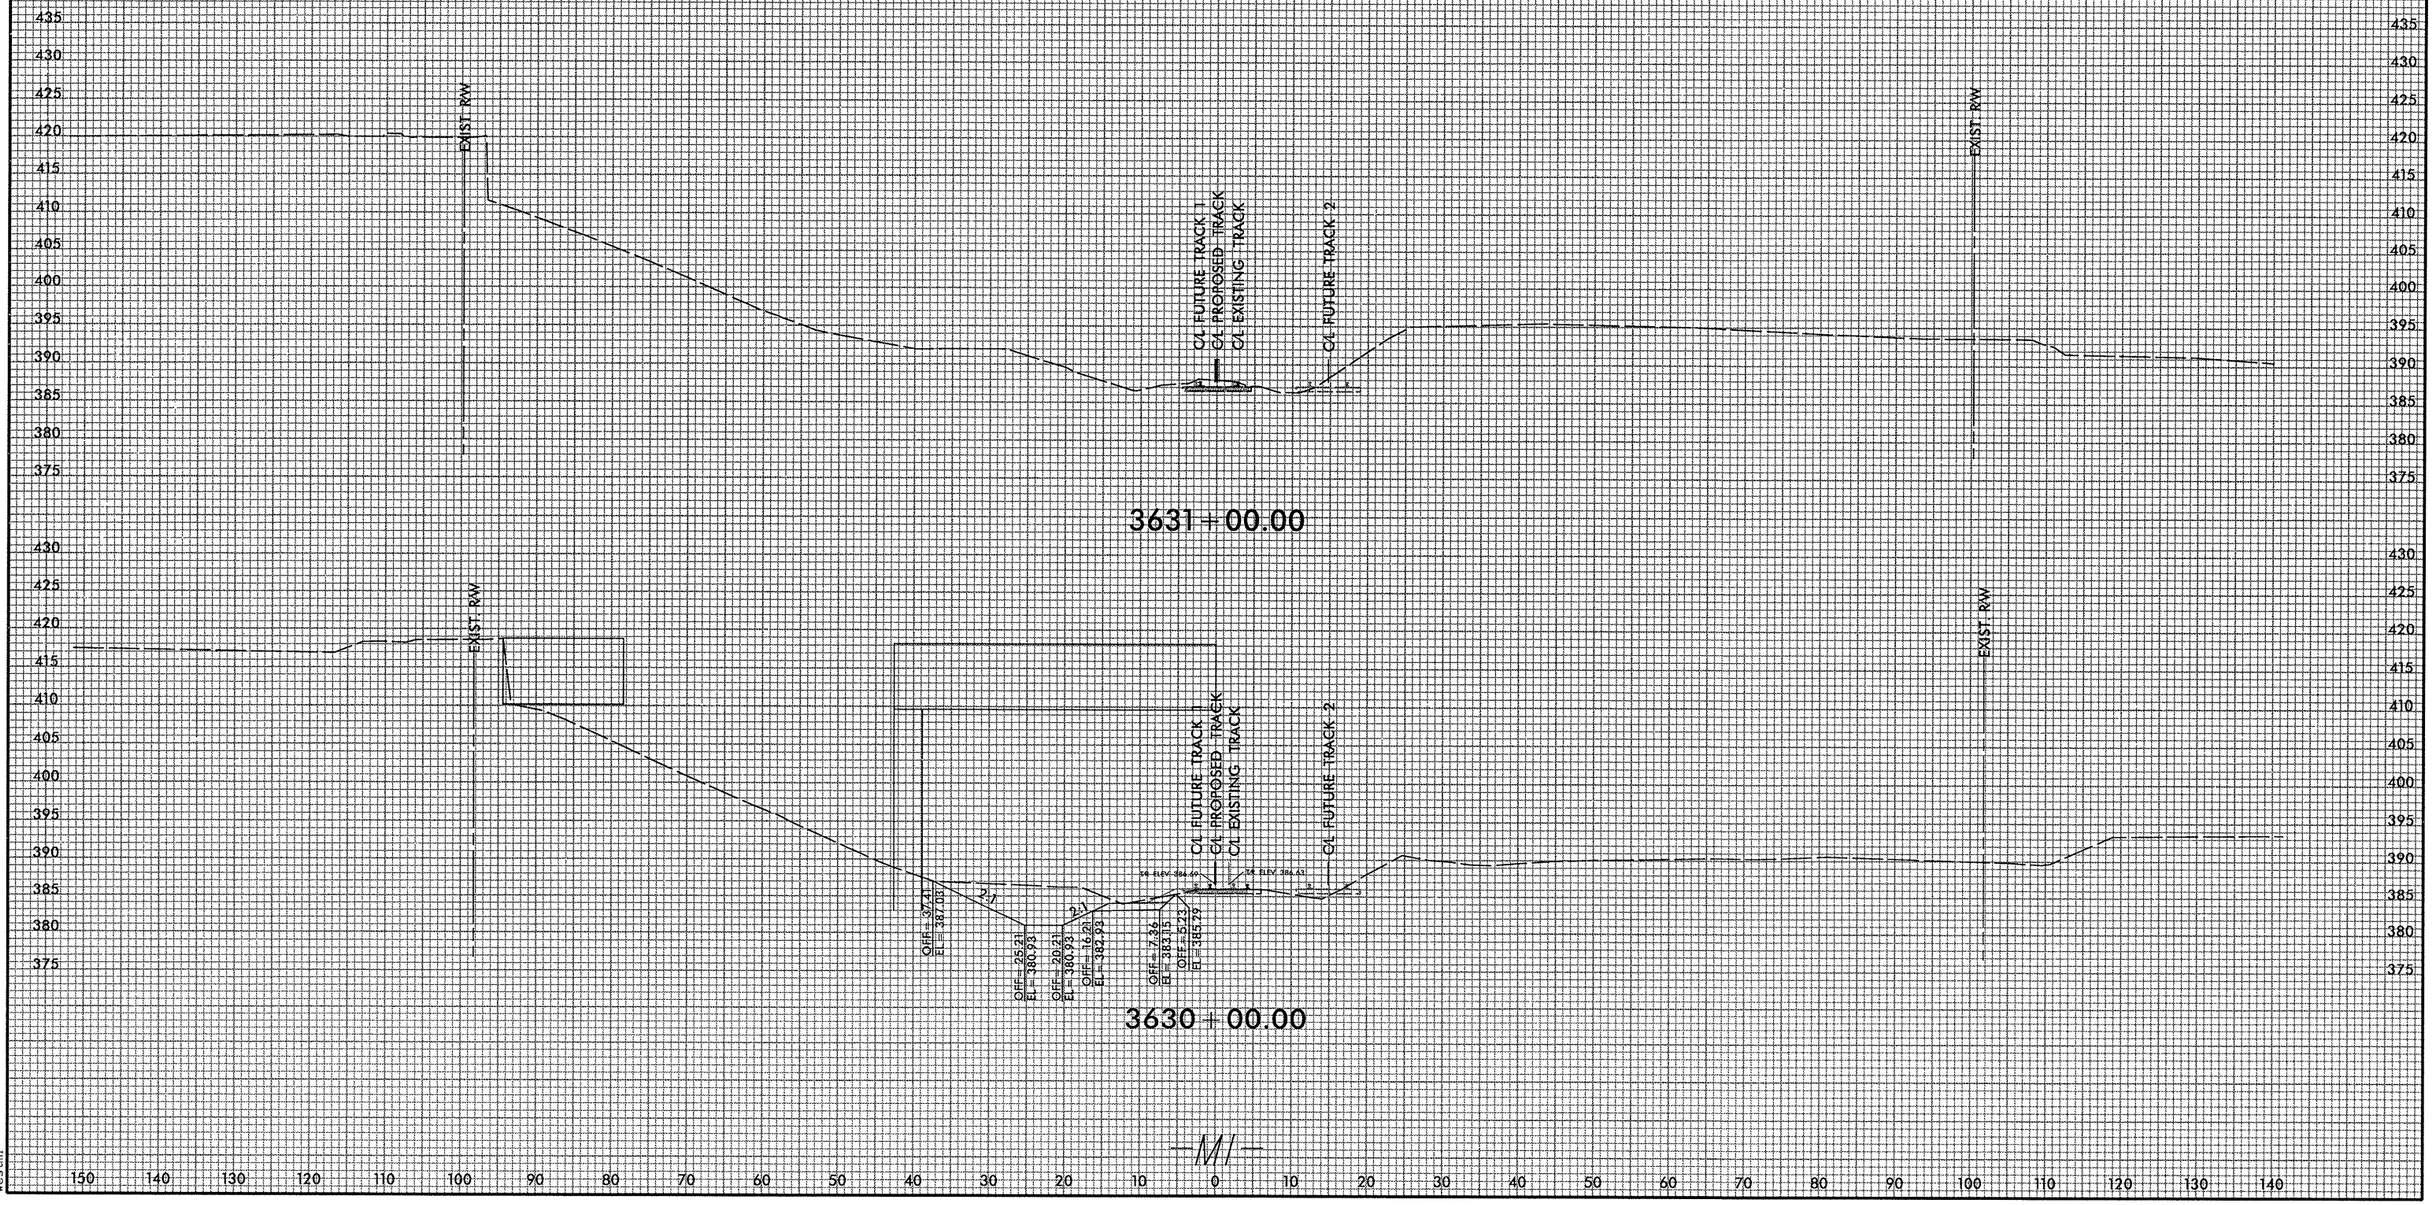

7:20:26 AM
R:\Rail\Vsc\P-5201_RR_XPL.dgn
westm