DocuSign Envelope ID: FBF8FAF5-572B-4B24-9704-5FA55CA7C11D

8/17/99

REVISIONS

NOTE:
UTILIZE SPECIAL STILLING BASIN AS STILLING BASIN WHERE APPLICABLE.

NOTE:
PLACE TEMPORARY ROCK SEDIMENT DAMS TYPE – B AND TEMPORARY ROCK SILT CHECKS TYPE – A AT DRAINAGE OUTLETS.

CLEARING AND GRUBBING
EROSION CONTROL FOR
CONSTRUCTION SHEET 04

PROJECT REFERENCE NO.	SHEET NO.
B–4475	EC–08/CONST.04
R/W SHEET NO.	
ROADWAY DESIGN ENGINEER	HYDRAULICS ENGINEER

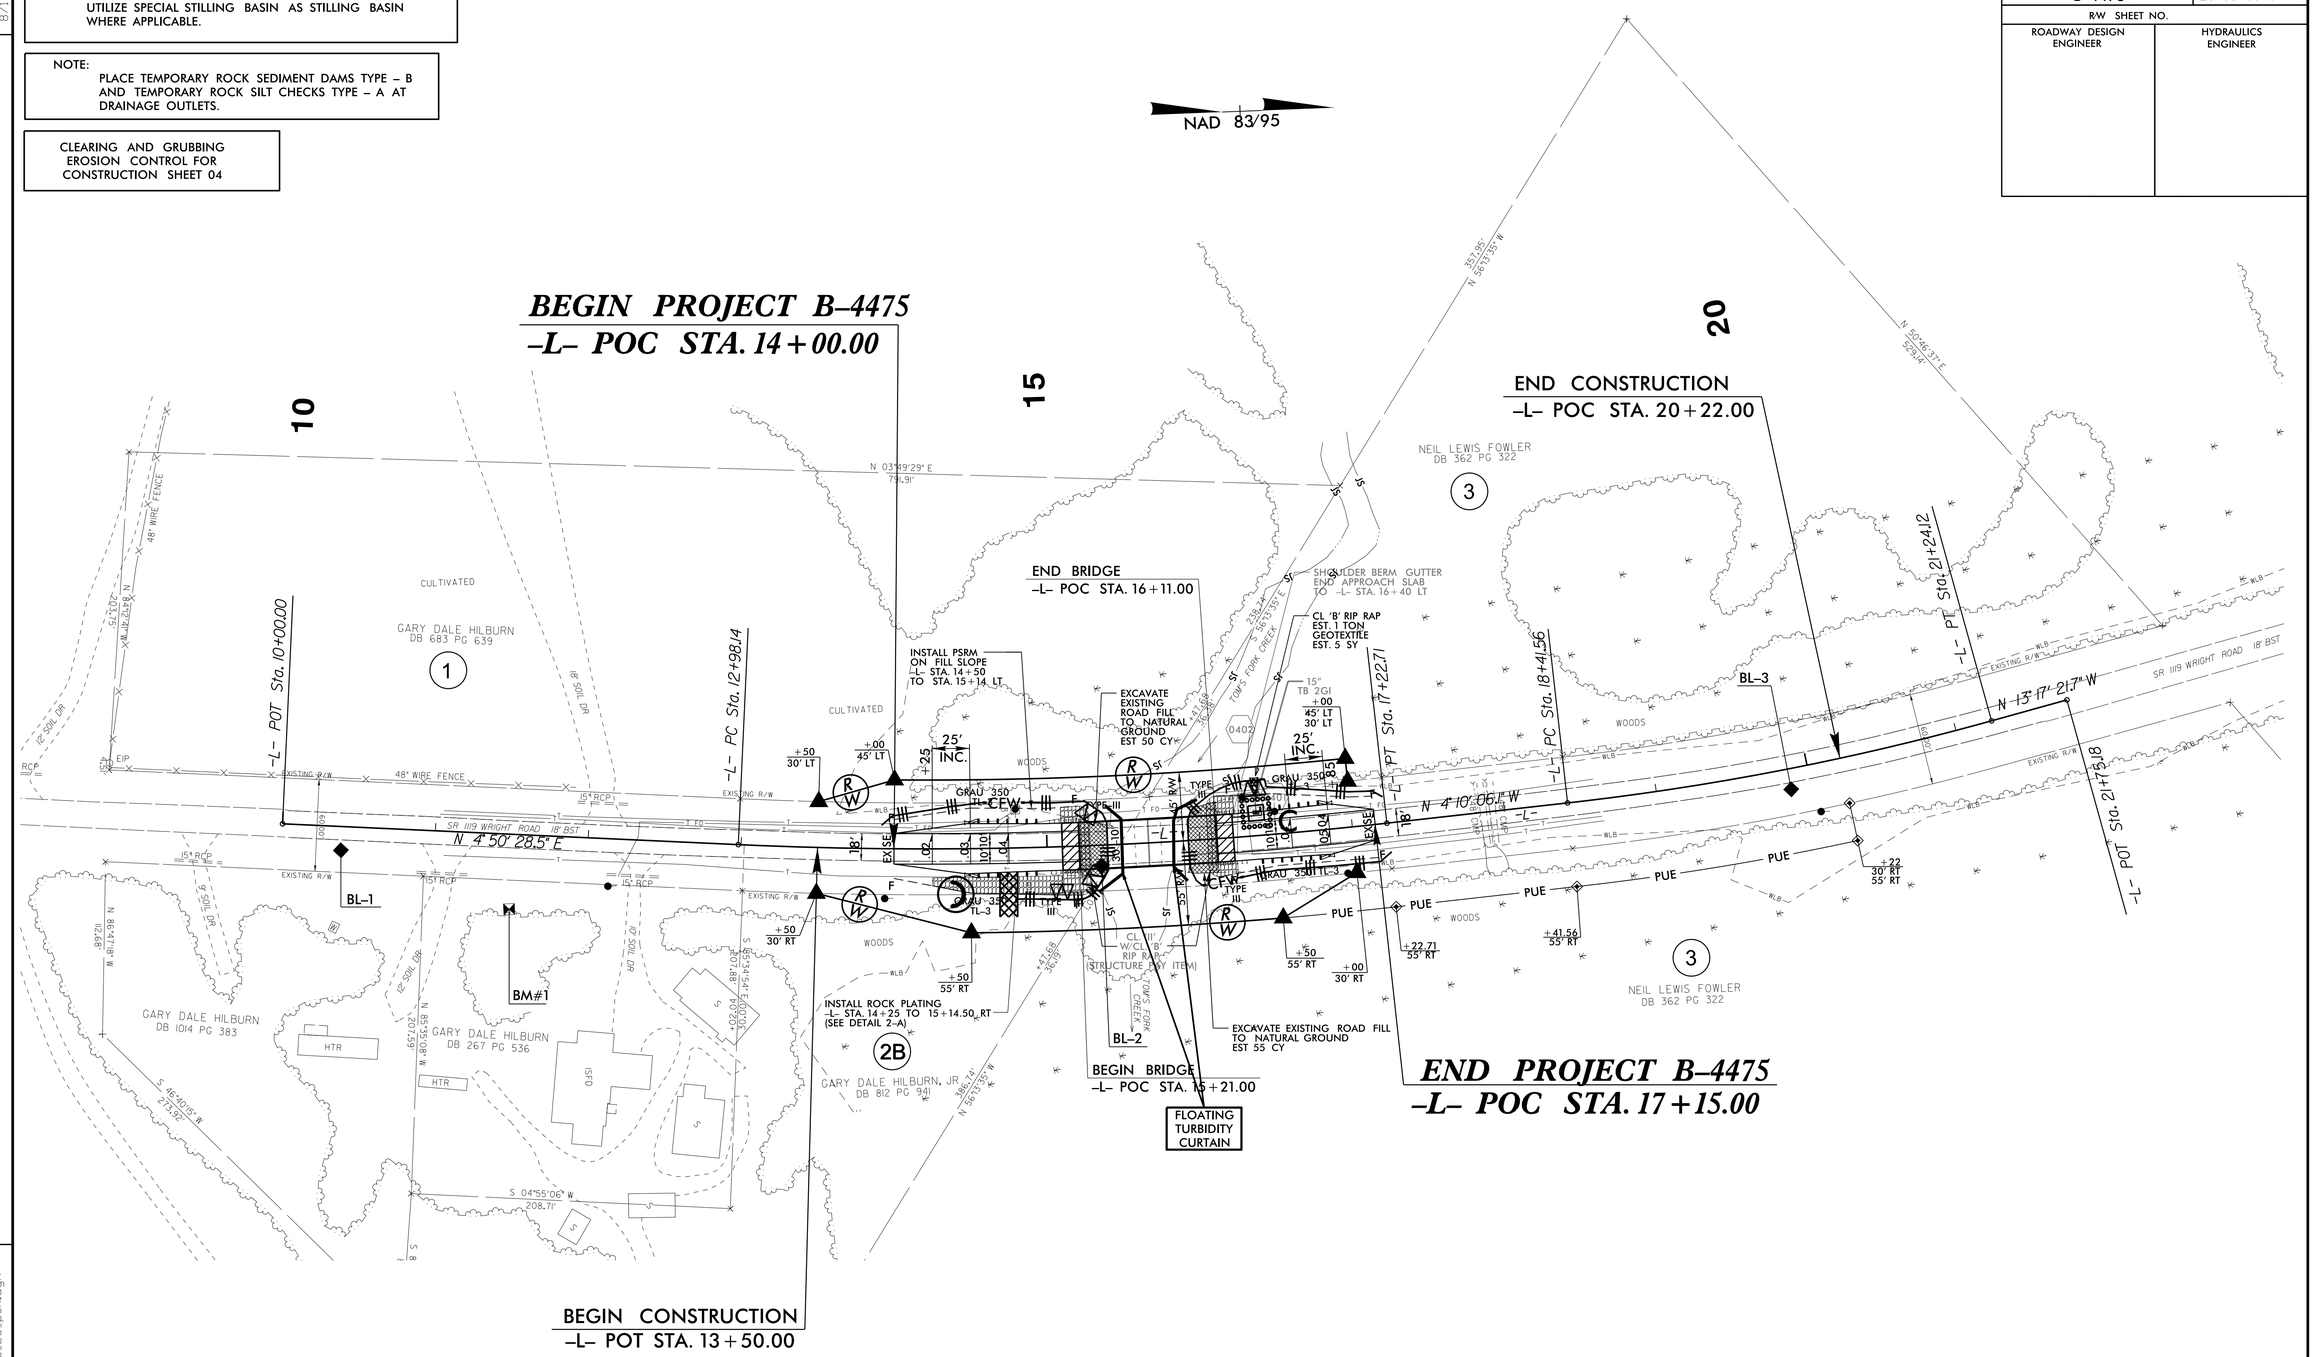

Place Matting for Erosion Control on Slopes Adjacent to Permitted Wetlands as Work Allows.

25-NOV-2013 10:33
R:\Environmental\Hydro\Design\B-4475_EC_psh.dgn
opacoyo