DocuSign Envelope ID: FBF8FAF5-572B-4B24-9704-5FA55CA7C11D

TIP NO.	SHEET NO.
B-4475	SIGN-2

APPROVED: DocuSigned by: Ayman I Alqudwah 2458B36CC8444AC...

DATE: 12/03/2013

SEAL

NORTH CAROLINA PROFESSIONAL SEAL 028387 ENGINEER AYMAN I. ALQUDWAH

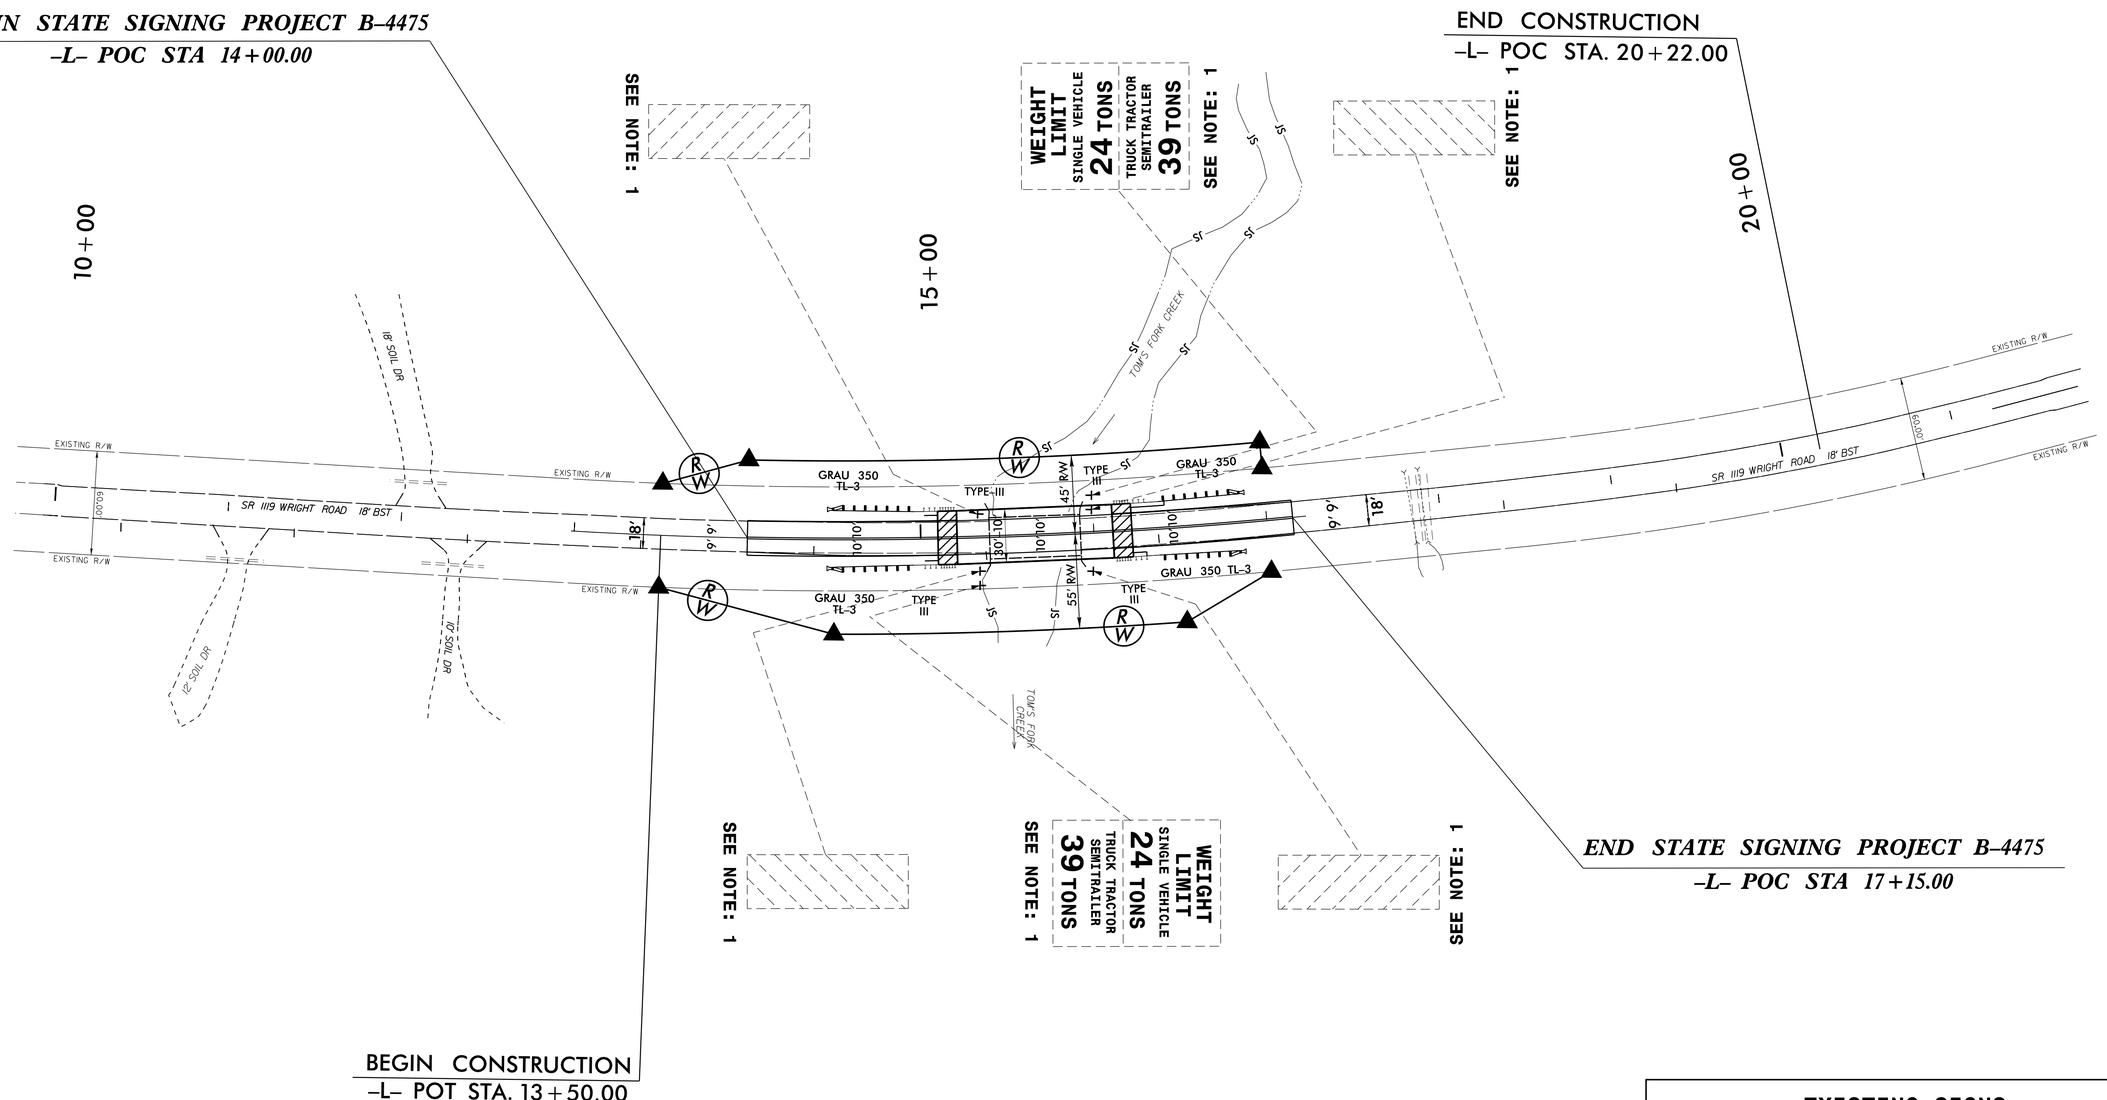

EXISTING SIGNS
STA. 14+00.00 TO STA. 17+15.00 -L-
SR 1119 (WRIGHT ROAD)

08-NOV-2013 07:59
R:\Traffic\Projects\B4475\Traffic\Signing\CADD\Signing Layout Plans\B-4475_Sgn_SGN_SHEET-2.dgn
brashid ALT_TE274912