DocuSign Envelope ID: FBF8FAF5-572B-4B24-9704-5FA55CA7C11D

TIP NO.	SHEET NO.
B-4475	PMP-2

APPROVED: DocuSigned by: Ayman I Alqudwah 2498B36CC8444AC...

DATE: 12/03/2013

SEAL

NORTH CAROLINA PROFESSIONAL SEAL 028387 ENGINEER AYMAN I. ALQUDWAH

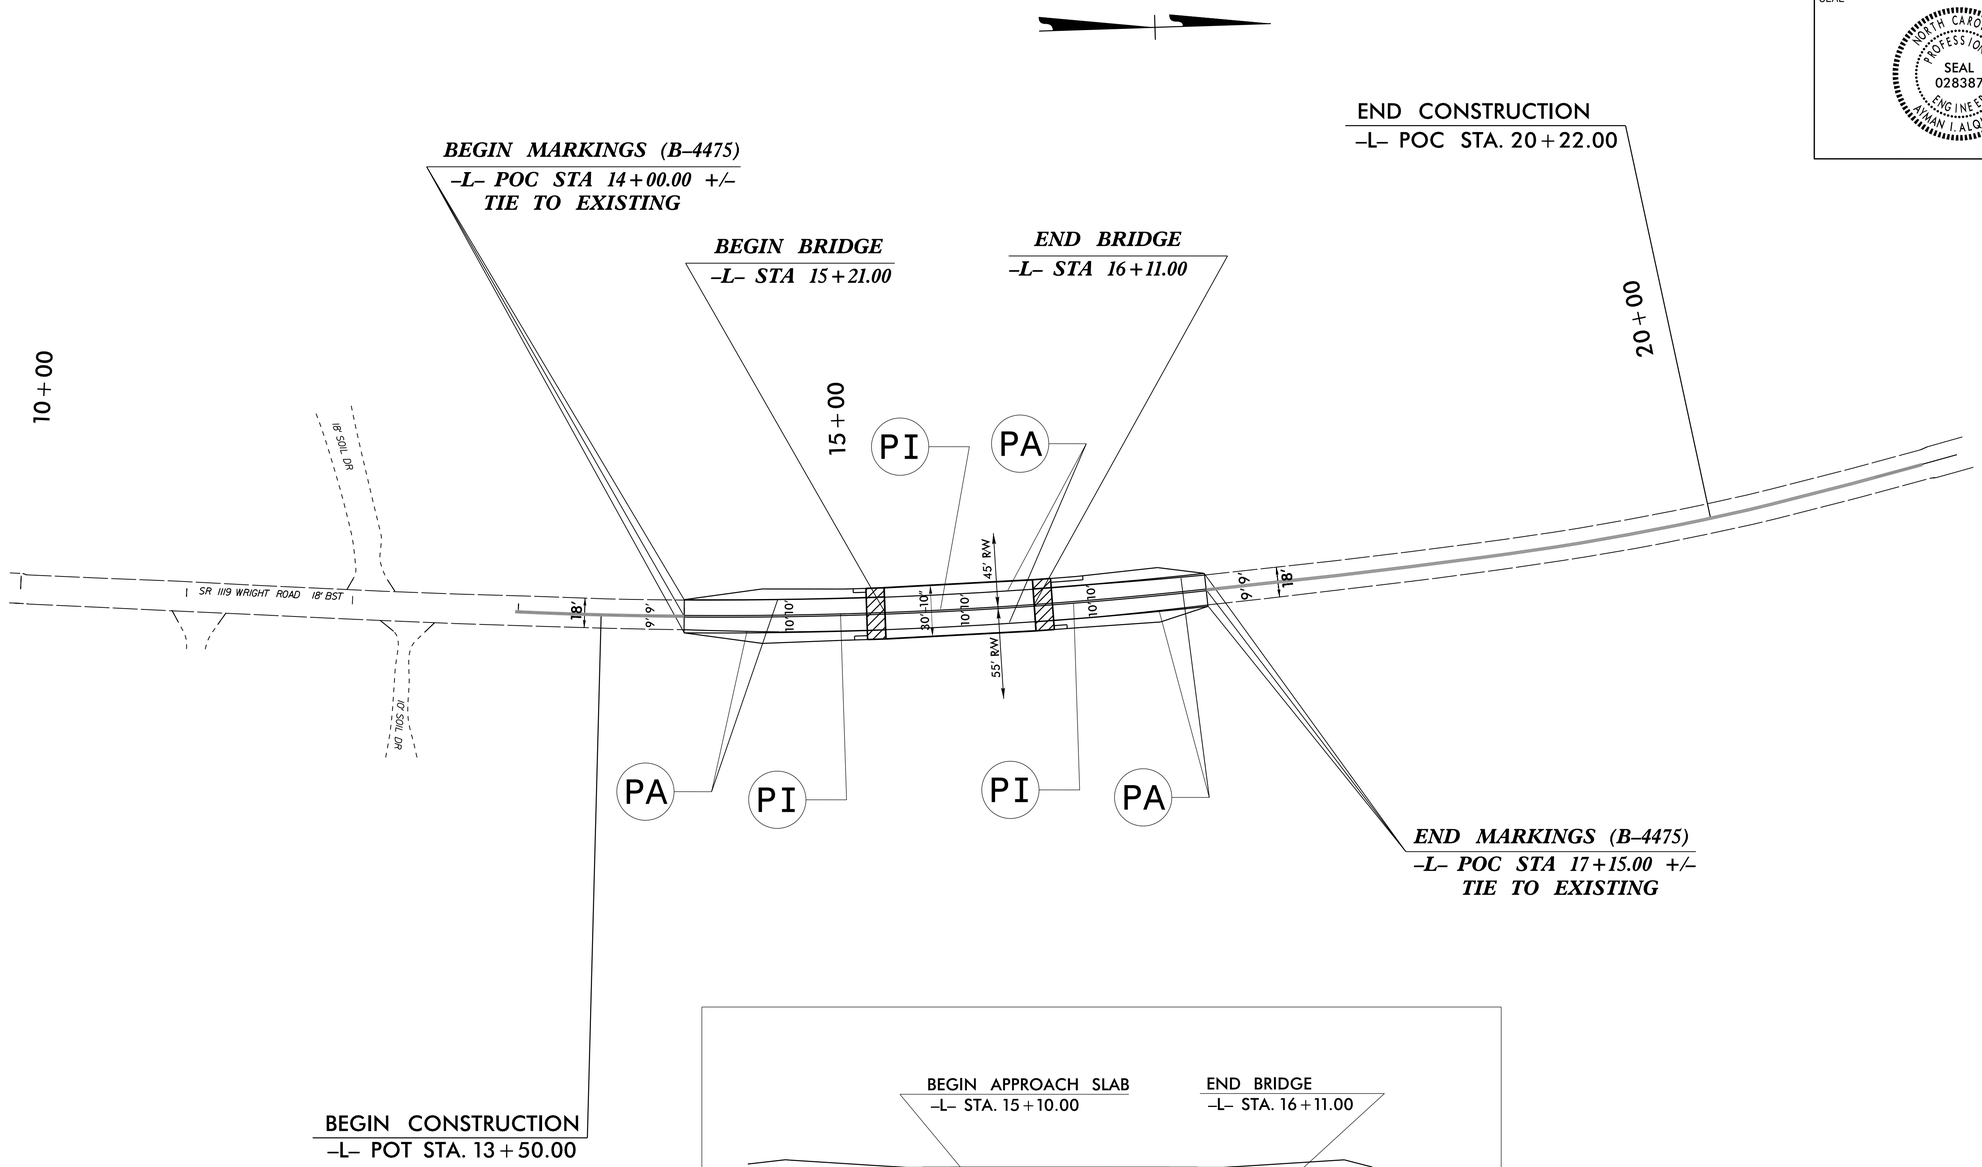

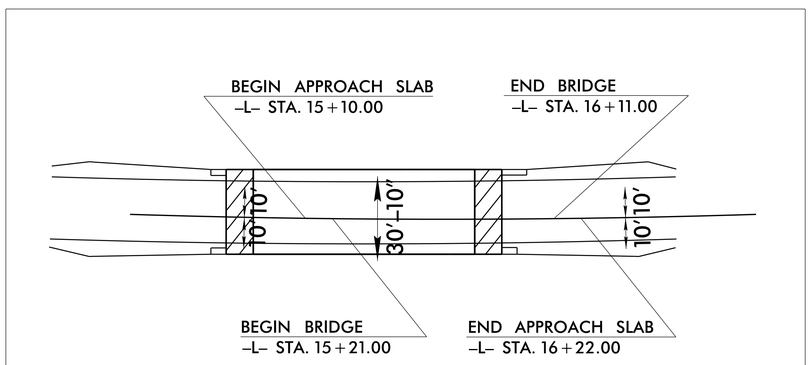

DETAIL SHOWING PAVEMENT AND BRIDGE RELATIONSHIP

PAVEMENT MARKING DETAIL

08-NOV-2013 07:55
R:\Traffic\Projects\B4475\Traffic\Signing\CADD\PMP\B-4475_Sgn_PMP_PMP-2.dgn
brashid ATE2749\2