DocuSign Envelope ID: FBF8FAF5-572B-4B24-9704-5FA55CA7C11D

PROJ. REFERENCE NO.	SHEET NO.
B-4475	TMP-3

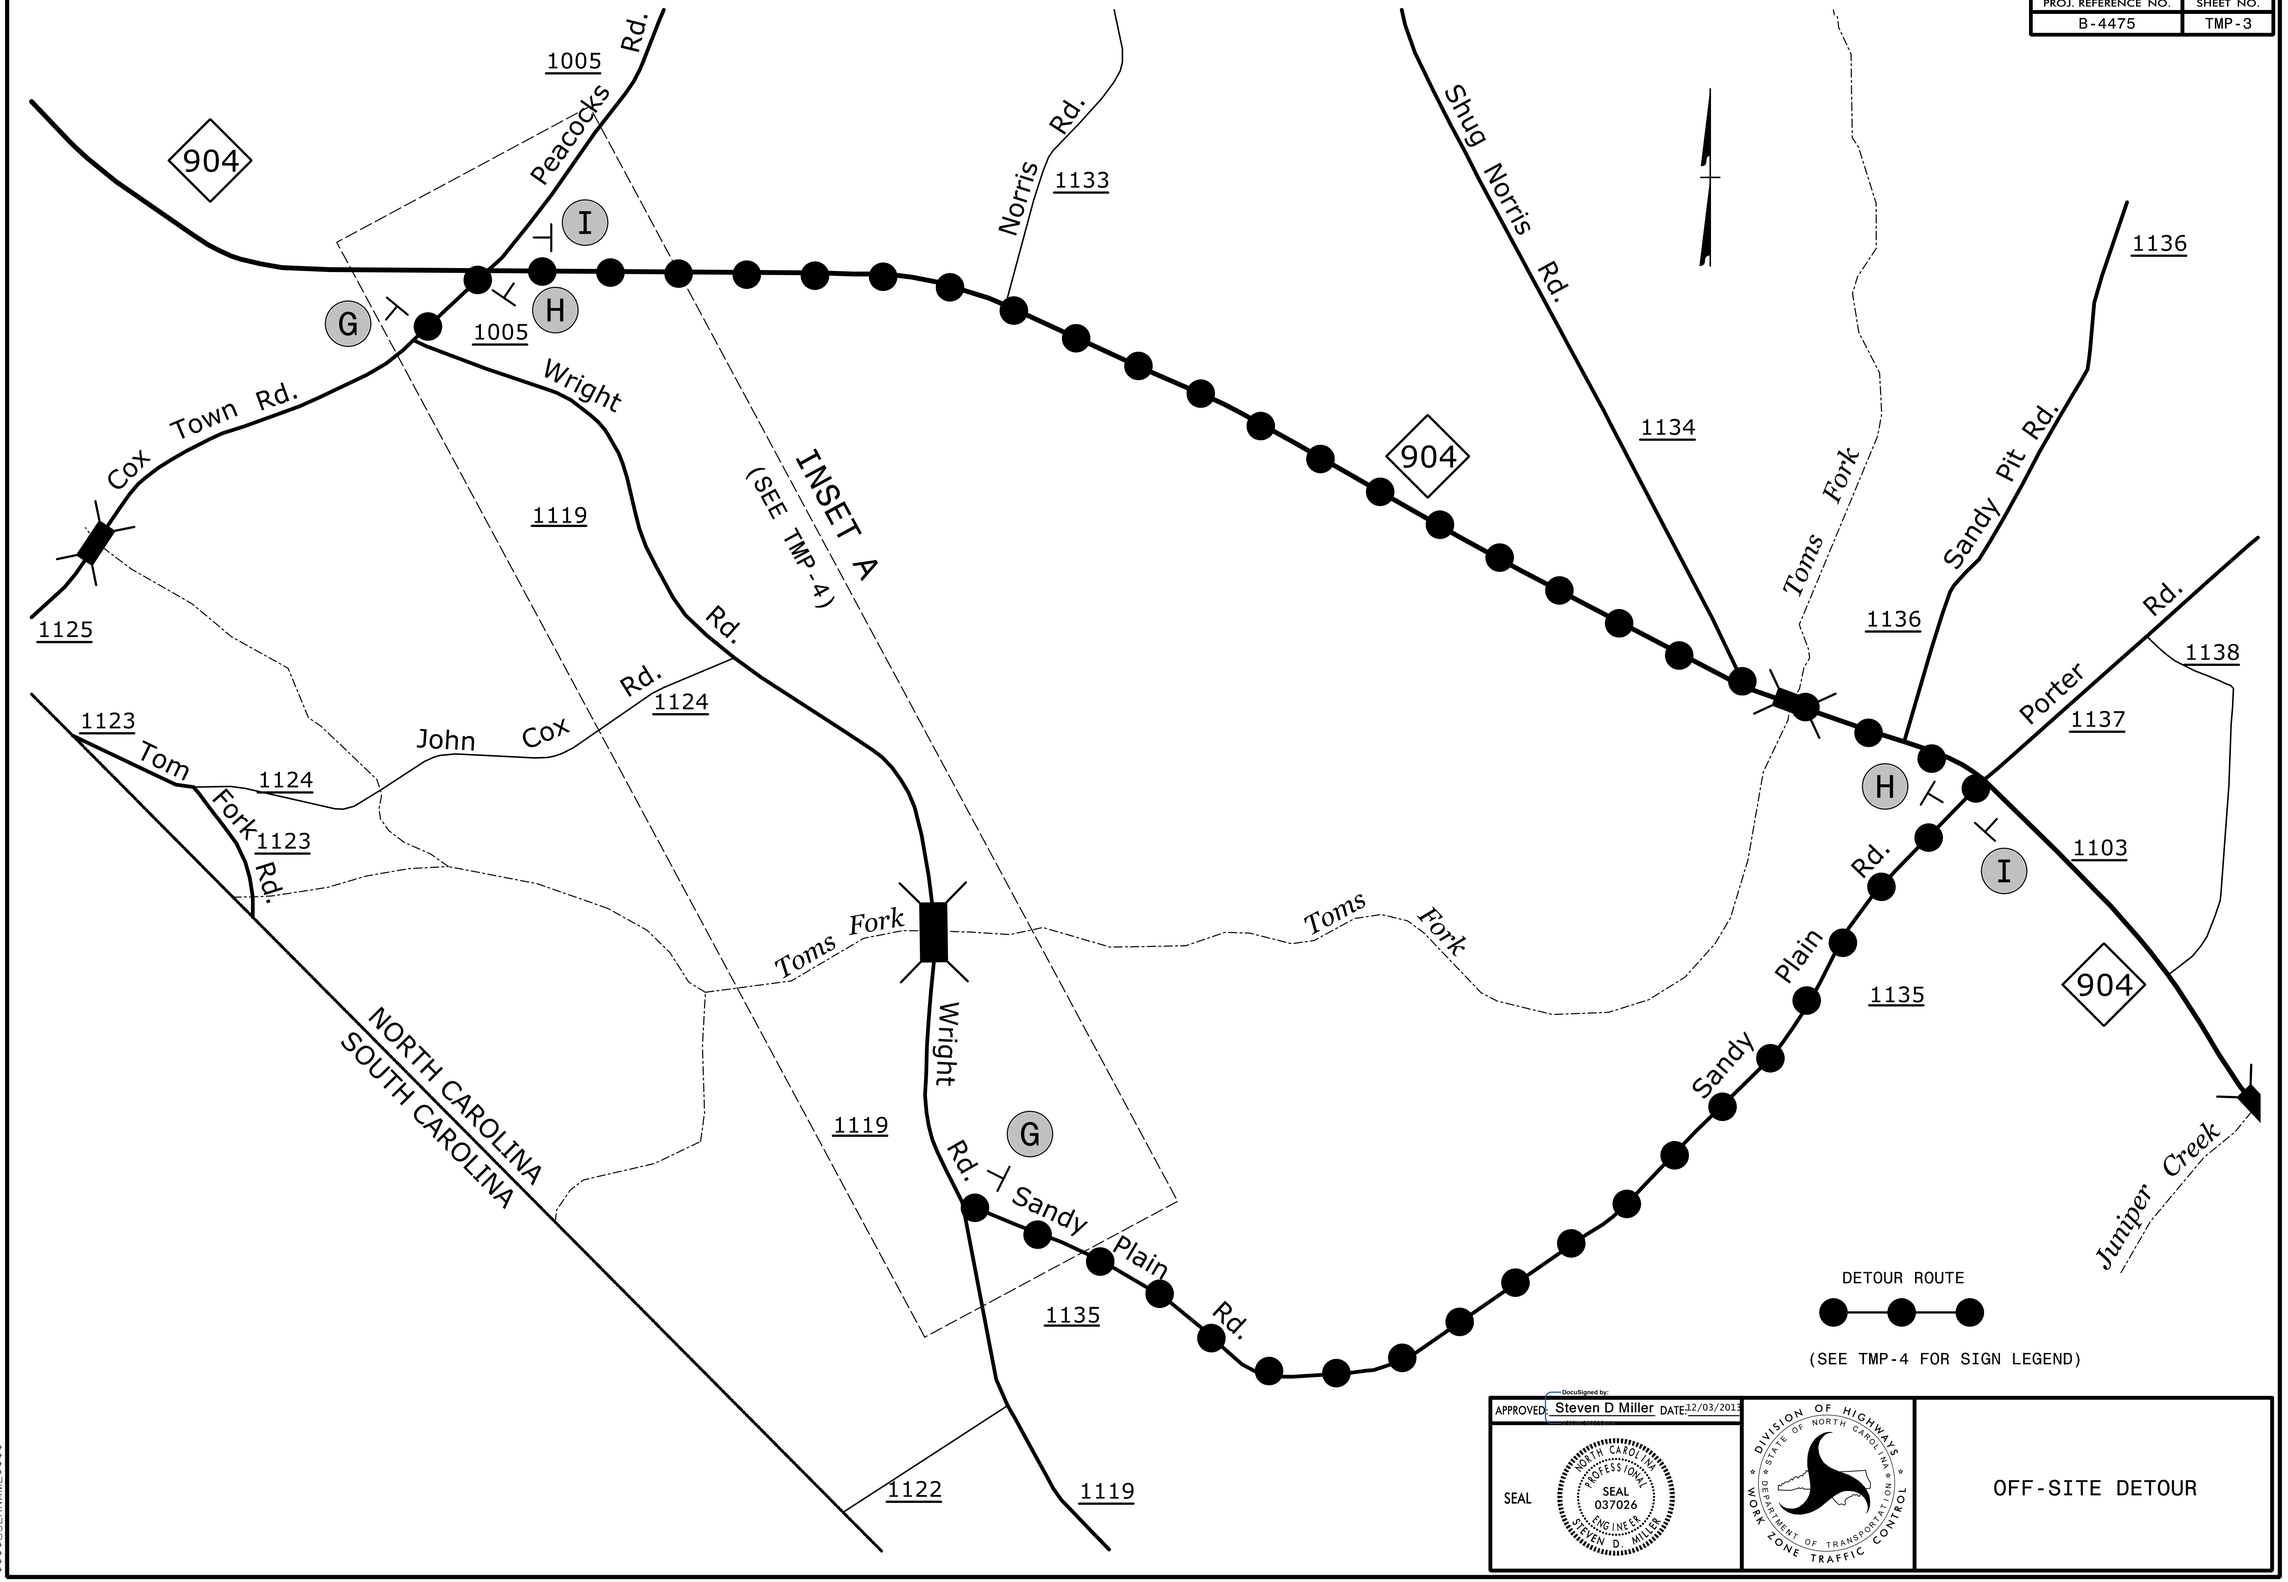

APPROVED: DocuSigned by: Steven D Miller DATE: 12/03/2013

SEAL

NORTH CAROLINA PROFESSIONAL SEAL 037026 ENGINEER STEVEN D. MILLER

DIVISION OF HIGHWAYS STATE OF NORTH CAROLINA DEPARTMENT OF TRANSPORTATION WORK ZONE TRAFFIC CONTROL

OFF-SITE DETOUR

$$$$$SYSTIME$$$$$
$$$$$USERNAME$$$$
$$$$$$$$$$$$$$$$DGN$$$$$$$$$$$$$$$$$$$$