DocuSign Envelope ID: FBF8FAF5-572B-4B24-9704-5FA55CA7C11D

PROJECT REFERENCE NO.	SHEET NO.
B-4475	U0-2

UTILITIES BY OTHERS

NOTE:
ALL PROPOSED UTILITY WORK SHOWN ON THIS SHEET WILL BE DONE BY OTHERS

MA Engineering CONSULTANTS, INC.
598 East Chatham Street Suite 137 Cary, NC 27511
Phone: 919.297.0220 Fax: 919.297.0221

NOTE:

1. EXISTING OVERHEAD POWER LINE WILL BE BACK-FED AND REMAIN IN PLACE.

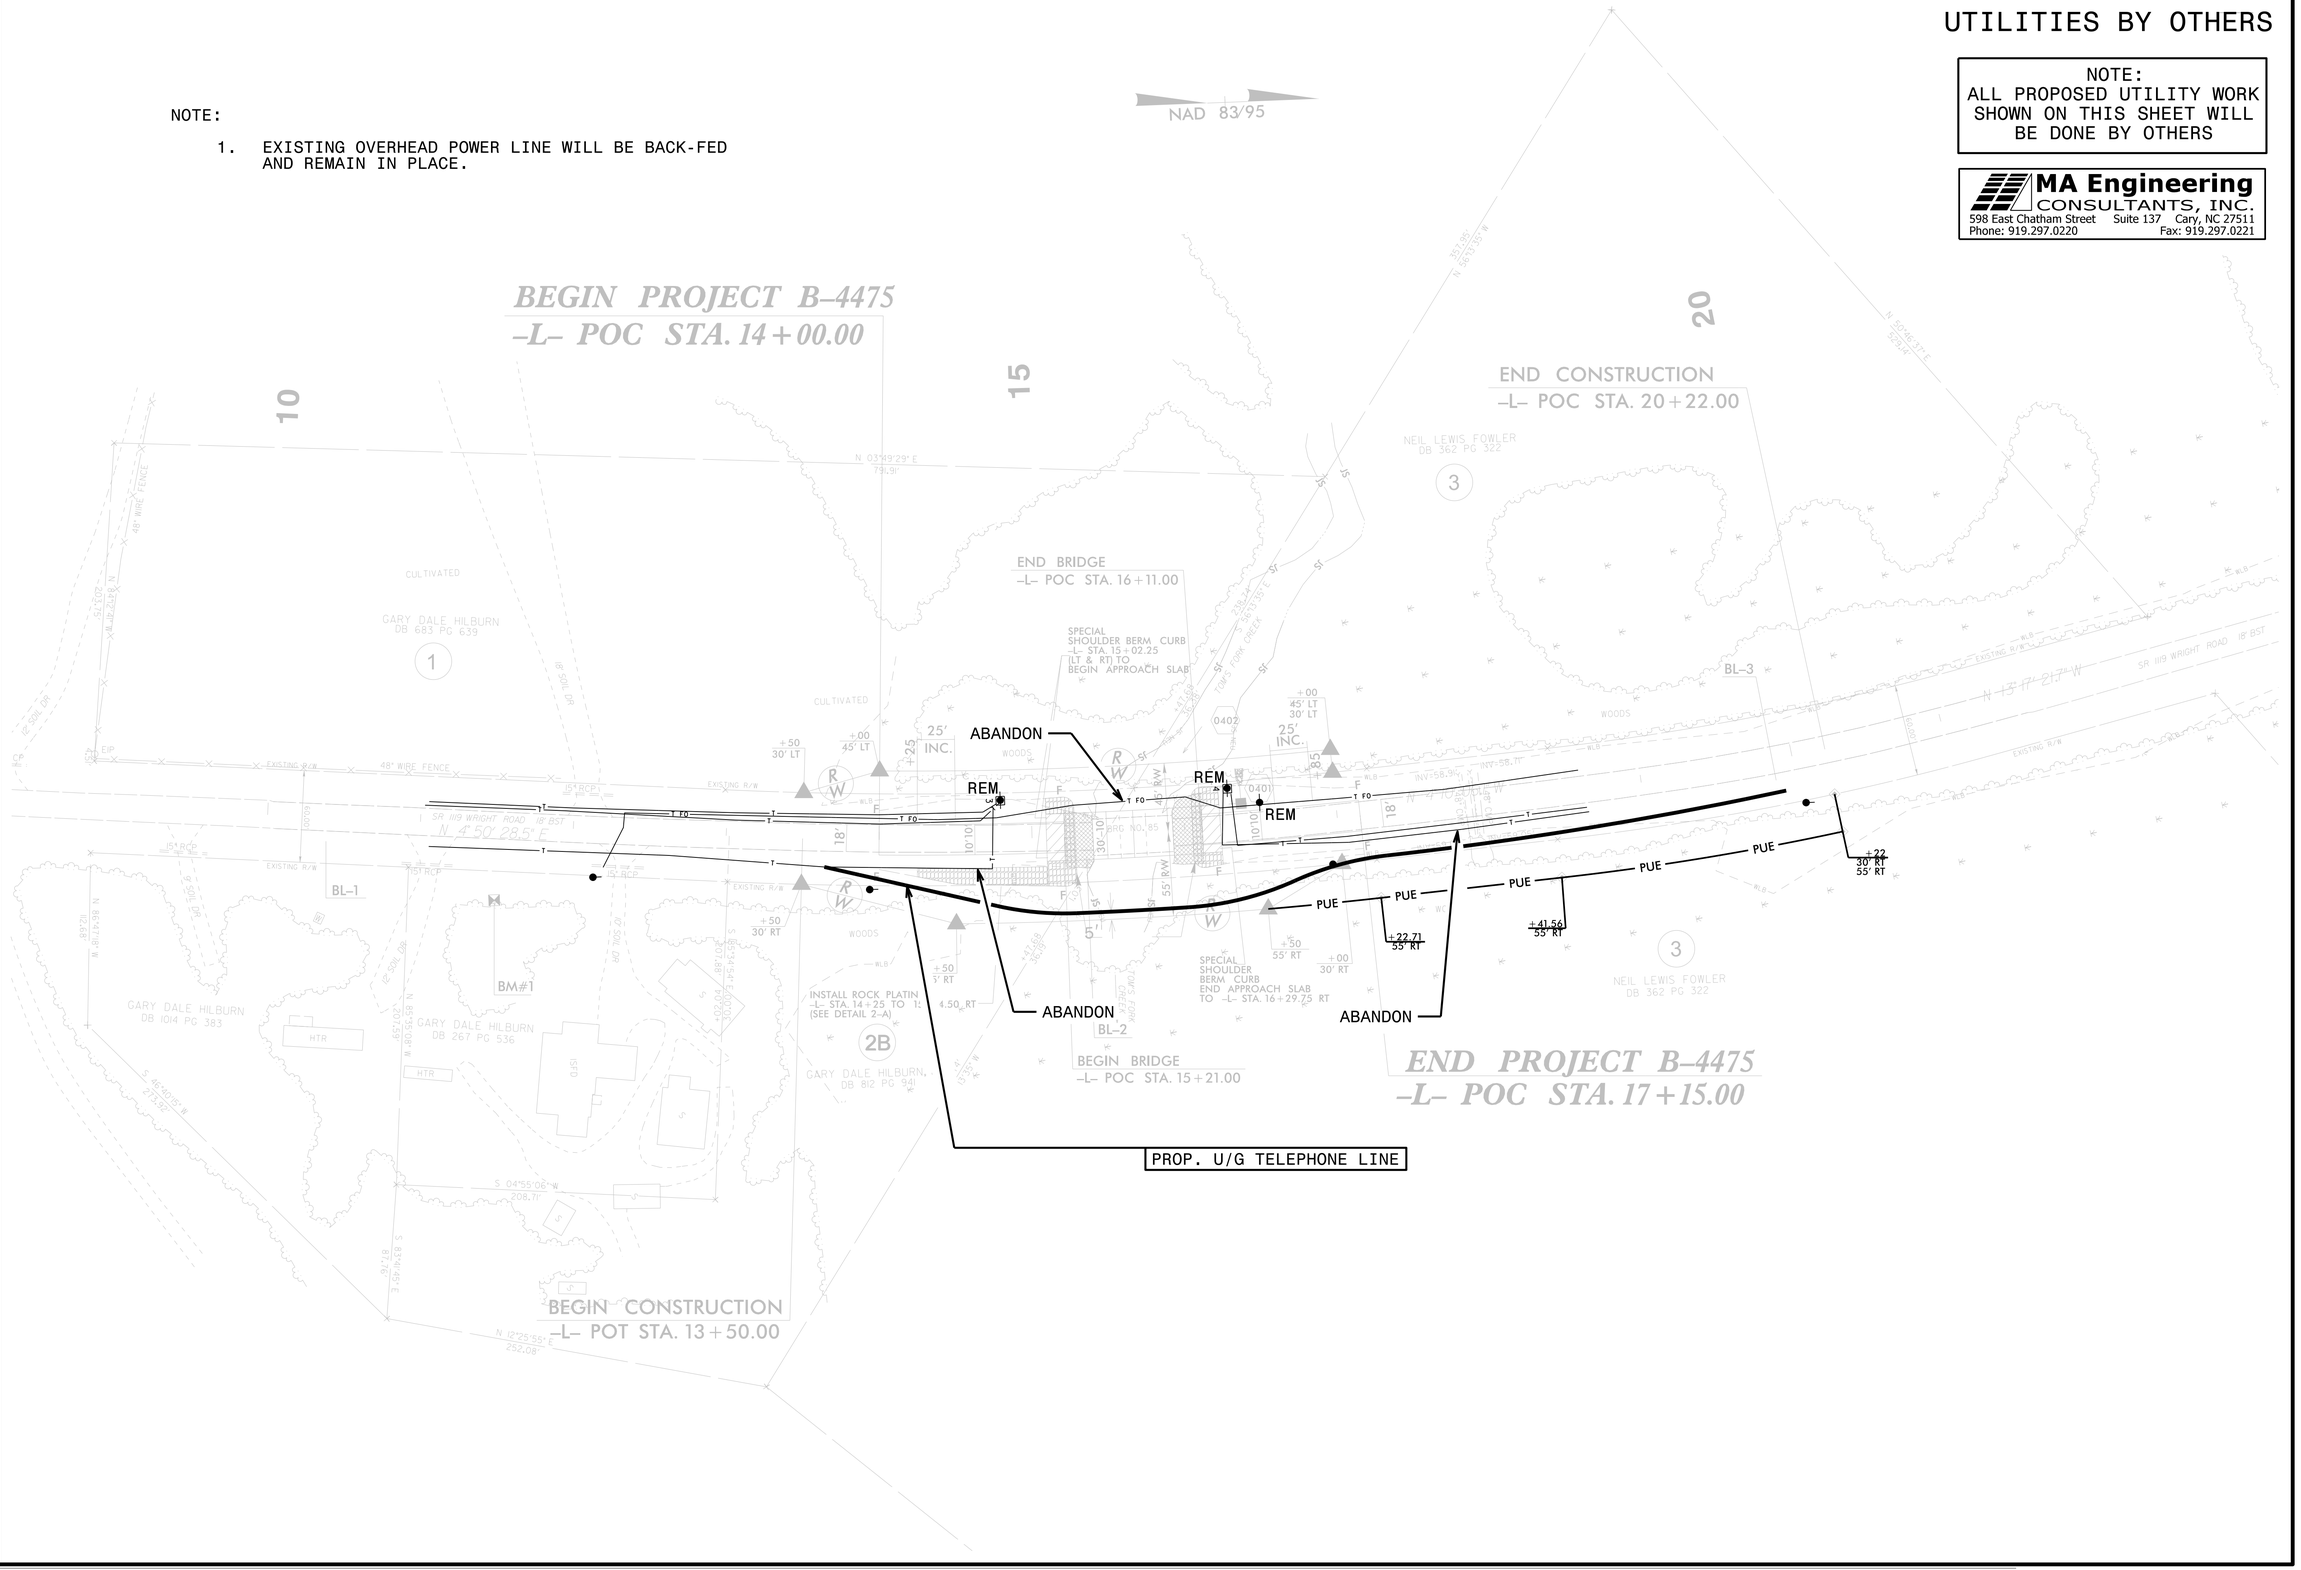
NAD 83/95
BEGIN PROJECT B-4475
-L- POC STA. 14+00.00
END CONSTRUCTION
-L- POC STA. 20+22.00
END BRIDGE
-L- POC STA. 16+11.00
BEGIN BRIDGE
-L- POC STA. 15+21.00
END PROJECT B-4475
-L- POC STA. 17+15.00
BEGIN CONSTRUCTION
-L- POT STA. 13+50.00
ABANDON
REM
REM
REM
ABANDON
ABANDON
PUE
PROP. U/G TELEPHONE LINE
SPECIAL SHOULDER BERM CURB -L- STA. 15+02.25 (LT & RT) TO BEGIN APPROACH SLAB
SPECIAL SHOULDER BERM CURB END APPROACH SLAB TO -L- STA. 16+29.75 RT
INSTALL ROCK PLATIN -L- STA. 14+25 TO 1. (SEE DETAIL 2-A)
GARY DALE HILBURN DB 683 PG 639
GARY DALE HILBURN DB 1014 PG 383
GARY DALE HILBURN DB 267 PG 536
GARY DALE HILBURN DB 812 PG 94
NEIL LEWIS FOWLER DB 362 PG 322
SR 1113 WRIGHT ROAD
N 4°50'28.5" E
N 15°17'21.7" W
BL-1
BL-2
BL-3
BM#1
CULTIVATED
WOODS
48" WIRE FENCE
EXISTING R/W
TOMS FORK CREEK
N 03°49'29" E 739.91'
N 50°46'37.5" E 505.36'
N 86°47'49" W 172.28'
S 46°40'02" W 253.32'
S 04°55'30" W 208.71'
N 12°25'55" E 252.08'
S 82°44'45" E 81.16'
S 86°55'55" W 40.55'
S 86°55'55" W 40.55'
S 86°55'55" W 40.55