CSD265813,1/8/2014,S:\Records\Plot_Rooms\Plotter_room_A\Print_Jobs\01-06-14\JJohnson\Earthwork XSC Volume Summary.xls

PROJ. REFERENCE NO.	SHEET NO.
K-5002	X-1A

STATE OF NORTH CAROLINA
DIVISION OF HIGHWAYS

CROSS-SECTION SUMMARY

NOTE: EMBANKMENT COLUMN DOES NOT INCLUDE BACKFILL FOR UNDERCUT

Station L	Uncl. Exc. (cu. yd.)	Embt (cu. yd.)
24+00.00	0	0
24+50.00	7	0
25+00.00	62	0

Station L	Uncl. Exc. (cu. yd.)	Embt (cu. yd.)
31+00.00	0	0
32+00.00	22	281
32+50.00	24	240
33+00.00	28	114
33+50.00	50	17
34+00.00	82	2
34+50.00	65	0
35+00.00	41	5
35+50.00	46	9
36+00.00	45	13
36+50.00	39	8
37+00.00	37	0
37+50.00	35	1
37+98.86	14	1

Station Y	Uncl. Exc. (cu. yd.)	Embt (cu. yd.)
10+42.50	0	0
10+50.00	2	72
11+00.00	79	487
11+50.00	631	42
12+00.00	758	317
12+50.00	194	418
13+00.00	0	340
13+50.00	0	470
14+00.00	0	486
14+50.00	729	306
15+00.00	1896	87
15+27.37	1451	1
15+50.00	1528	0
16+00.00	4323	0
16+27.99	2784	0
16+50.00	2258	0
17+00.00	5203	0
17+50.00	5491	0
18+00.00	5260	0
18+50.00	3701	0
19+00.00	1602	11
19+50.00	428	11
20+00.00	231	0

Station Y1	Uncl. Exc. (cu. yd.)	Embt (cu. yd.)
11+50.00	0	0
12+00.00	0	244
12+50.00	0	425
13+00.00	0	530
13+50.00	0	505
13+73.21	0	184
14+00.00	0	190
14+30.29	2	137
14+50.00	5	37
15+00.00	28	78
15+50.00	28	61
16+00.00	21	44
16+50.00	56	22

Station Dr1	Uncl. Exc. (cu. yd.)	Embt (cu. yd.)
10+50.00	0	0
10+75.00	0	159

Station Dr2	Uncl. Exc. (cu. yd.)	Embt (cu. yd.)
10+50.00	0	0
11+00.00	0	207
11+13.00	0	111

Approximate quantities only. Fine grading, clearing and grubbing, removal of existing concrete pavement and removal of existing pavement will be paid for at the lump sum price for "Grading".

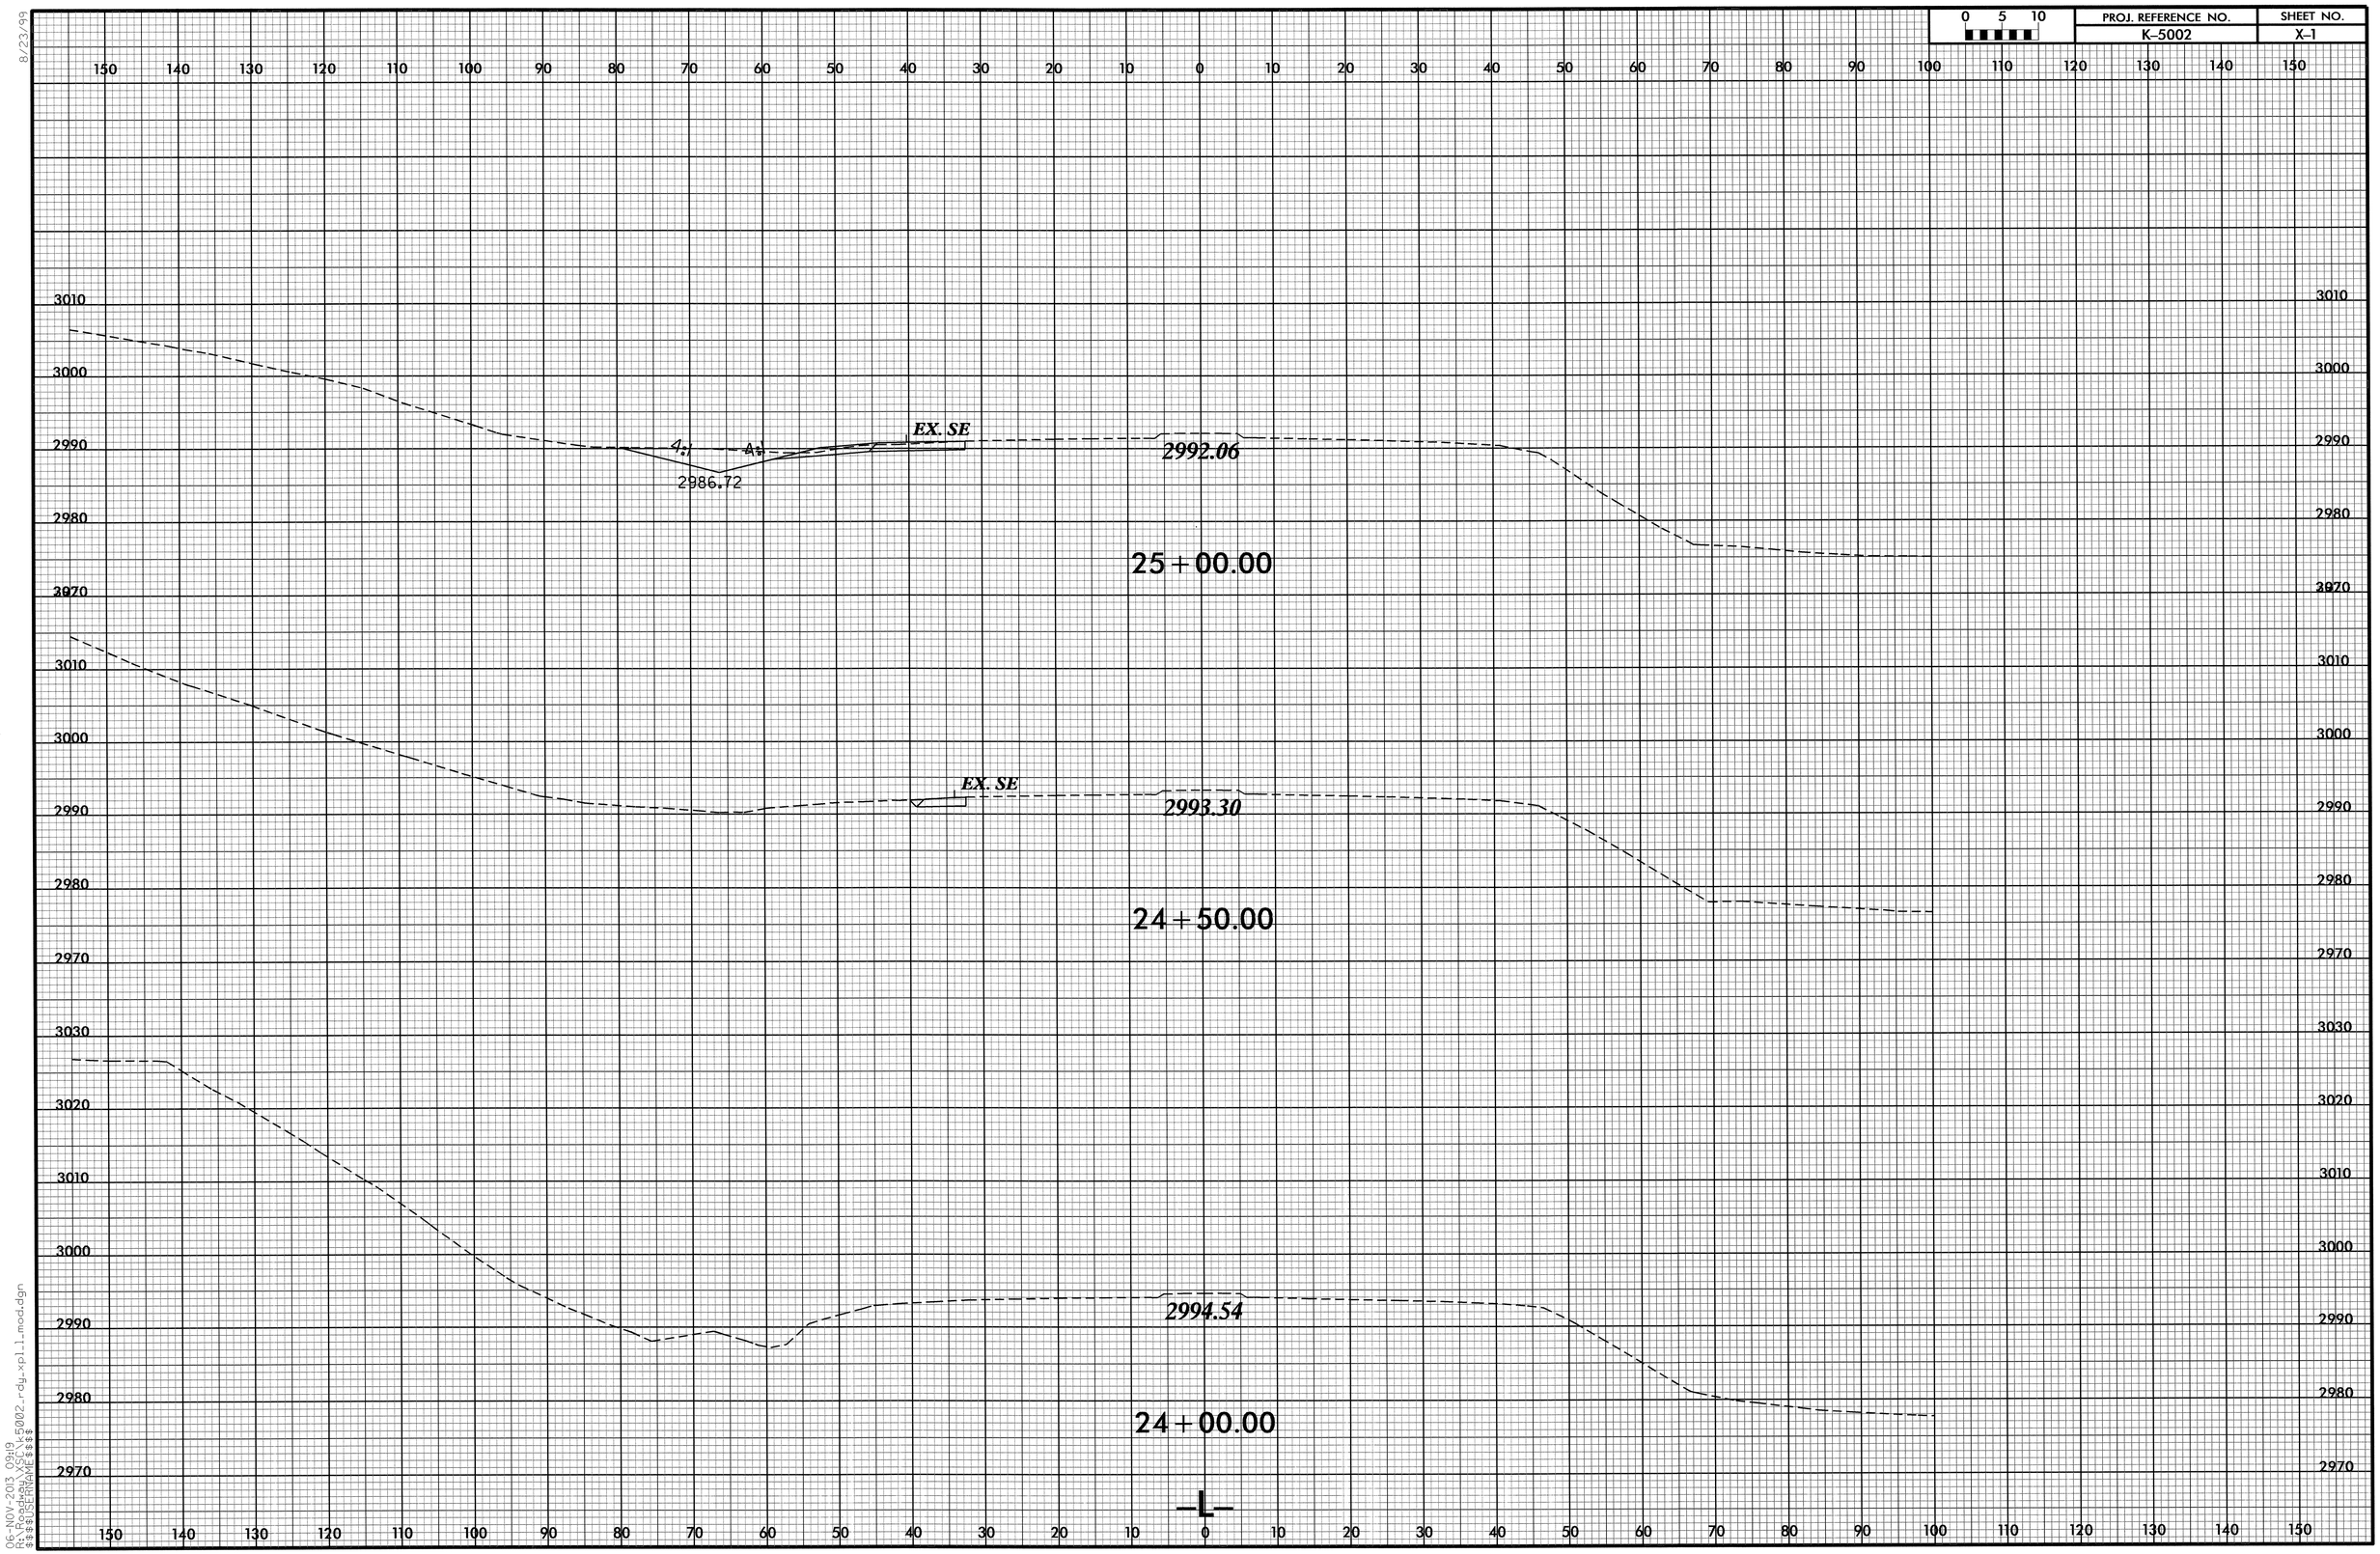

8/23/99

06-NOV-2013 09:19
R:\Roadway\XSC\k5002_rdy_xpl_l_mod.dgn
$$$$USERNAME$$$$

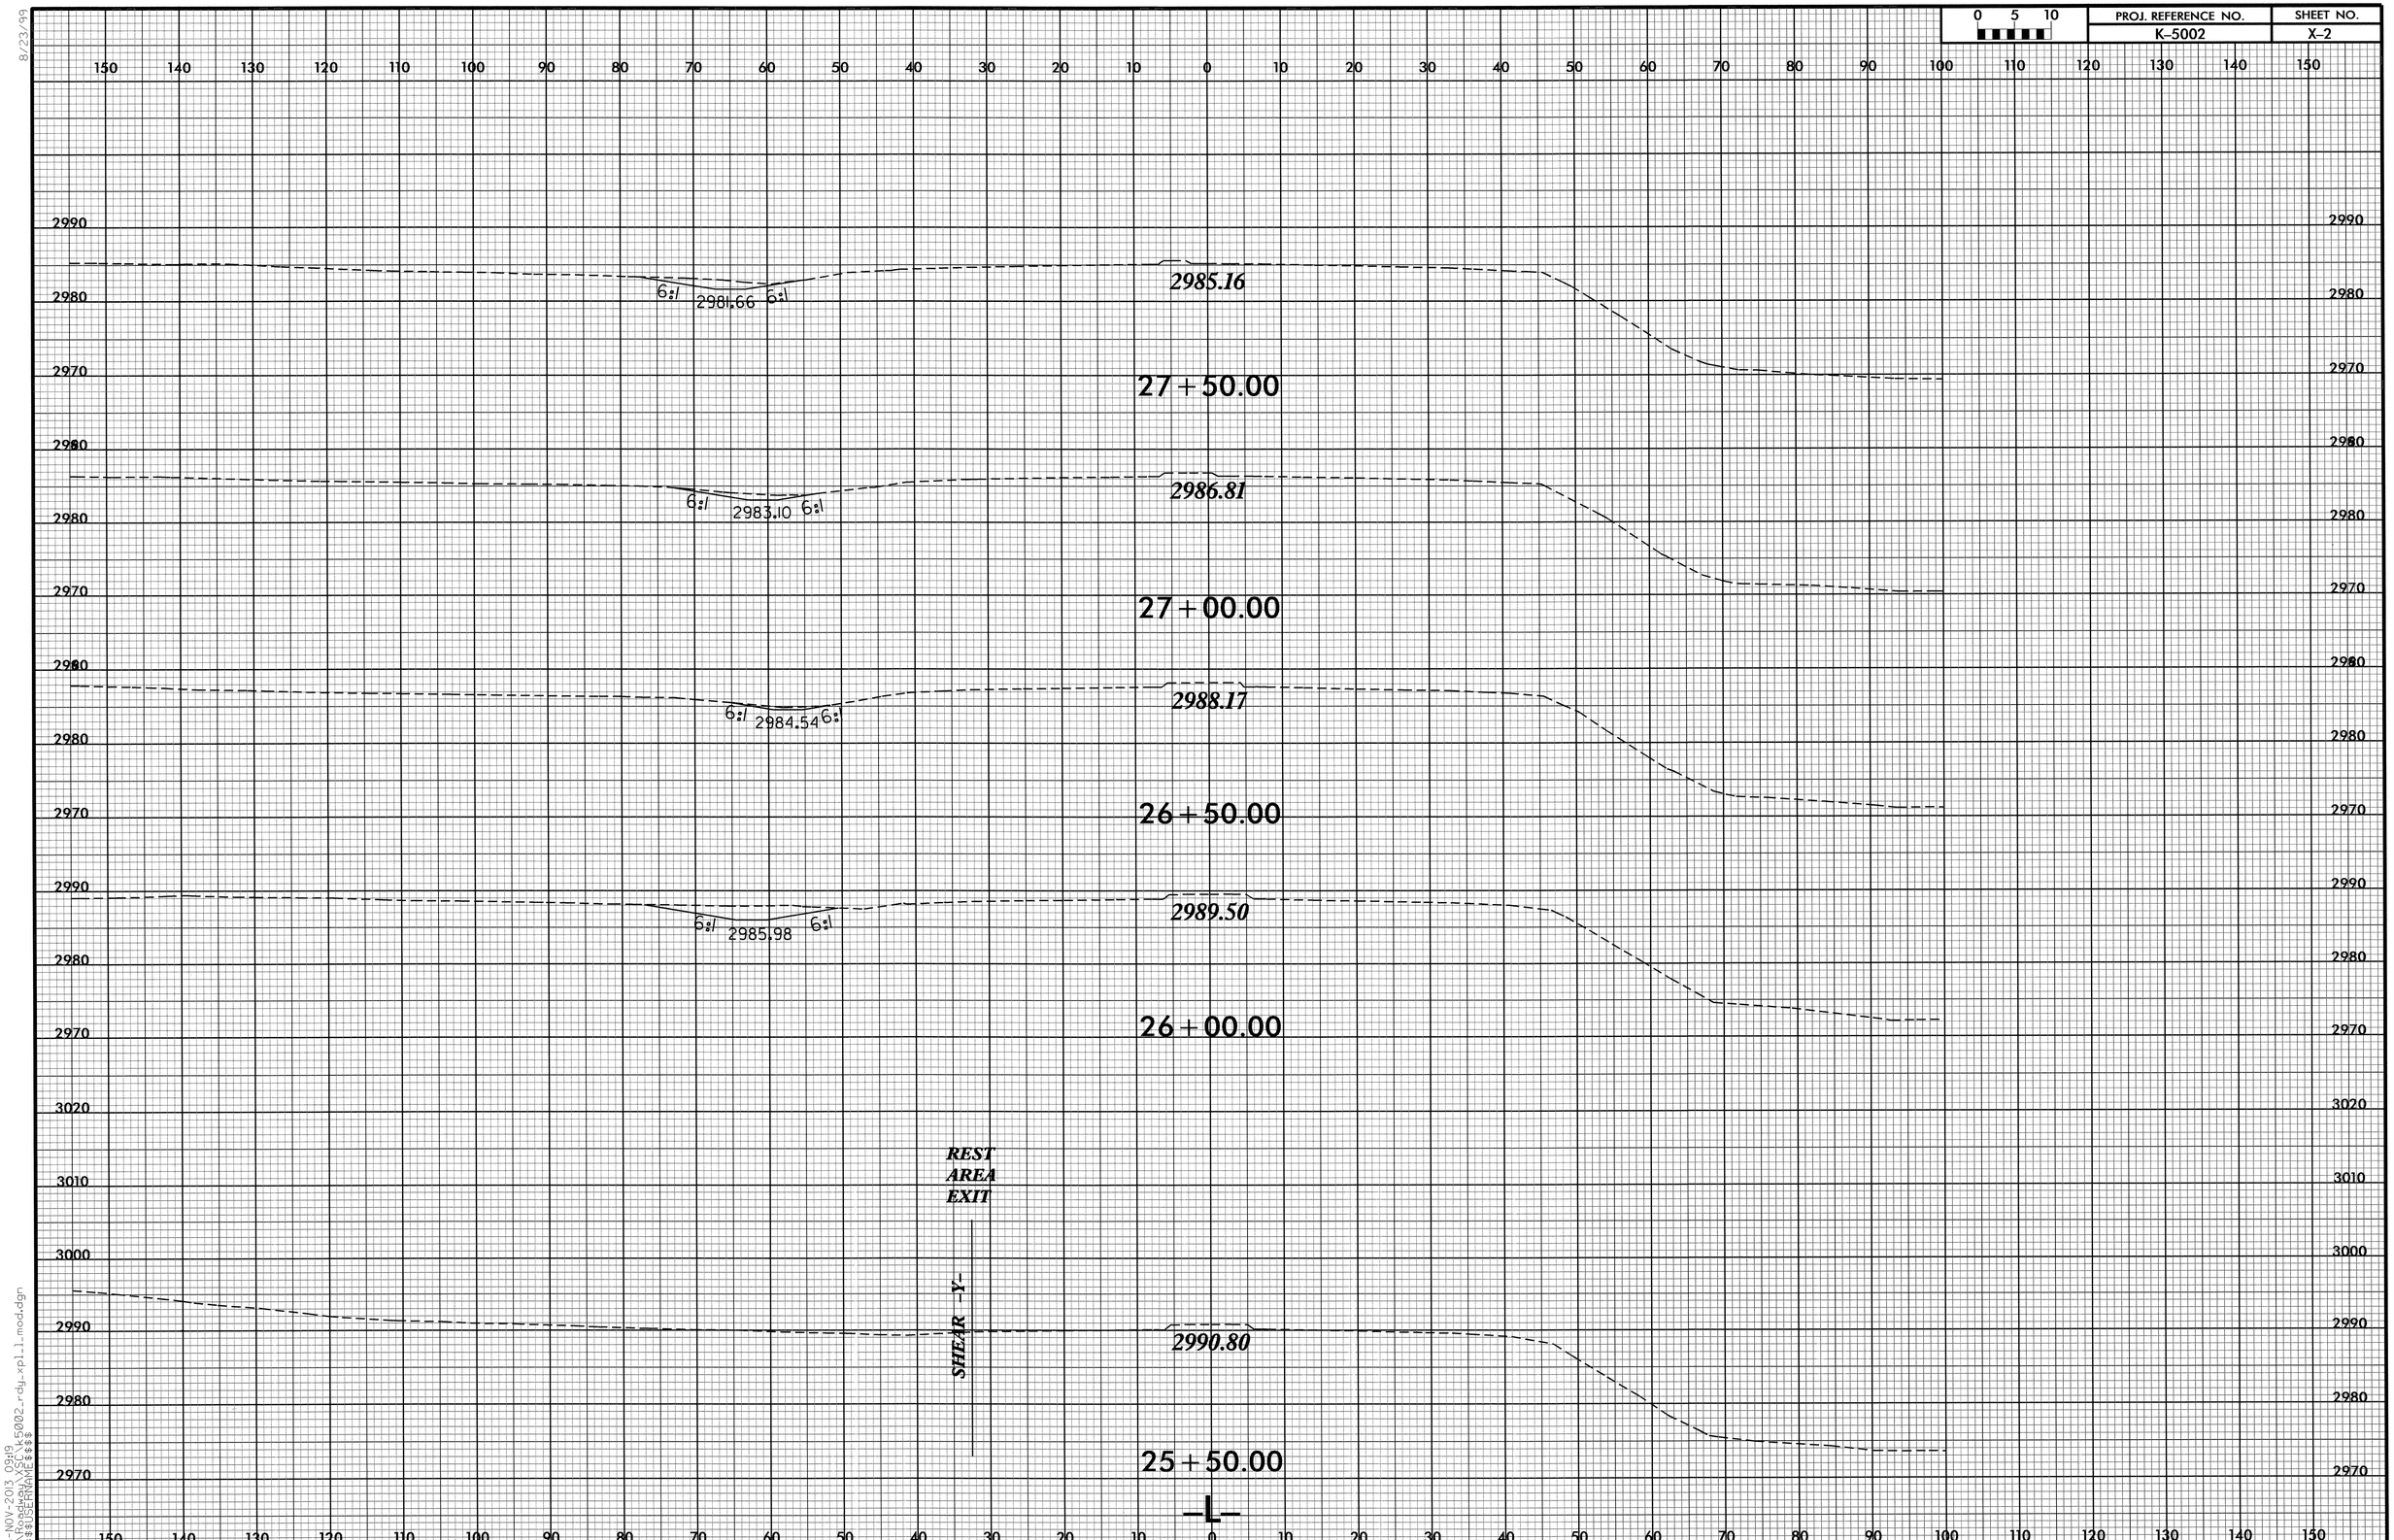

8/23/99

06-NOV-2013 09:19
R:\Roadway\XSC\k5002_rdy_xpl_1_mod.dgn
$$$$USERNAME$$$$

8/23/99

0 5 10	PROJ. REFERENCE NO.	SHEET NO.
	K-5002	X-3

150 140 130 120 110 100 90 80 70 60 50 40 30 20 10 0 10 20 30 40 50 60 70 80 90 100 110 120 130 140 150

2980
2970
2960

6:1 2973.02 6:1

2978.21

30+50.00

4:1 2974.46 6:1

2978.87

30+00.00

4:1 2975.90 6:1

2980.09

29+50.00

6:1 2977.34 6:1

2981.35

29+00.00

6:1 2978.78 6:1

2982.59

28+50.00

6:1 2980.22 6:1

2983.87

28+00.00

-L-

150 140 130 120 110 100 90 80 70 60 50 40 30 20 10 0 10 20 30 40 50 60 70 80 90 100 110 120 130 140 150

06-NOV-2013 09:18
R:\Roadway\XSEC\k5002_rdy_xpl1_mod.dgn
$$$$USERNAME$$$$

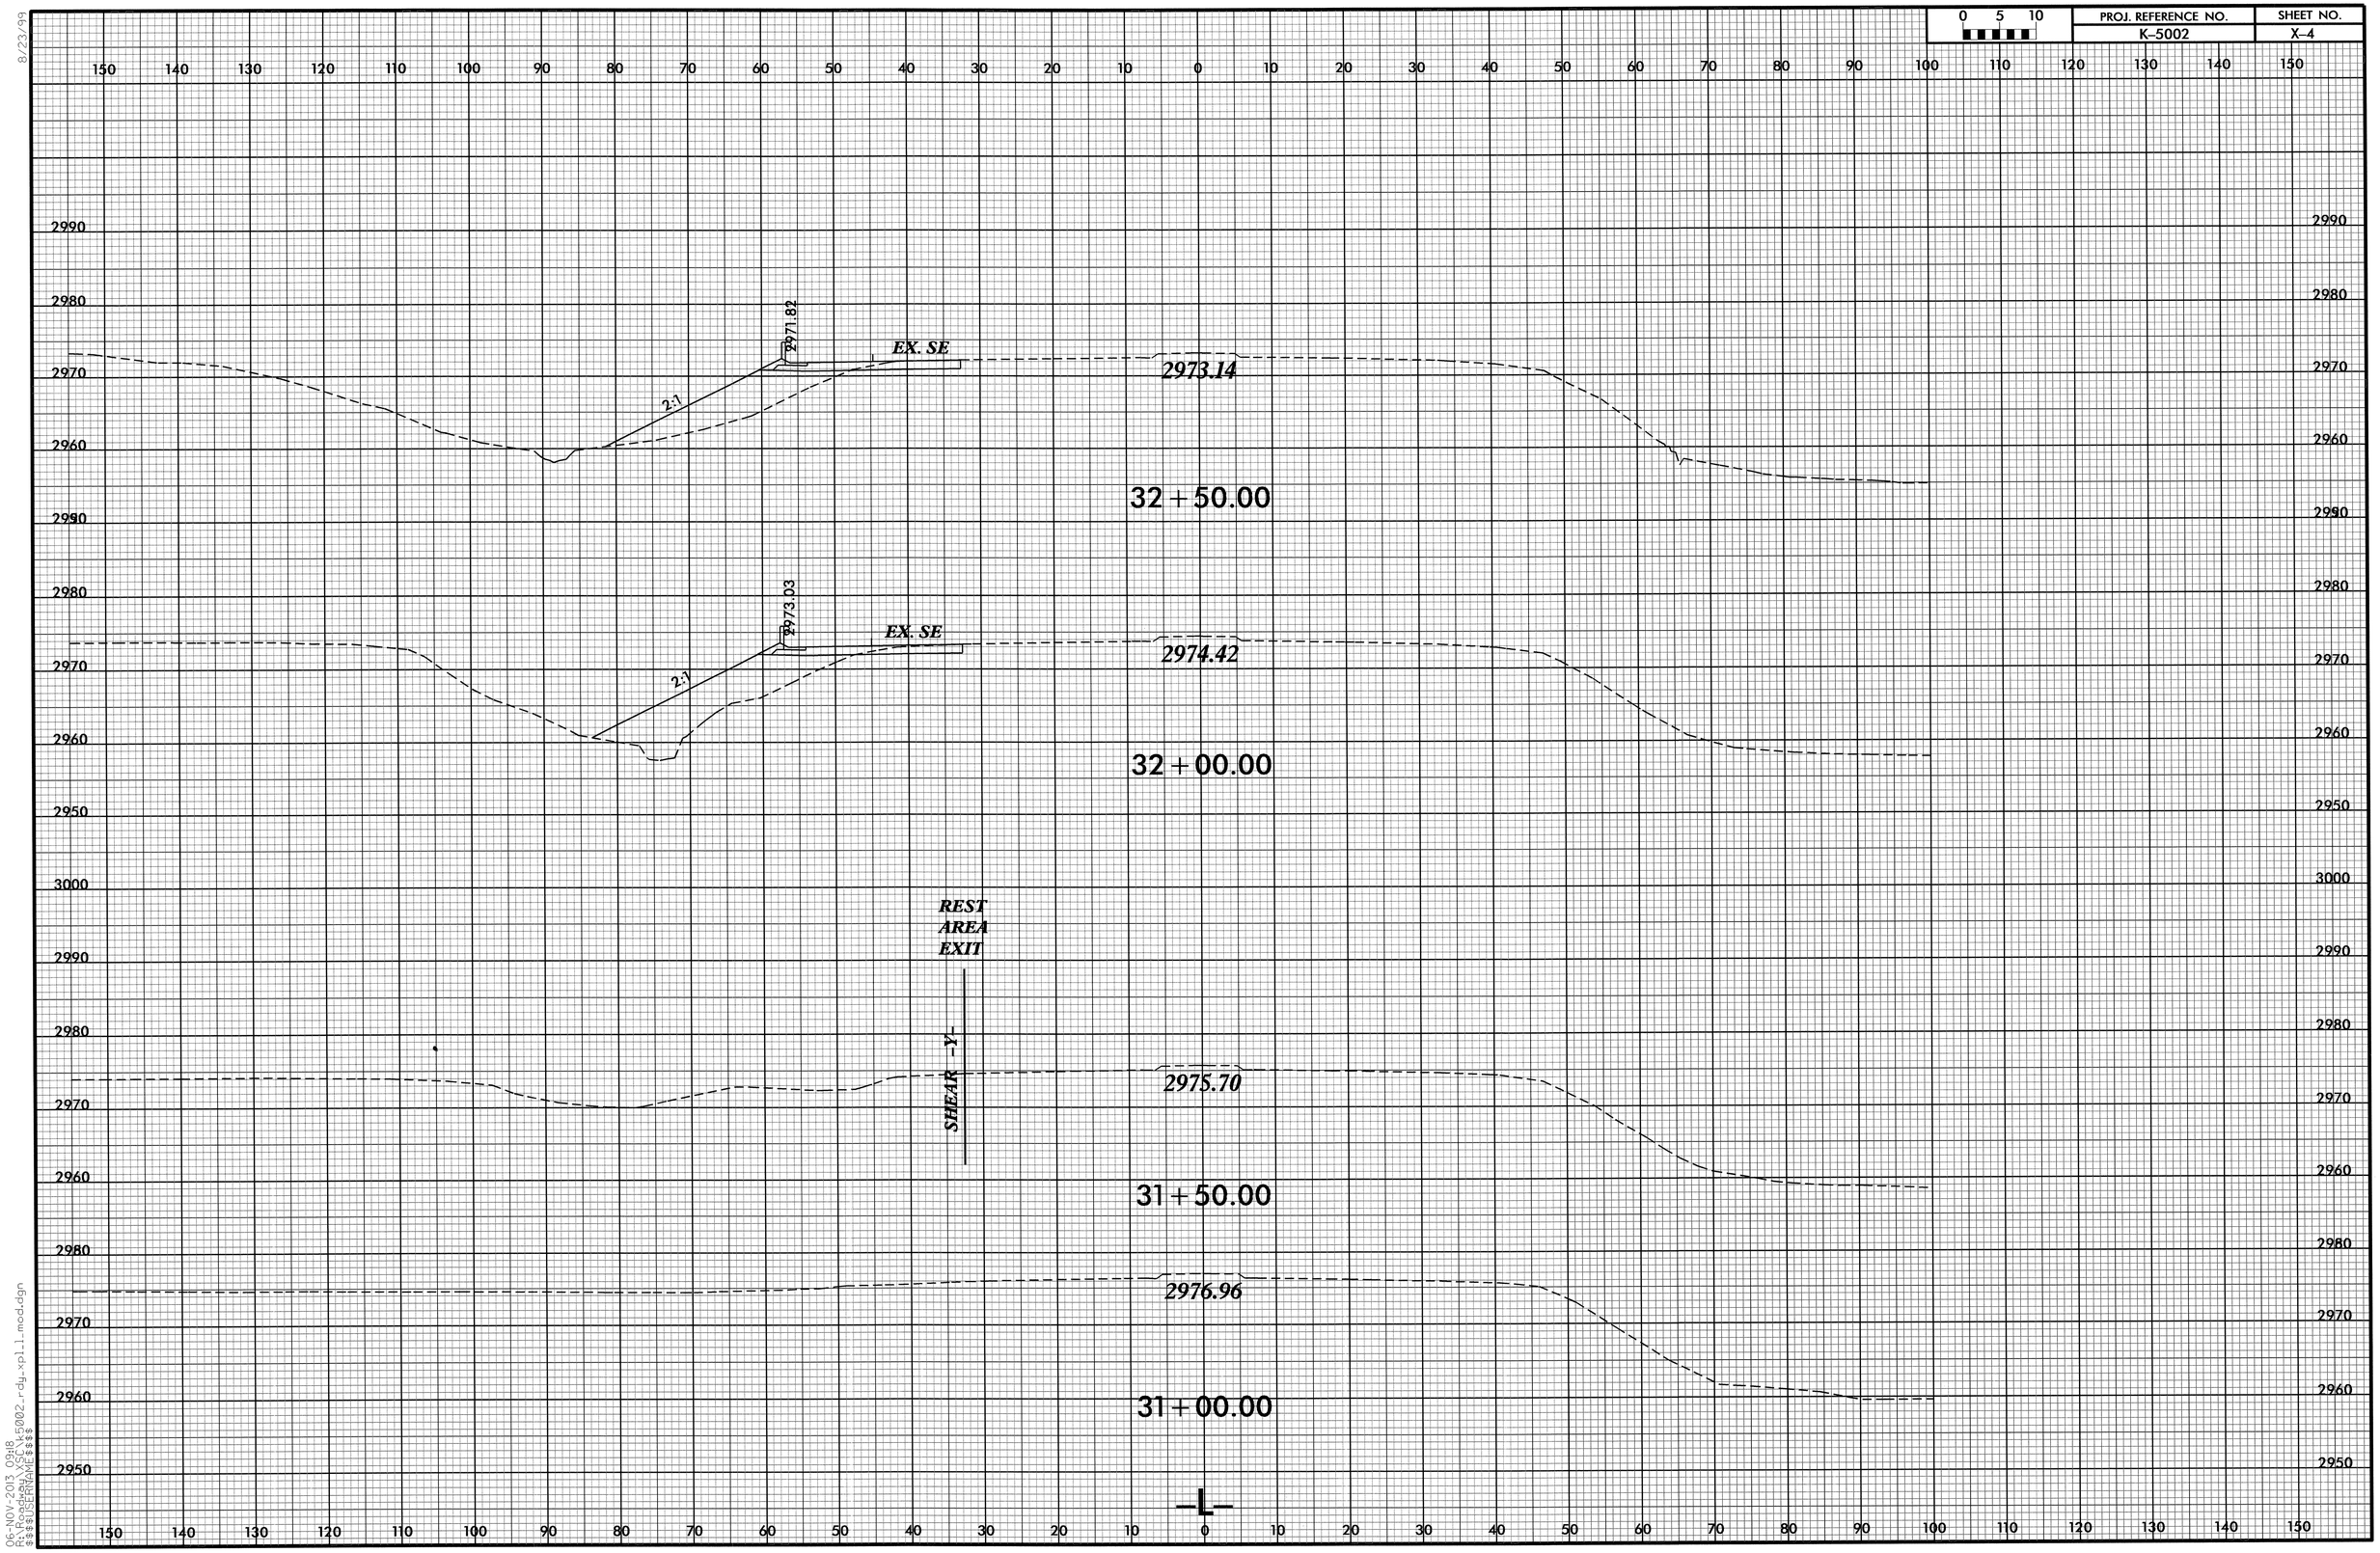

8/23/99

06-NOV-2013 09:18
R:\Roadway\XSC\k5002_rdy_xpl_l_mod.dgn
$$$$USERNAME$$$$

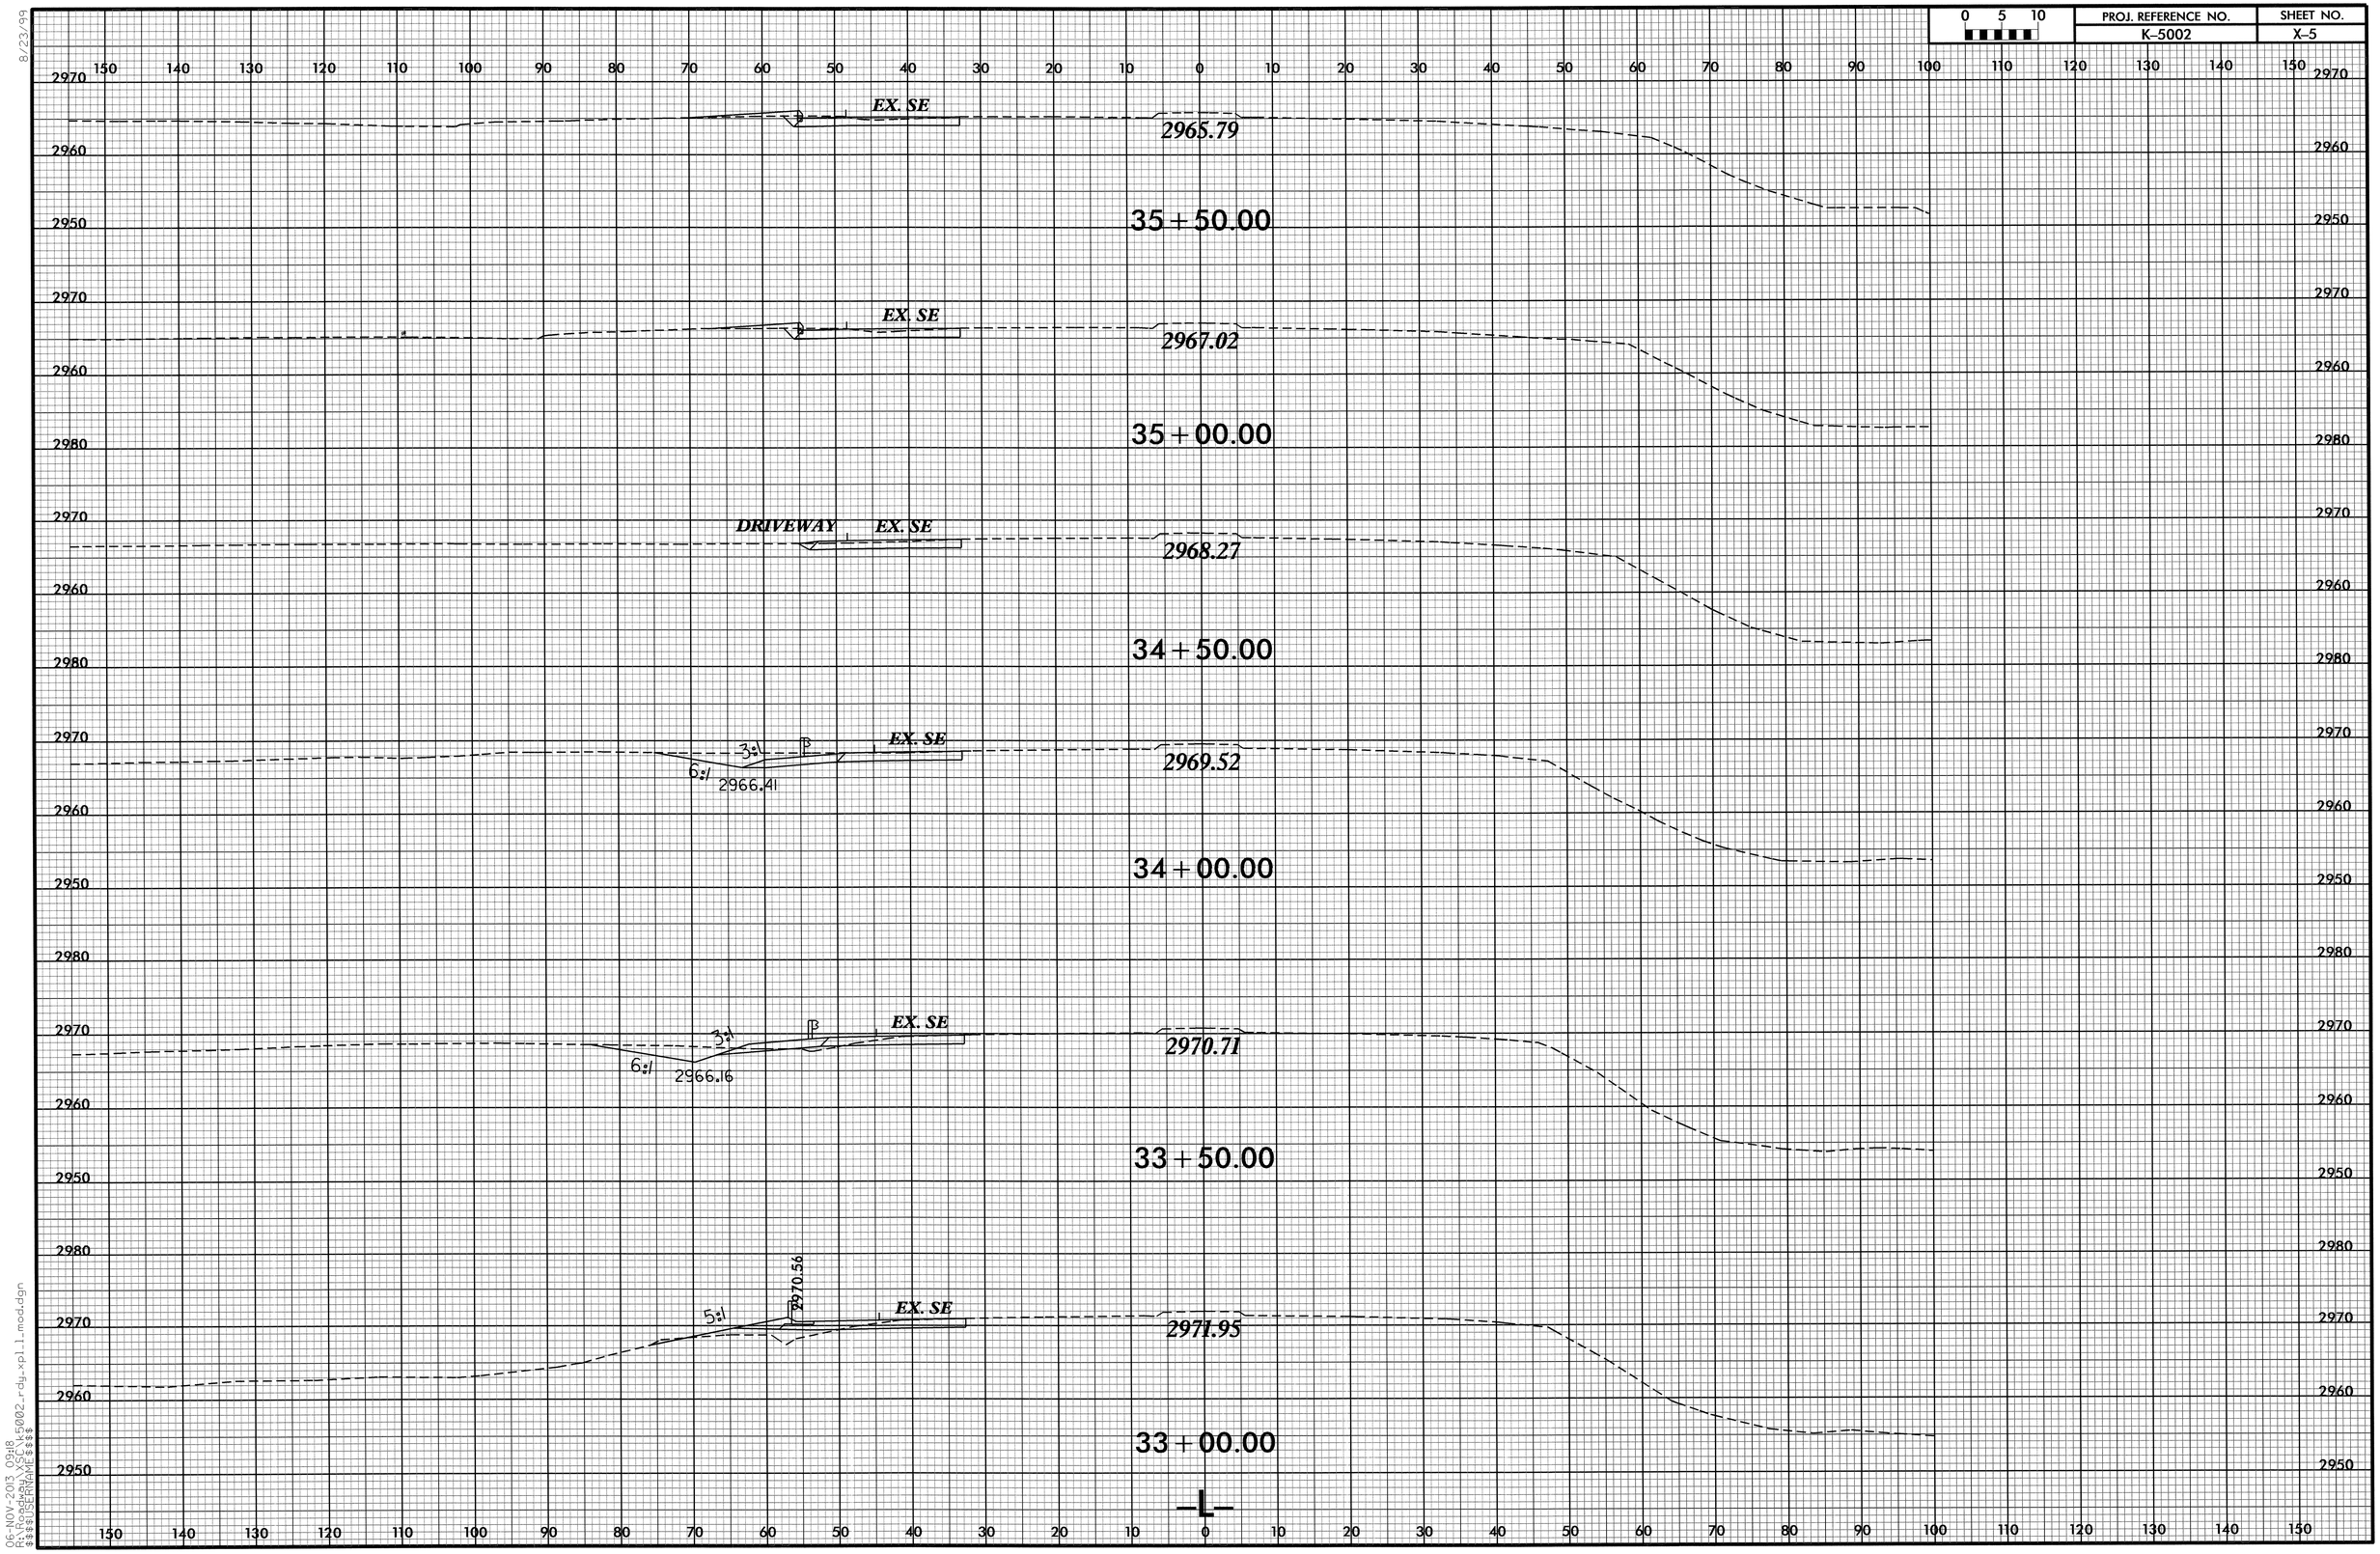

8/23/99

06-NOV-2013 09:18
R:\Roadway\XSC\k5002_rdy_xpl_l_mod.dgn
$$$$USERNAME$$$$

8/23/99

0 5 10	PROJ. REFERENCE NO.	SHEET NO.
	K–5002	X–6

150 140 130 120 110 100 90 80 70 60 50 40 30 20 10 0 10 20 30 40 50 60 70 80 90 100 110 120 130 140 150

2970
2960
2950

6:1

EX. SE

2960.57

37+50.00

EX. SE

2961.90

37+00.00

EX. SE

2963.19

36+50.00

EX. SE

2964.49

36+00.00

–L–

150 140 130 120 110 100 90 80 70 60 50 40 30 20 10 0 10 20 30 40 50 60 70 80 90 100 110 120 130 140 150

06-NOV-2013 09:18
R:\Roadway\CIVIL\K5002_rdy_xpl1_mod.dgn
$$$$USERNAME$$$$

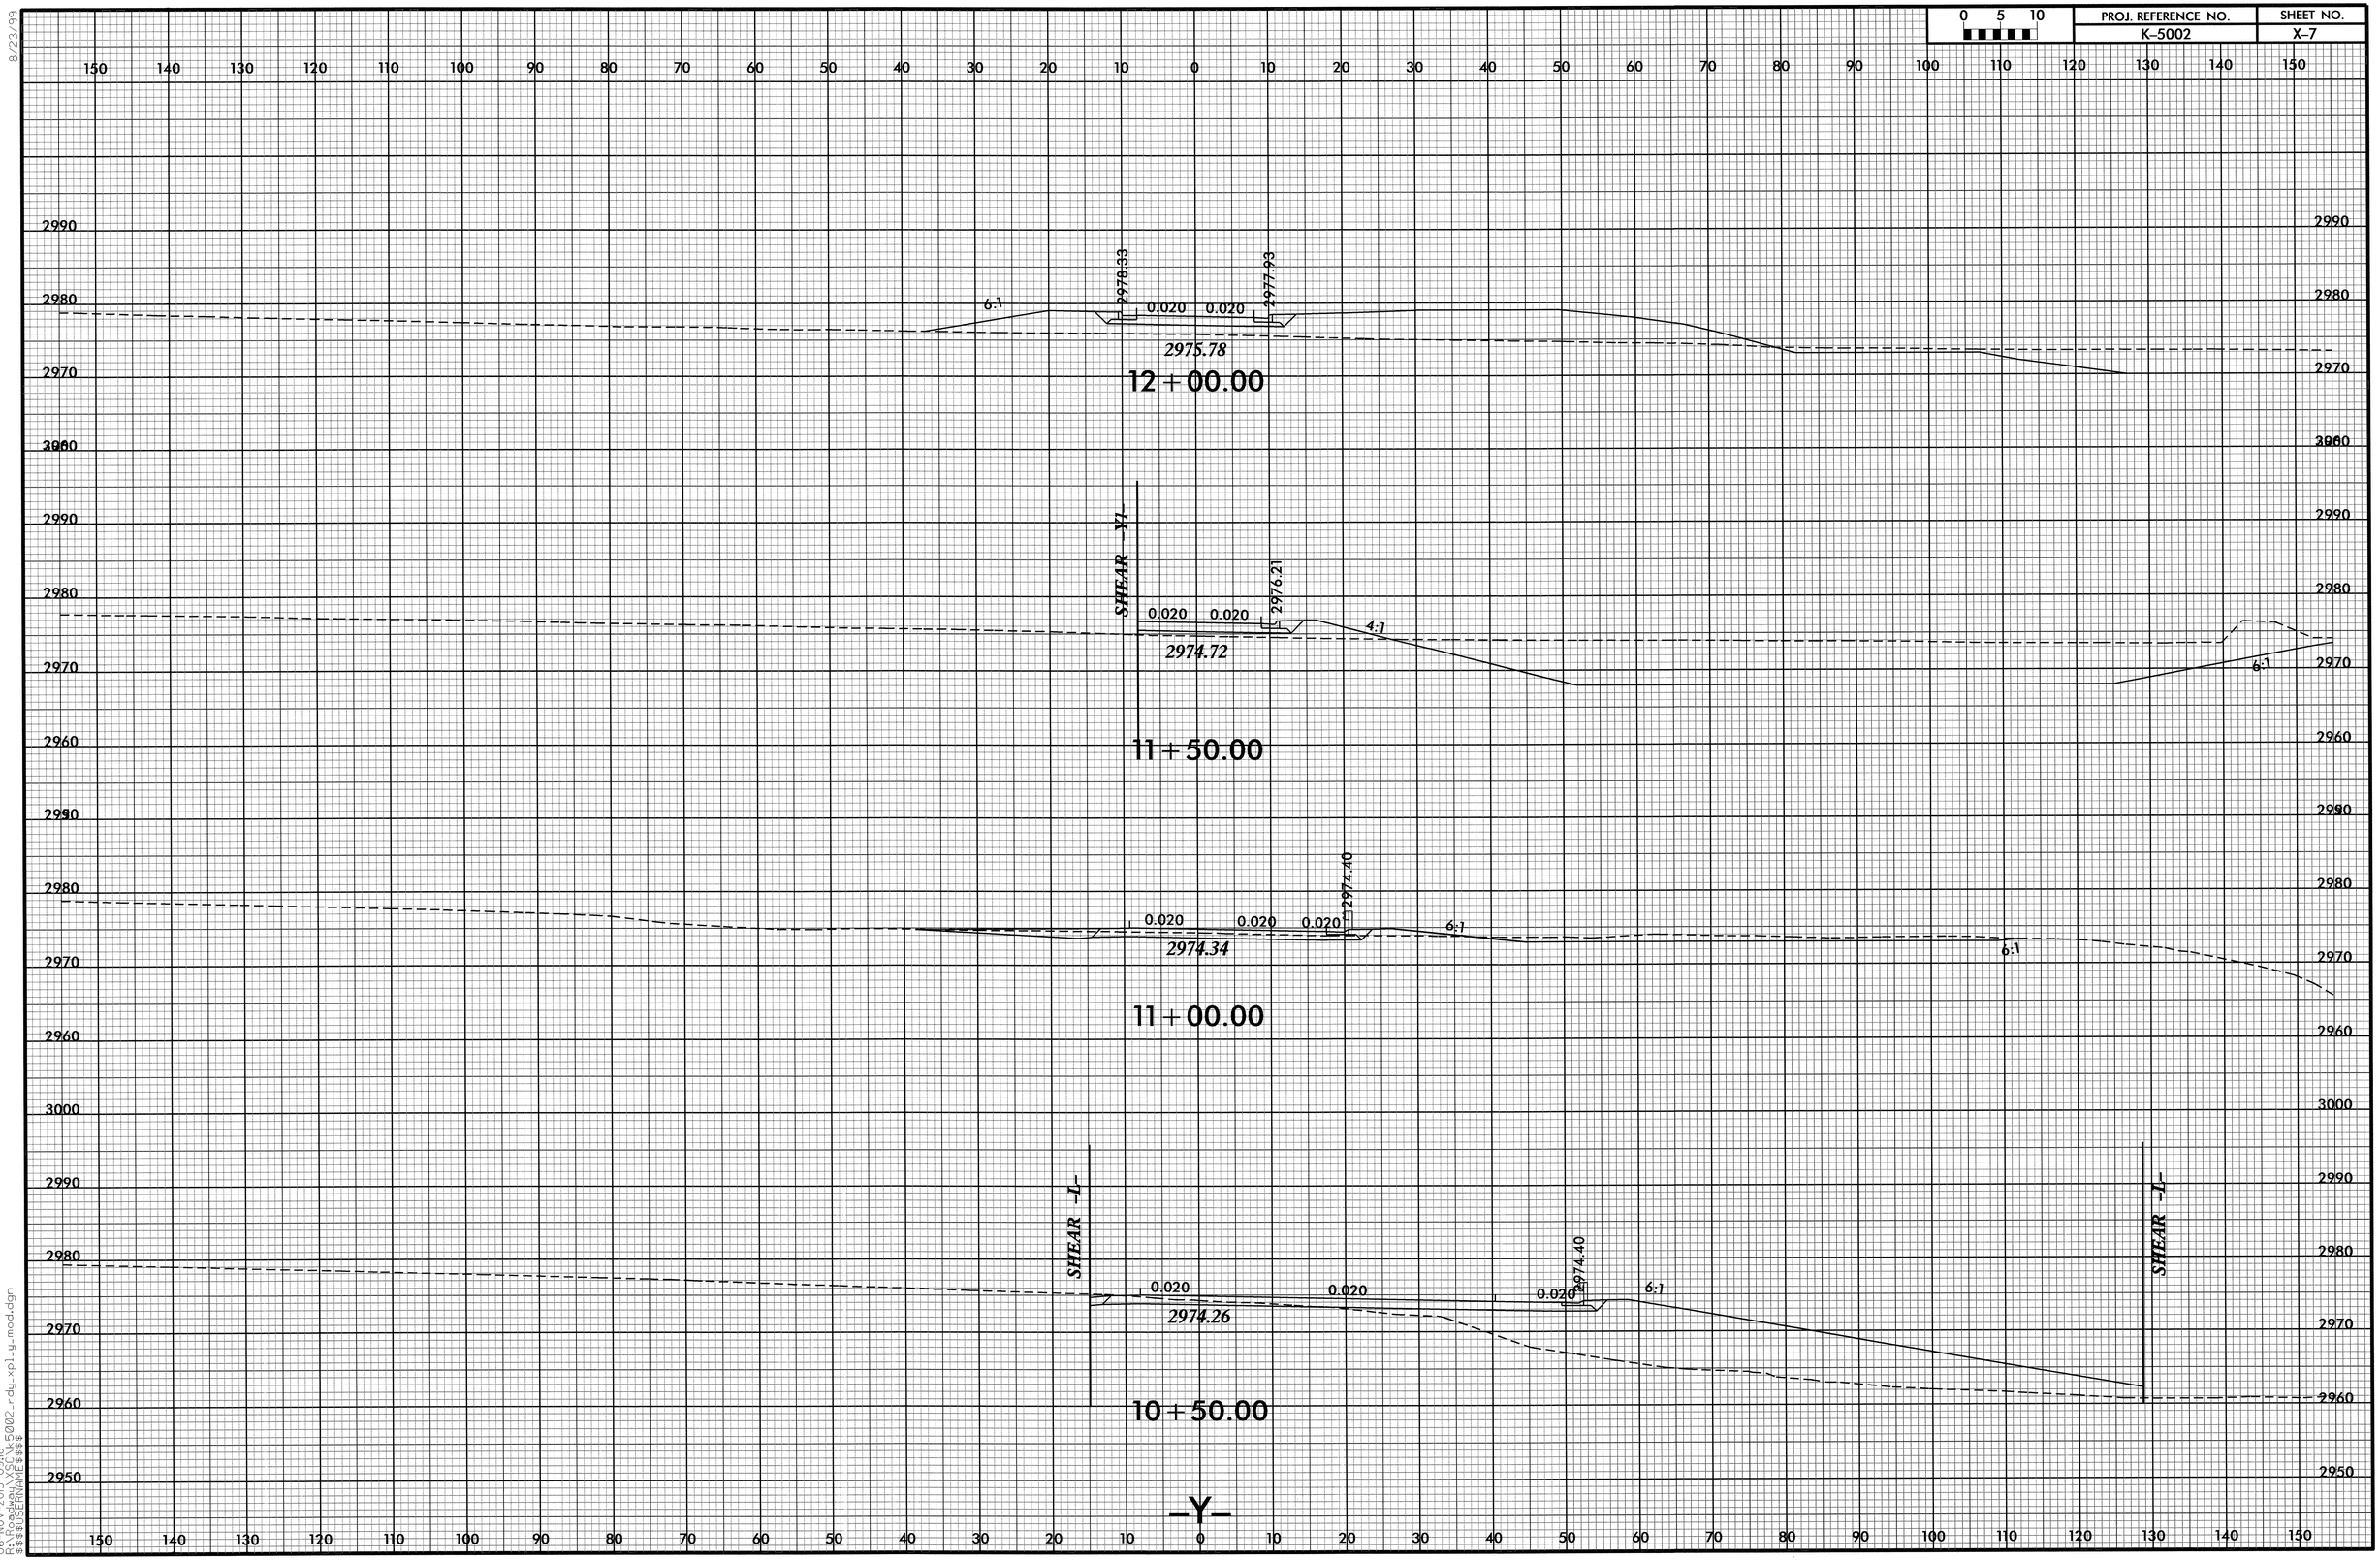

8/23/99

06-NOV-2013 09:18
R:\Roadway\XSC\k5002_rdy_xpl_y_mod.dgn
$$$$USERNAME$$$$

8/23/99

0 5 10	PROJ. REFERENCE NO.	SHEET NO.
	K–5002	X–8

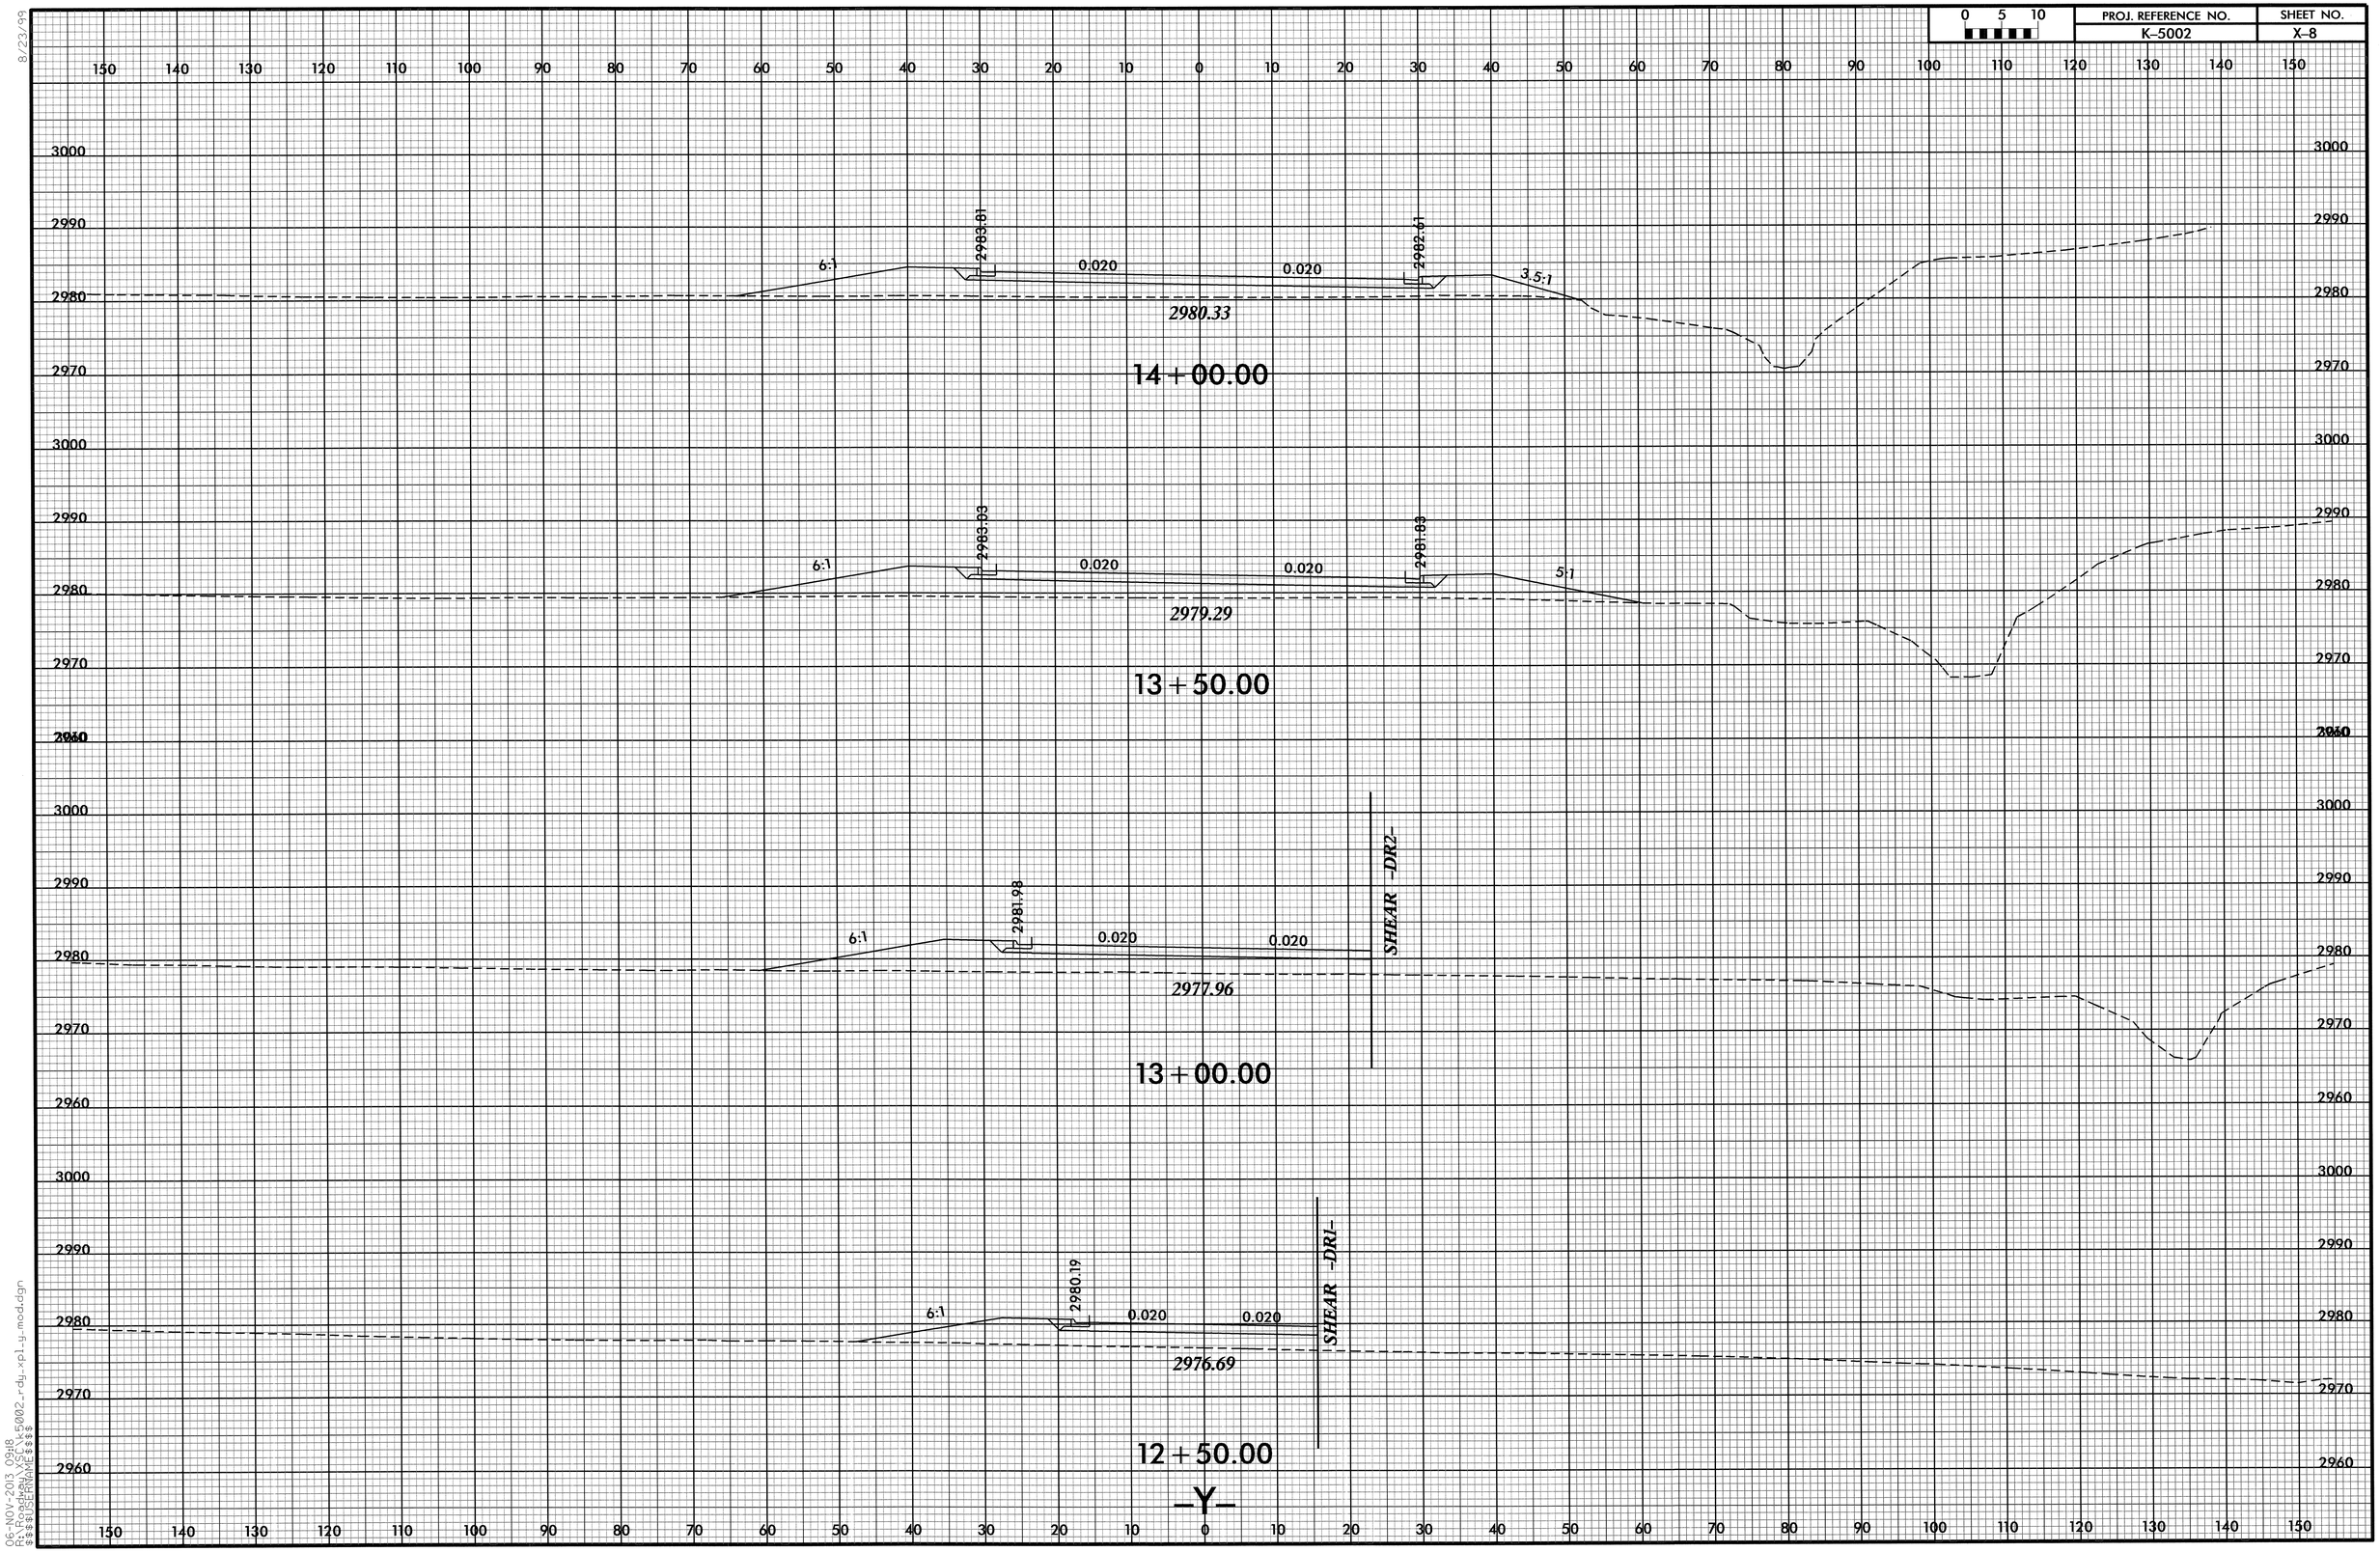

06-NOV-2013 09:18
R:\Roadway\SC\k5002_rdy_xpl_y_mod.dgn
$$$$USERNAME$$$$

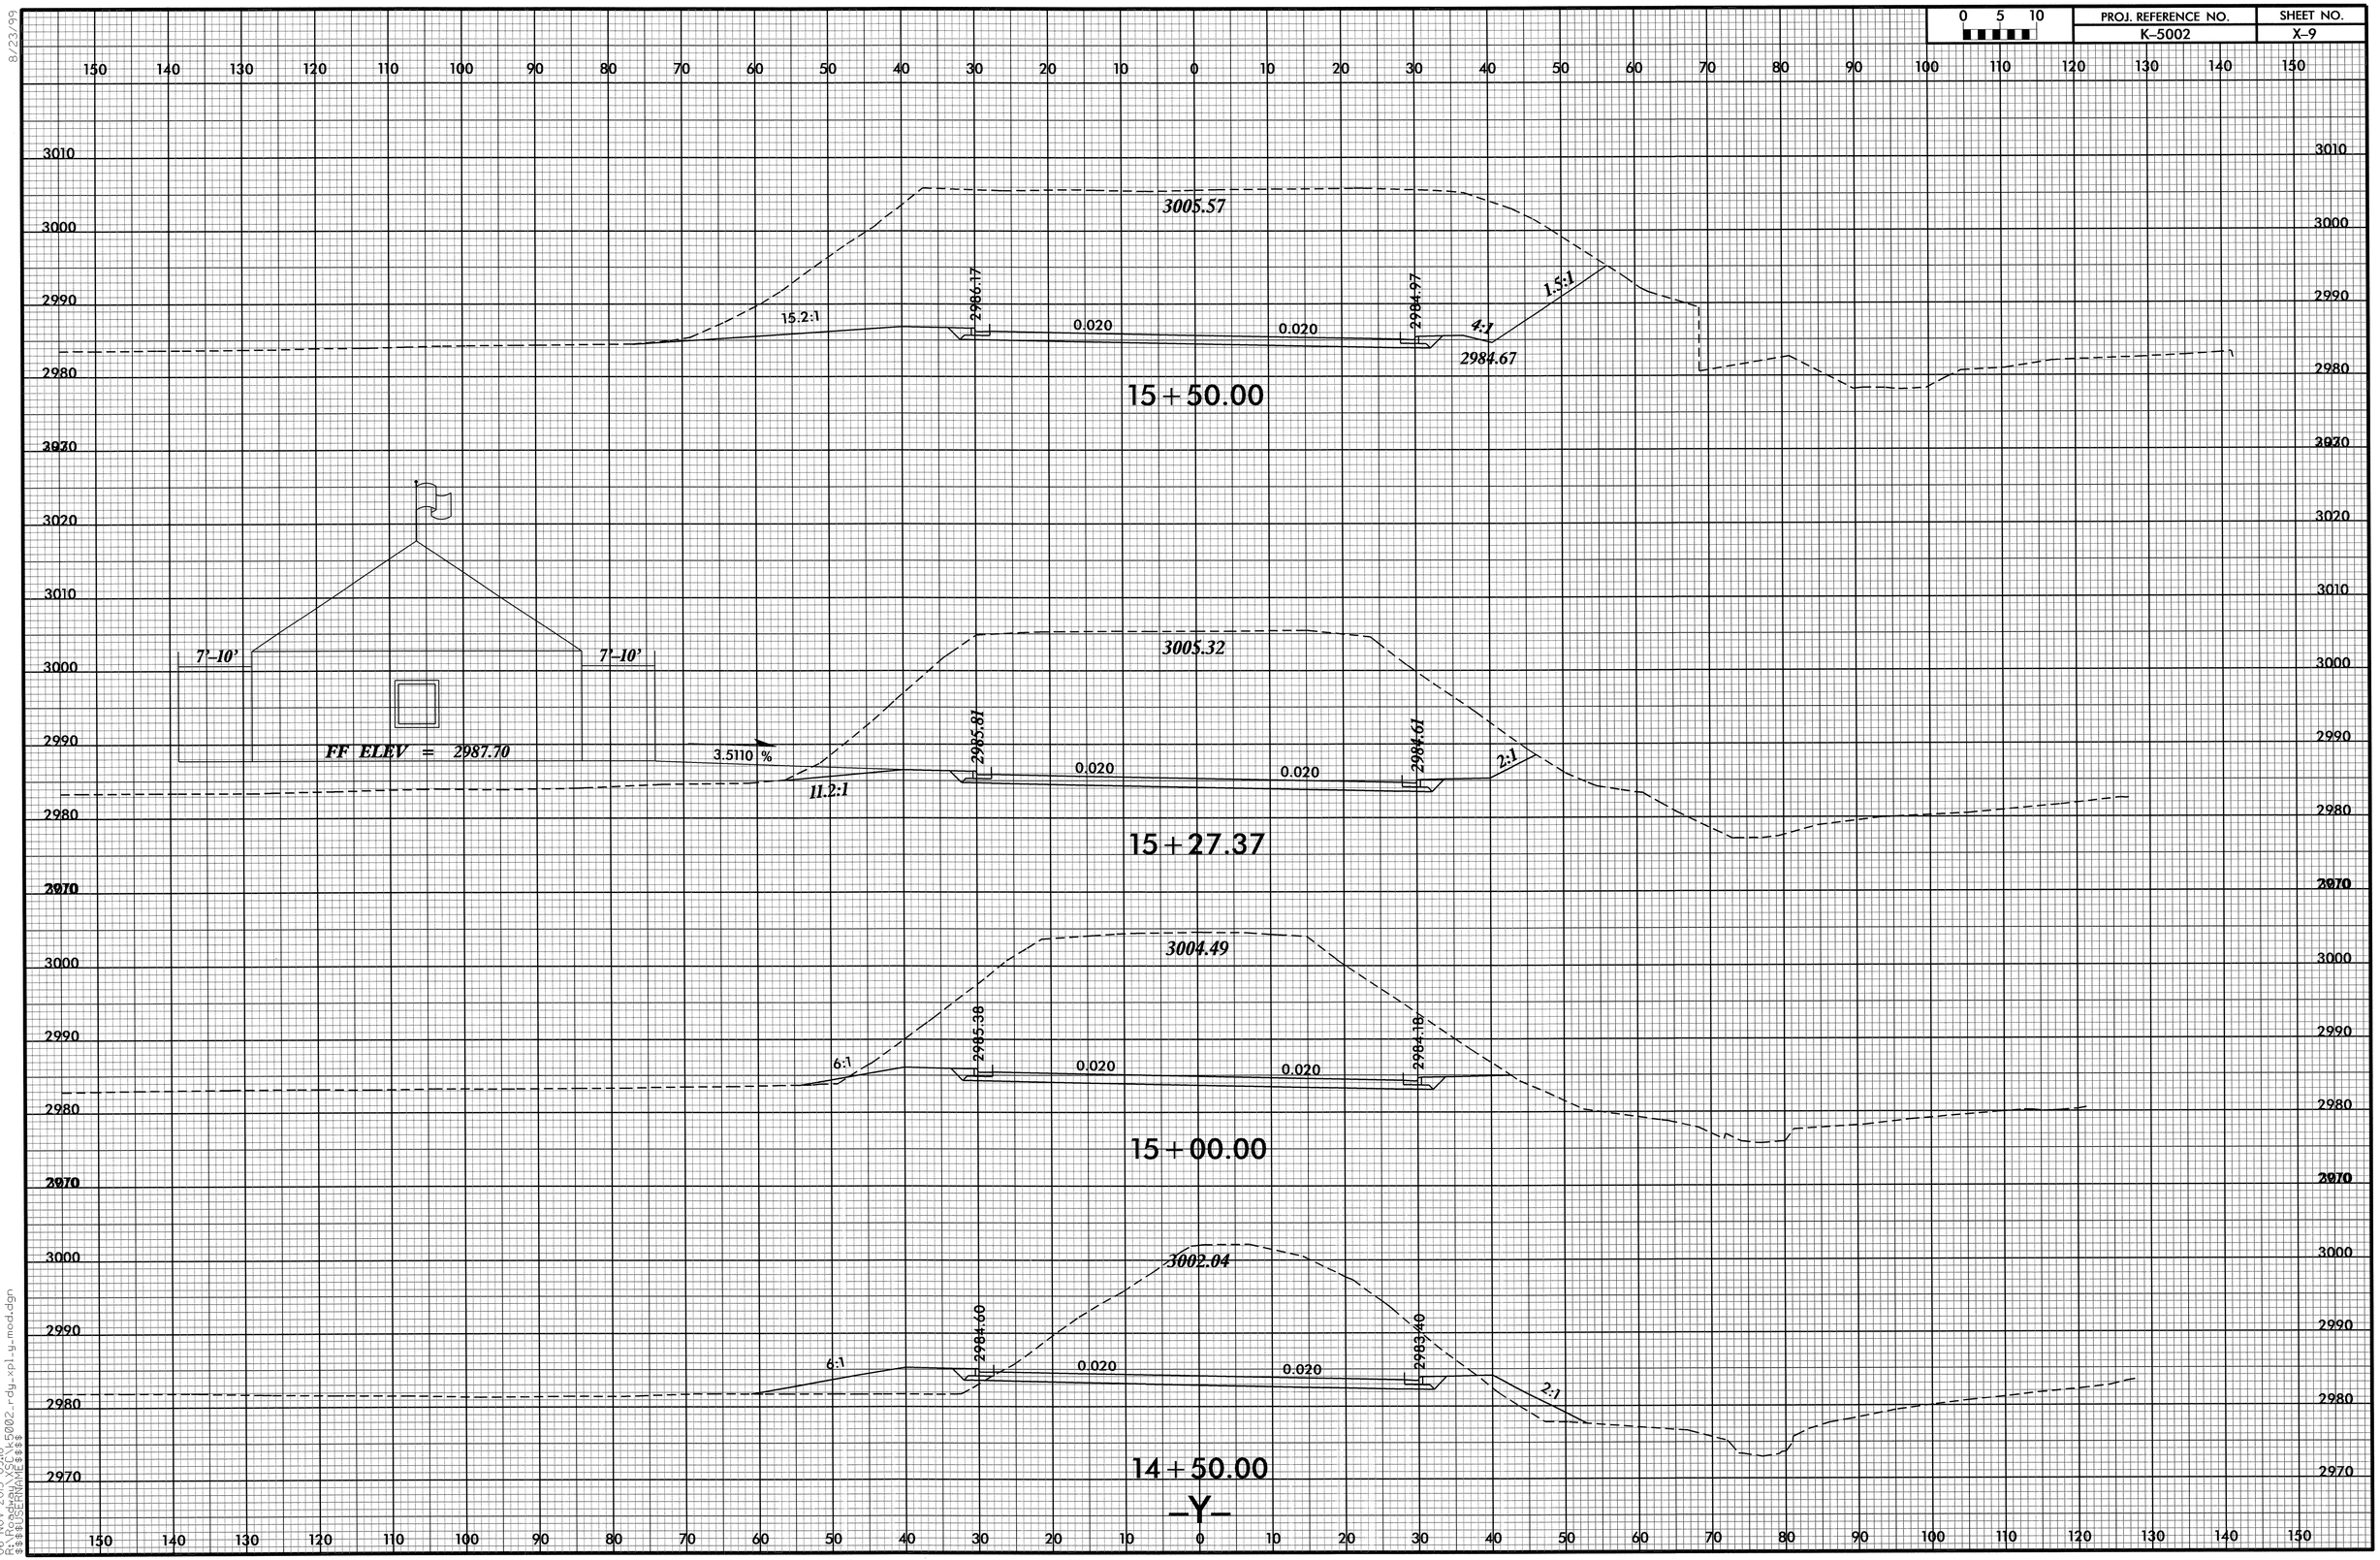

8/23/99

06-NOV-2013 09:18
R:\Roadway\XSC\k5002_rdy_xpl_y_mod.dgn
$$$$USERNAME$$$$

	PROJ. REFERENCE NO.	SHEET NO.
0 5 10	K-5002	X-10

8/23/99

06-NOV-2013 09:18
R:\Roadway\XSC\k5002_rdy_xpl_y_mod.dgn
$$$$USERNAME$$$$

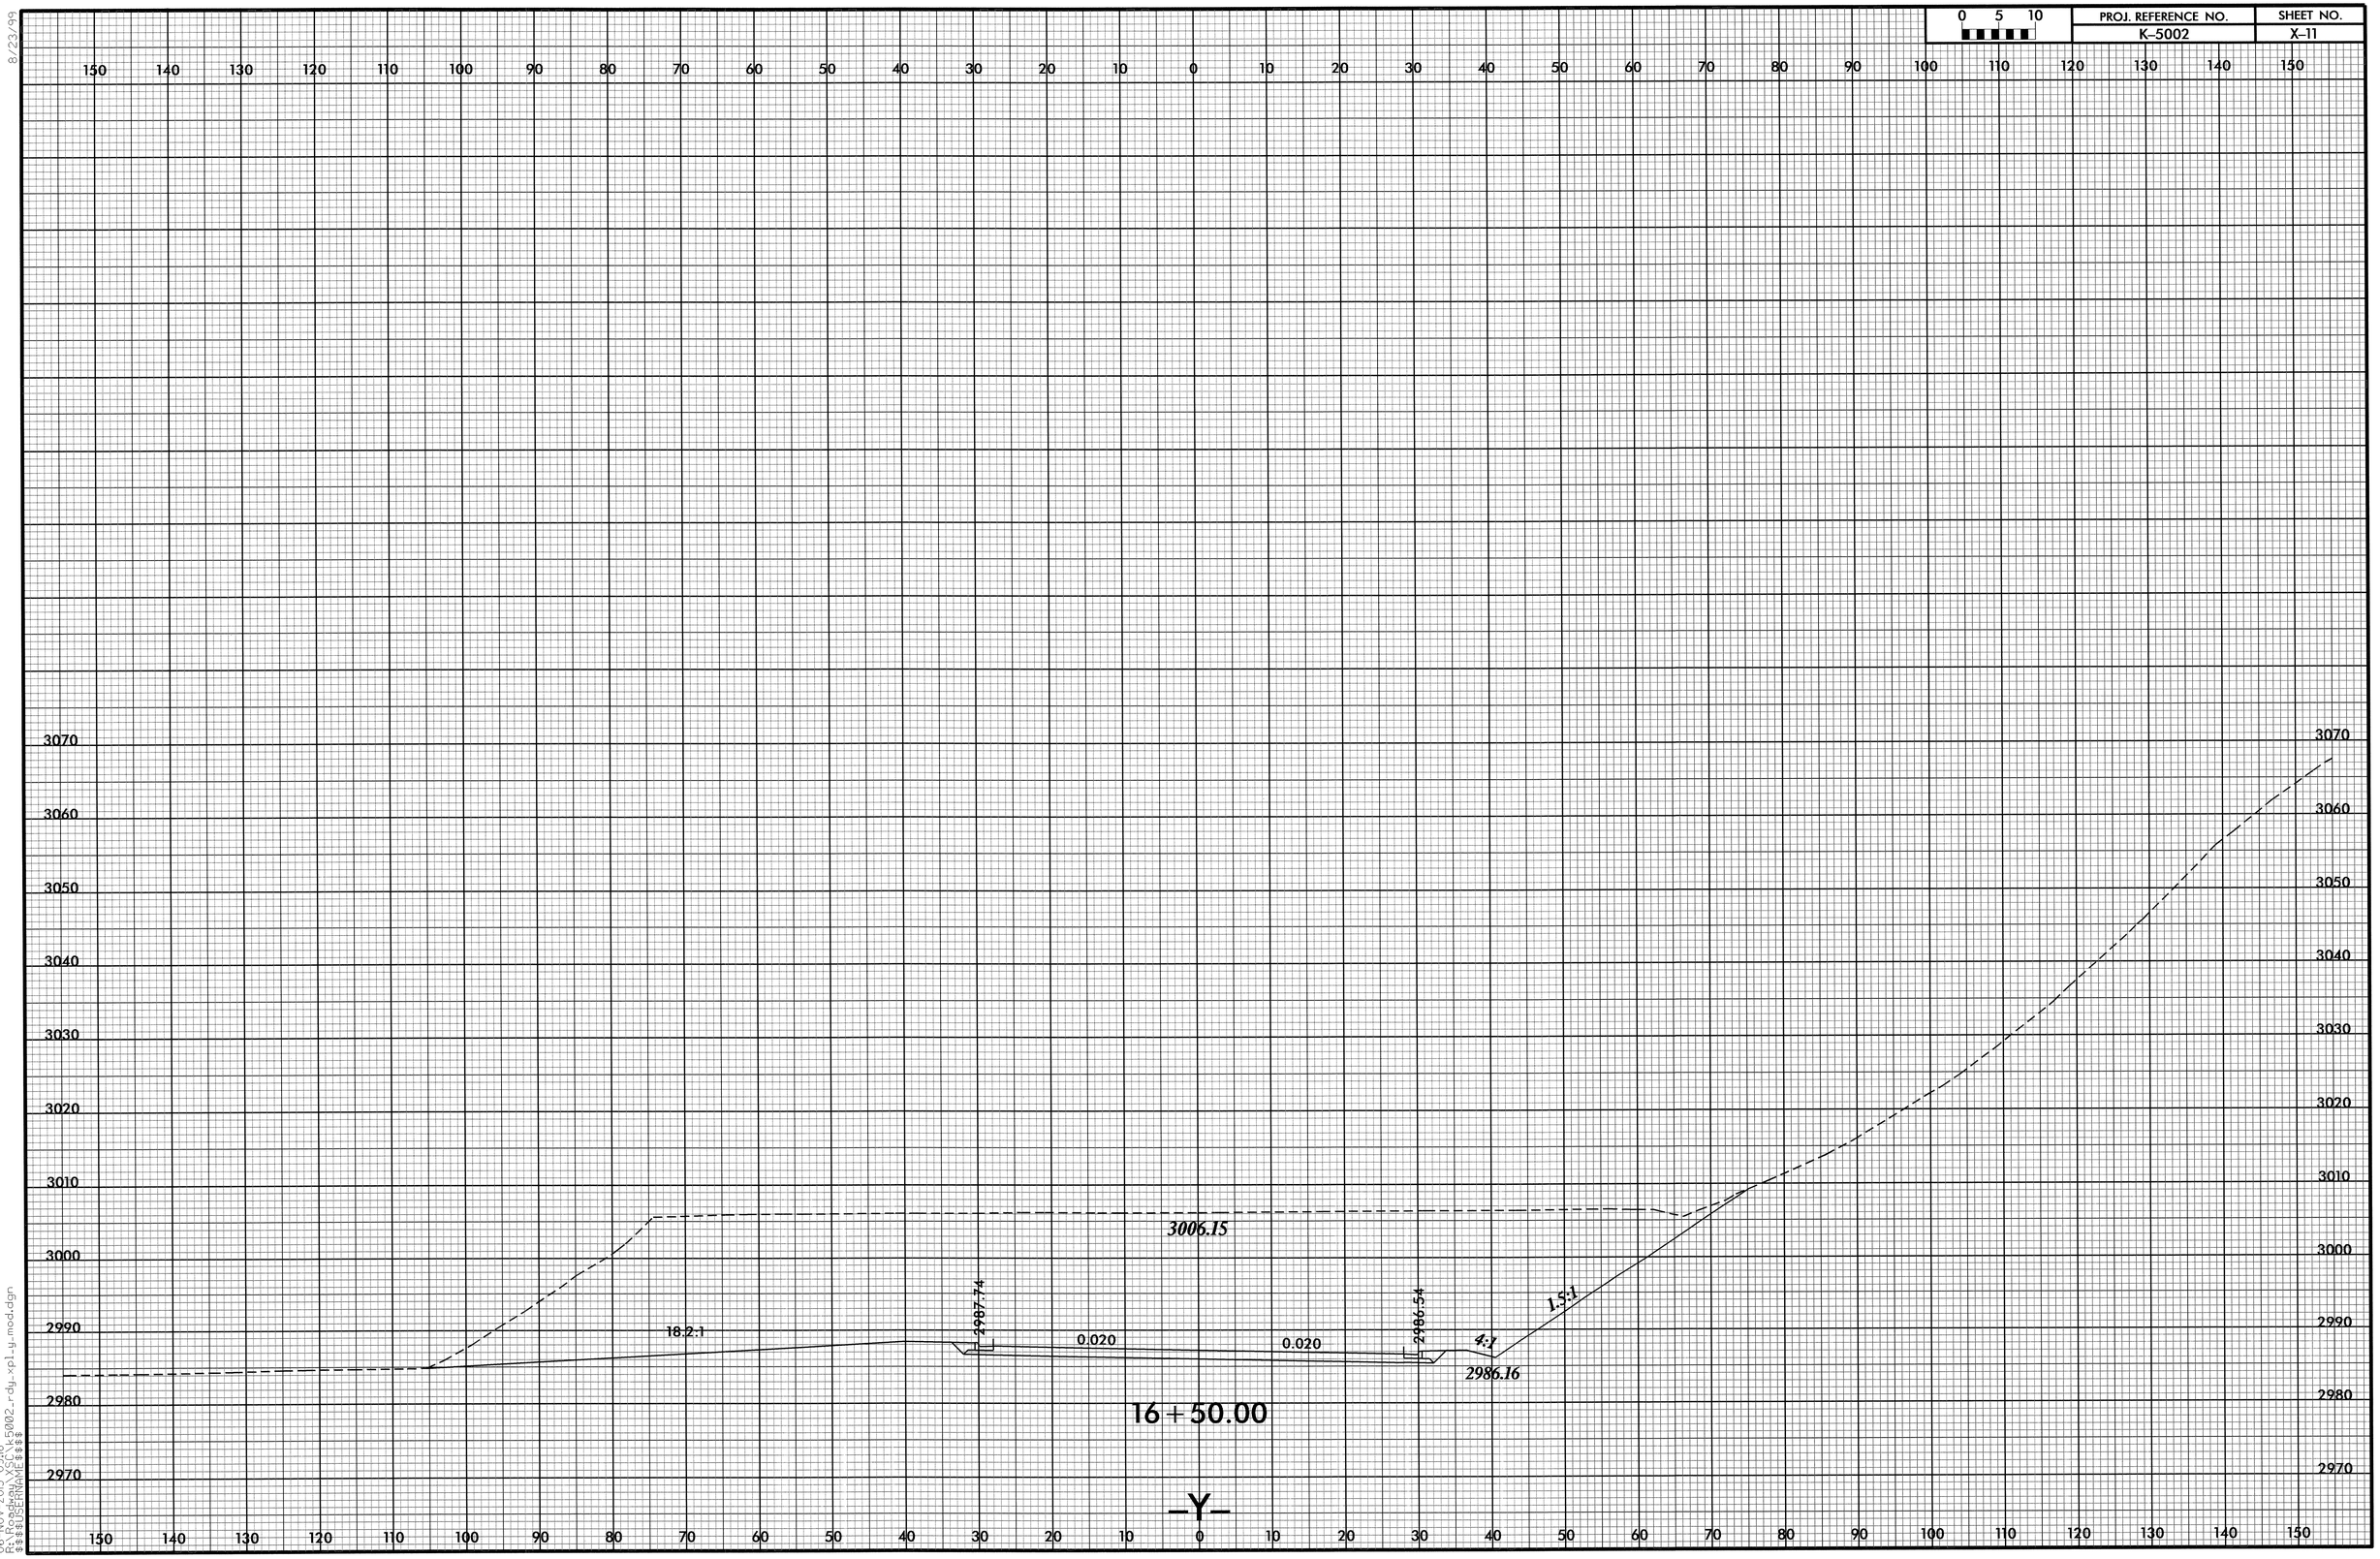

8/23/99

06-NOV-2013 09:18
R:\Roadway\XSC\k5002_rdy_xpl_y_mod.dgn
$$$$USERNAME$$$$

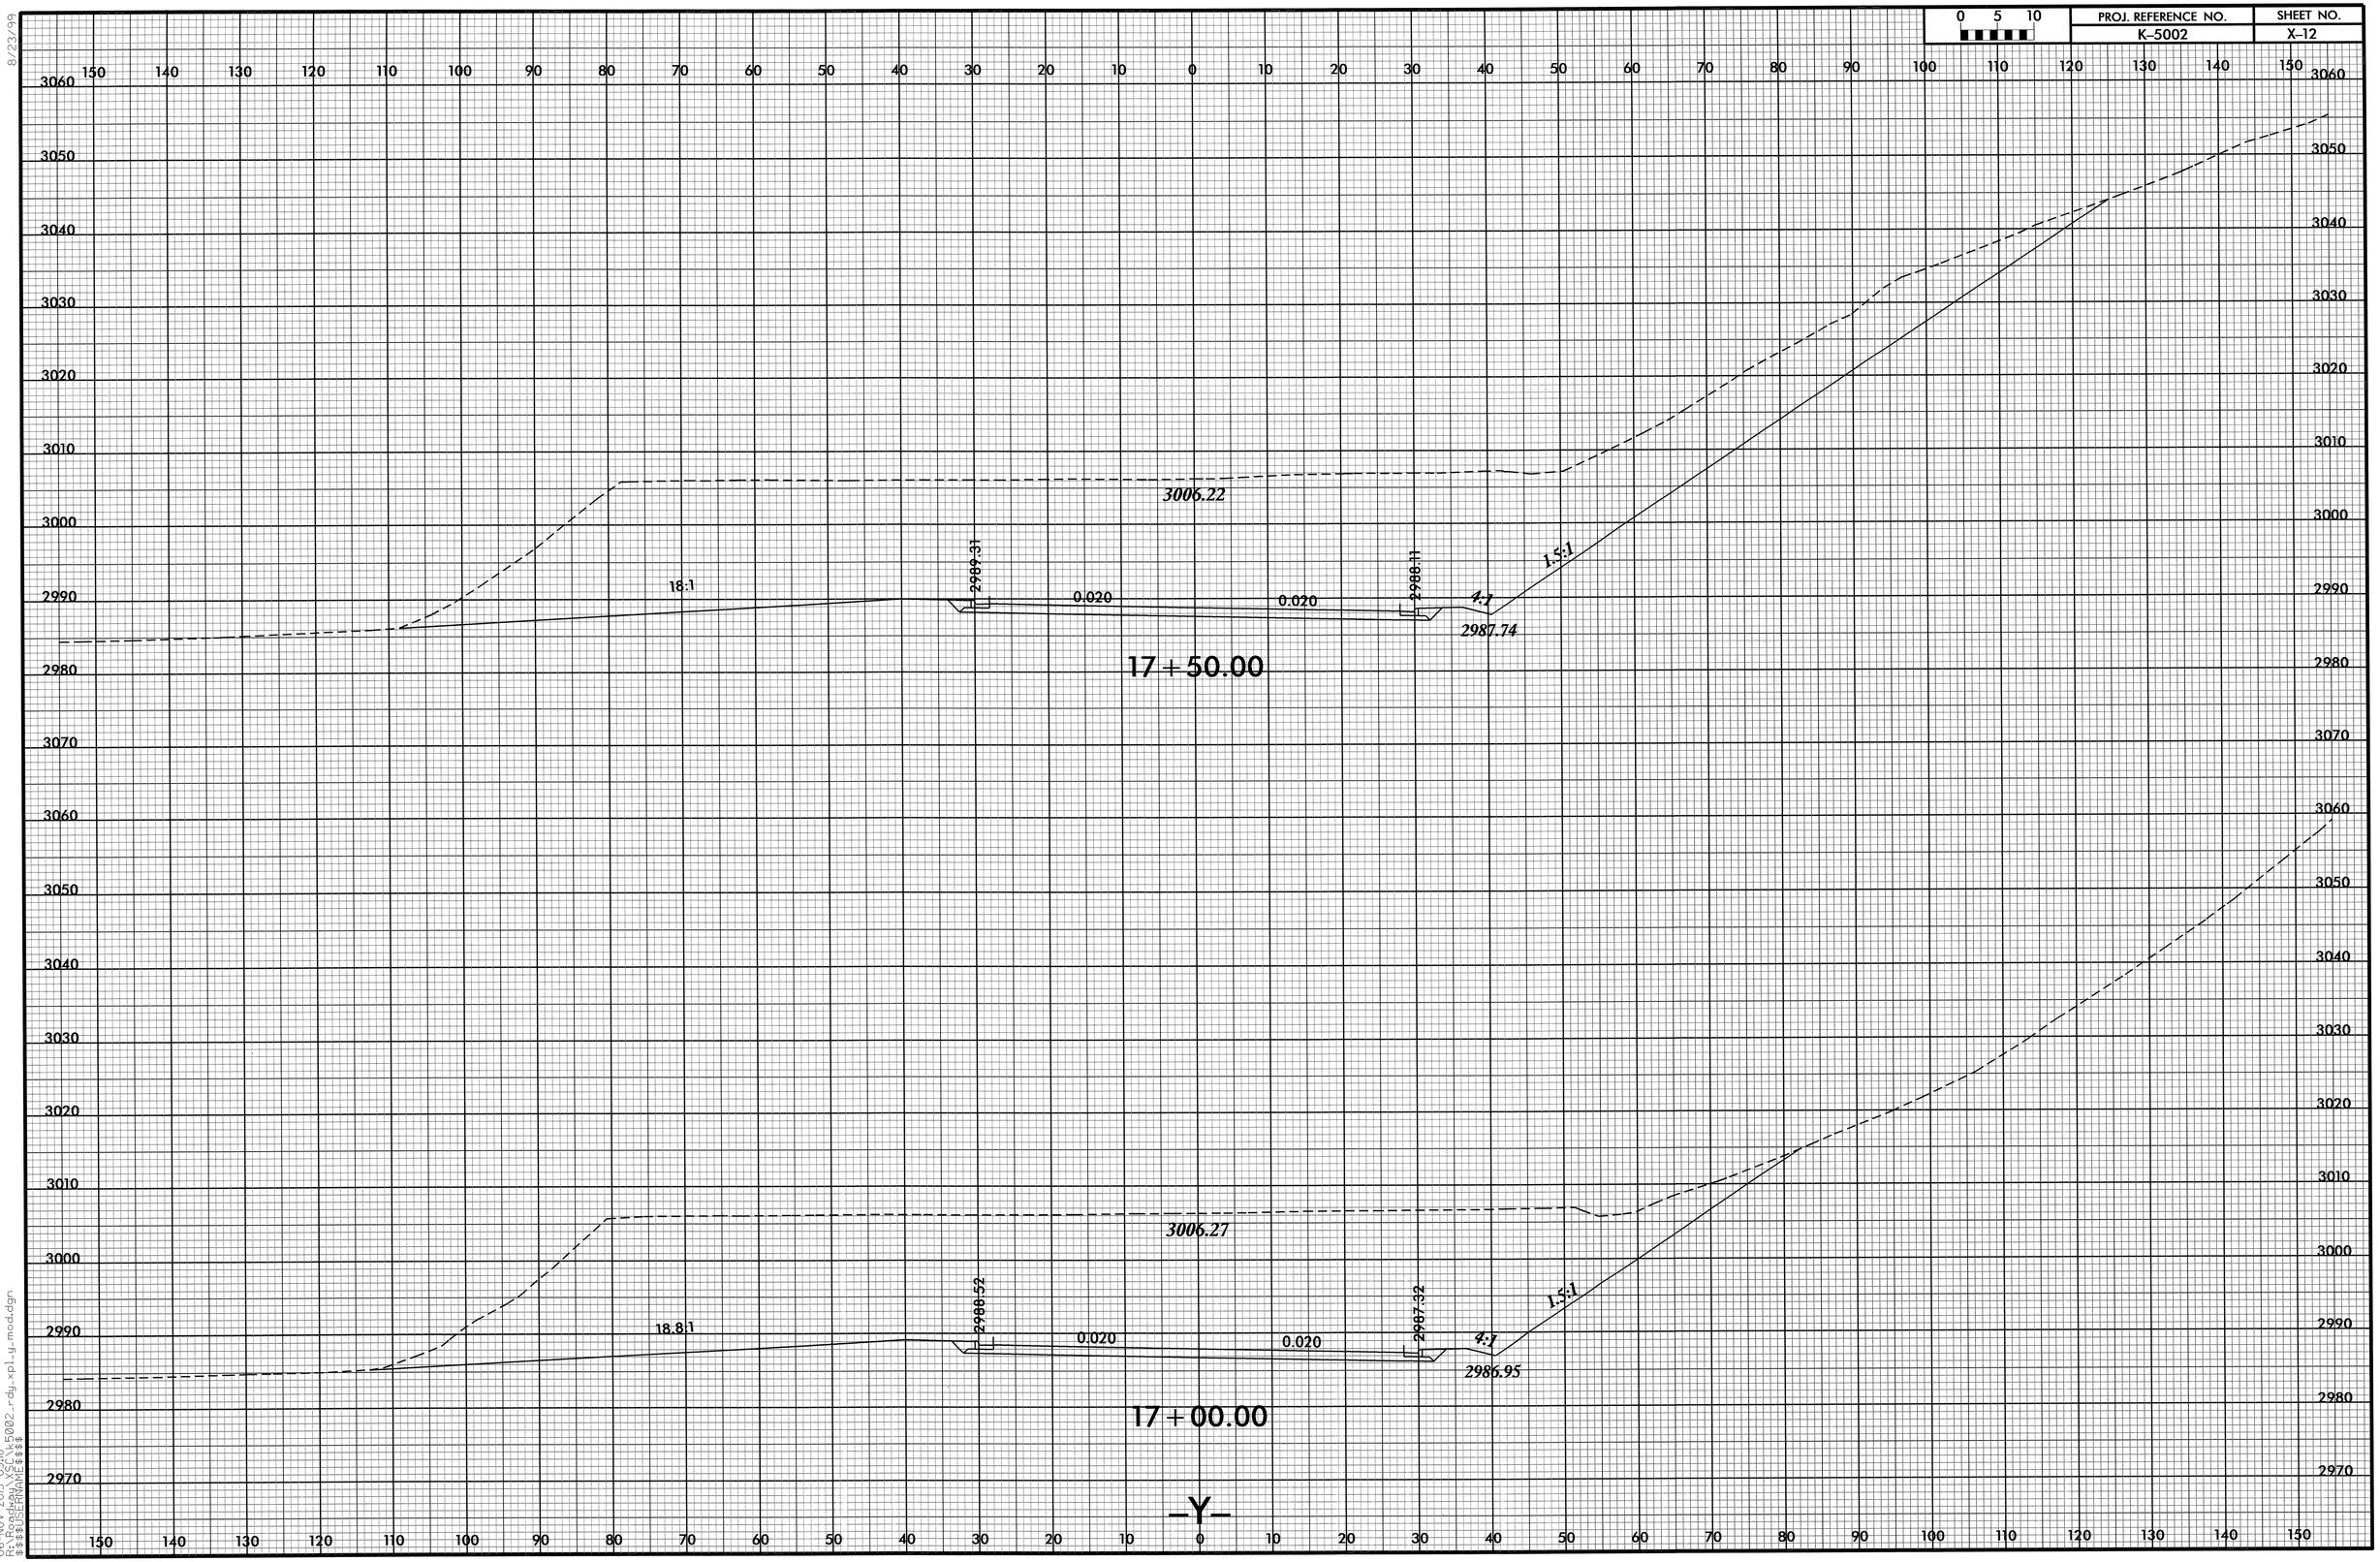

8/23/99

06-NOV-2013 09:18
R:\Roadway\XSC\k5002_rdy_xpl_y_mod.dgn
$$$$USERNAME$$$$

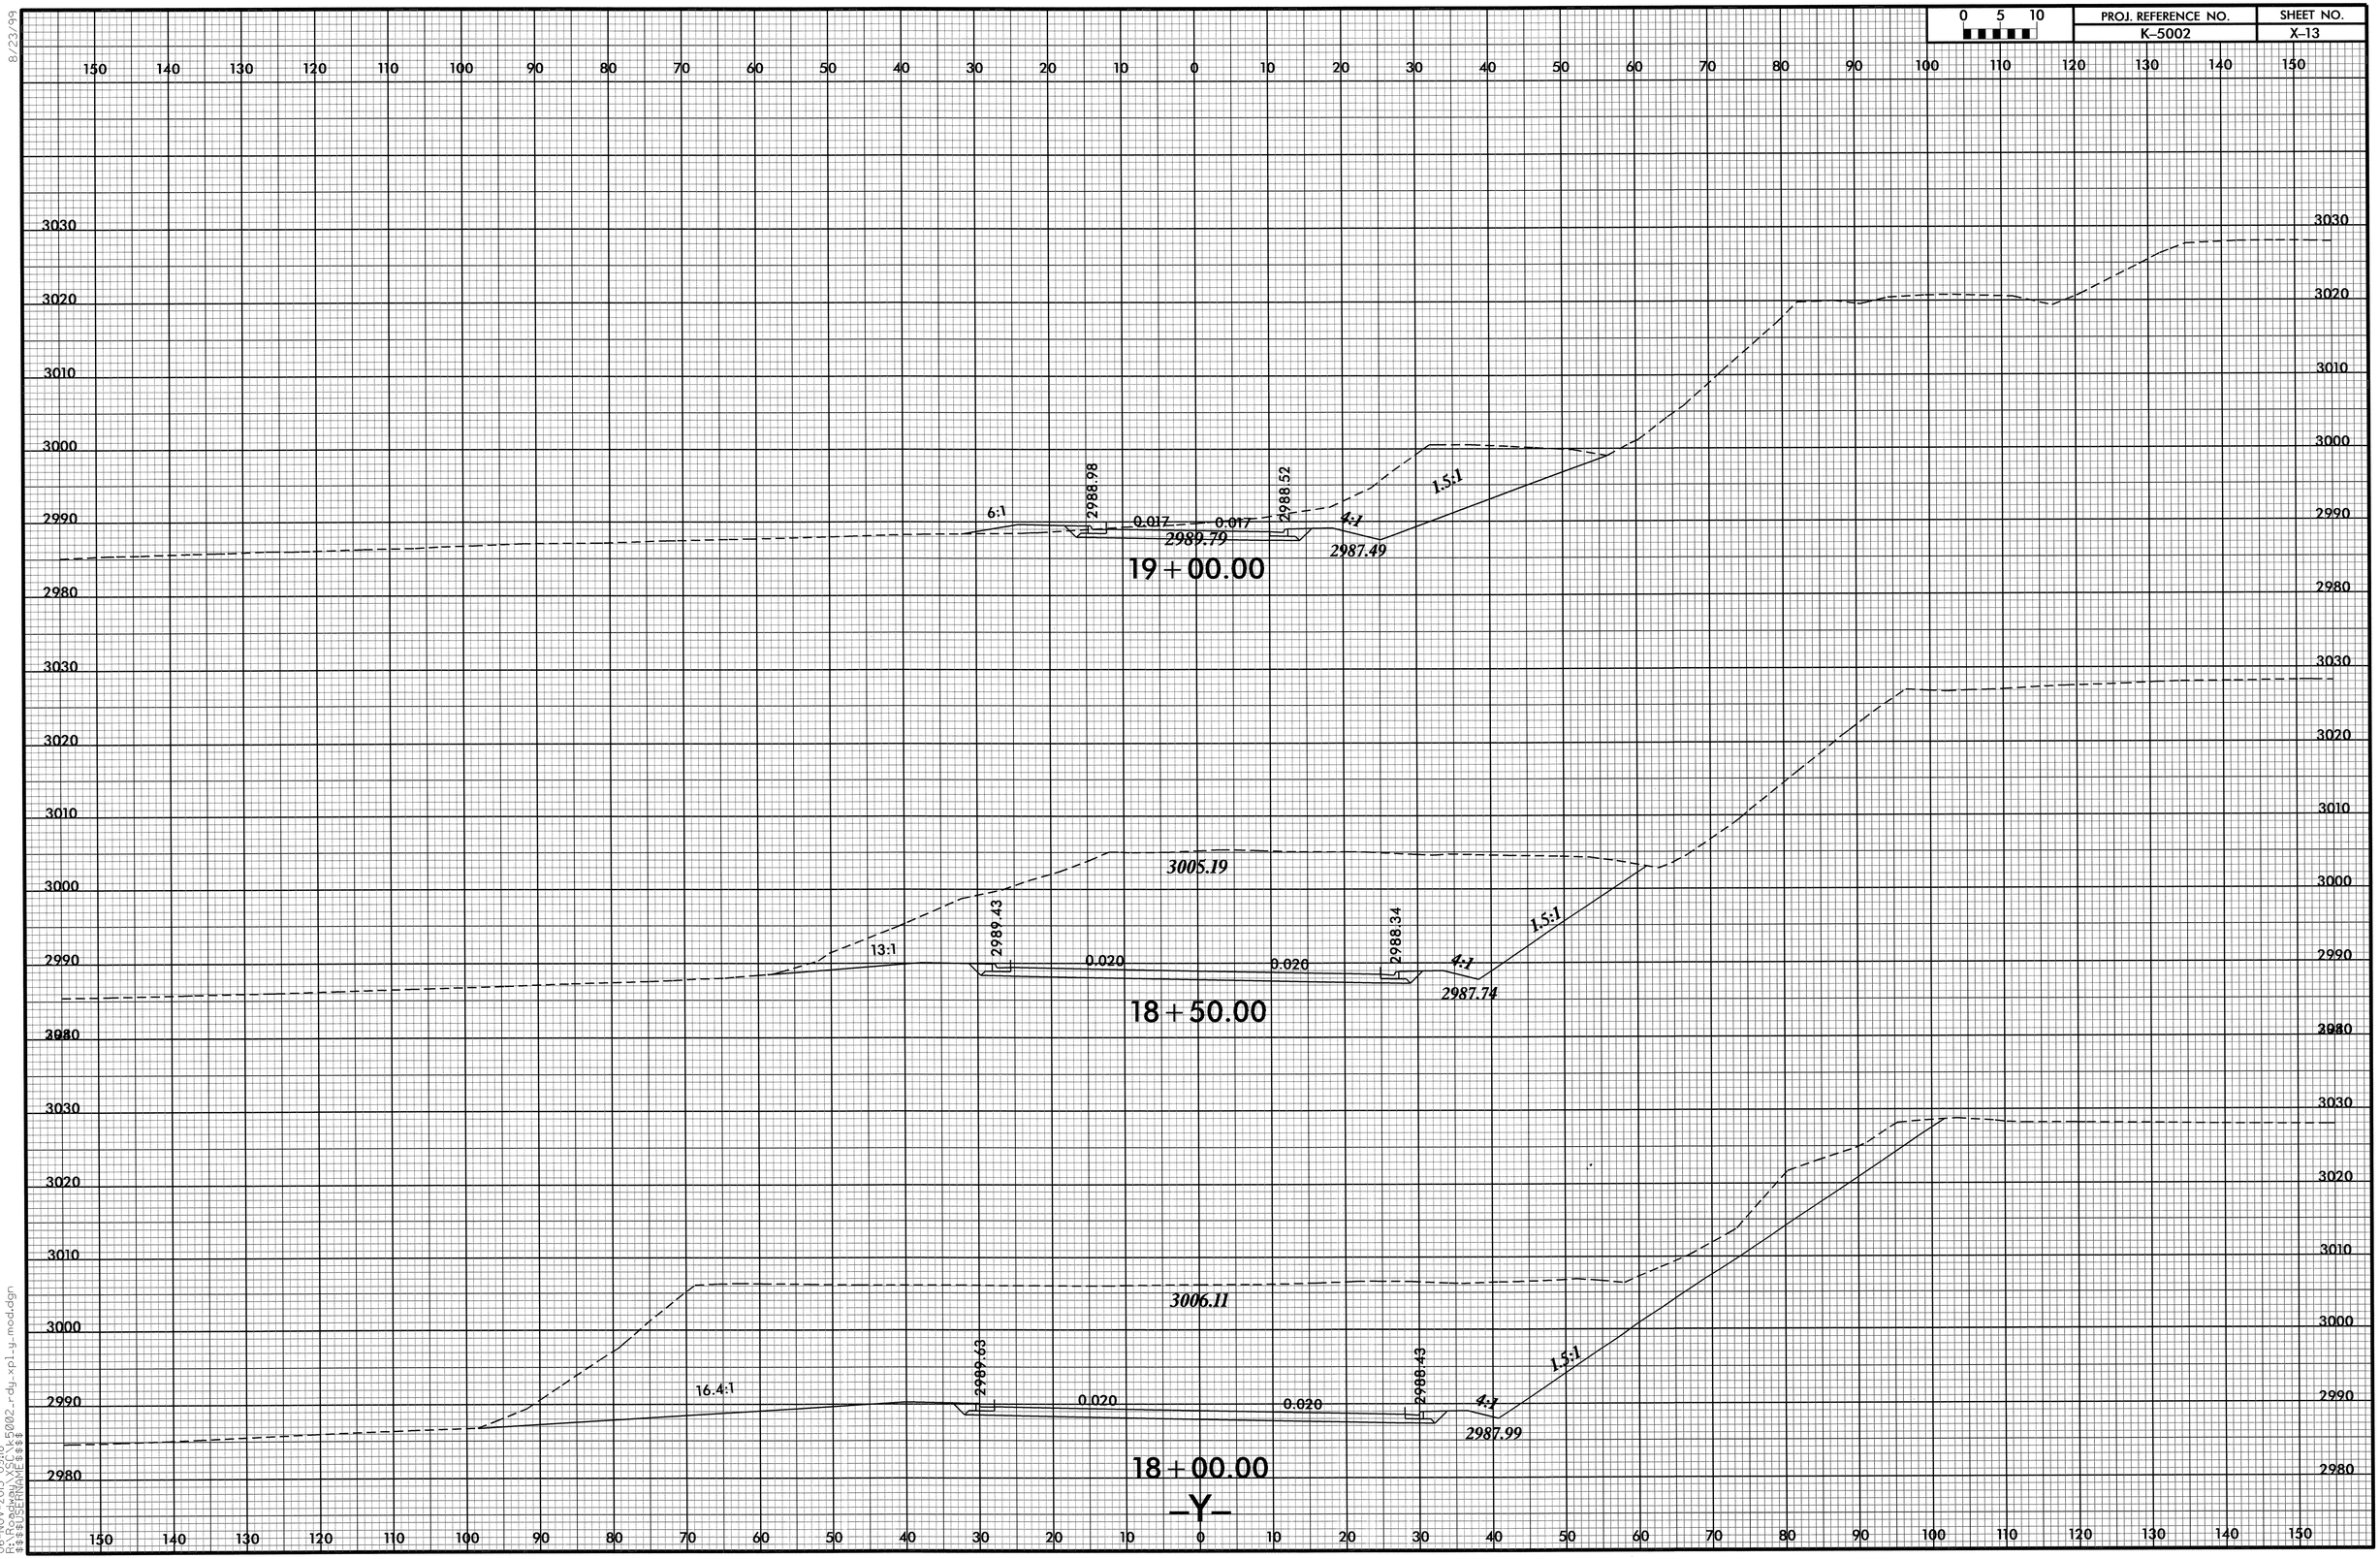

8/23/99

06-NOV-2013 09:18
R:\Roadway\XSC\k5002_rdy_xpl_y_mod.dgn
$$$$USERNAME$$$$

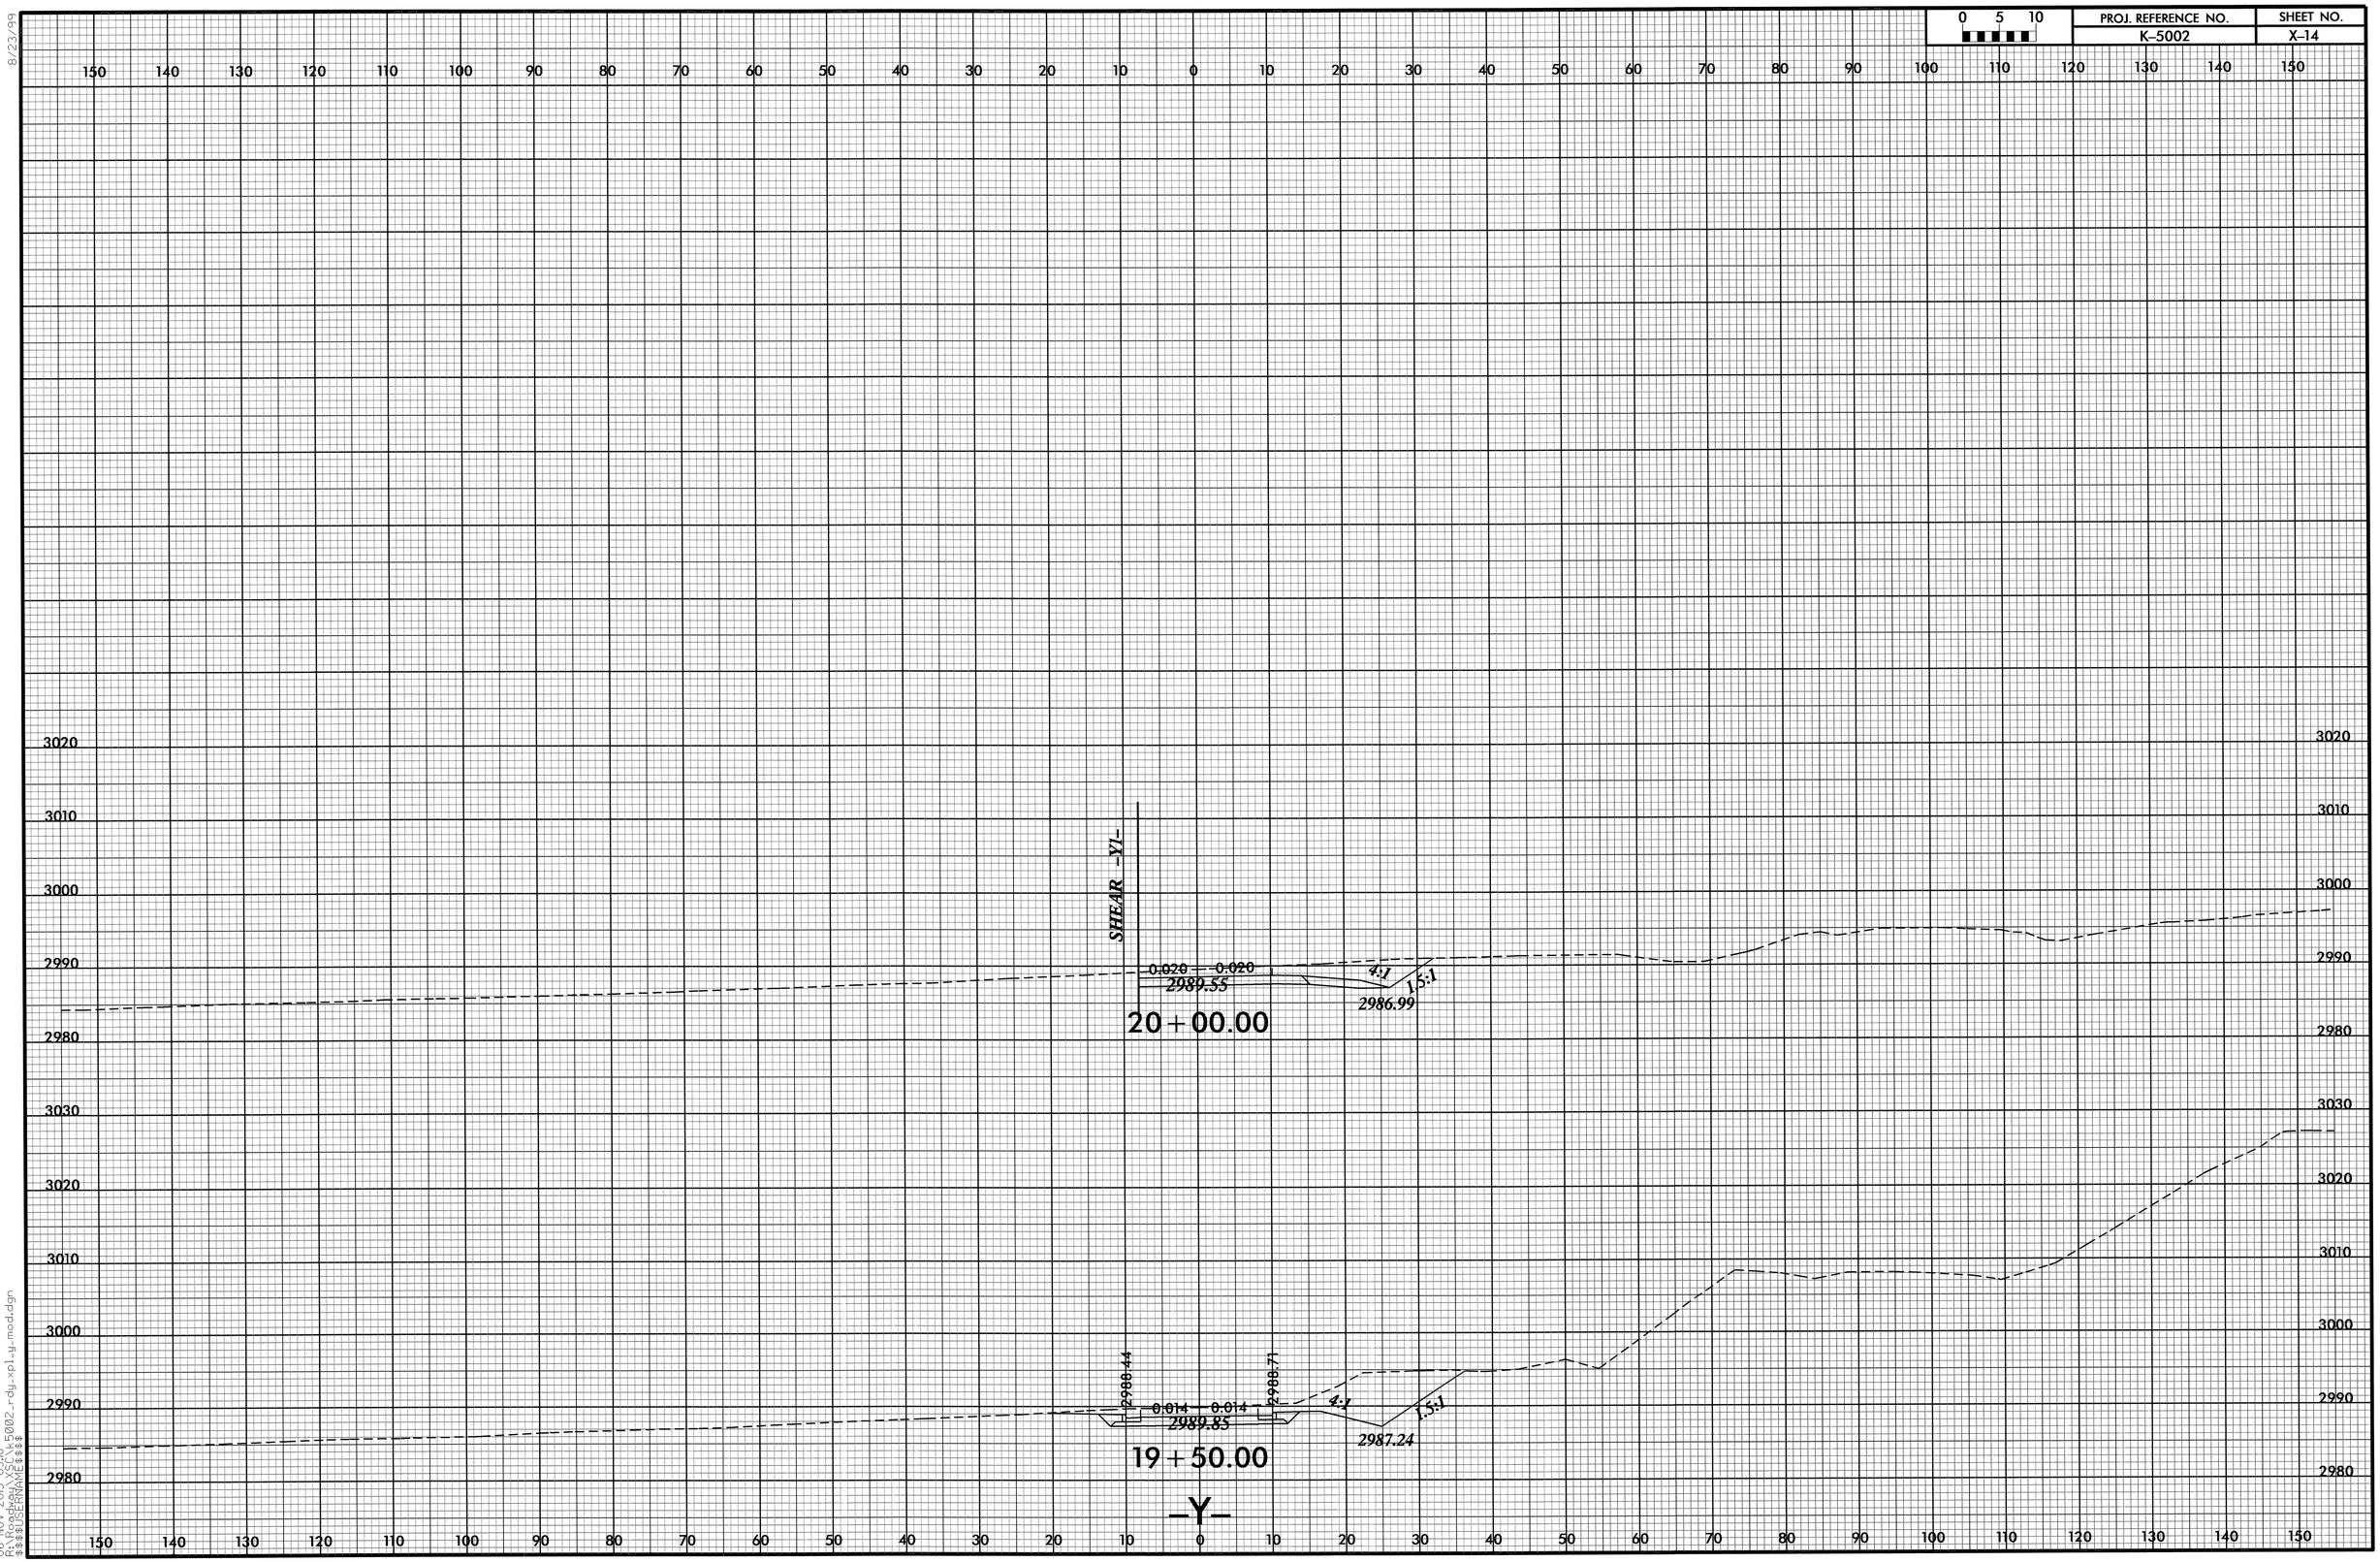

8/23/99

06-NOV-2013 09:18
R:\Roadway\XSC\k5002_rdy_xpl_y_mod.dgn
$$$$USERNAME$$$$

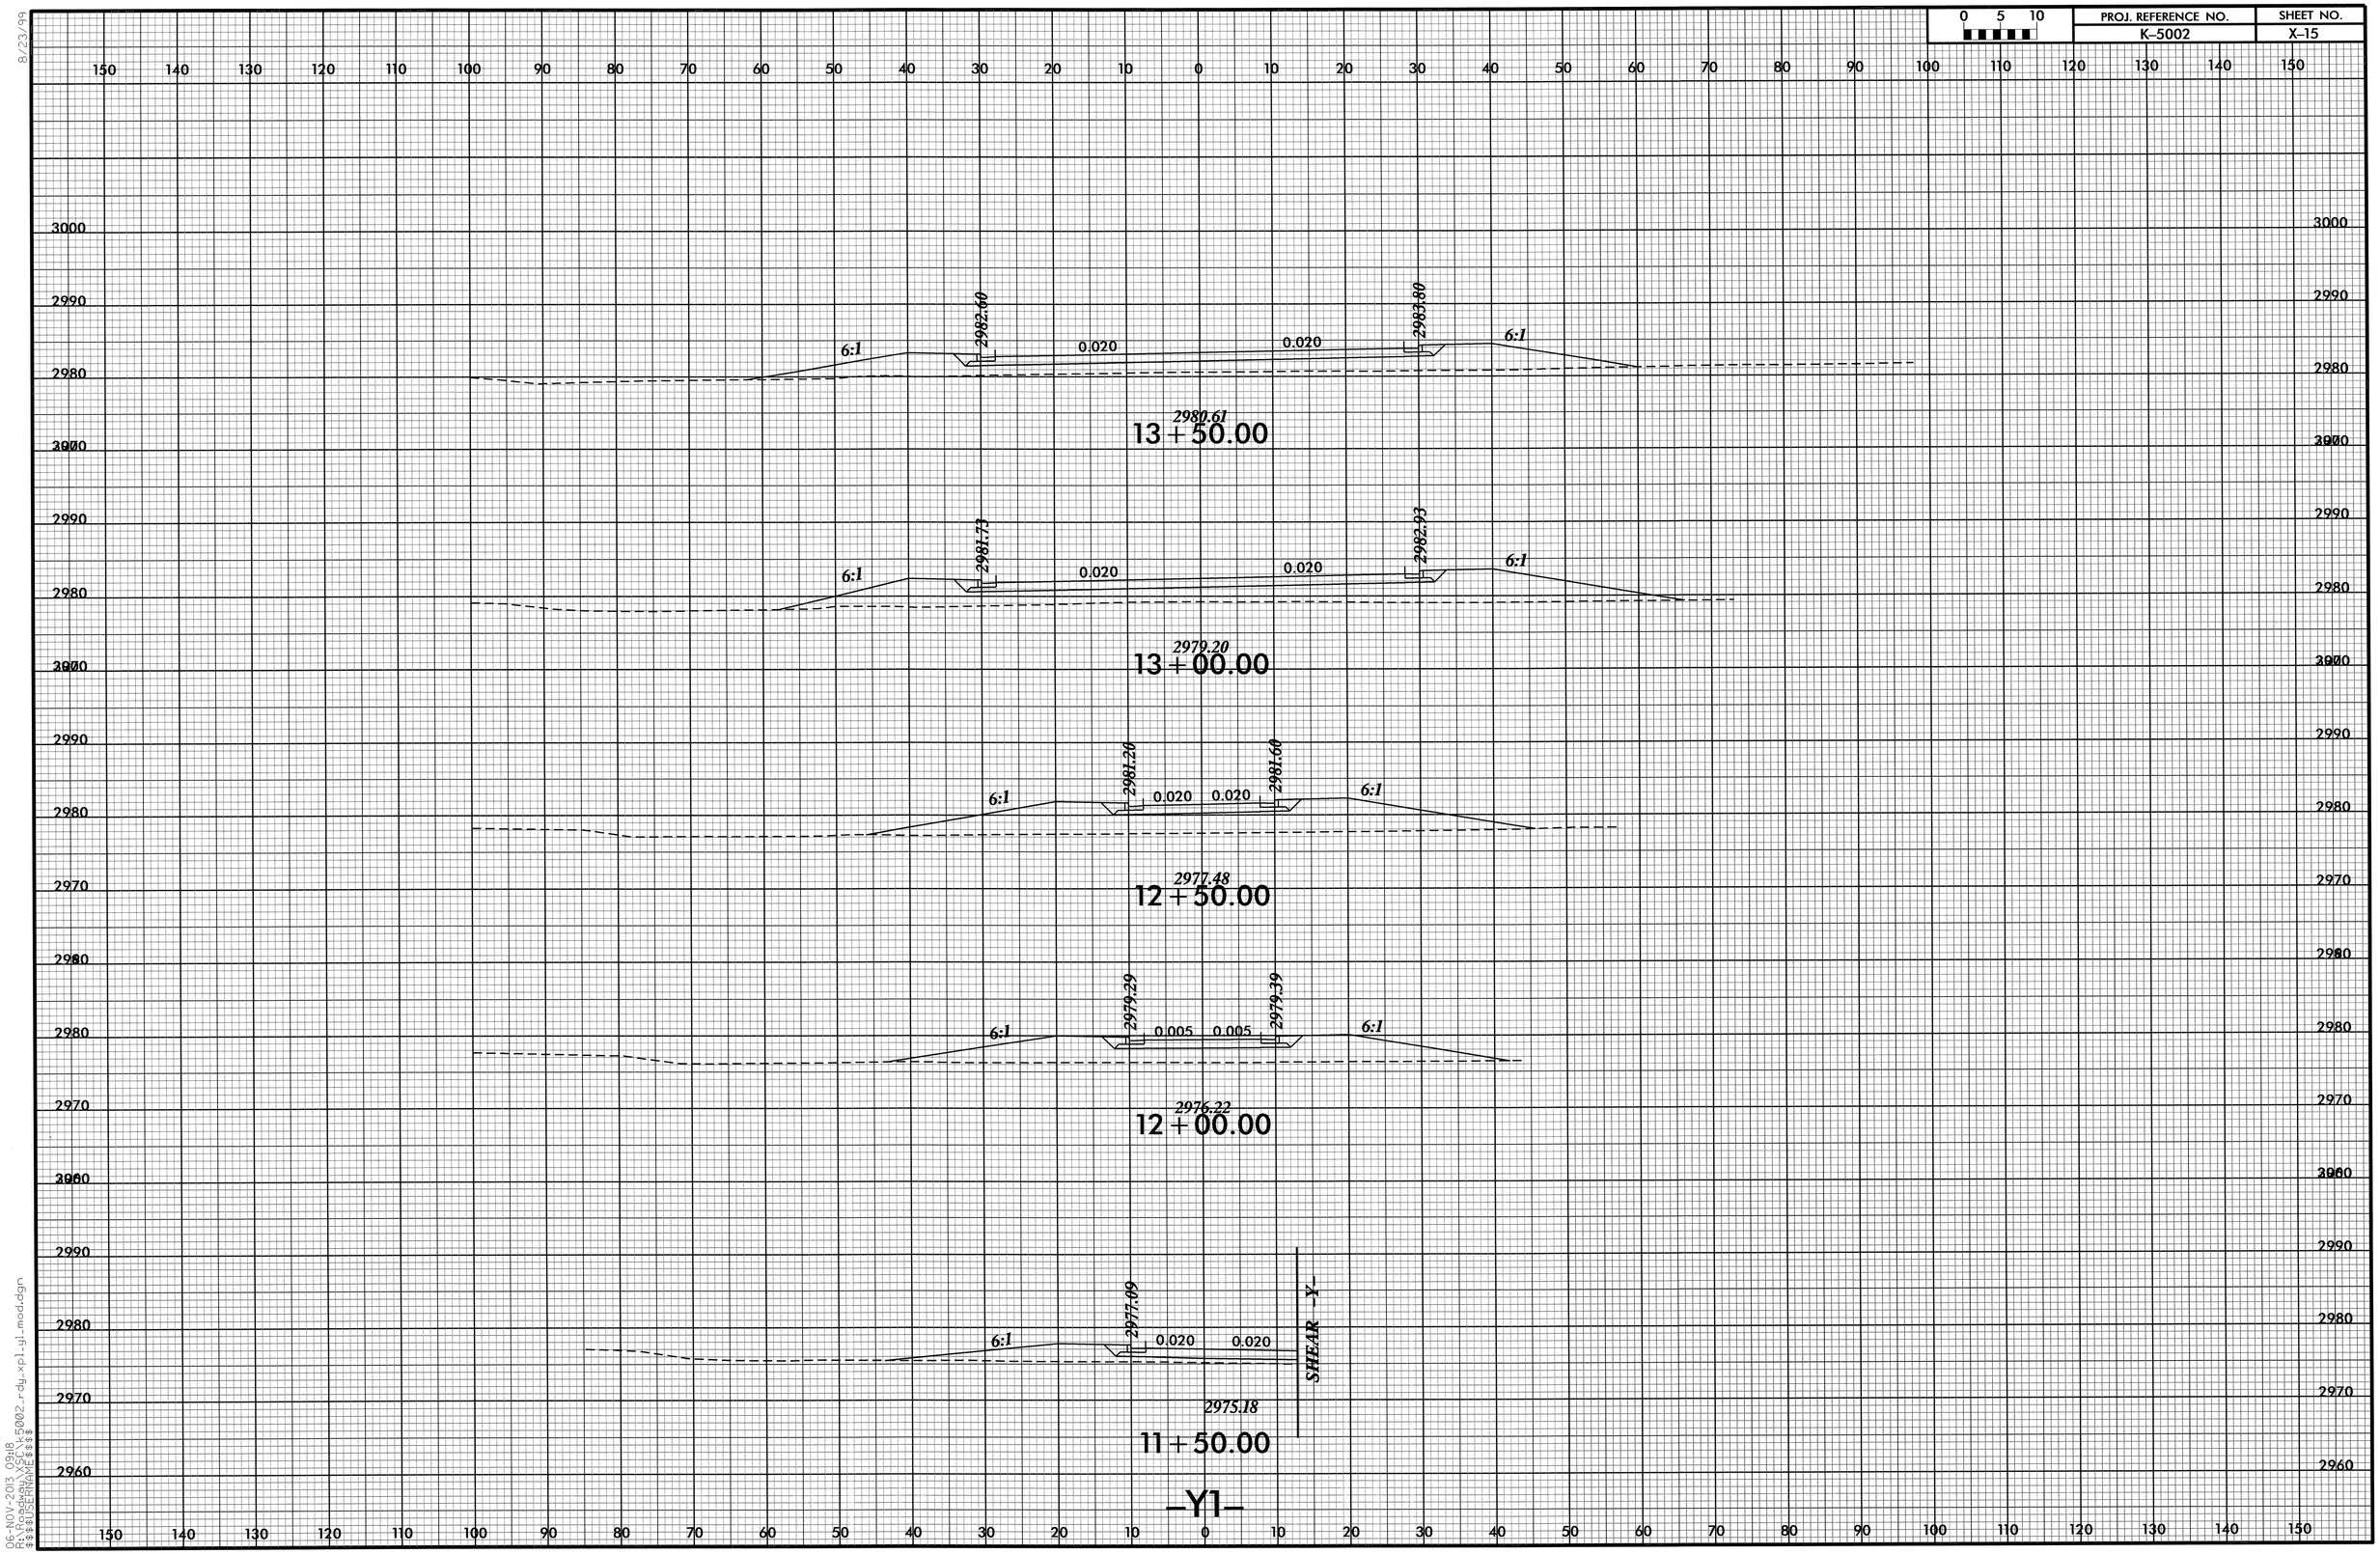

8/23/99

06-NOV-2013 09:18
R:\Roadway\XSC\k5002_rdy_xpl_yl_mod.dgn
$$$$USERNAME$$$$

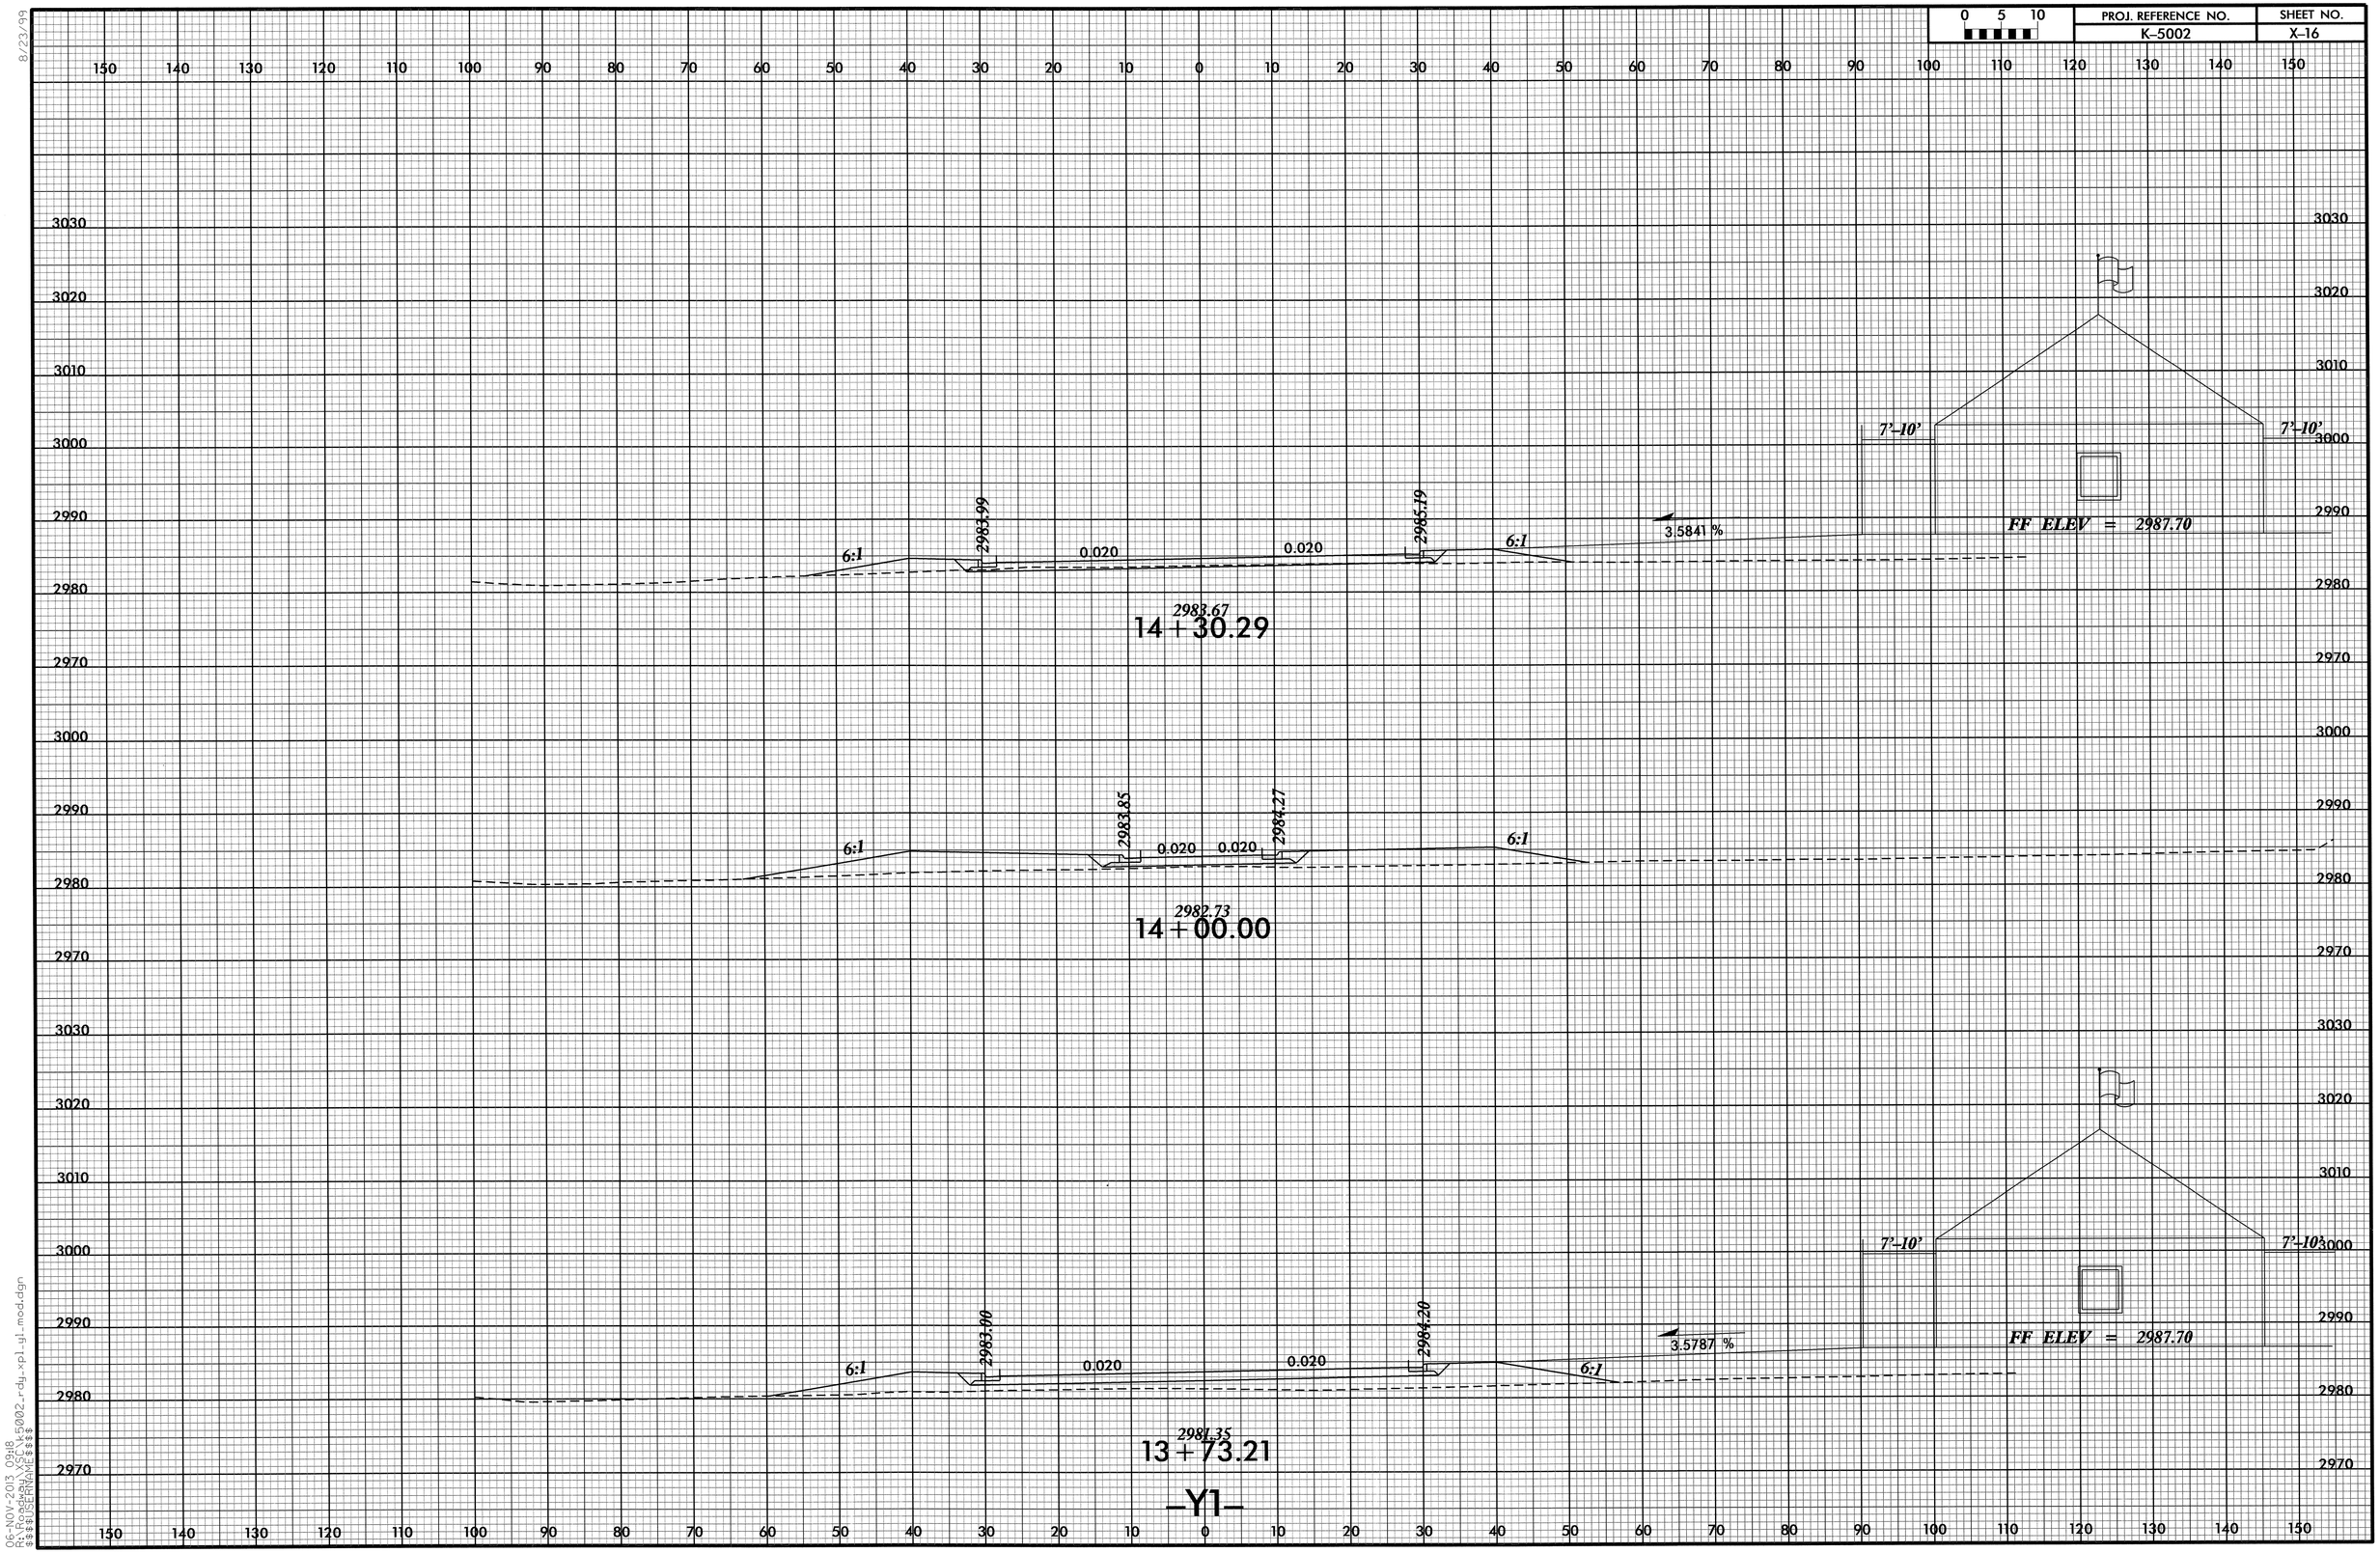

8/23/99

06-NOV-2013 09:18
R:\Roadway\XSC\k5002_rdy_xpl_yl_mod.dgn
$$$$USERNAME$$$$

8/23/99

0 5 10	PROJ. REFERENCE NO.	SHEET NO.
	K-5002	X-17

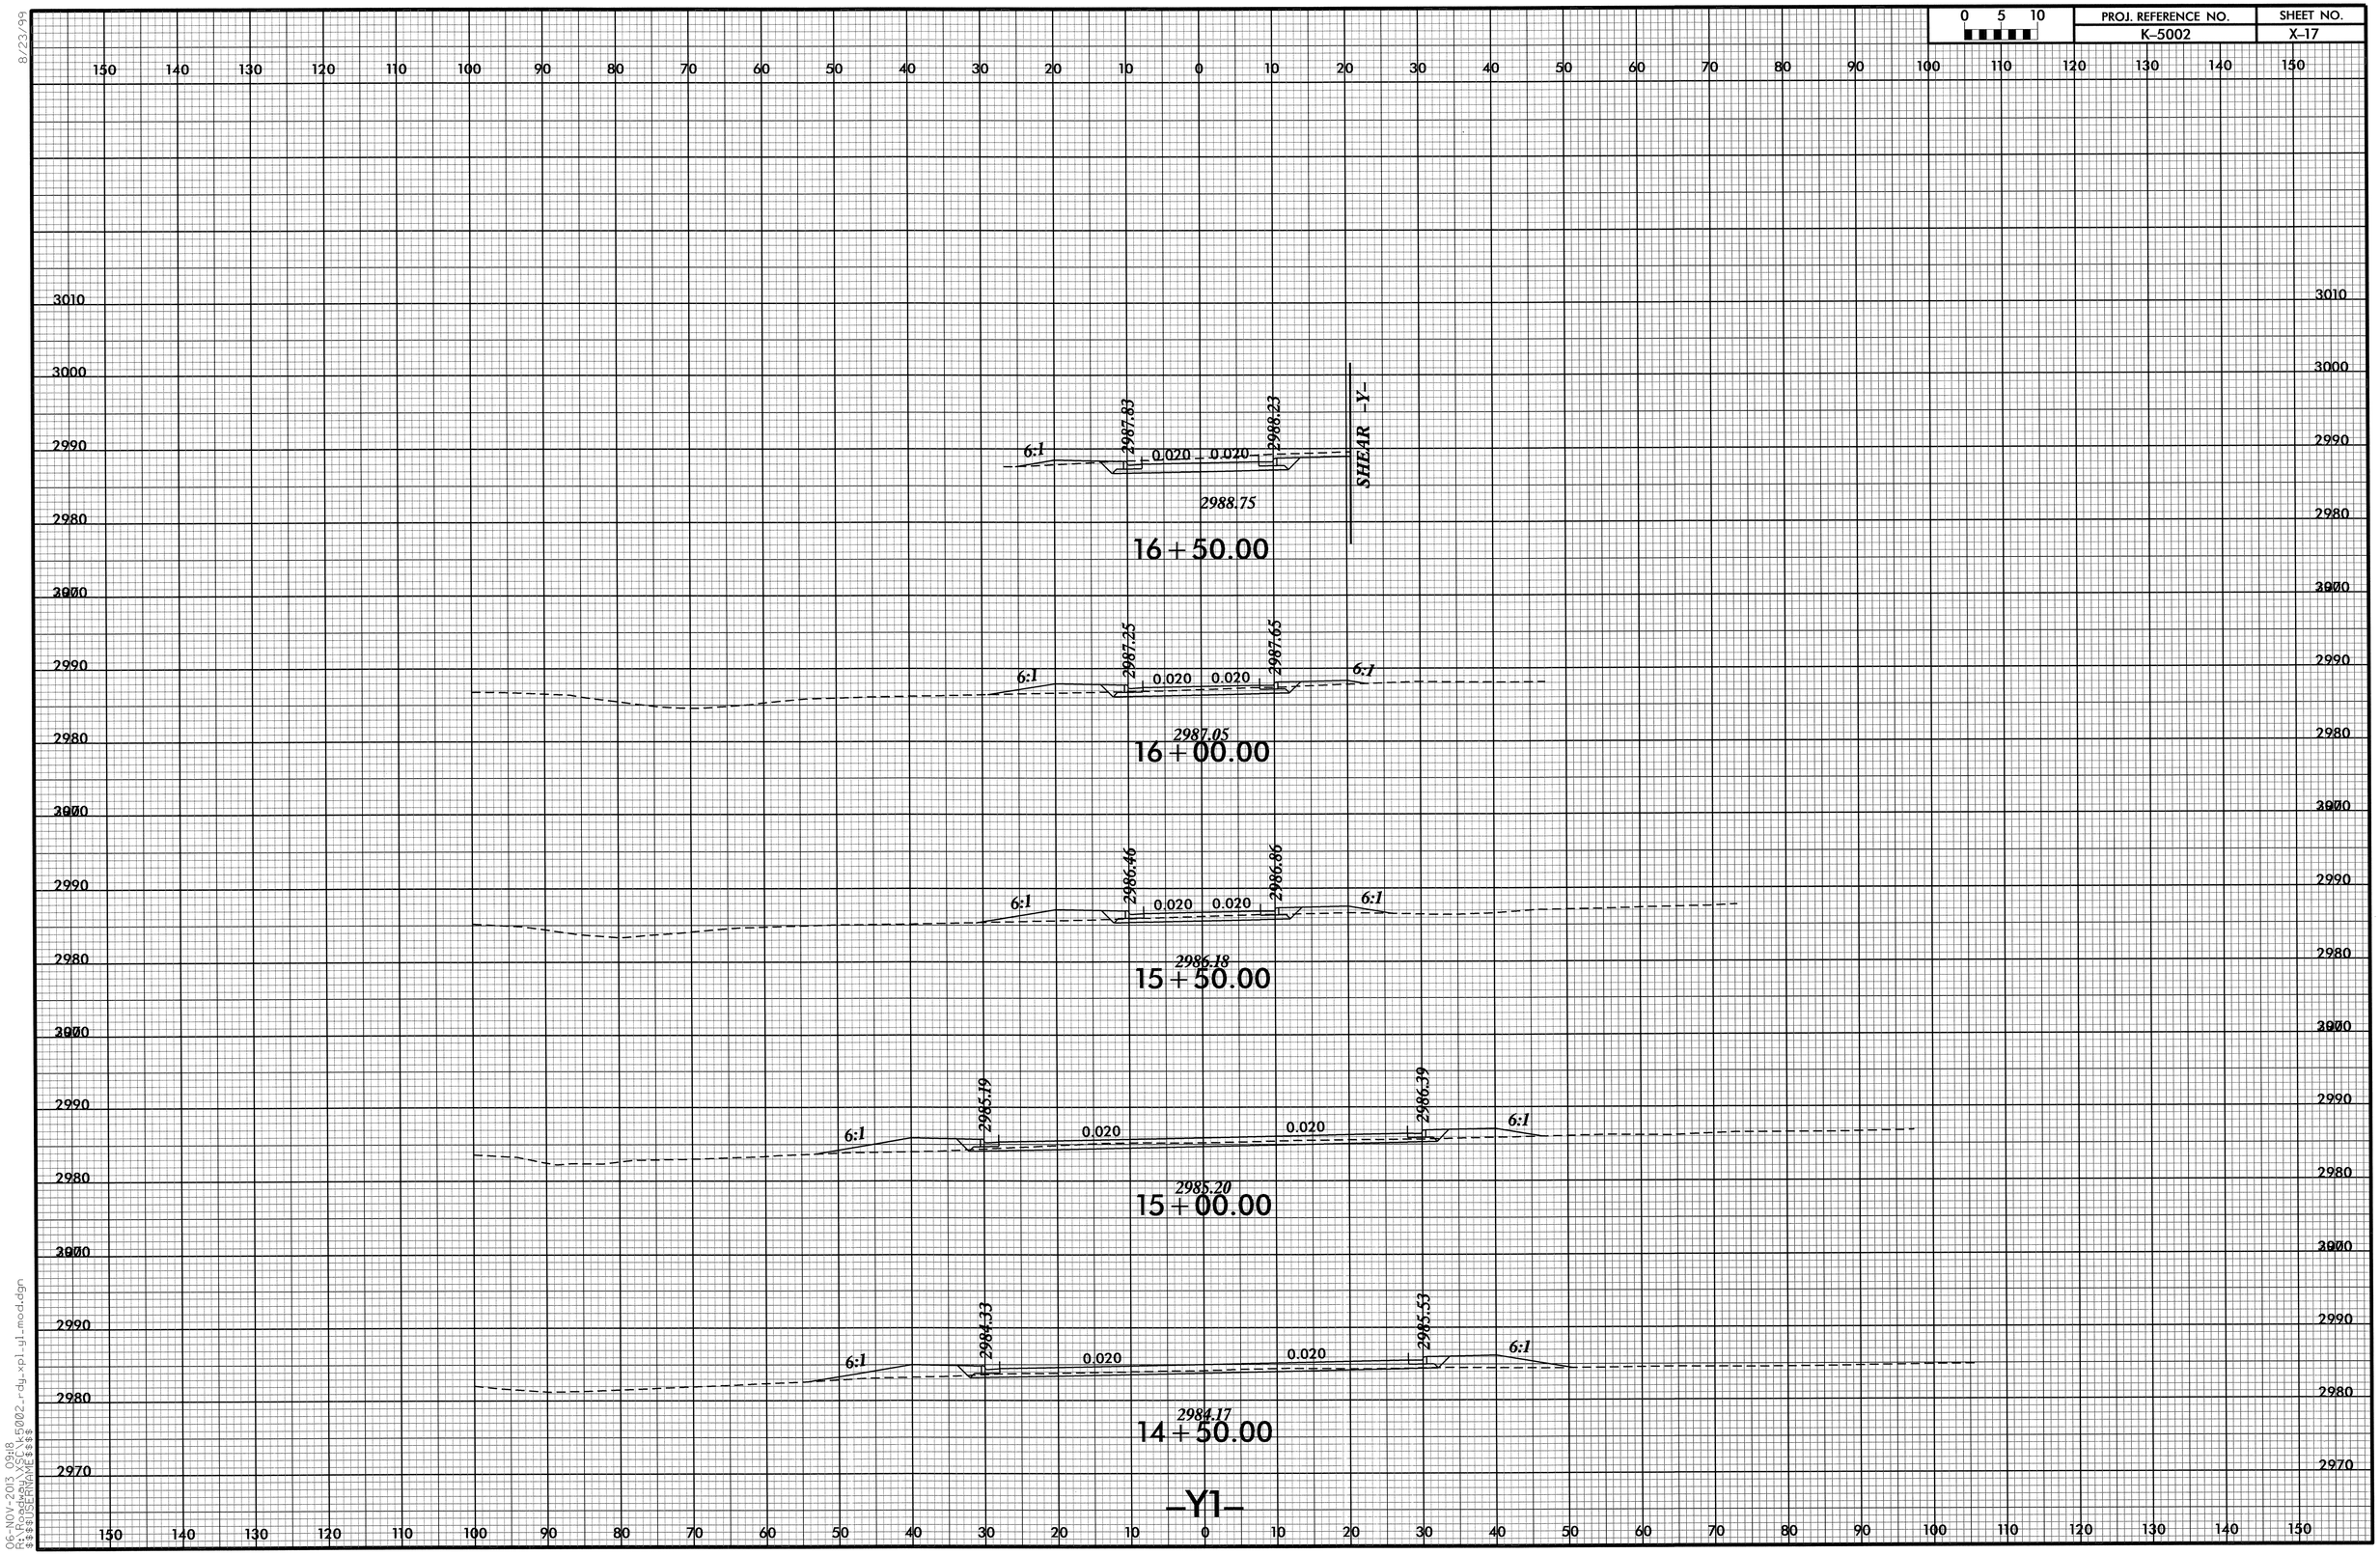

06-NOV-2013 09:18
R:\Roadway\xs\k5002_rdy_xpl_y1_mod.dgn
$$$$USERNAME$$$$

PROJ. REFERENCE NO.	SHEET NO.
K-5002	X-18

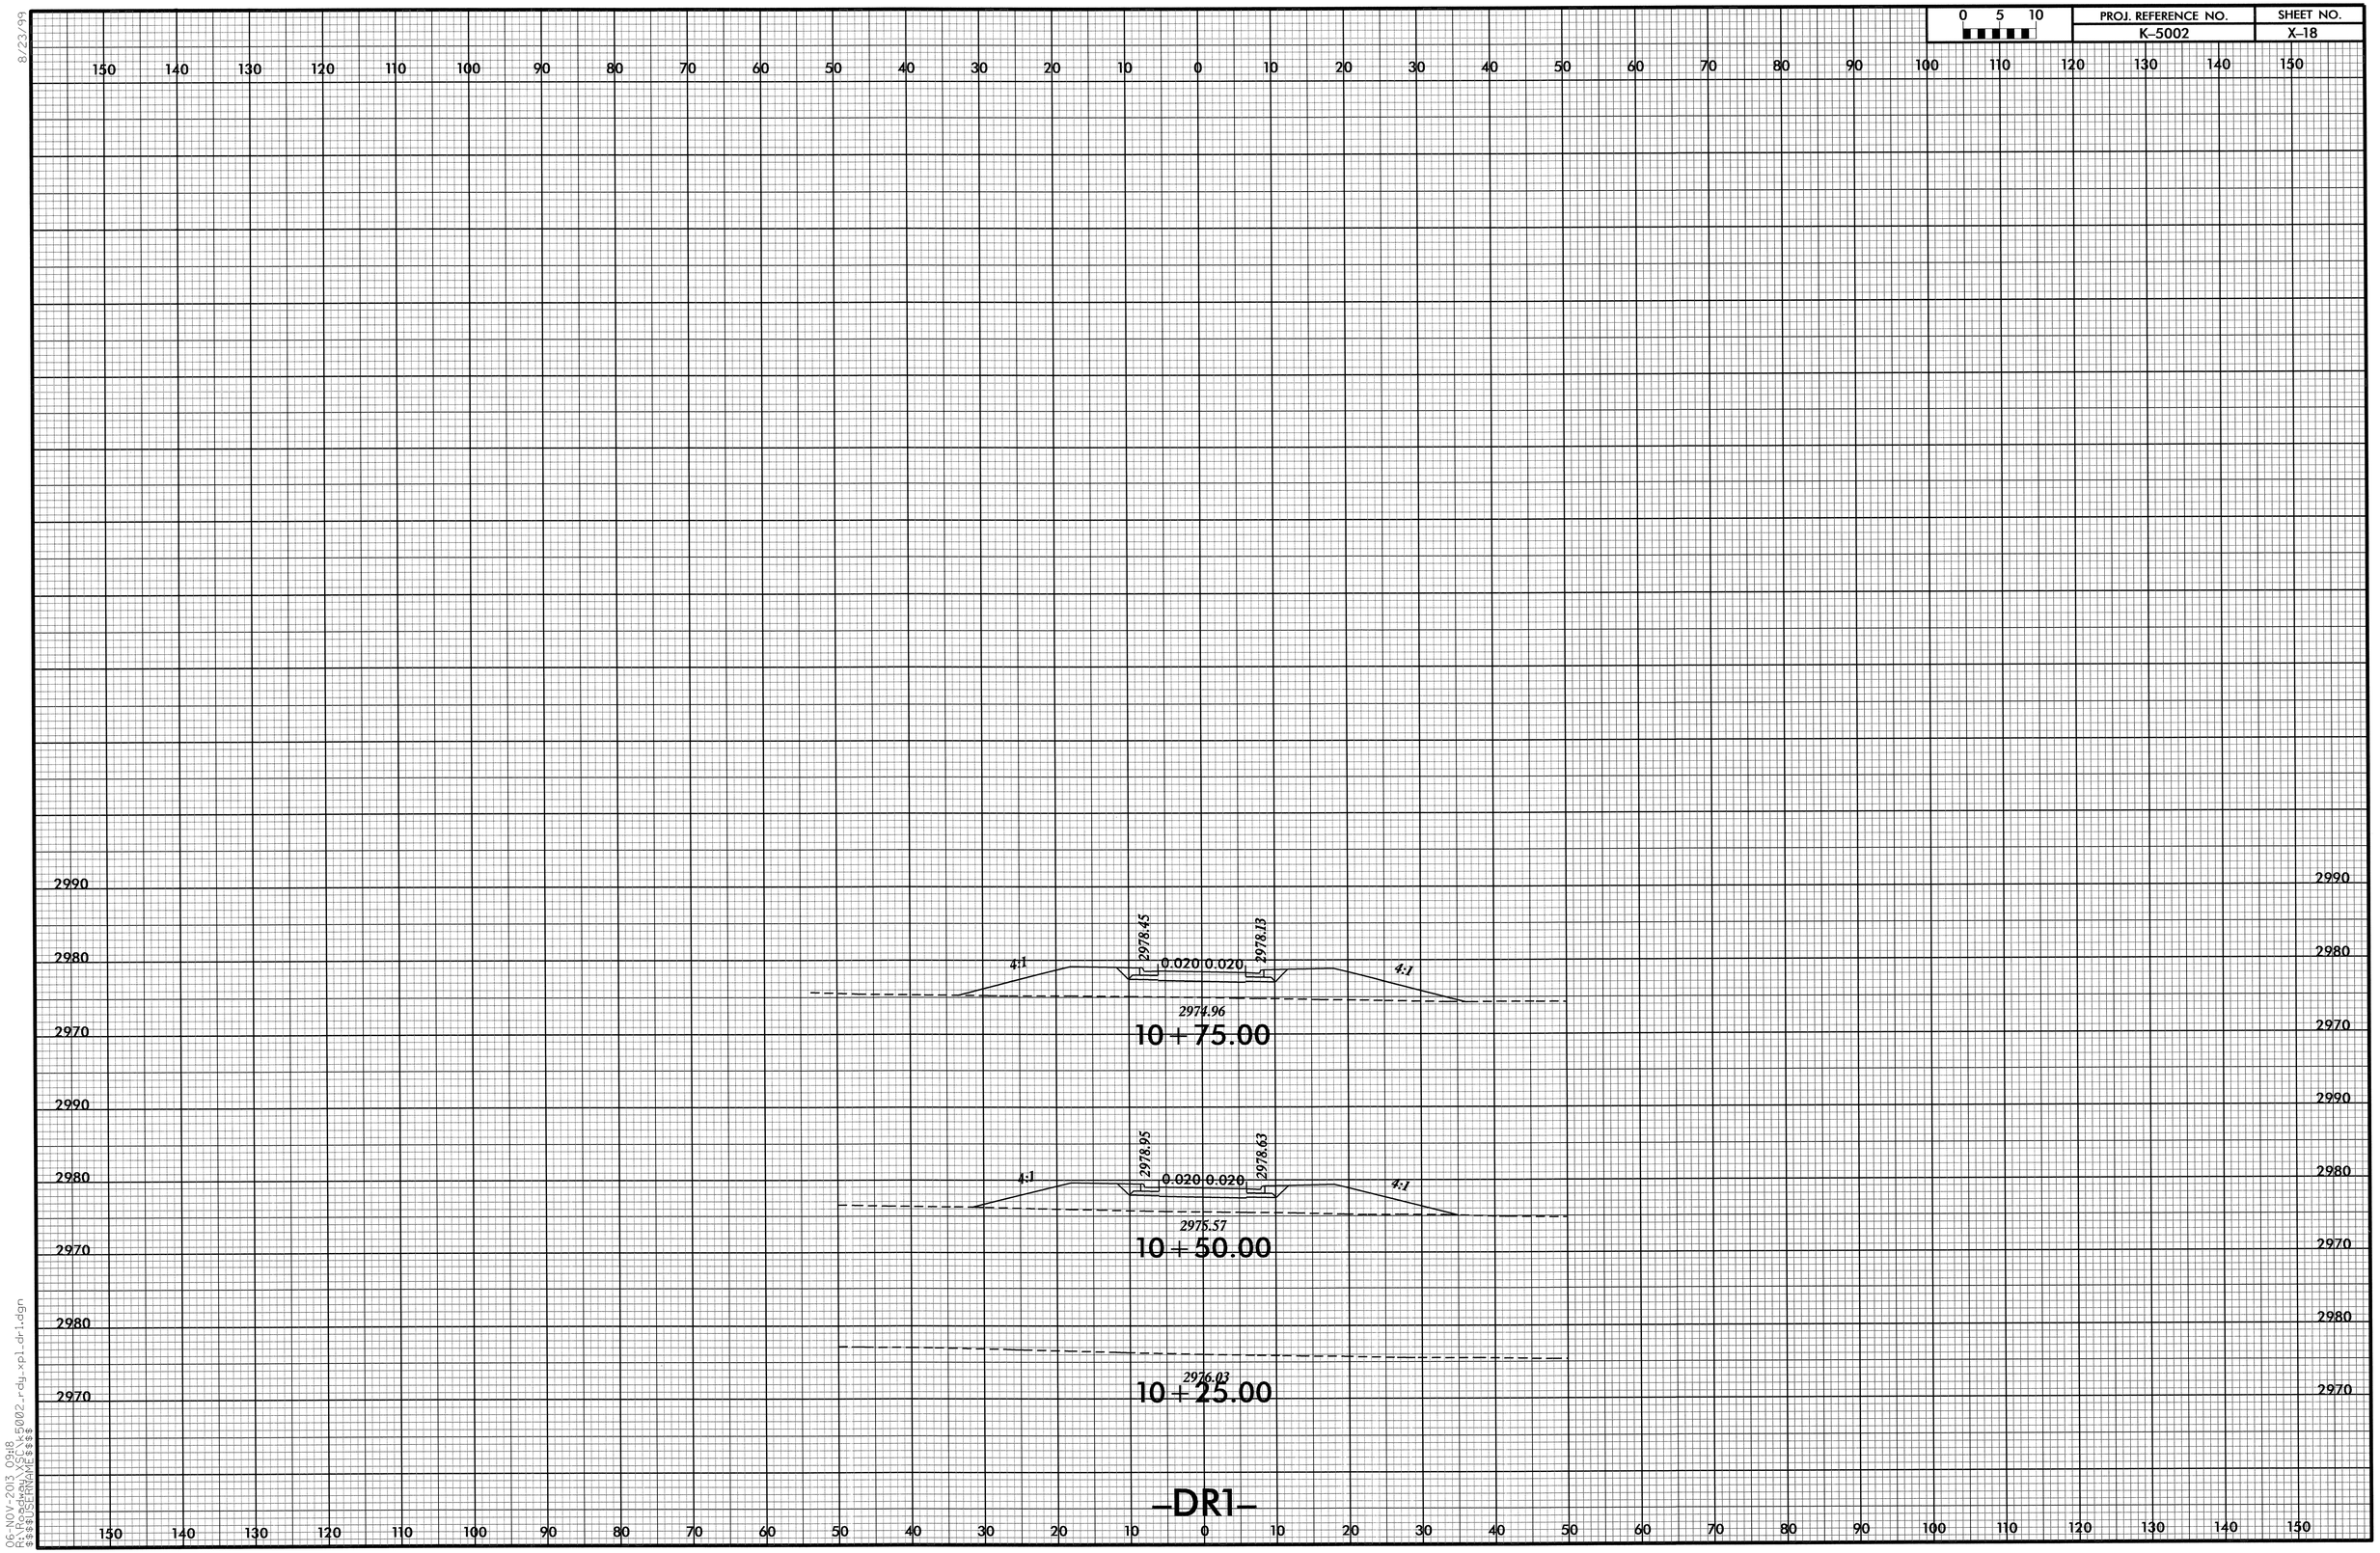

8/23/99

06-NOV-2013 09:18
R:\Roadway\XSC\k5002_rdy_xpl_dr1.dgn
$$$$USERNAME$$$$

8/23/99

0 10 20	PROJ. REFERENCE NO.	SHEET NO.
	K-5002	X-19

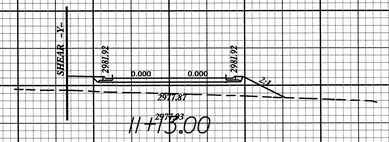

11+15.00

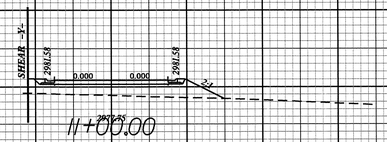

11+00.00

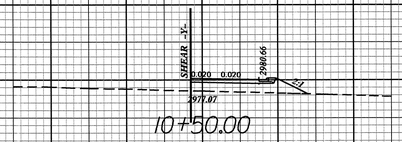

10+50.00

-DR2-

26-NOV-2013 15:35
$$$$USERNAME$$$$