F.A. PROJECT NO.: BRZ-1002(23)

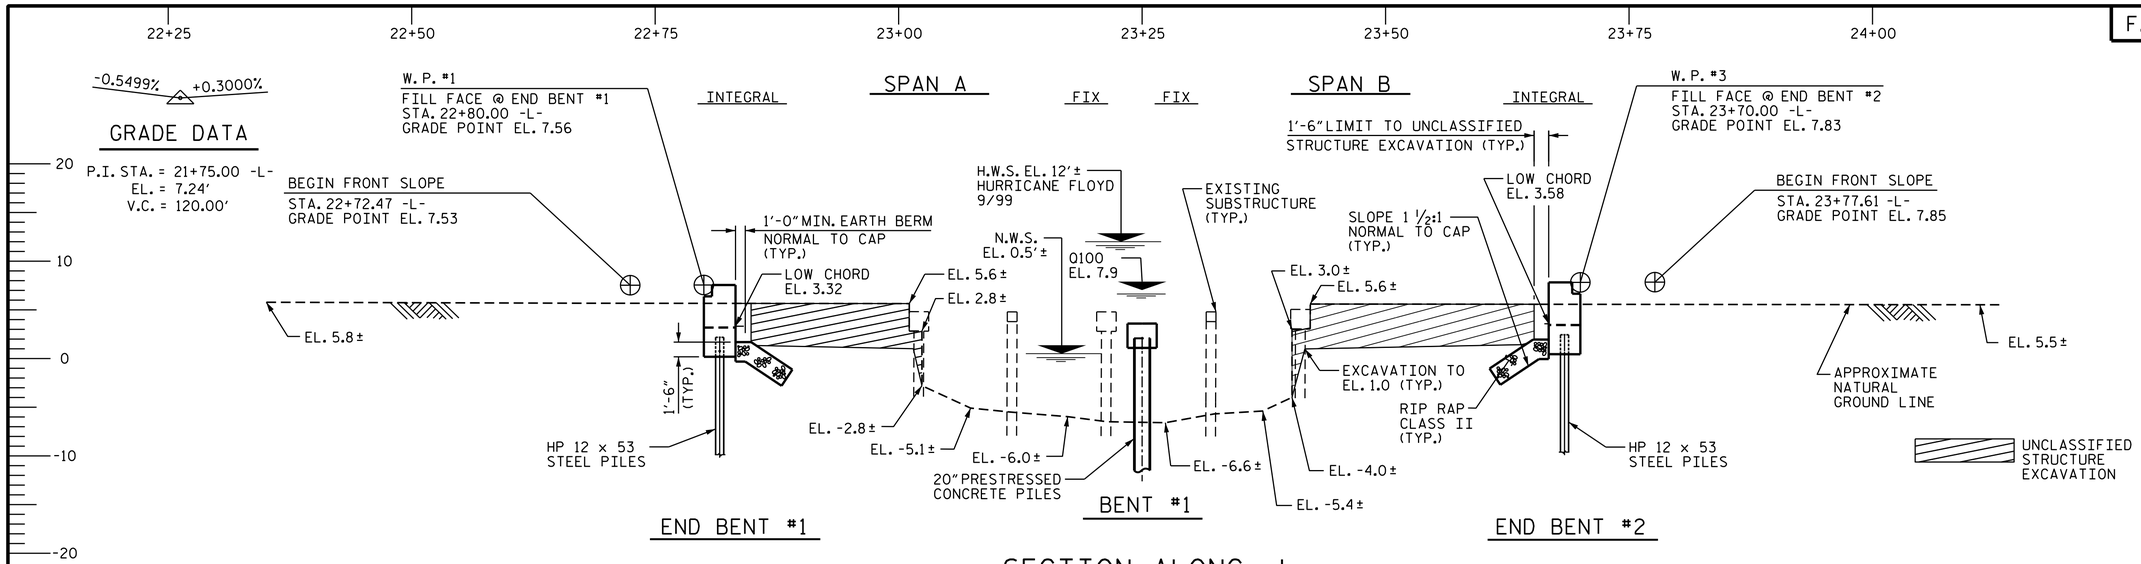

SECTION ALONG -L-

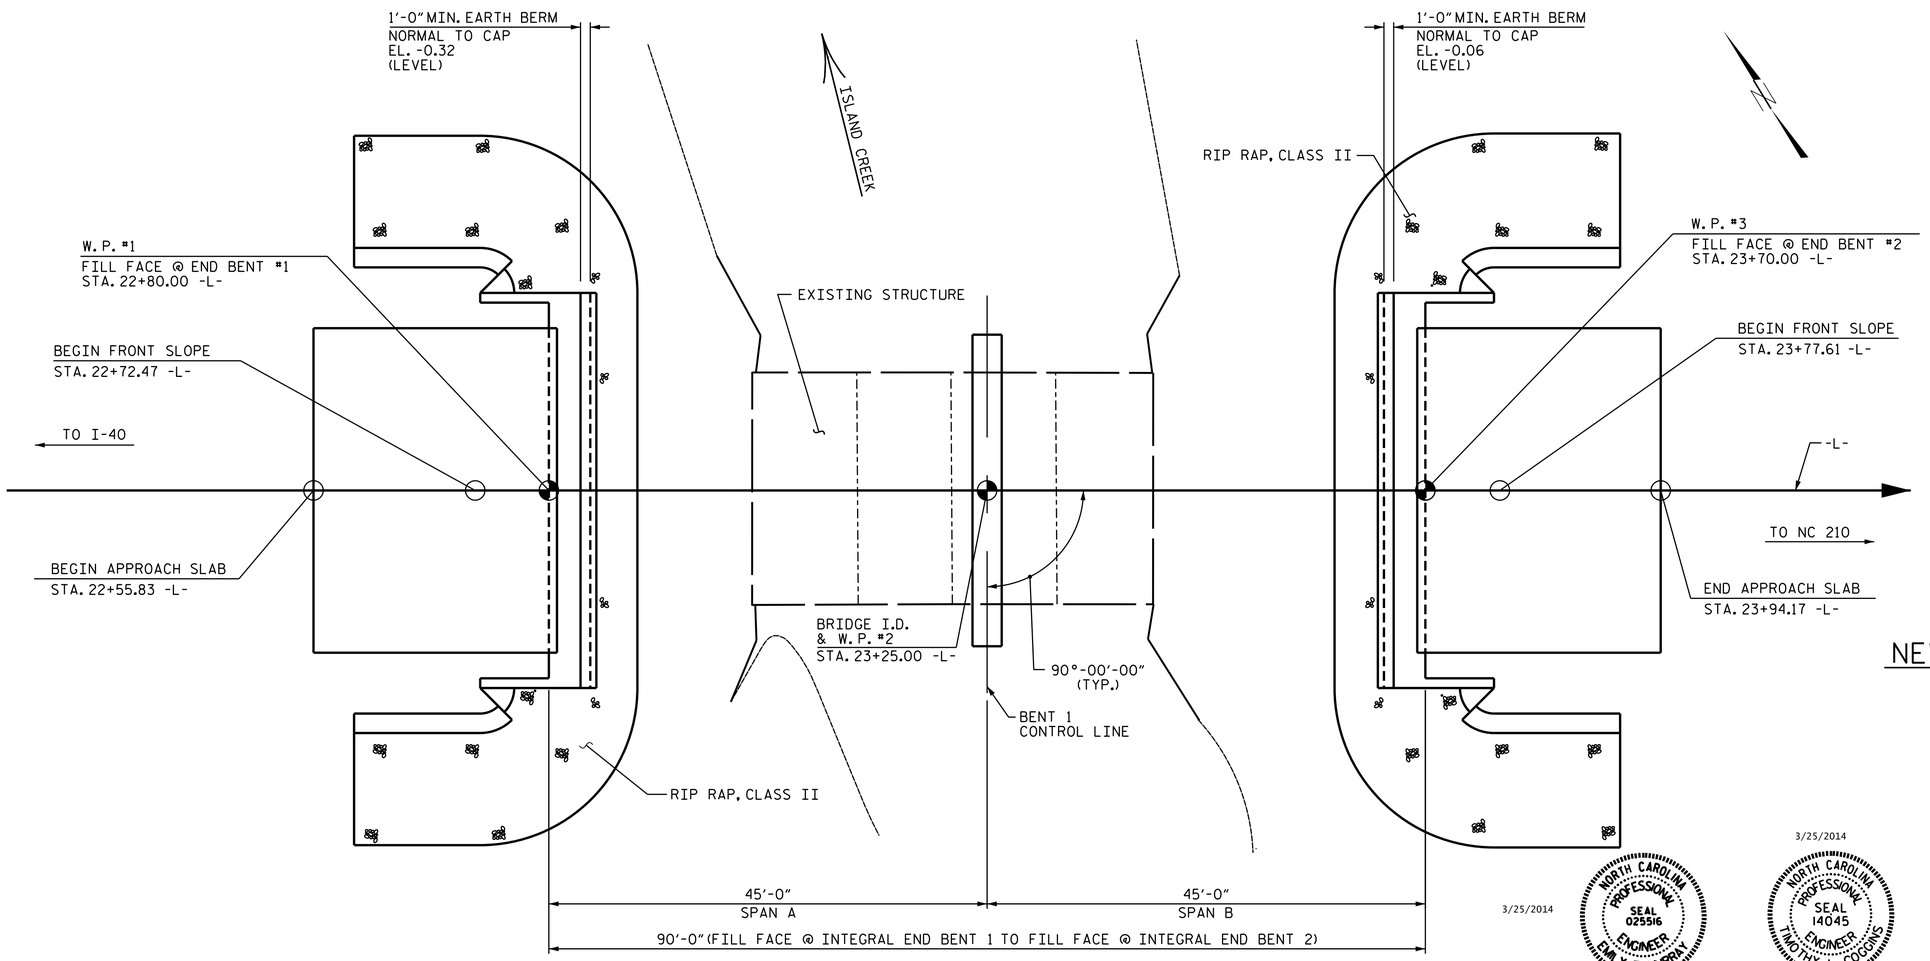

PLAN

PILES NOT SHOWN FOR CLARITY.

I HEREBY CERTIFY THESE PLANS ARE THE AS-BUILT PLANS.

PROJECT NO. B-4591

NEW HANOVER/PENDER COUNTY

STATION: 23+25.00 -L-

SHEET 1 OF 3

REPLACES BRIDGE NO. 4

STATE OF NORTH CAROLINA
DEPARTMENT OF TRANSPORTATION
RALEIGH

GENERAL DRAWING
FOR BRIDGE OVER
ISLAND CREEK
ON SR 1002 BETWEEN
I-40 AND NC 210

3/25/2014

NORTH CAROLINA PROFESSIONAL SEAL 025516 ENGINEER EMILY E. MURRAY

DocuSigned by: Emily Murray
CAEB97AEDC5B4E0...

3/25/2014

NORTH CAROLINA PROFESSIONAL SEAL 14045 ENGINEER TIMOTHY L. COGGINS

DocuSigned by: Tim Coggins
DEFD4ABD48FA47B...

DRAWN BY : N. Ruffin	DATE : 5/17/13		
CHECKED BY : GHOLAMREZA KOUCHEKI	DATE : 6/5/13		
DESIGN ENGINEER OF RECORD: N. RUFFIN	DATE : 7/25/13		

REVISIONS

NO.	BY:	DATE:	NO.	BY:	DATE:
1			3		
2			4		

SHEET NO. S-1

TOTAL SHEETS 30

25-MAR-2014 11:19
R:\Structures\Plans\nruffin\B-4591_sm_Plans_01.dgn
dstutts

NC005