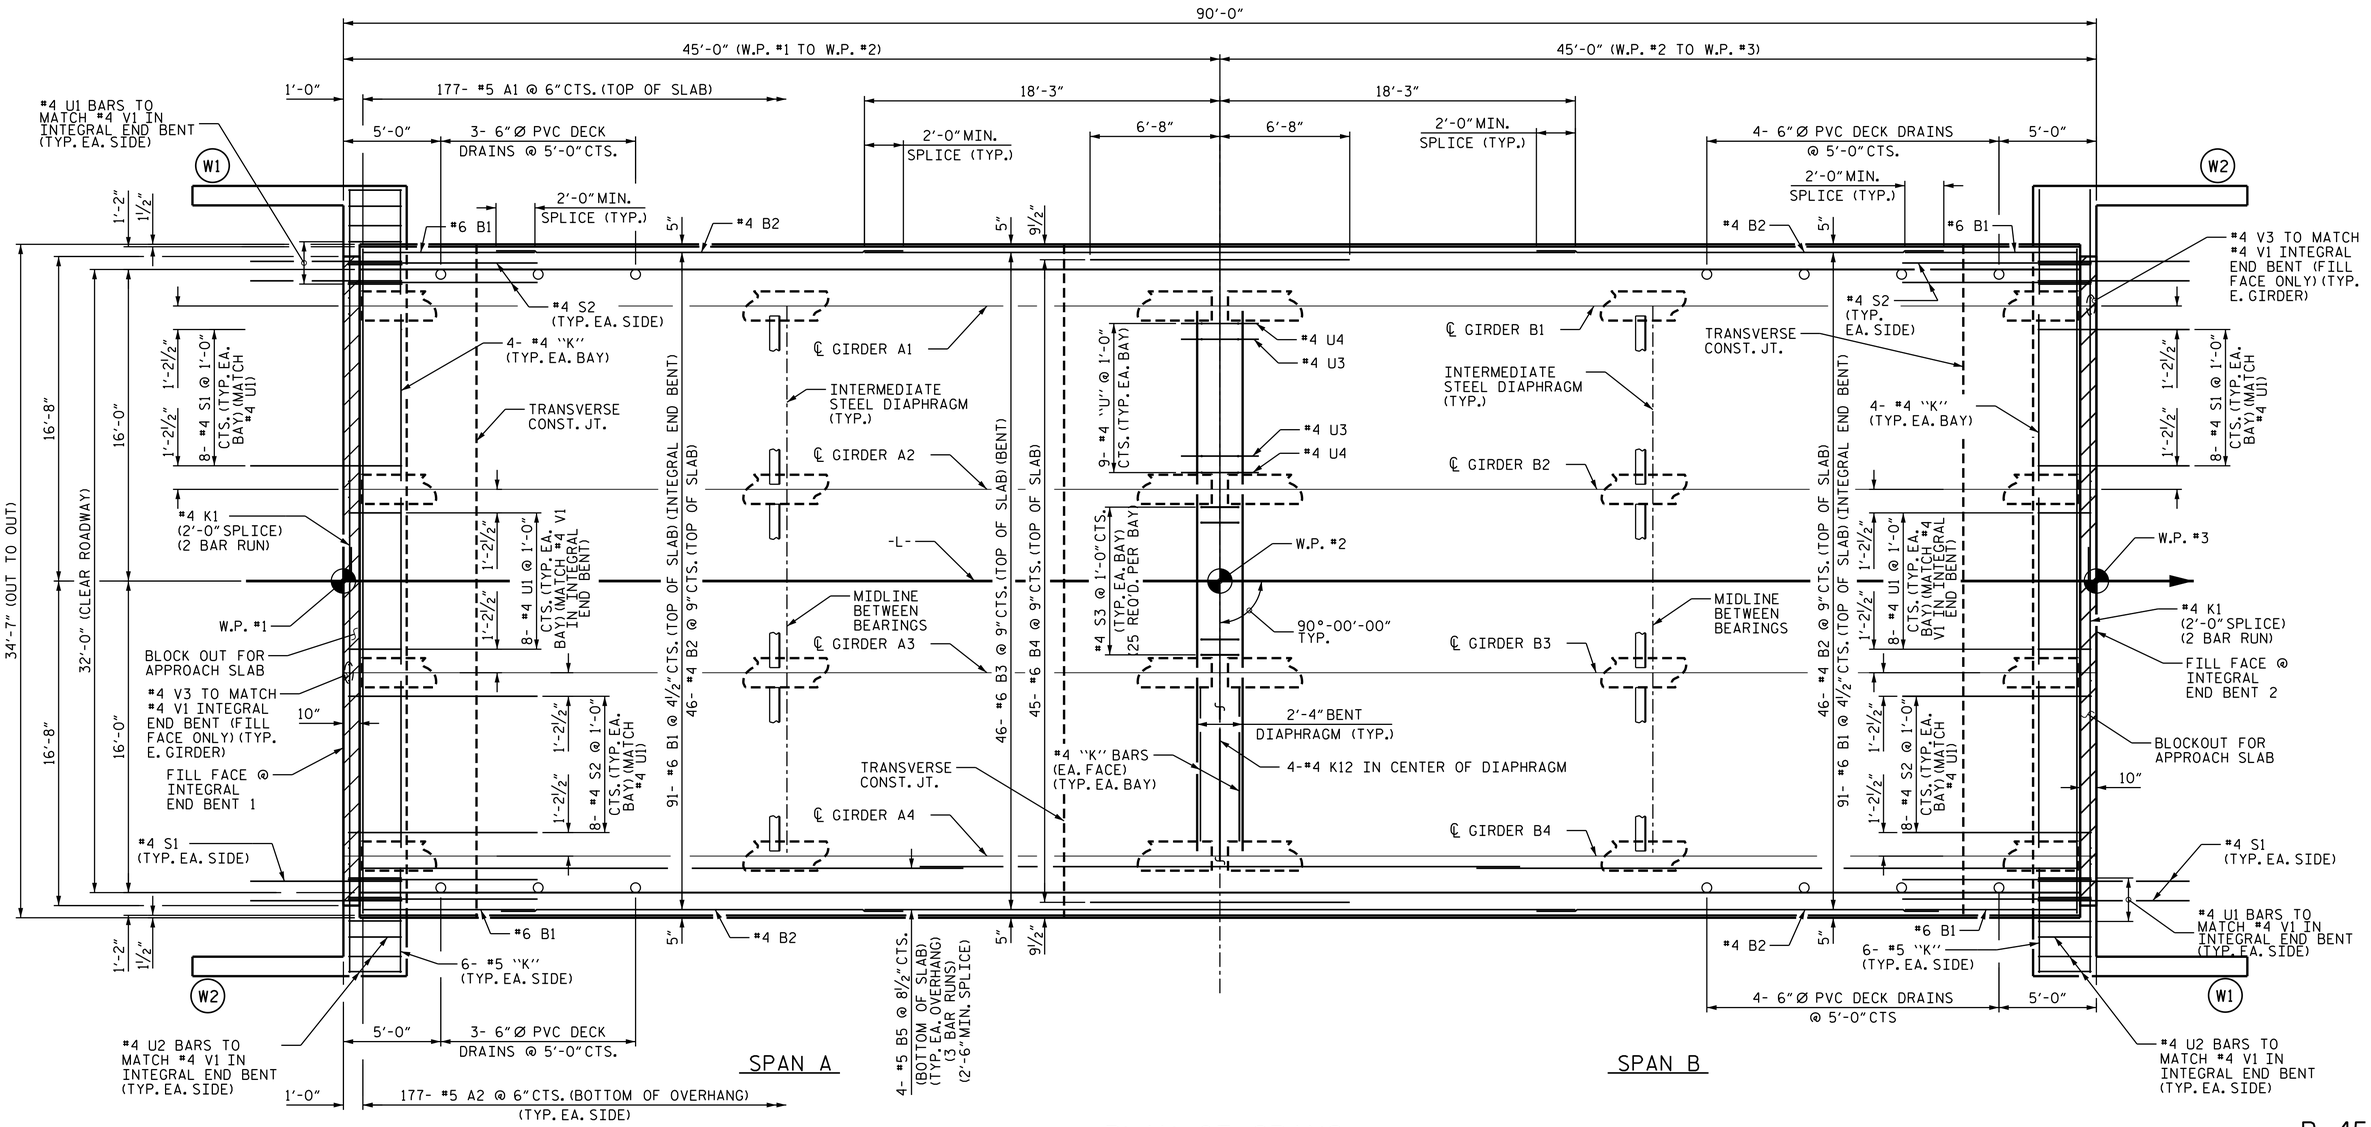

PLAN OF SPANS

(SEE PLAN OF SPAN DETAIL SHEET FOR ADDITIONAL REINFORCING STEEL IN WINGS)
SEE "SUPERSTRUCTURE BILL OF MATERIAL" FOR LOCATION OF TRANSVERSE CONSTRUCTION JOINT AND TRANVERSE CONSTRUCITON JOINT DETAIL.

PROJECT NO. B-4591
NEW HANOVER/PENDER COUNTY
STATION: 23+25.00 -L-

SHEET 1 OF 3

STATE OF NORTH CAROLINA
DEPARTMENT OF TRANSPORTATION
RALEIGH

SUPERSTRUCTURE

PLAN OF SPANS

3/25/2014
NORTH CAROLINA PROFESSIONAL SEAL 14045 ENGINEER TIMOTHY L. COGGINS
DocuSigned by: Tim Coggins
DEFD4A8D48FA47B...

REVISIONS						SHEET NO.
NO.	BY:	DATE:	NO.	BY:	DATE:	S-8
1			3			TOTAL SHEETS
2			4			30

DRAWN BY : N. Ruffin DATE : 5/9/13
CHECKED BY : G. KOUCHEKI DATE : 6/16/13
DESIGN ENGINEER OF RECORD: N. RUFFIN DATE : 7/25/13

25-MAR-2014 11:19
R:\Structures\Plans\nruffin\B-4591_sm_Plans_01.dgn
dstutts