PROJ. REFERENCE NO.	SHEET NO.
U-3331	X-1A

STATE OF NORTH CAROLINA
DIVISION OF HIGHWAYS
CROSS-SECTION SUMMARY

Quantities are approximate only. The Resident Engineer will recross-section the work accurately when the project is staked out. These cross-section notes will be used in computing the final quantities for which the contractor will be paid.

NOTE: EMBANKMENT COLUMN DOES NOT INCLUDES BACKFILL FOR UNDERCUT

STATION L	UNCLASSIFIED EXCAVATION (CU YD)	EMBANKMENT (CU YD)	
13+00	1	1	
13+50	18	16	
14+00	25	11	
14+50	28	7	
15+00	30	20	
15+50	31	75	
16+00	22	130	
16+50	12	145	
17+00	13	225	
17+50	96	150	
18+00	88		
18+50	33	5	
19+00	33	91	
19+50		206	
20+00		228	
20+50	2	221	
21+00	11	174	
21+50	23	93	
22+00	36	49	
22+50	91	24	
23+00	186	10	
23+50	251	2	
24+00	279		
24+50	305		
25+00	331	16	
25+50	336	91	
26+00	323	201	
26+50	302	285	
27+00	282	325	
27+50	265	340	
28+00	246	362	
28+50	220	359	
29+00	203	330	
29+50	198	301	
30+00	190	277	
30+50	200	231	
31+00			
31+50			
32+00			
32+50			
33+00			
33+50	2	2	
34+00	75	34	
34+50	112	21	
35+00	168	21	
35+50	229	15	
36+00	269	17	
36+50	258	28	
37+00	194	56	
37+50	170	93	
38+00	150	108	
38+50	126	65	

STATION L	UNCLASSIFIED EXCAVATION (CU YD)	EMBANKMENT (CU YD)	
39+00	120	61	
39+50	101	118	
40+00	82	95	
40+50	48	167	
41+00	9	156	
41+50	4	27	
42+00		24	
42+50		46	
43+00		224	
43+50		305	
44+00	5	184	
44+50	25	118	
45+00	42	94	
45+50	33	78	
46+00	34	30	
46+50	8	5	
47+00	17	28	
47+50	15	49	
48+00	12	56	
48+50	12	51	
49+00	27	41	
49+50	37	39	
50+00	30	39	
50+50	28	38	
51+00	31	34	
51+50	49	23	
52+00	58	25	
52+50	50	44	
53+00	29	52	
53+50	7	48	
54+00	3	54	
54+50	2	49	
55+00	15	20	
55+50	13	1	
56+00			
56+50			
57+00			
57+50			
58+00			
58+50			
59+00			
59+50			
60+00			
60+50	1	13	
61+00	9	44	
61+50	29	60	
62+00	31	74	
62+50	19	87	
63+00	9	105	
63+50		149	
64+00		177	
64+50		160	

STATION L	UNCLASSIFIED EXCAVATION (CU YD)	EMBANKMENT (CU YD)	
65+00	3	135	
65+50	5	121	
66+00	15	128	
66+50	14	167	
67+00	37	112	
67+50	86	26	
68+00	181	8	
68+50	280		
69+00	330		
69+50	345		
70+00	269	10	
70+50	165	16	
71+00	86	11	

STATION Y1	UNCLASSIFIED EXCAVATION (CU YD)	EMBANKMENT (CU YD)	
11+50	6	98	
12+00	6	116	
12+50	7	95	
13+00	10	75	
13+50	10	71	
14+00	11	77	
14+50	21	121	
15+00	22	82	
15+50	9		
16+00	11	70	
16+50	12	75	

STATION Y2	UNCLASSIFIED EXCAVATION (CU YD)	EMBANKMENT (CU YD)	
11+00	36	65	

STATION Y4	UNCLASSIFIED EXCAVATION (CU YD)	EMBANKMENT (CU YD)	
12+50	14	11	
13+00	21	17	
13+50	49	7	
14+00	67	18	
14+50	29	28	
15+00	18	50	
15+50	22	46	
16+00	20	21	
16+50	7	15	

STATION Y6	UNCLASSIFIED EXCAVATION (CU YD)	EMBANKMENT (CU YD)	
10+50	6	3	
11+00	37	13	
11+50	27	16	
12+00	18	22	
12+50	20	18	
13+00	15	12	

PROJECT REFERENCE NO.	SHEET NO.
U-3331	X-1

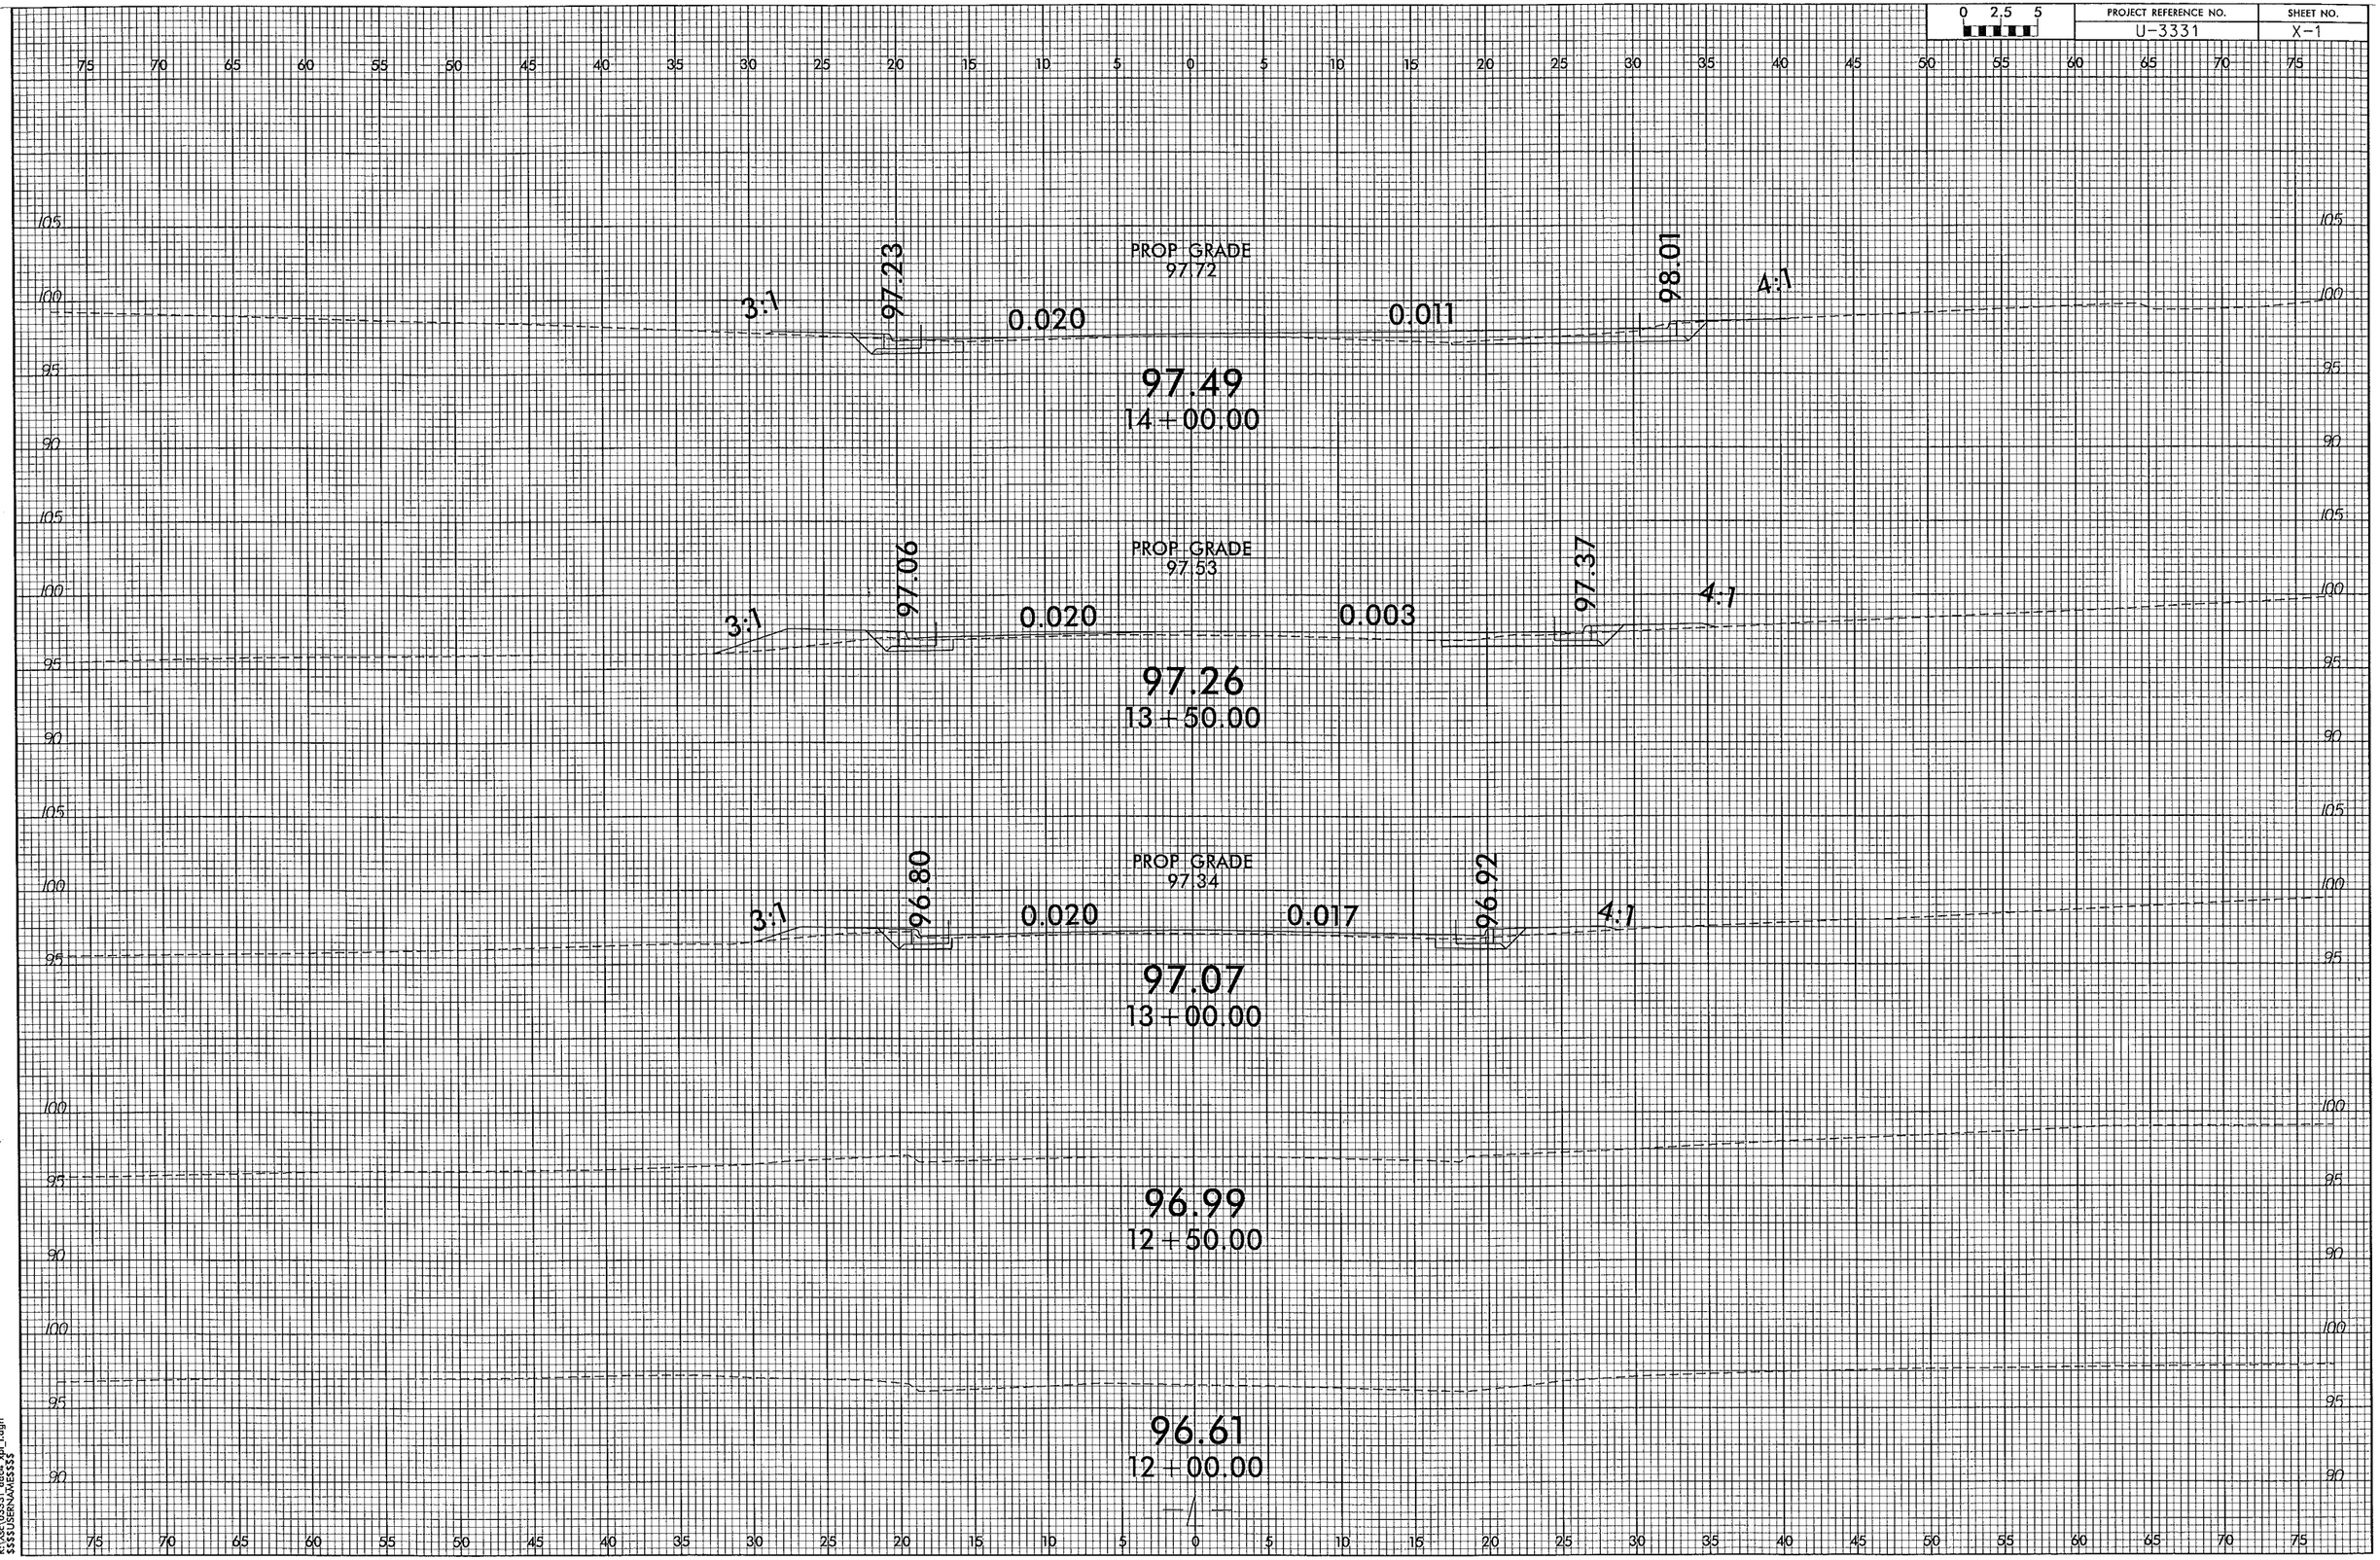

04-MAR-2014 14:29
R:\Scr\u3331_deck_rgl_1.dgn
$$$$USERNAME$$$$

PROJECT REFERENCE NO.	SHEET NO.
U-3331	X-2

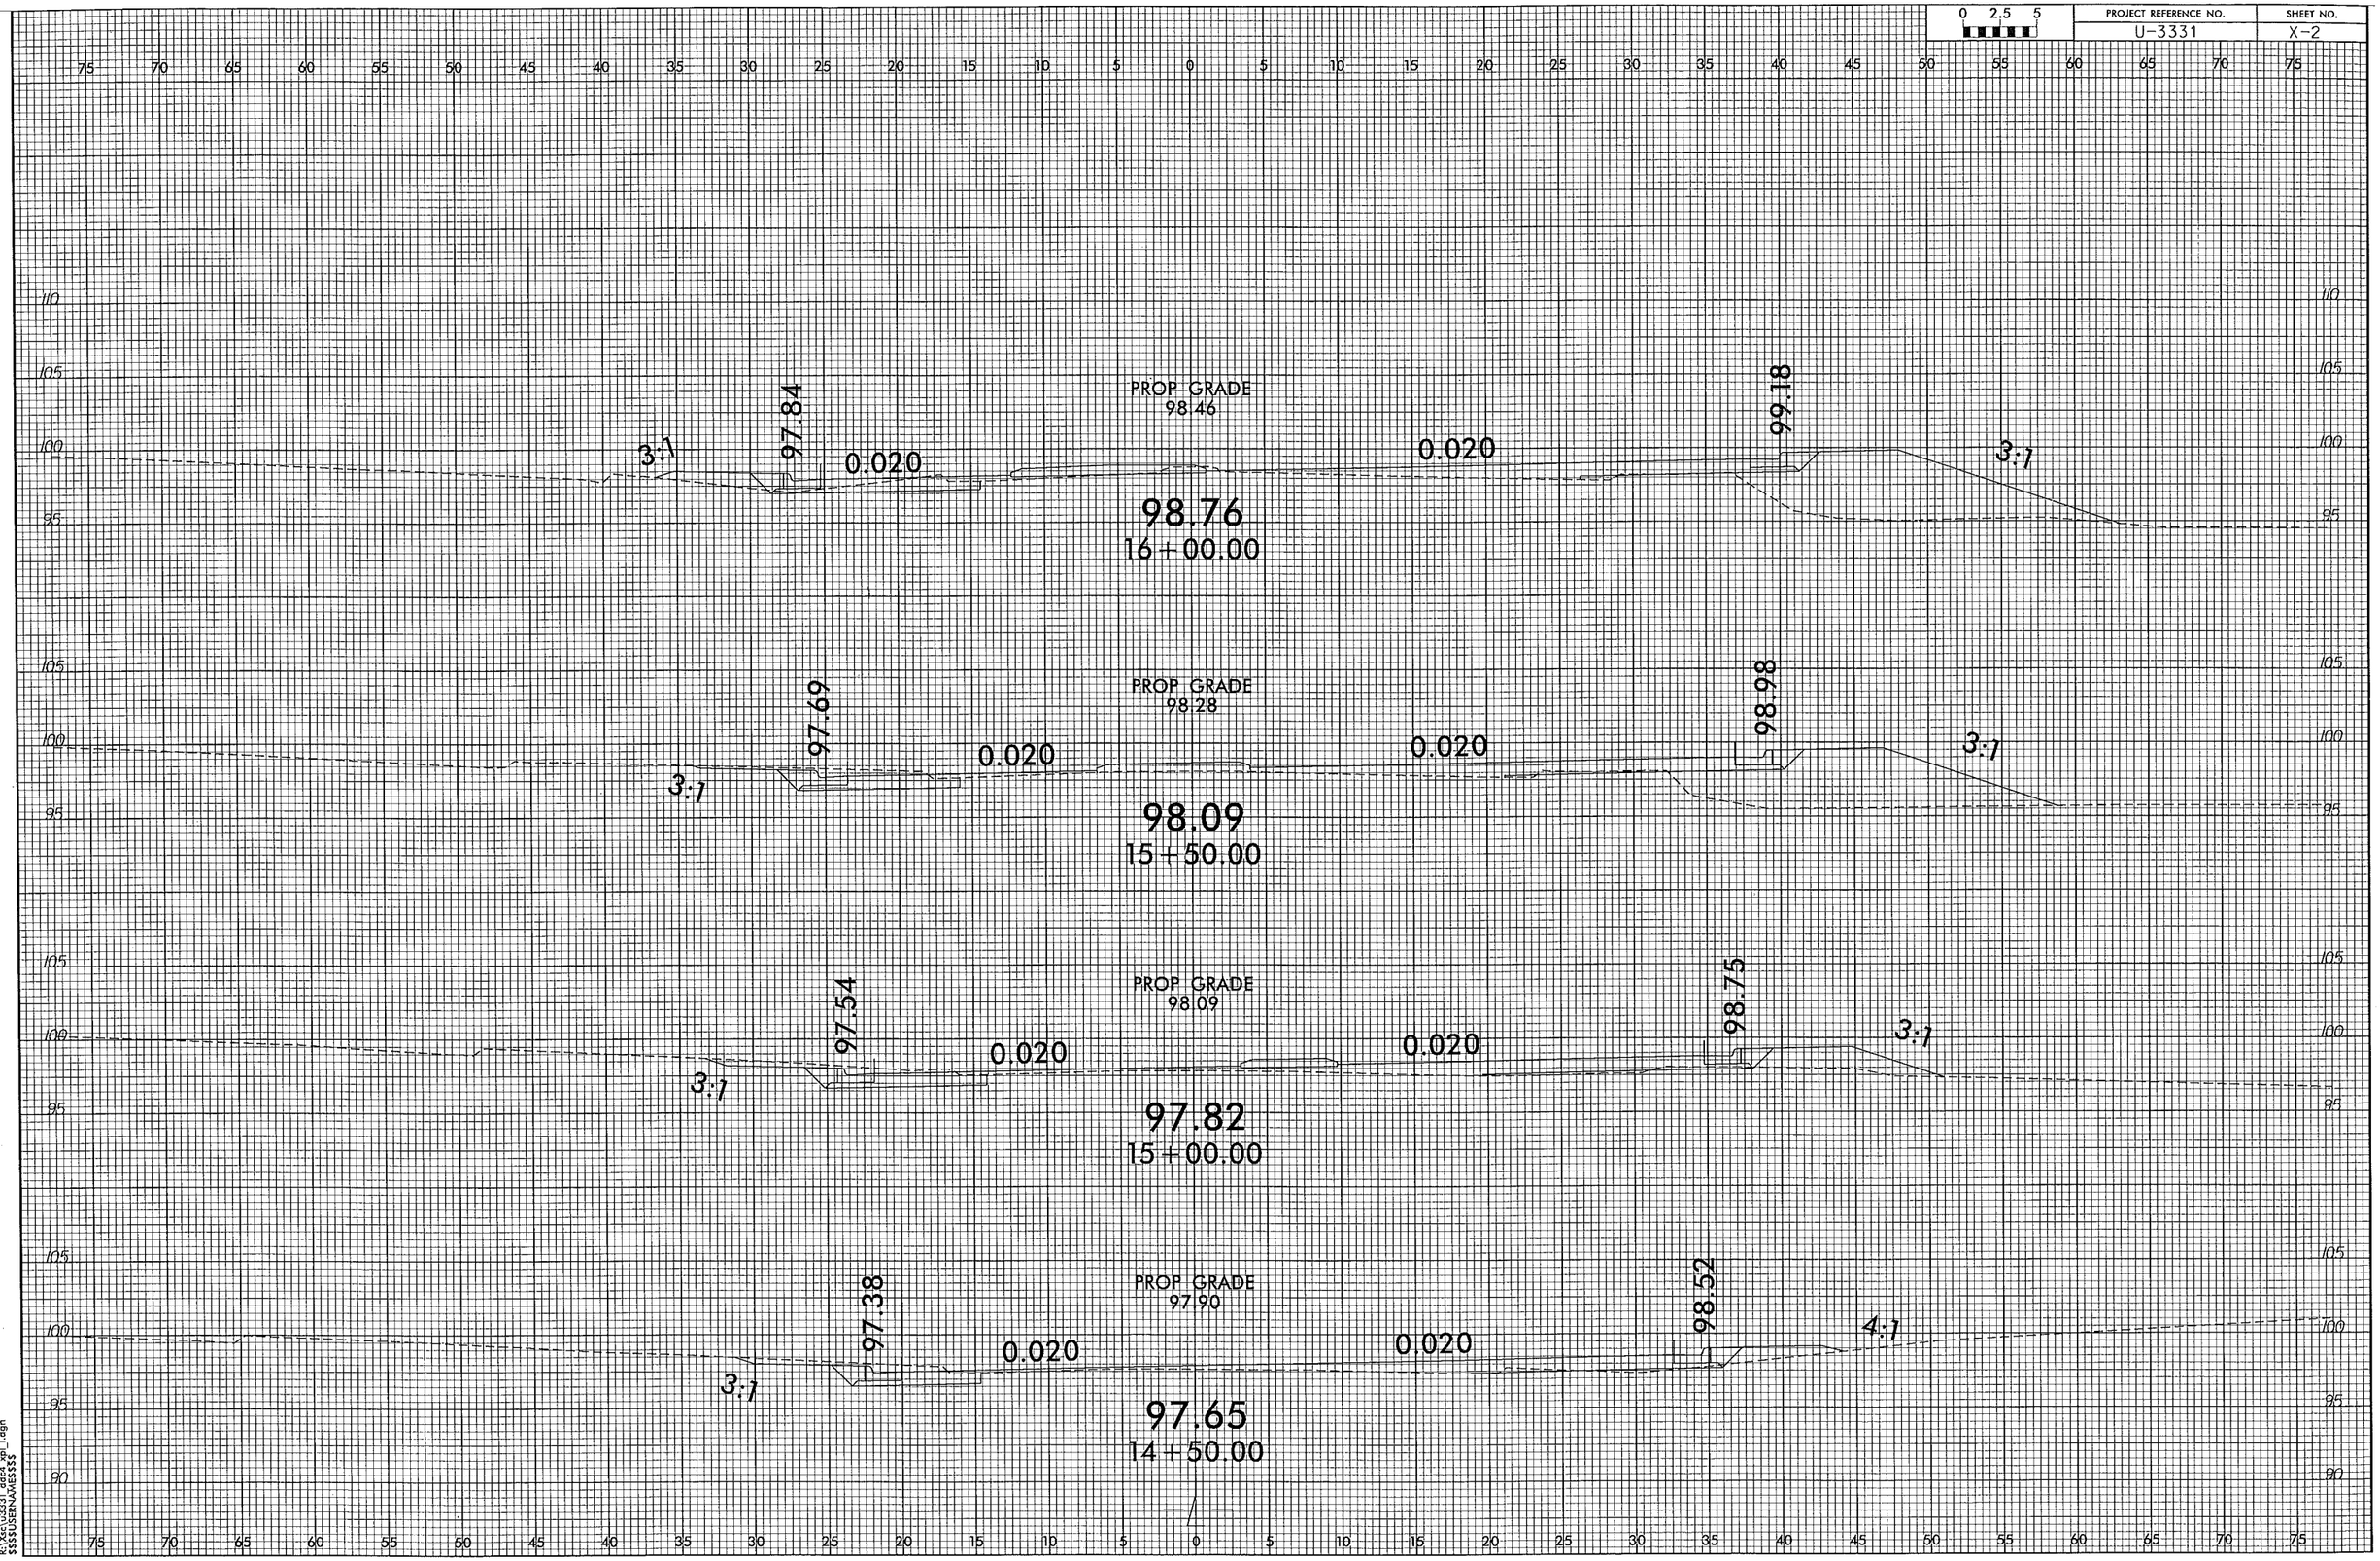

04-MAR-2014 14:29
R:\Xsc\u3331_ddc4_xpl_l.dgn
$$$$USERNAME$$$$

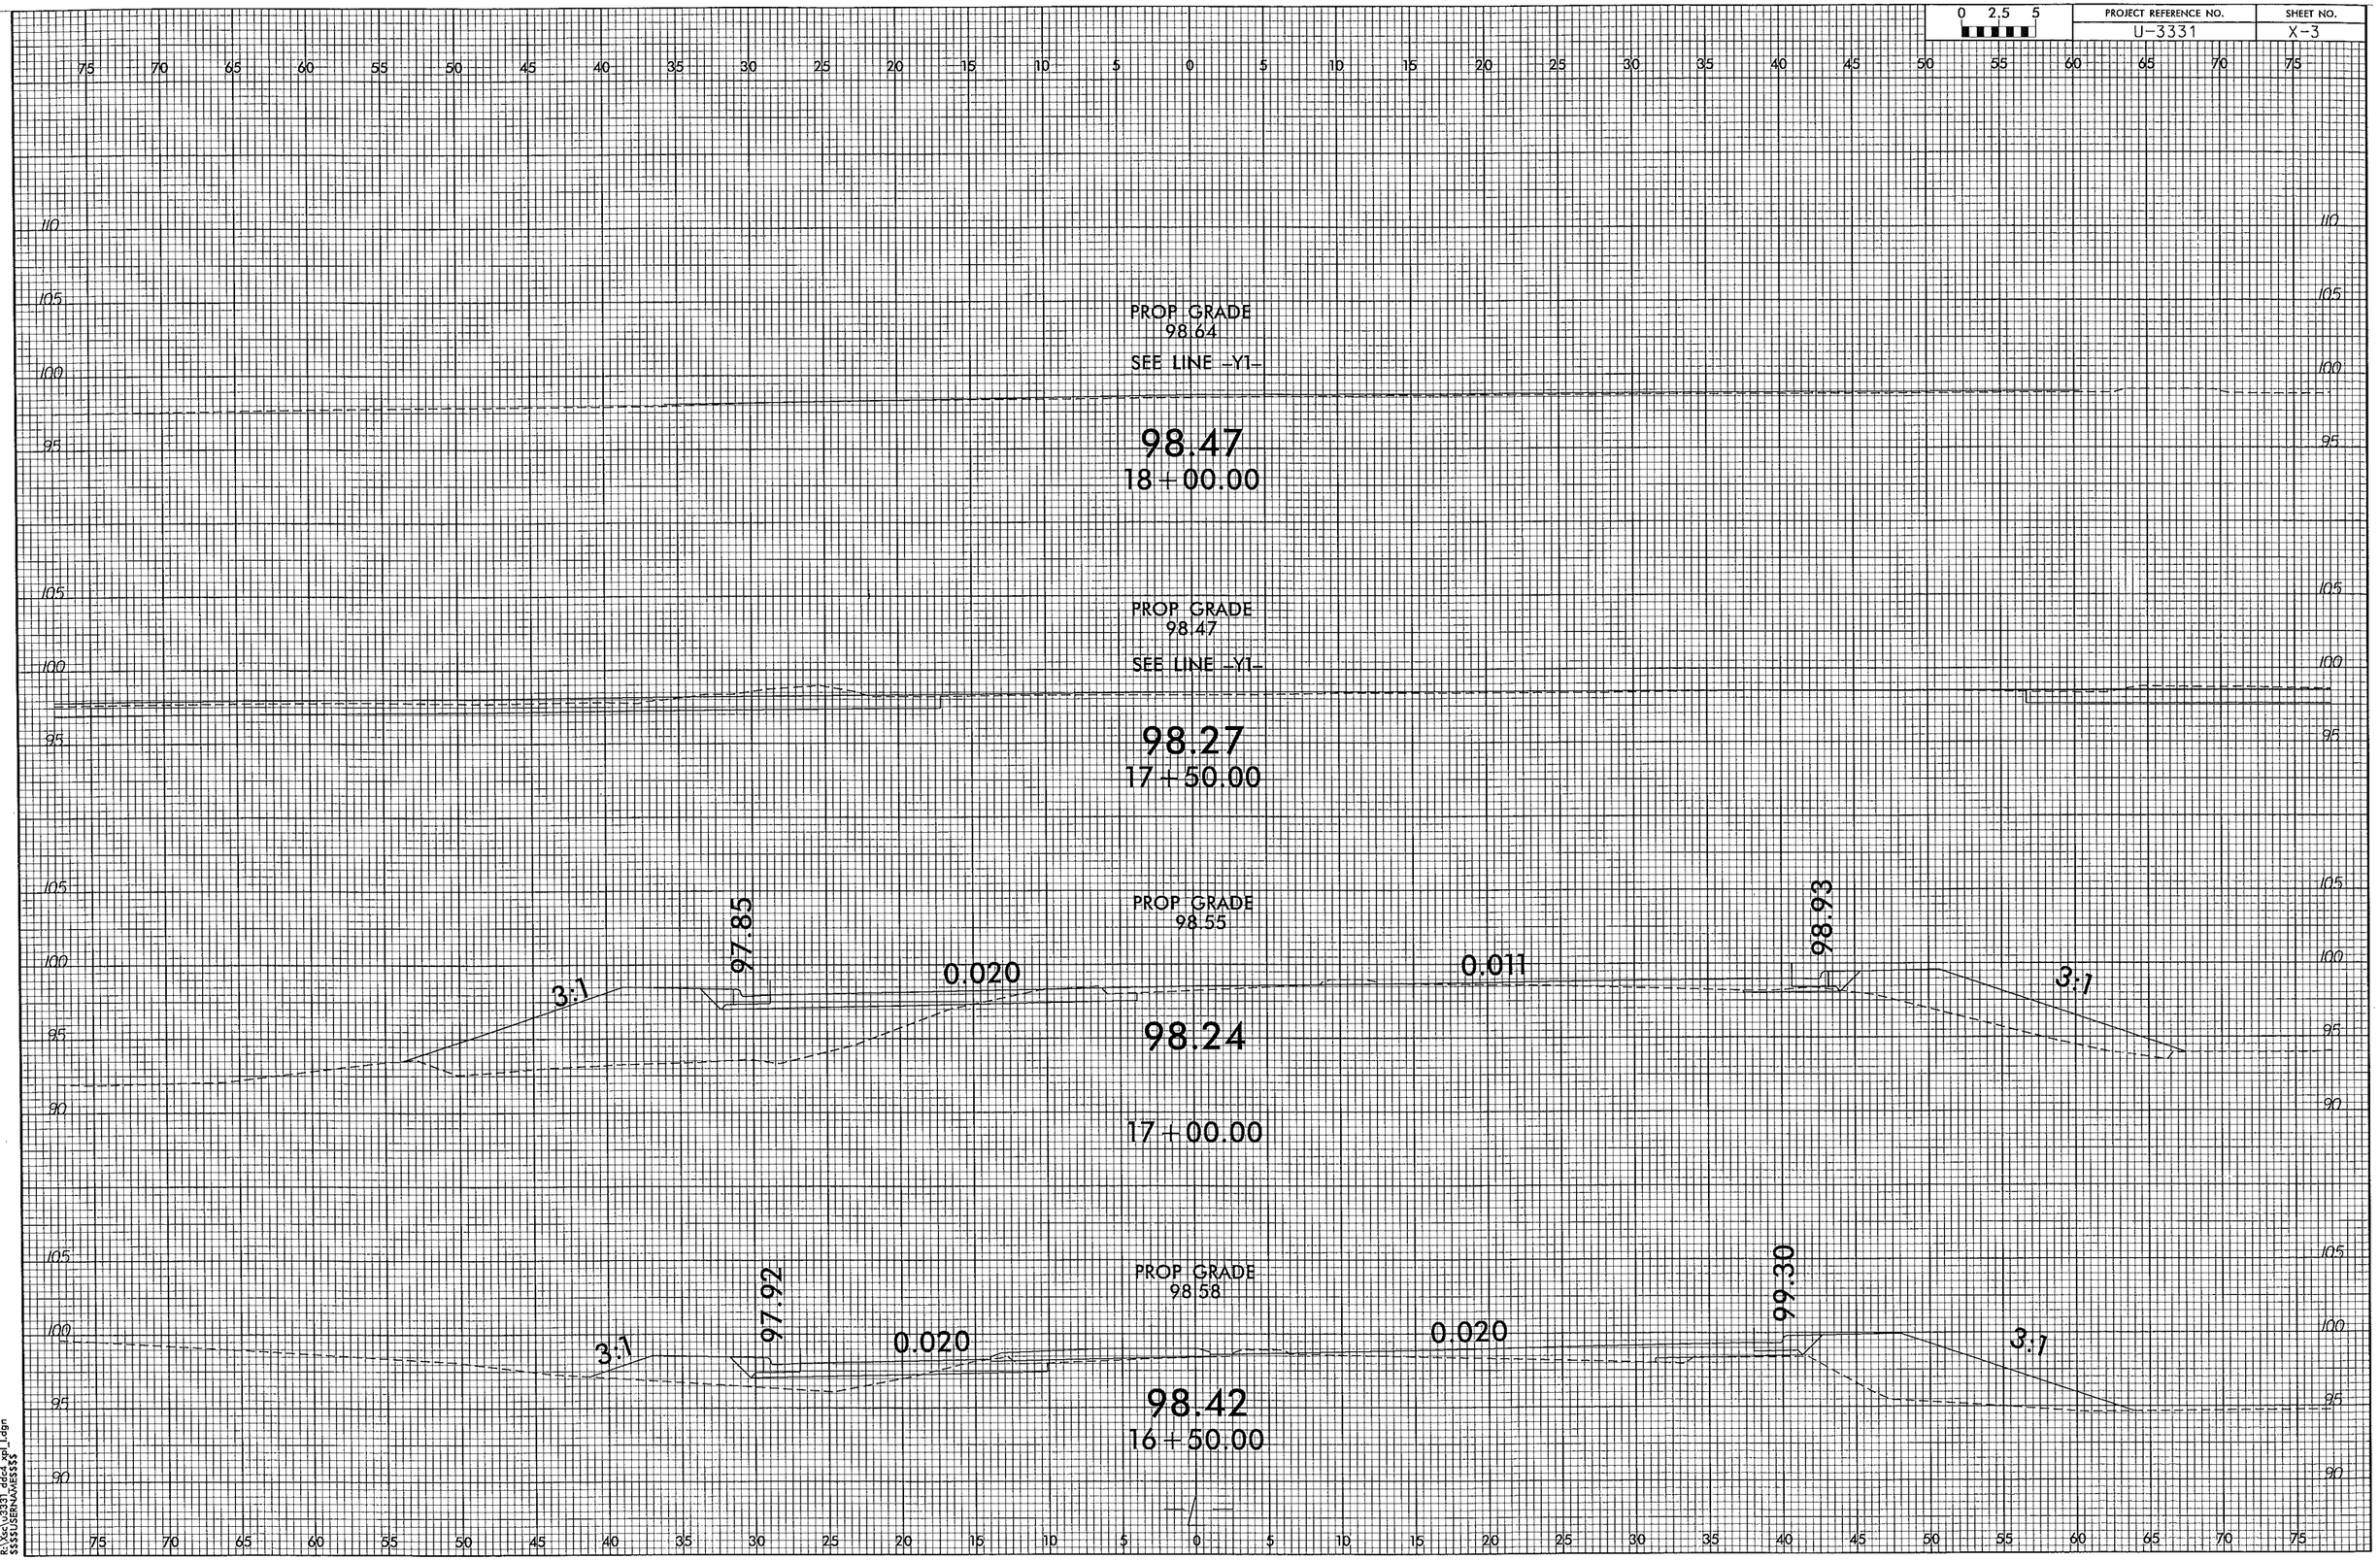

04-MAR-2014 14:29
R:\Xsc\u3331_ddc4_xpl_l.dgn
$$$$USERNAME$$$$

PROJECT REFERENCE NO.	SHEET NO.
U-3331	X-4

0 2.5 5

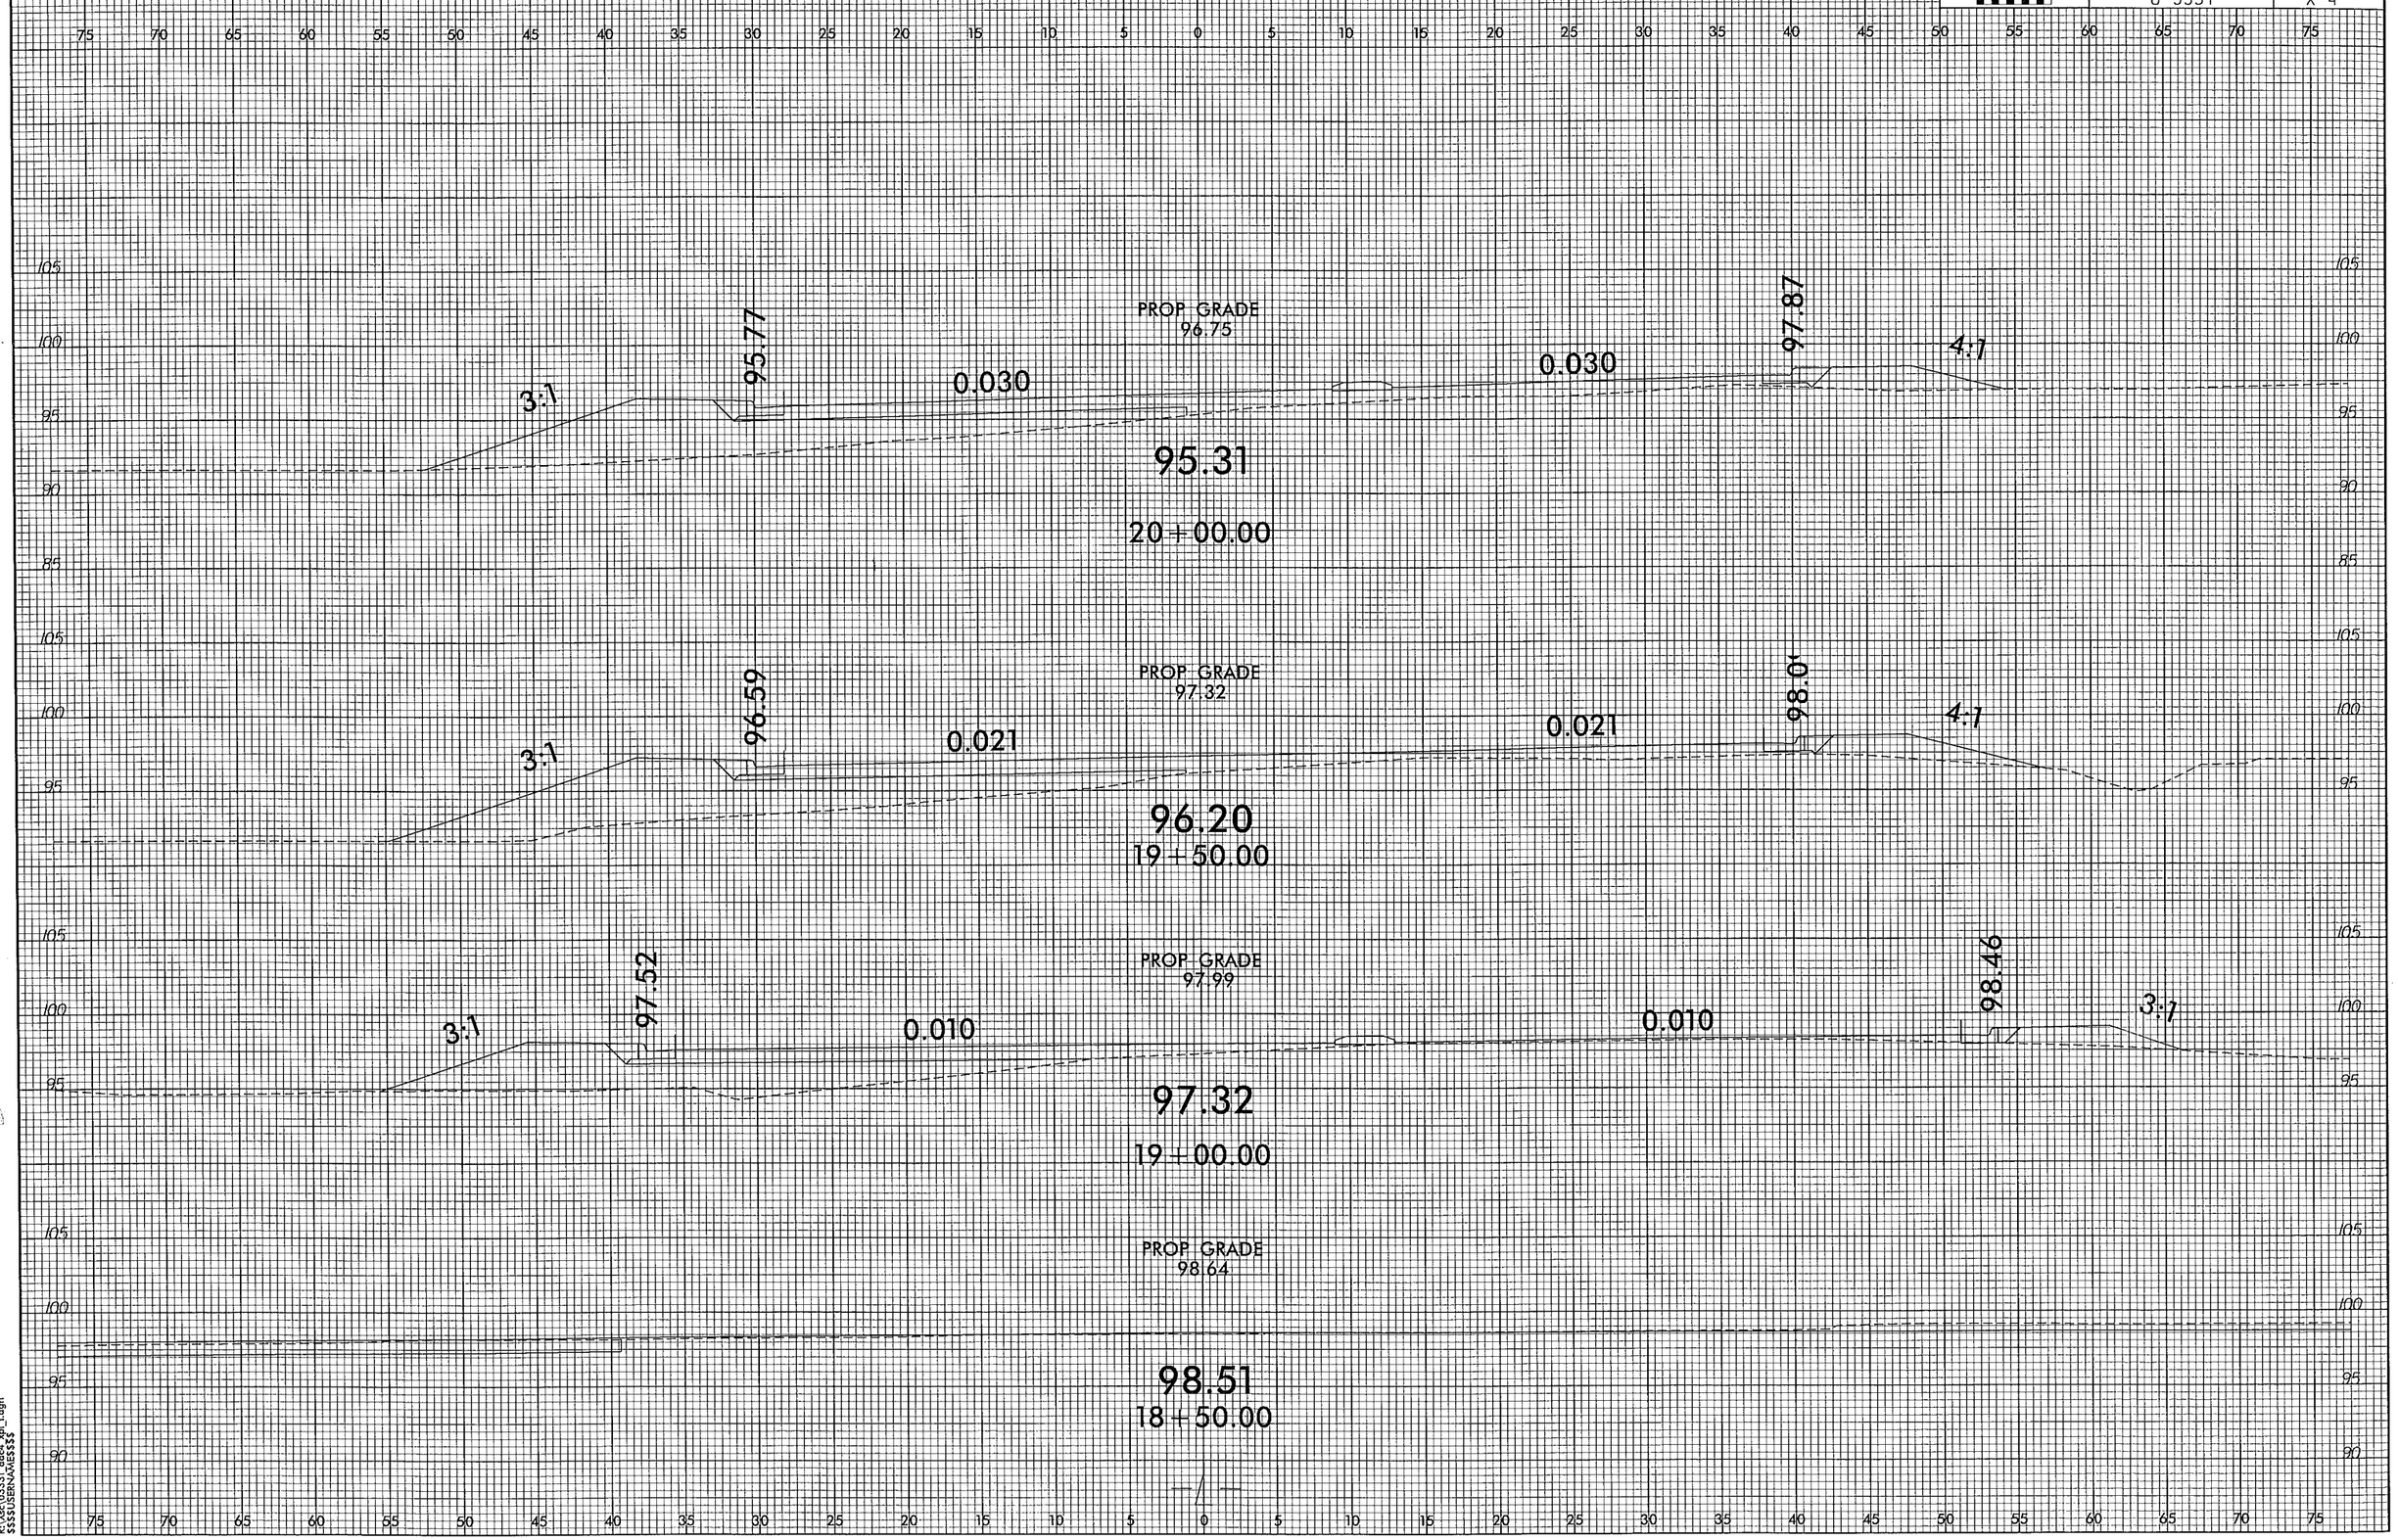

04-MAR-2014 14:29
R:\Act\U3331_dd64_xpl_1.dgn
$$$$USERNAME$$$$

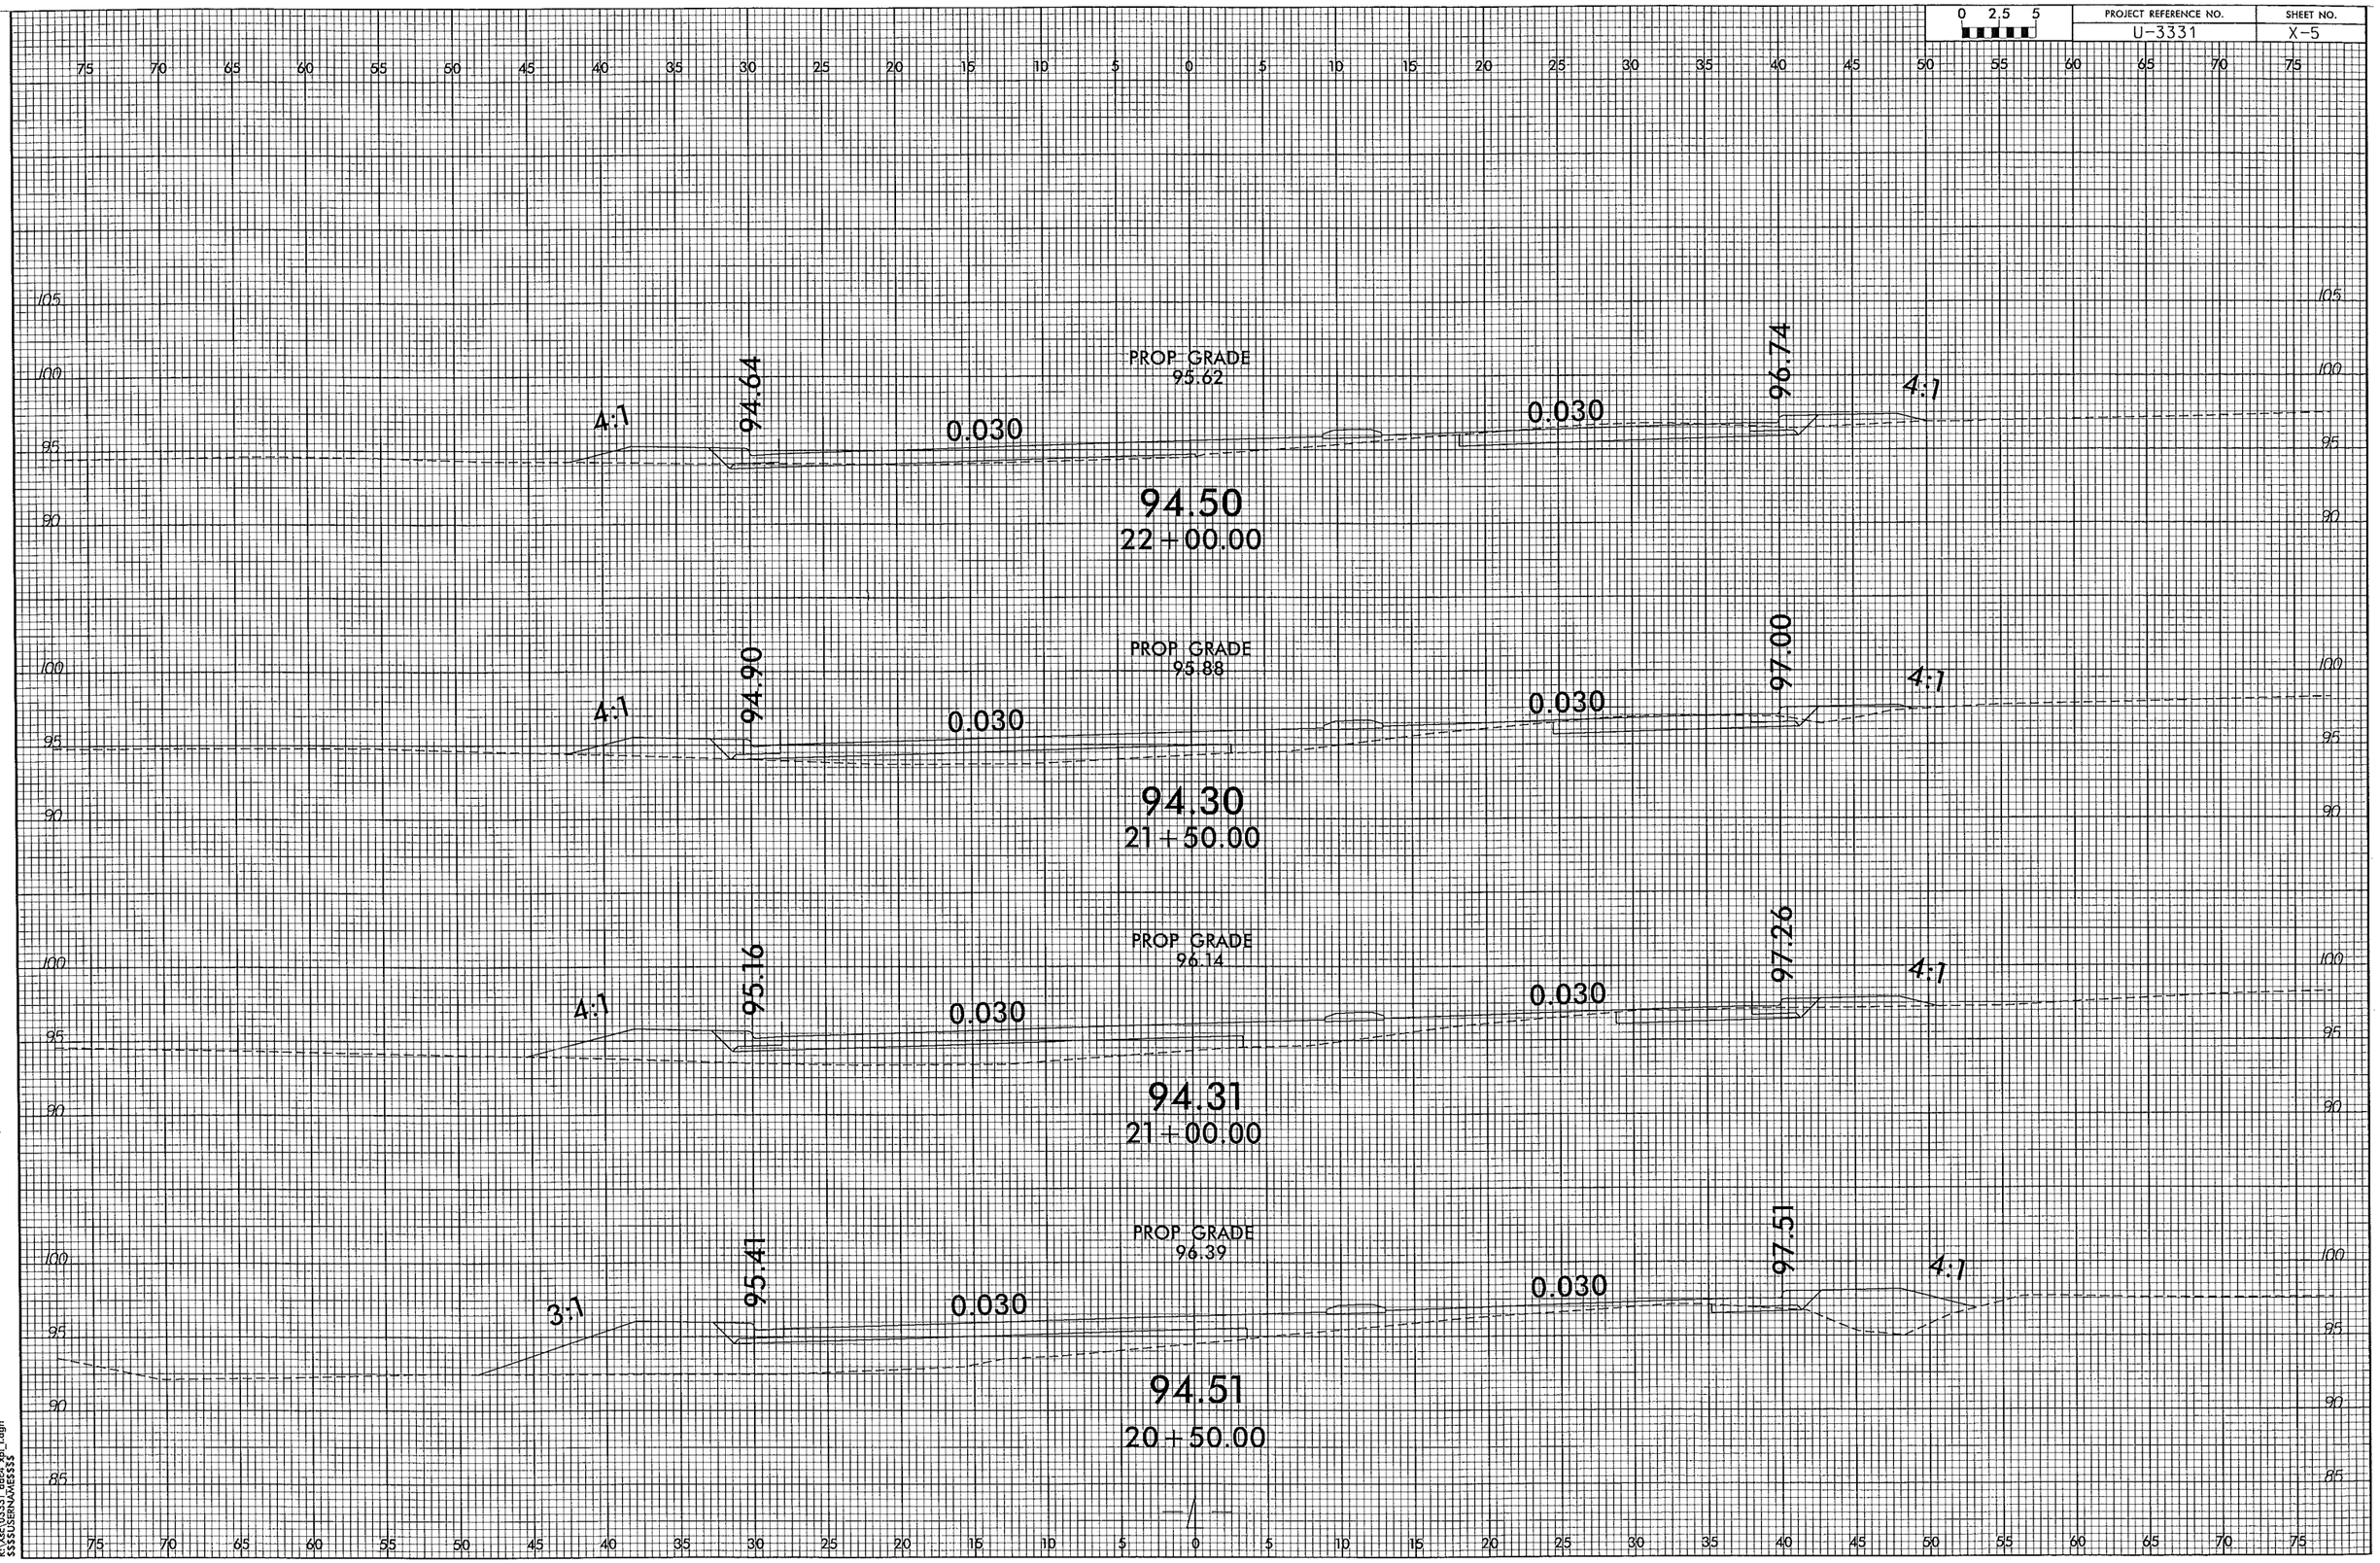

04-MAR-2014 14:29
R:\Xsc\u3331_ddc4_xpl_1.dgn
$$$$USERNAME$$$$

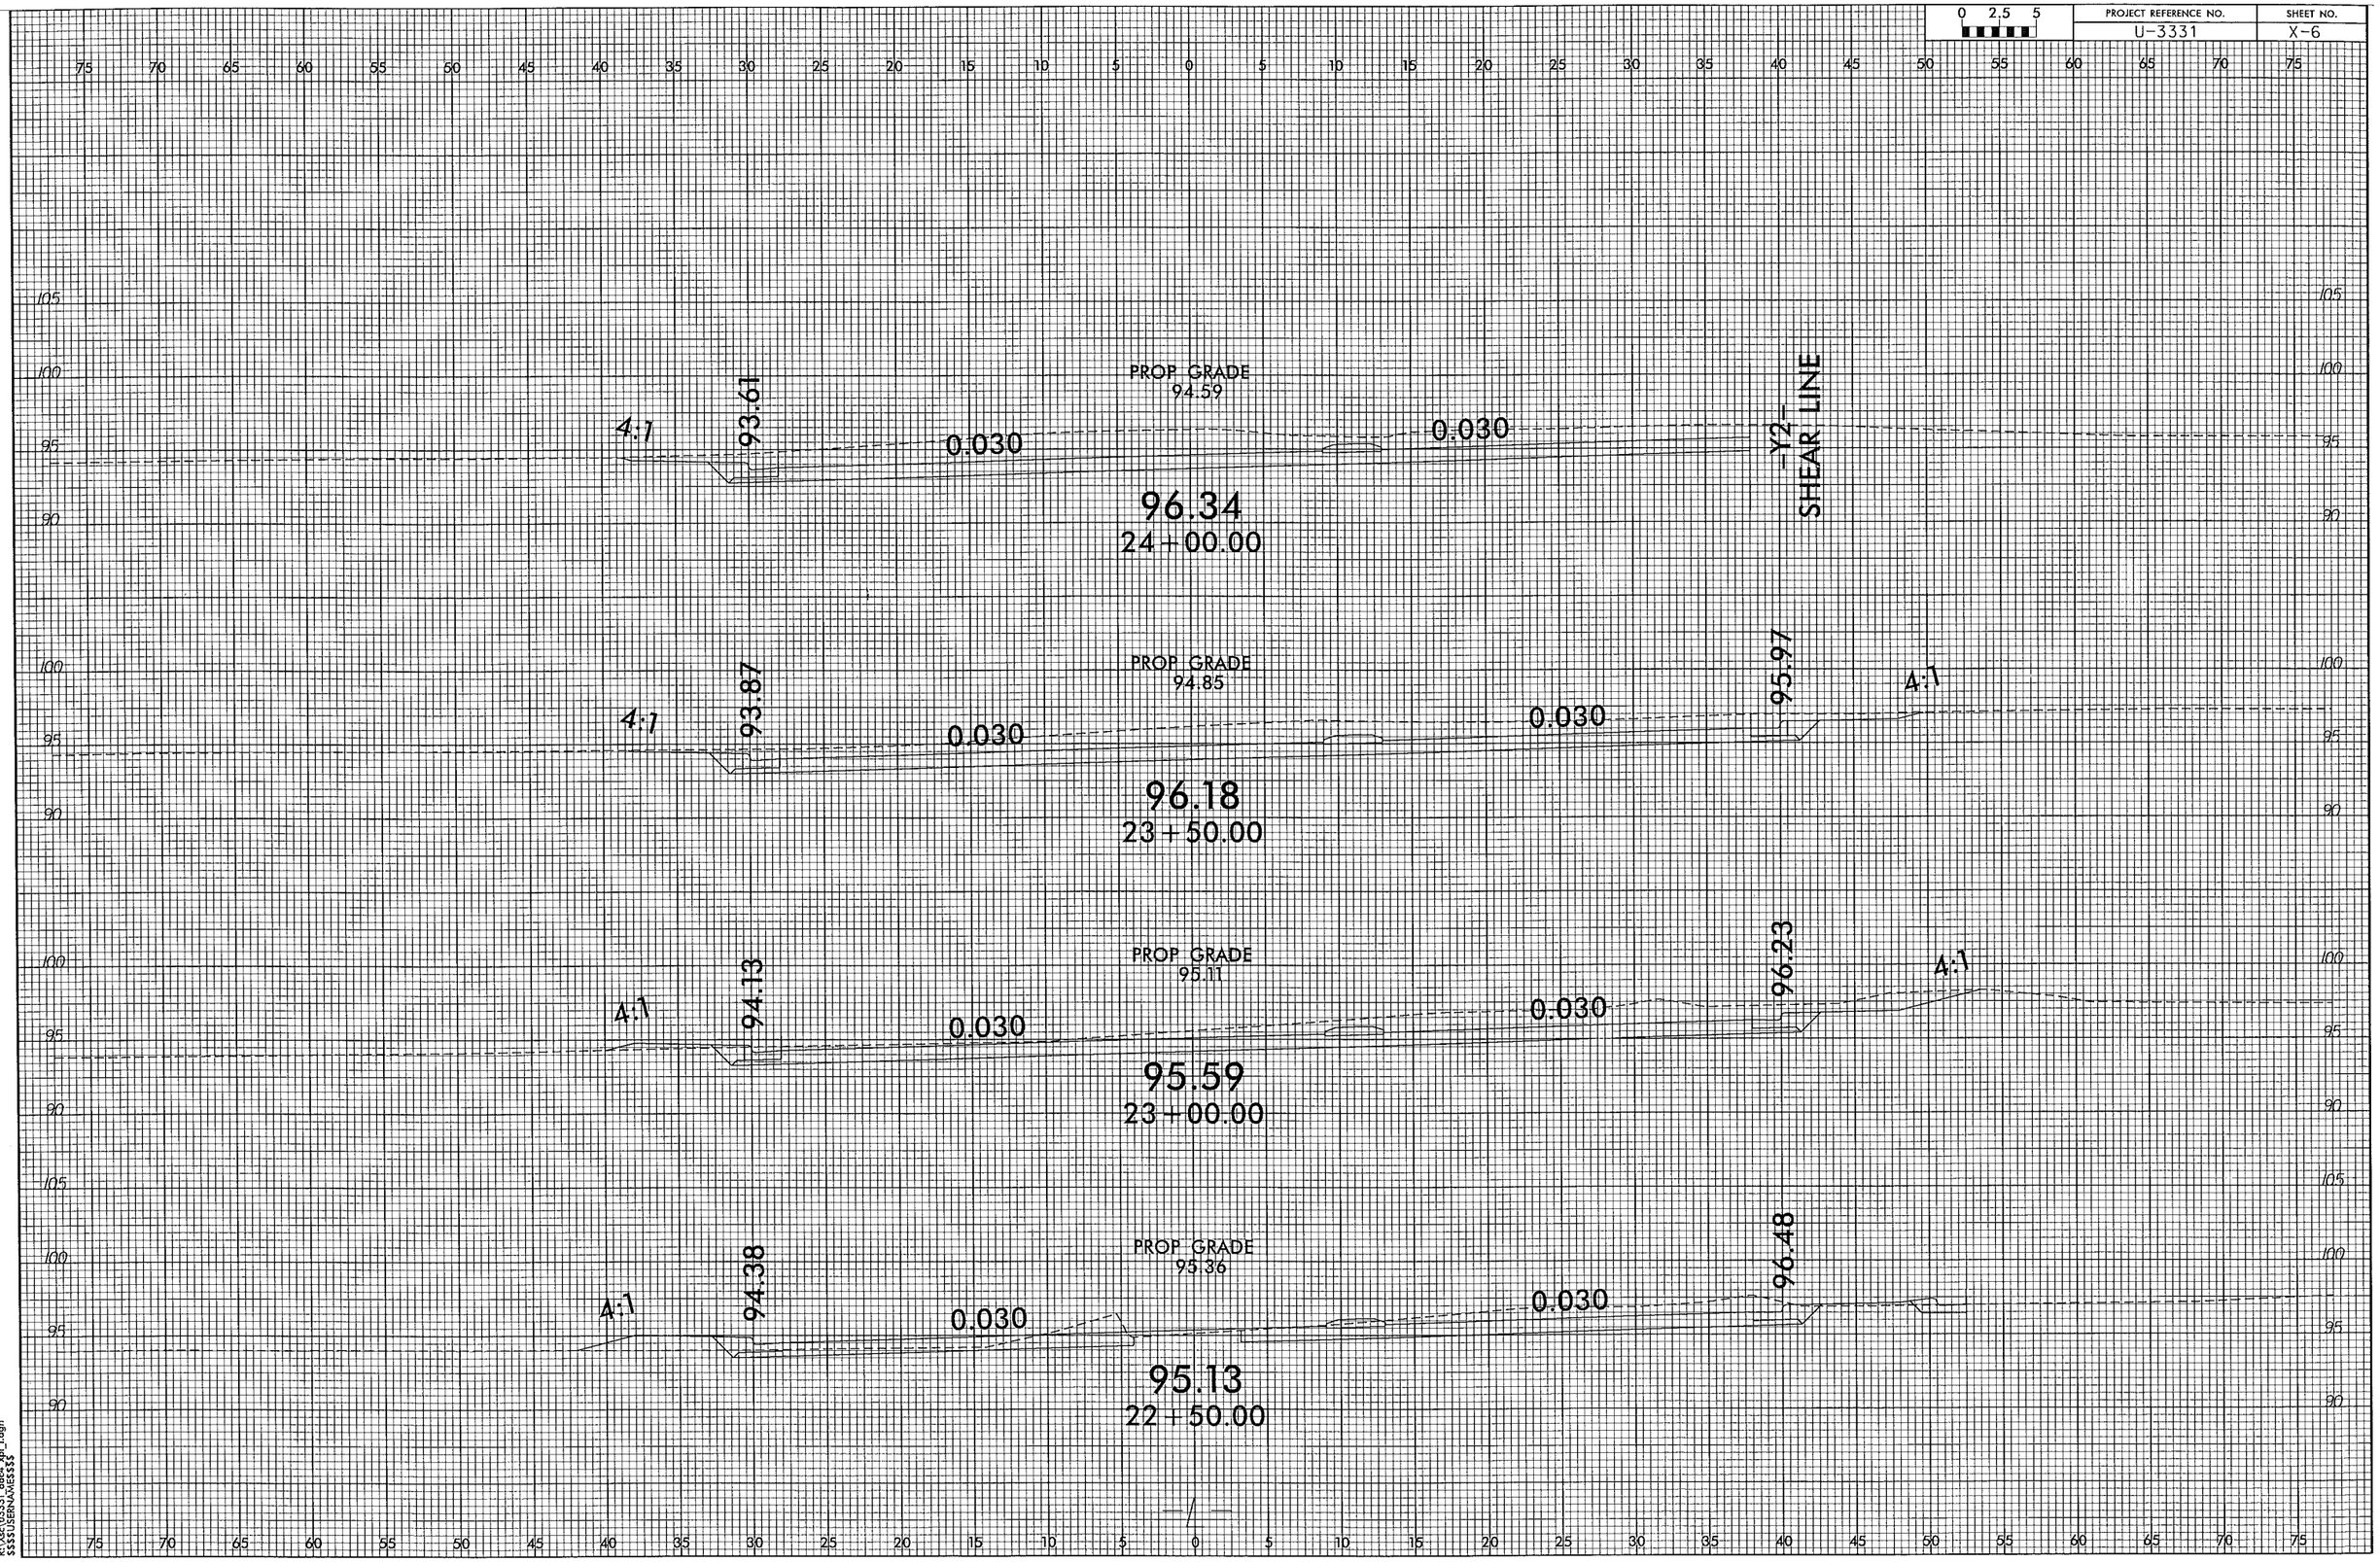

04-MAR-2014 14:29
R:\Xsc\u3331_ddc4_xpl_1.dgn
$$$$USERNAME$$$$

PROJECT REFERENCE NO.	SHEET NO.
U-3331	X-7

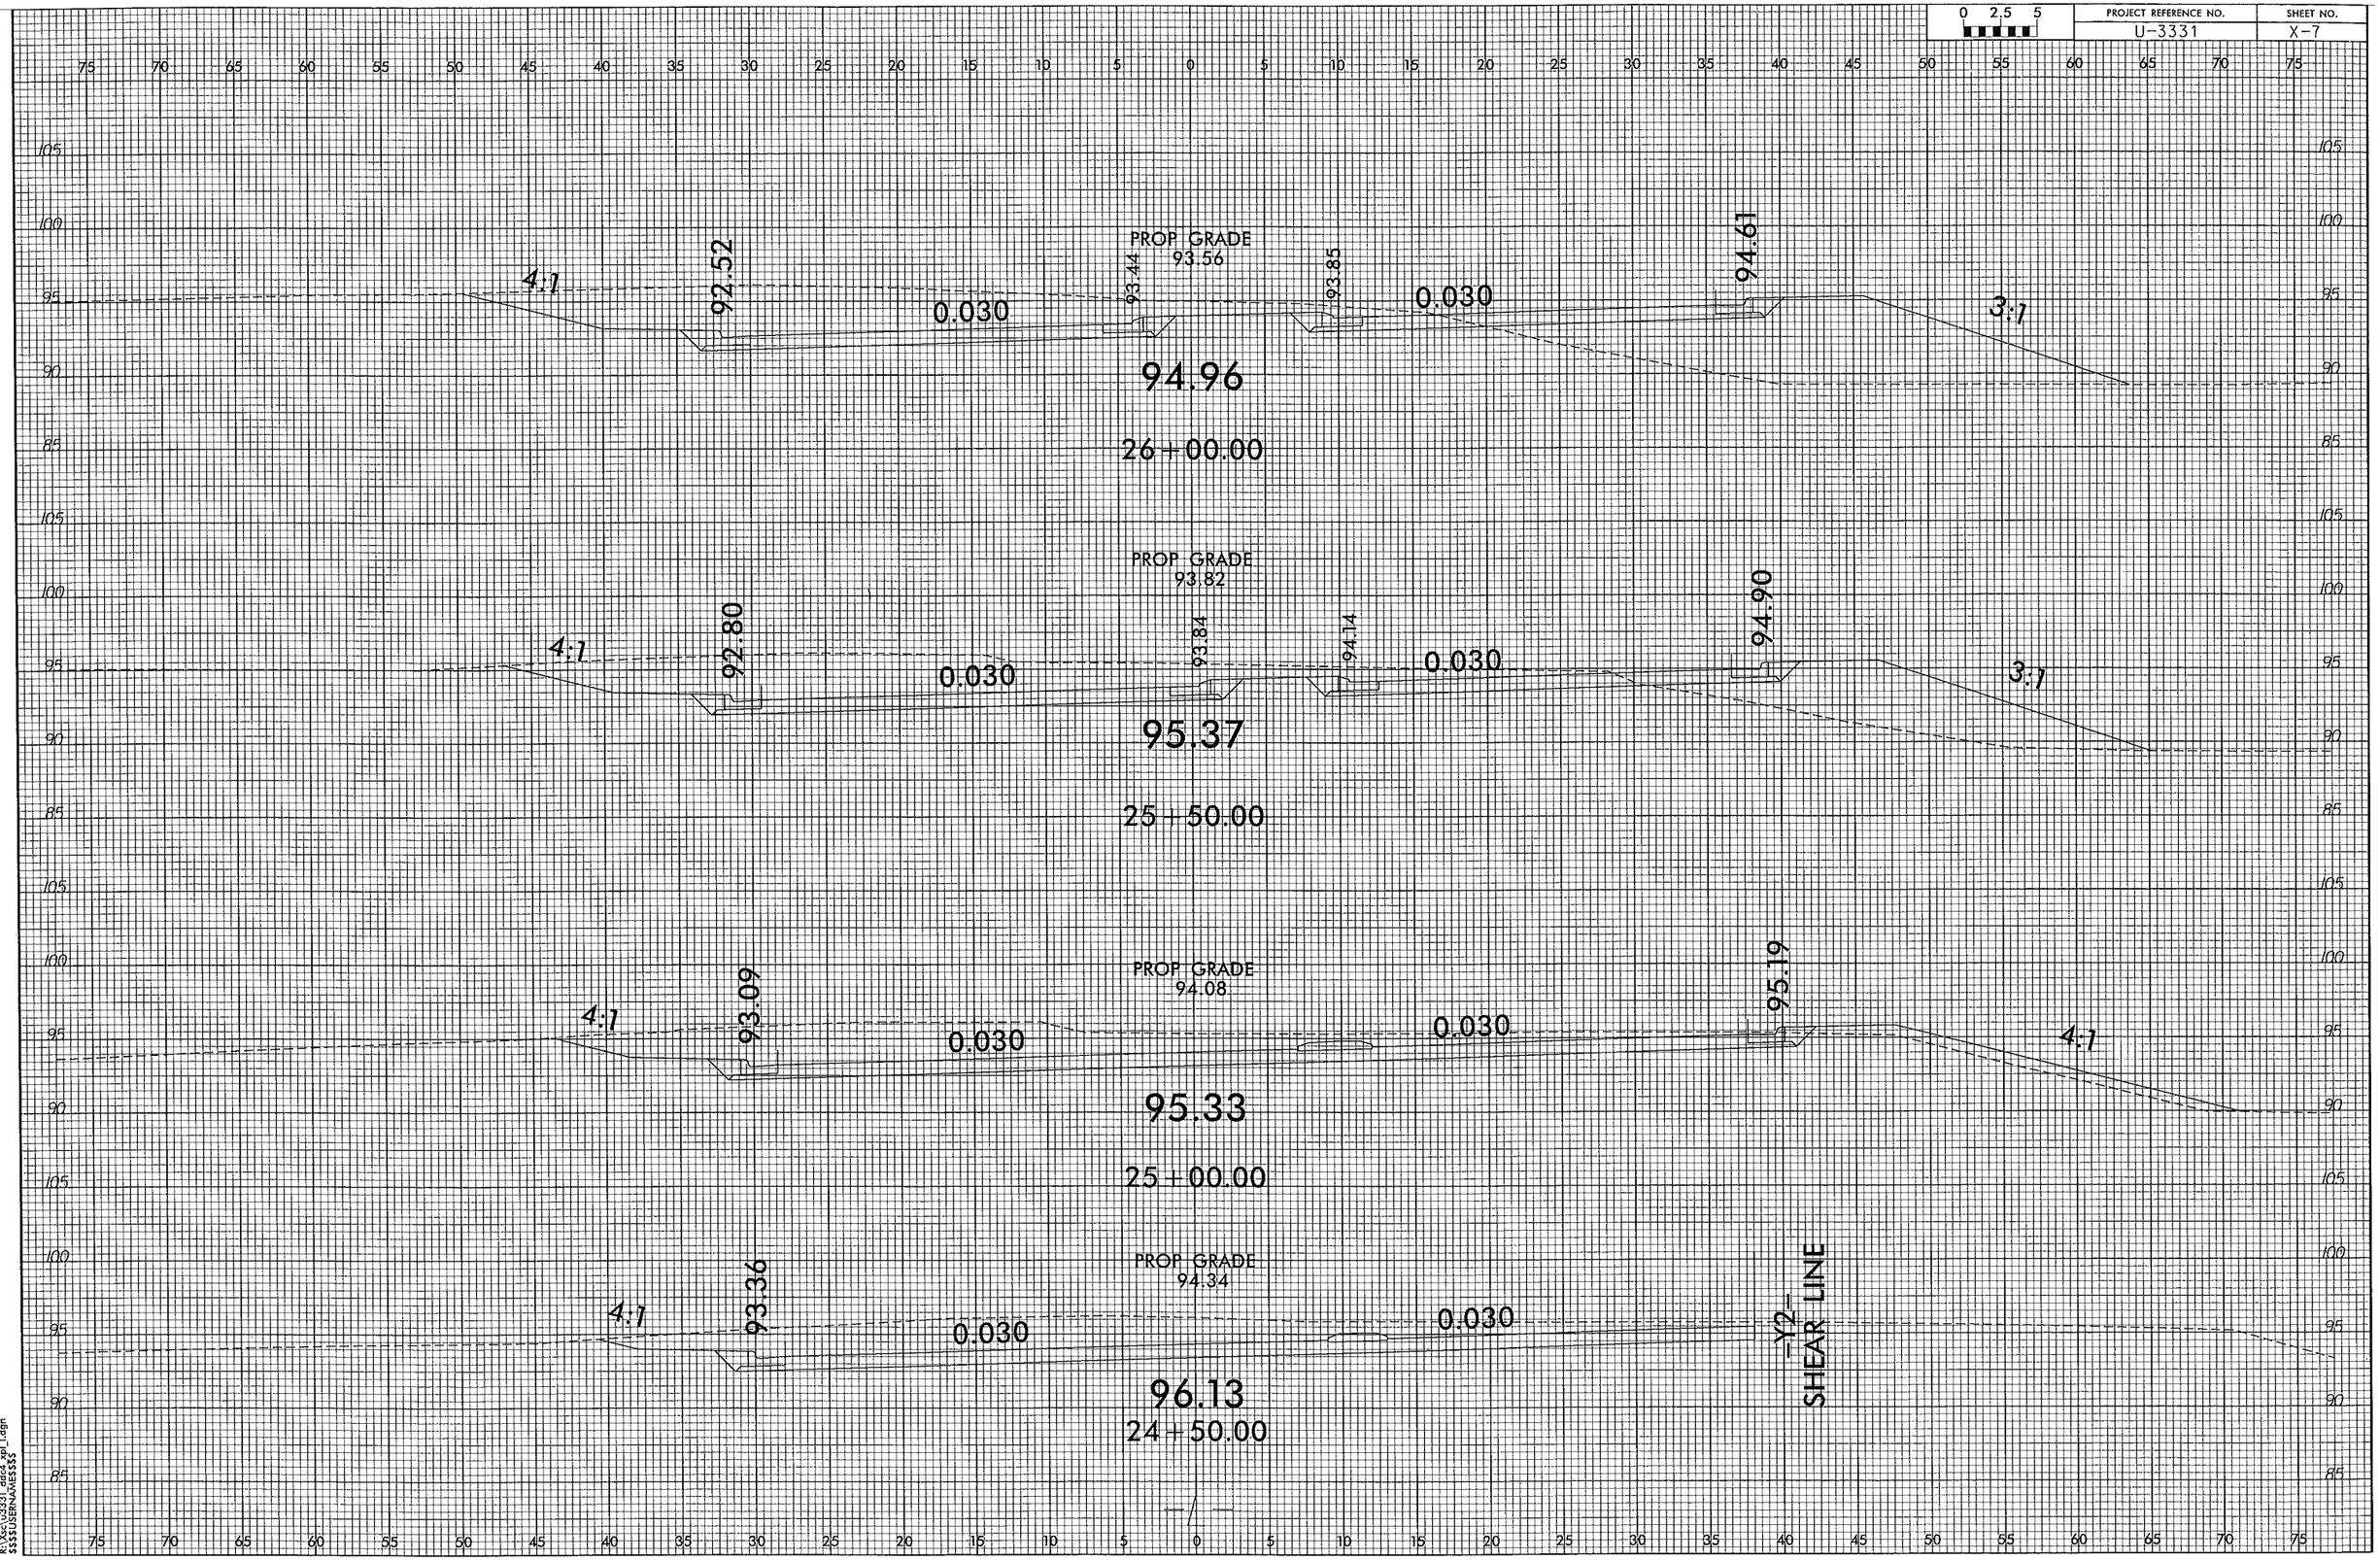

04-MAR-2014 14:29
R:\Xsec\u3331_dd64_xpl_1.dgn
$$$$USERNAME$$$$

PROJECT REFERENCE NO.	SHEET NO.
U-3331	X-8

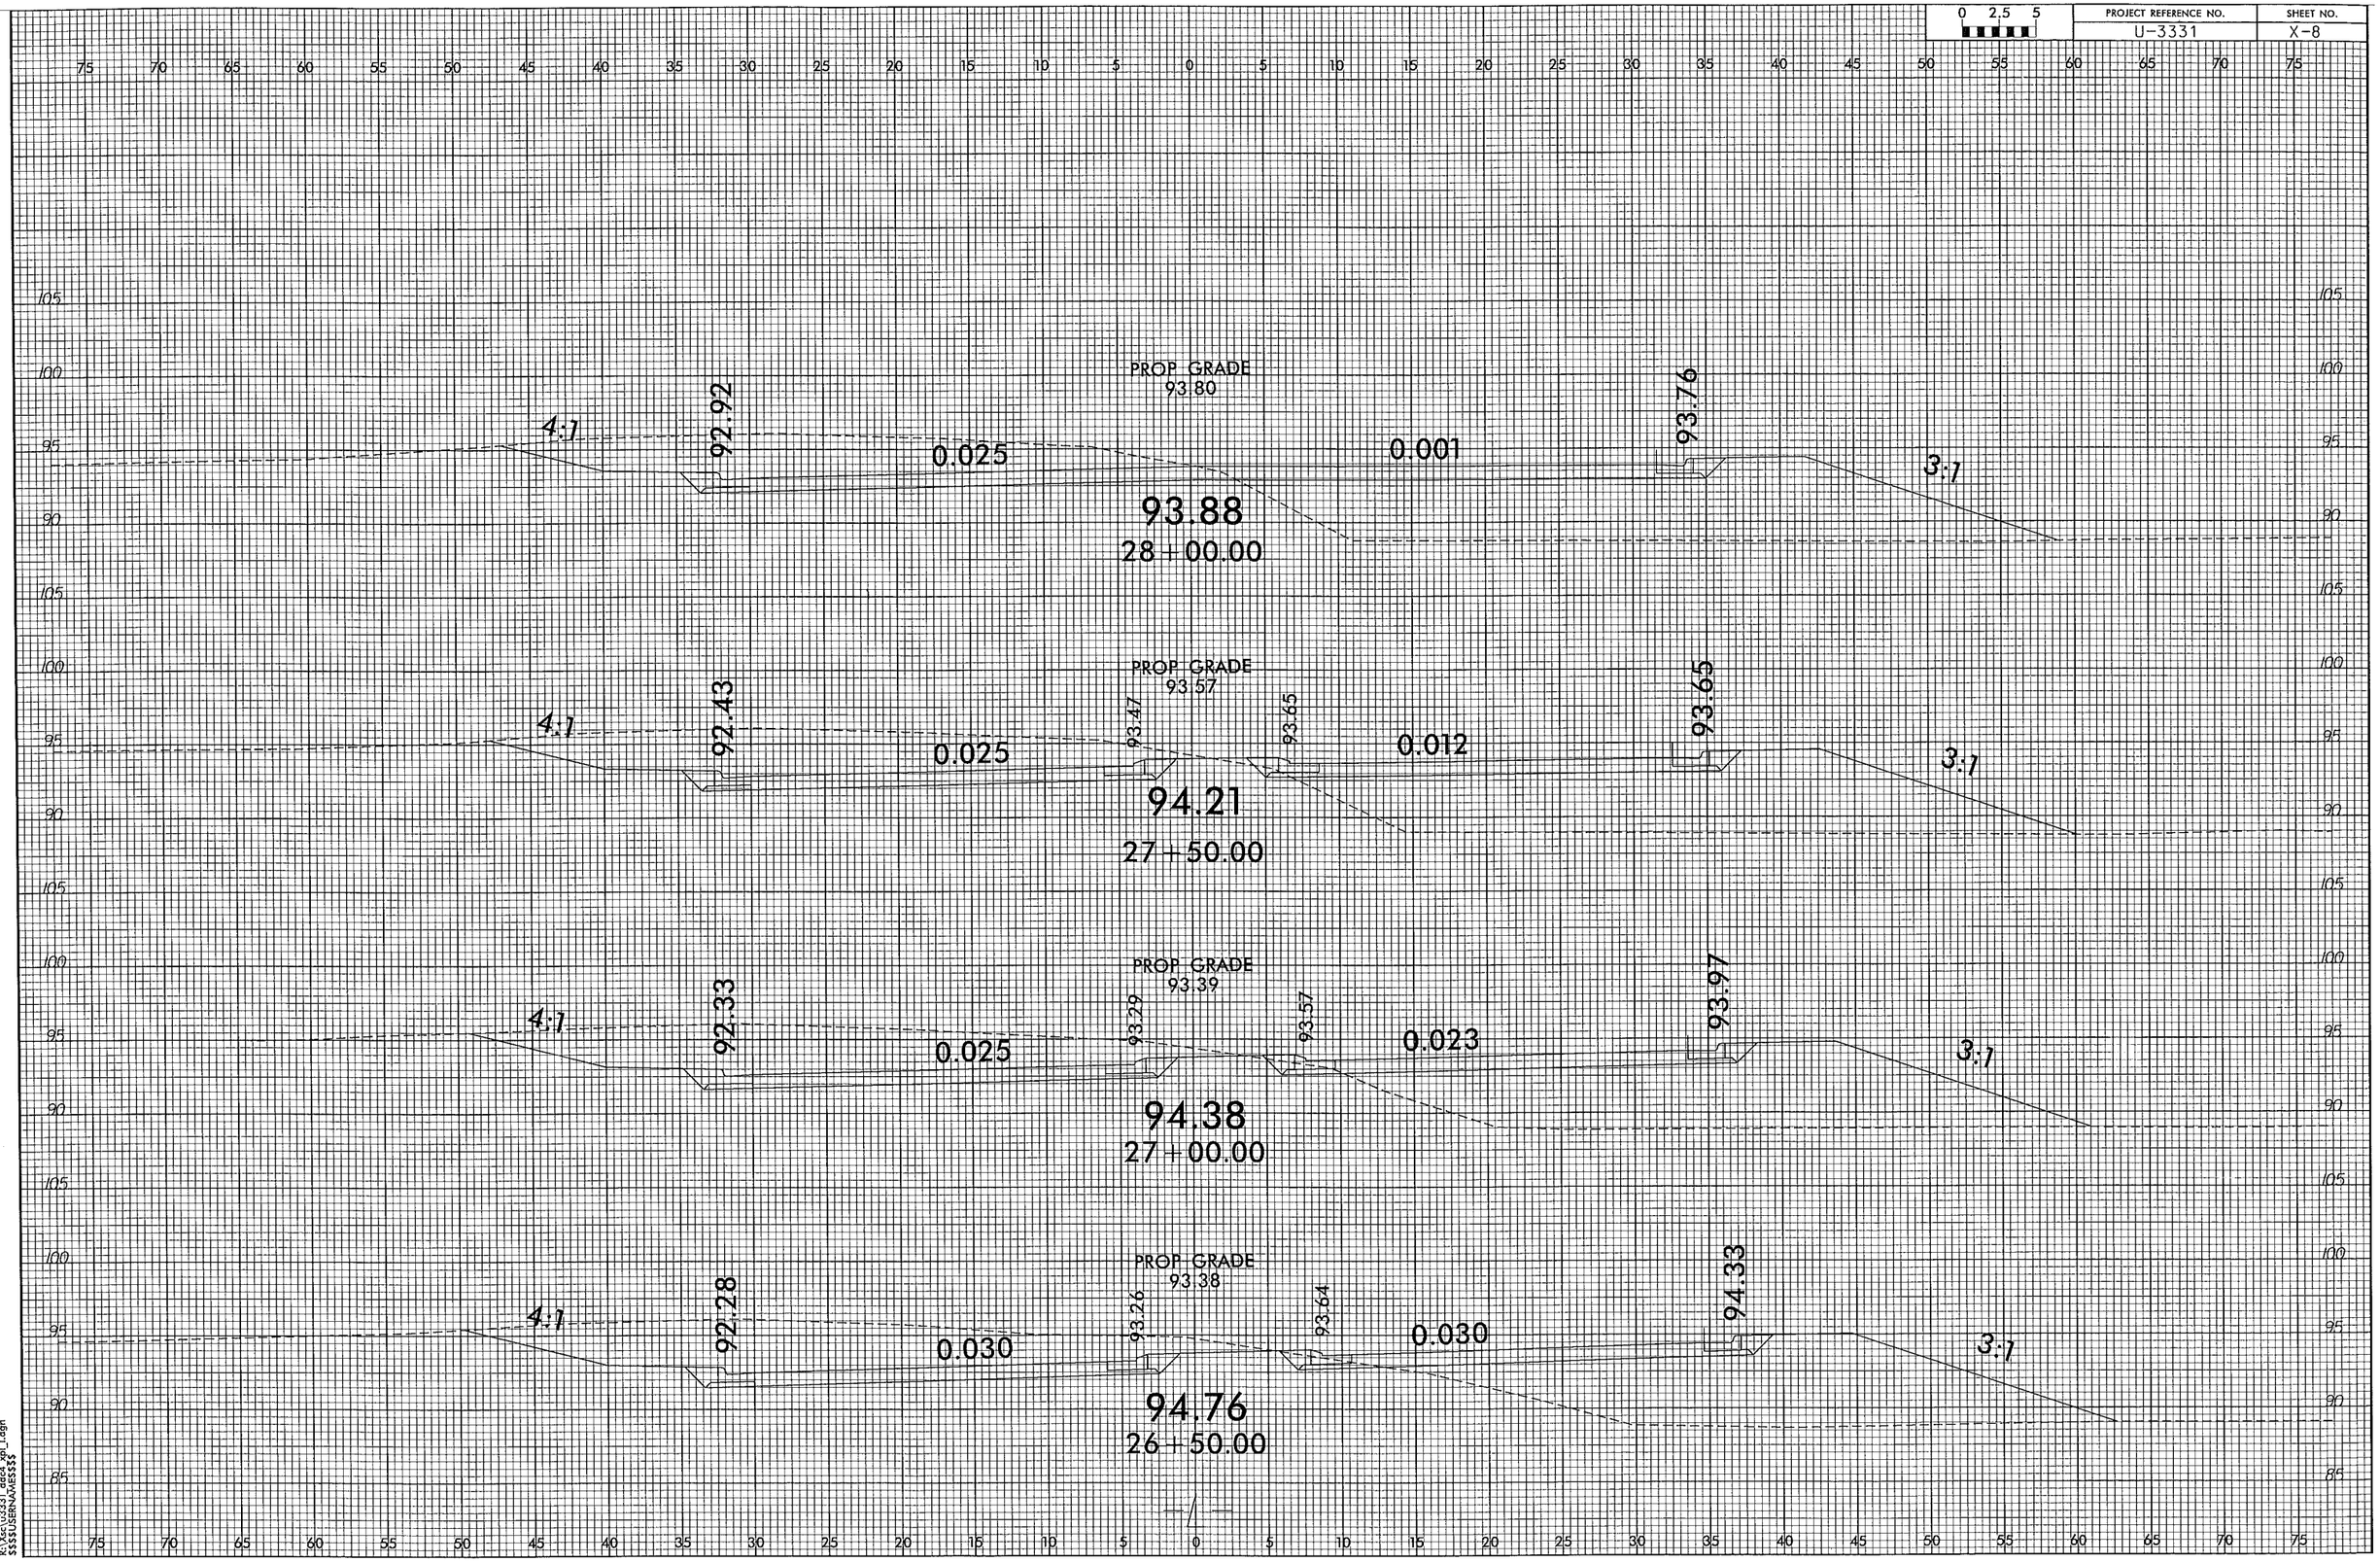

04-MAR-2014 14:29
R:\Xsc\u3331_ddc4_xpl_1.dgn
$$$$USERNAME$$$$

0 2.5 5	PROJECT REFERENCE NO.	SHEET NO.
	U-3331	X-9

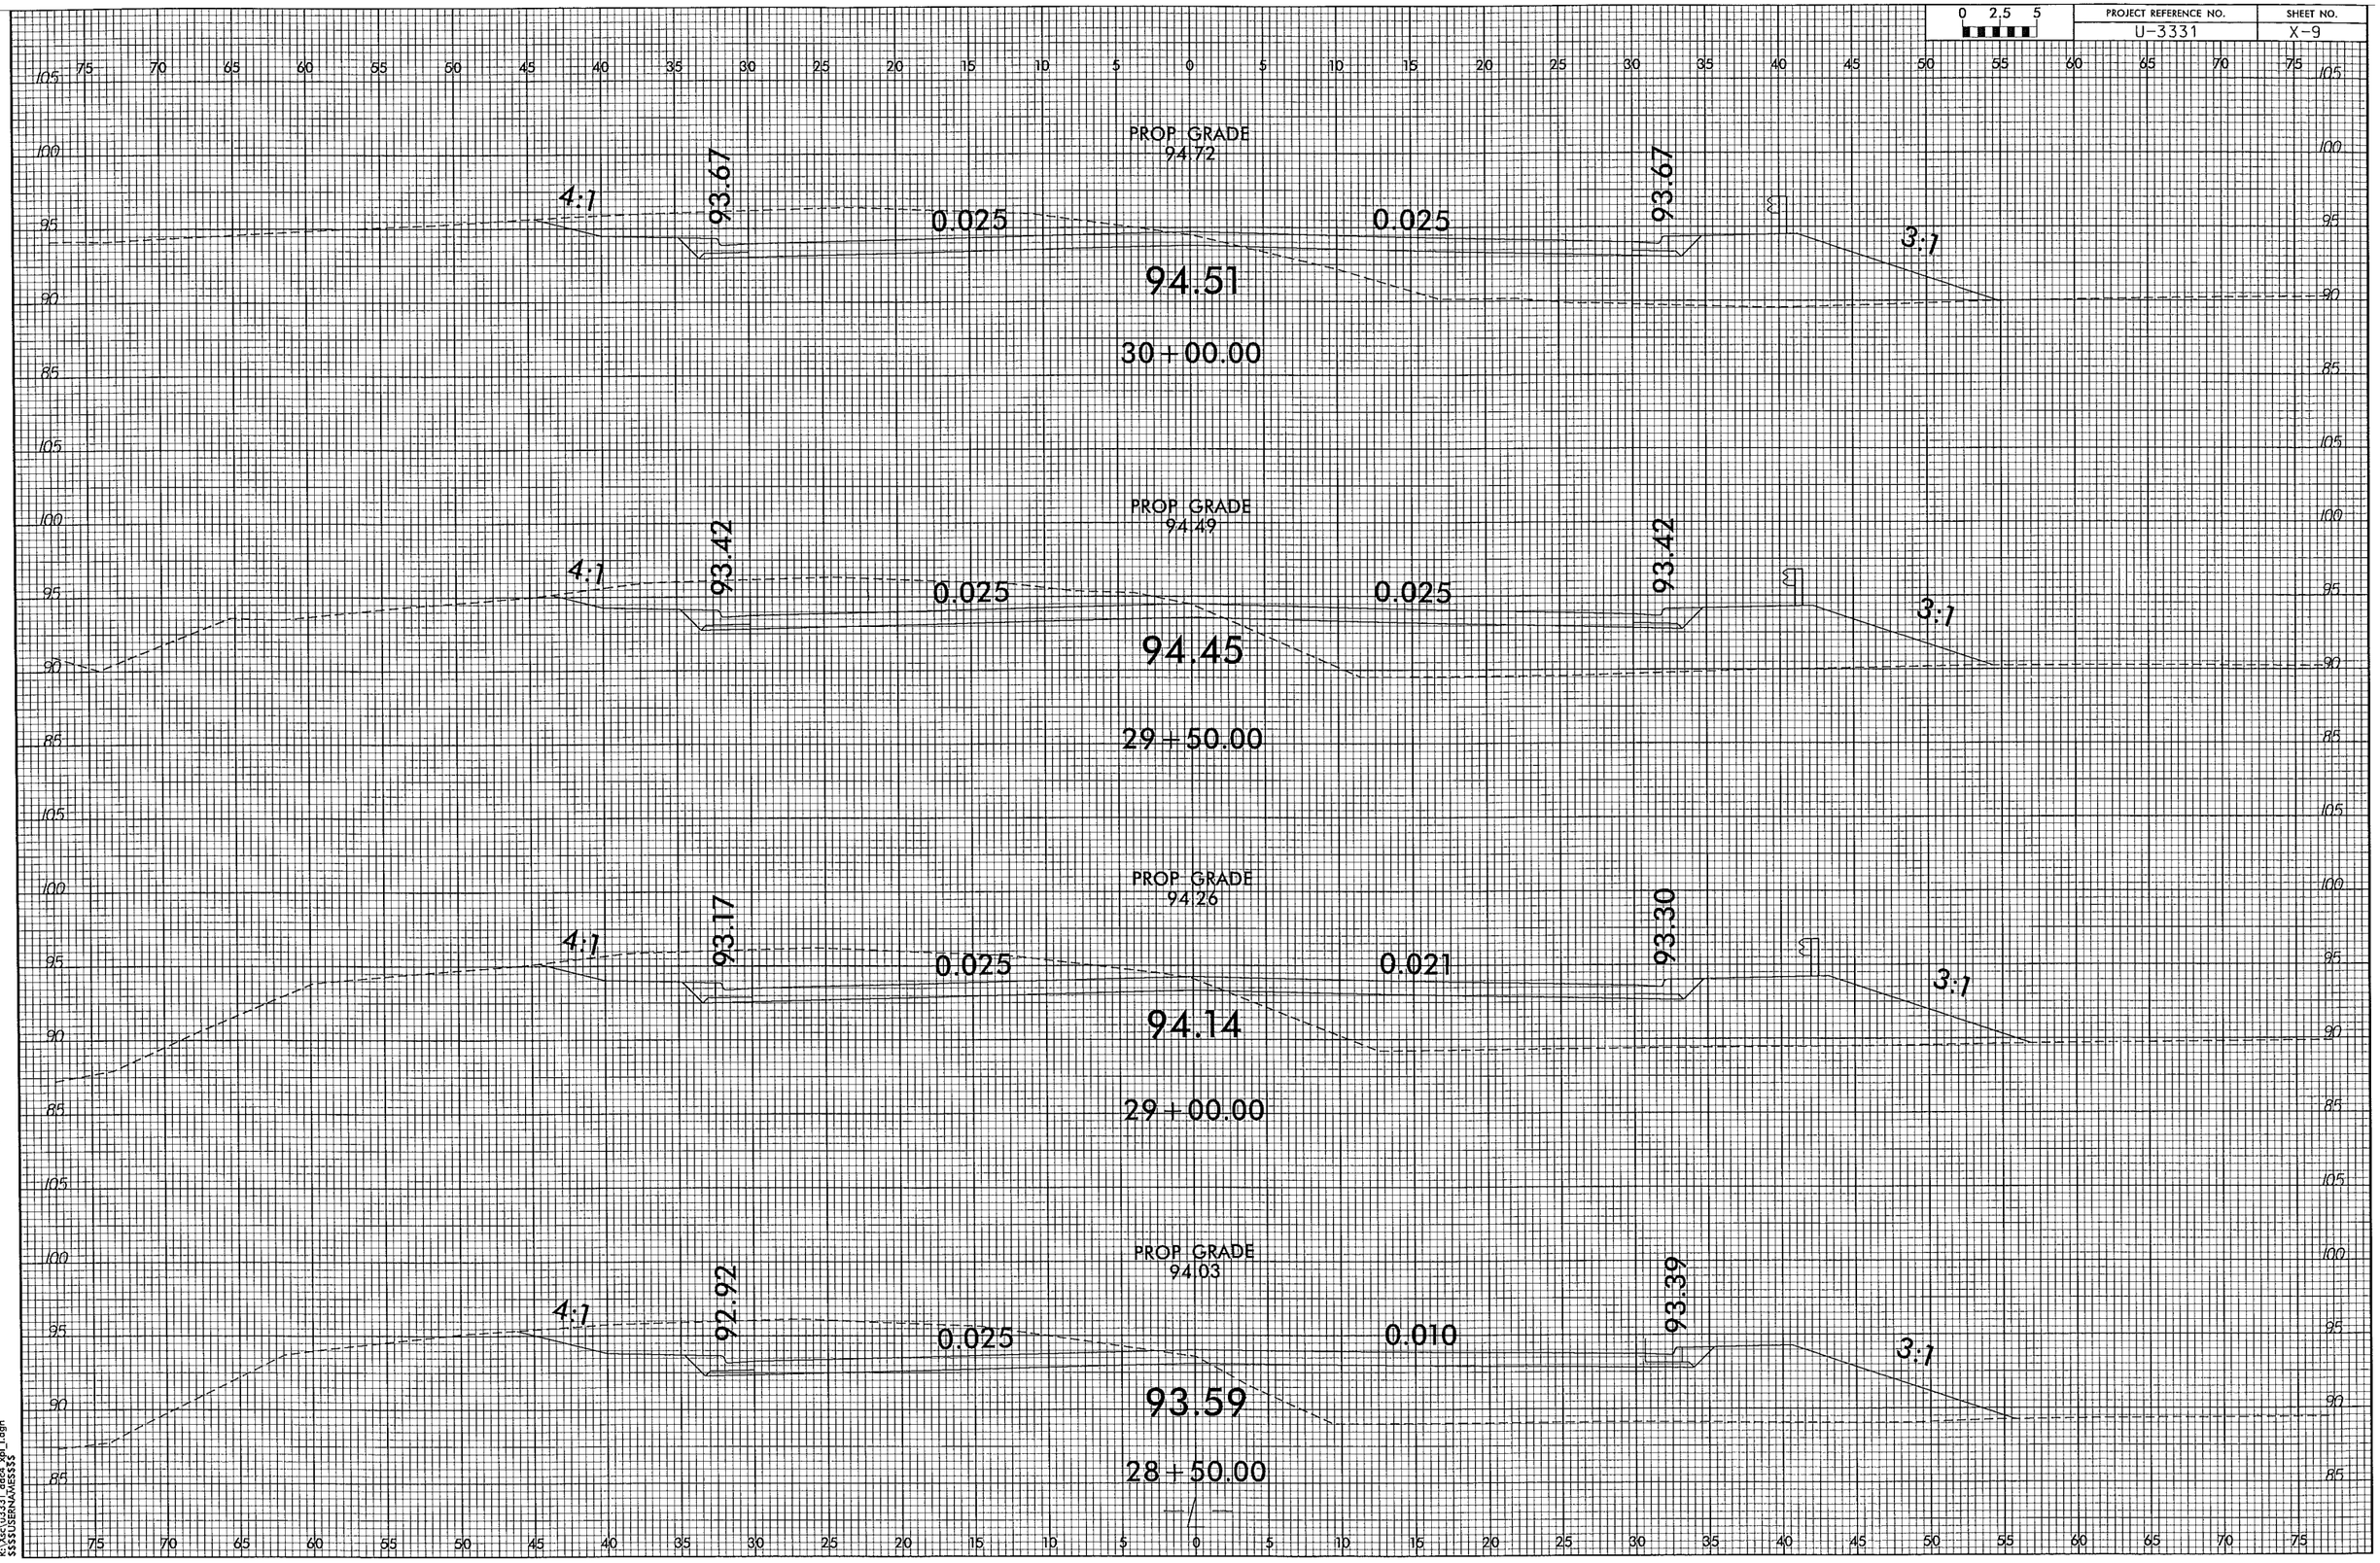

04-MAR-2014 14:29
R:\Xsc\u3331_dc64_xpl_1.dgn
$$$$USERNAME$$$

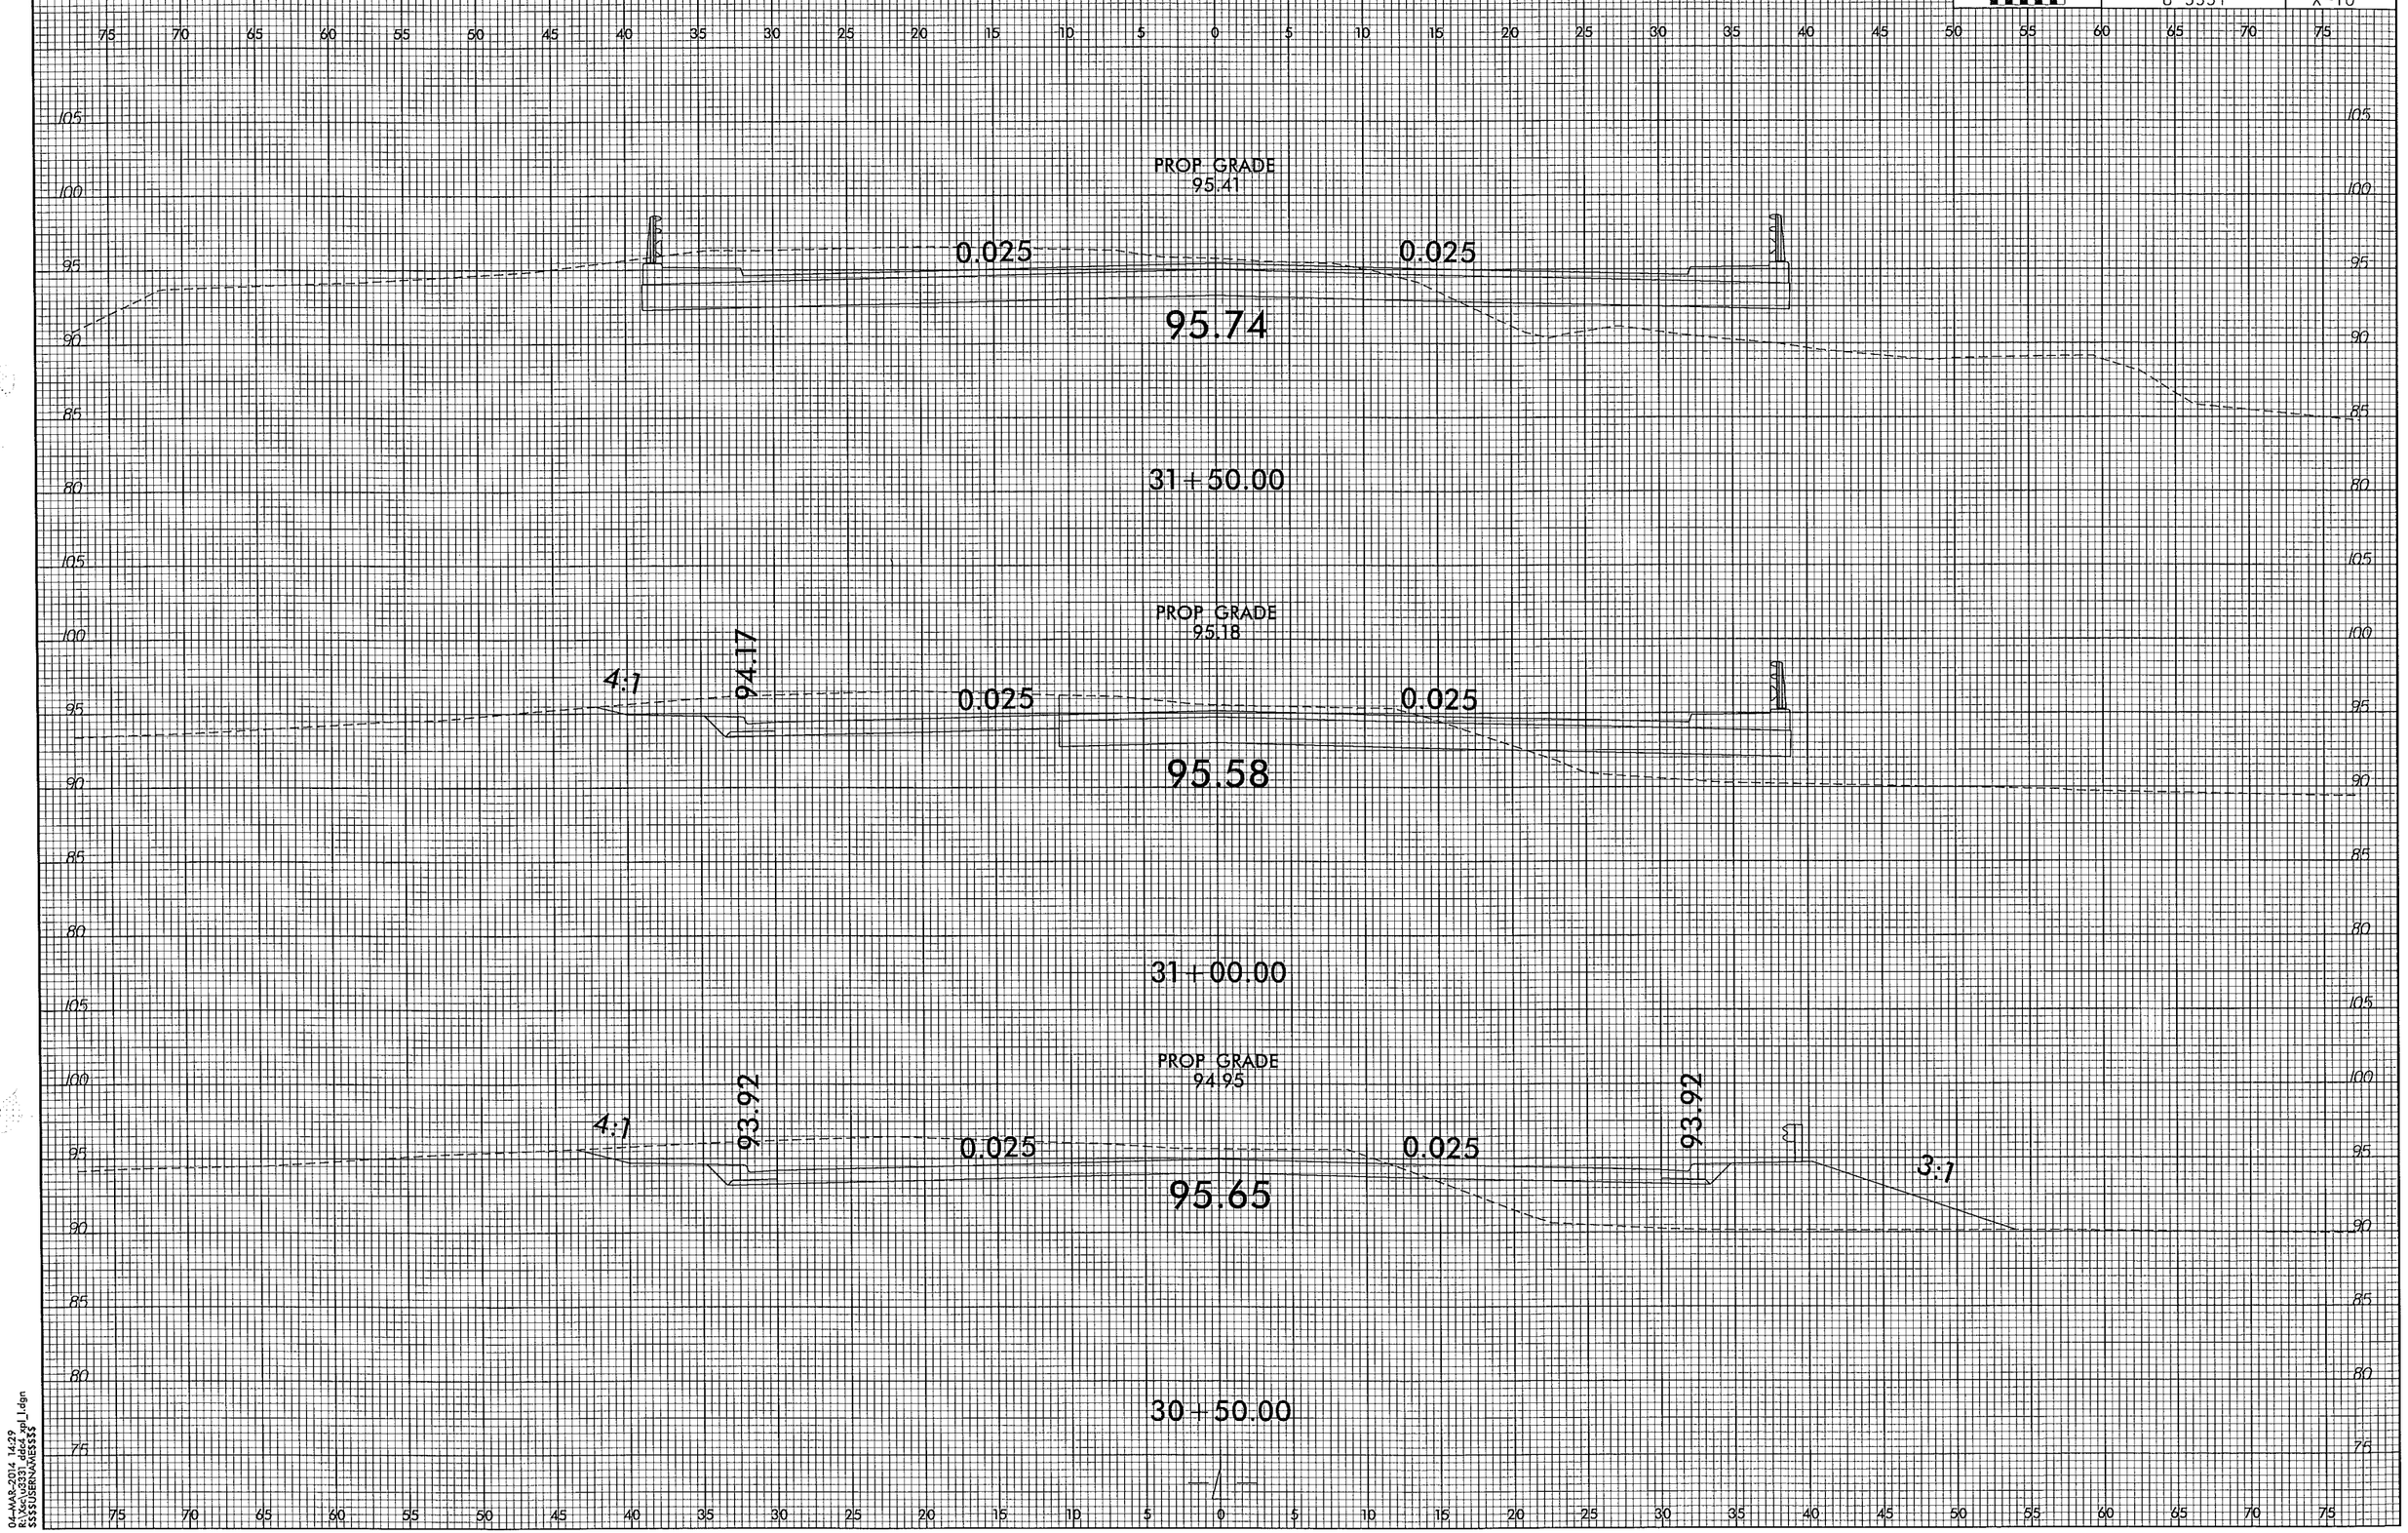

04-MAR-2014 14:29
R:\Xsc\u3331_ddc4_xpl_l.dgn
$$$$USERNAME$$$$

PROJECT REFERENCE NO.	SHEET NO.
U-3331	X-11

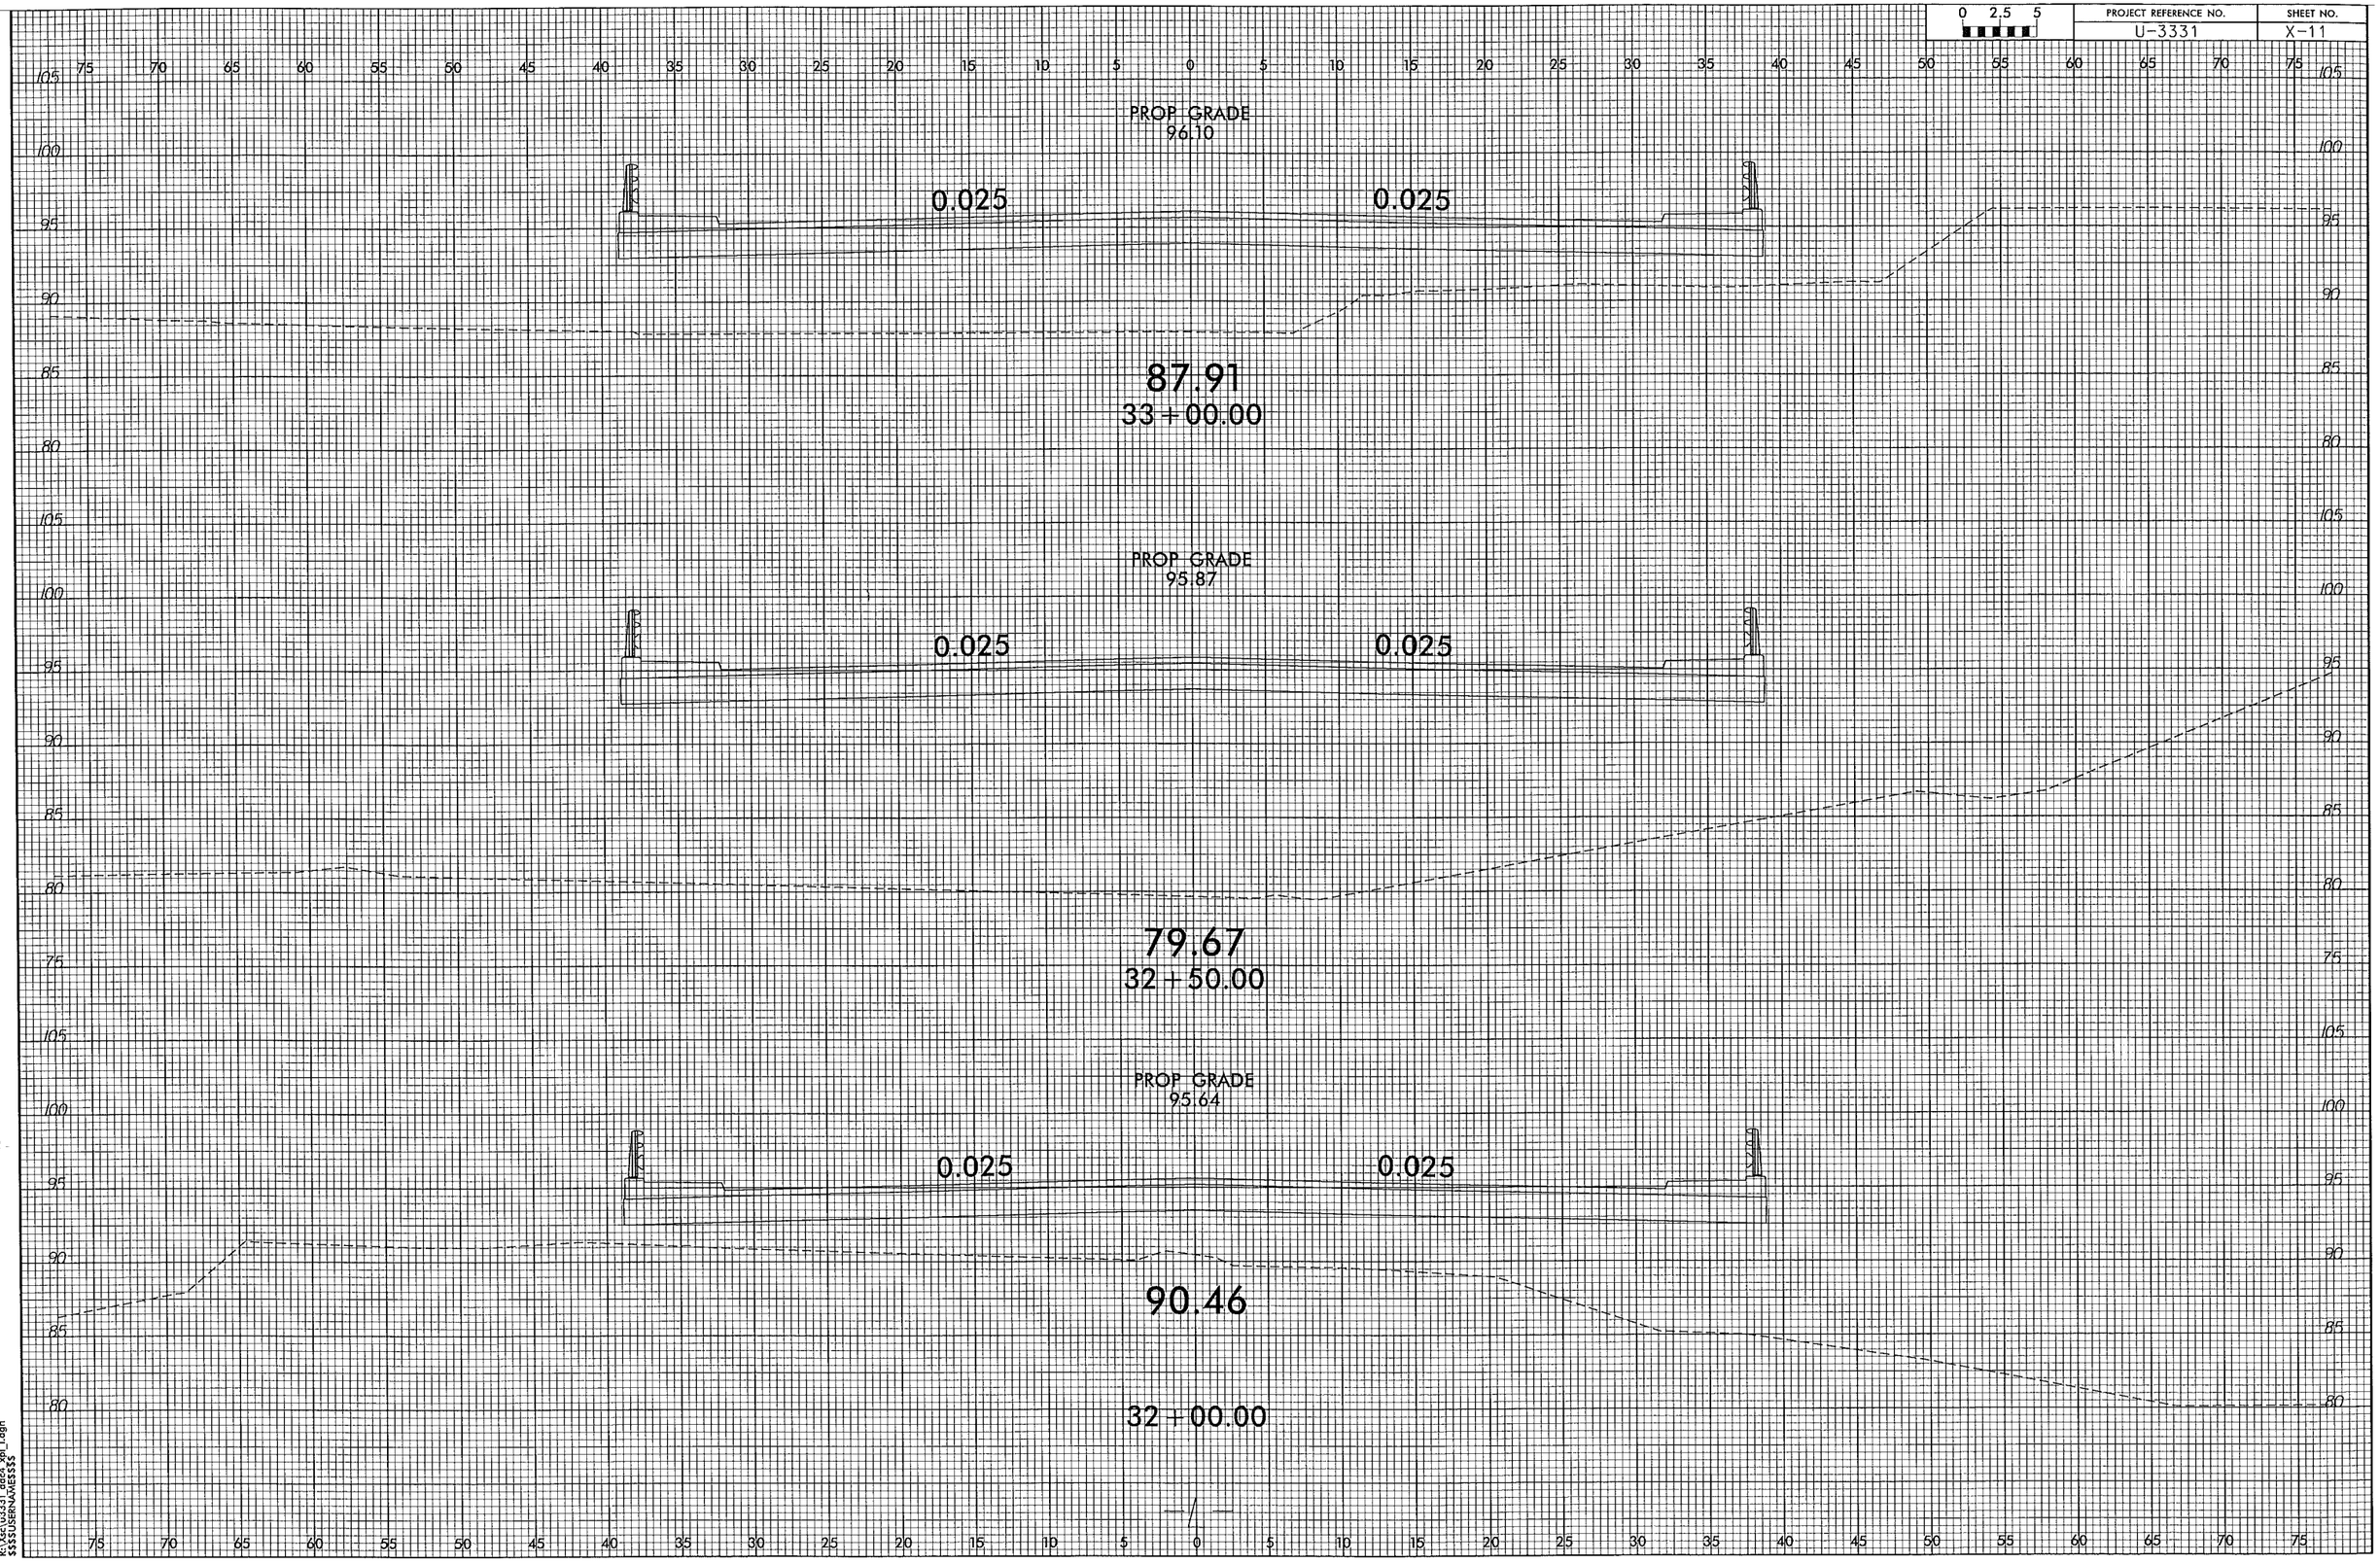

04-MAR-2014 14:29
R:\Acc\U3331_dd64_xpl_1.dgn
$$$$USERNAME$$$$

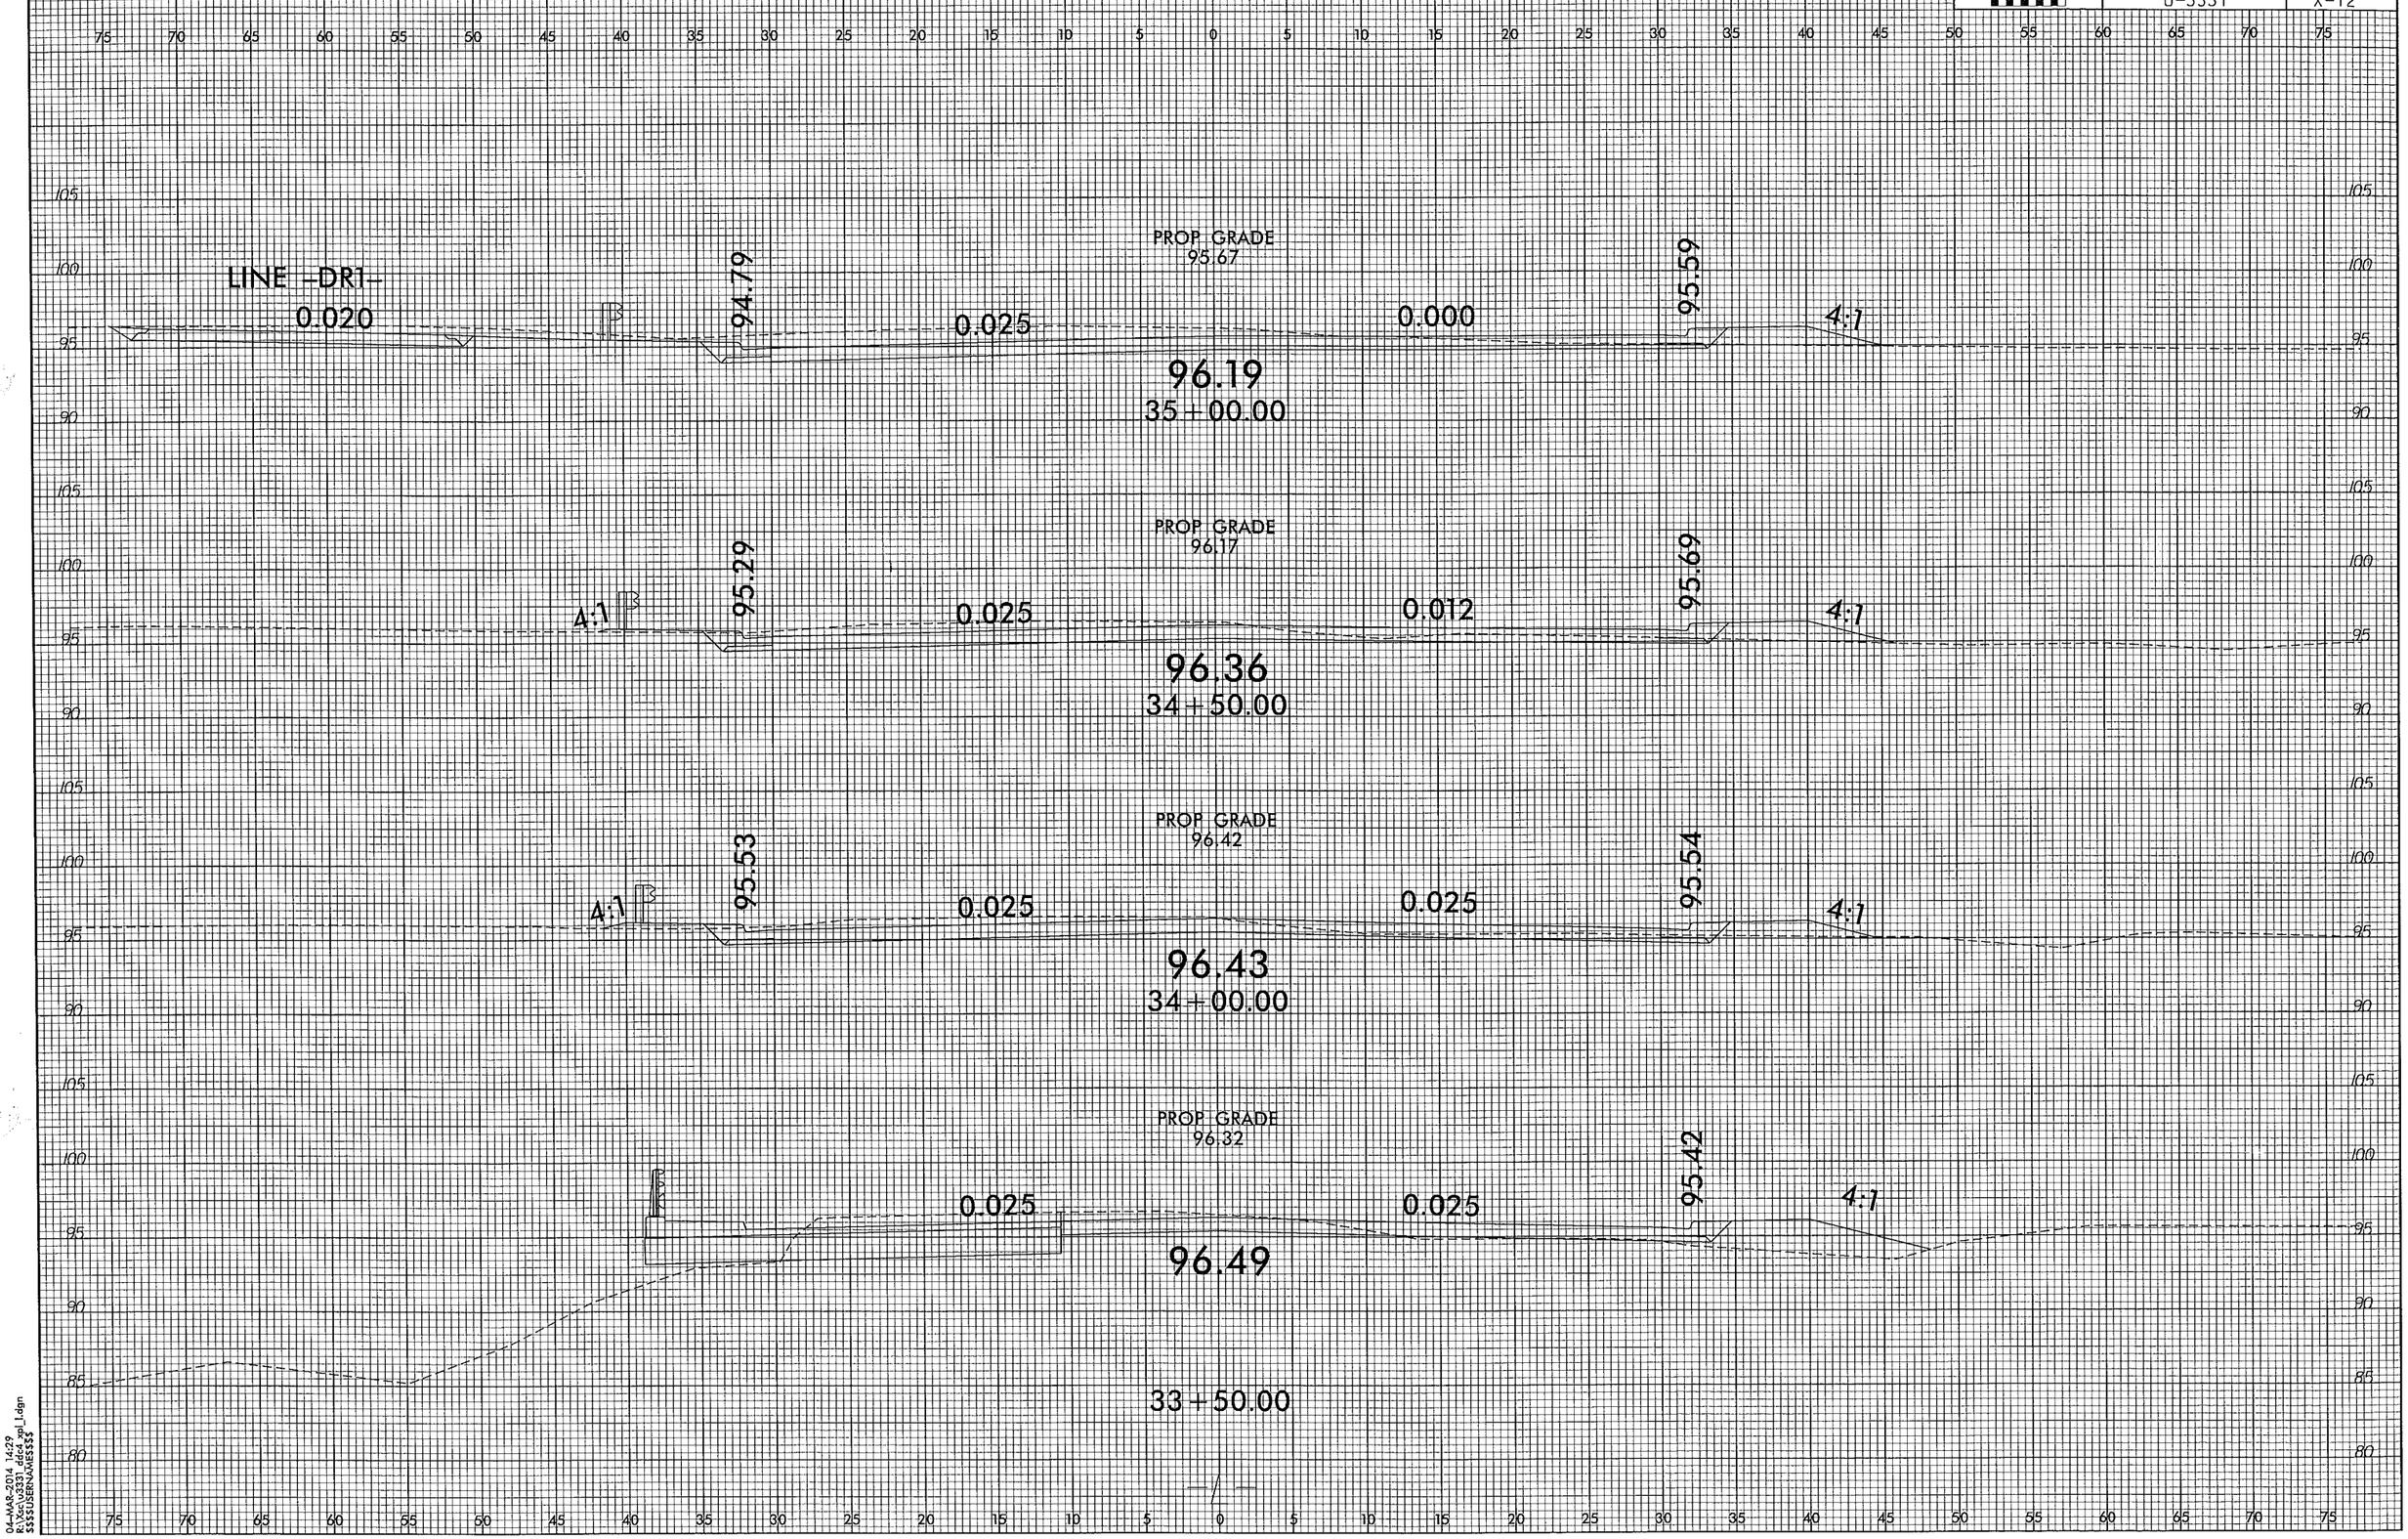

04-MAR-2014 14:29
R:\Xsc\u3331_ddc4_xpl_l.dgn
$$$$USERNAME$$$$

0 2.5 5	PROJECT REFERENCE NO.	SHEET NO.
	U-3331	X-13

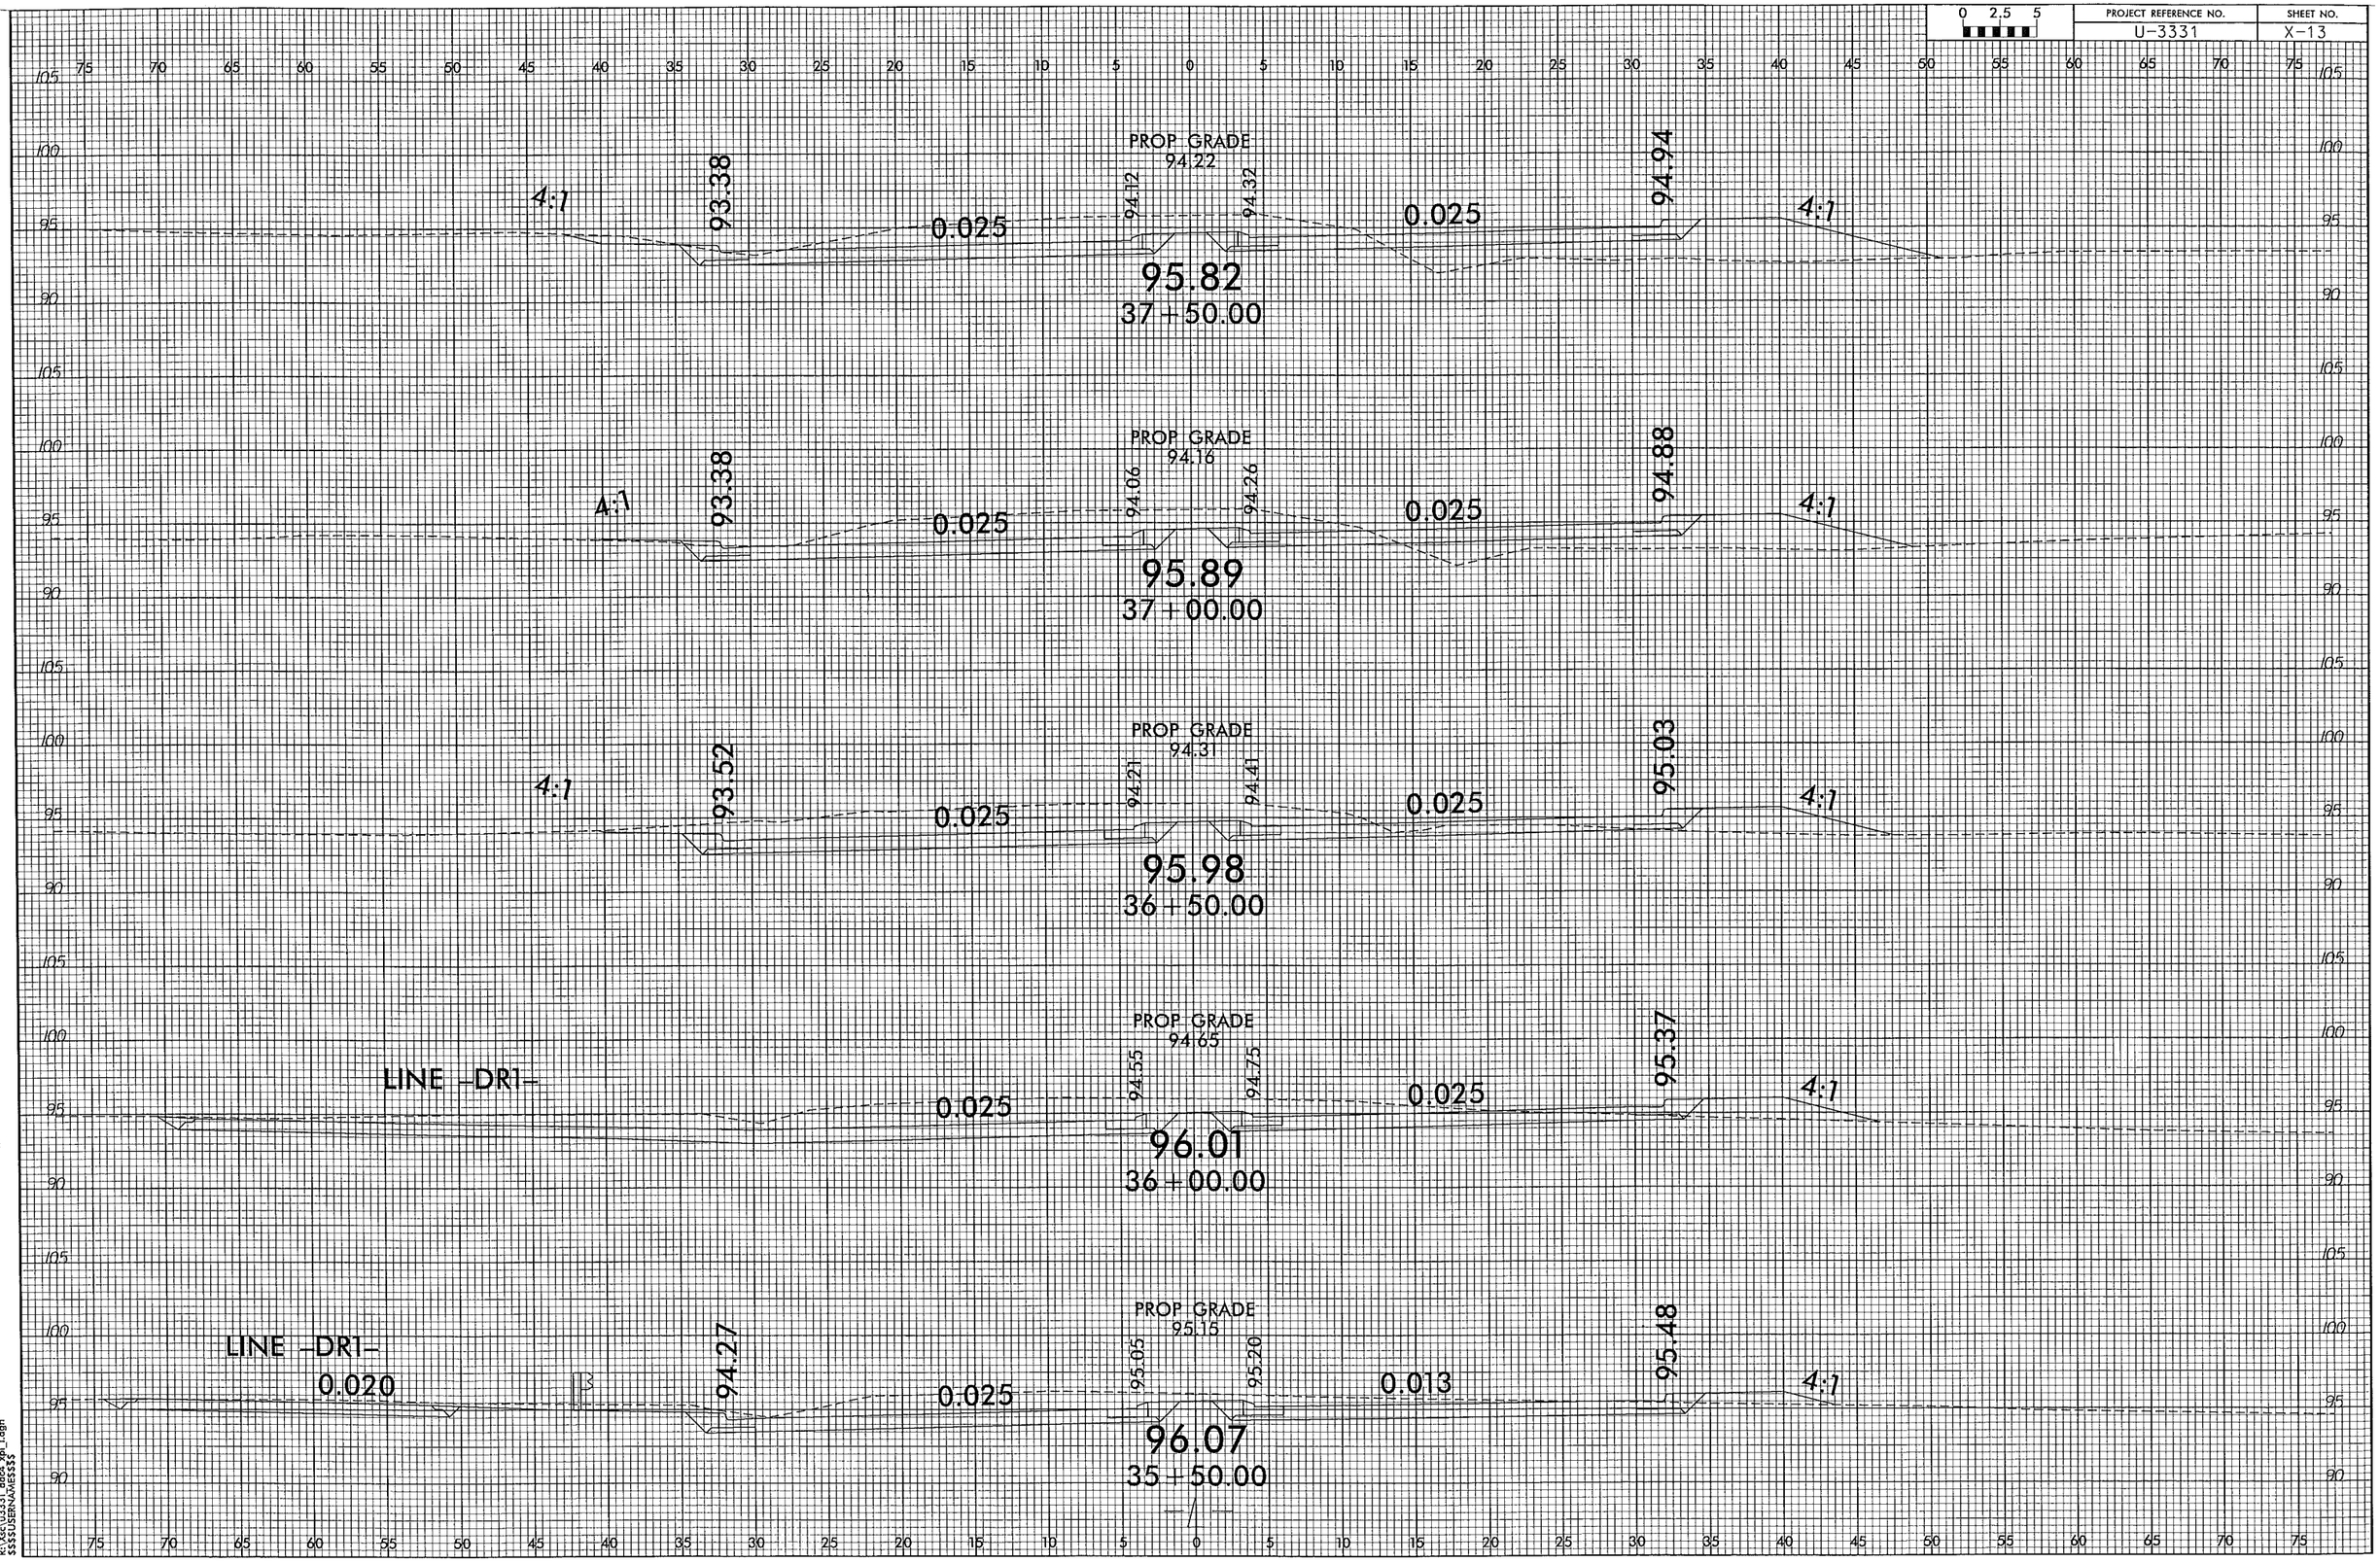

04-MAR-2014 14:29
R:\Xsc\u3331_dds4_xpl_1.dgn
$$$$USERNAME$$$

PROJECT REFERENCE NO.	SHEET NO.
U-3331	X-14

0 2.5 5

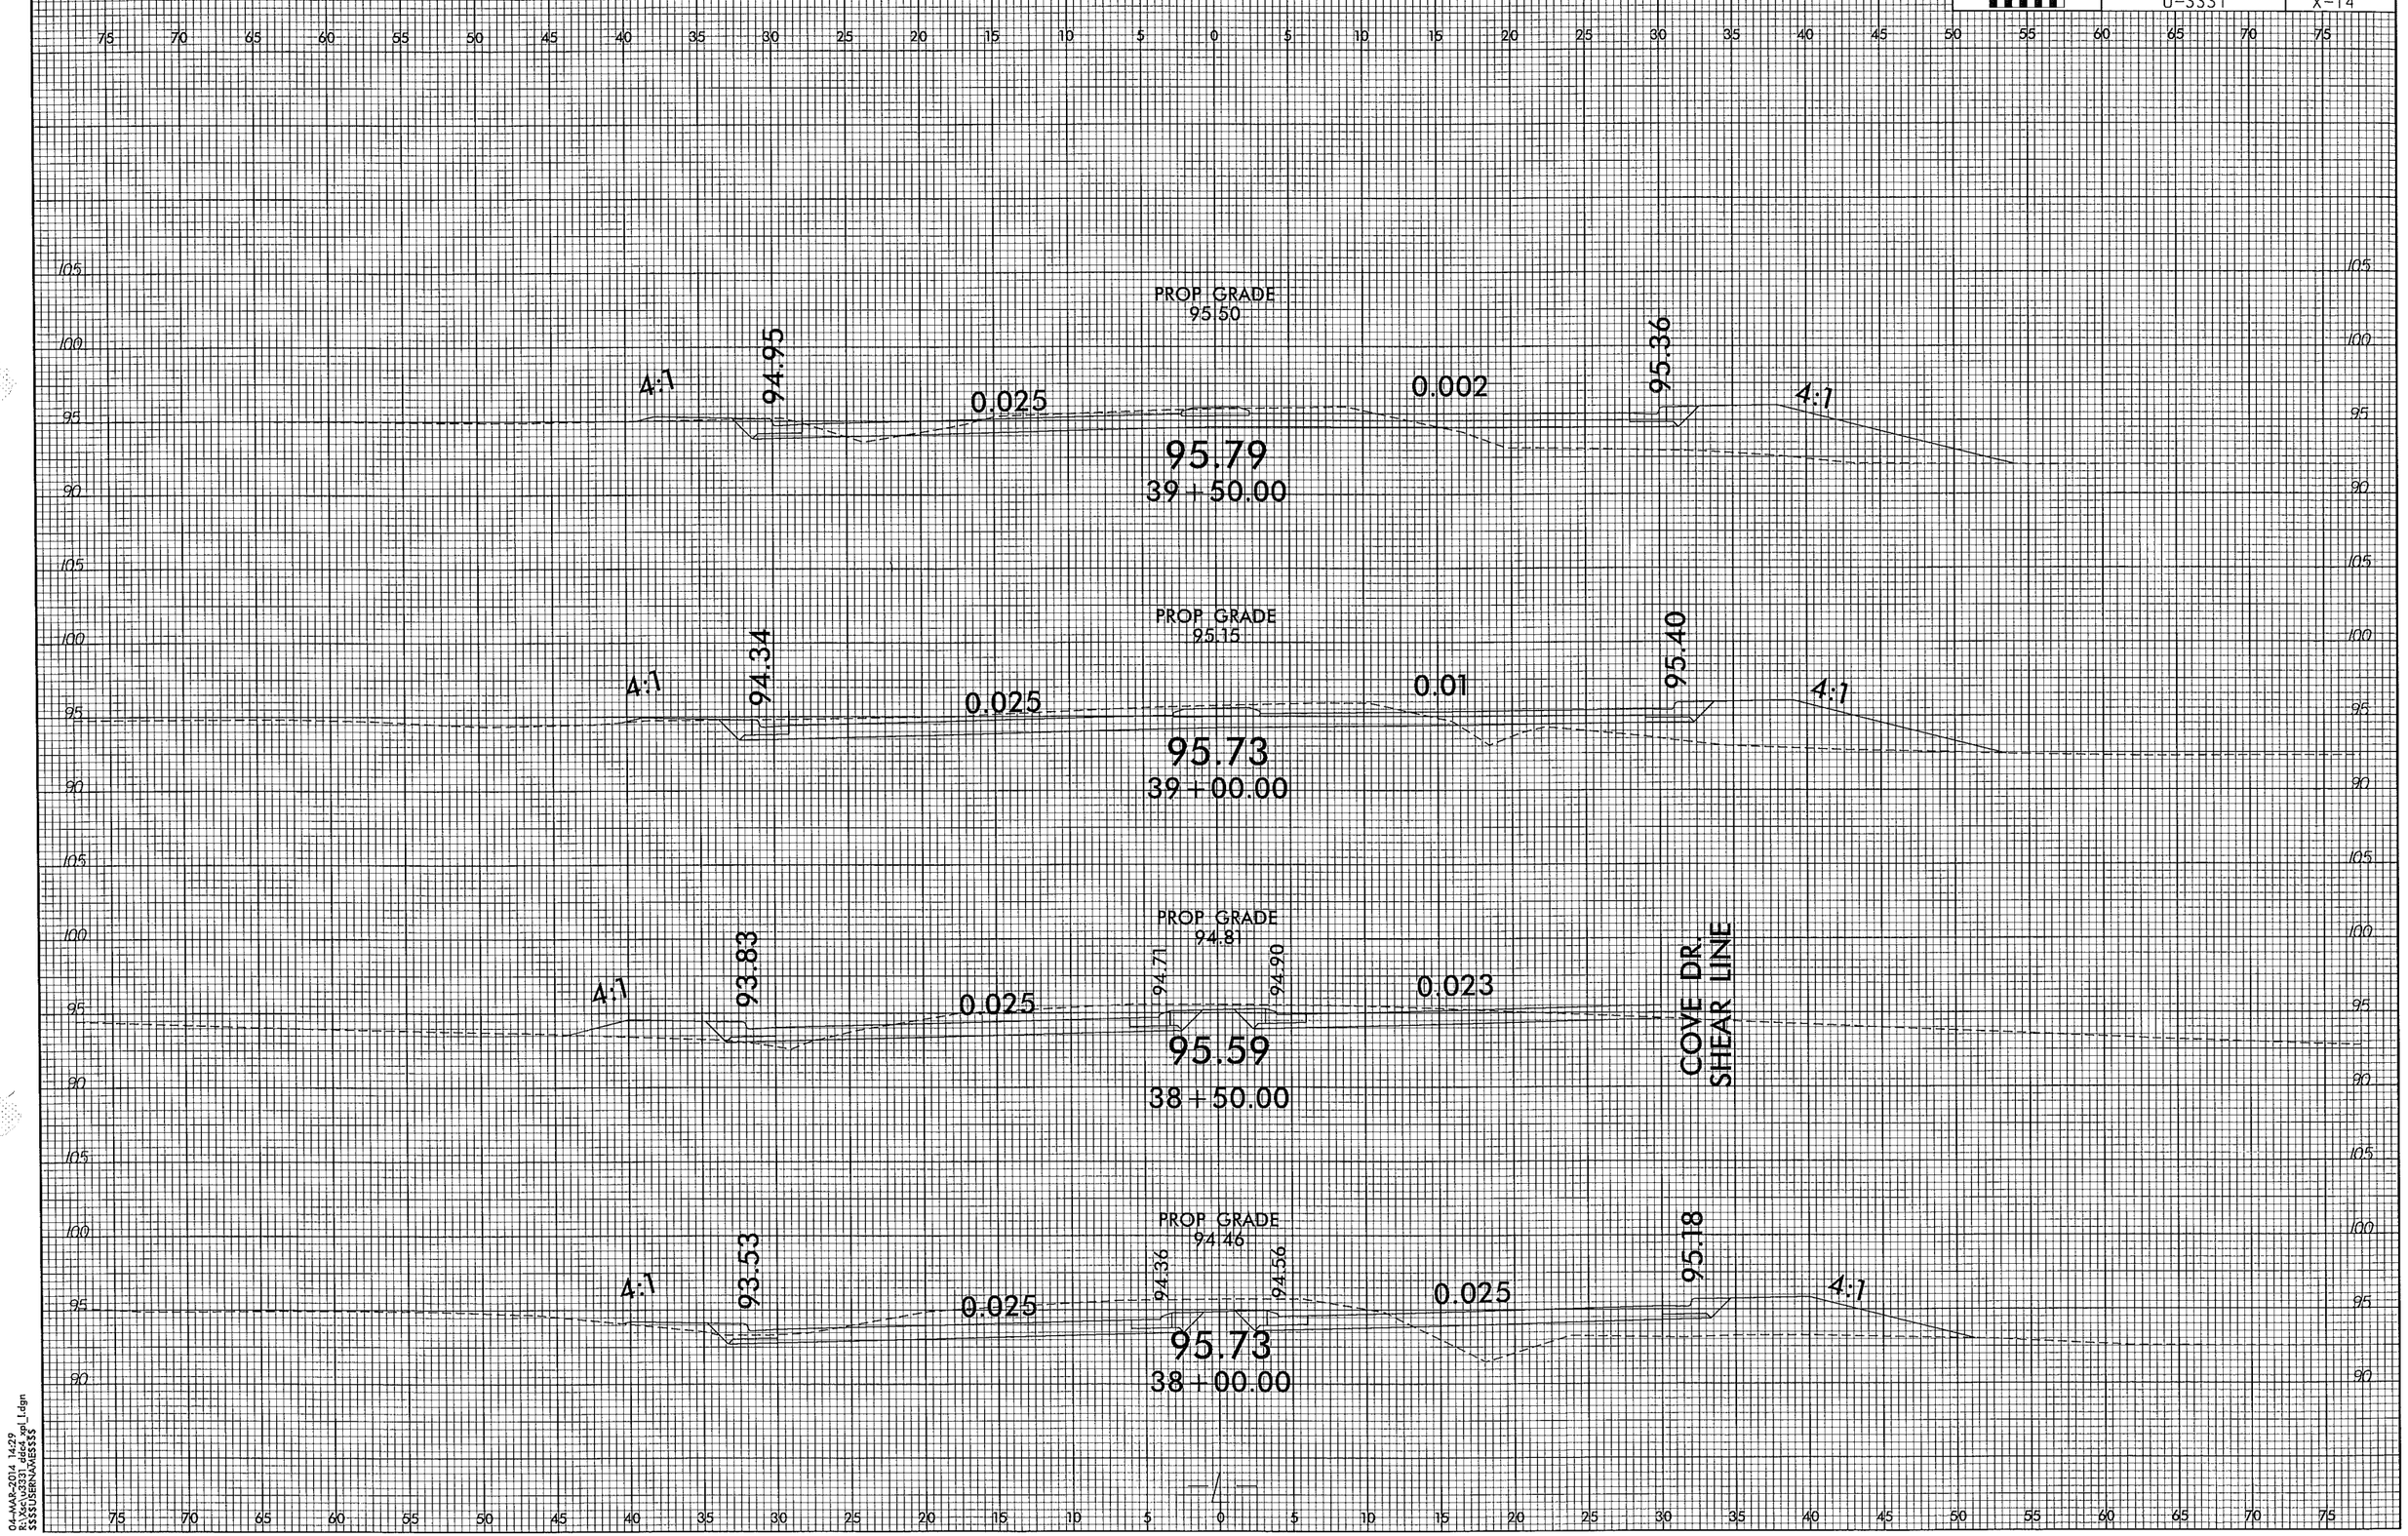

04-MAR-2014 14:29
R:\Xsc\u3331_dec4_xpl_1.dgn
$$$$USERNAME$$$$

PROJECT REFERENCE NO.	SHEET NO.
U-3331	X-15

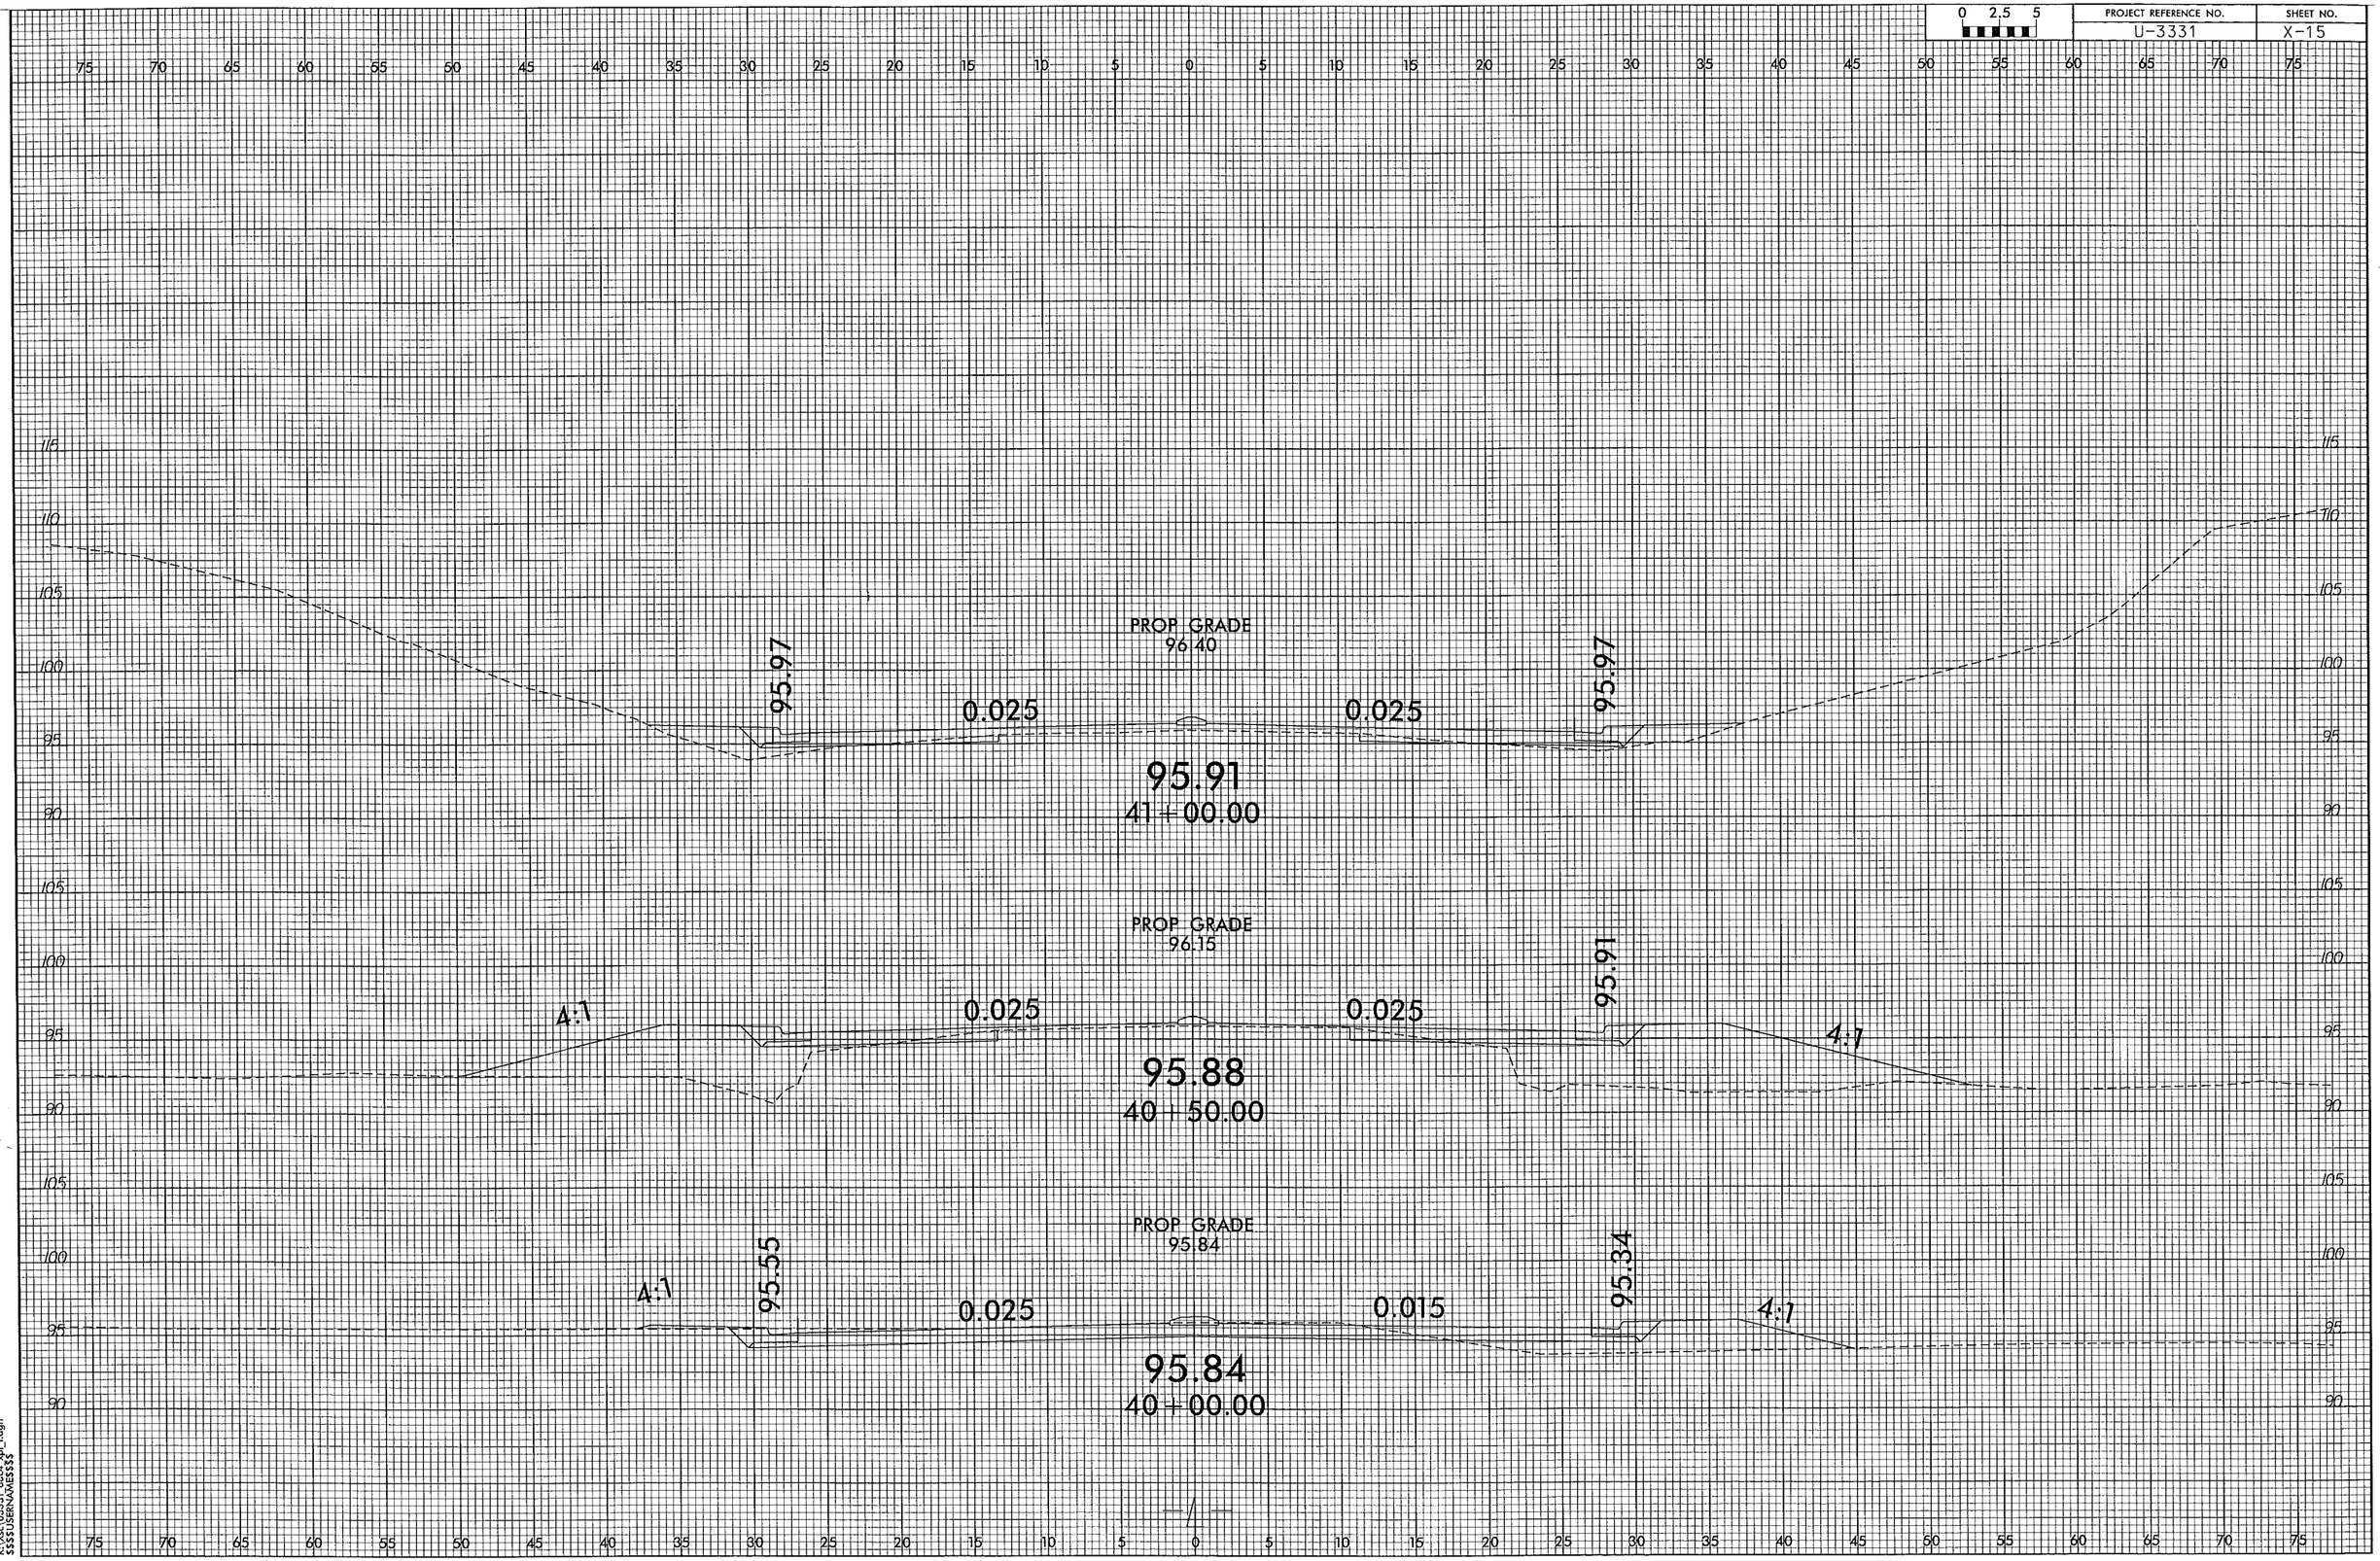

04-MAR-2014 14:29
R:\Xsc\u3331_ddc4_xpl_1.dgn
$$$$USERNAME$$$$

PROJECT REFERENCE NO.	SHEET NO.
U-3331	X-16

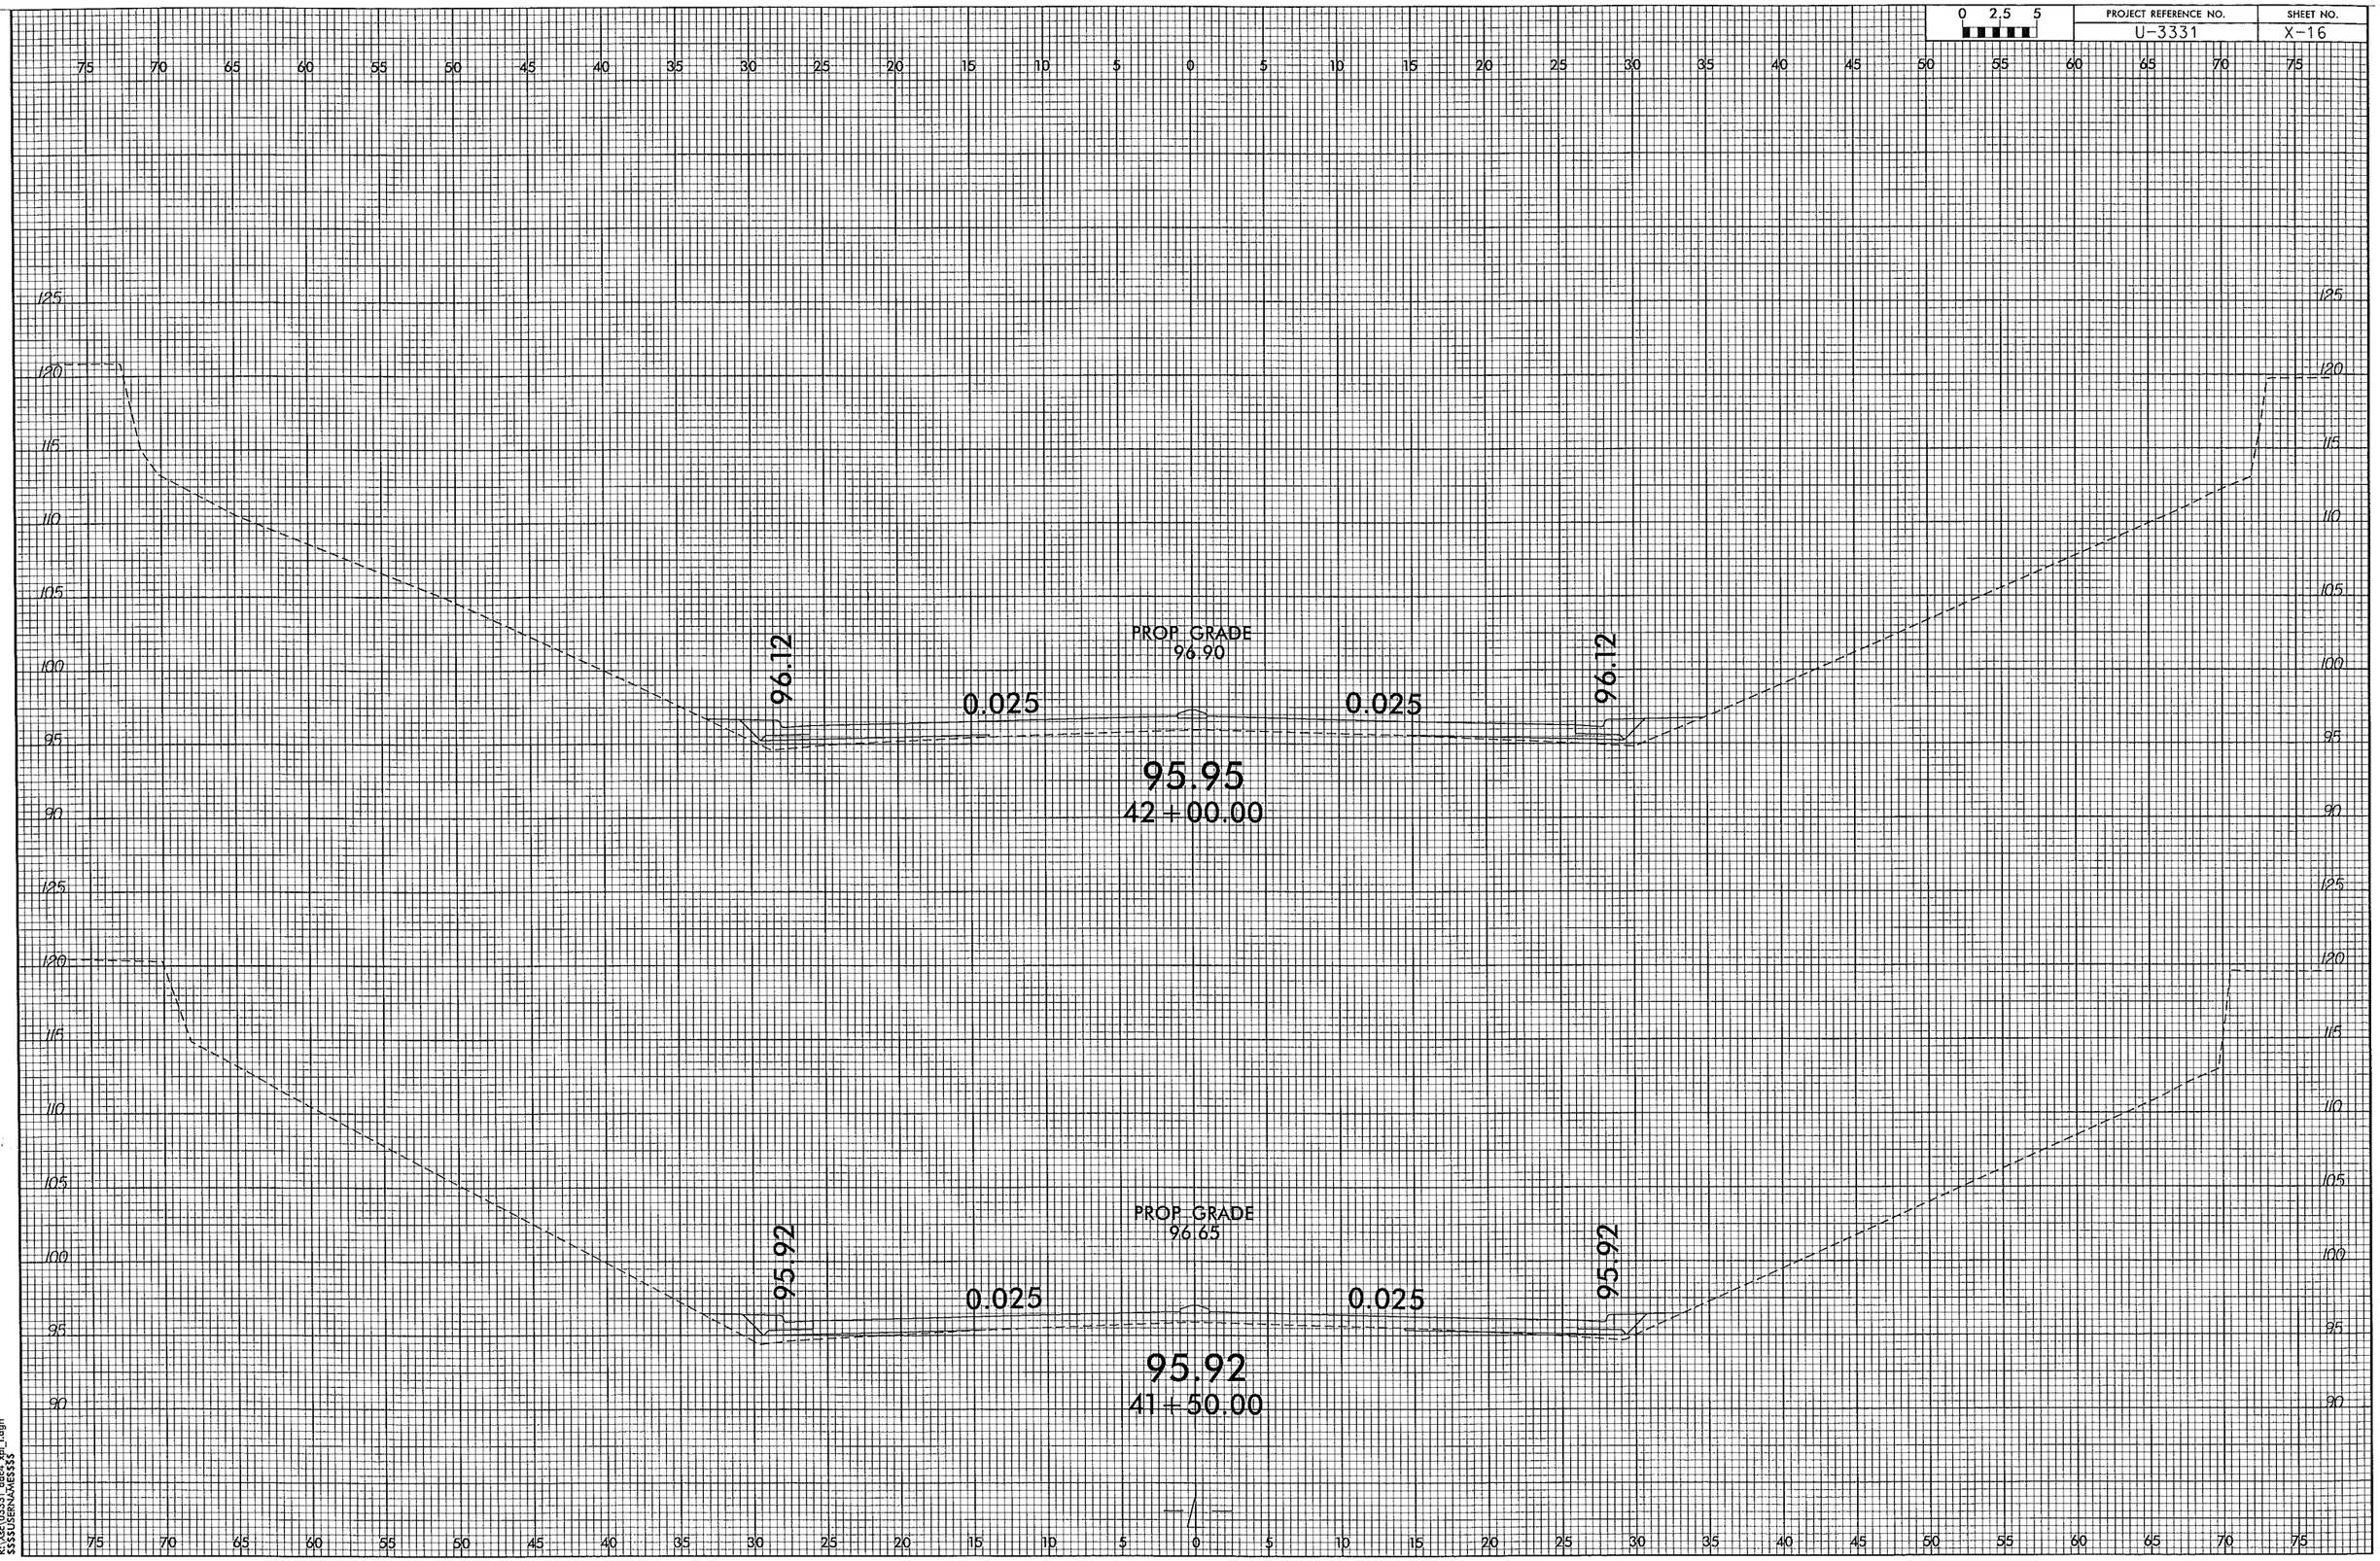

04-MAR-2014 14:29
R:\Xsc\u3331_ddc4_xpl_1.dgn
$$$$USERNAME$$$$

0 2.5 5	PROJECT REFERENCE NO.	SHEET NO.
	U-3331	X-17

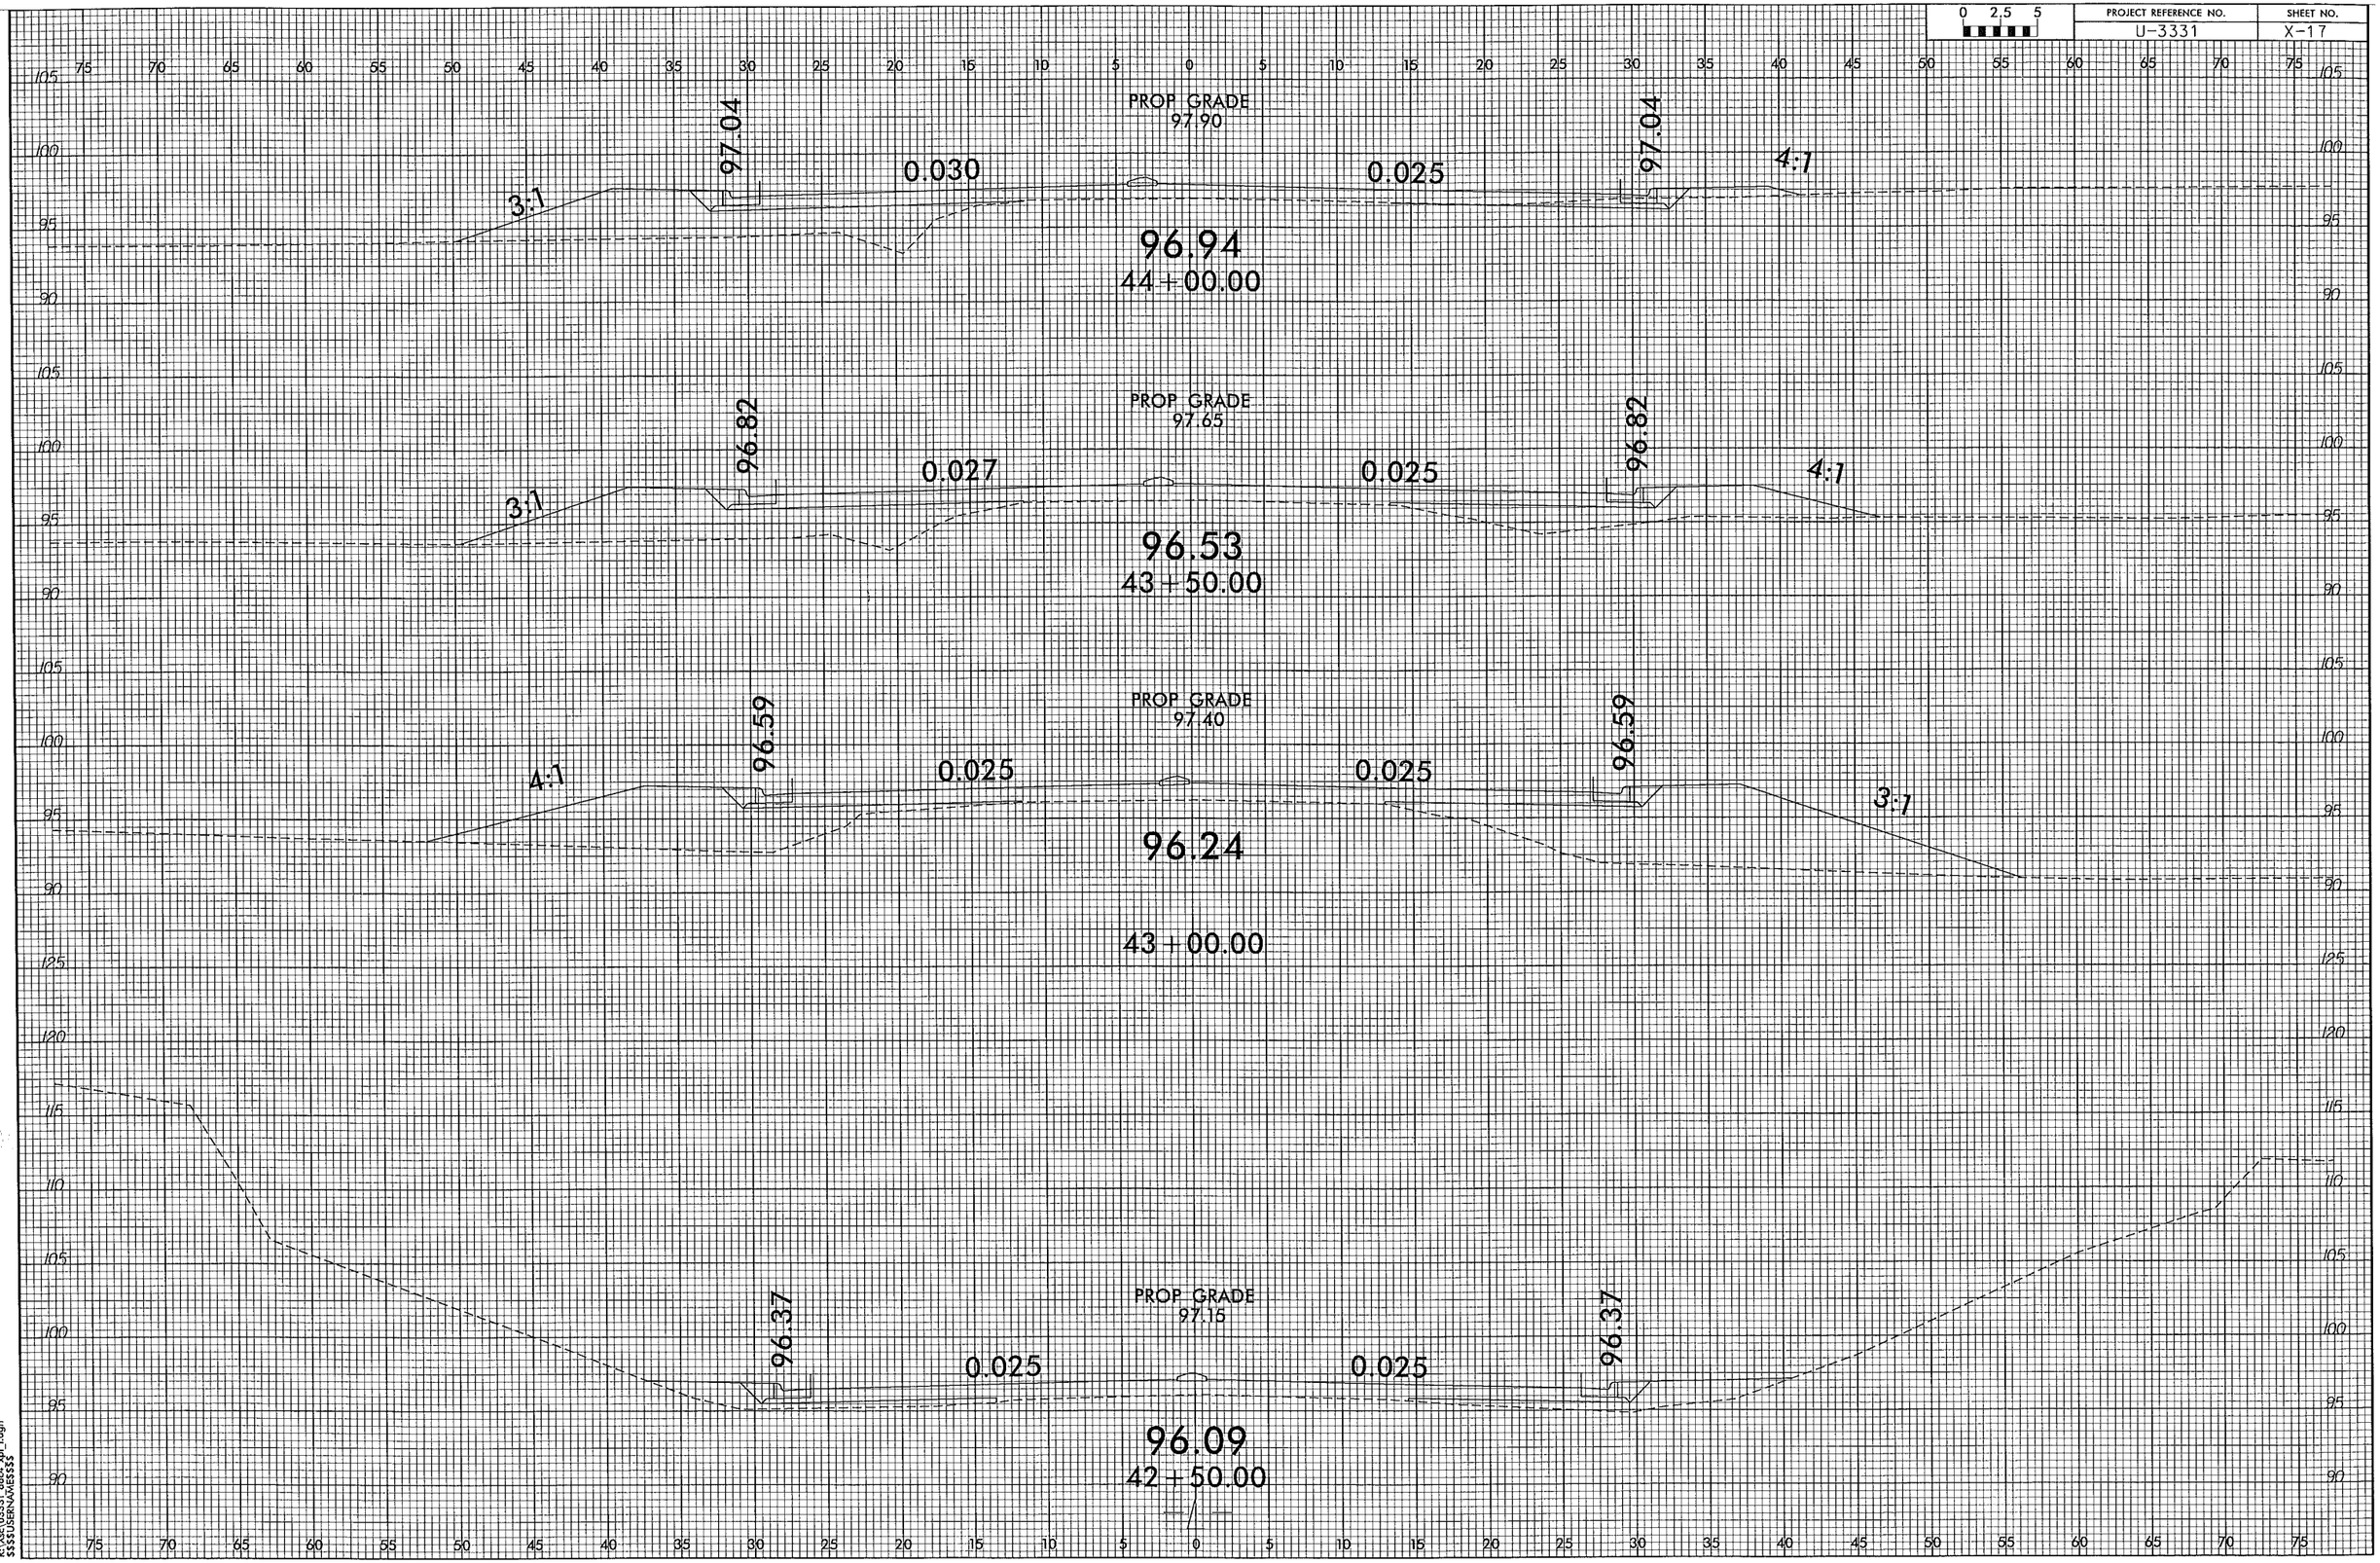

04-MAR-2014 14:29
R:\Acu\U3331_deck_rpl_1.dgn
$$$$USERNAME$$$$

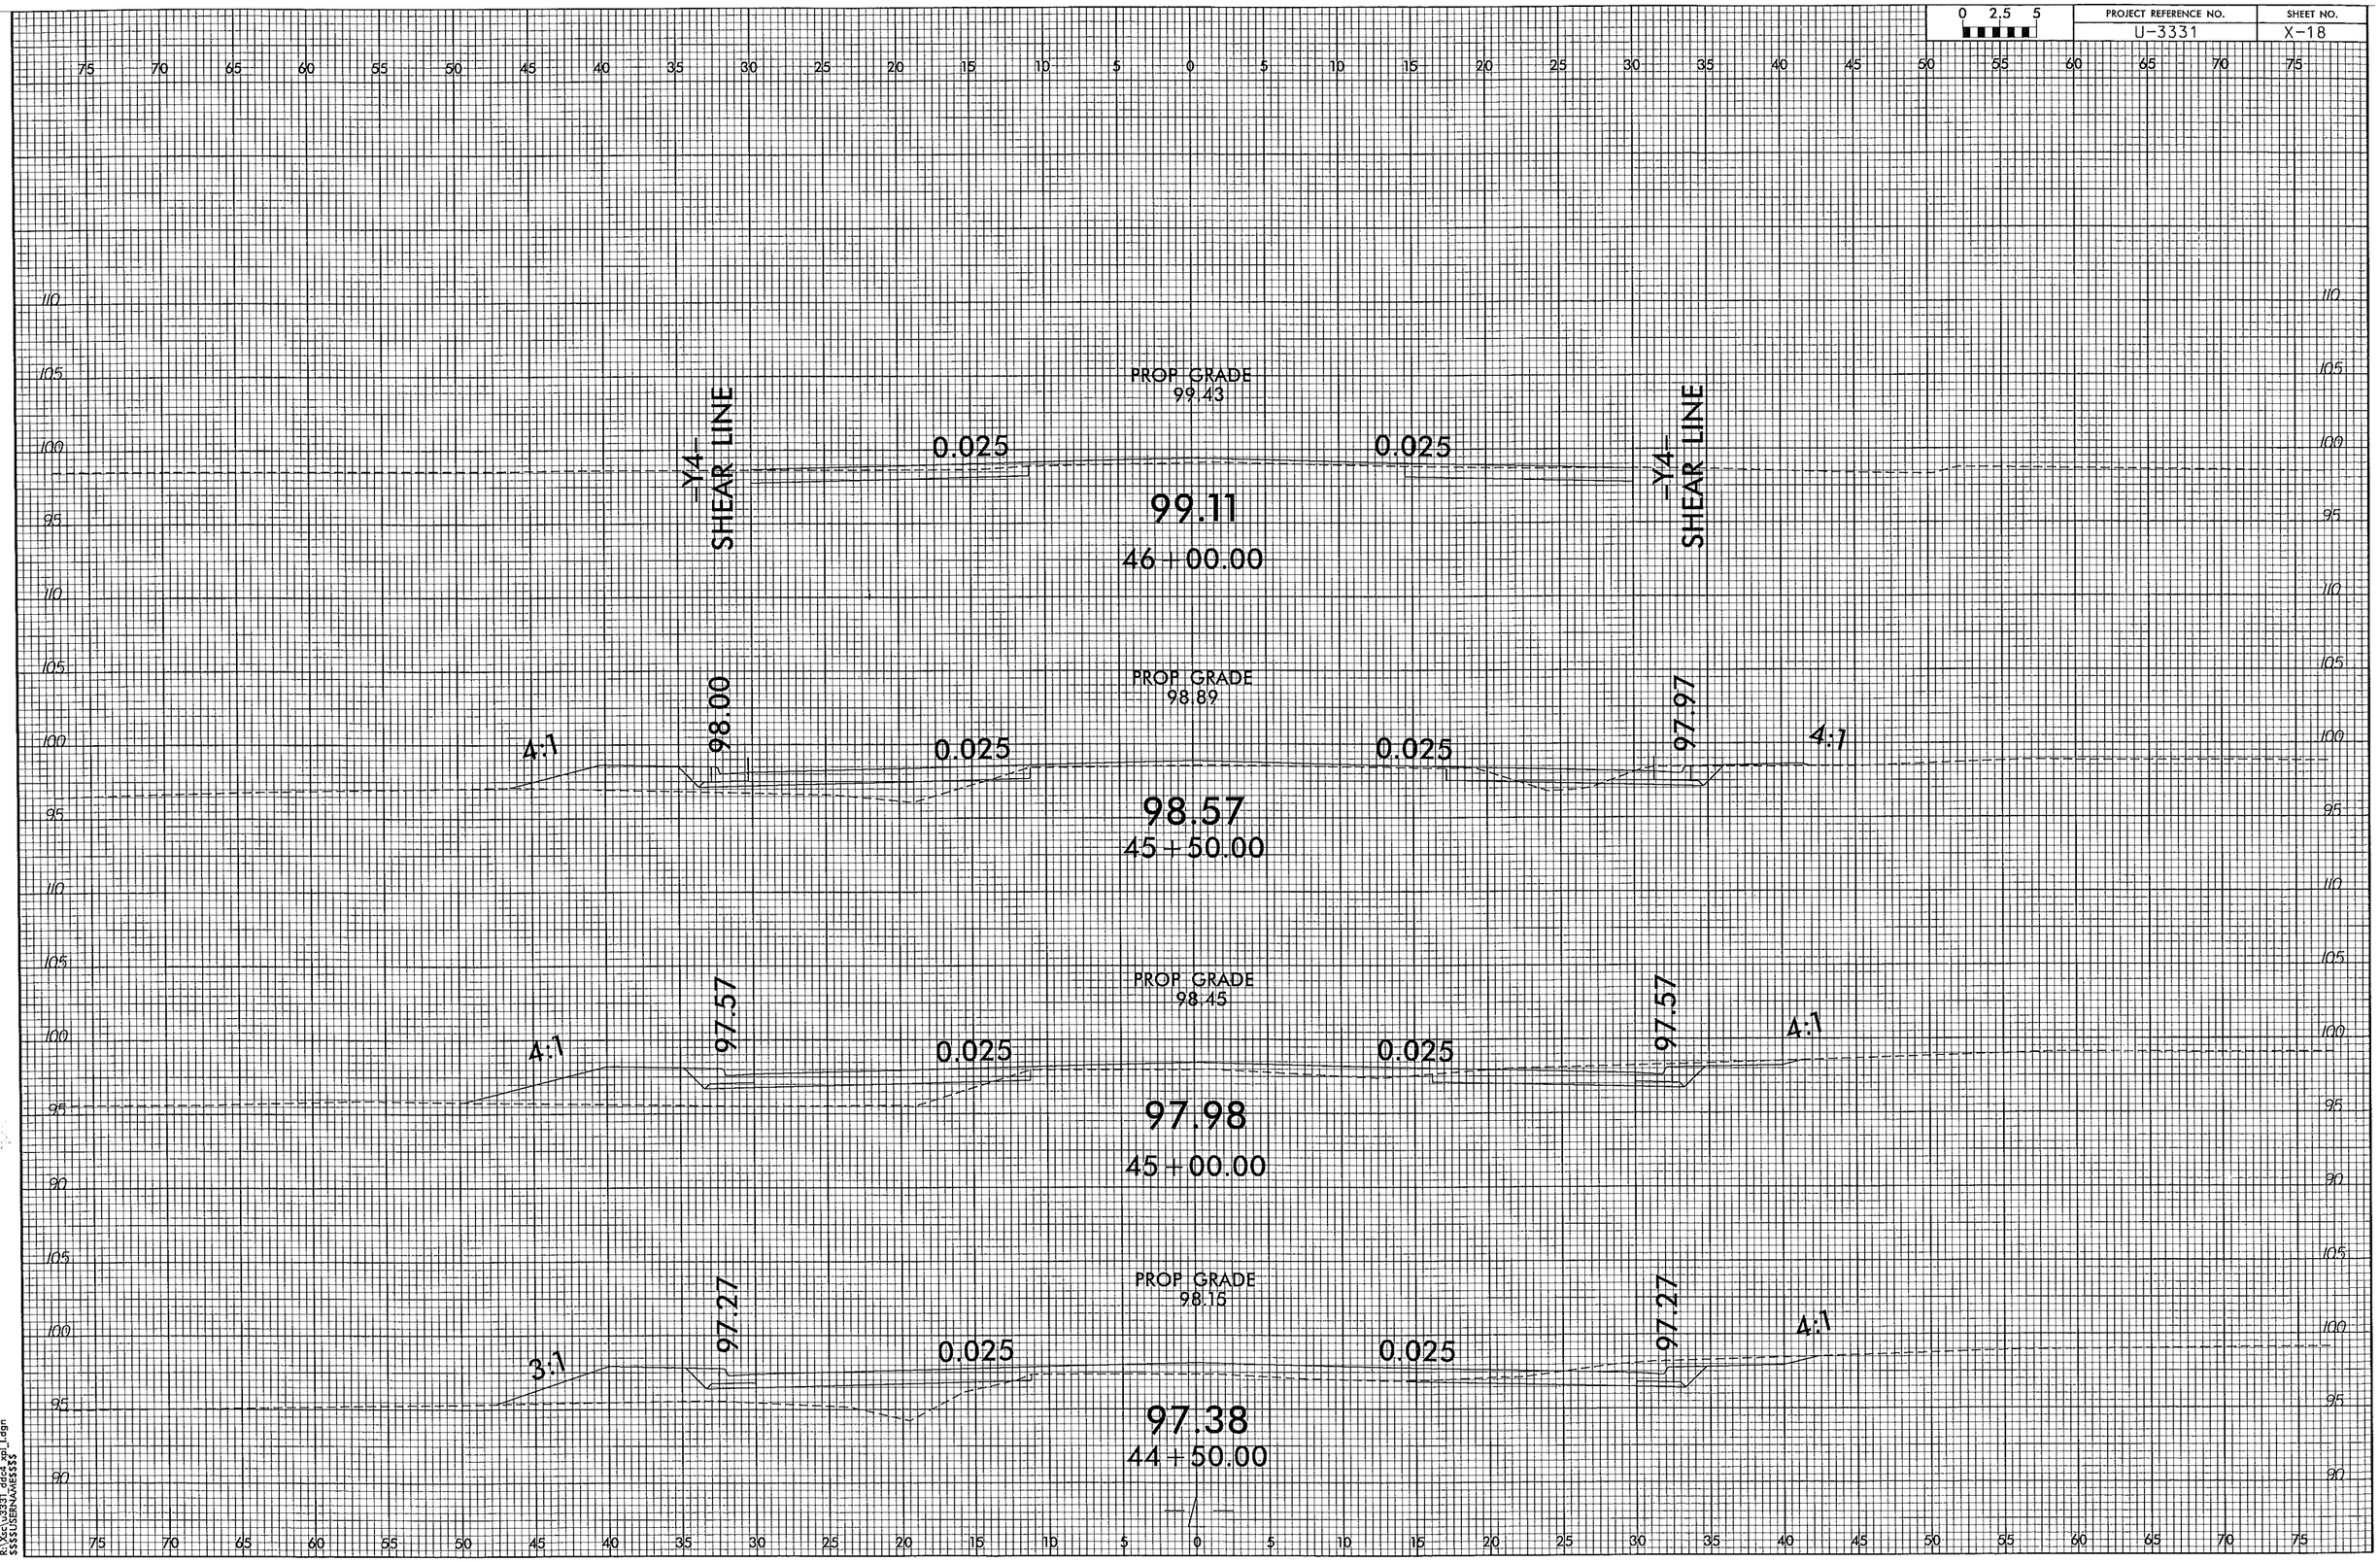

04-MAR-2014 14:29
R:\Xsc\u3331_ddc4_xpl_1.dgn
$$$$USERNAME$$$$

PROJECT REFERENCE NO.	SHEET NO.
U-3331	X-19

0 2.5 5

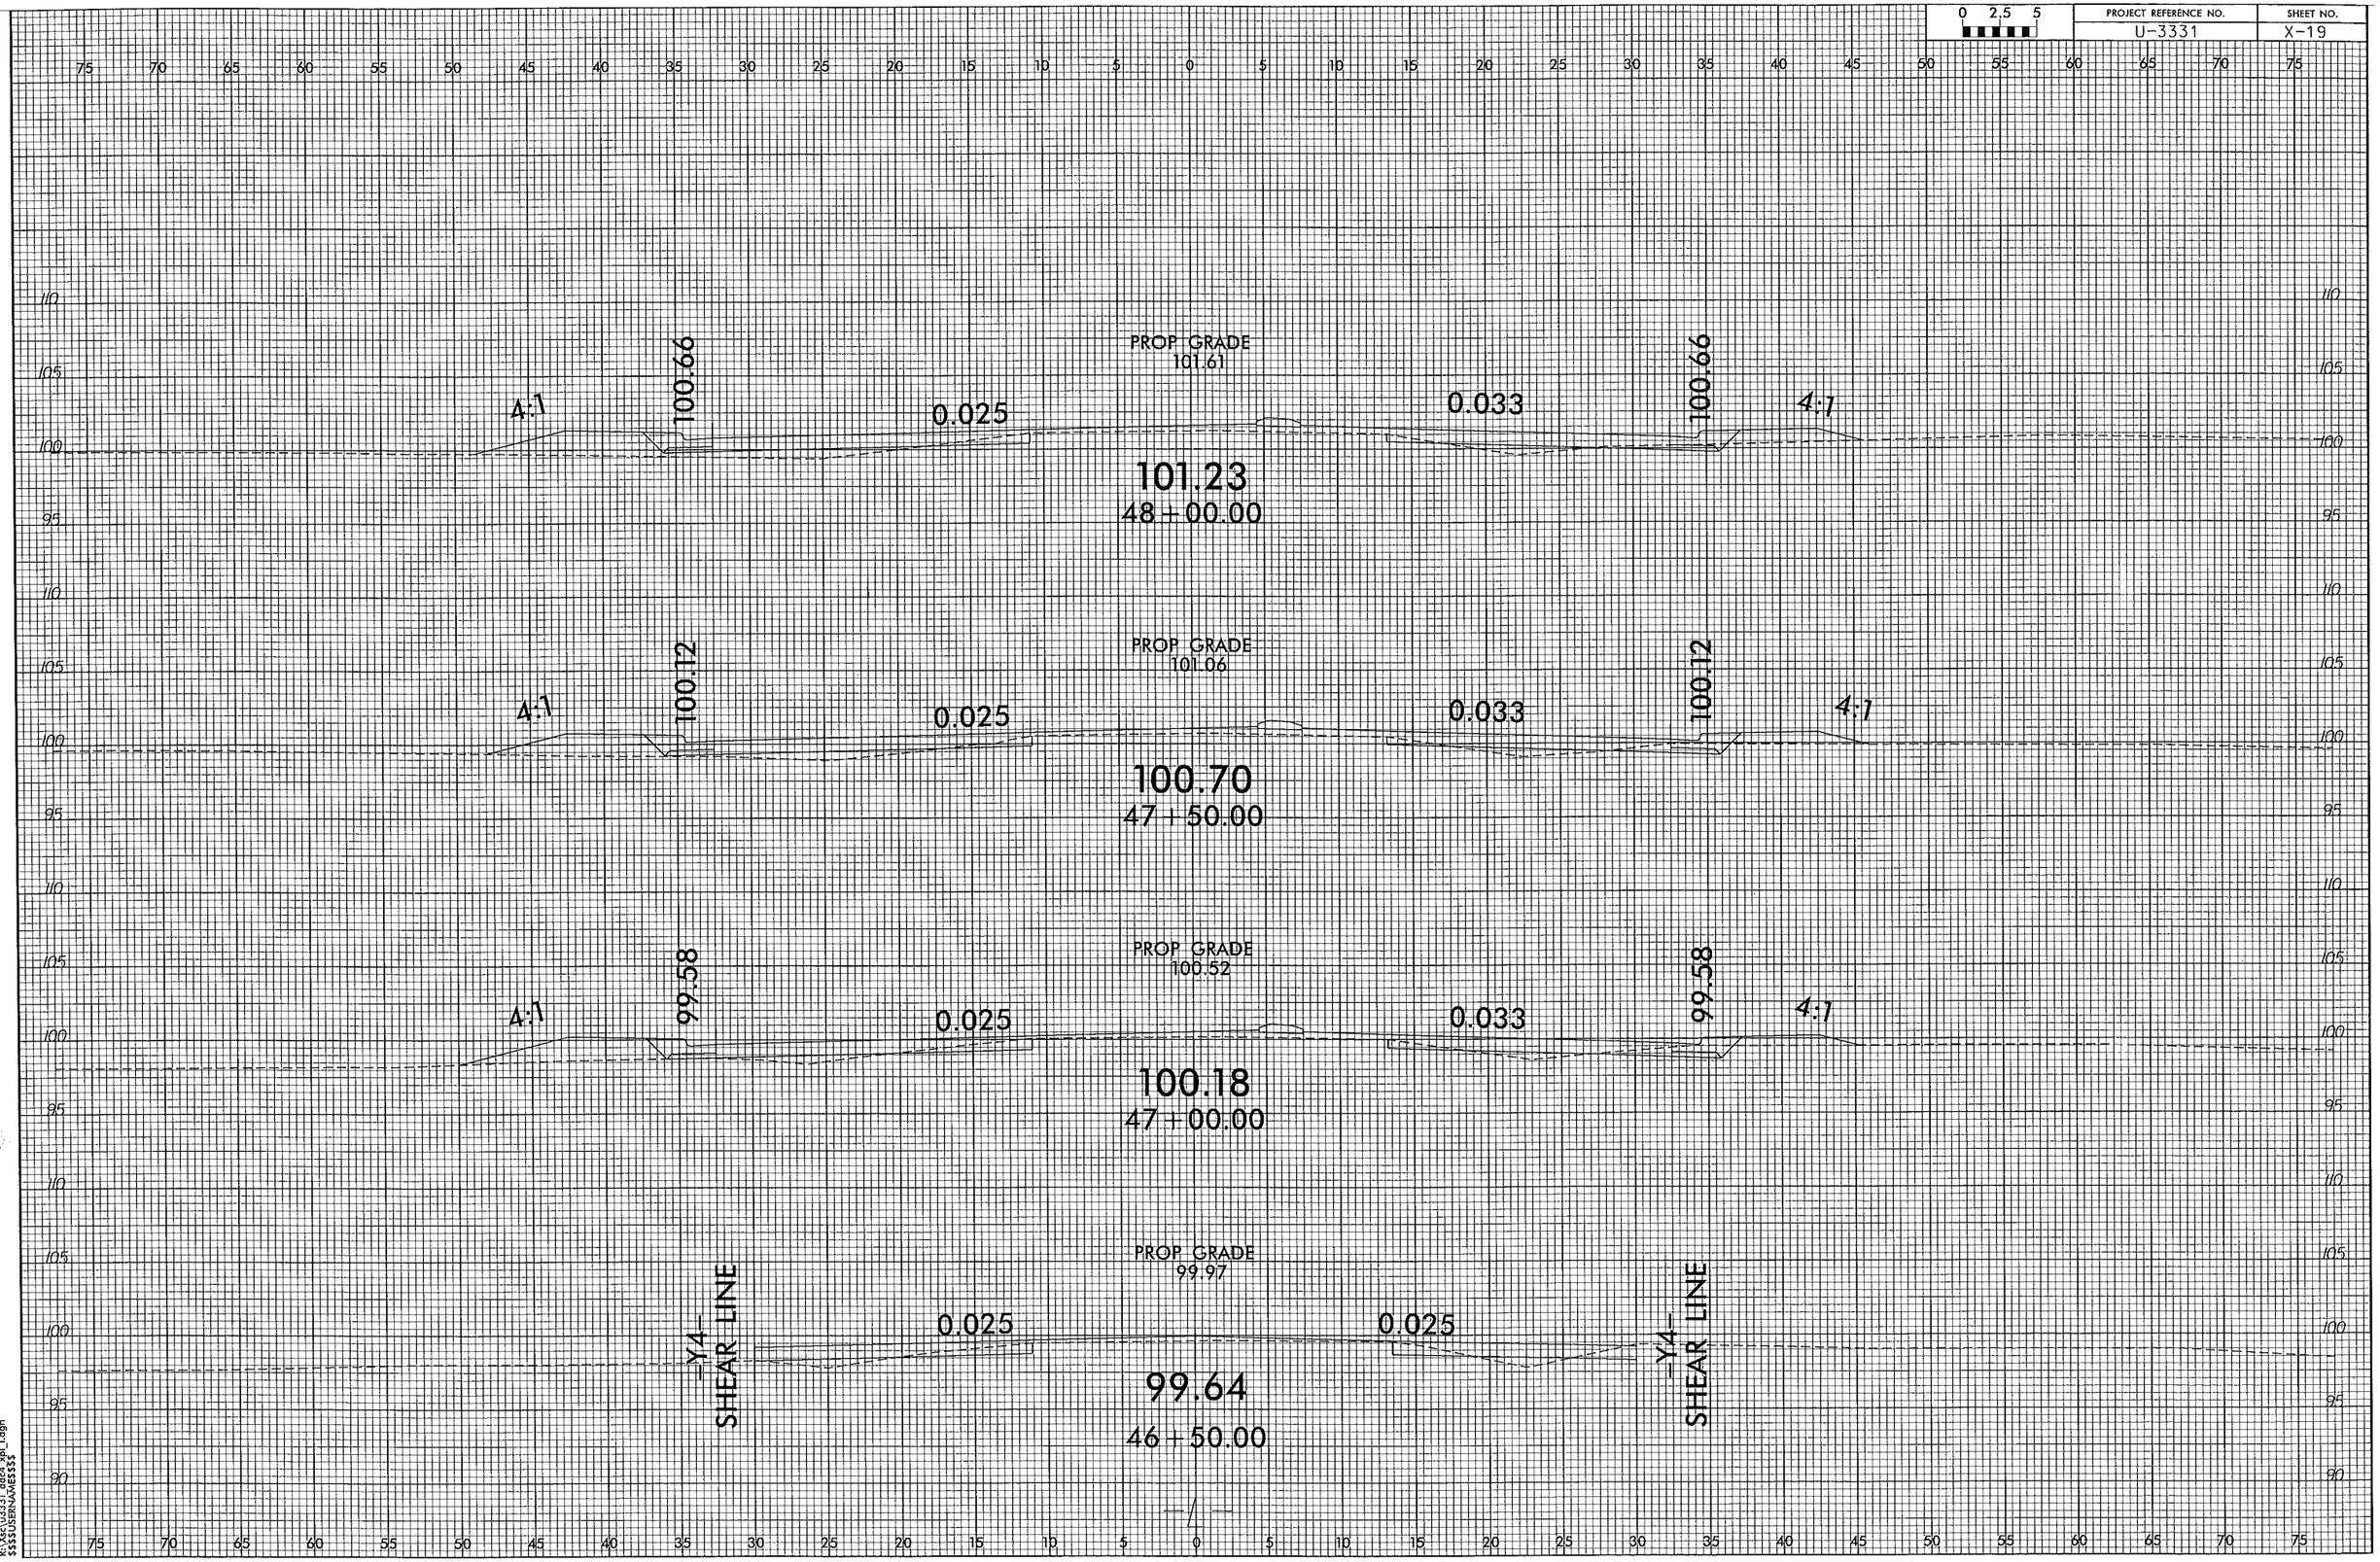

04-MAR-2014 14:29
R:\Xsec\U3331_dec4_rpl_1.dgn
$$$$USERNAME$$$$

0 2.5 5	PROJECT REFERENCE NO.	SHEET NO.
	U-3331	X-20

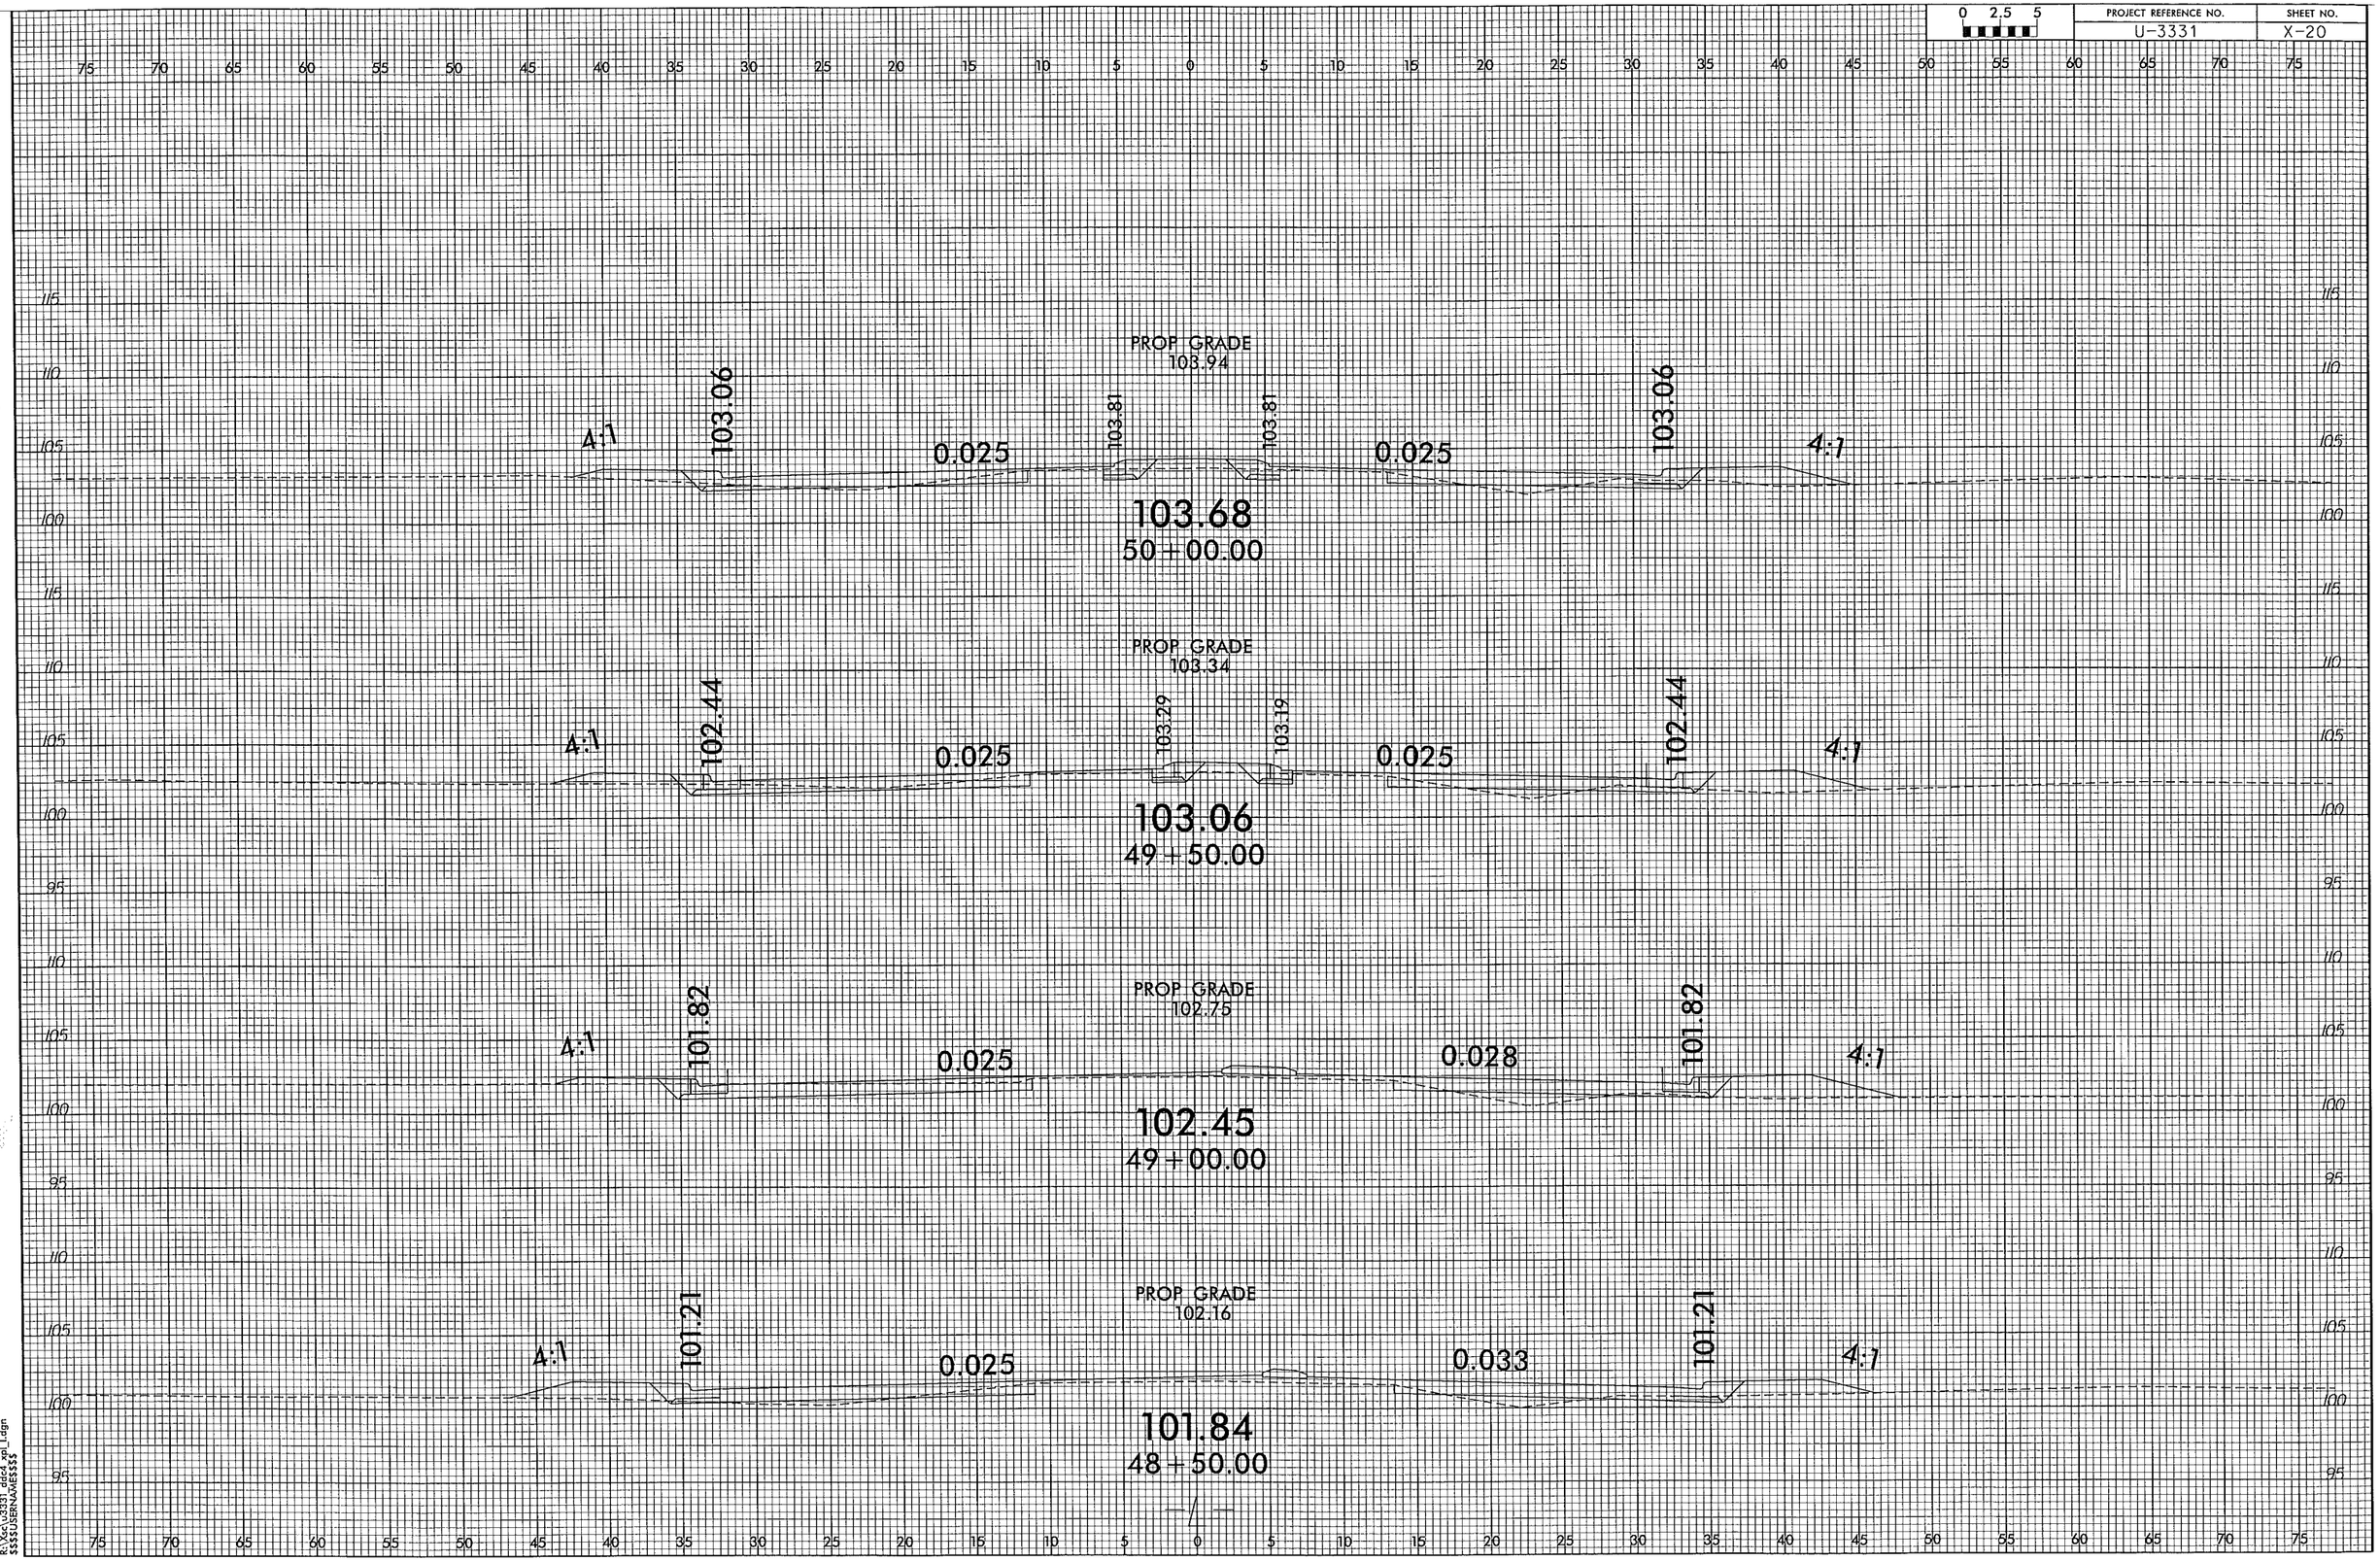

04-MAR-2014 14:30
R:\Sec\u3331_dec4_xpl_L.dgn
$$$$USERNAME$$$$

PROJECT REFERENCE NO.	SHEET NO.
U-3331	X-21

0 2.5 5

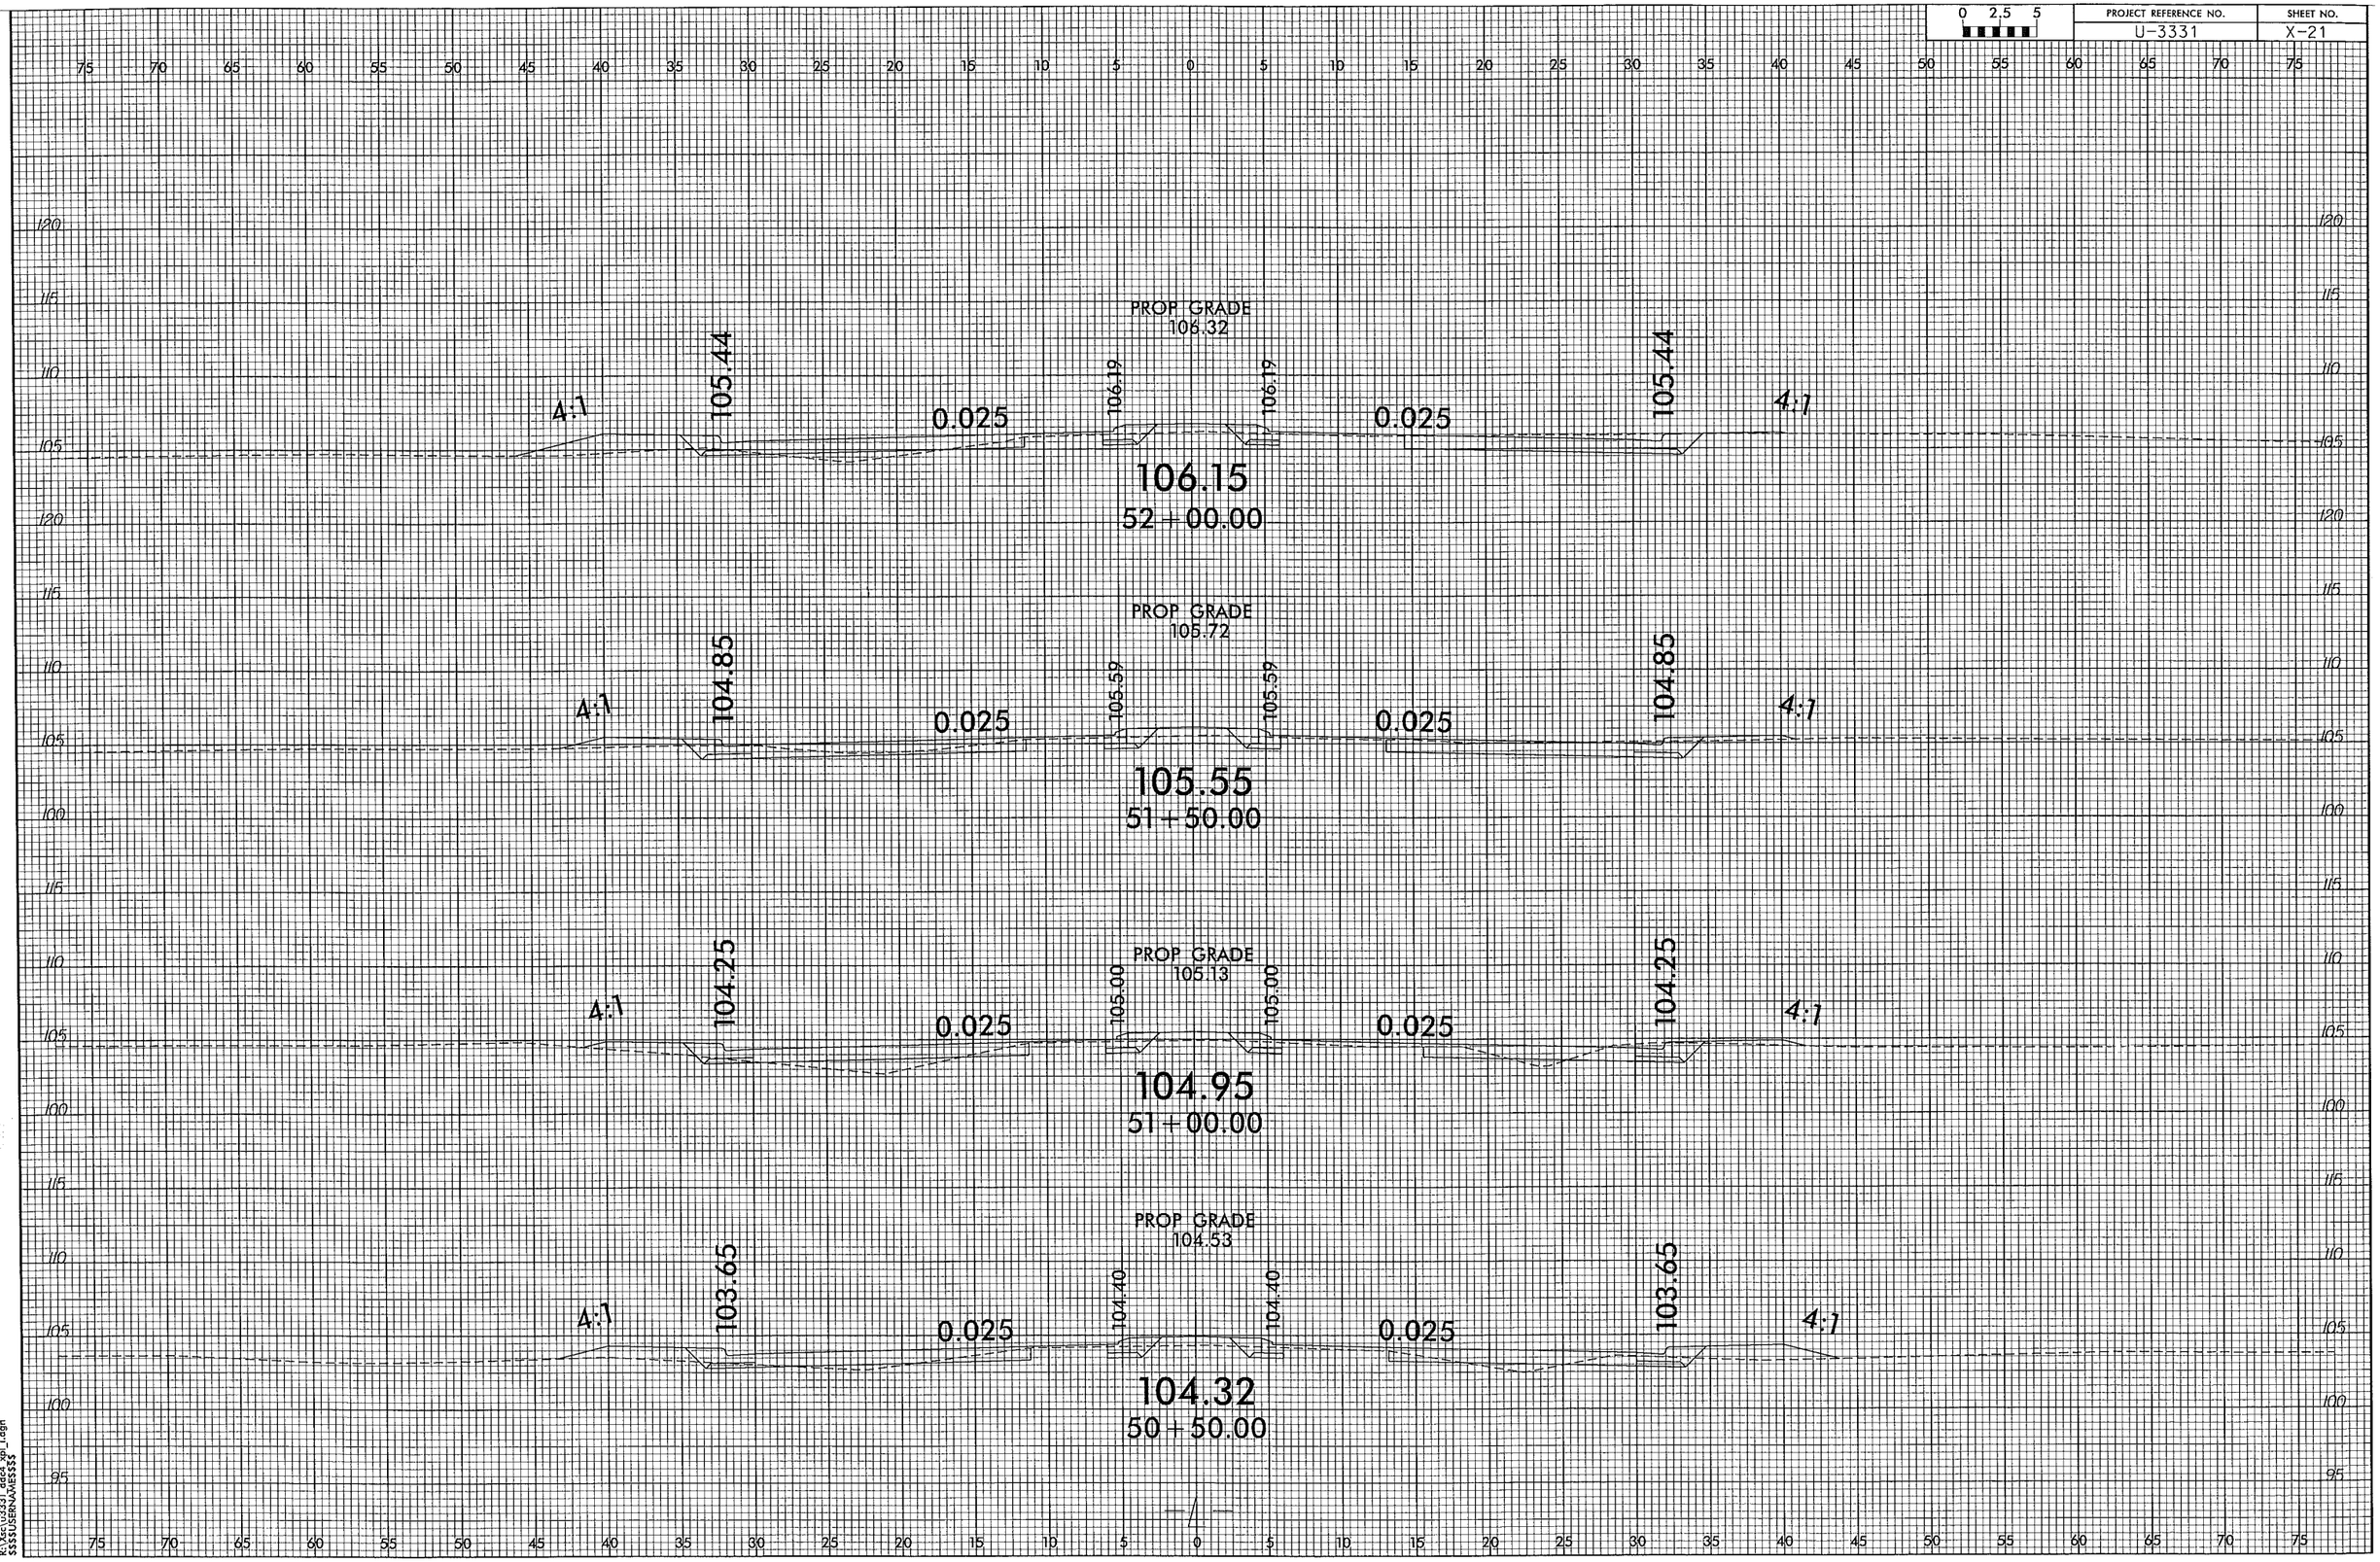

04-MAR-2014 14:30
R:\Sec\u3331_dec4_xpl_1.dgn
$$$$USERNAME$$$$

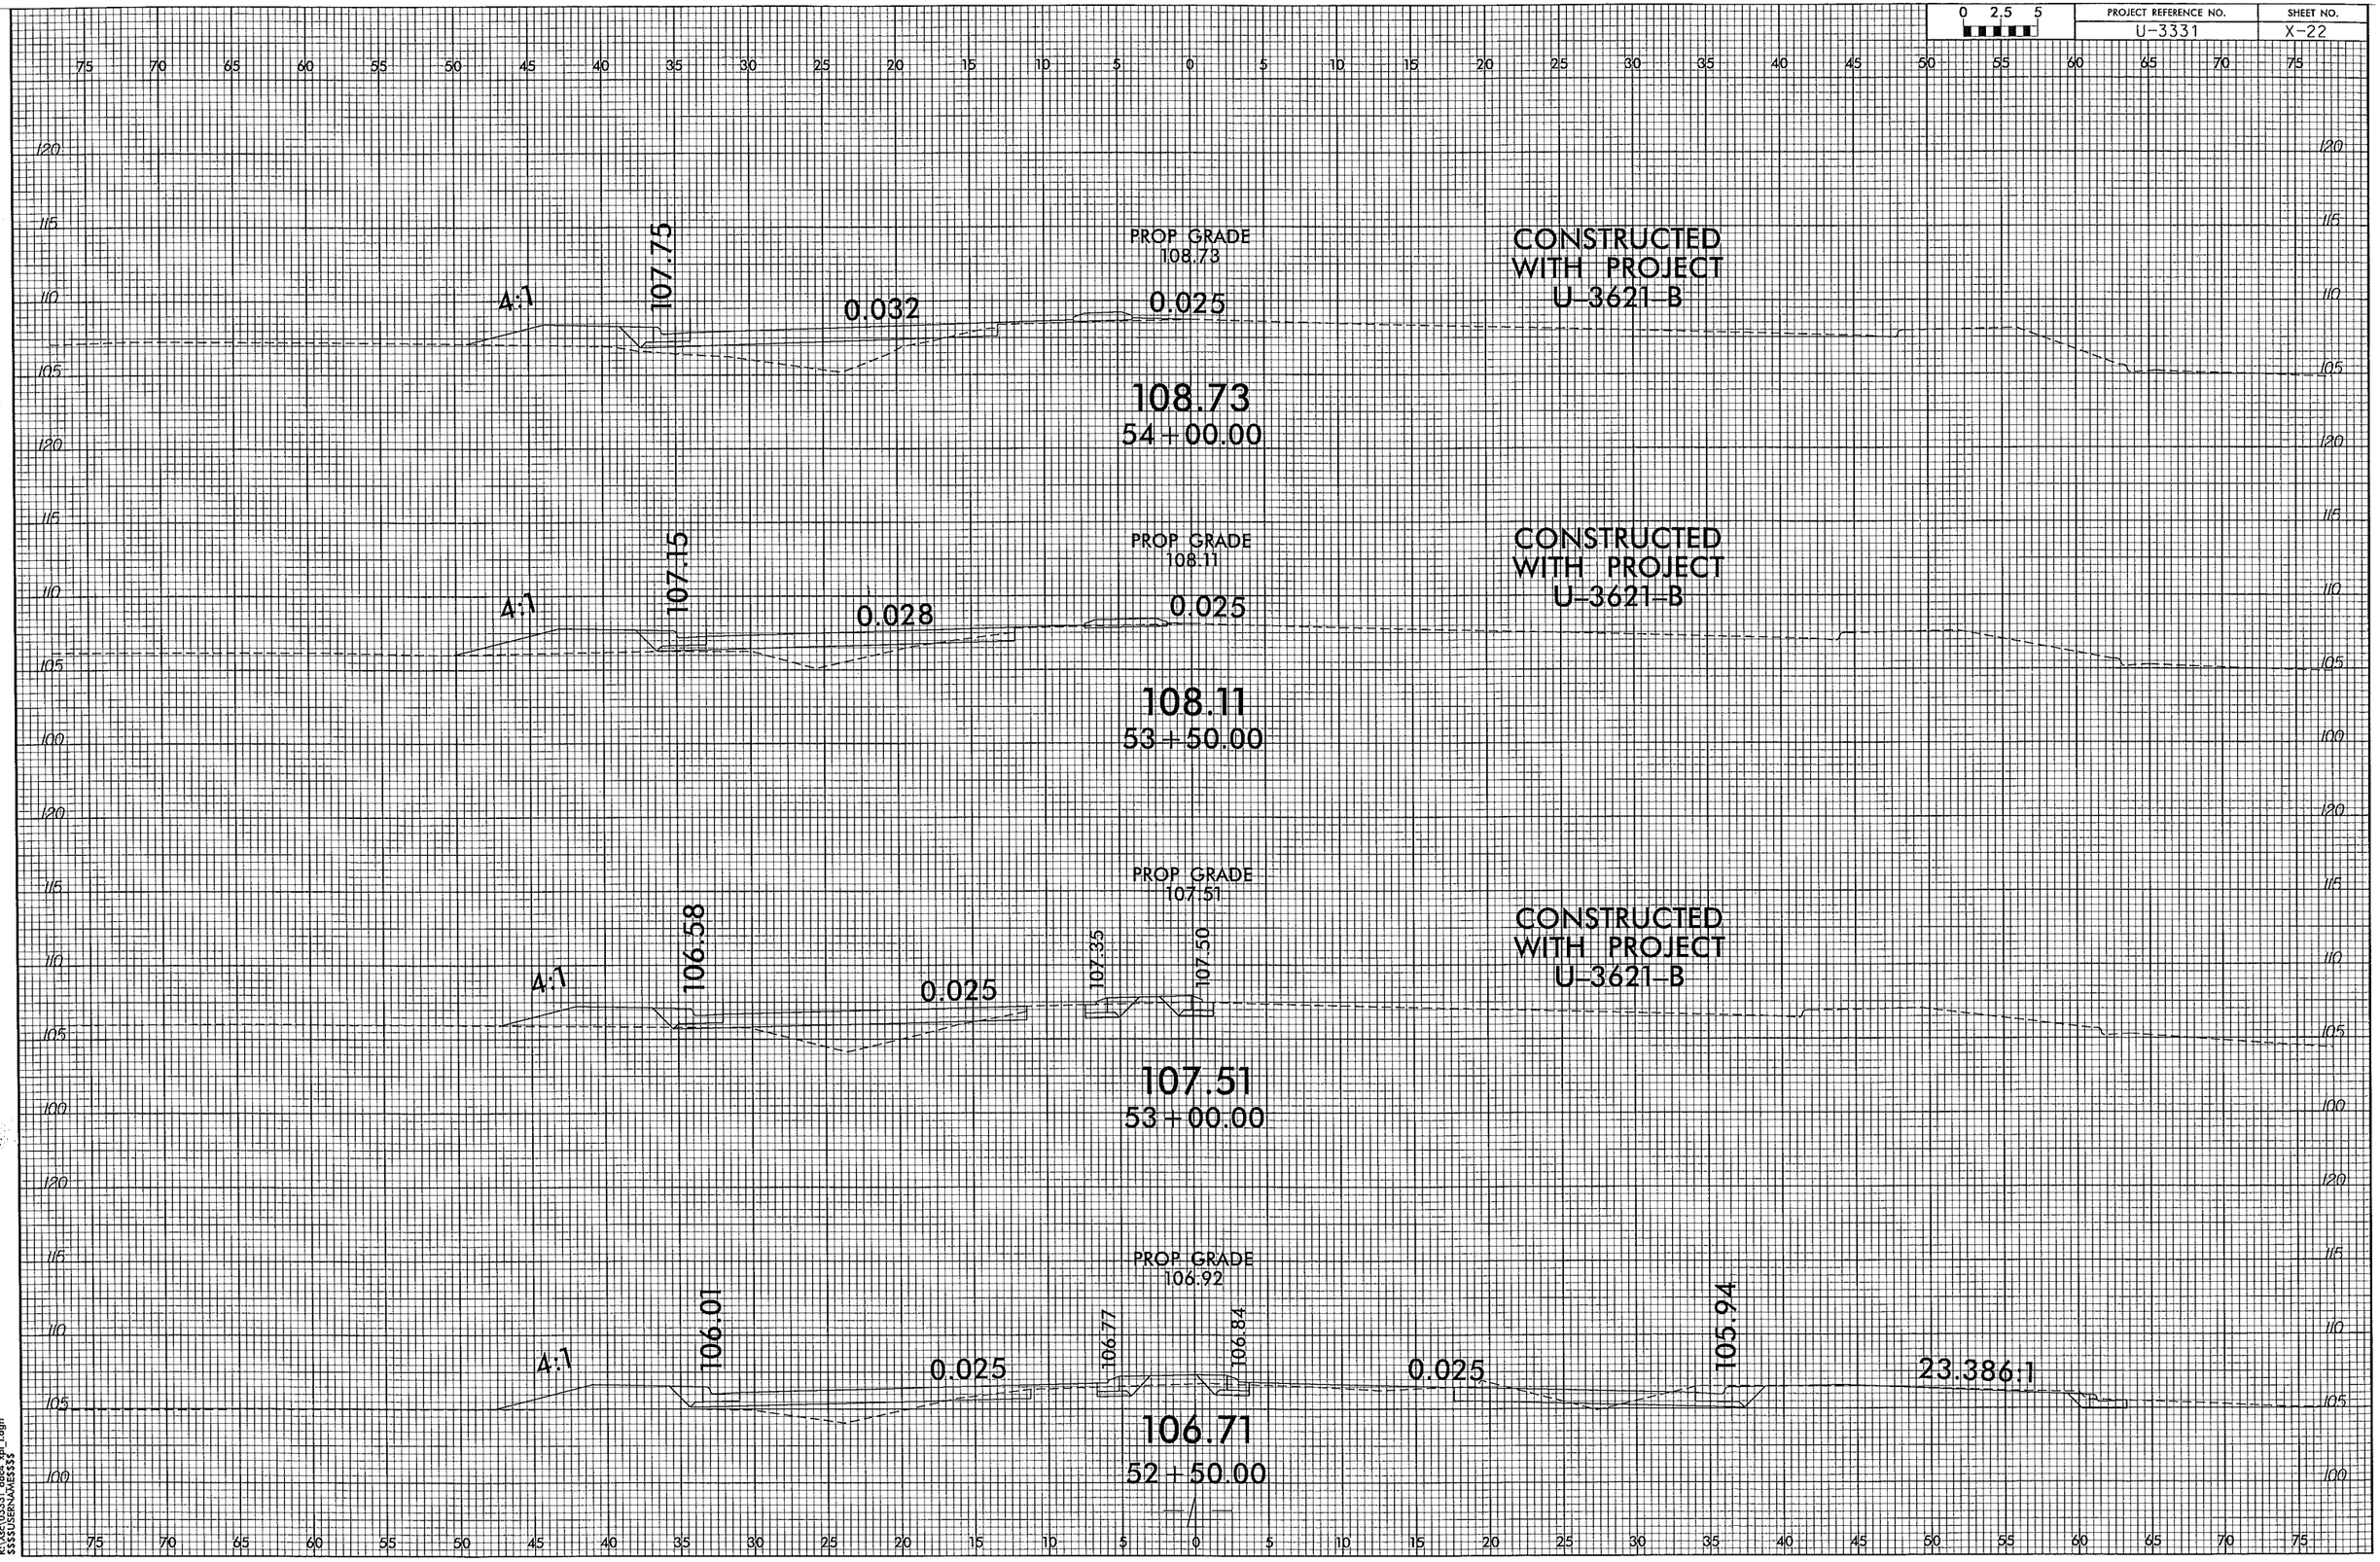

04-MAR-2014 14:30
R:\Xsc\u3331_ddc4_xpl_1.dgn
$$$$USERNAME$$$$

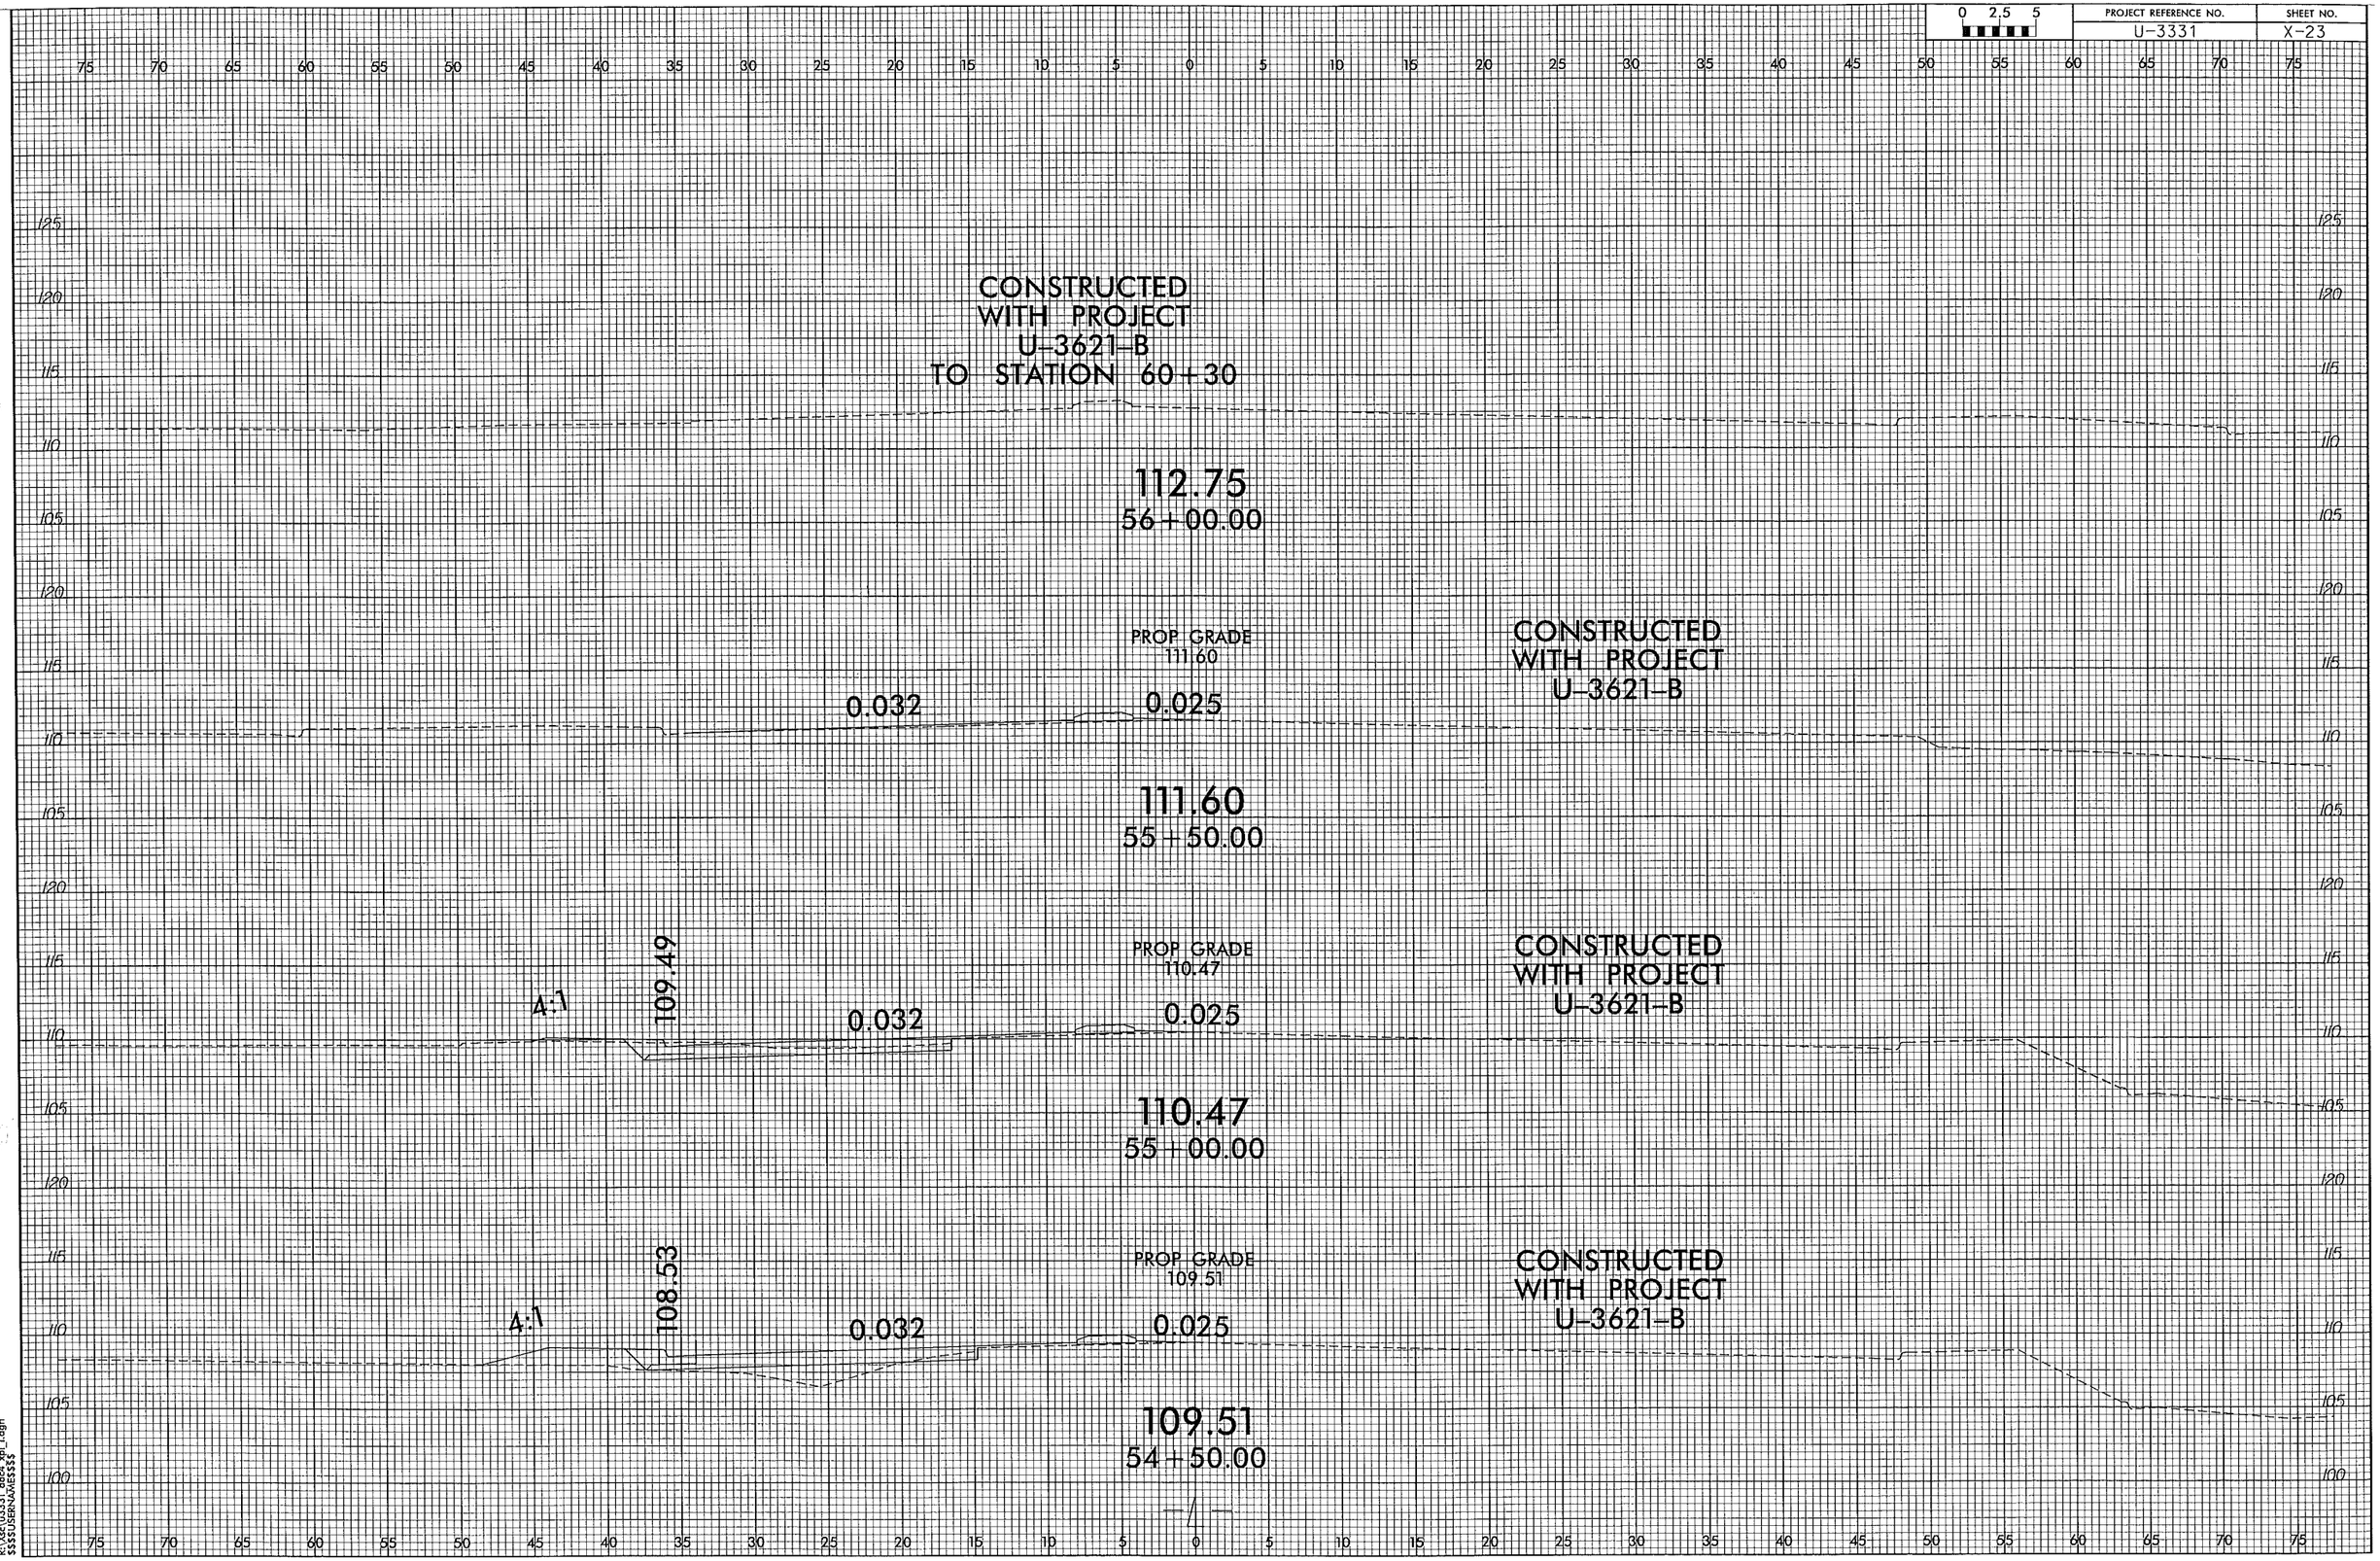

04-MAR-2014 14:30
R:\Xsc\u3331_ddc4_xpl_1.dgn
$$$$USERNAME$$$$

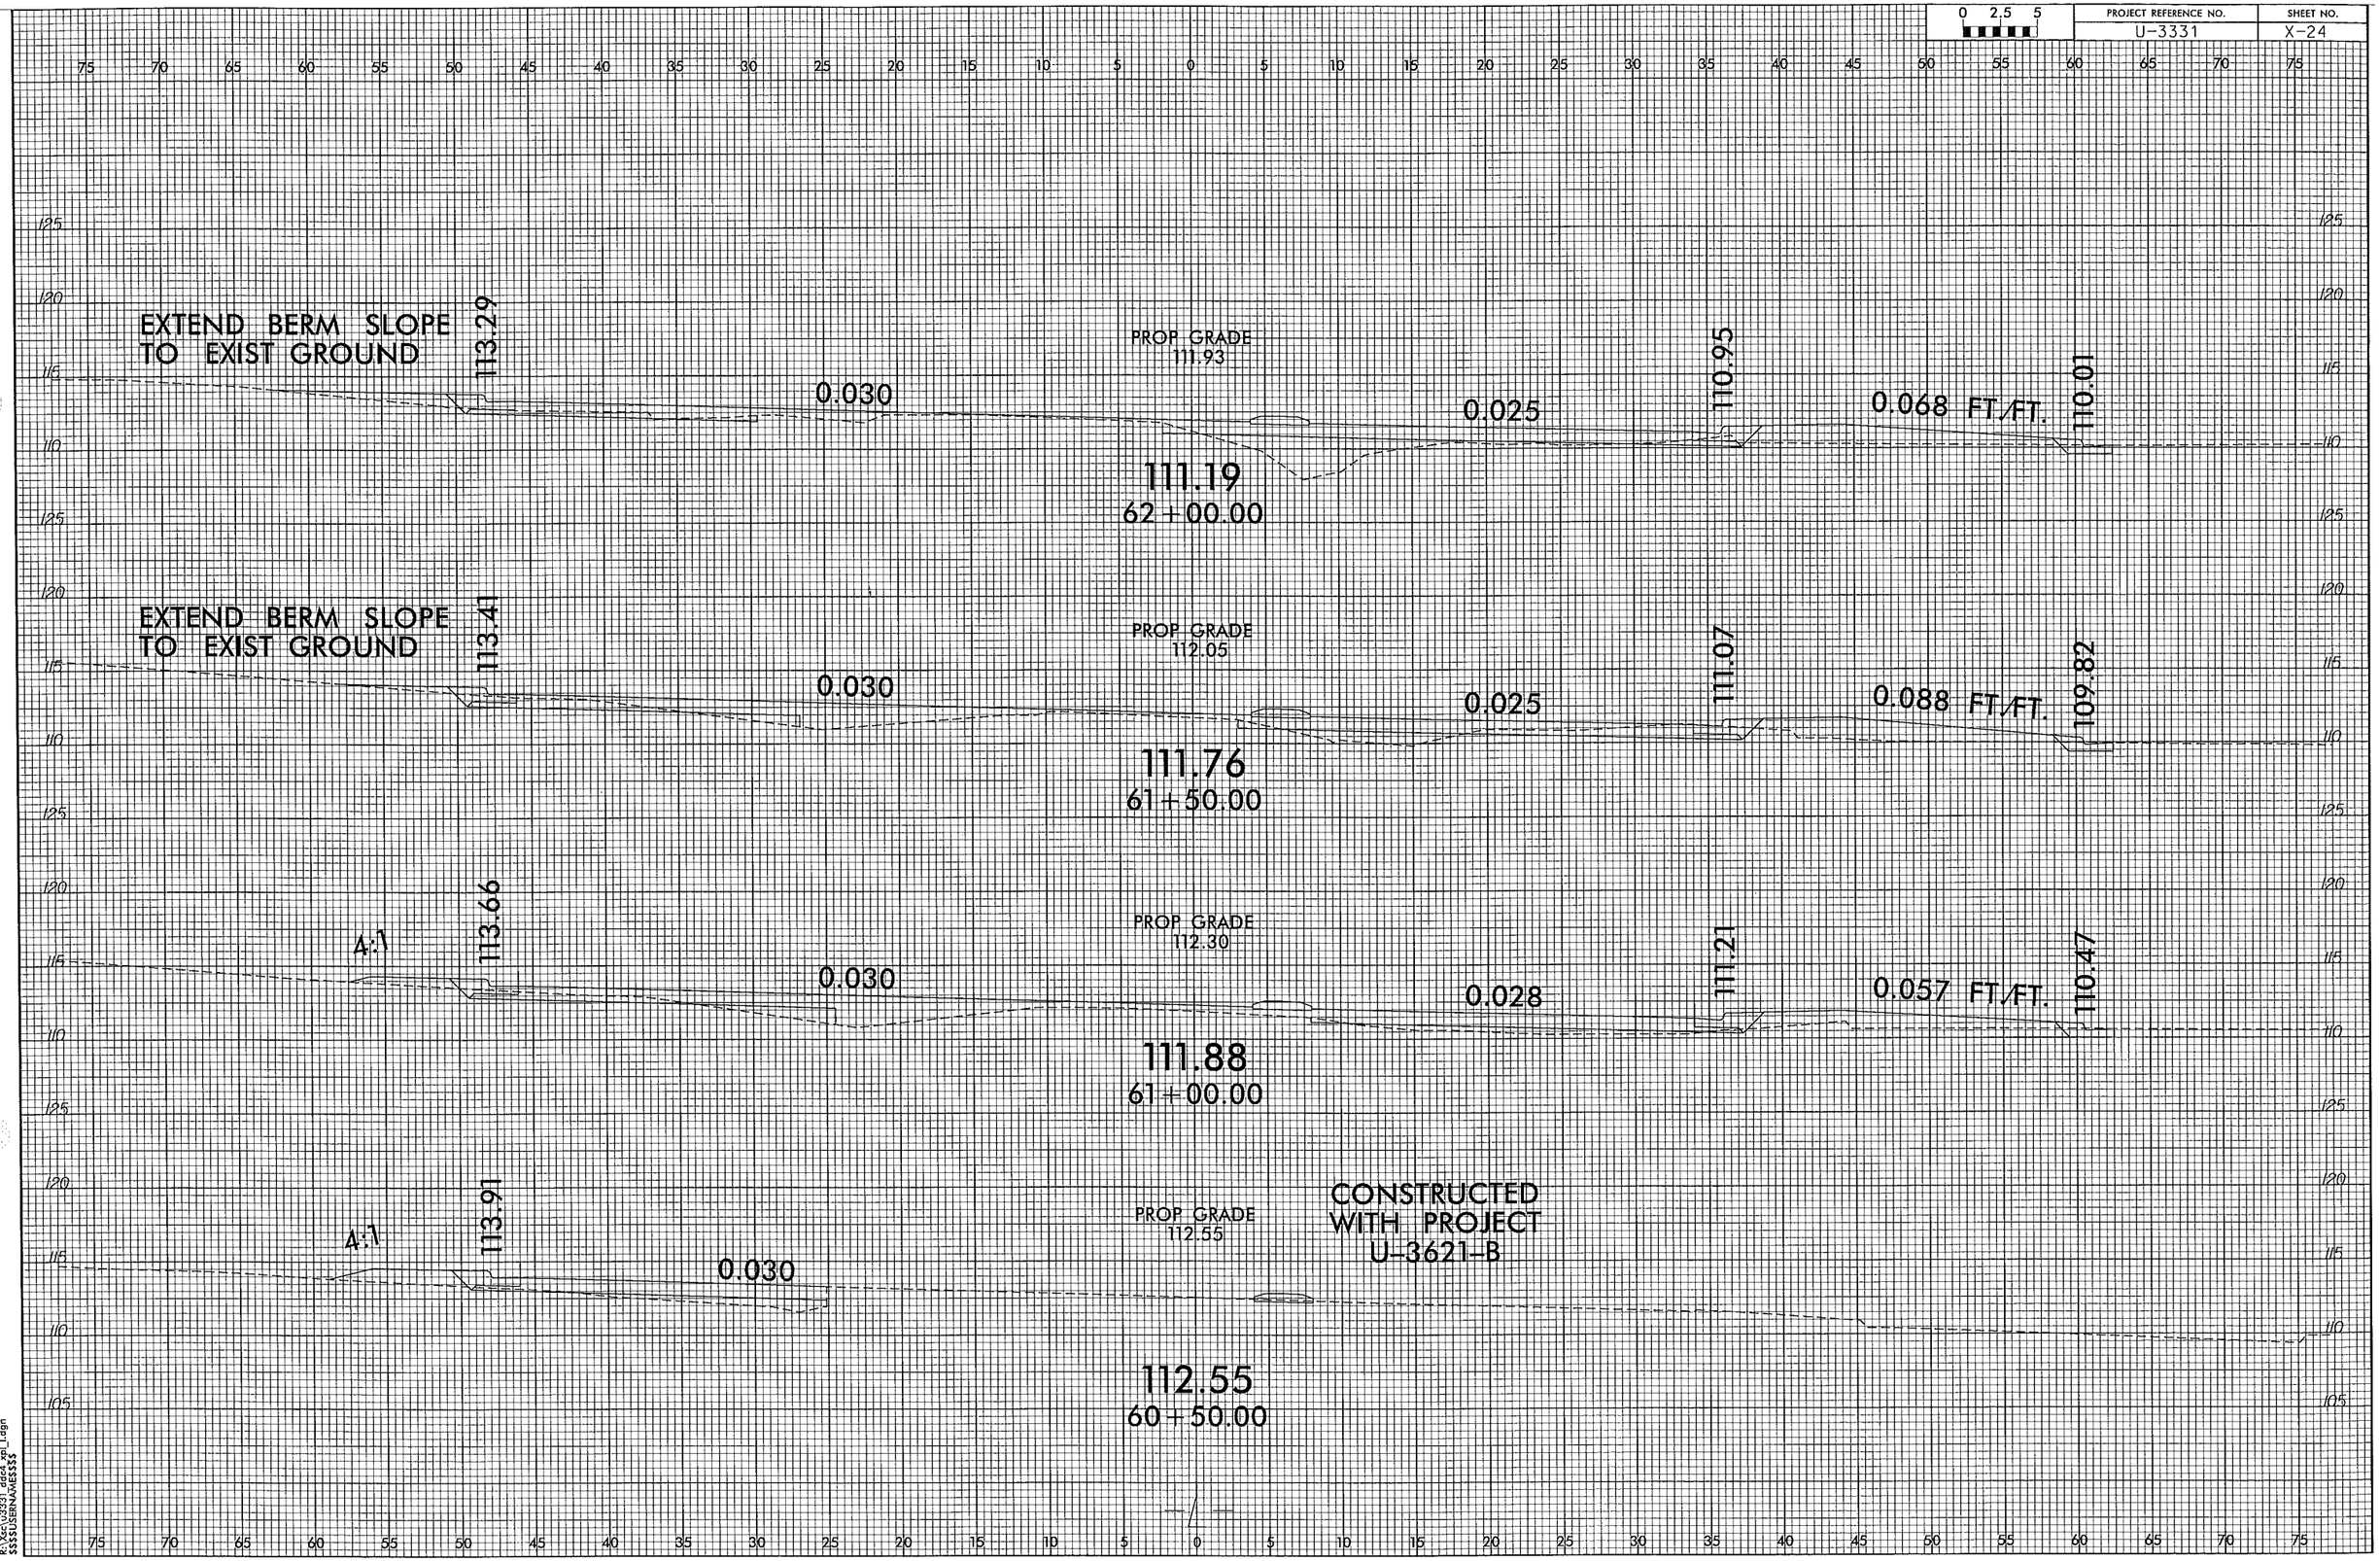

04-MAR-2014 14:30
R:\Xsc\U3331_ddc4_xpl_l.dgn
$$$$USERNAME$$$$

PROJECT REFERENCE NO.	SHEET NO.
U-3331	X-25

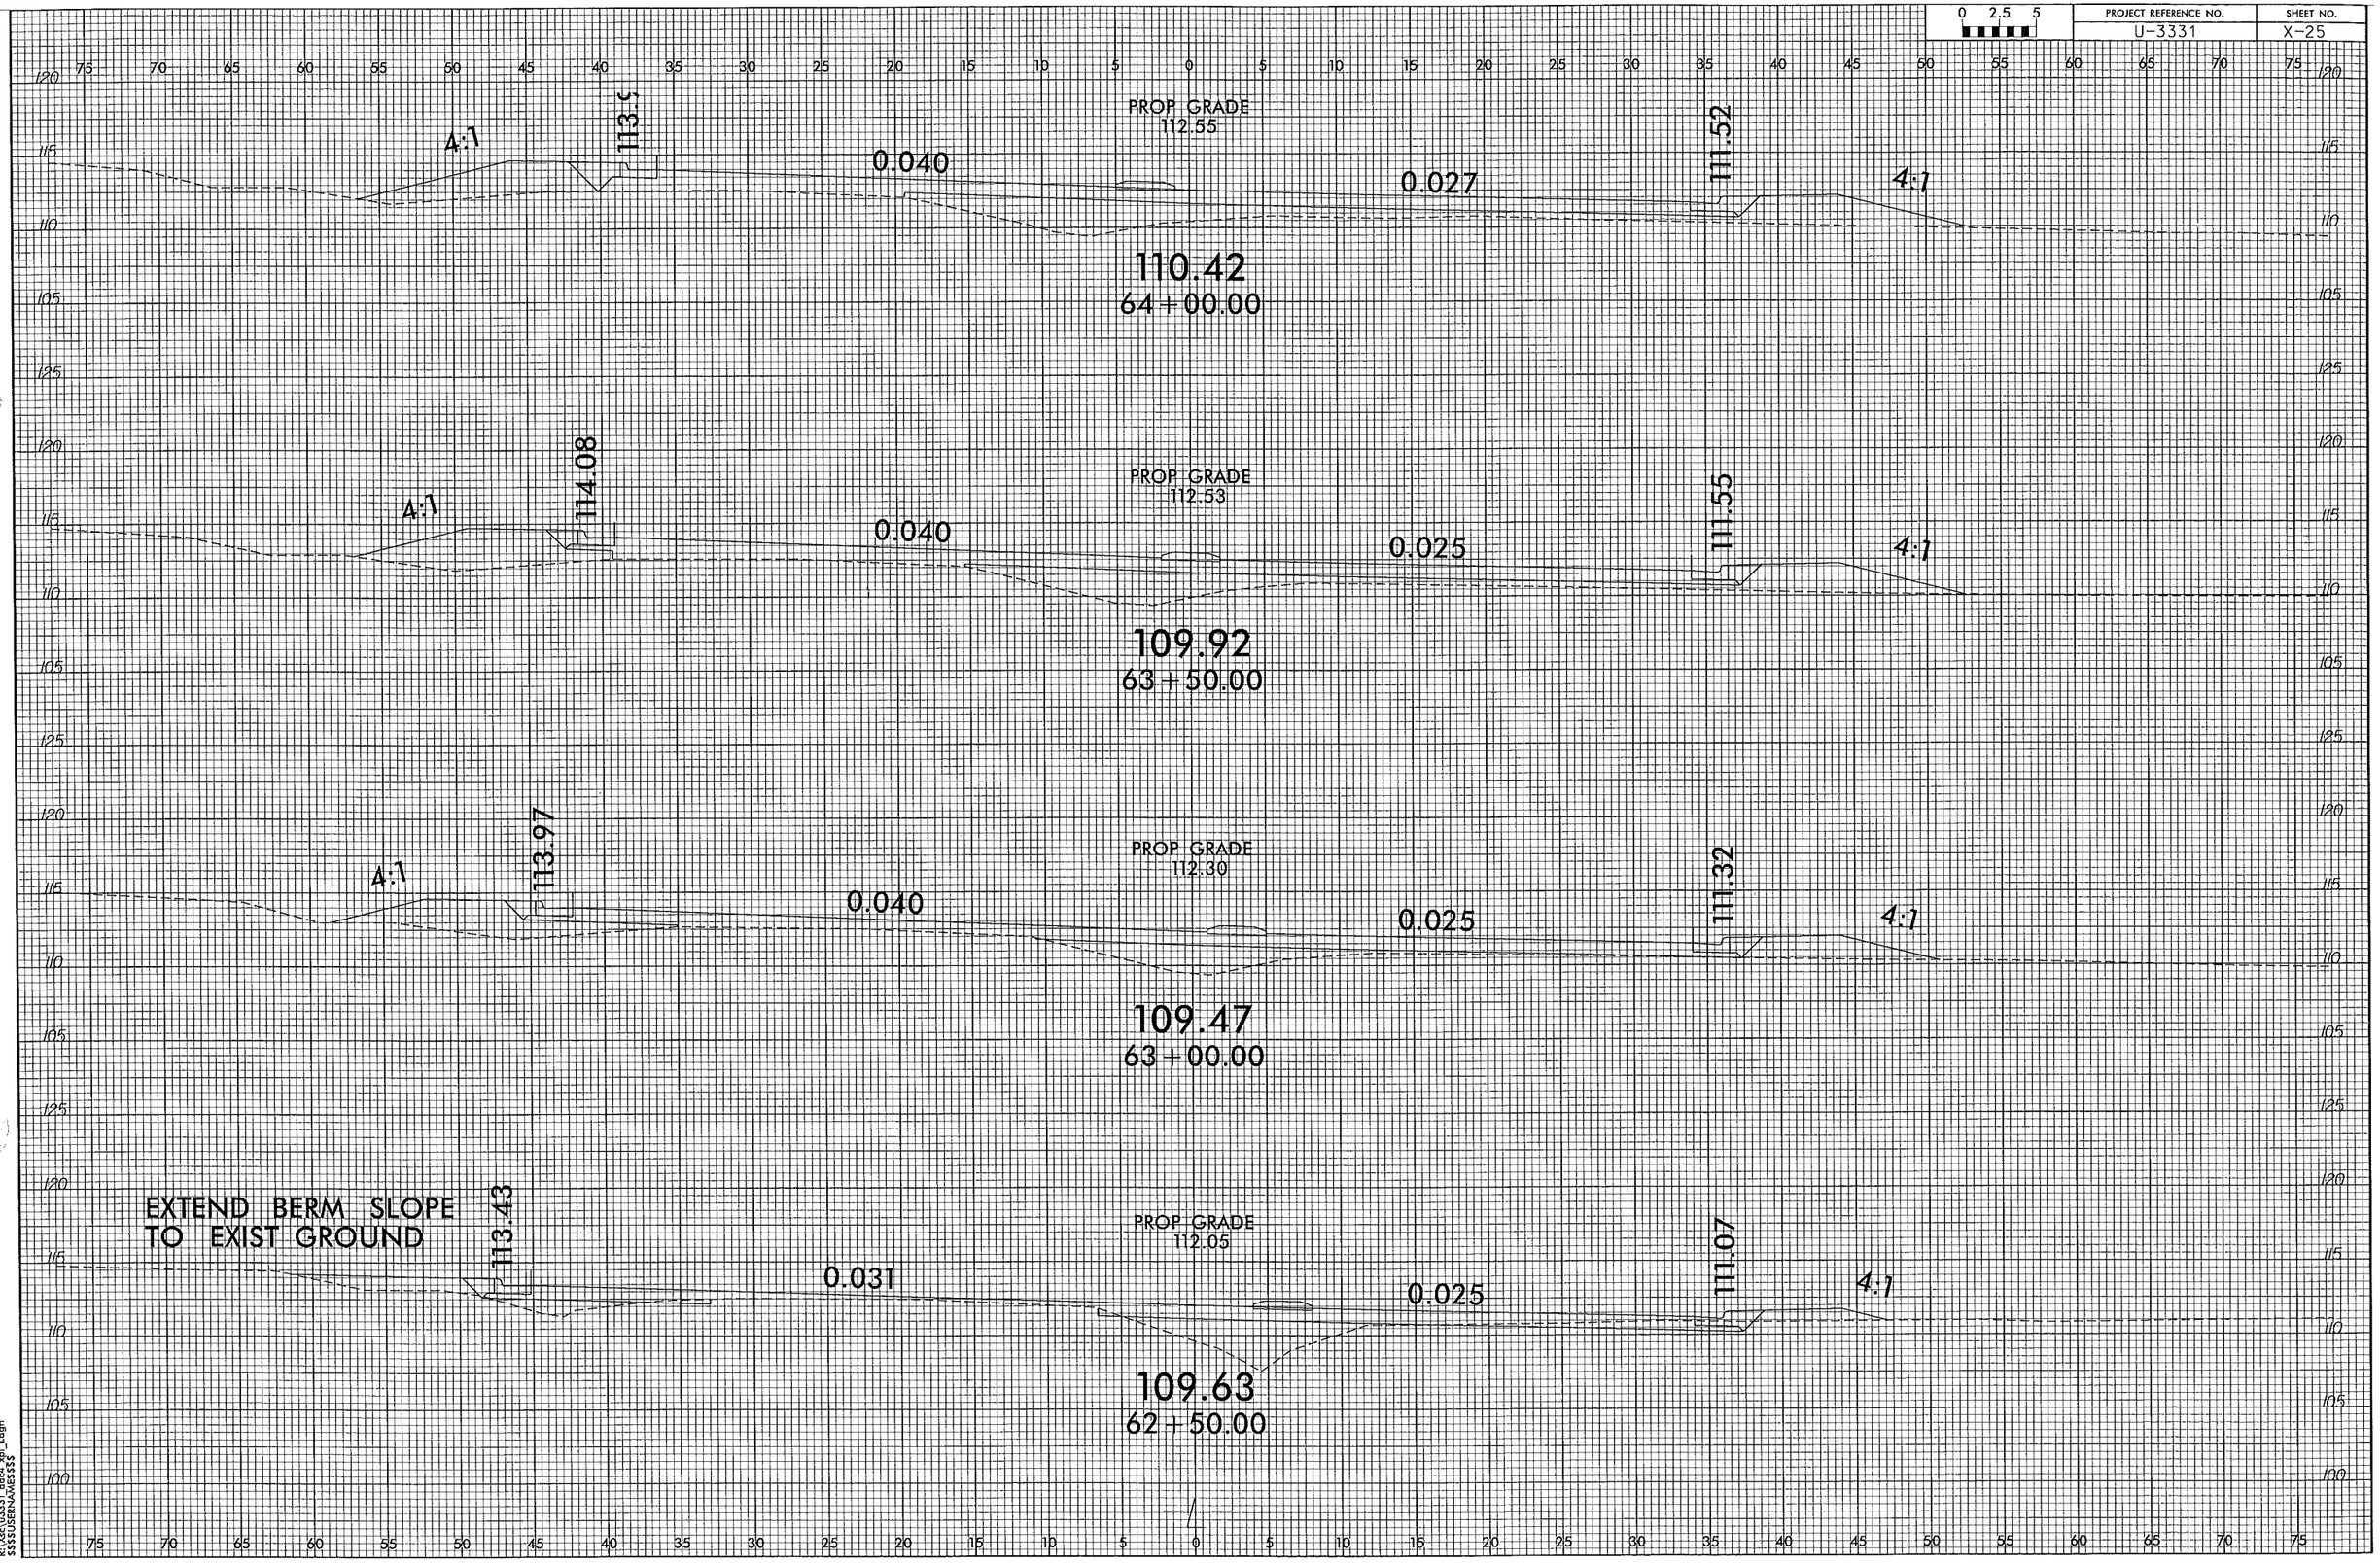

04-MAR-2014 14:30
R:\Xsc\u3331_ddc4_xpl_l.dgn
$$$$USERNAME$$$$

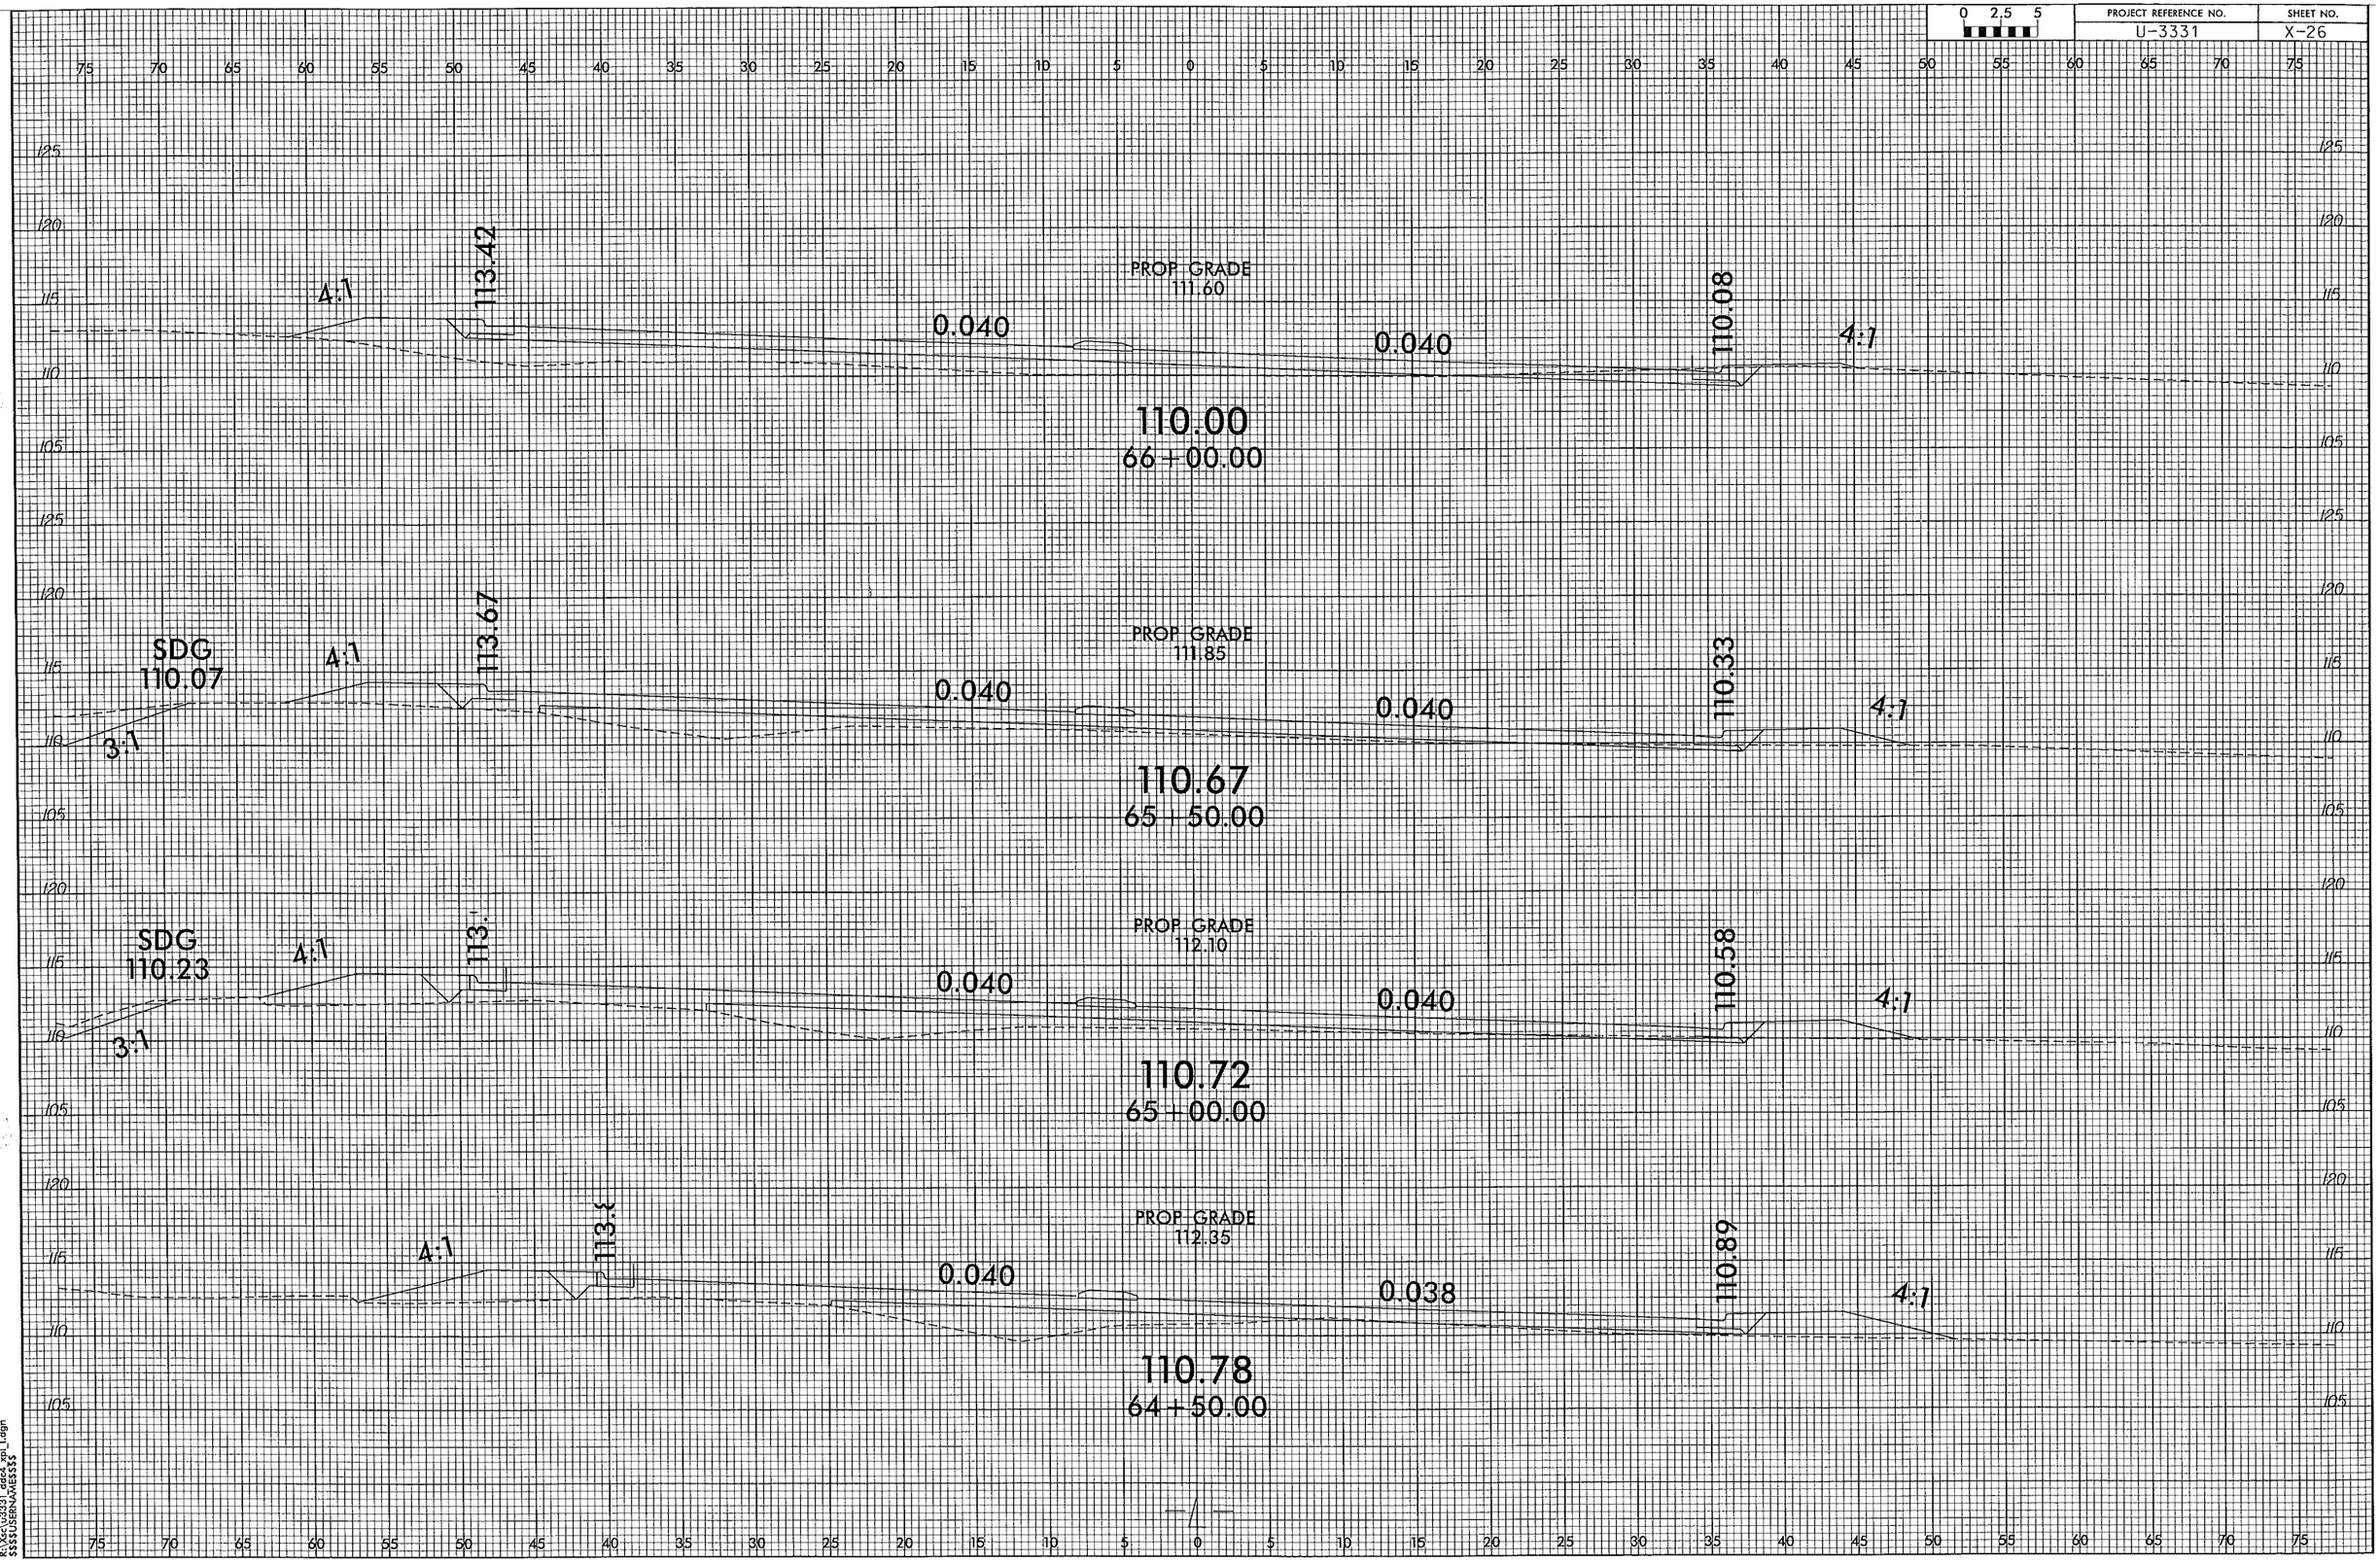

04-MAR-2014 14:30
R:\Xsc\u3331_ddc4_xpl_1.dgn
$$$$USERNAME$$$$

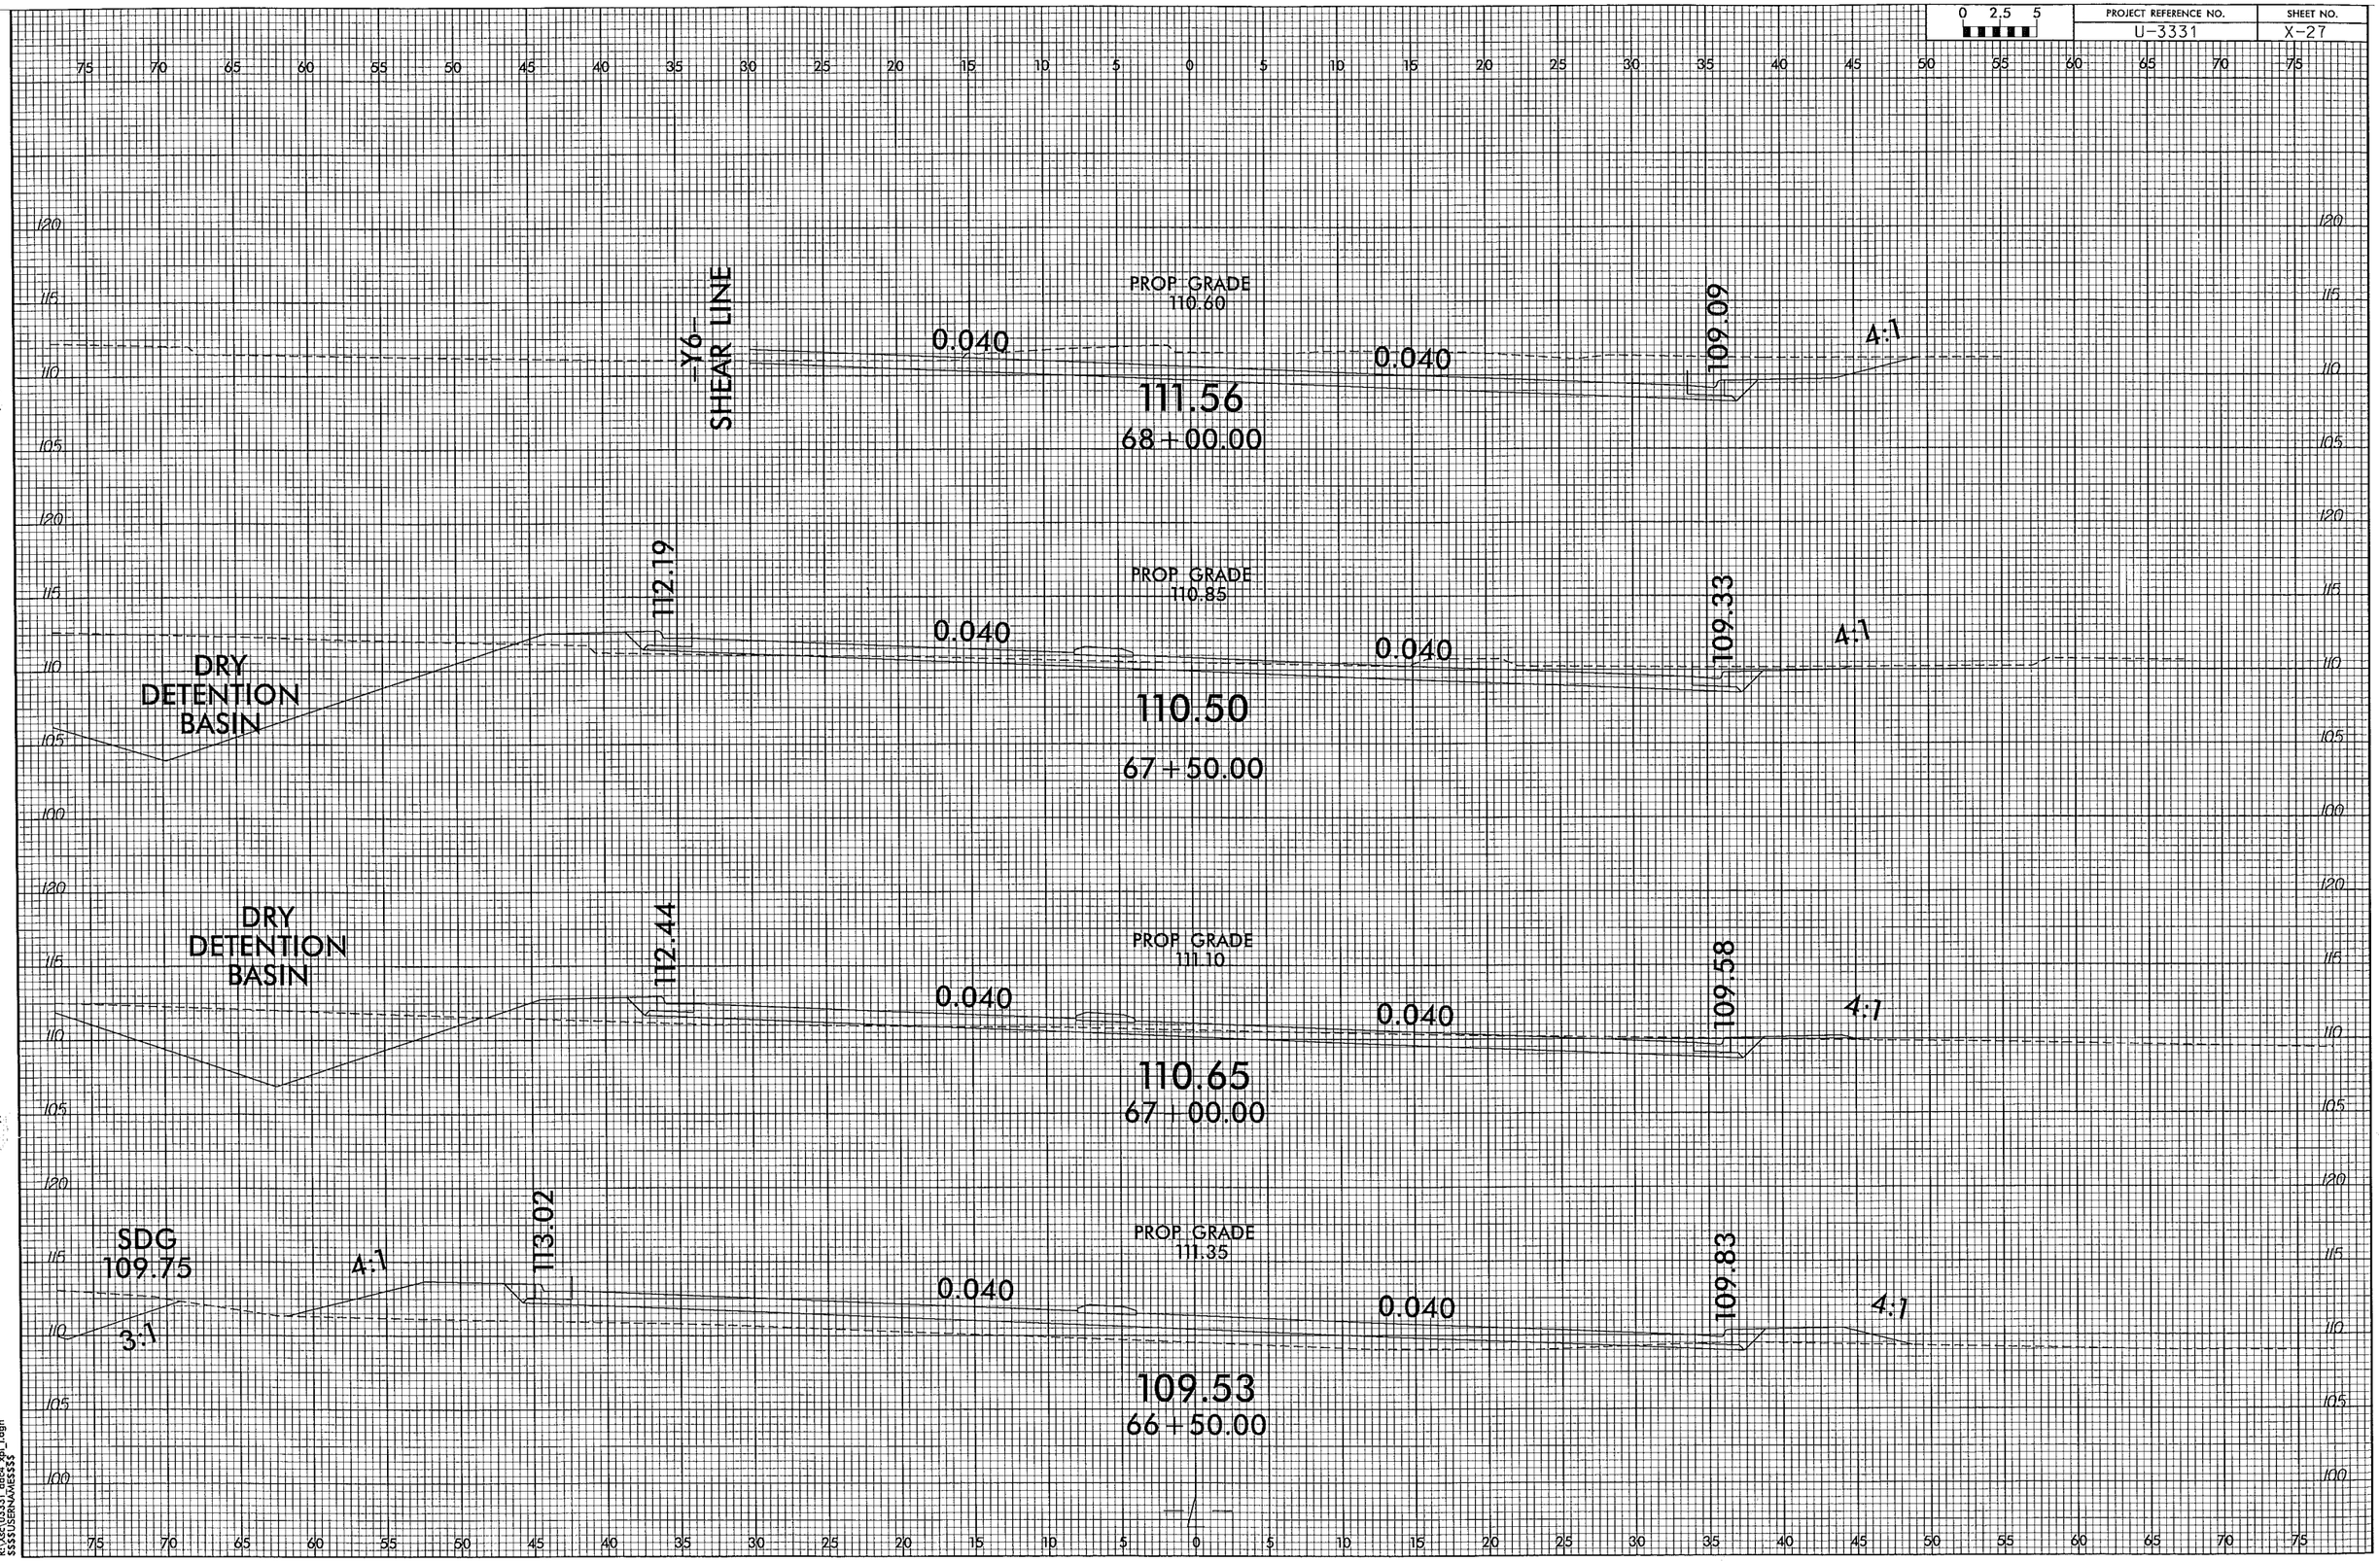

04-MAR-2014 14:30
R:\Xsc\u3331_ddc4_xpl_1.dgn
$$$$USERNAME$$$$

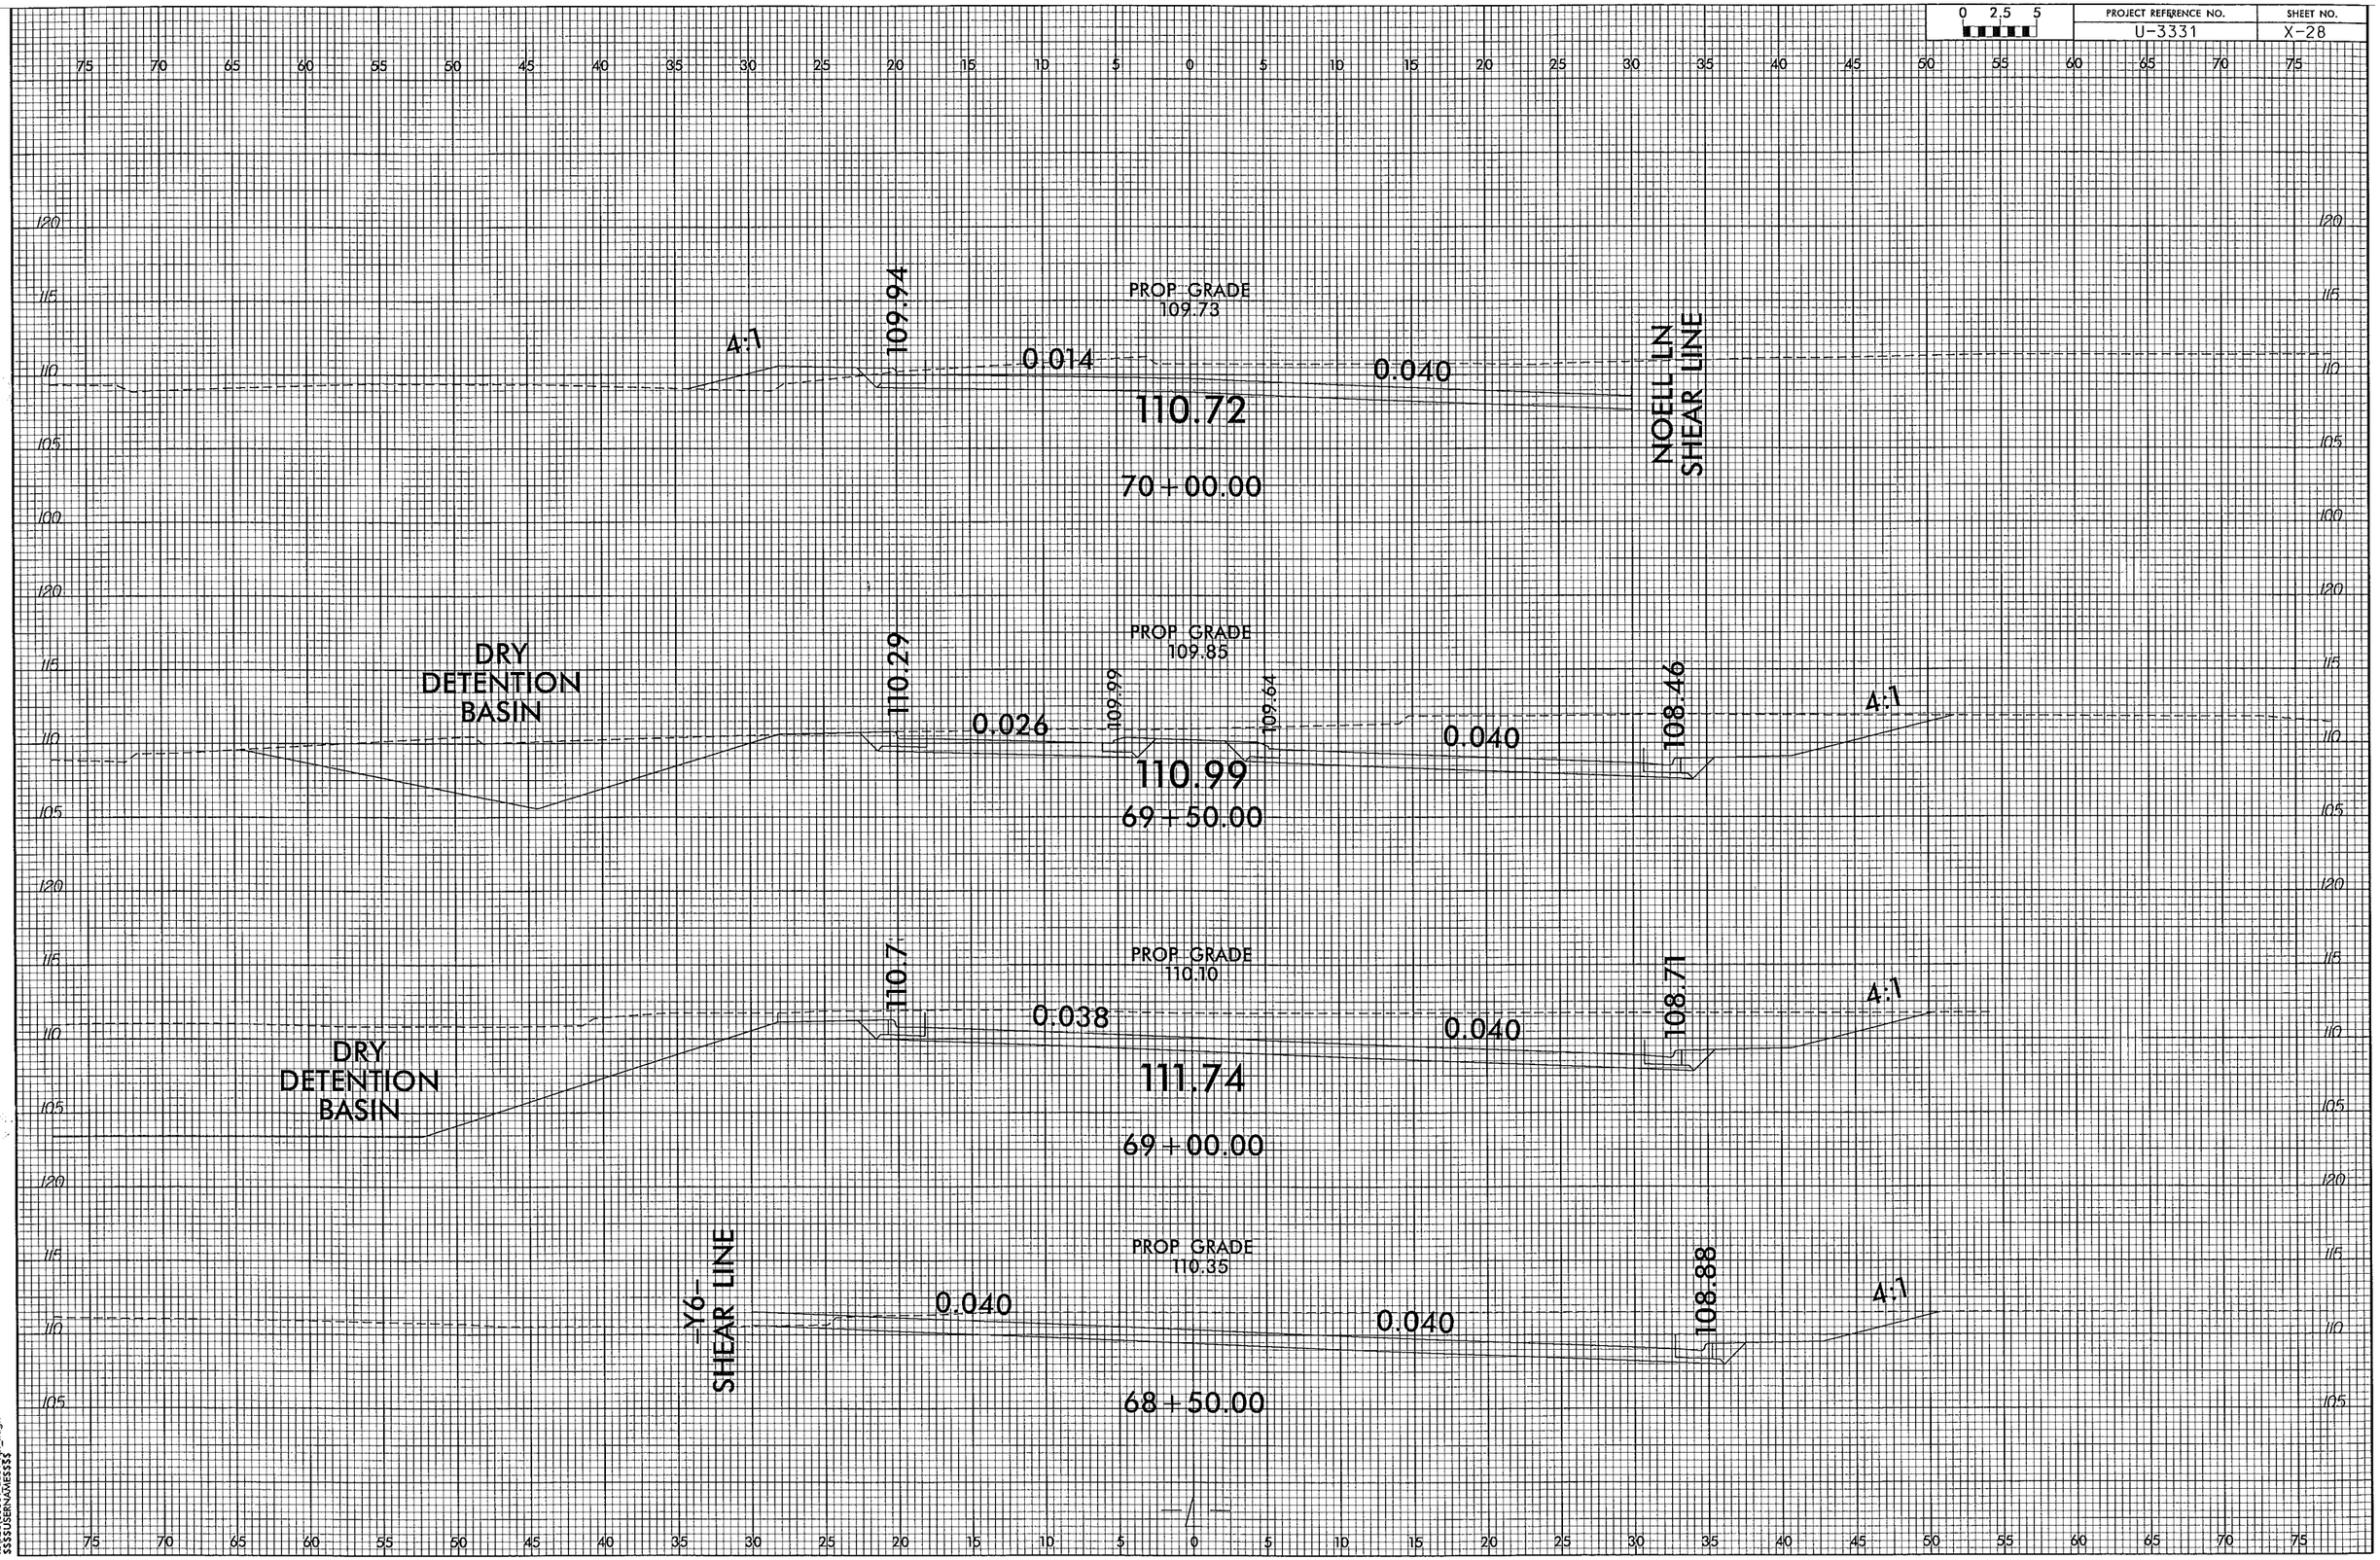

27-MAR-2014 08:41
R:\Xsc\u3331_ddc4_xpl_1.dgn
$$$$USERNAME$$$$

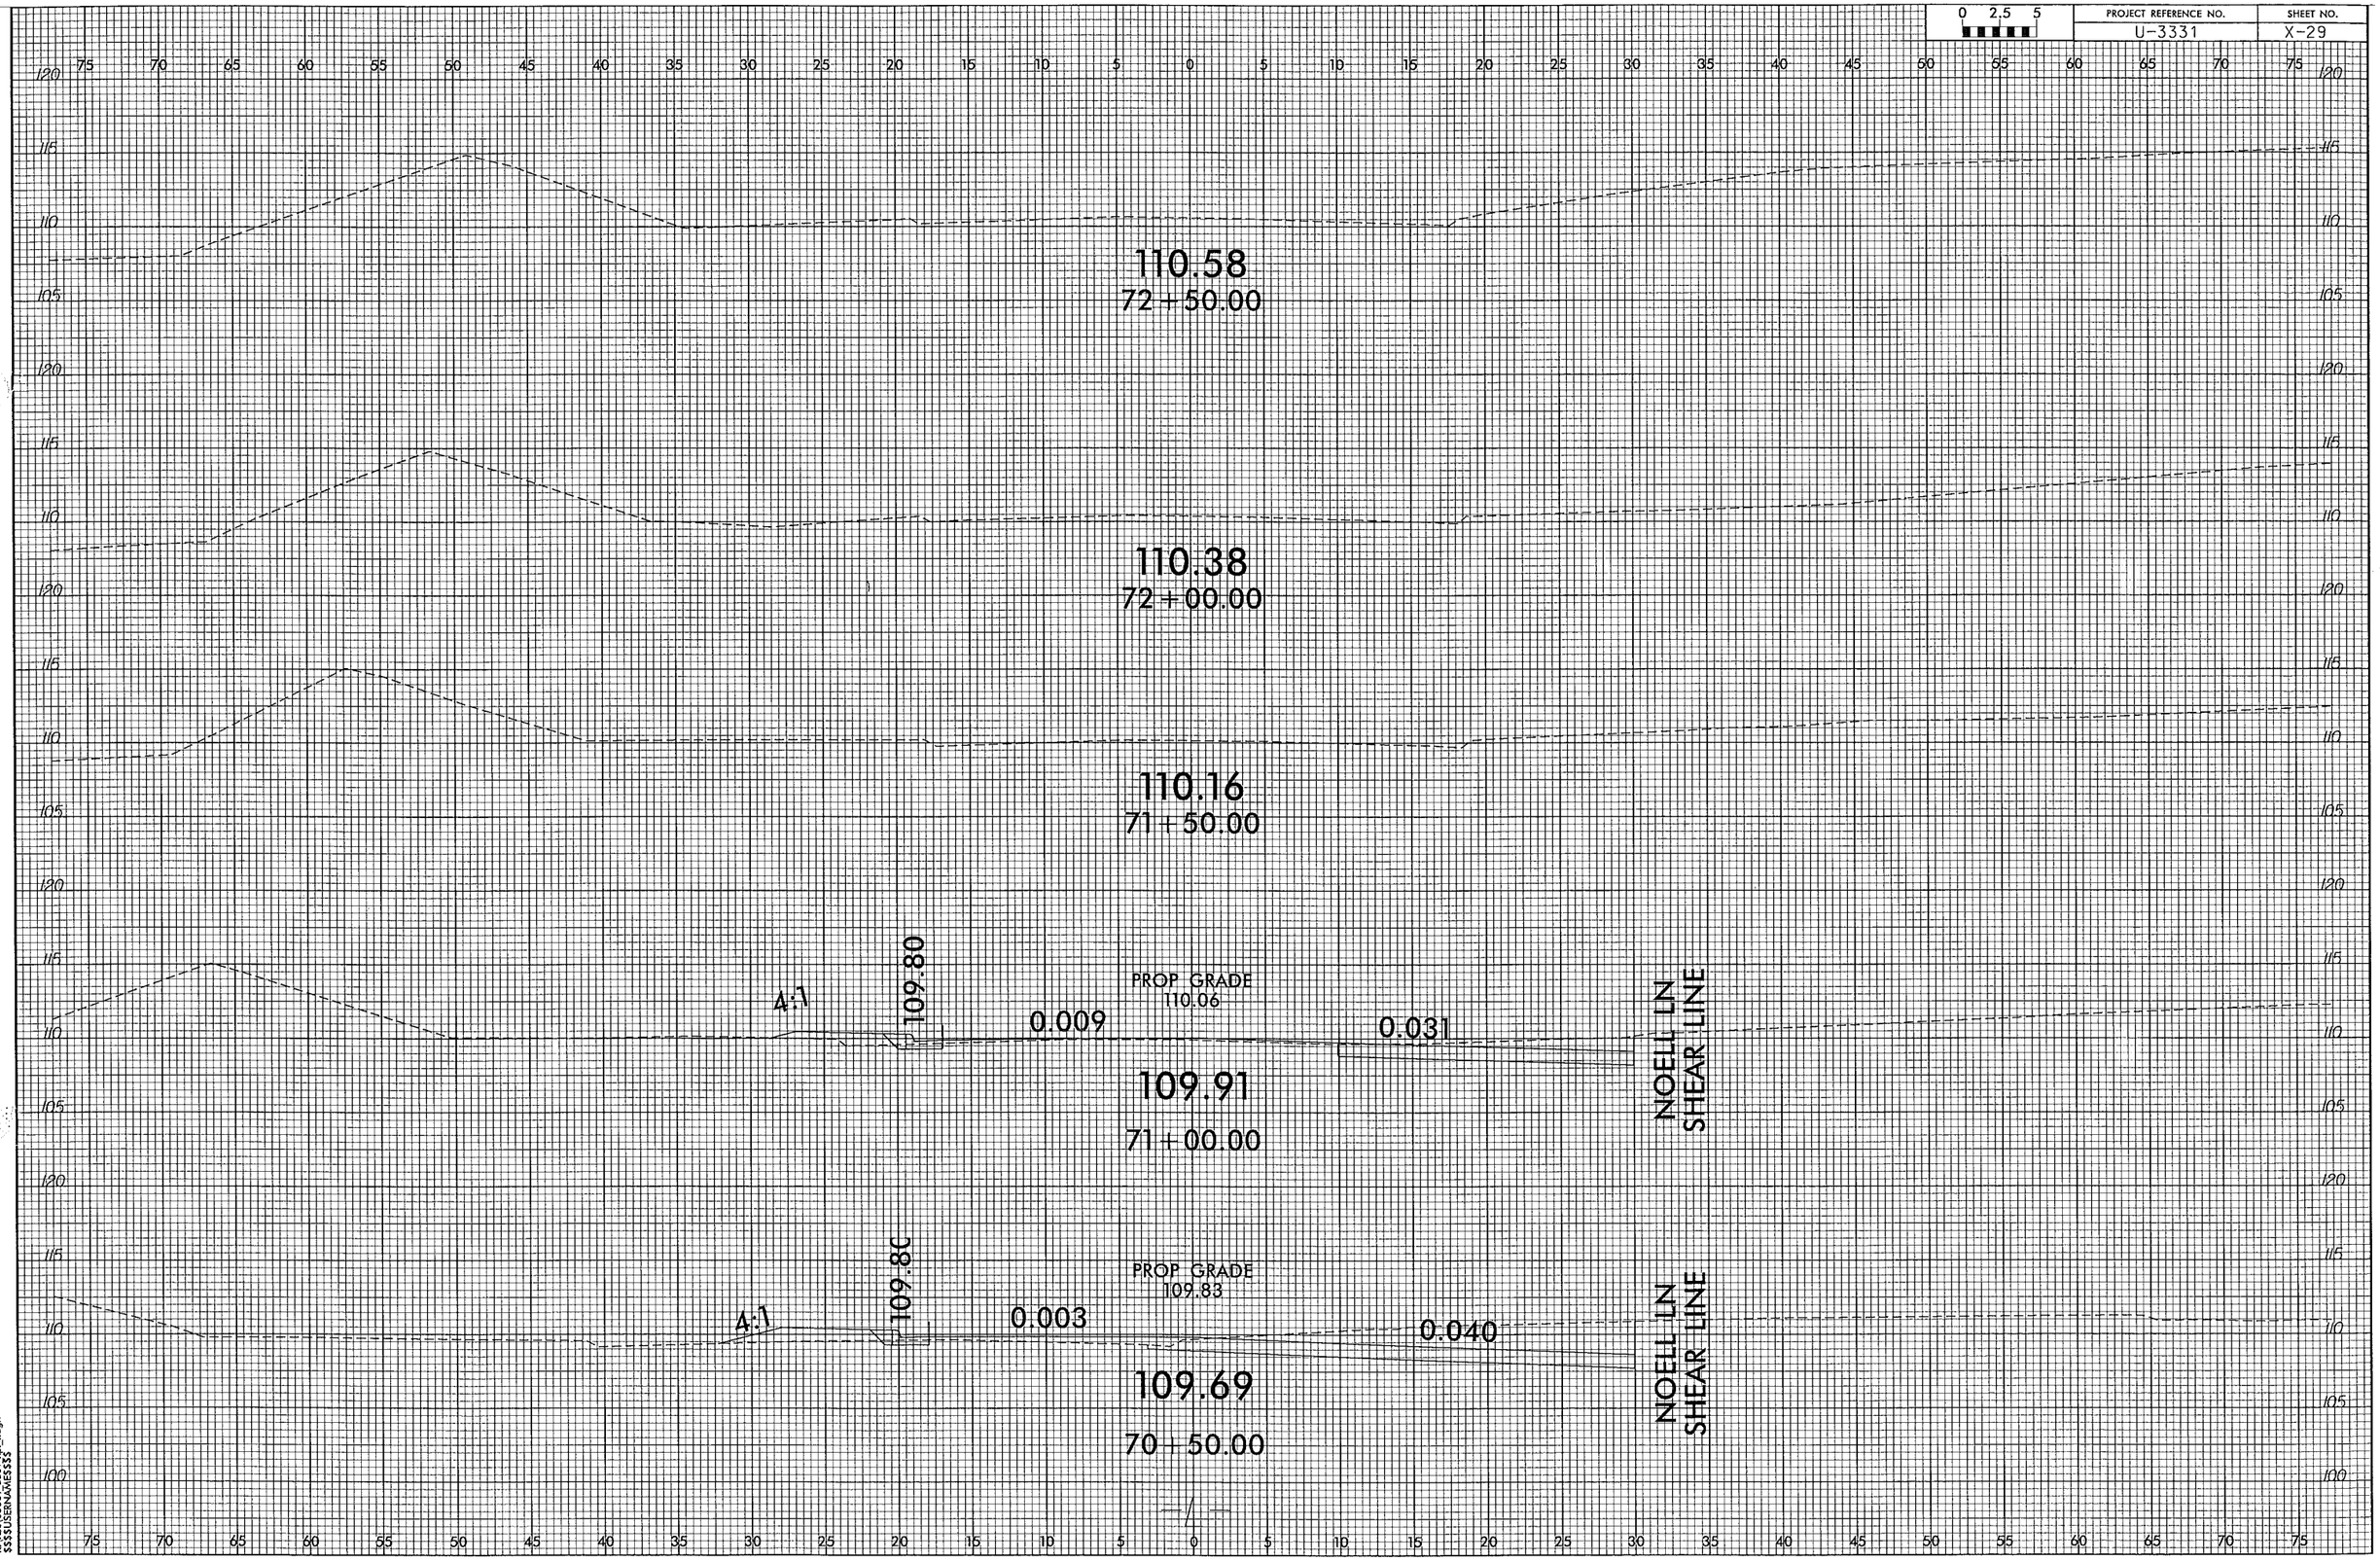

27-MAR-2014 08:41
R:\Xsc\u3331_ddc4_xpl_l.dgn
$$$$USERNAME$$$$

PROJECT REFERENCE NO.	SHEET NO.
U-3331	X-30

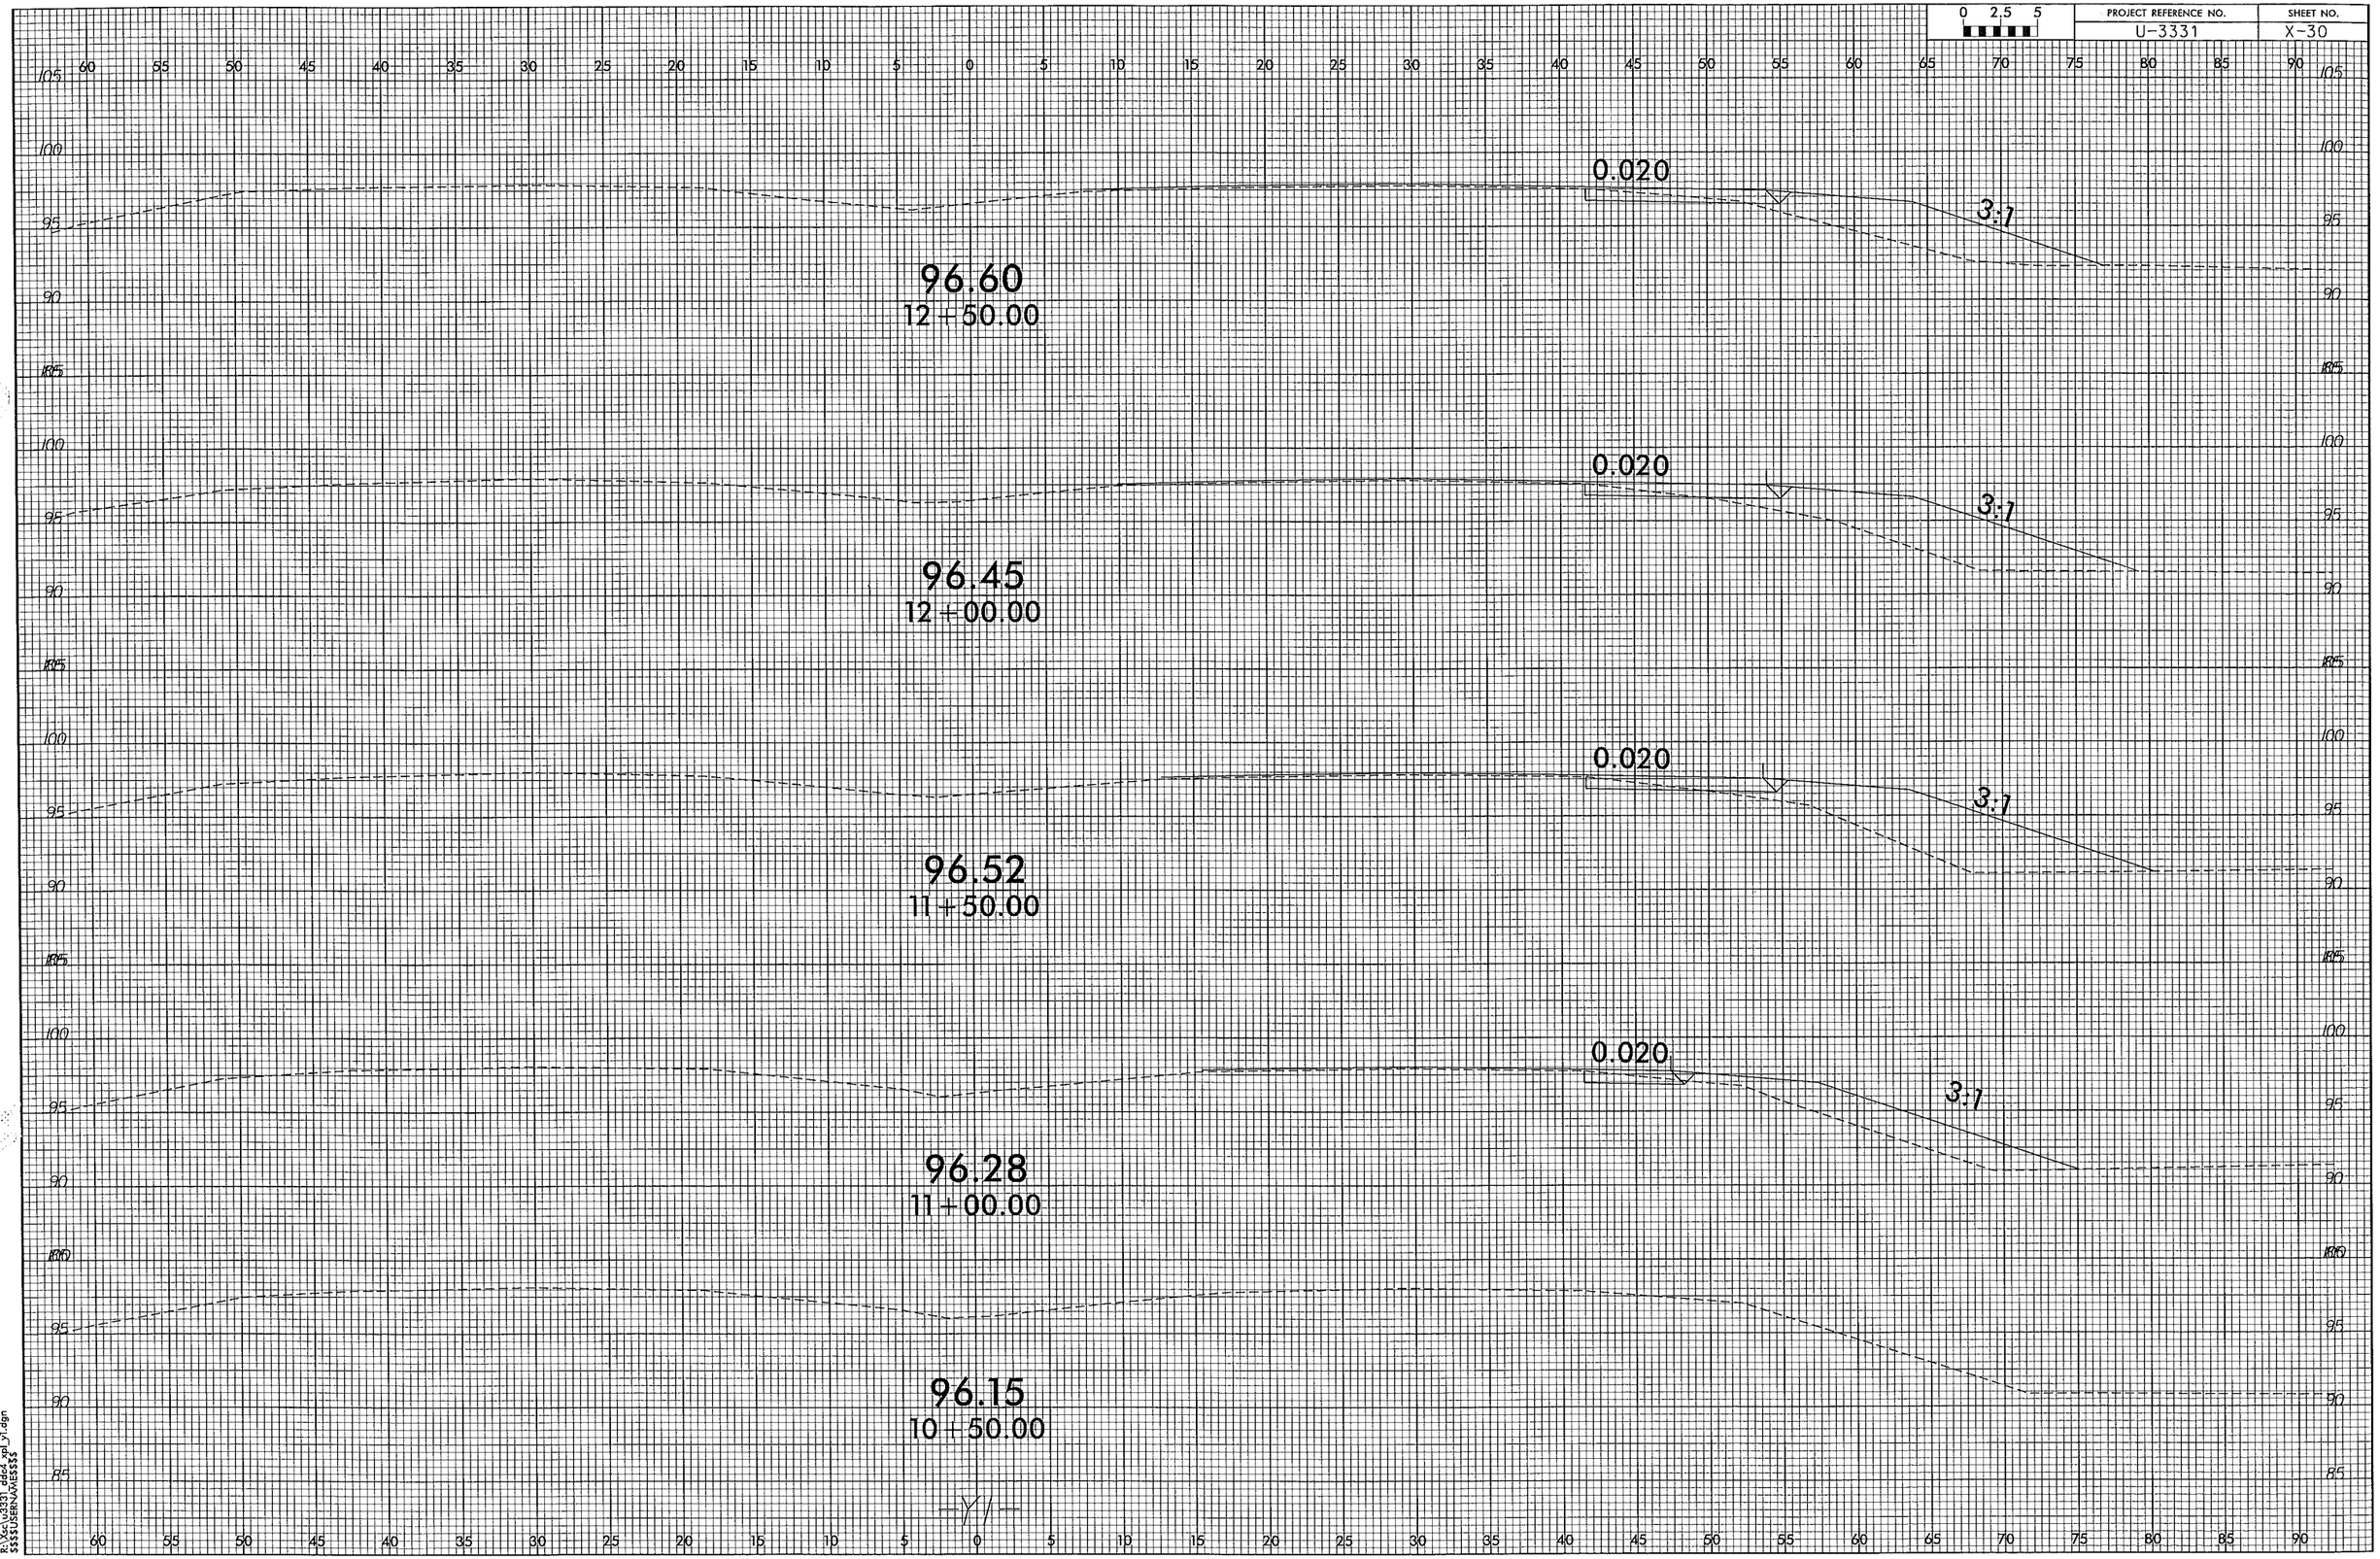

04-MAR-2014 14:30
R:\Xsc\u3331_dec4_xpl_y1.dgn
$$$$USERNAME$$$$

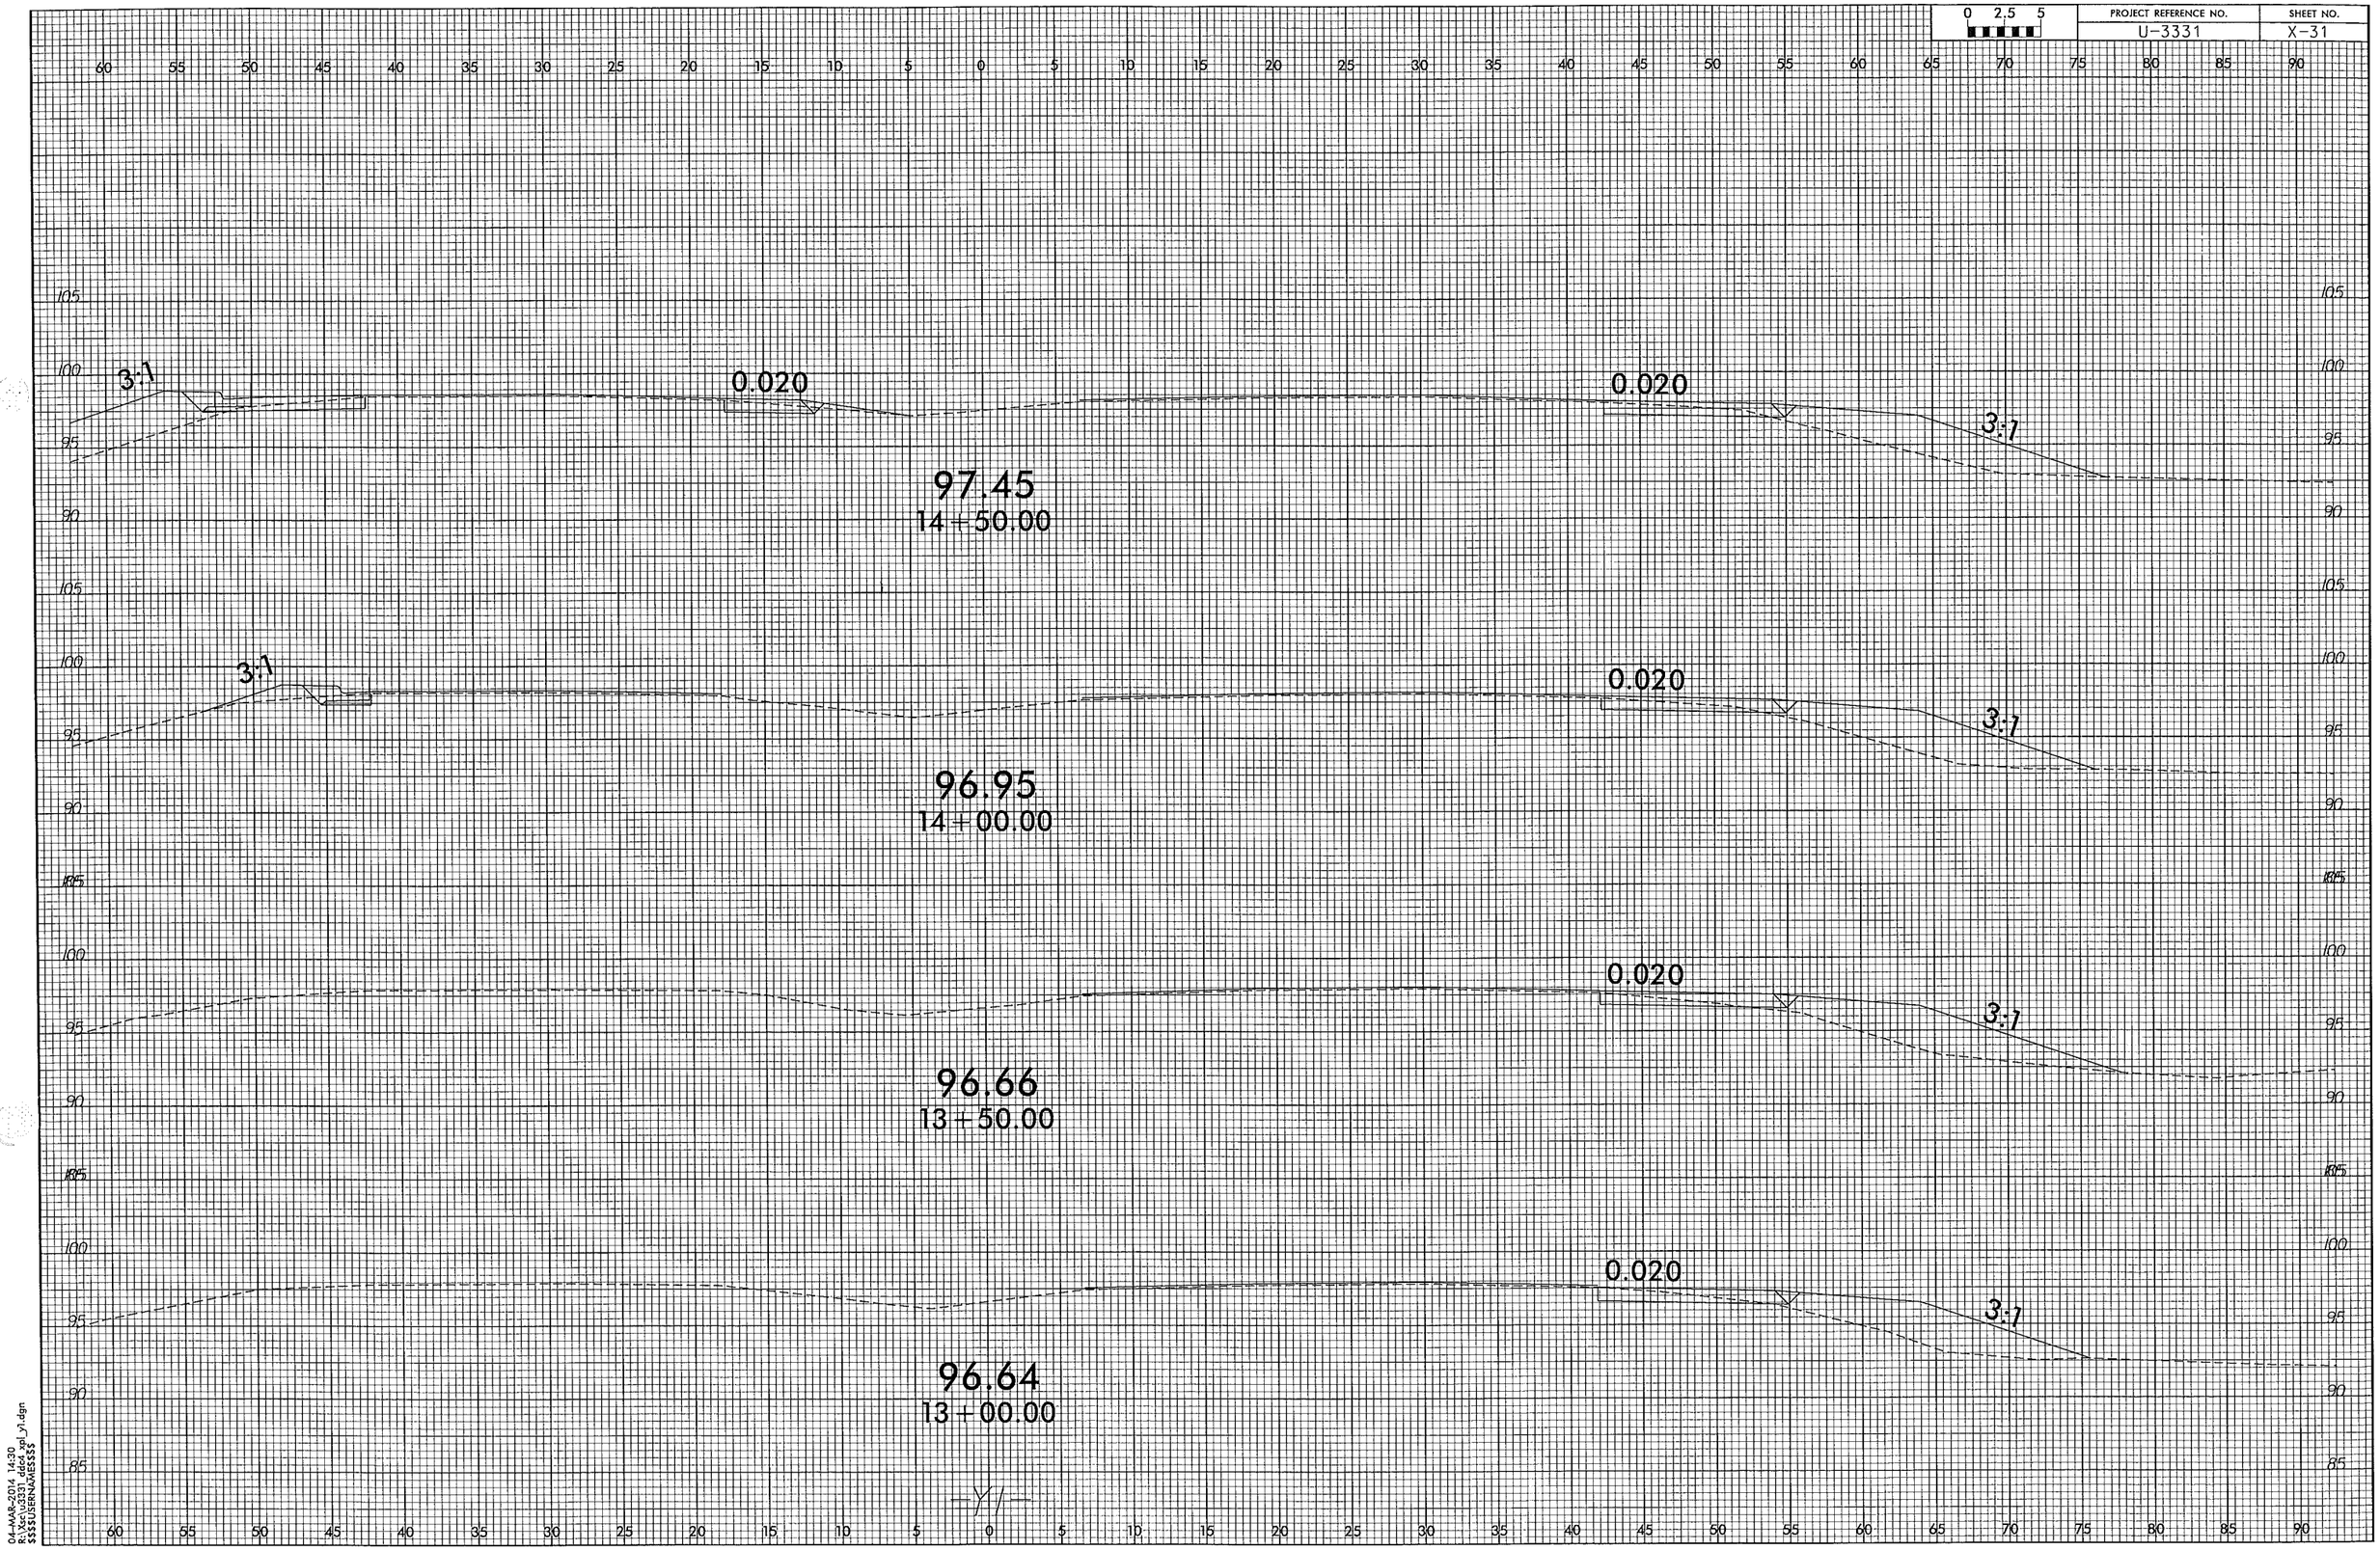

DDC4

04-MAR-2014 14:30
R:\Xsc\u3331_ddc4_xpl_y1.dgn
$$$$USERNAME$$$$

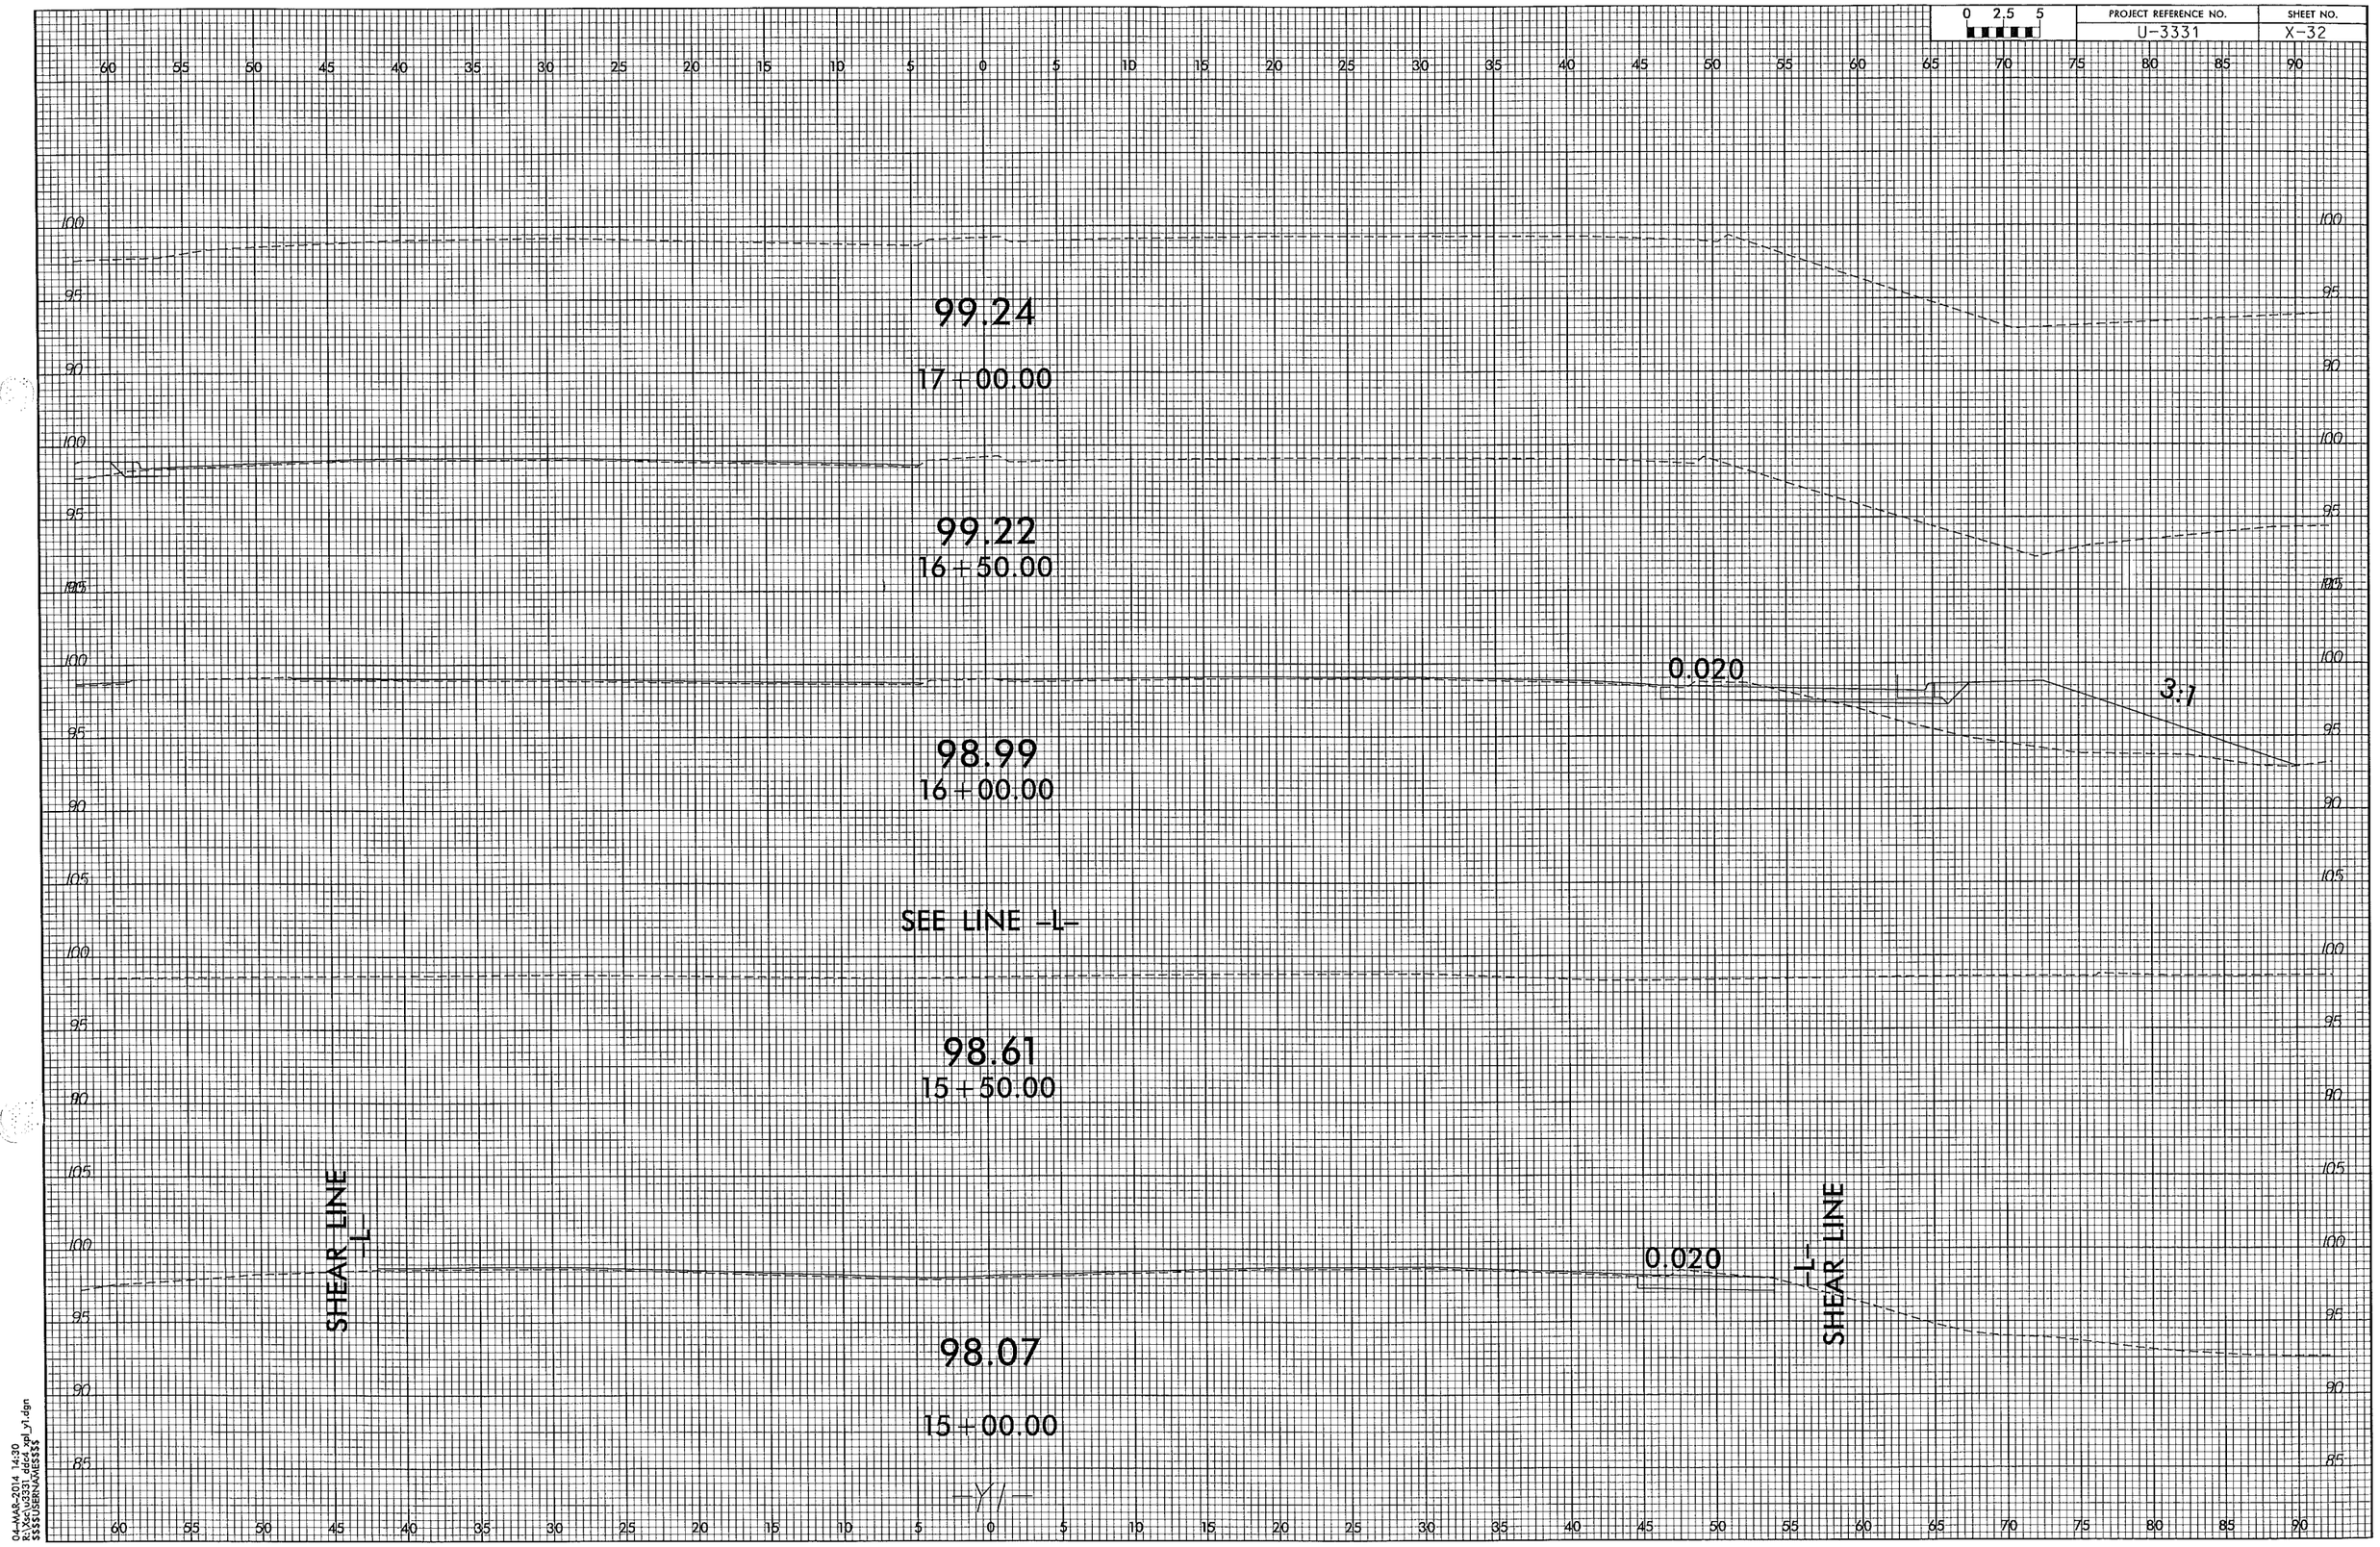

04-MAR-2014 14:30
R:\Xsc\u3331_ddc4_xpl_y1.dgn
$$$$USERNAME$$$$

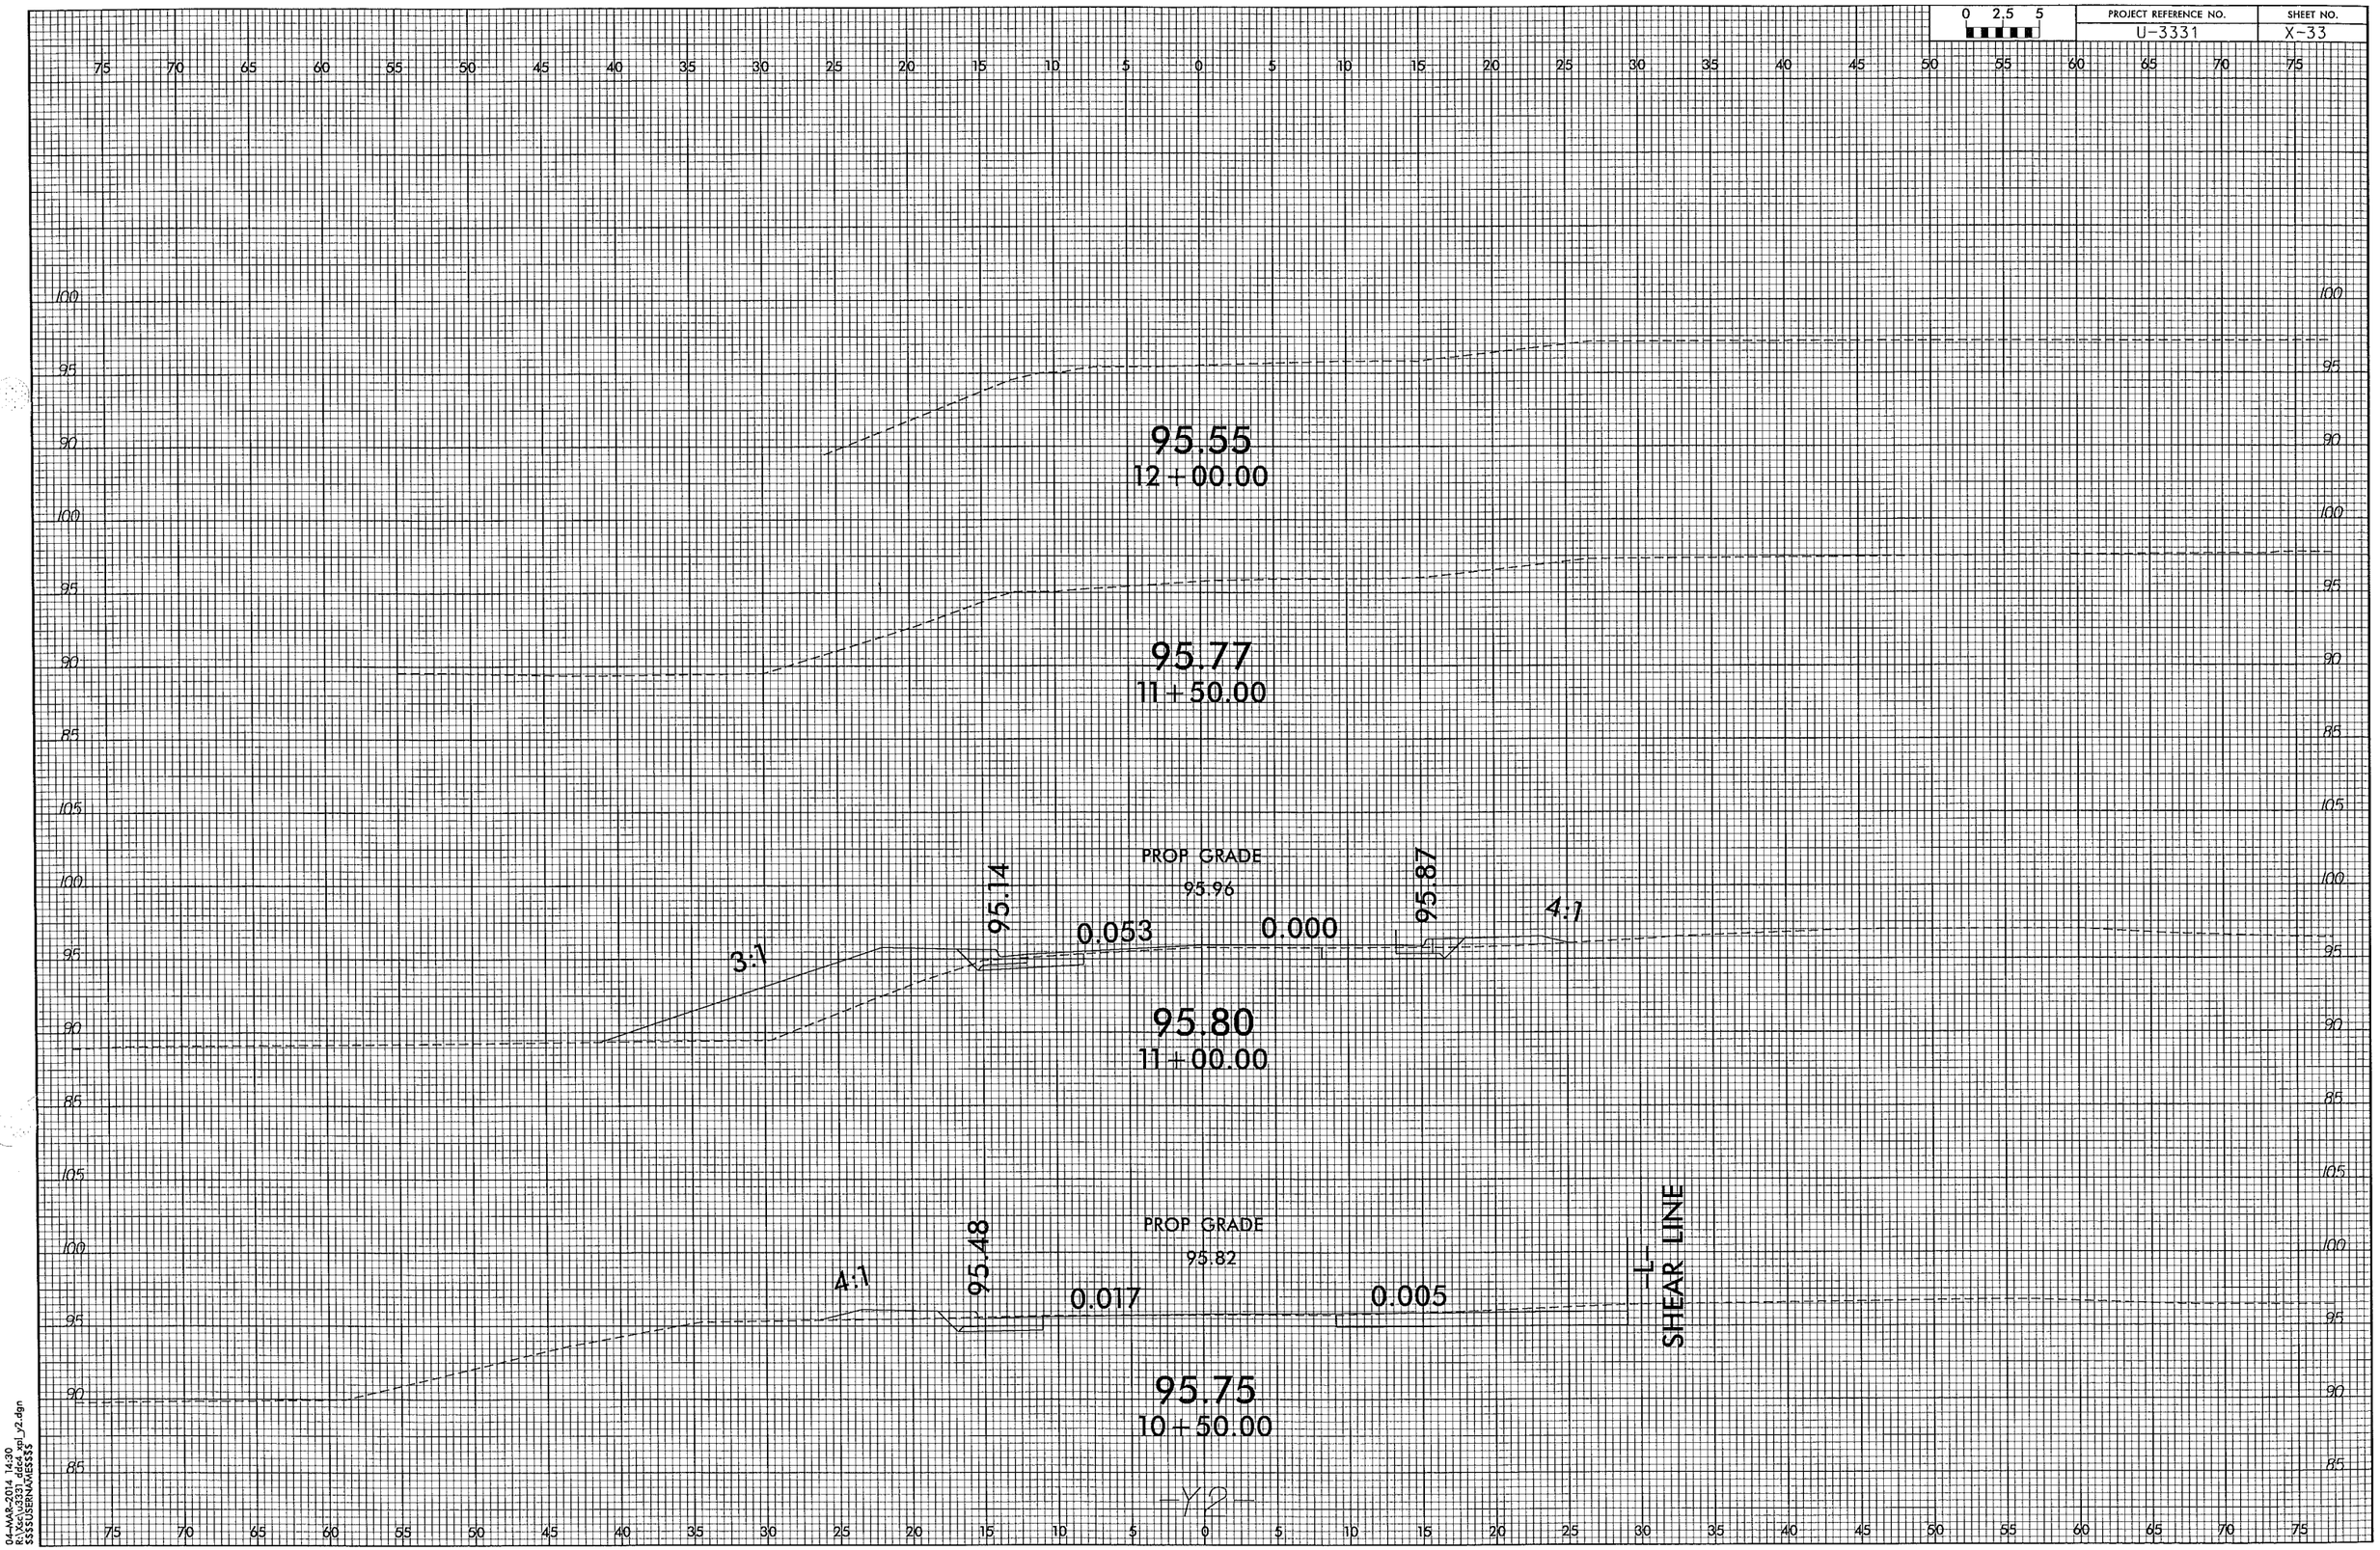

DDC4

04-MAR-2014 14:30
R:\Xsc\u3331_ddc4_xpl_y2.dgn
$$$$USERNAME$$$$

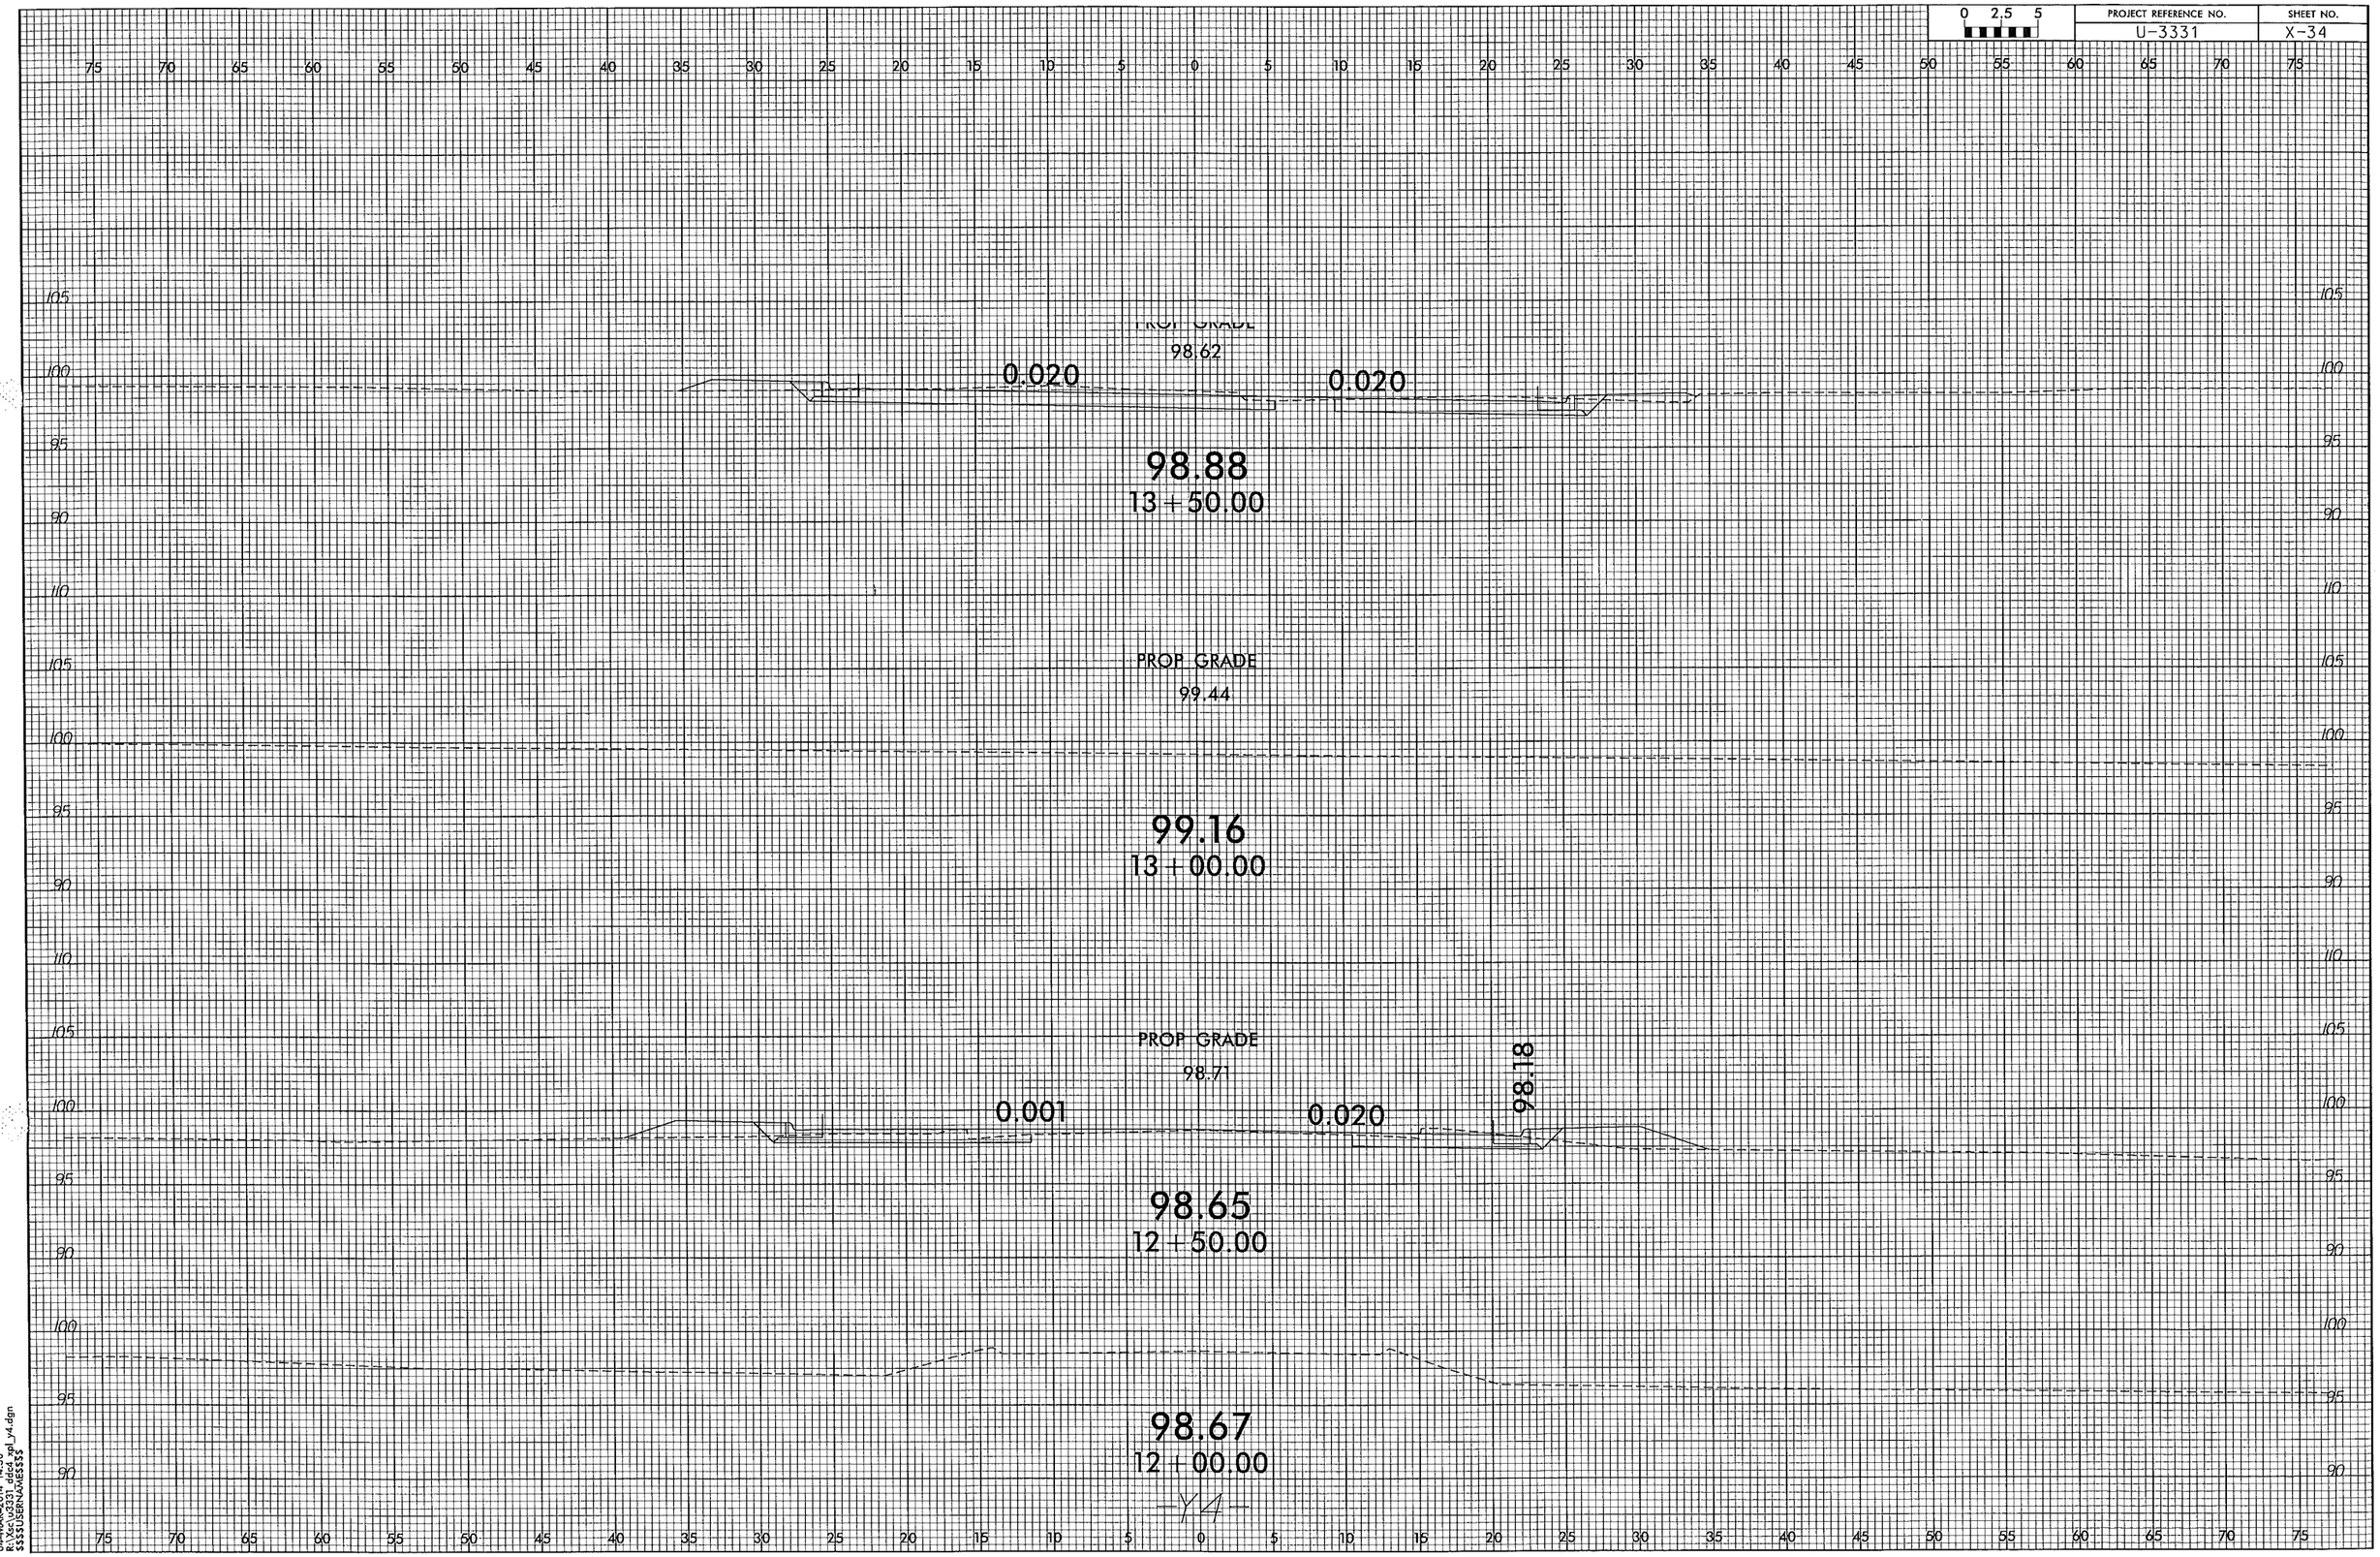

DDC4

04-MAR-2014 14:30
R:\Xsc\u3331_ddc4_xpl_y4.dgn
$$$$USERNAME$$$$

0 2.5 5	PROJECT REFERENCE NO.	SHEET NO.
	U-3331	X-35

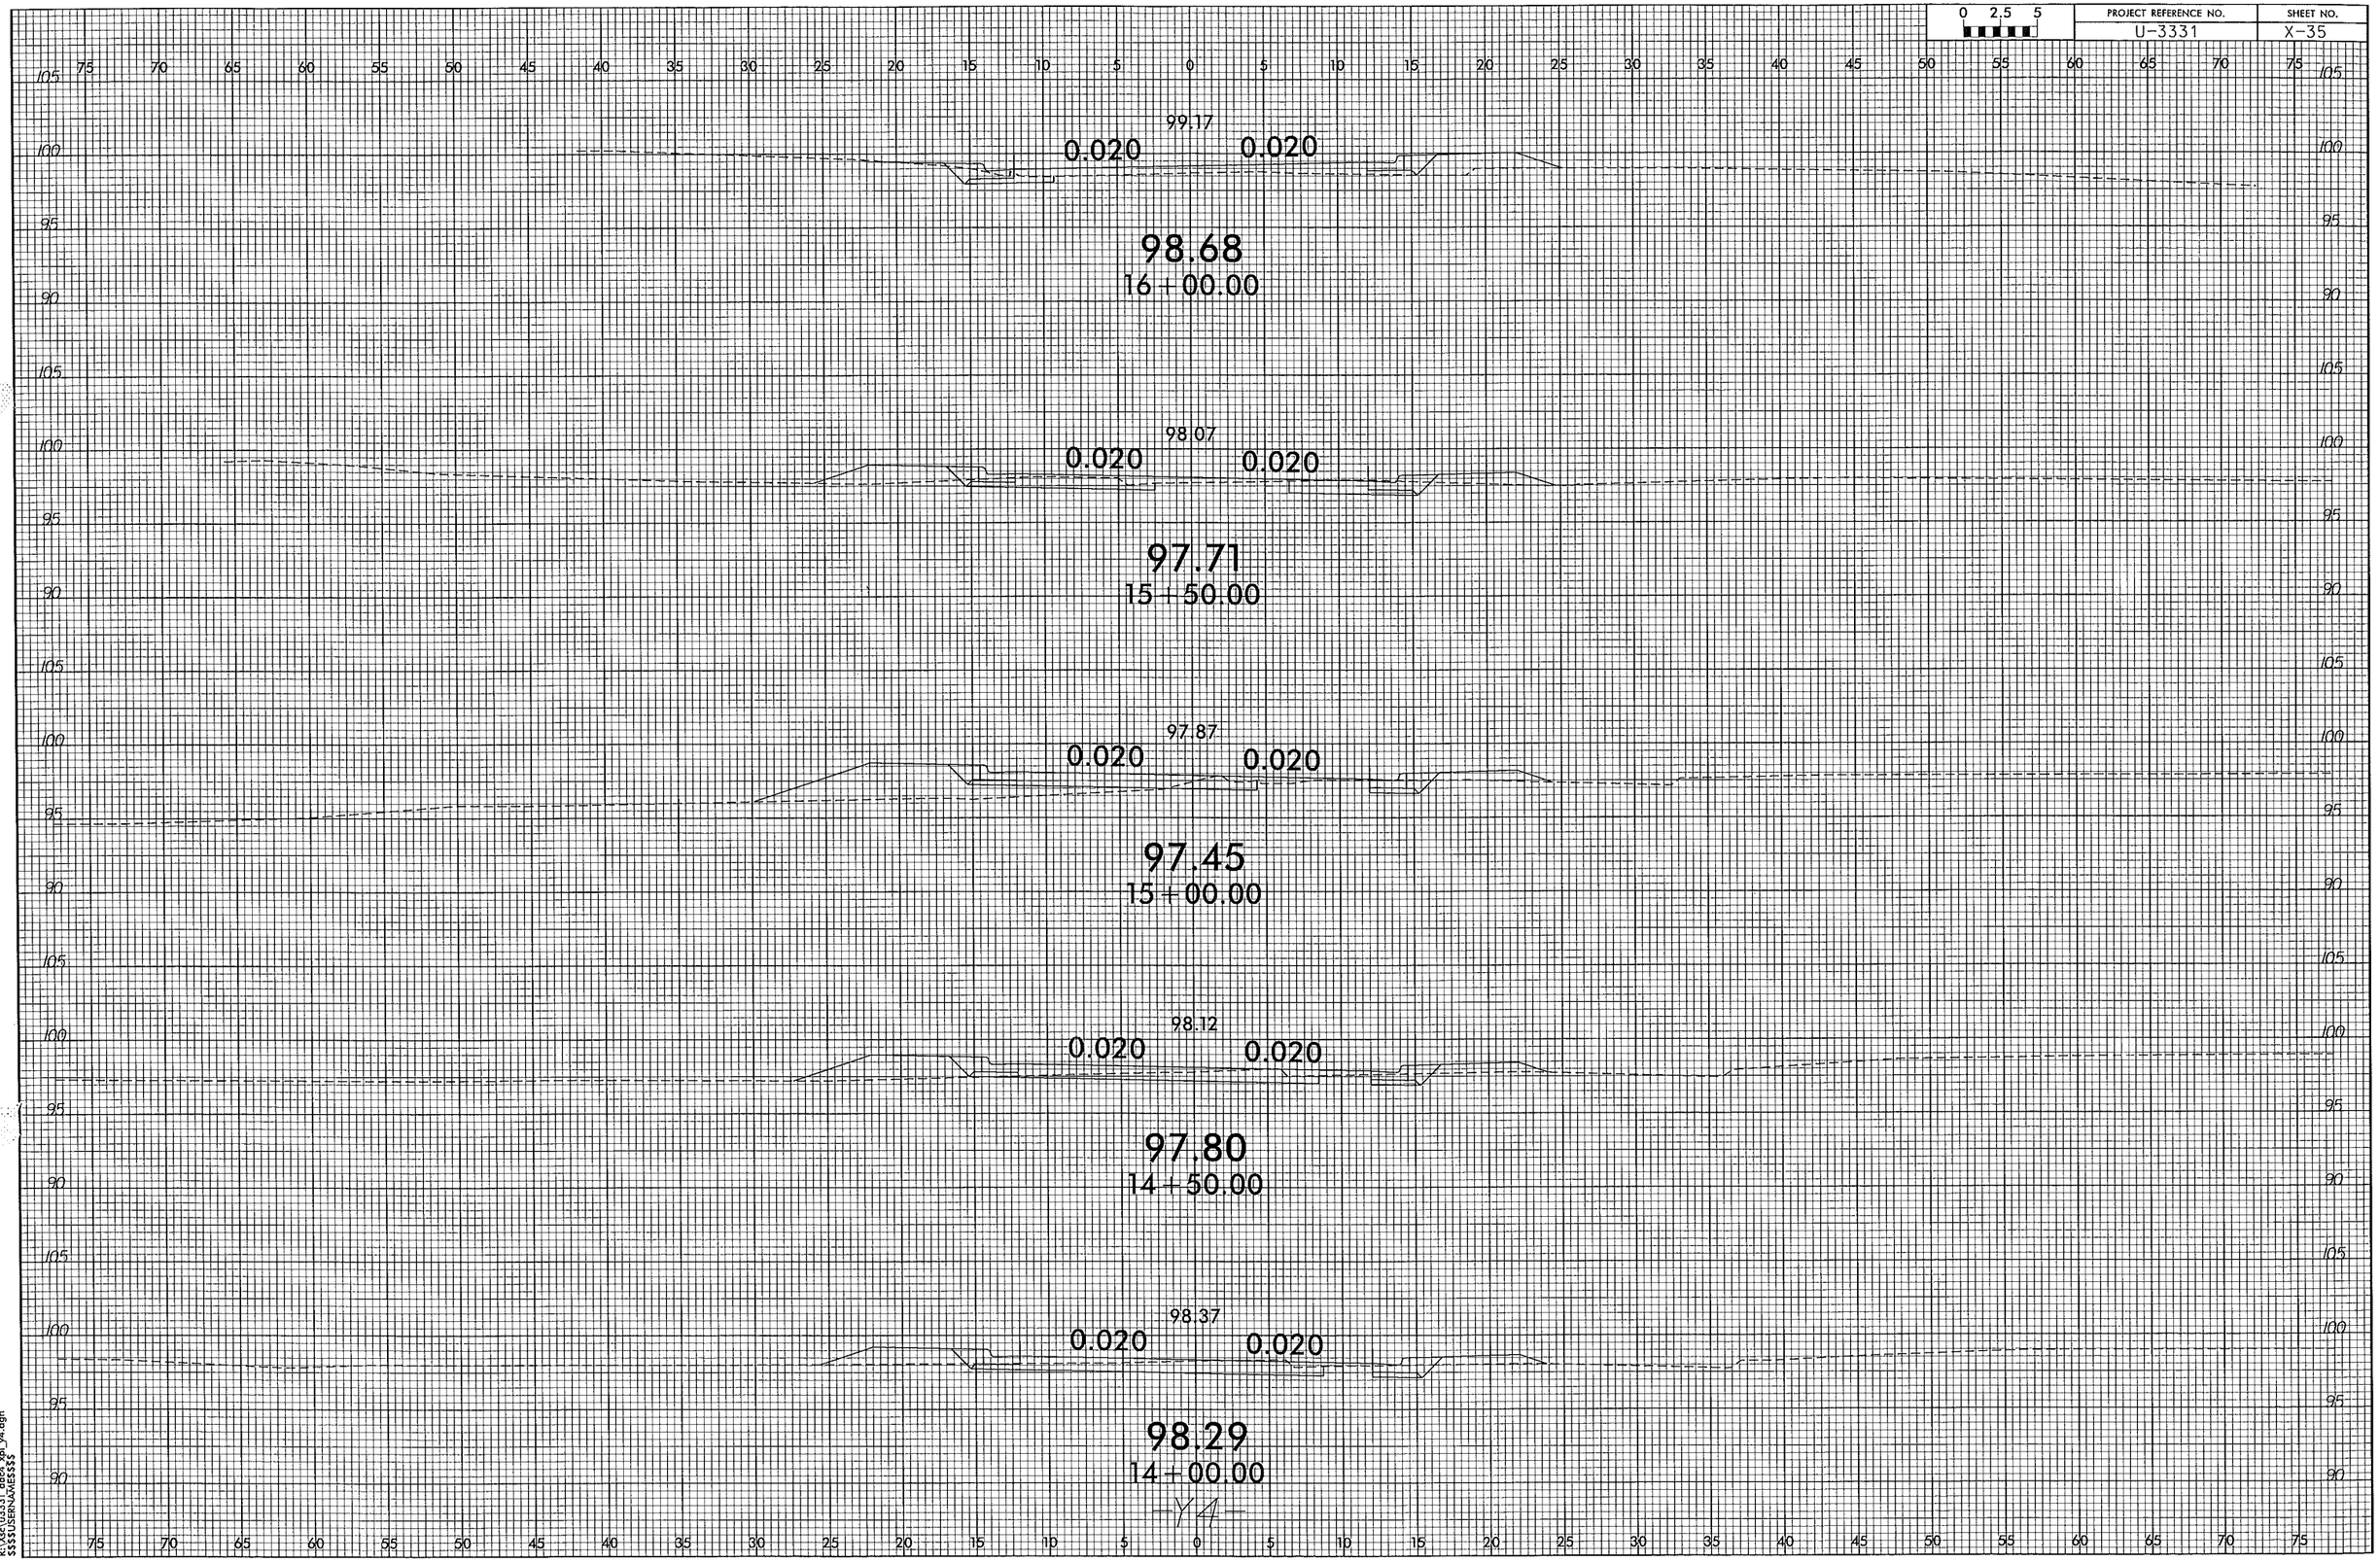

DDC 4

04-MAR-2014 14:30
R:\Xsec\u3331_ddc4_xpl_y4.dgn
$$$$USERNAME$$$$

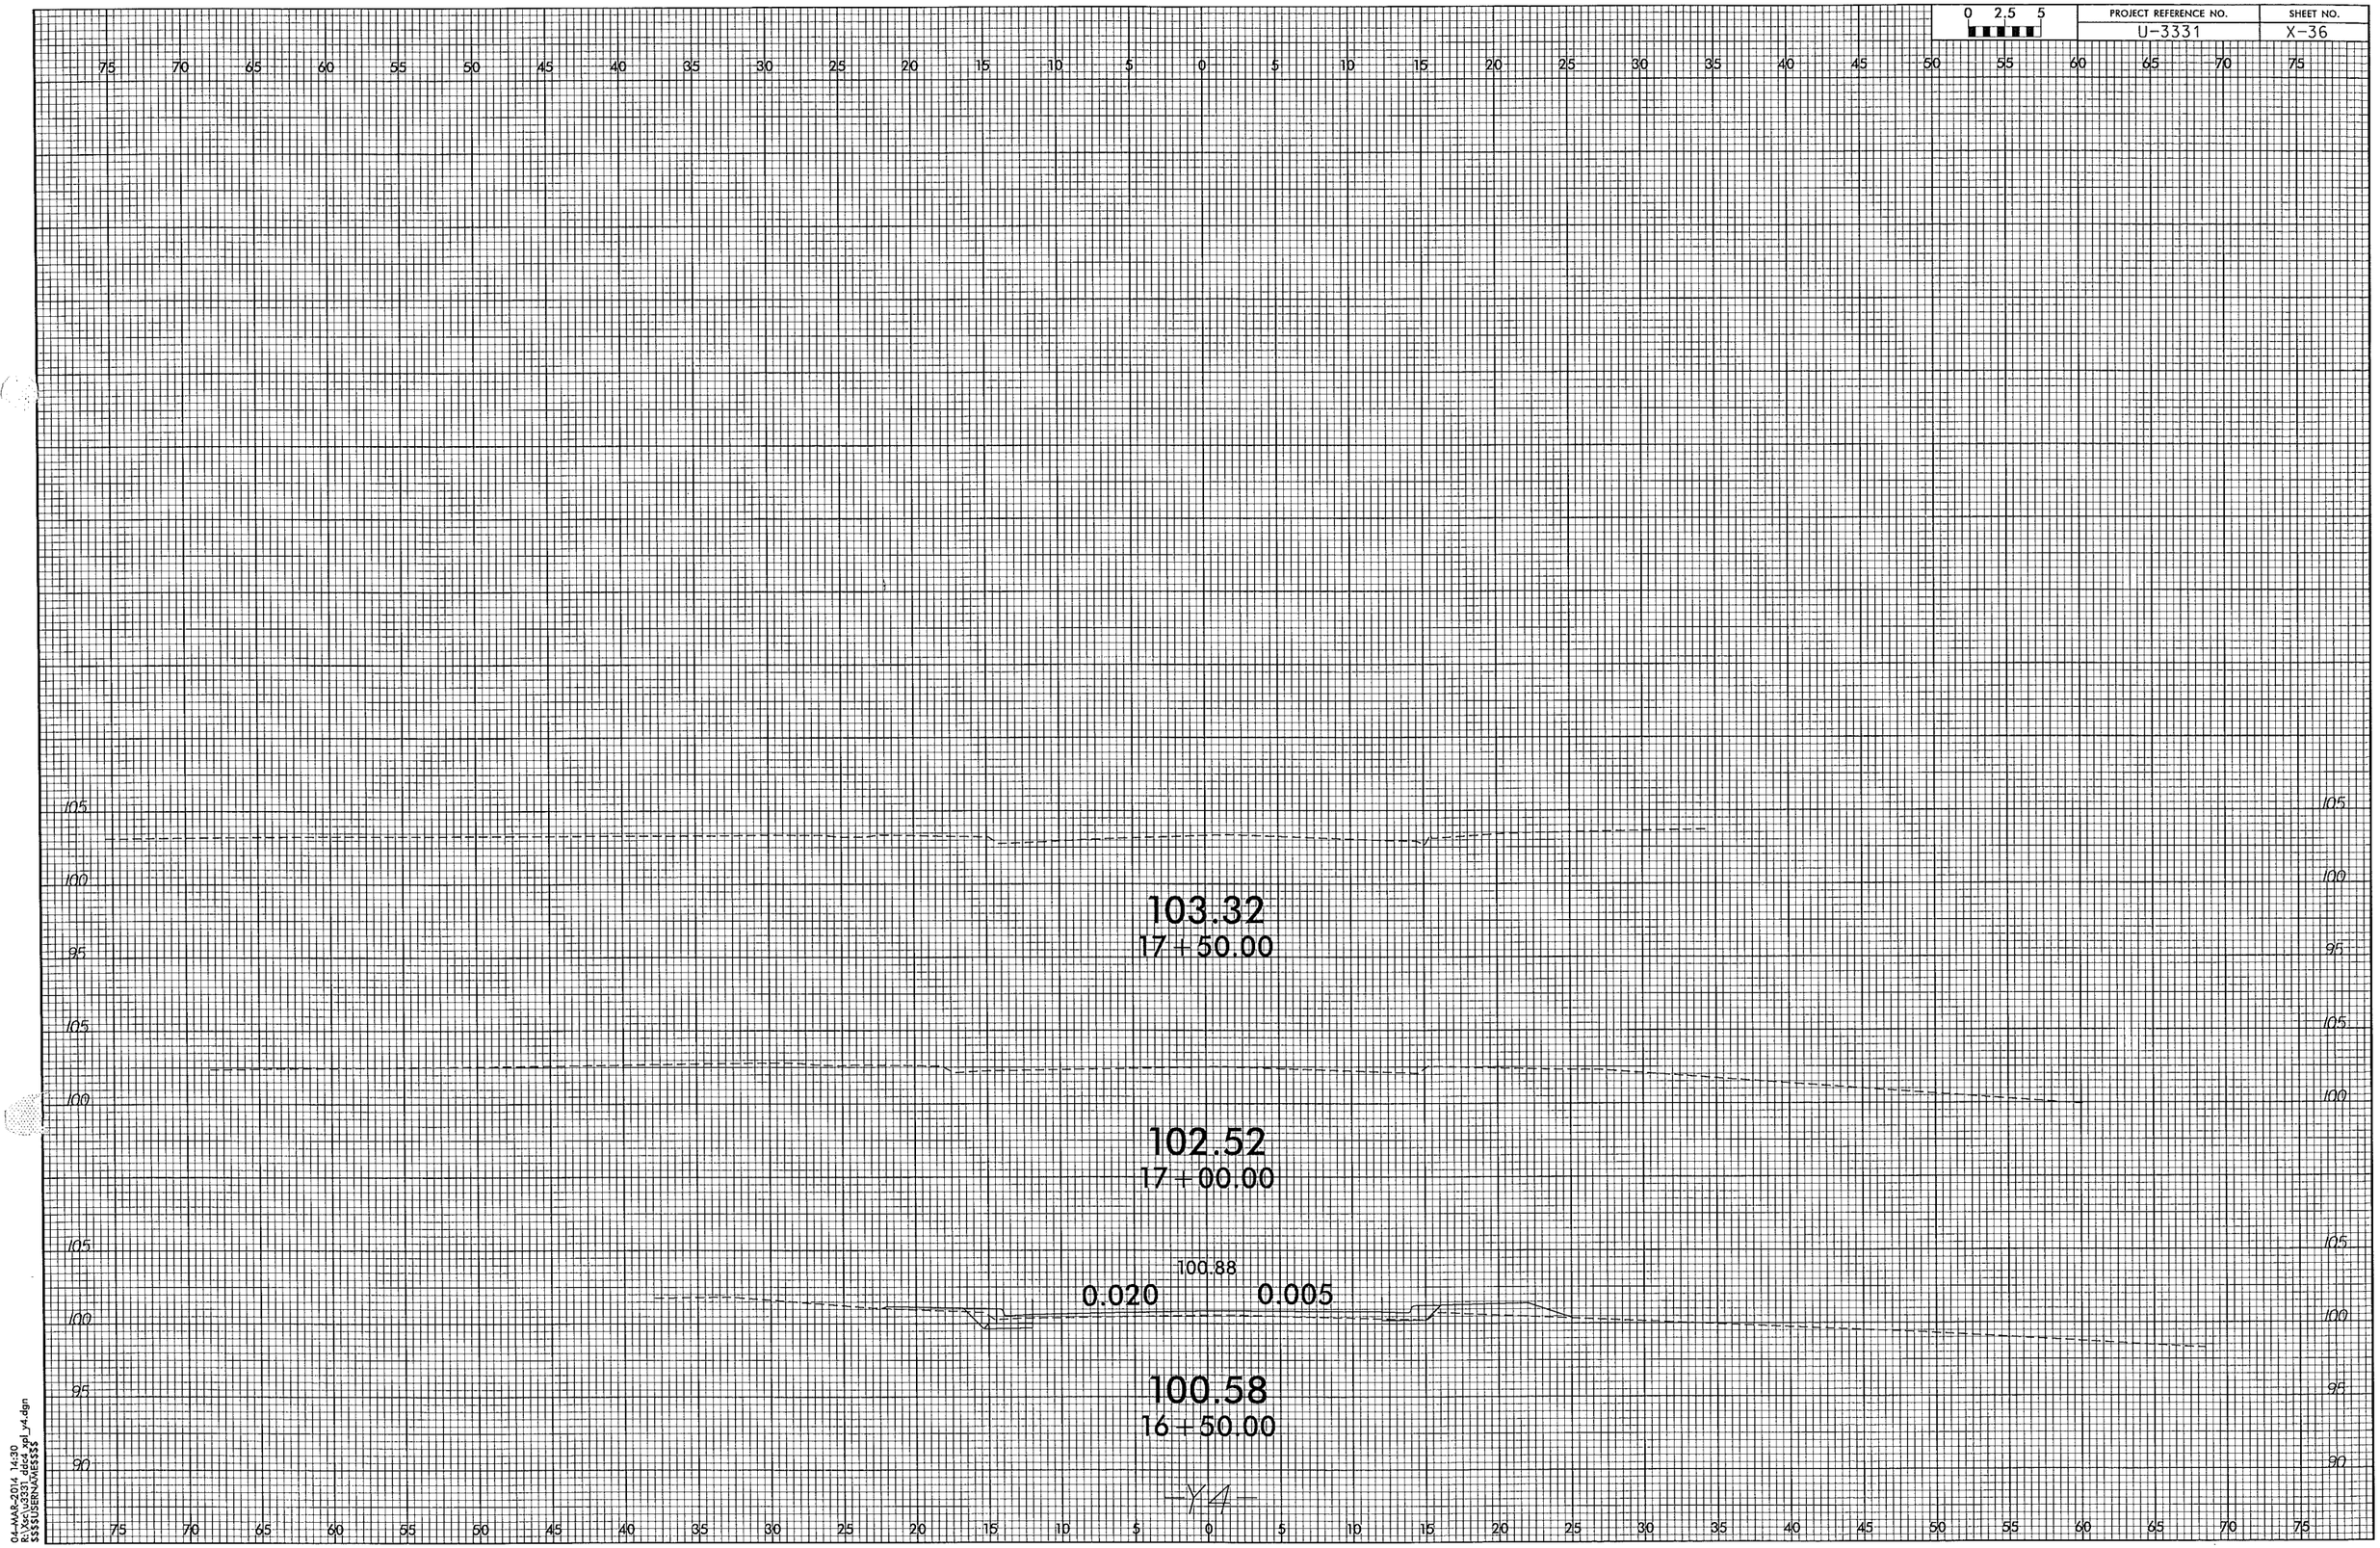

DDC4
04-MAR-2014 14:30
R:\Xsc\u3331_ddc4_xpl_y4.dgn
$$$$USERNAME$$$$

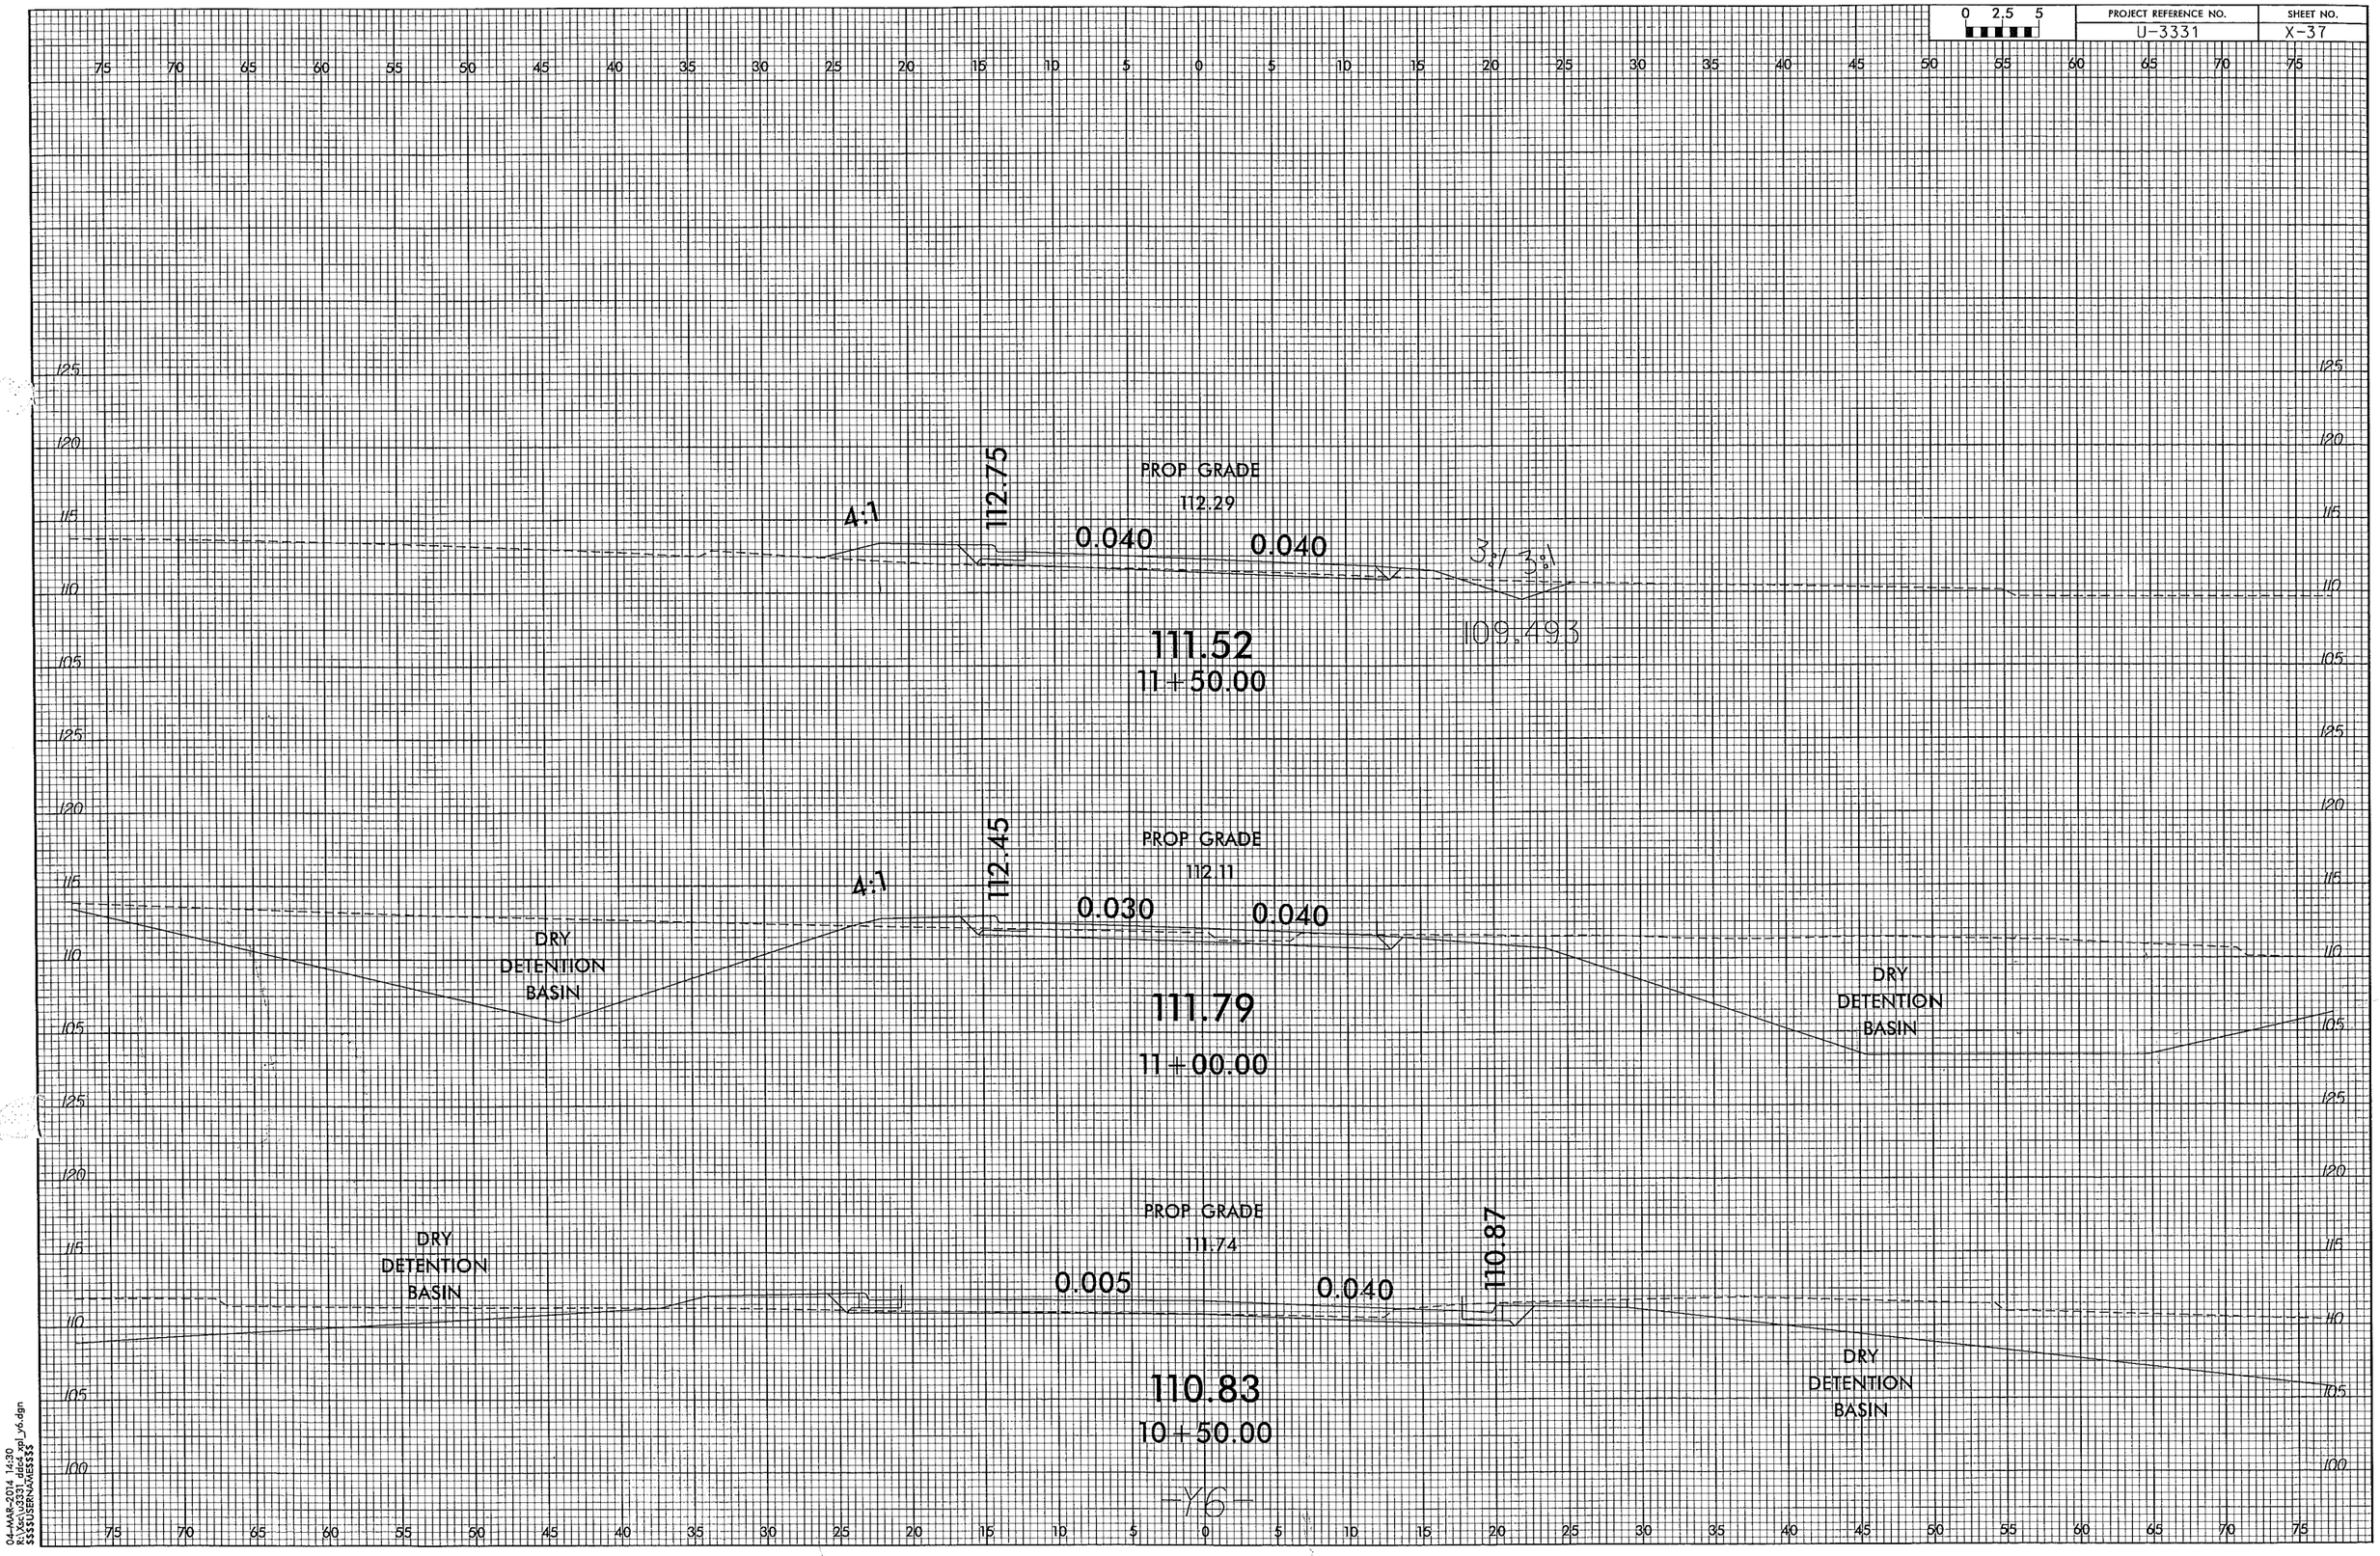

04-MAR-2014 14:30
R:\Xsc\u3331_ddc4_xpl_y6.dgn
$$$$USERNAME$$$$

PROJECT REFERENCE NO.	SHEET NO.
U-3331	X-38

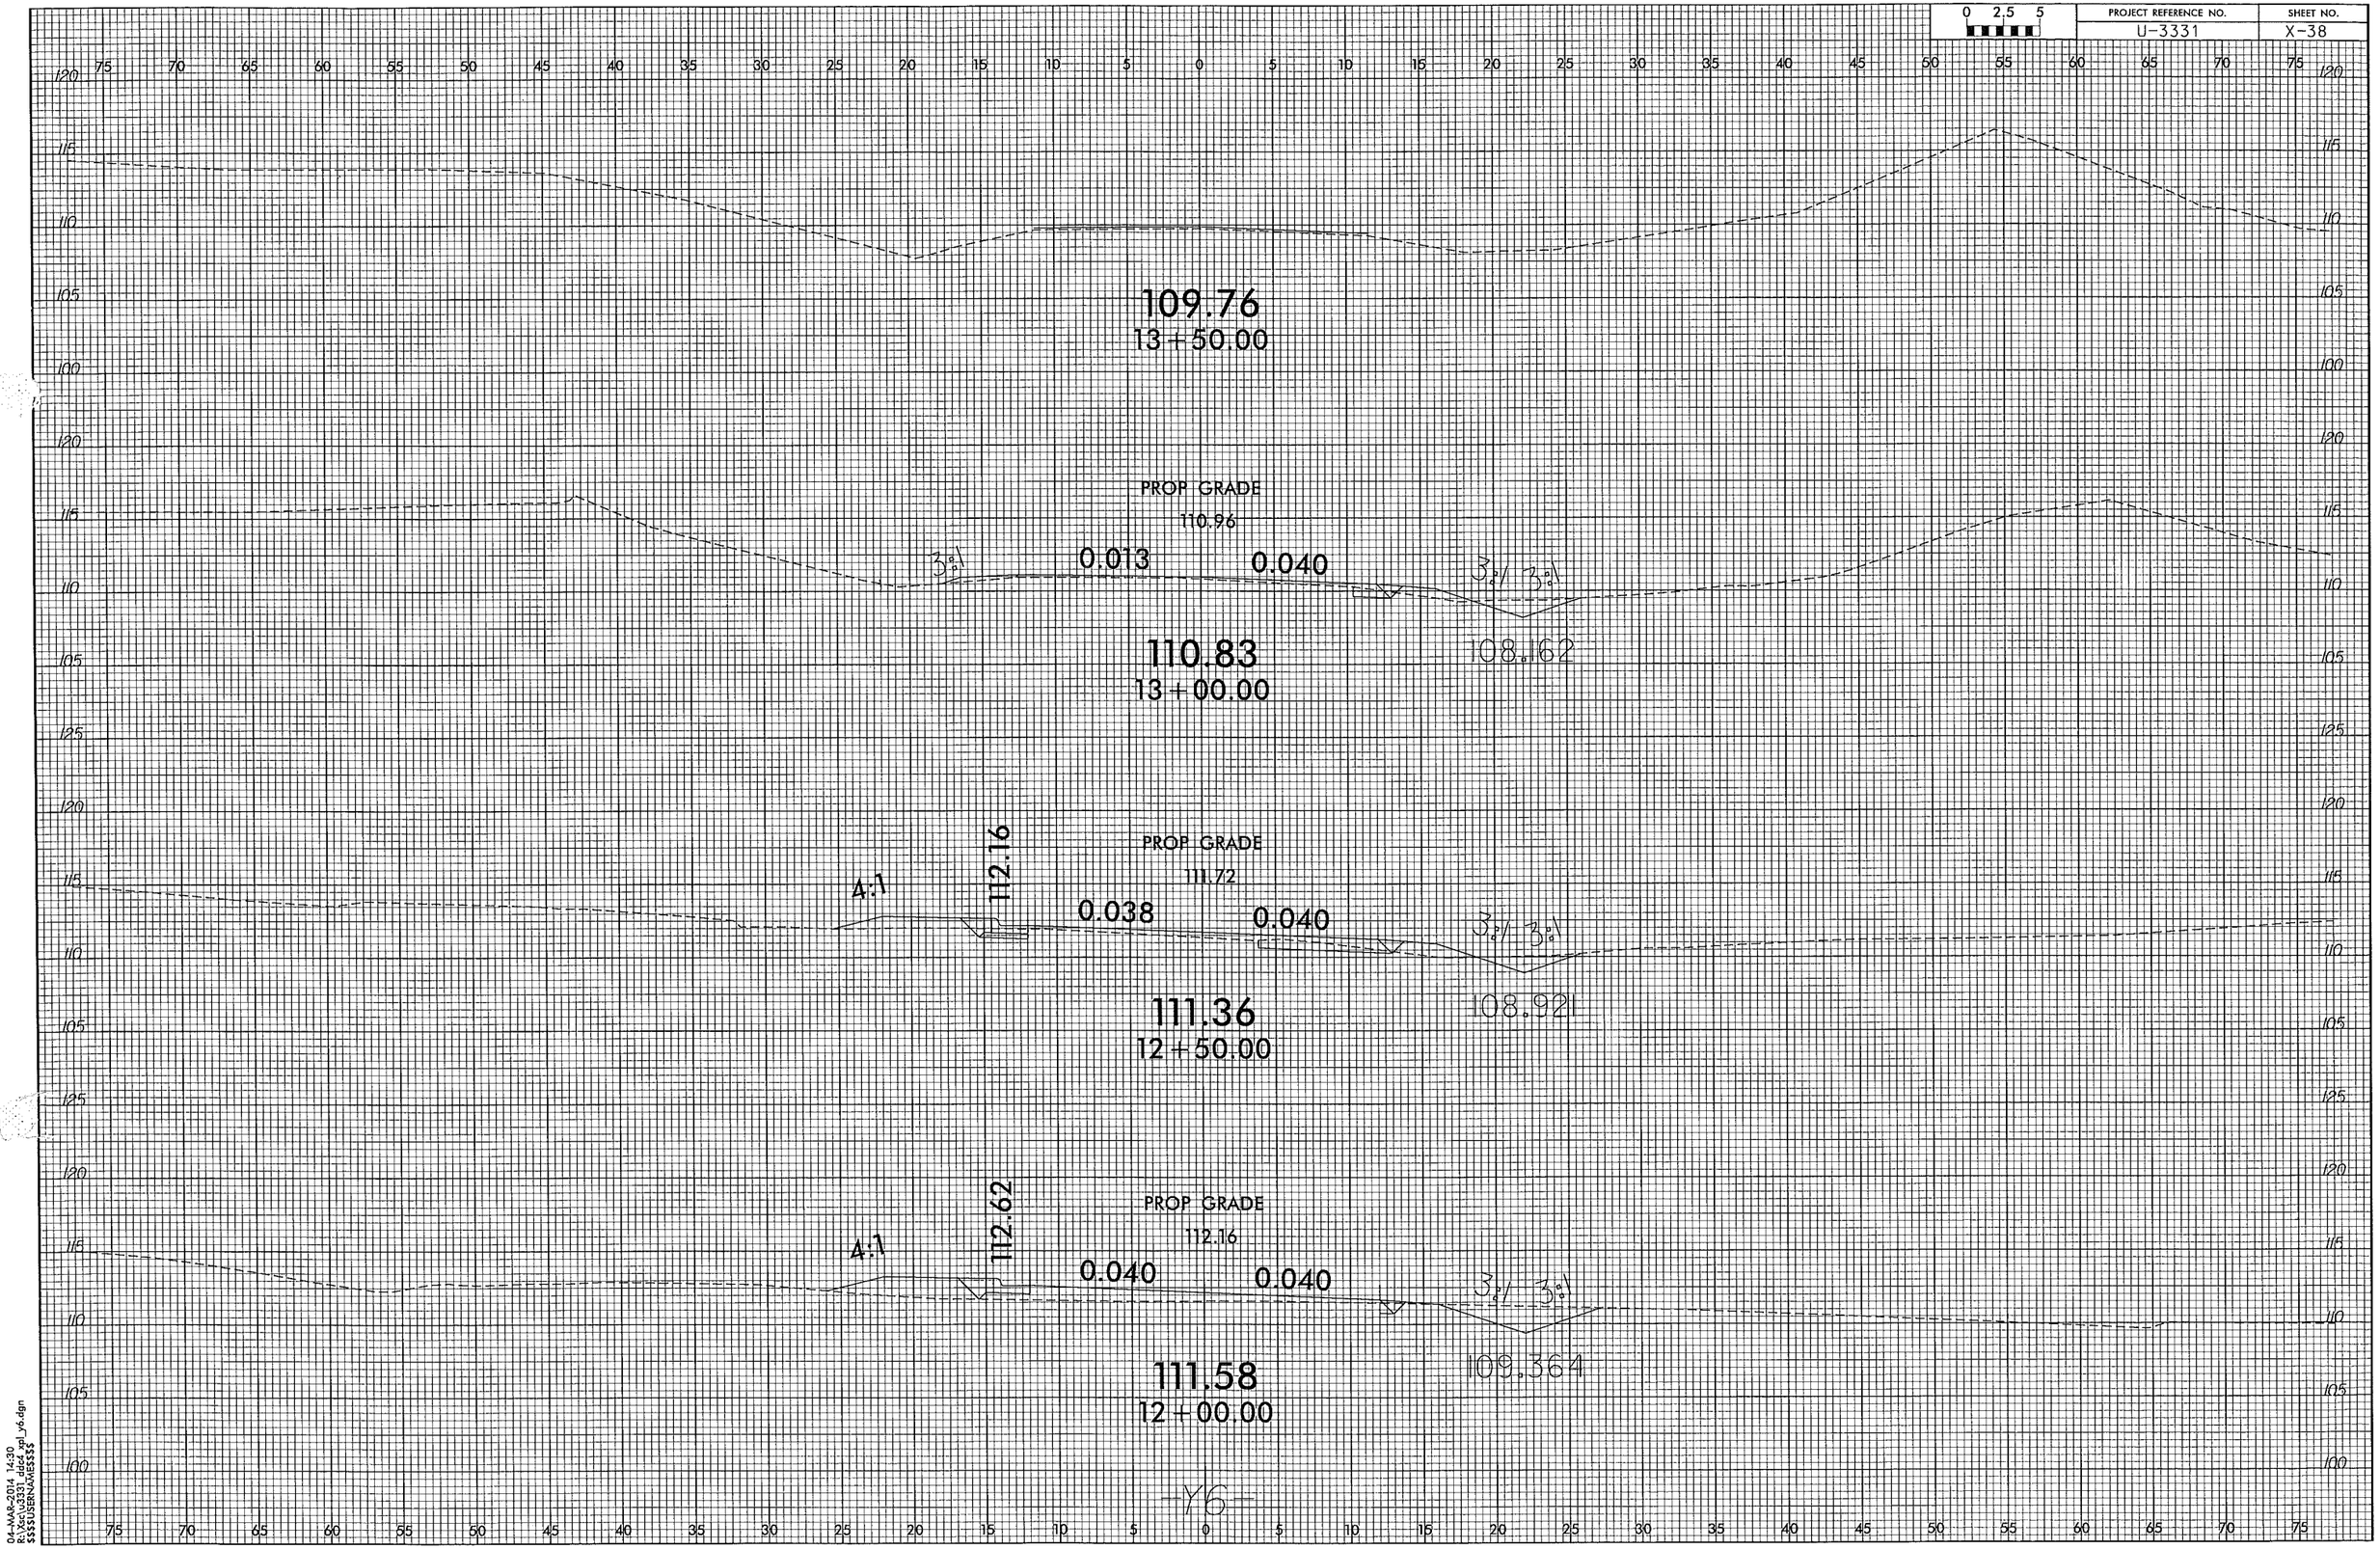

DDC4

04-MAR-2014 14:30
R:\Acc\U3331_ddc4_rpl_y6.dgn
$$$$USERNAME$$$$