DocuSign Envelope ID: 4633A49D-9137-4E1D-BA8F-80AB46B80CF9

8/17/99

PROJECT REFERENCE NO.	SHEET NO.
R-3620	9
R/W SHEET NO.	

ROADWAY DESIGN ENGINEER
NORTH CAROLINA PROFESSIONAL SEAL 25873 ENGINEER GARY R. LOVERING
DocuSigned by: Gary Lovering 4/3/2014
DFD76F34A6BD425...

HYDRAULICS ENGINEER
NORTH CAROLINA PROFESSIONAL SEAL 22000 ENGINEER W. GALEN CAIL
DocuSigned by: Galen Cail 4/7/2014
D275B26E60EC454...

FOR –L– PROFILE, SEE SHEET NO. 21

DRIVEWAY RADII IS 10' UNLESS OTHERWISE STATED

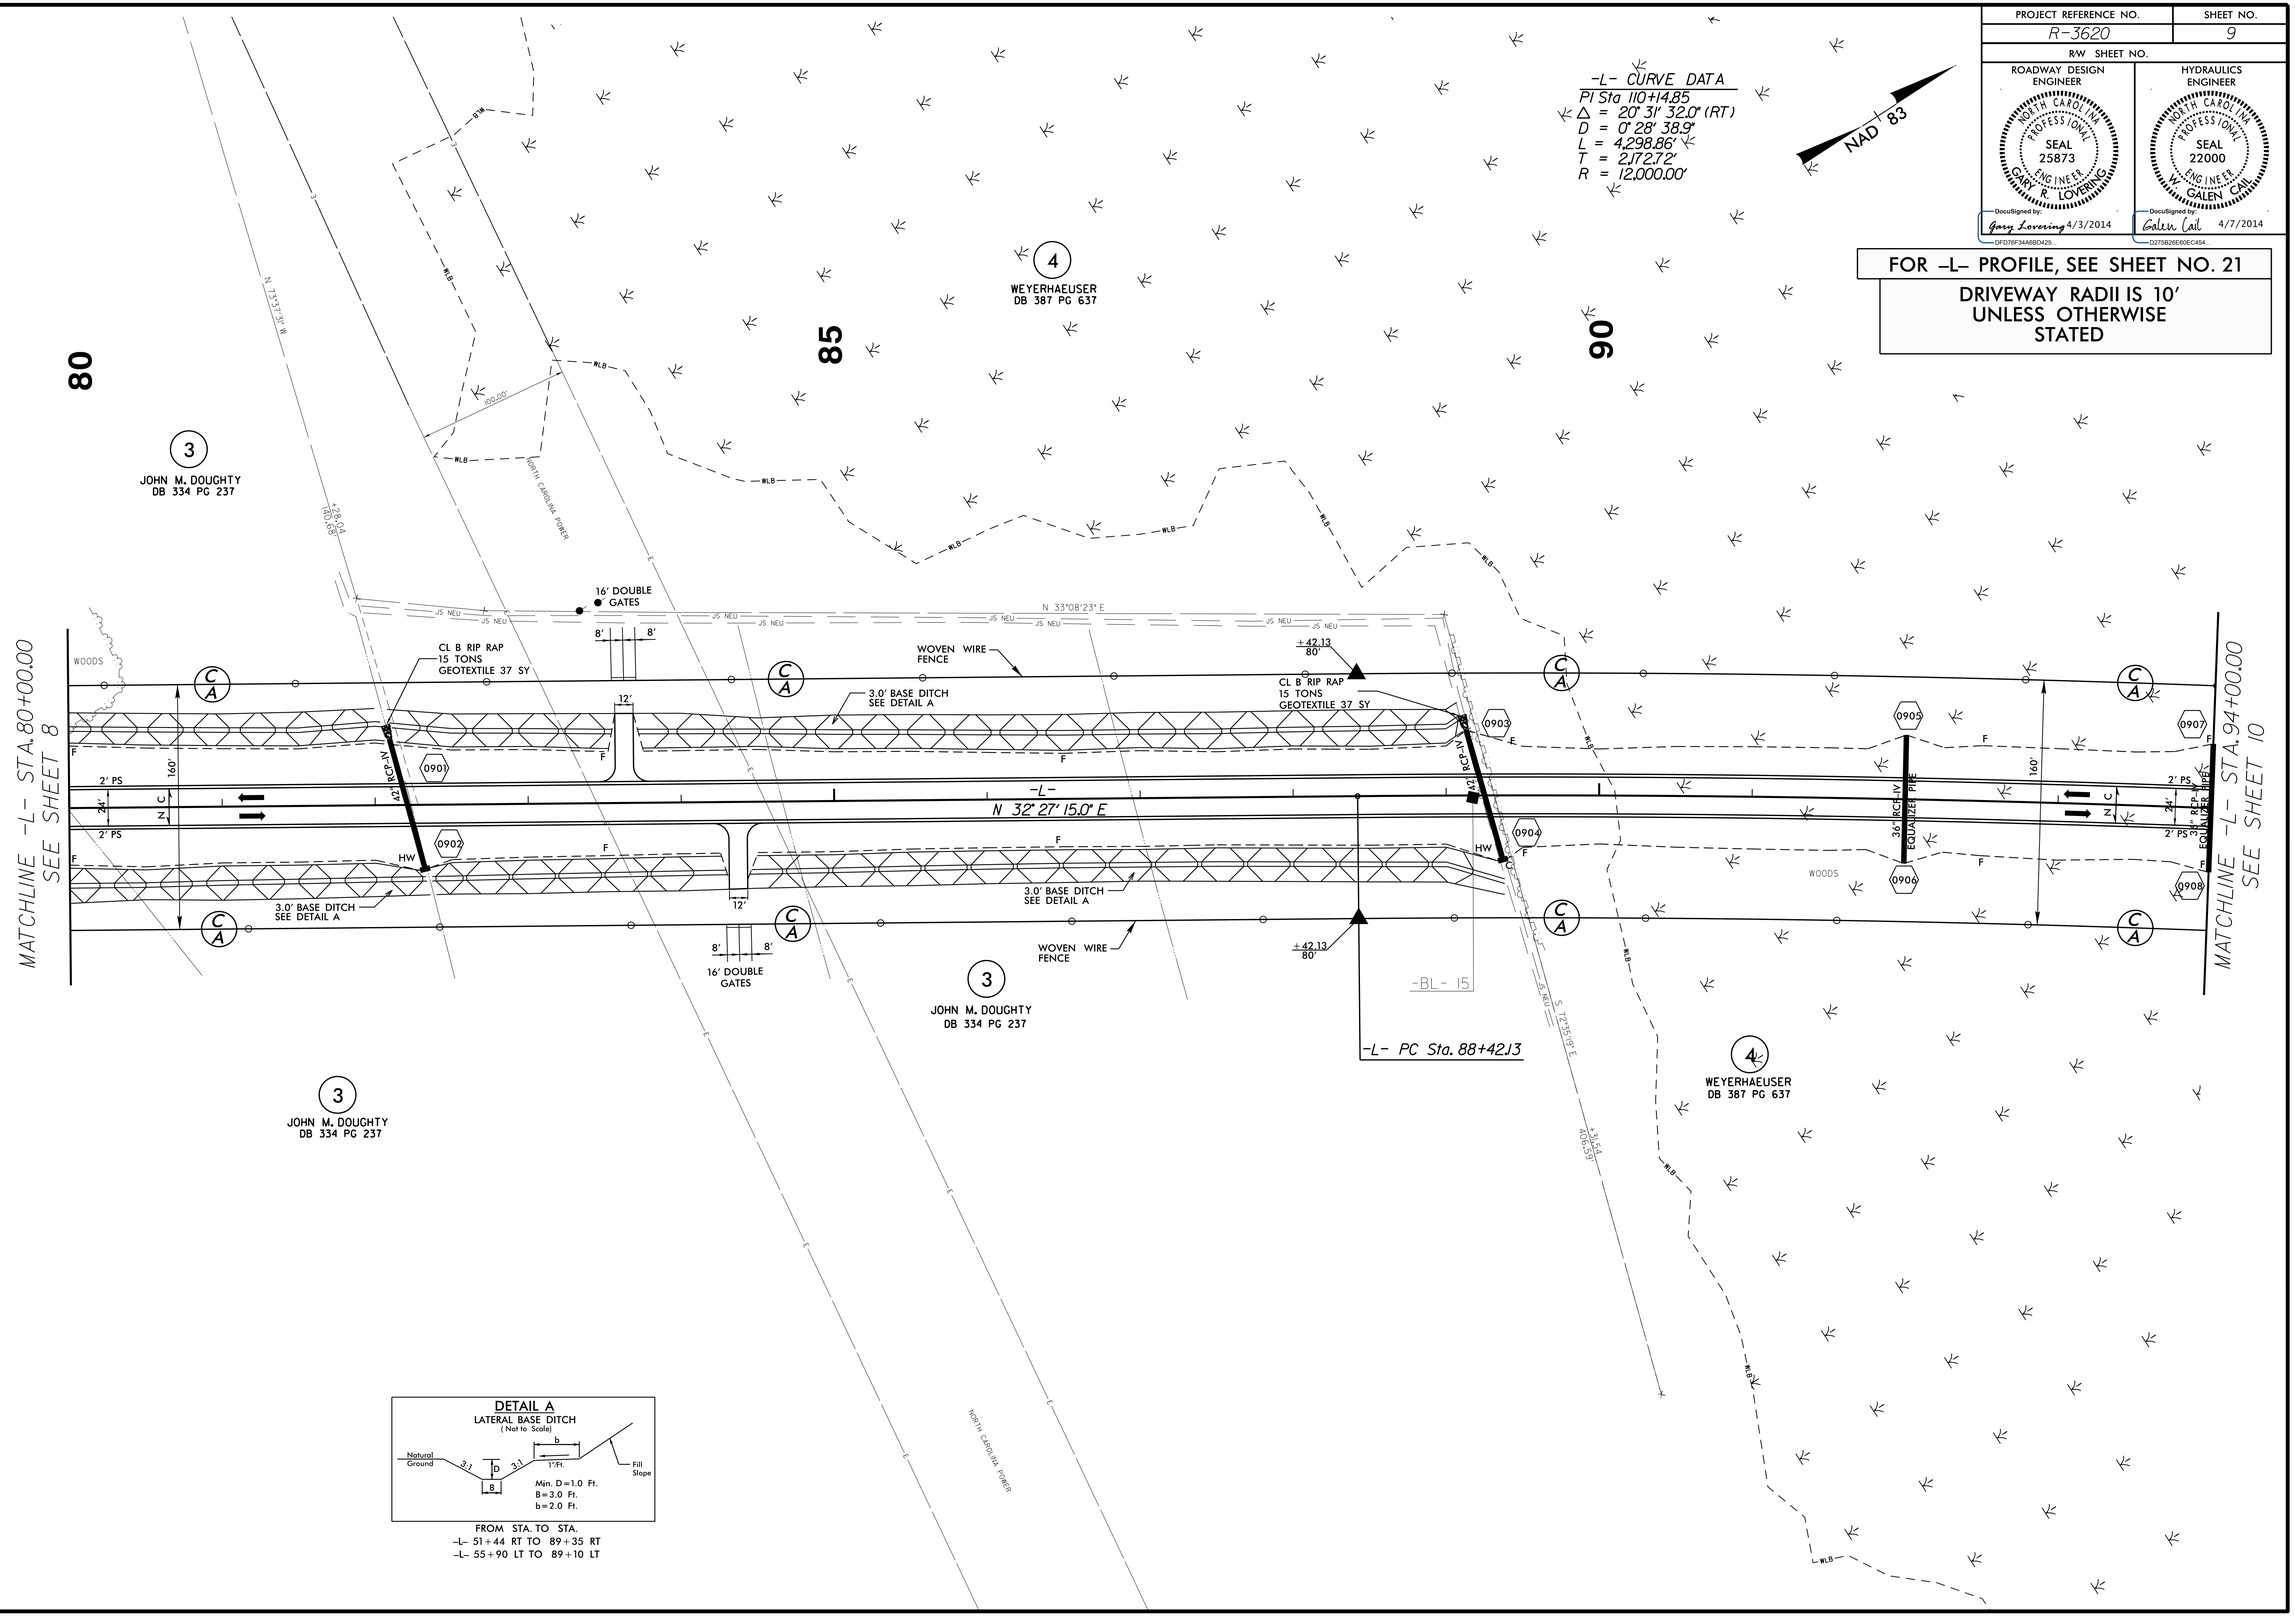

FROM STA. TO STA.
–L– 51+44 RT TO 89+35 RT
–L– 55+90 LT TO 89+10 LT

02-APR-2014 09:50
R:\Roadway\Proj\R3620_Rdy_psh_09.dgn
$$$$USERNAME$$$$