PROJECT REFERENCE NO.	SHEET NO.
R-3620	6
R/W SHEET NO.	

ROADWAY DESIGN ENGINEER
NORTH CAROLINA PROFESSIONAL SEAL 25873 ENGINEER GARY R. LOVERING
DocuSigned by: Gary Lovering 5/7/2014
DED7EE344BD425...

HYDRAULICS ENGINEER
NORTH CAROLINA PROFESSIONAL SEAL 22000 ENGINEER GALEN CAIL
DocuSigned by: Galen Cail 5/7/2014
D279B26E69EC454...

FOR -L- PROFILE, SEE SHEET NO. 20

PAVEMENT REMOVAL

DETAIL B
LATERAL 'V' DITCH
(Not to Scale)

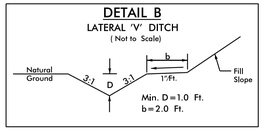

FROM STA. TO STA.
-L- 48+70 RT TO 50+50 RT
-L- 50+83 LT TO -L- 54+75 LT

-L- CURVE DATA
PI Sta 53+87.35
Δ = 32° 58' 03.7" (RT)
D = 2° 17' 30.6"
L = 1,438.49'
T = 739.77'
R = 2,500.00'

NAD 83

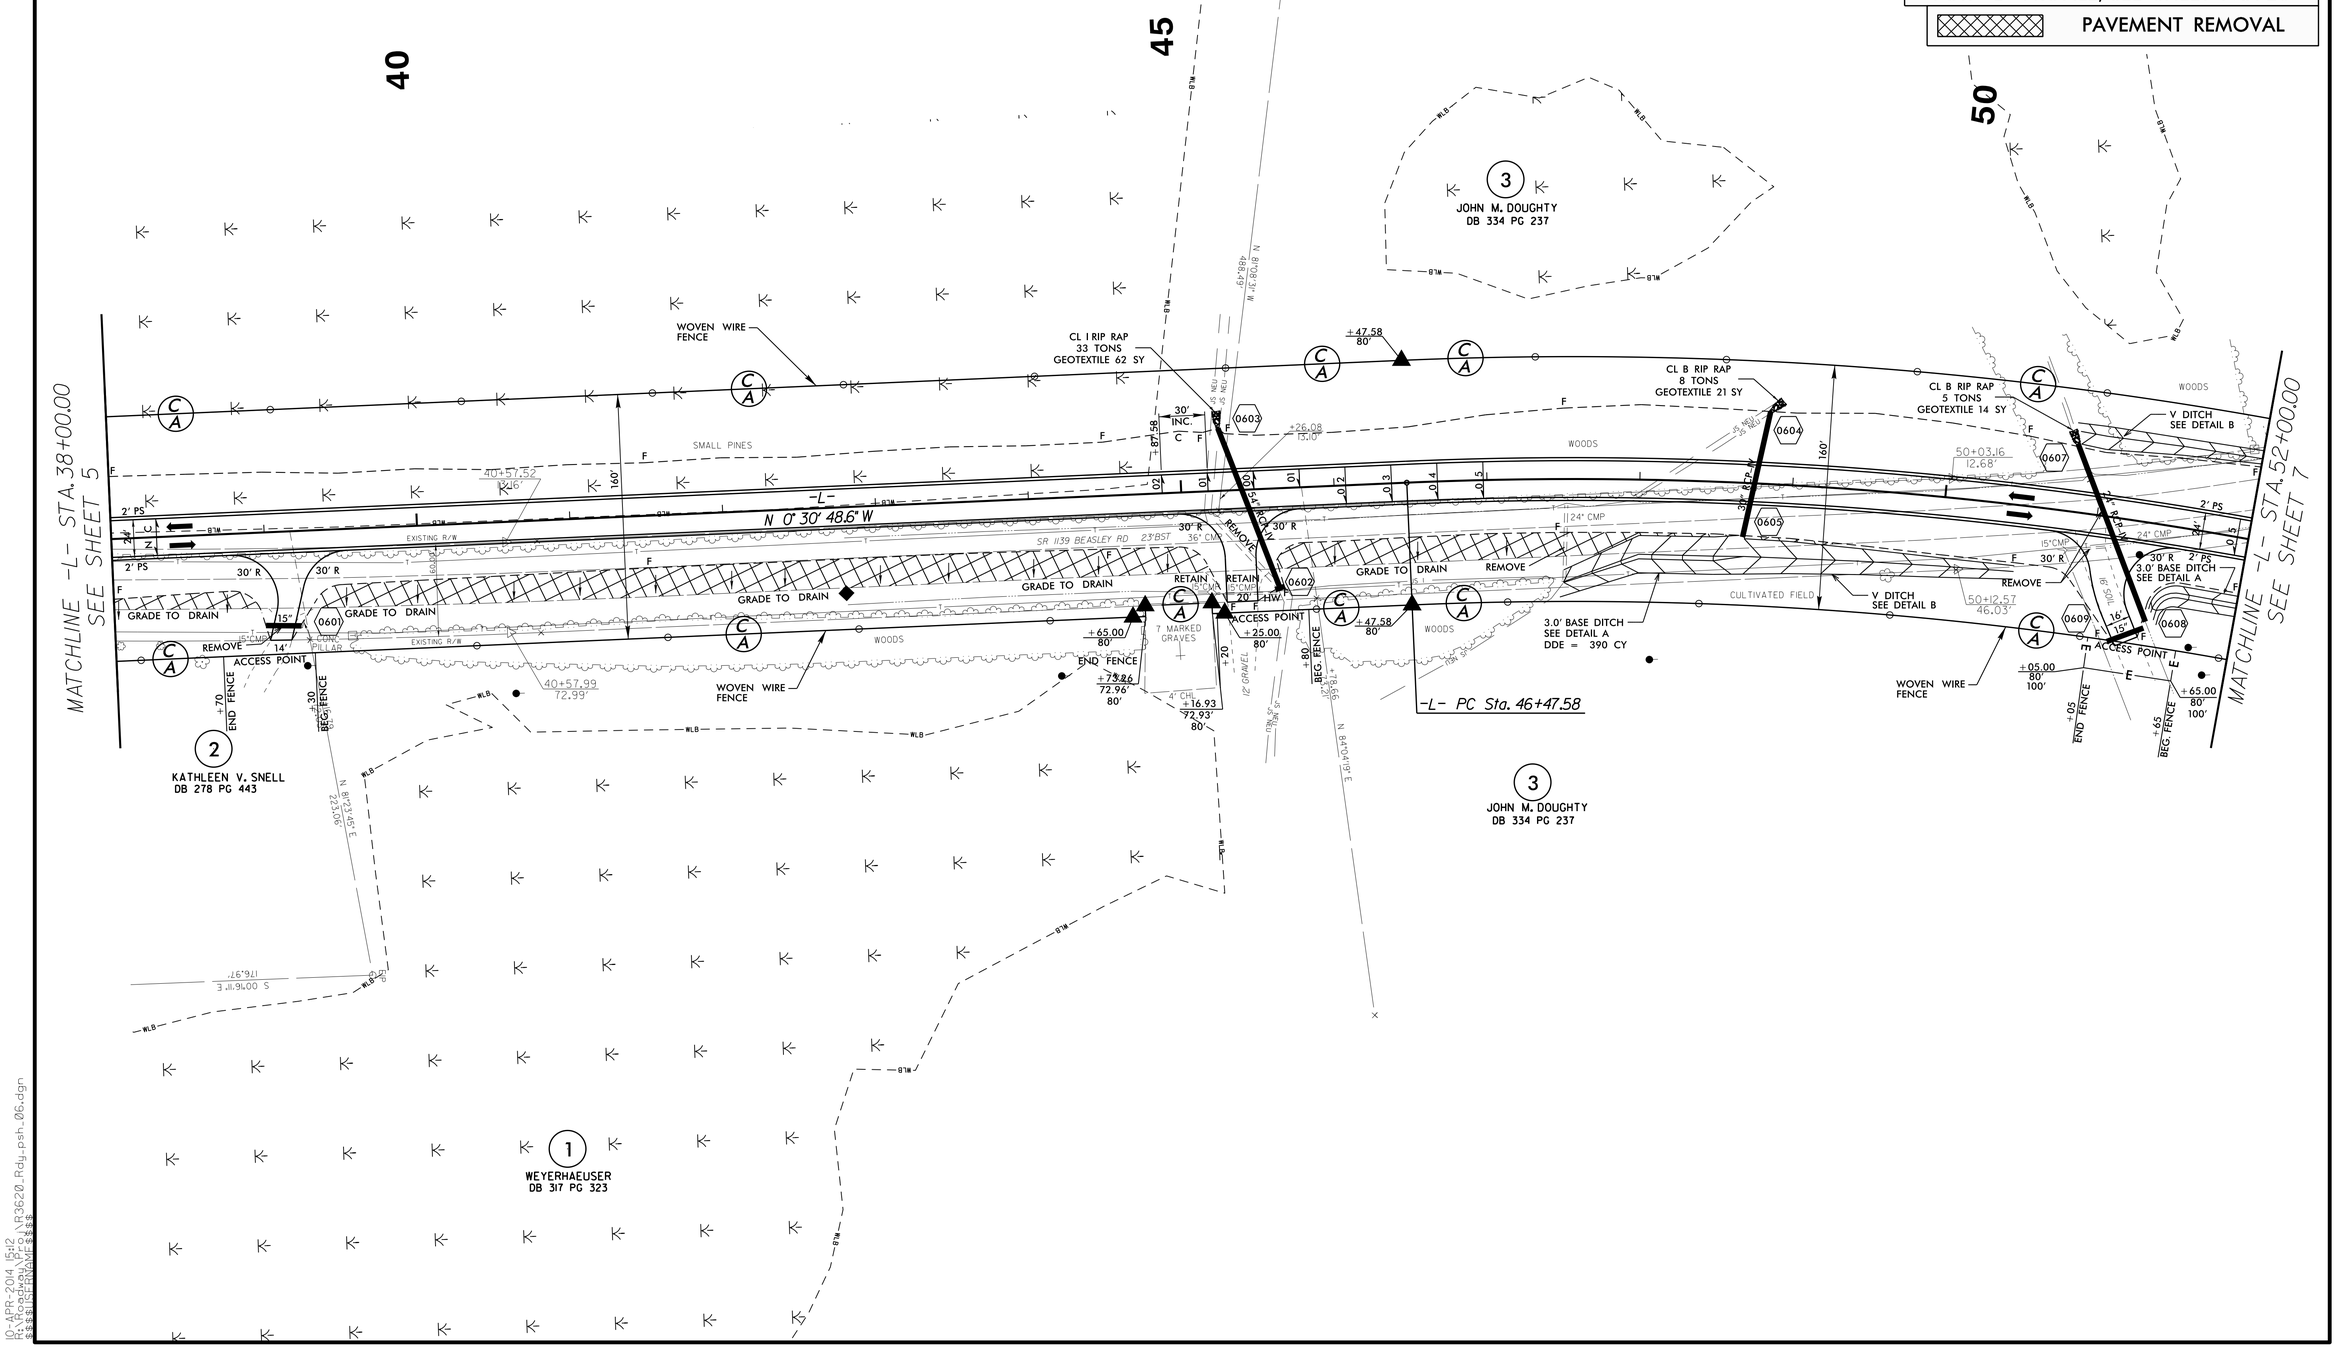

8/17/99

10-APR-2014 15:12
R:\Roadway\Proj\R3620_Rdy_psh_06.dgn
$$$$USERNAME$$$$