PROJECT REFERENCE NO.	SHEET NO.
R-3620	18
R/W SHEET NO.	

ROADWAY DESIGN ENGINEER
NORTH CAROLINA PROFESSIONAL SEAL 25873 ENGINEER GARY R. LOVERING
DocuSigned by: Gary Lovering 5/7/2014
DFD76F34A6BD425...

HYDRAULICS ENGINEER
NORTH CAROLINA PROFESSIONAL SEAL 22000 ENGINEER GALEN CAIL
DocuSigned by: Galen Cail 5/7/2014
D275B26E60EC454...

FOR –Y1– PROFILE, SEE SHEET NO. 26

DRIVEWAY RADII IS 10′ UNLESS OTHERWISE STATED

DETAIL H
SPECIAL CUT DITCH
(Not to Scale)

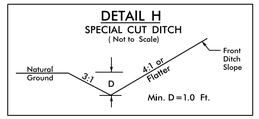

–Y1– 20+50 RT TO 28+70 RT

DETAIL D
FALSE CUT
(Not to Scale)

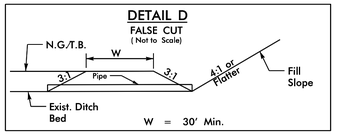

FROM STA. TO STA.
–Y1– 27+45 RT

–Y1–
PI Sta 21+01.40
Δ = 53° 51′ 27.2″ (RT)
D = 3° 57′ 05.2″
L = 1,362.99′
T = 736.54′
R = 1,450.00′

NAD 83

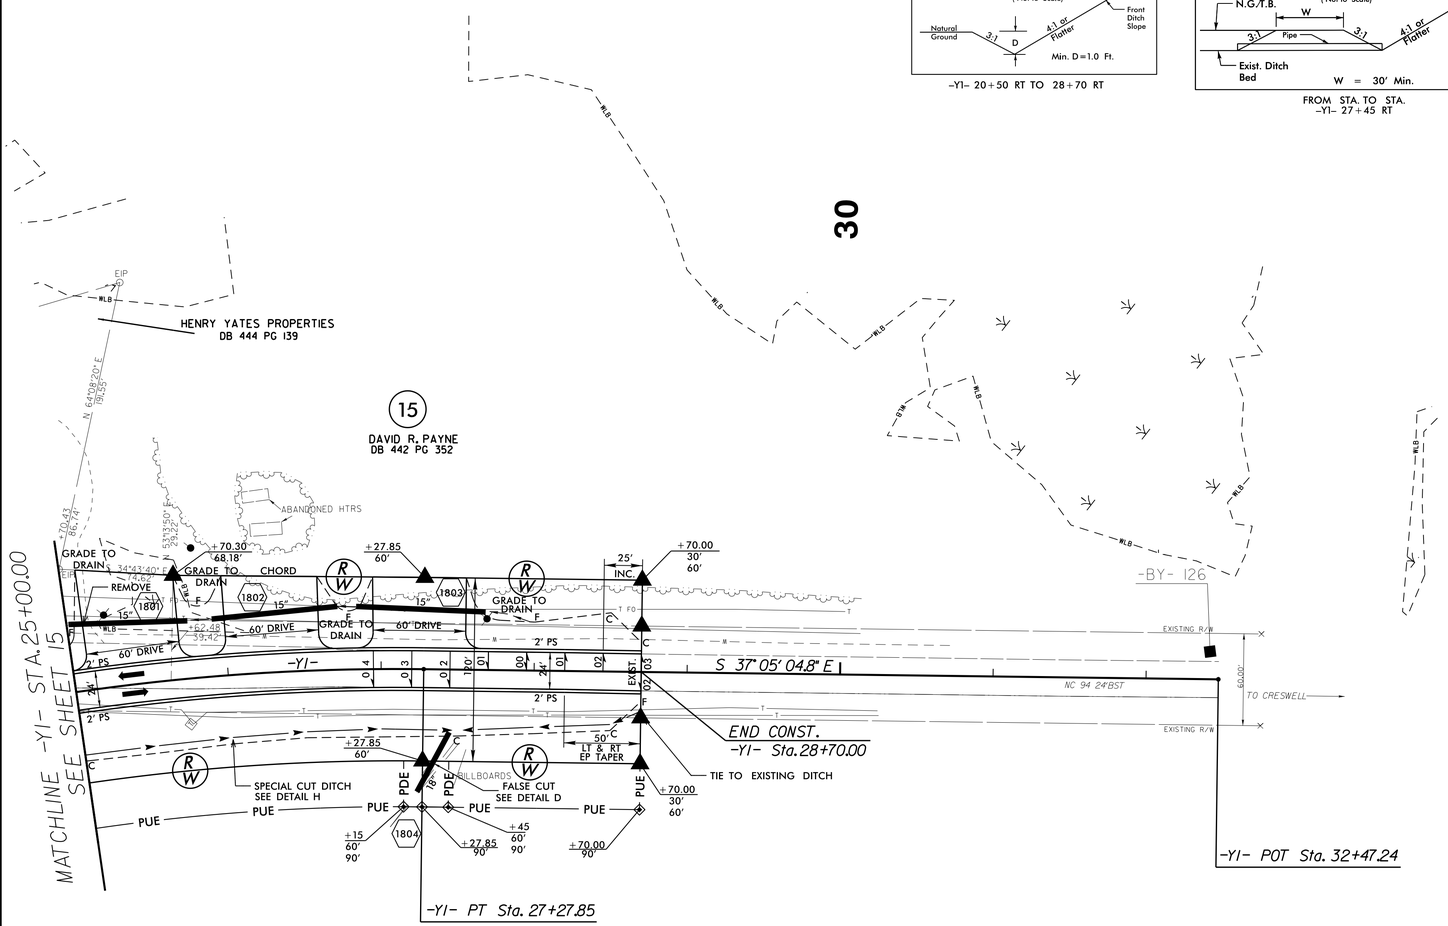

8/17/99

10-APR-2014 15:11
I:\Projects\R3620\R3620_Rdy_psh_18.dgn
$$$$USERNAME$$$$