DocuSign Envelope ID: 4633A49D-9137-4E1D-BA8F-80AB46B80CF9

8/17/99

PROJECT REFERENCE NO.	SHEET NO.
R-3620	10
R/W SHEET NO.	

ROADWAY DESIGN ENGINEER
NORTH CAROLINA PROFESSIONAL SEAL 25873 ENGINEER GARY R. LOVERING
DocuSigned by: Gary Lovering 4/3/2014
DFD76F34A6BD425...

HYDRAULICS ENGINEER
NORTH CAROLINA PROFESSIONAL SEAL 22000 ENGINEER GALEN CAIL
DocuSigned by: Galen Cail 4/7/2014
D275B26E60EC454...

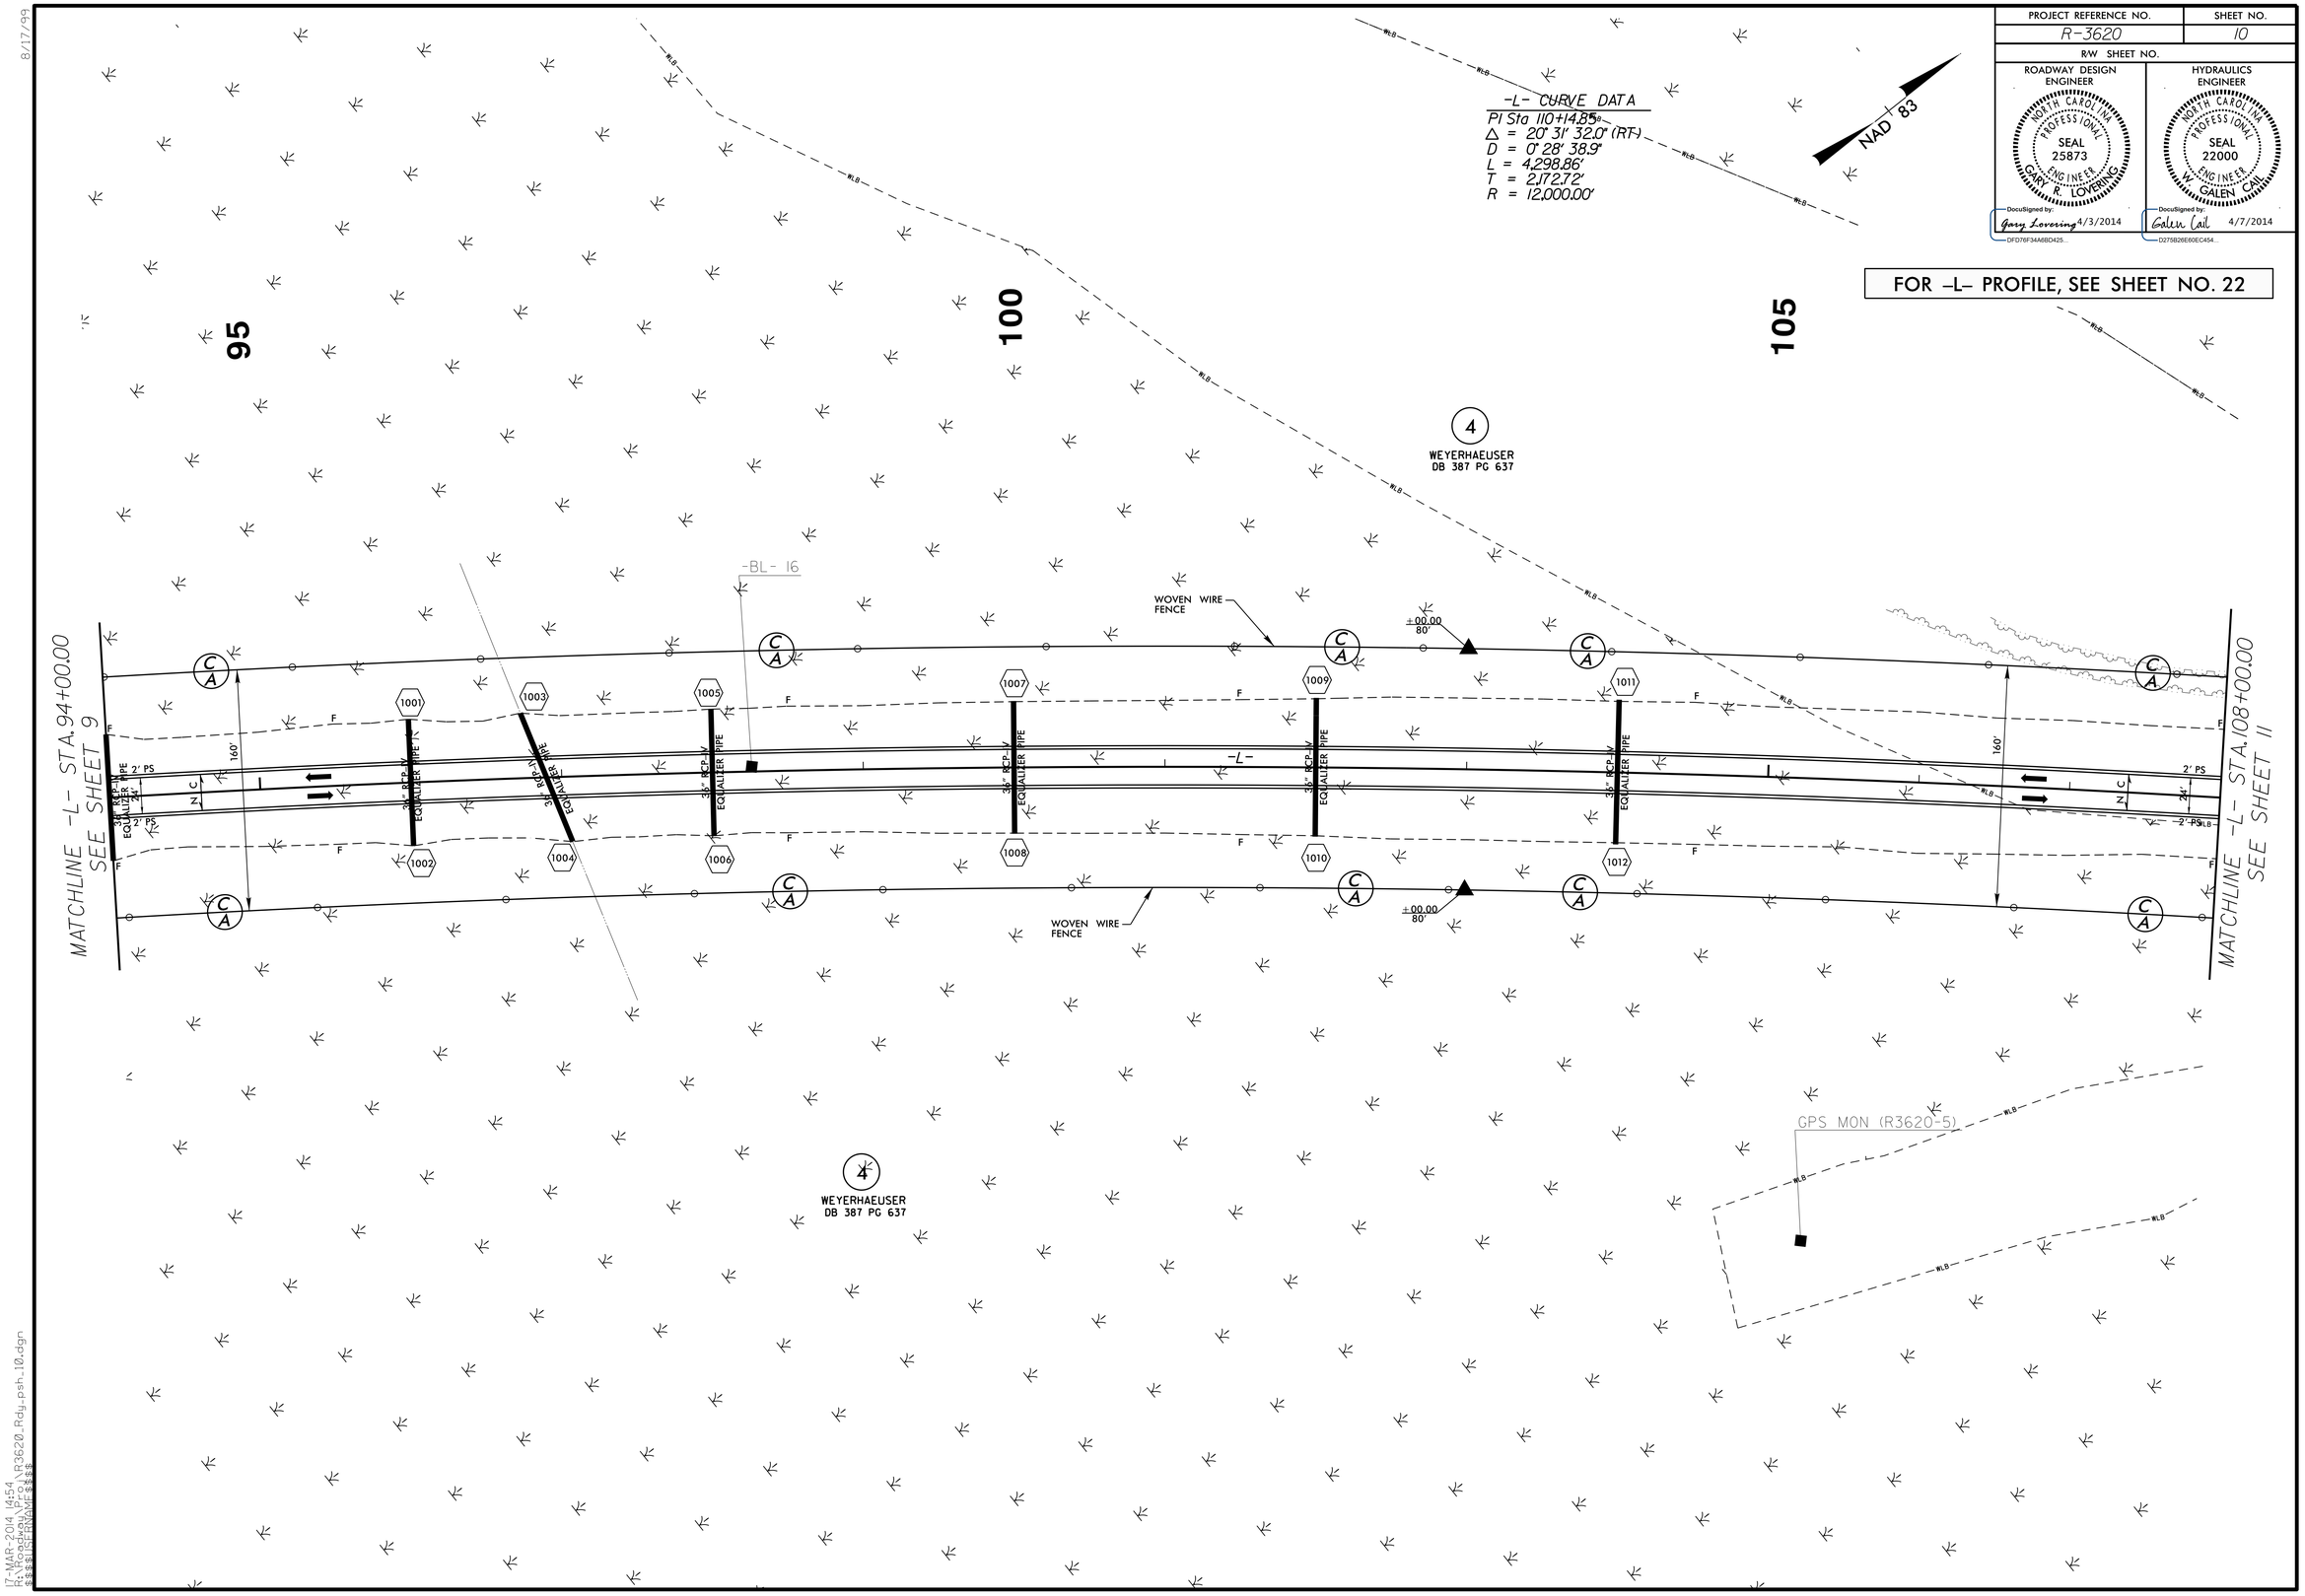

17-MAR-2014 14:54
R:\Roadway\Proj\R3620_Rdy_psh_10.dgn
$$$$USERNAME$$$$