DocuSign Envelope ID: 4633A49D-9137-4E1D-BA8F-80AB46B80CF9

8/17/99

PROJECT REFERENCE NO.	SHEET NO.
R-3620	5
R/W SHEET NO.	

ROADWAY DESIGN ENGINEER
NORTH CAROLINA PROFESSIONAL SEAL 25873 ENGINEER GARY R. LOVERING
DocuSigned by: Gary Lovering 4/3/2014
DFD76F34A8BD425...

HYDRAULICS ENGINEER
NORTH CAROLINA PROFESSIONAL SEAL 22000 ENGINEER GALEN CAIL
DocuSigned by: Galen Cail 4/7/2014
D275B26E60EC454...

-L- CURVE DATA
PI Sta 22+80.98
△ = 17° 08' 04.7" (LT)
D = 3° 49' 11.0"
L = 448.58'
T = 225.98'
R = 1,500.00'

NAD 83

FOR -L- PROFILE, SEE SHEET NO. 19

PAVEMENT REMOVAL

DRIVEWAY RADII IS 10' UNLESS OTHERWISE STATED

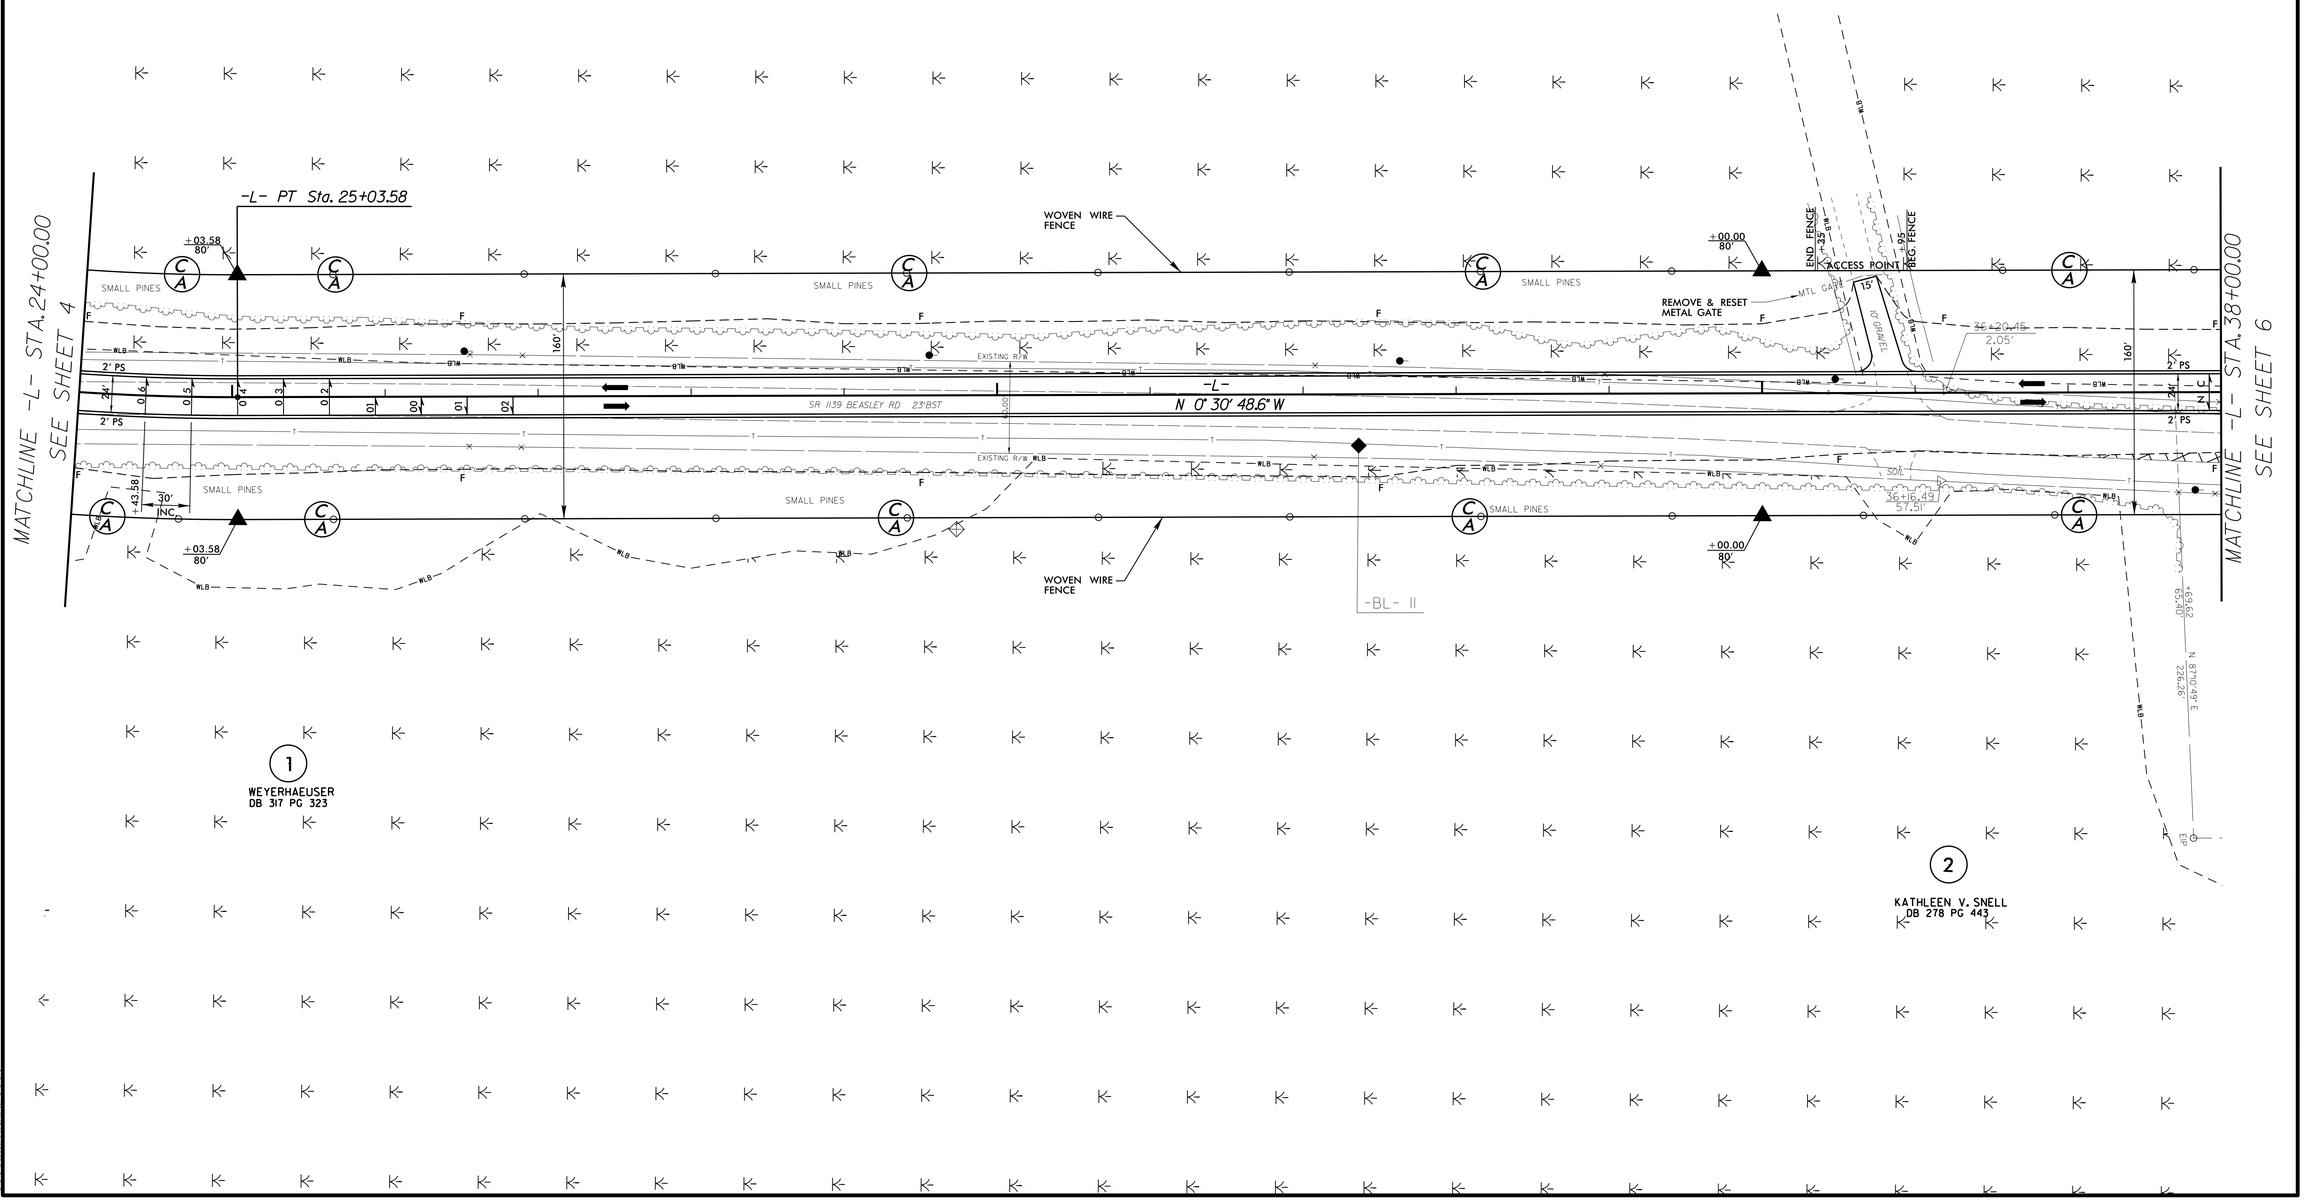

17-MAR-2014 14:54
C:\Projects\R3620_Rdy_psh_05.dgn
$$$$USERNAME$$$$