PROJECT REFERENCE NO.	SHEET NO.
R-3620	4
R/W SHEET NO.	

ROADWAY DESIGN ENGINEER
NORTH CAROLINA PROFESSIONAL SEAL 25873 ENGINEER GARY R. LOVERING
DocuSigned by: Gary Lovering 5/7/2014
DFD76F34A68D425...

HYDRAULICS ENGINEER
NORTH CAROLINA PROFESSIONAL SEAL 22000 ENGINEER GALEN CAIL
DocuSigned by: Galen Cail 5/7/2014
D275B26E60EC454...

DETAIL A
LATERAL BASE DITCH
(Not to Scale)

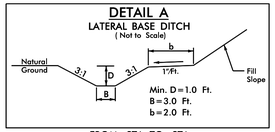

FROM STA. TO STA.
-L- 12+00 RT TO 17+50 RT

DETAIL E
STANDARD BASE DITCH
(Not to Scale)

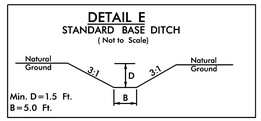

FROM STA. TO STA.
-L- 20+00 RT

-L- CURVE DATA
PI Sta 22+80.98
△ = 17° 08' 04.7" (LT)
D = 3° 49' 11.0"
L = 448.58'
T = 225.98'
R = 1,500.00'

NAD 83

FOR -L- PROFILE, SEE SHEET NO. 19

PAVEMENT REMOVAL

DRIVEWAY RADII IS 10' UNLESS OTHERWISE STATED

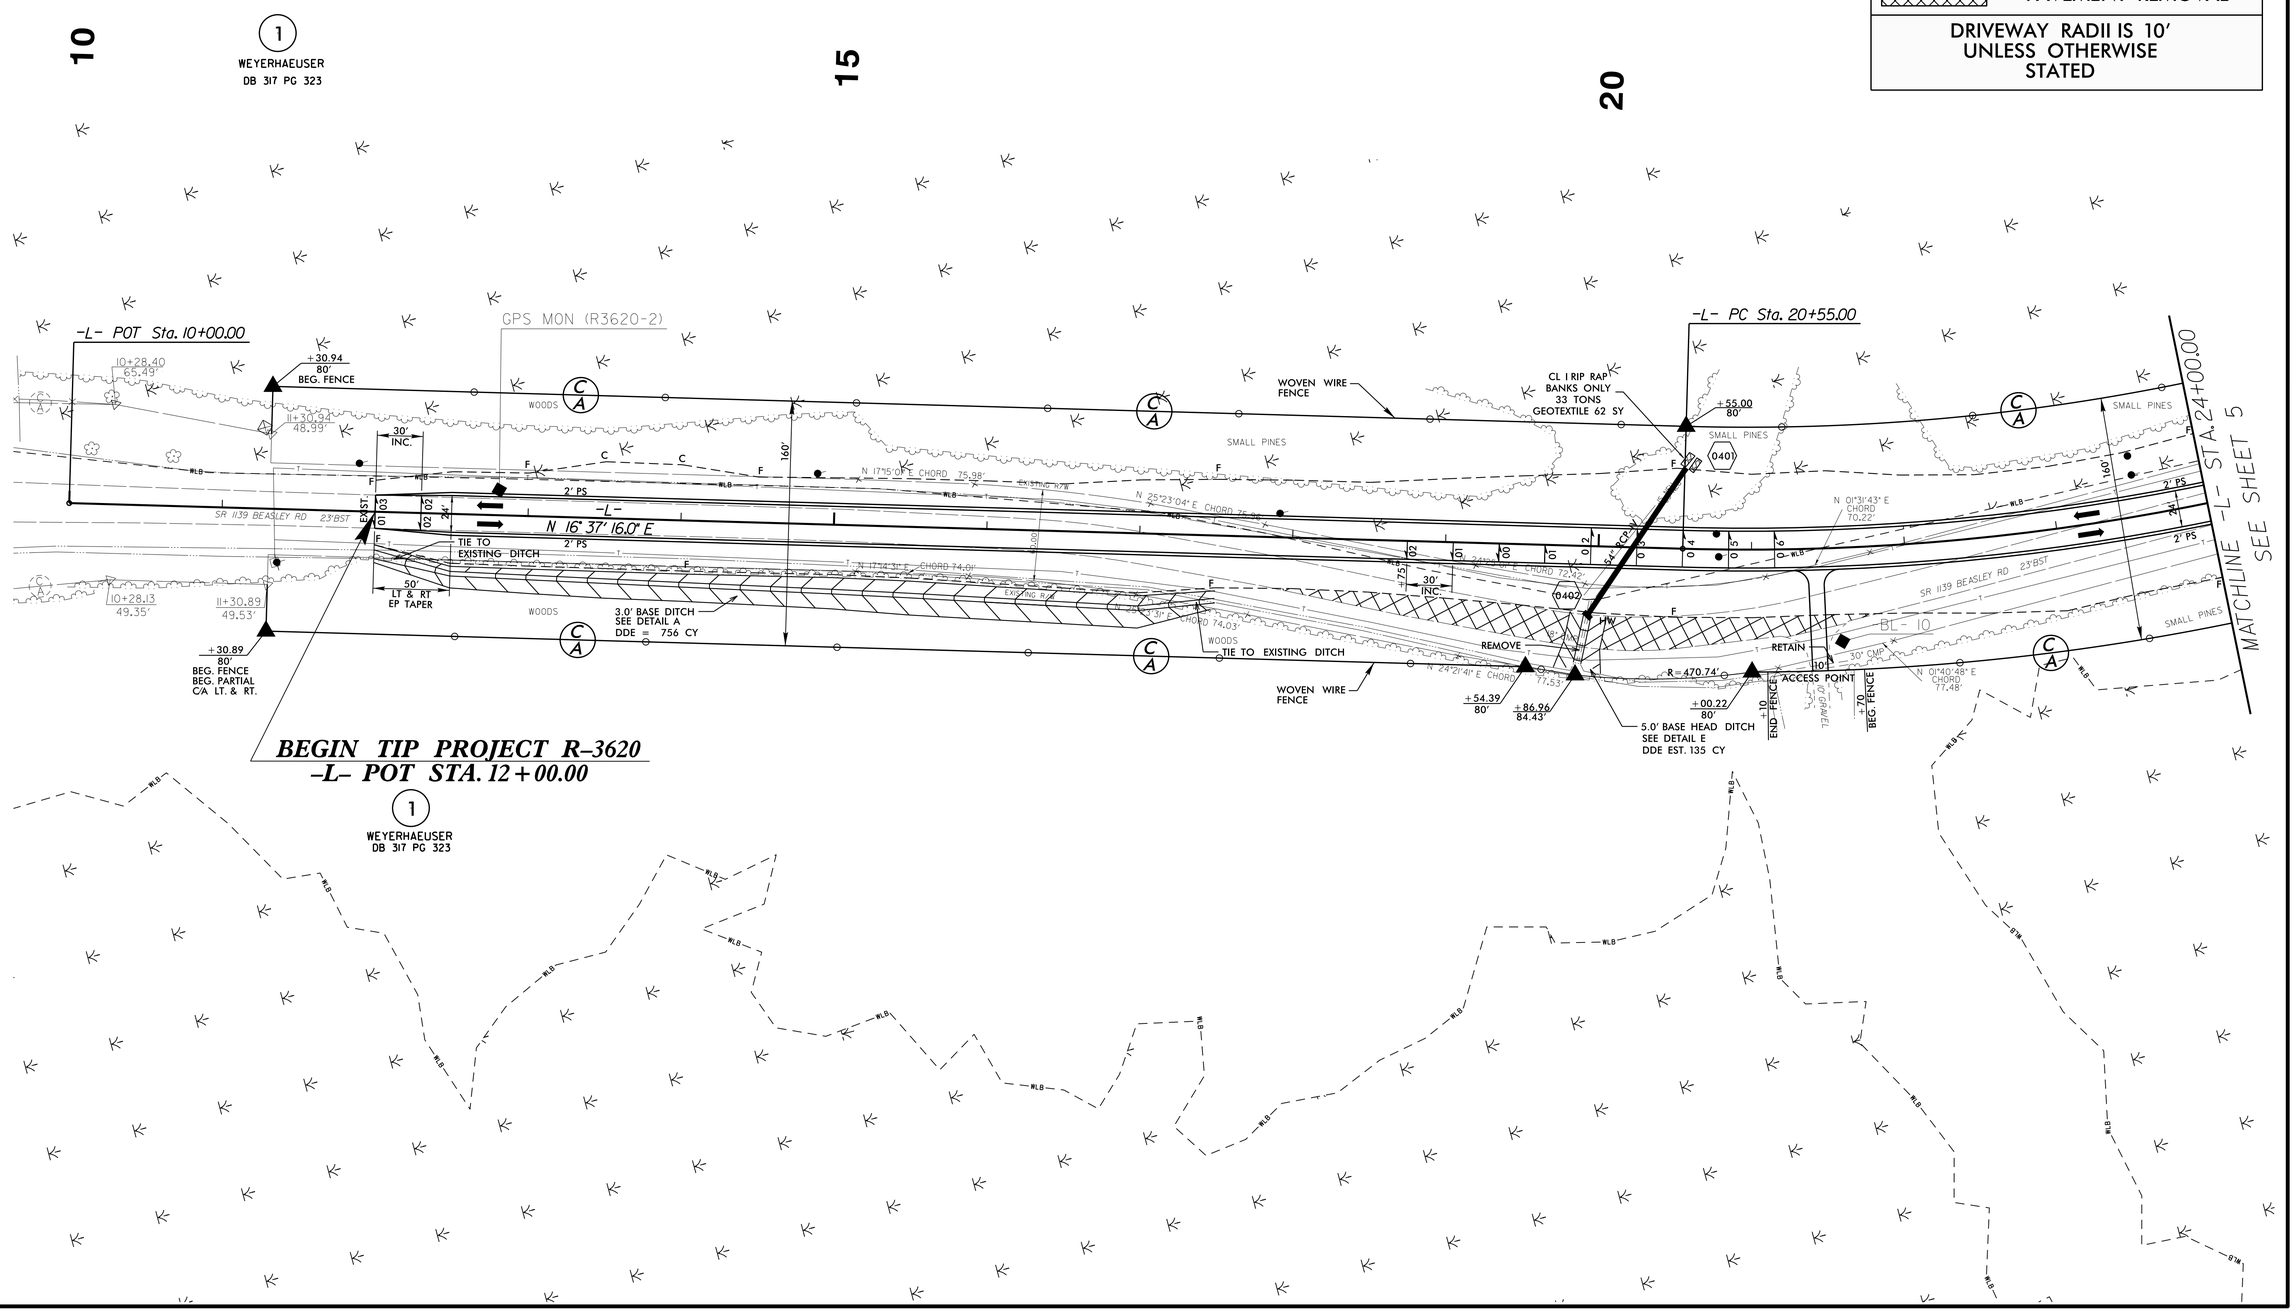

8/17/99

10-APR-2014 15:12
R:\Roadway\Proj\R3620_Rdy_psh_04.dgn
$$$$USERNAME$$$$