DocuSign Envelope ID: 4633A49D-9137-4E1D-BA8F-80AB46B80CF9

8/17/99

PROJECT REFERENCE NO.	SHEET NO.
R-3620	7
R/W SHEET NO.	

ROADWAY DESIGN ENGINEER
NORTH CAROLINA PROFESSIONAL SEAL 25873 ENGINEER GARY R. LOVERING
DocuSigned by: Gary Lovering 4/3/2014

HYDRAULICS ENGINEER
NORTH CAROLINA PROFESSIONAL SEAL 22000 ENGINEER W. GALEN CAIL
DocuSigned by: Galen Cail 4/7/2014

FOR –L– PROFILE, SEE SHEET NO. 20
FOR –Y– PROFILE, SEE SHEET NO. 25
PAVEMENT REMOVAL

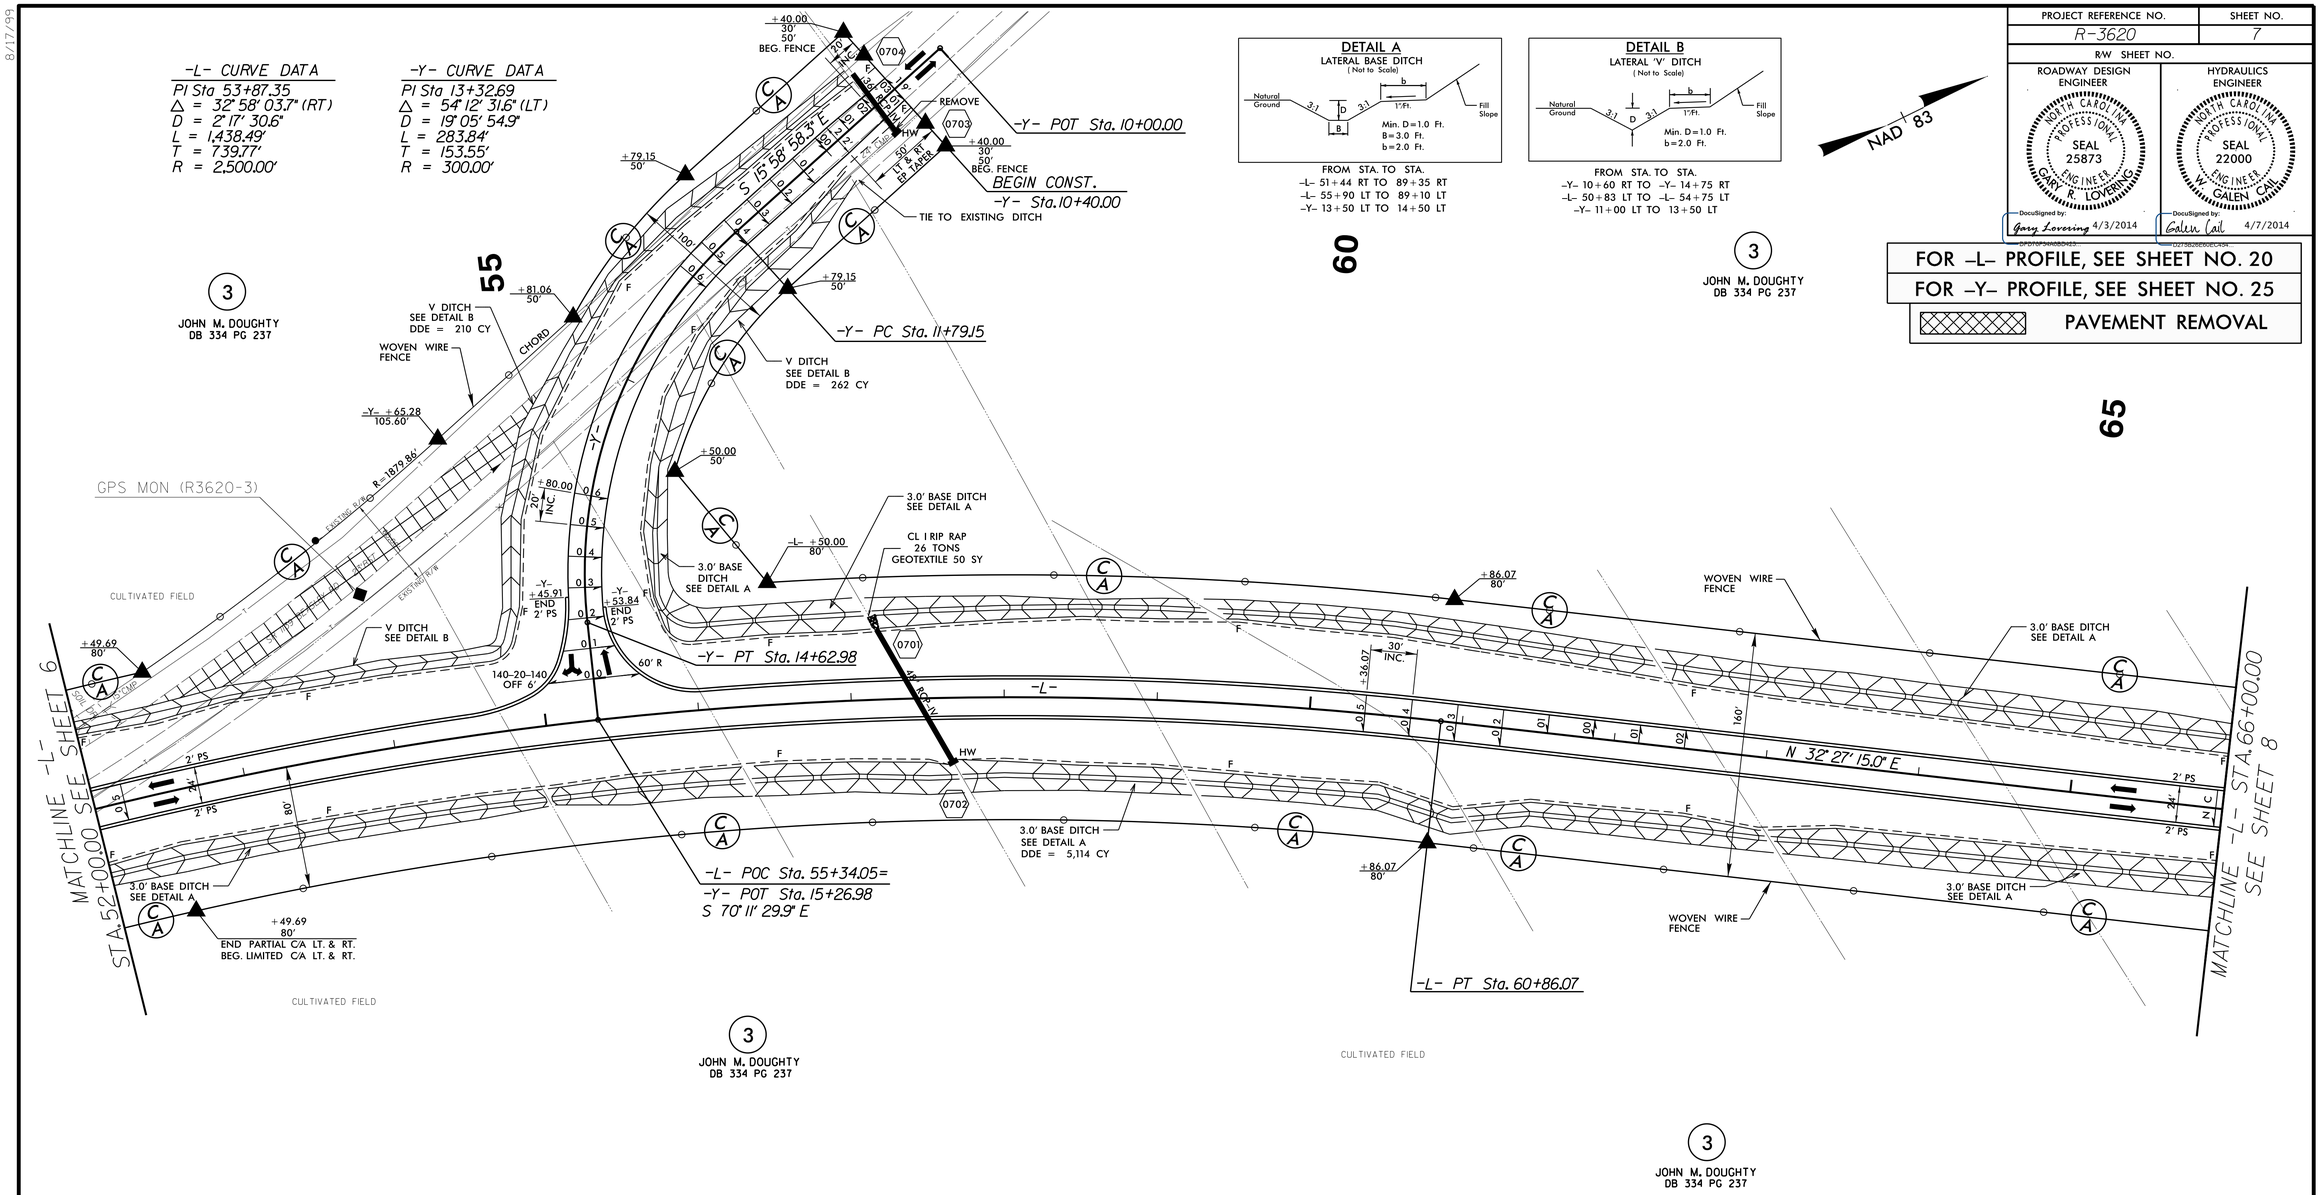

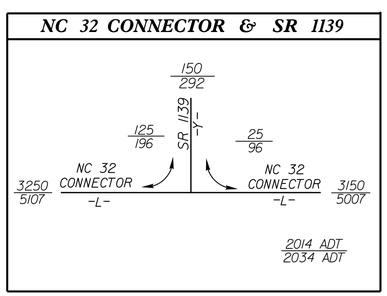

02-APR-2014 09:50
R:\Roadway\Proj\R3620_Rdy_psh_07.dgn
$$$$USERNAME$$$$