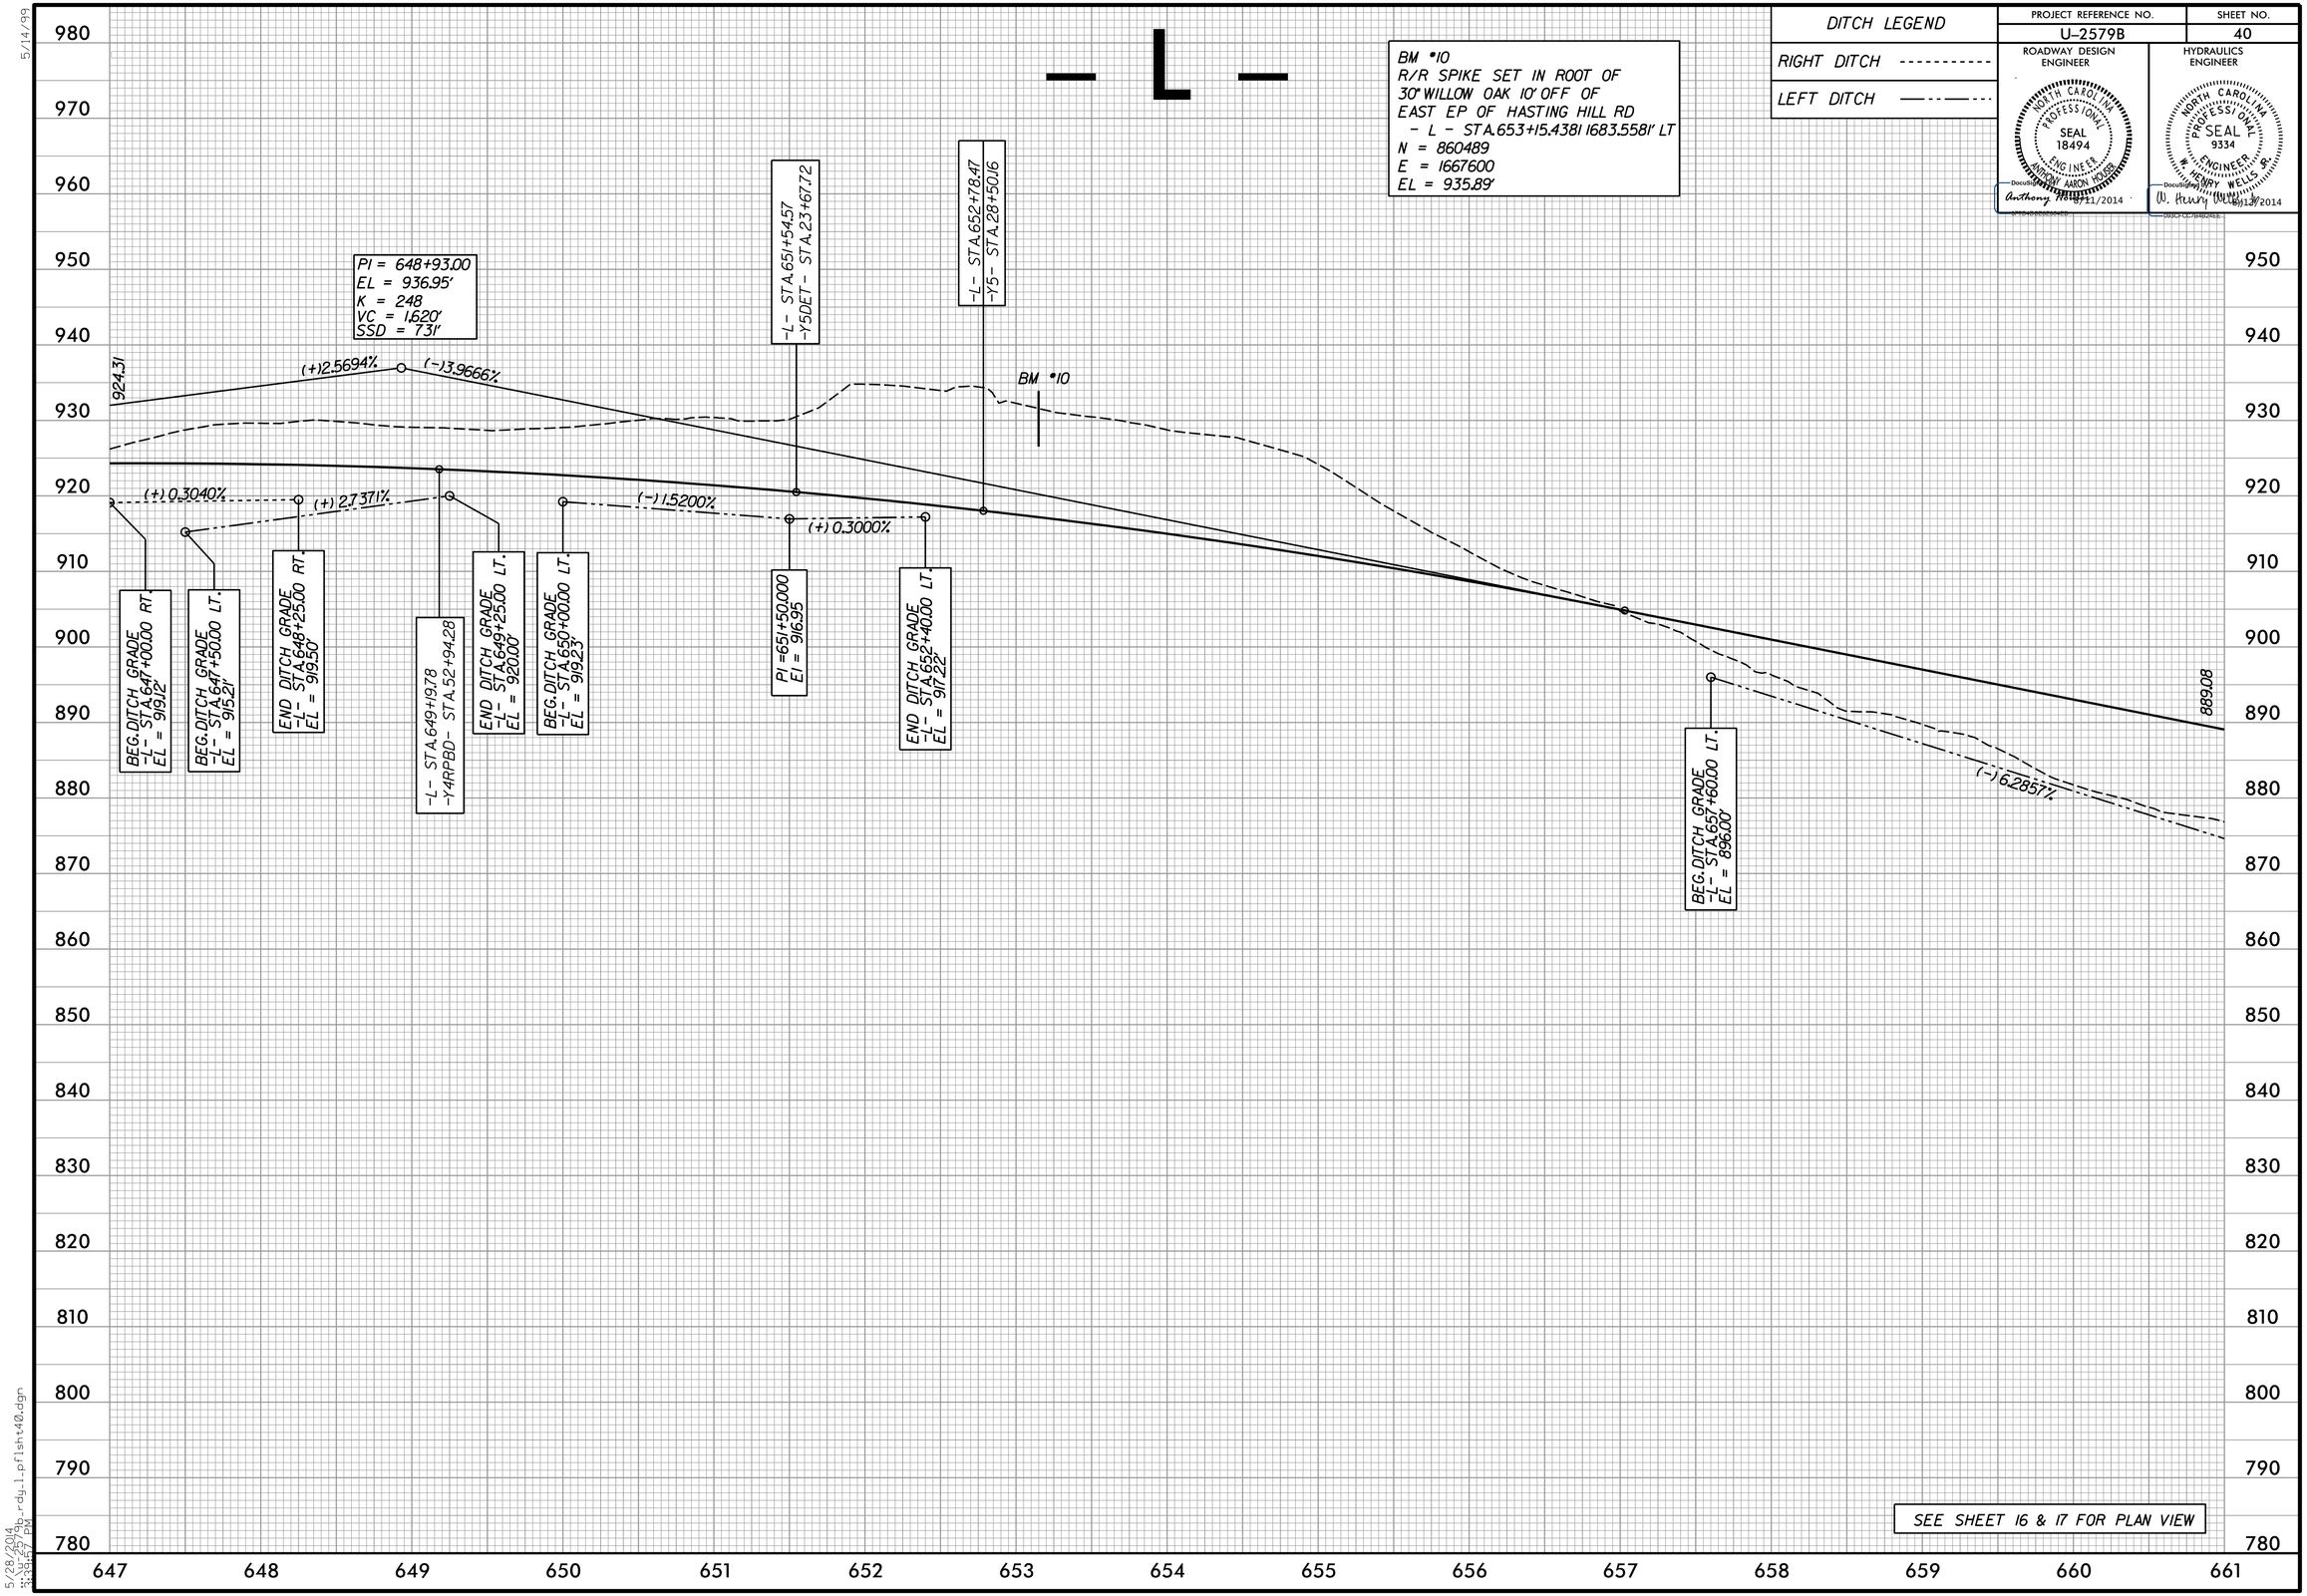

DITCH LEGEND
RIGHT DITCH ----------
LEFT DITCH —·—·—

PROJECT REFERENCE NO.	SHEET NO.
U-2579B	40

ROADWAY DESIGN ENGINEER

NORTH CAROLINA PROFESSIONAL SEAL 18494 ENGINEER ANTHONY AARON HOLDER

DocuSigned by: Anthony Holder 5/21/2014

HYDRAULICS ENGINEER

NORTH CAROLINA PROFESSIONAL SEAL 9334 ENGINEER HENRY WELLS JR.

DocuSigned by: W. Henry Wells Jr. 5/19/2014

5/14/99

5/28/2014
12:39:57 PM
U:\u2579b_rdy_1_pfl_sht40.dgn