– Y4RPBD –

DITCH LEGEND
RIGHT DITCH ----------
LEFT DITCH —·—·—

PROJECT REFERENCE NO.	SHEET NO.
U-2579B	75

ROADWAY DESIGN ENGINEER

NORTH CAROLINA PROFESSIONAL SEAL 18494 ENGINEER ANTHONY AARON HOUSER

Anthony 8/12/2014

HYDRAULICS ENGINEER

NORTH CAROLINA PROFESSIONAL SEAL 9334 ENGINEER W. HENRY WELLS JR.

W. Henry Wells Jr. 8/12/2014

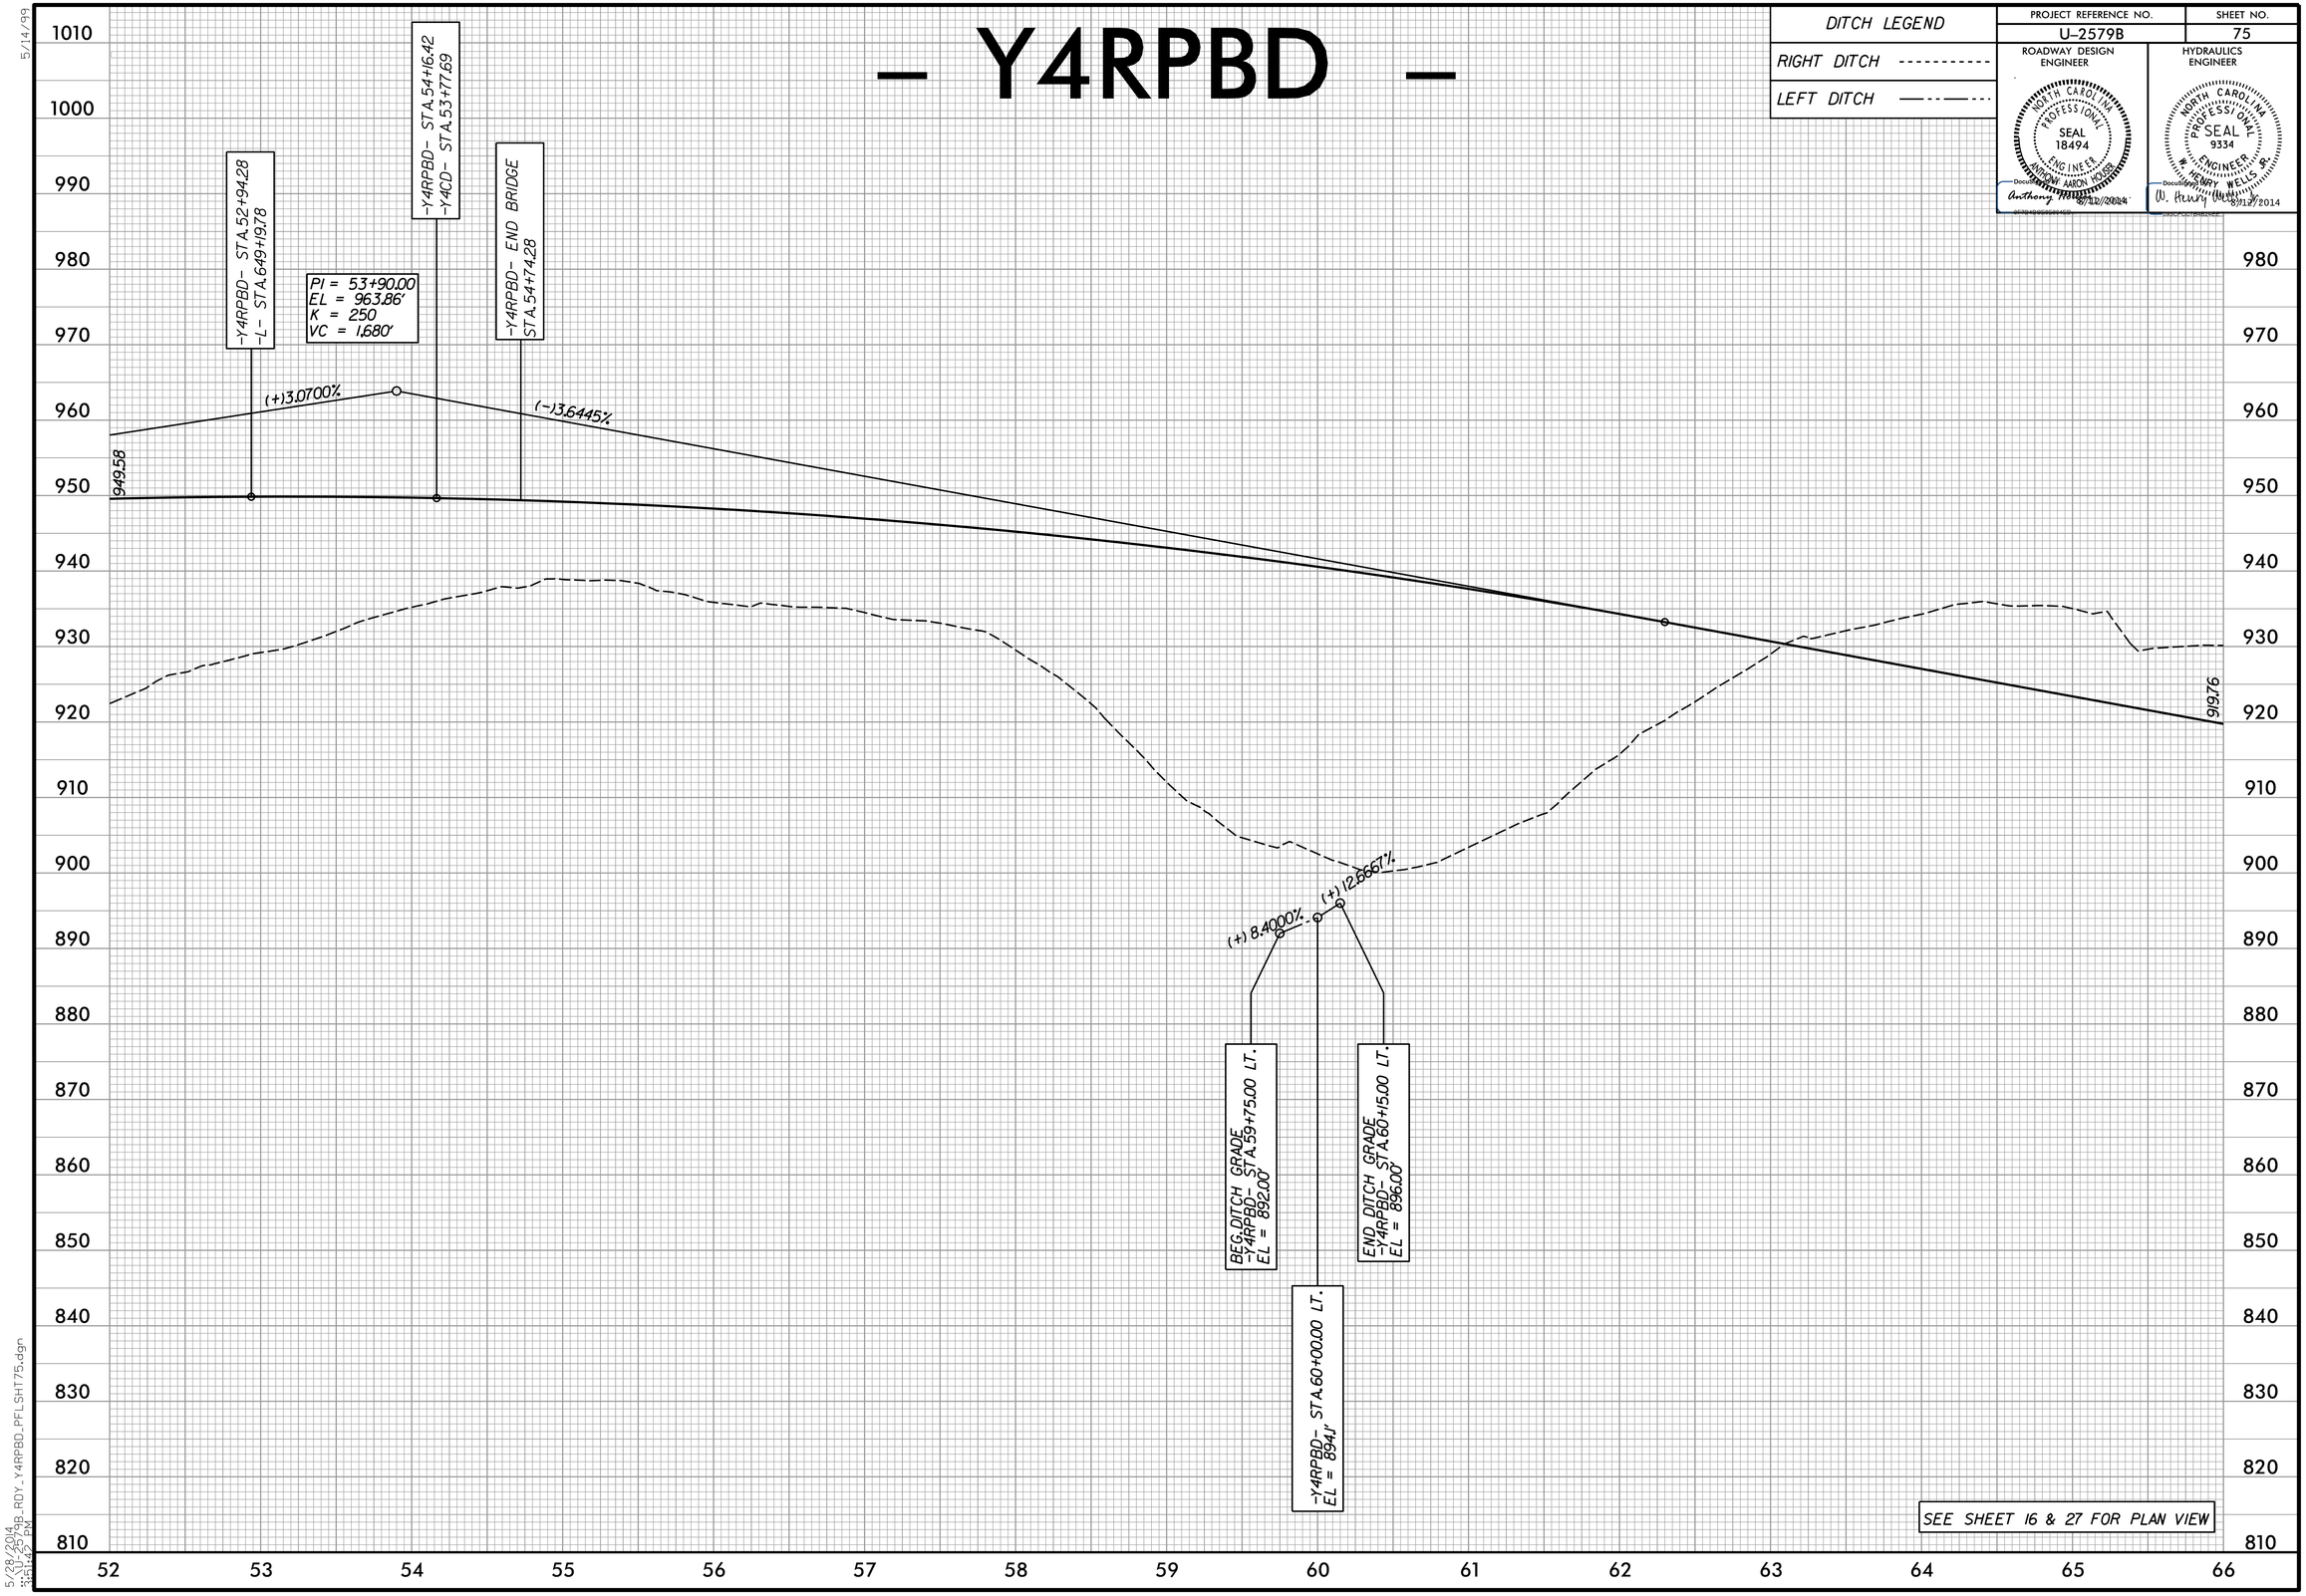

5/14/99

5/28/2014
U-2579B_RDY_Y4RPBD_PFL_SHT75.dgn
3:51:45 PM