PROJECT REFERENCE NO.	SHEET NO.
U-2579B	25
R/W SHEET NO.	

ROADWAY DESIGN ENGINEER
NORTH CAROLINA PROFESSIONAL SEAL 18494 ENGINEER ANTHONY AARON HOSER
DocuSigned by: Anthony Hoser 8/21/2014

HYDRAULICS ENGINEER
NORTH CAROLINA PROFESSIONAL SEAL 9334 ENGINEER W. HENRY WELLS, JR.
DocuSigned by: W. Henry Wells, Jr. 8/12/2014

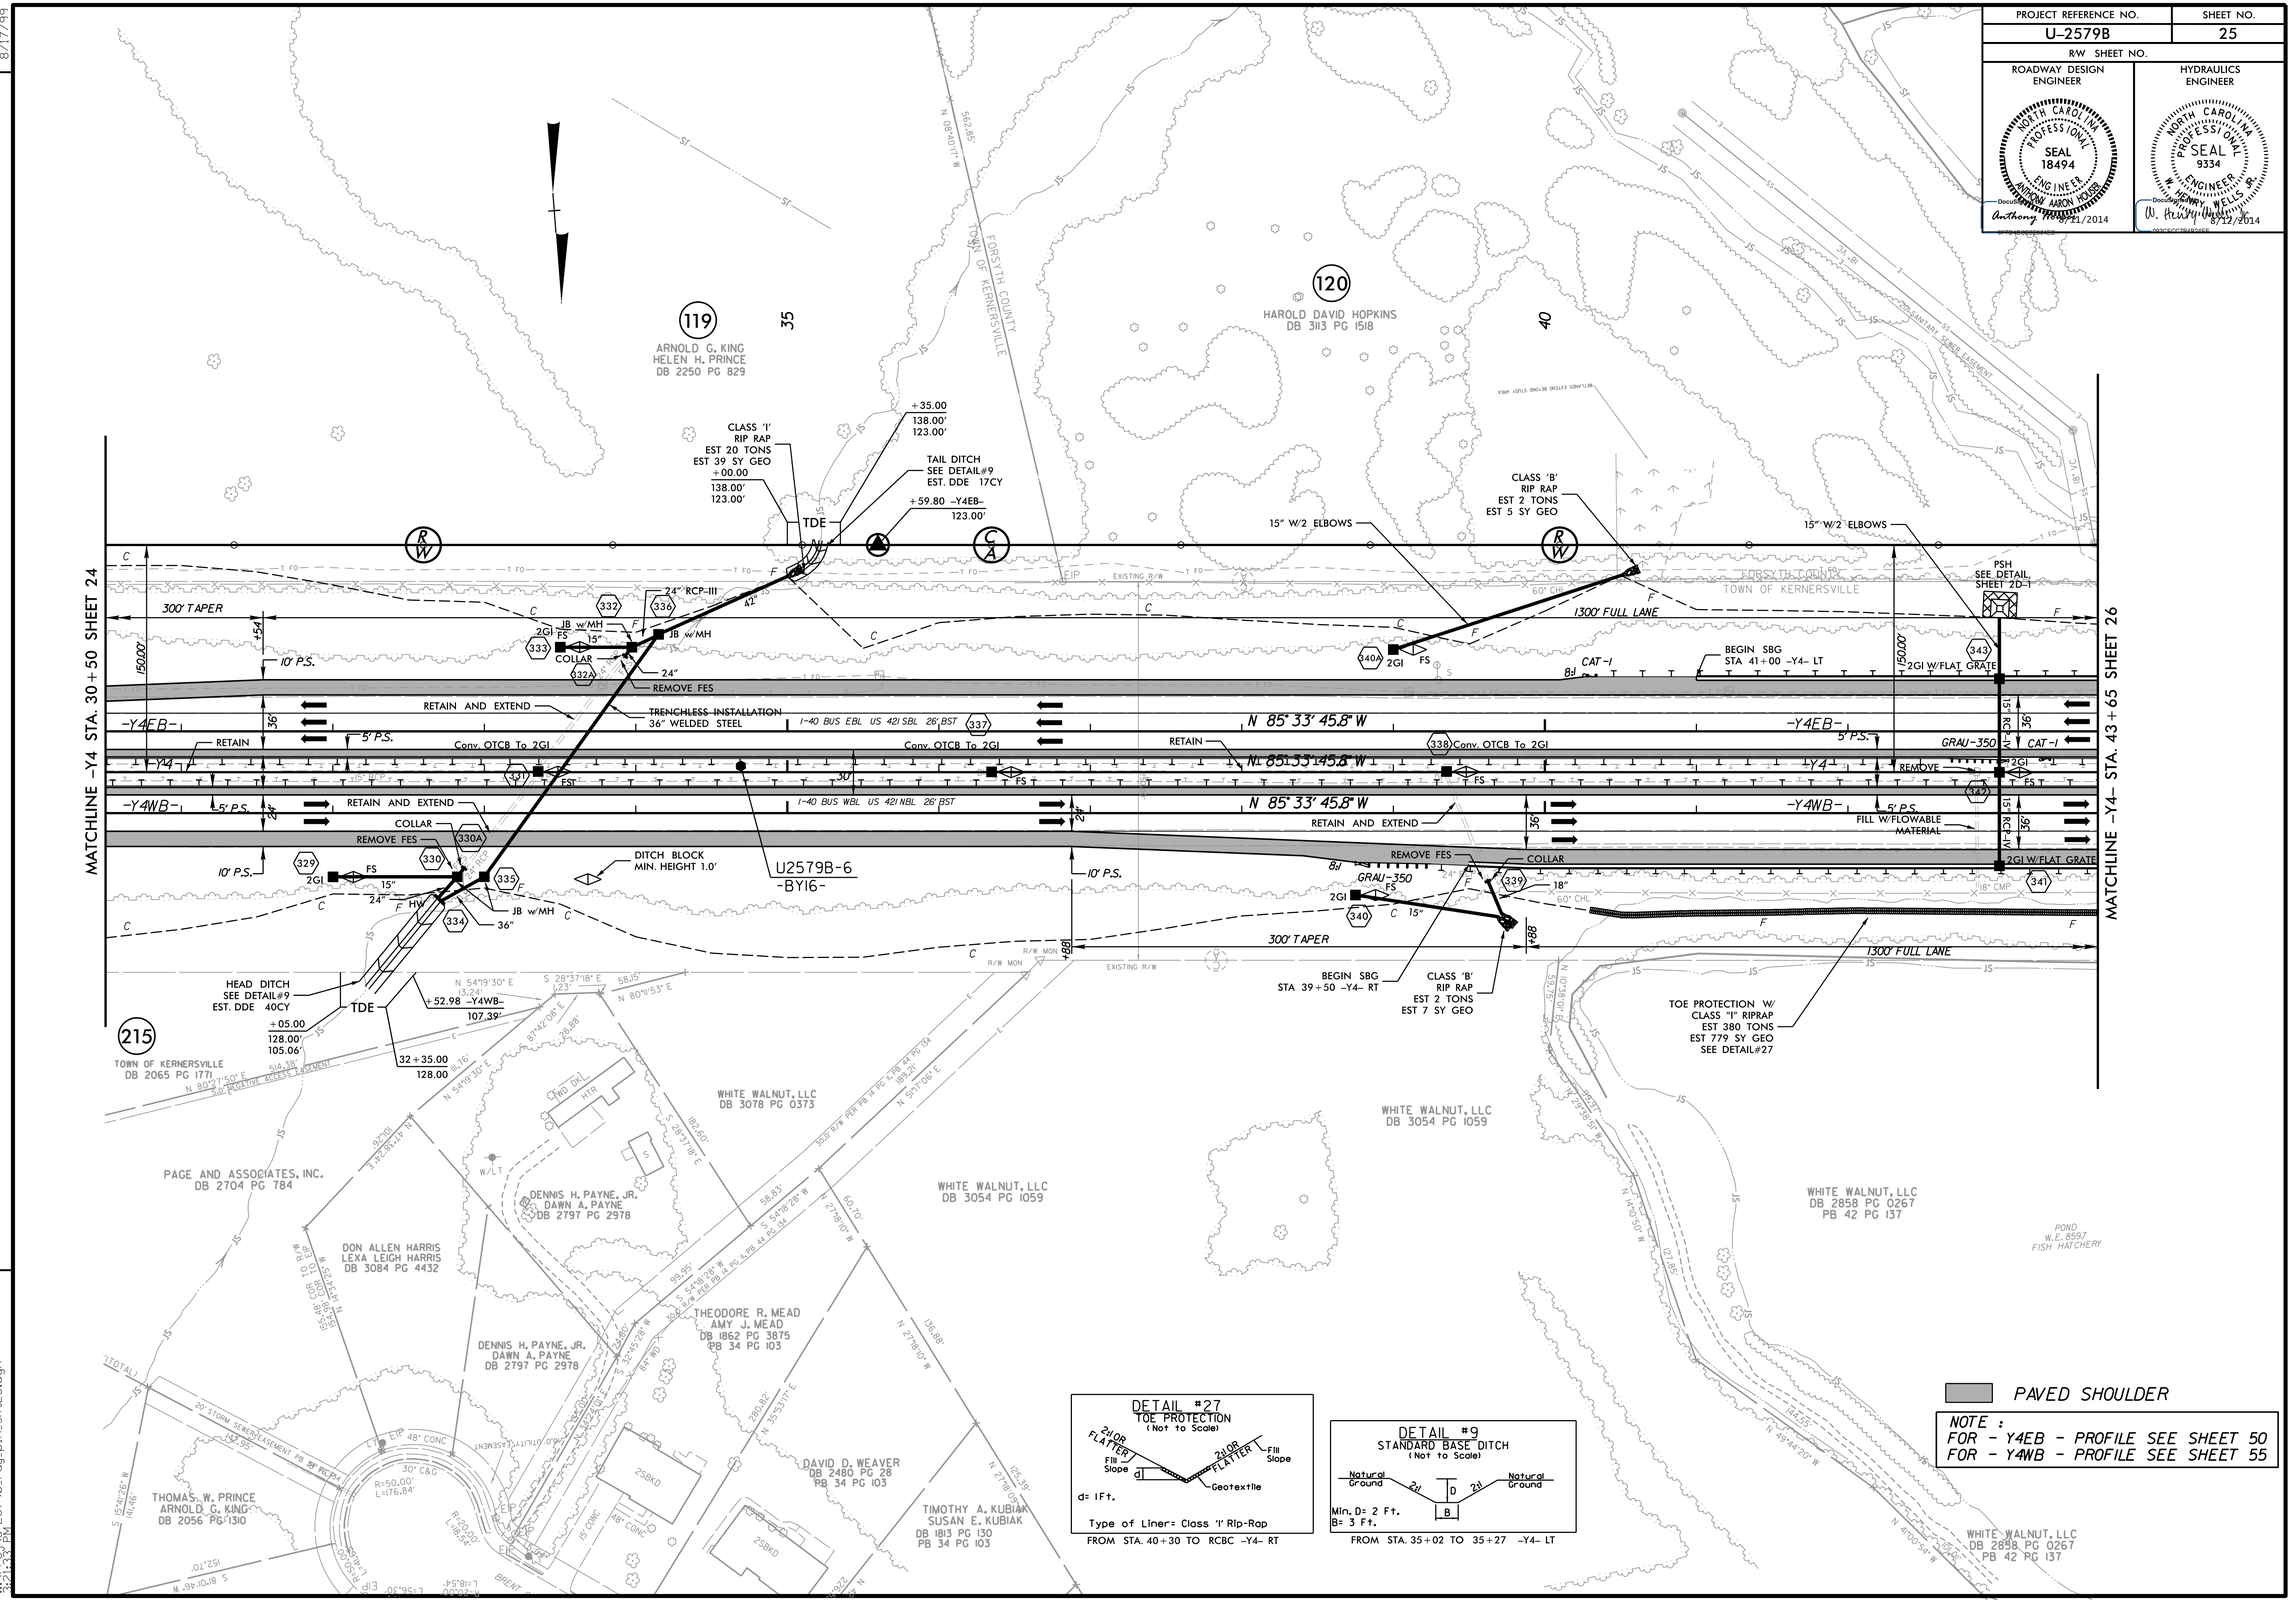

REVISIONS

8/17/99

7/16/2014
u2579b_rdy_pln_sh25.dgn
3:21:32 PM