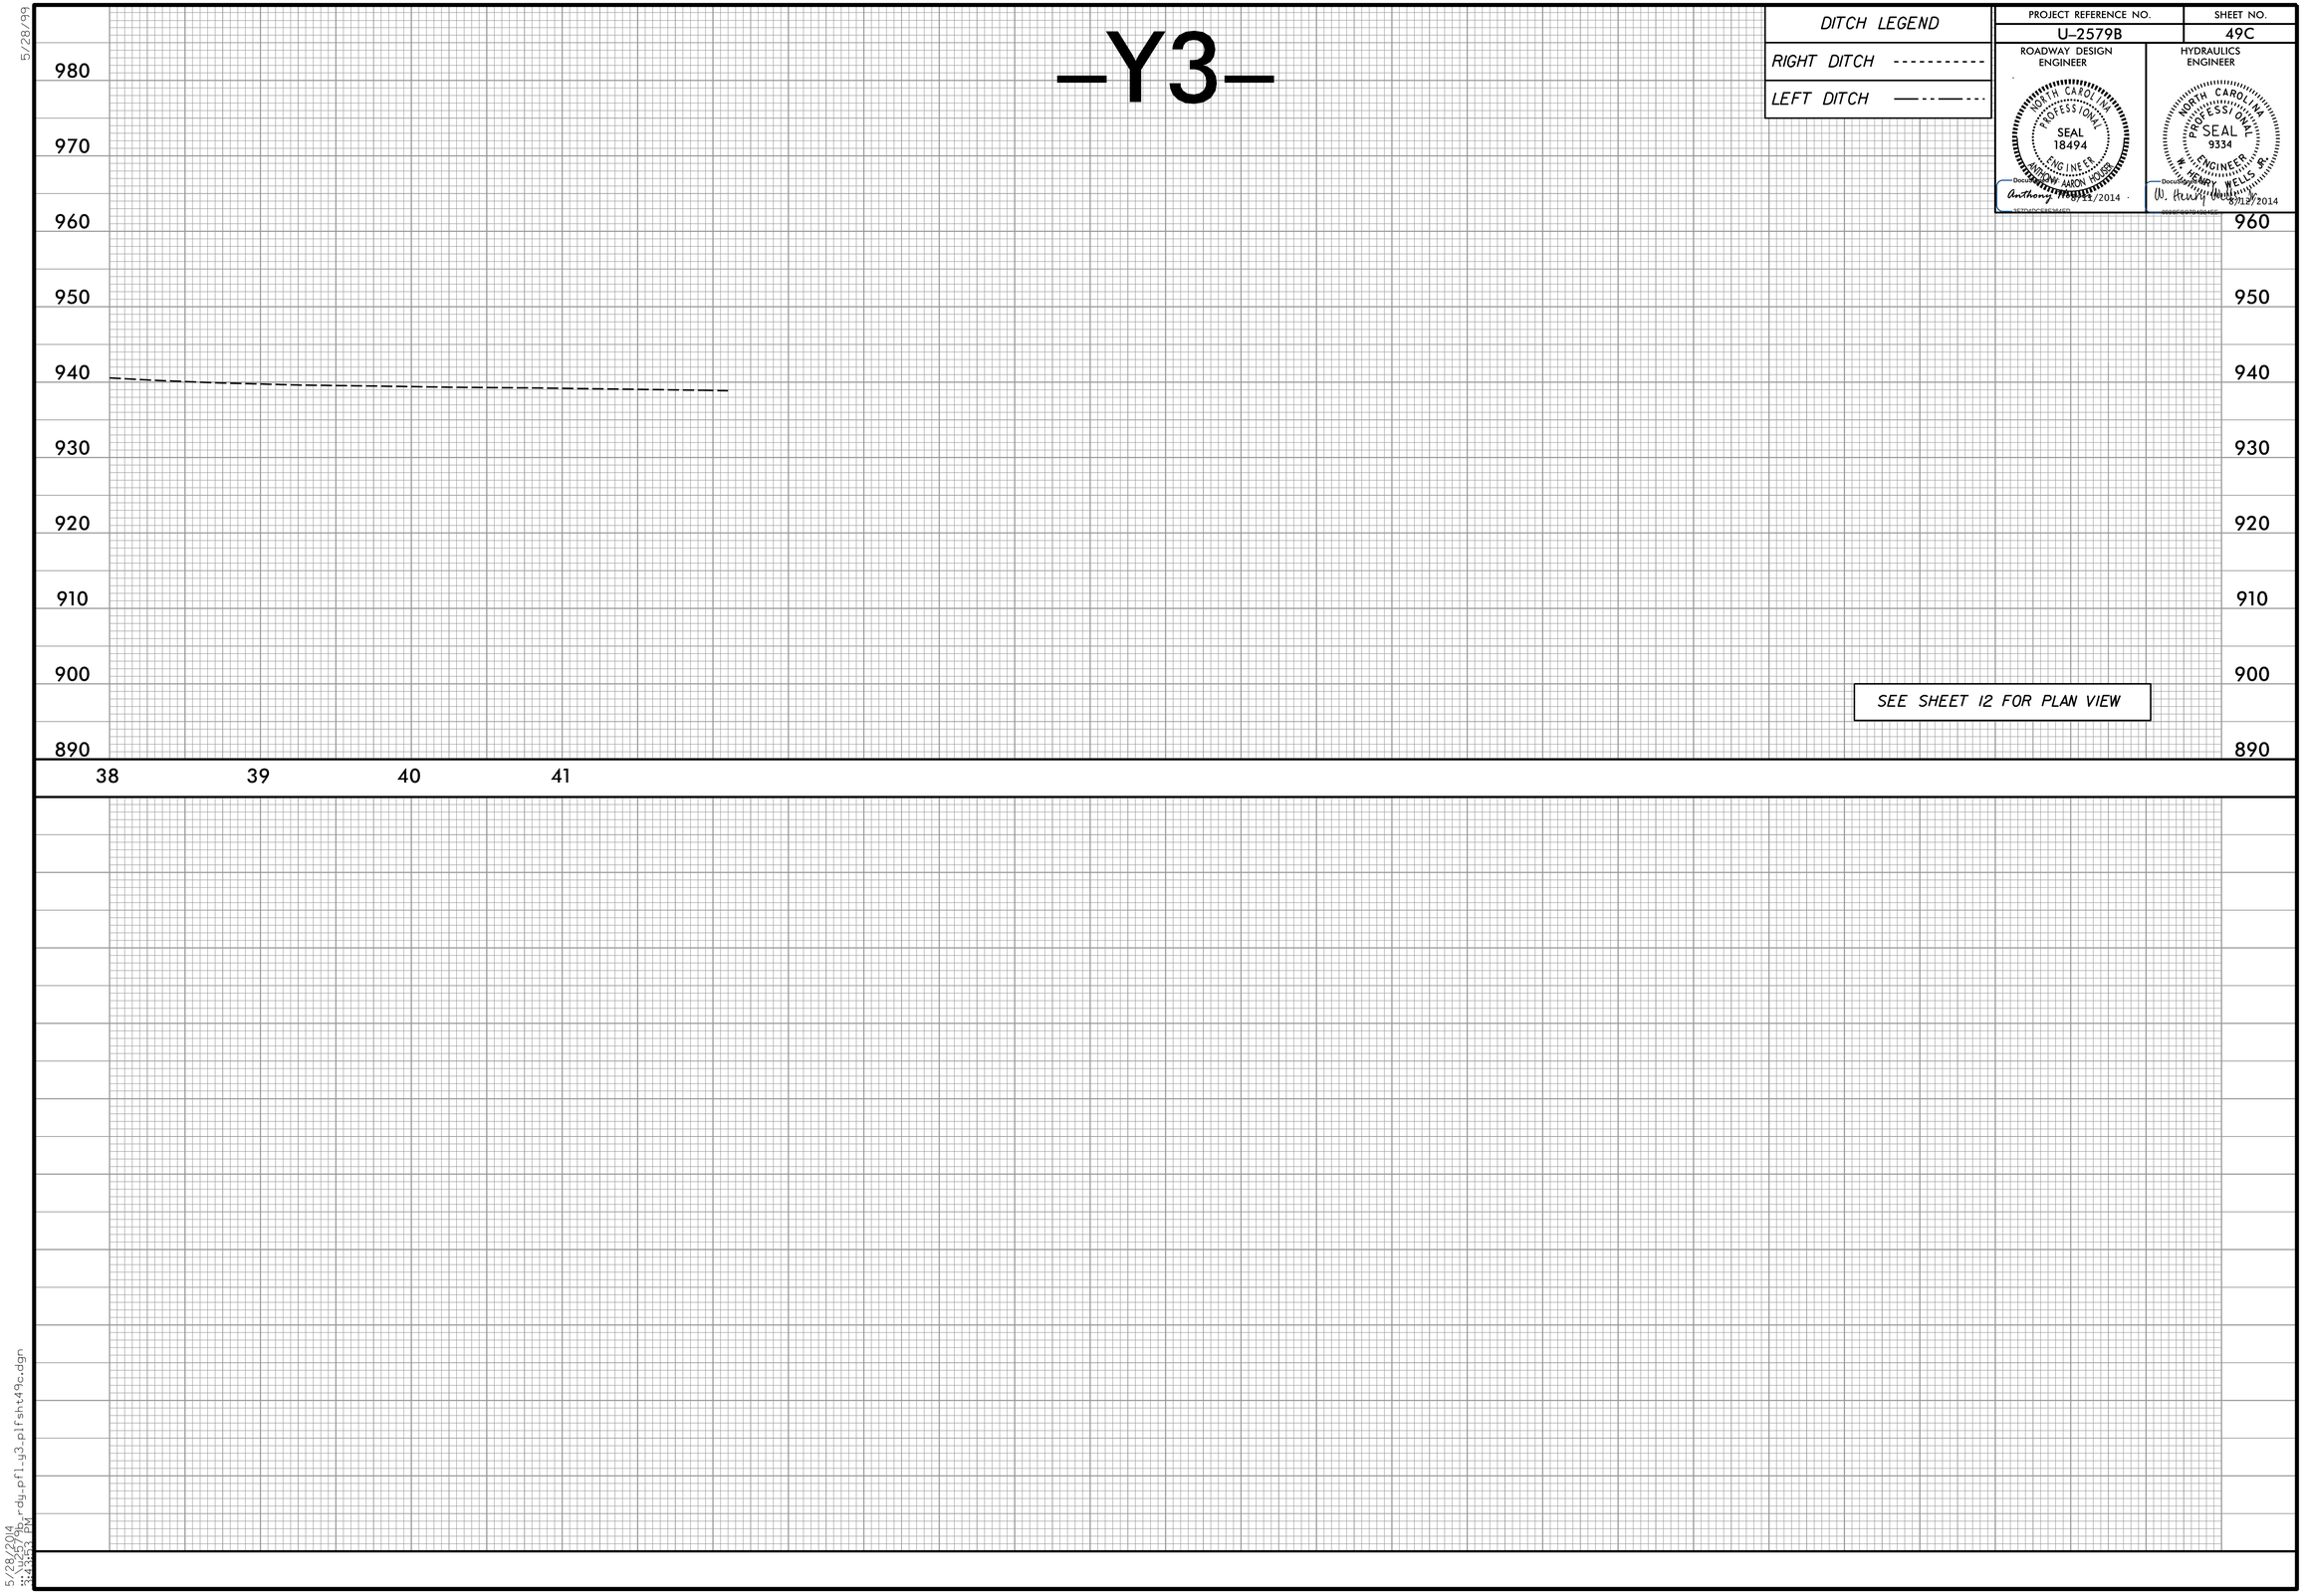

DITCH LEGEND

RIGHT DITCH

LEFT DITCH

PROJECT REFERENCE NO.	SHEET NO.
U-2579B	49C

ROADWAY DESIGN ENGINEER

NORTH CAROLINA PROFESSIONAL SEAL 18494 ENGINEER ANTHONY AARON HOUSER

DocuSigned by: Anthony Houser 8/21/2014

HYDRAULICS ENGINEER

NORTH CAROLINA PROFESSIONAL SEAL 9334 ENGINEER W. HENRY WELLS, JR.

DocuSigned by: W. Henry Wells Jr. 8/21/2014

SEE SHEET 12 FOR PLAN VIEW

5/28/99

5/28/2014
12:42:53 PM
$$$$rdy_pfl_u3_plfsht49c.dgn