PROJECT REFERENCE NO.	SHEET NO.
U-2579B	9
R/W SHEET NO.	
ROADWAY DESIGN ENGINEER	HYDRAULICS ENGINEER

NORTH CAROLINA PROFESSIONAL SEAL 18494 ENGINEER ANTHONY AARON HOUSER
DocuSigned by: Anthony Houser 7/11/2014
5F7D8DCE8E364ED...

NORTH CAROLINA PROFESSIONAL SEAL 9334 ENGINEER W. HENRY WELLS, JR.
DocuSigned by: W. Henry Wells, Jr. 7/11/2014
030CFCC7B4B24EE...

-L-

PIs Sta 543+50.33	PI Sta 576+22.74	PIs Sta 603+37.20
Θs = 1° 11' 52.2"	Δ = 58° 09' 46.4" (RT)	Θs = 1° 11' 52.2"
Ls = 240.00'	D = 0° 59' 53.5"	Ls = 240.00'
LT = 160.00'	L = 5,826.87'	LT = 160.00'
ST = 80.00'	T = 3,192.41'	ST = 80.00'
	R = 5,740.00'	
	SE = .04	
	RO = SEE PLANS	

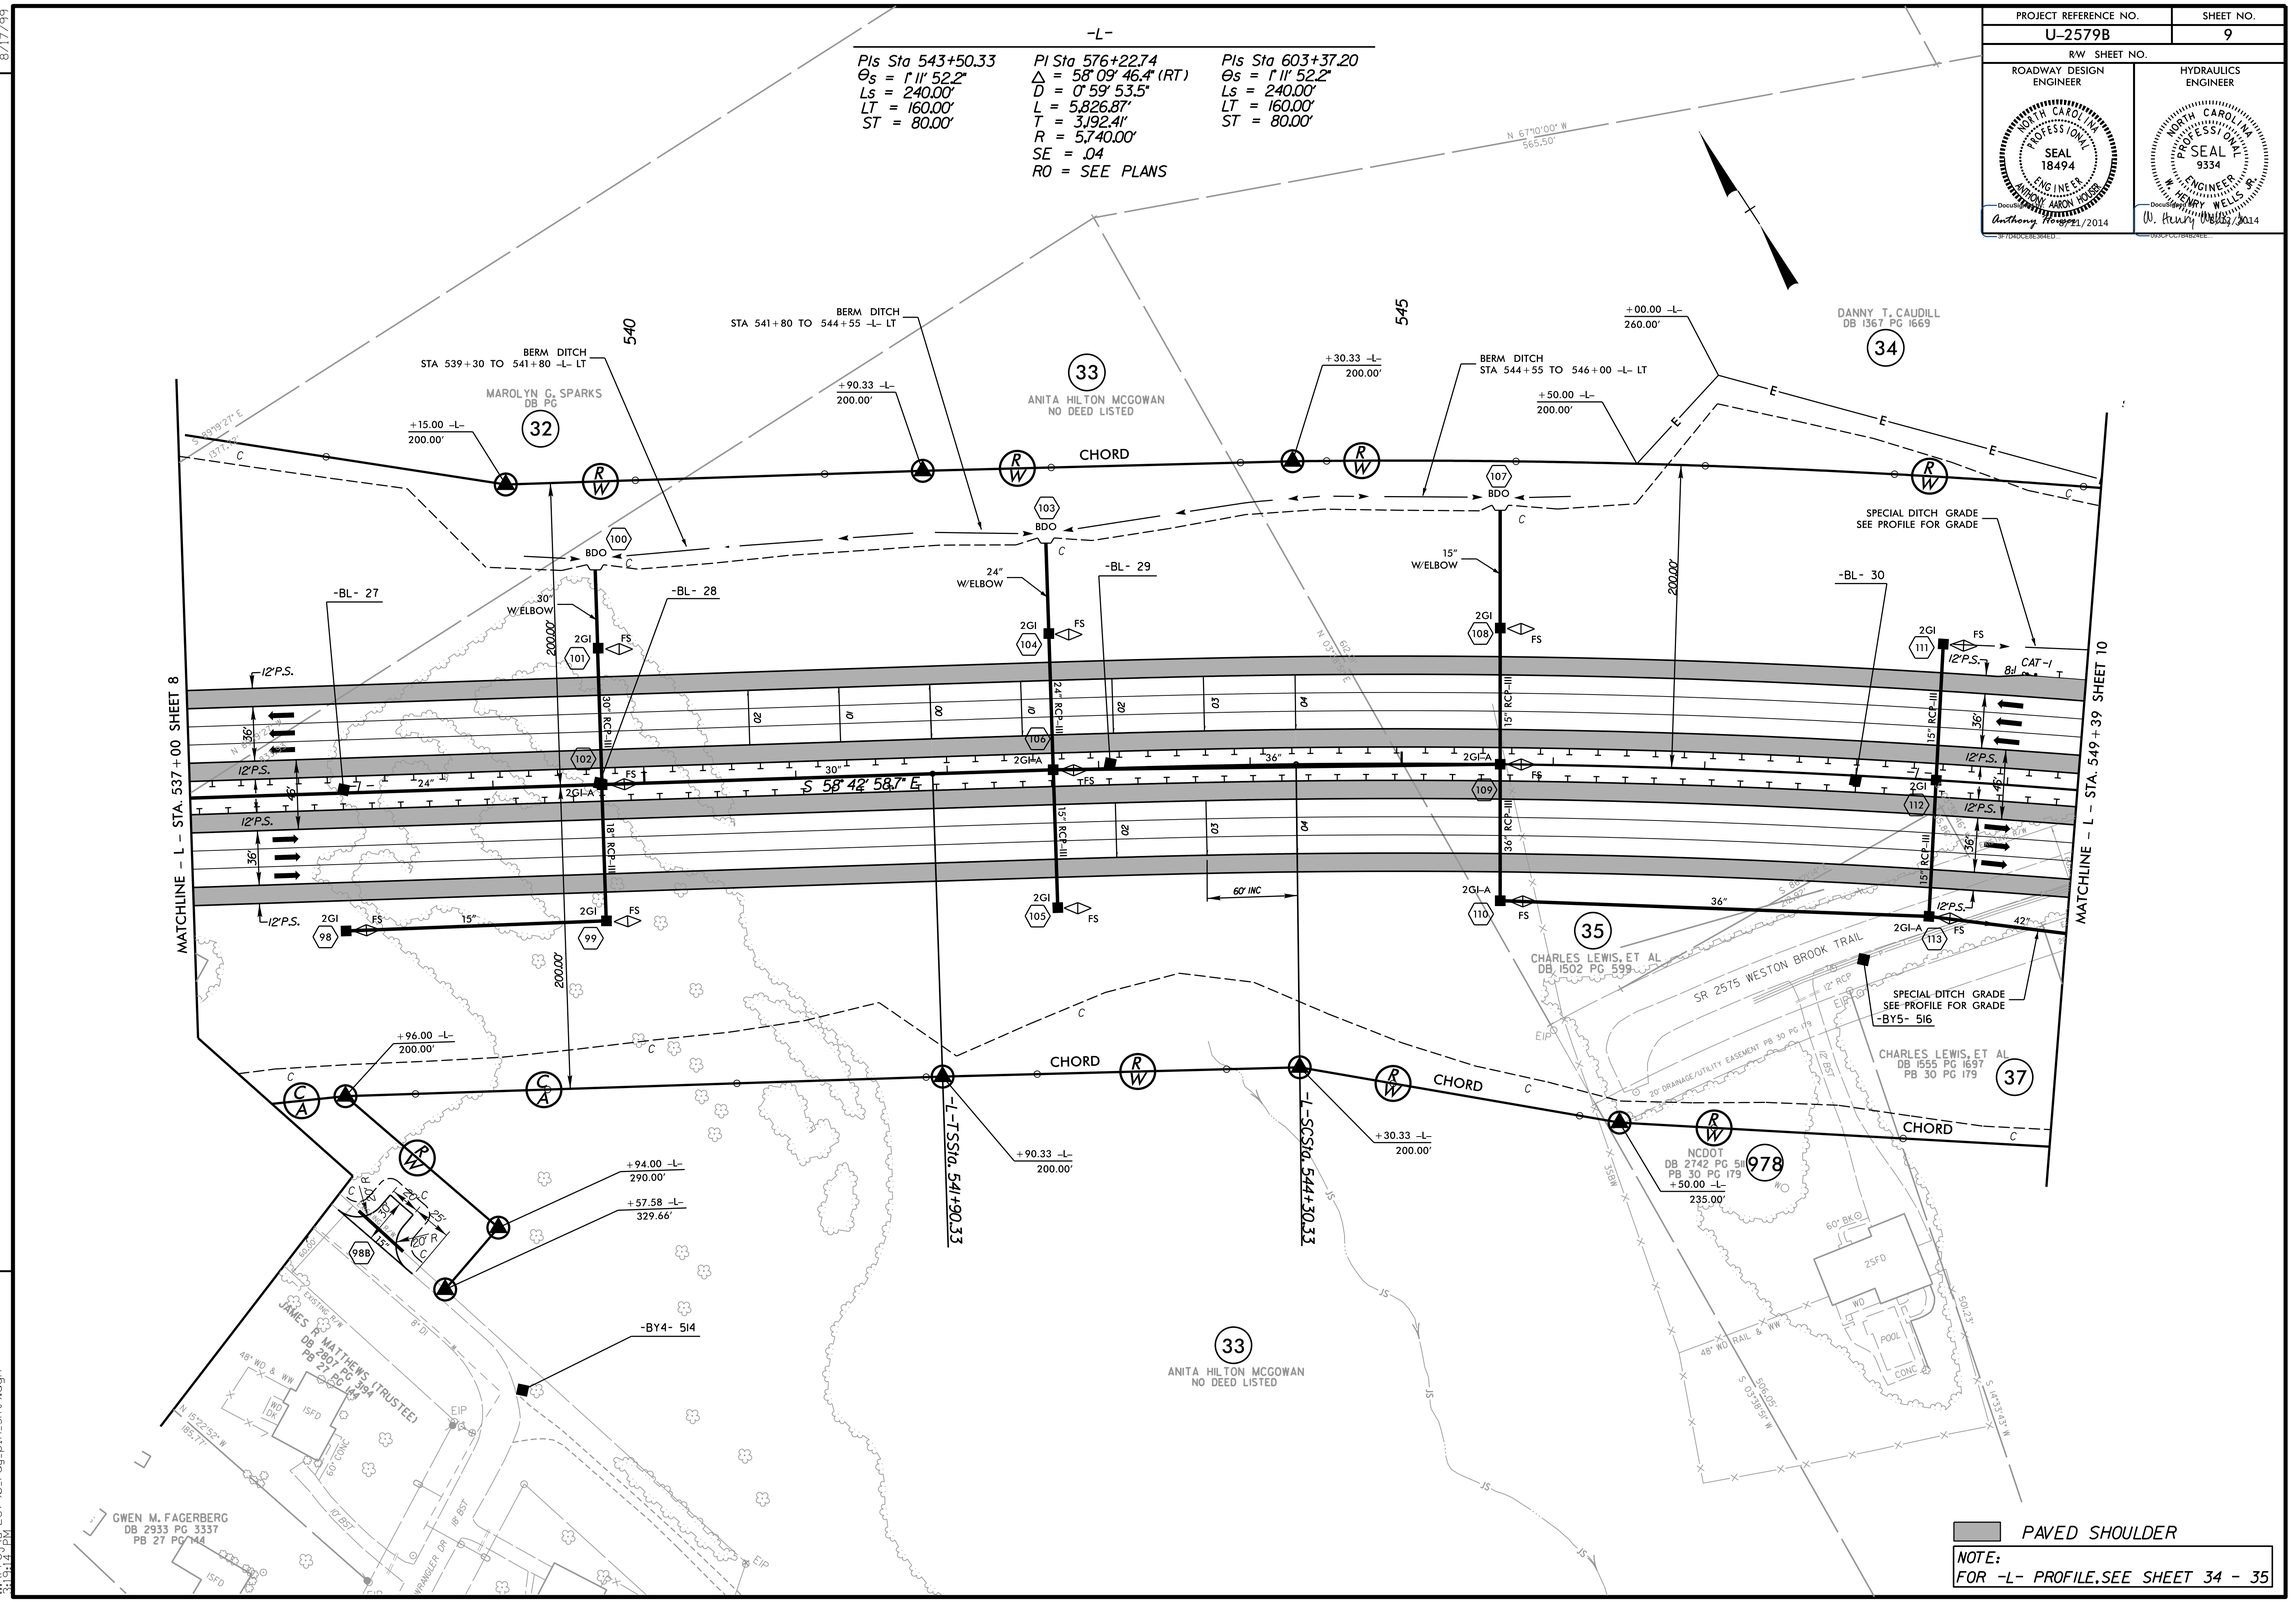

NOTE:
FOR -L- PROFILE, SEE SHEET 34 - 35

REVISIONS

8/17/99

7/16/2014
u2579b_rdy_pln_sht9.dgn
3:19:14 PM