— Y1RPA —

DITCH LEGEND	
RIGHT DITCH	----------
LEFT DITCH	—·—·—

PROJECT REFERENCE NO.	SHEET NO.
U-2579B	47

ROADWAY DESIGN ENGINEER
NORTH CAROLINA PROFESSIONAL SEAL 18494 ENGINEER ANTHONY AARON HOUSER
Anthony Houser 8/13/2014

HYDRAULICS ENGINEER
NORTH CAROLINA PROFESSIONAL SEAL 9334 ENGINEER H. HENRY WELLS, JR.
H. Henry Wells, Jr. 8/13/2014

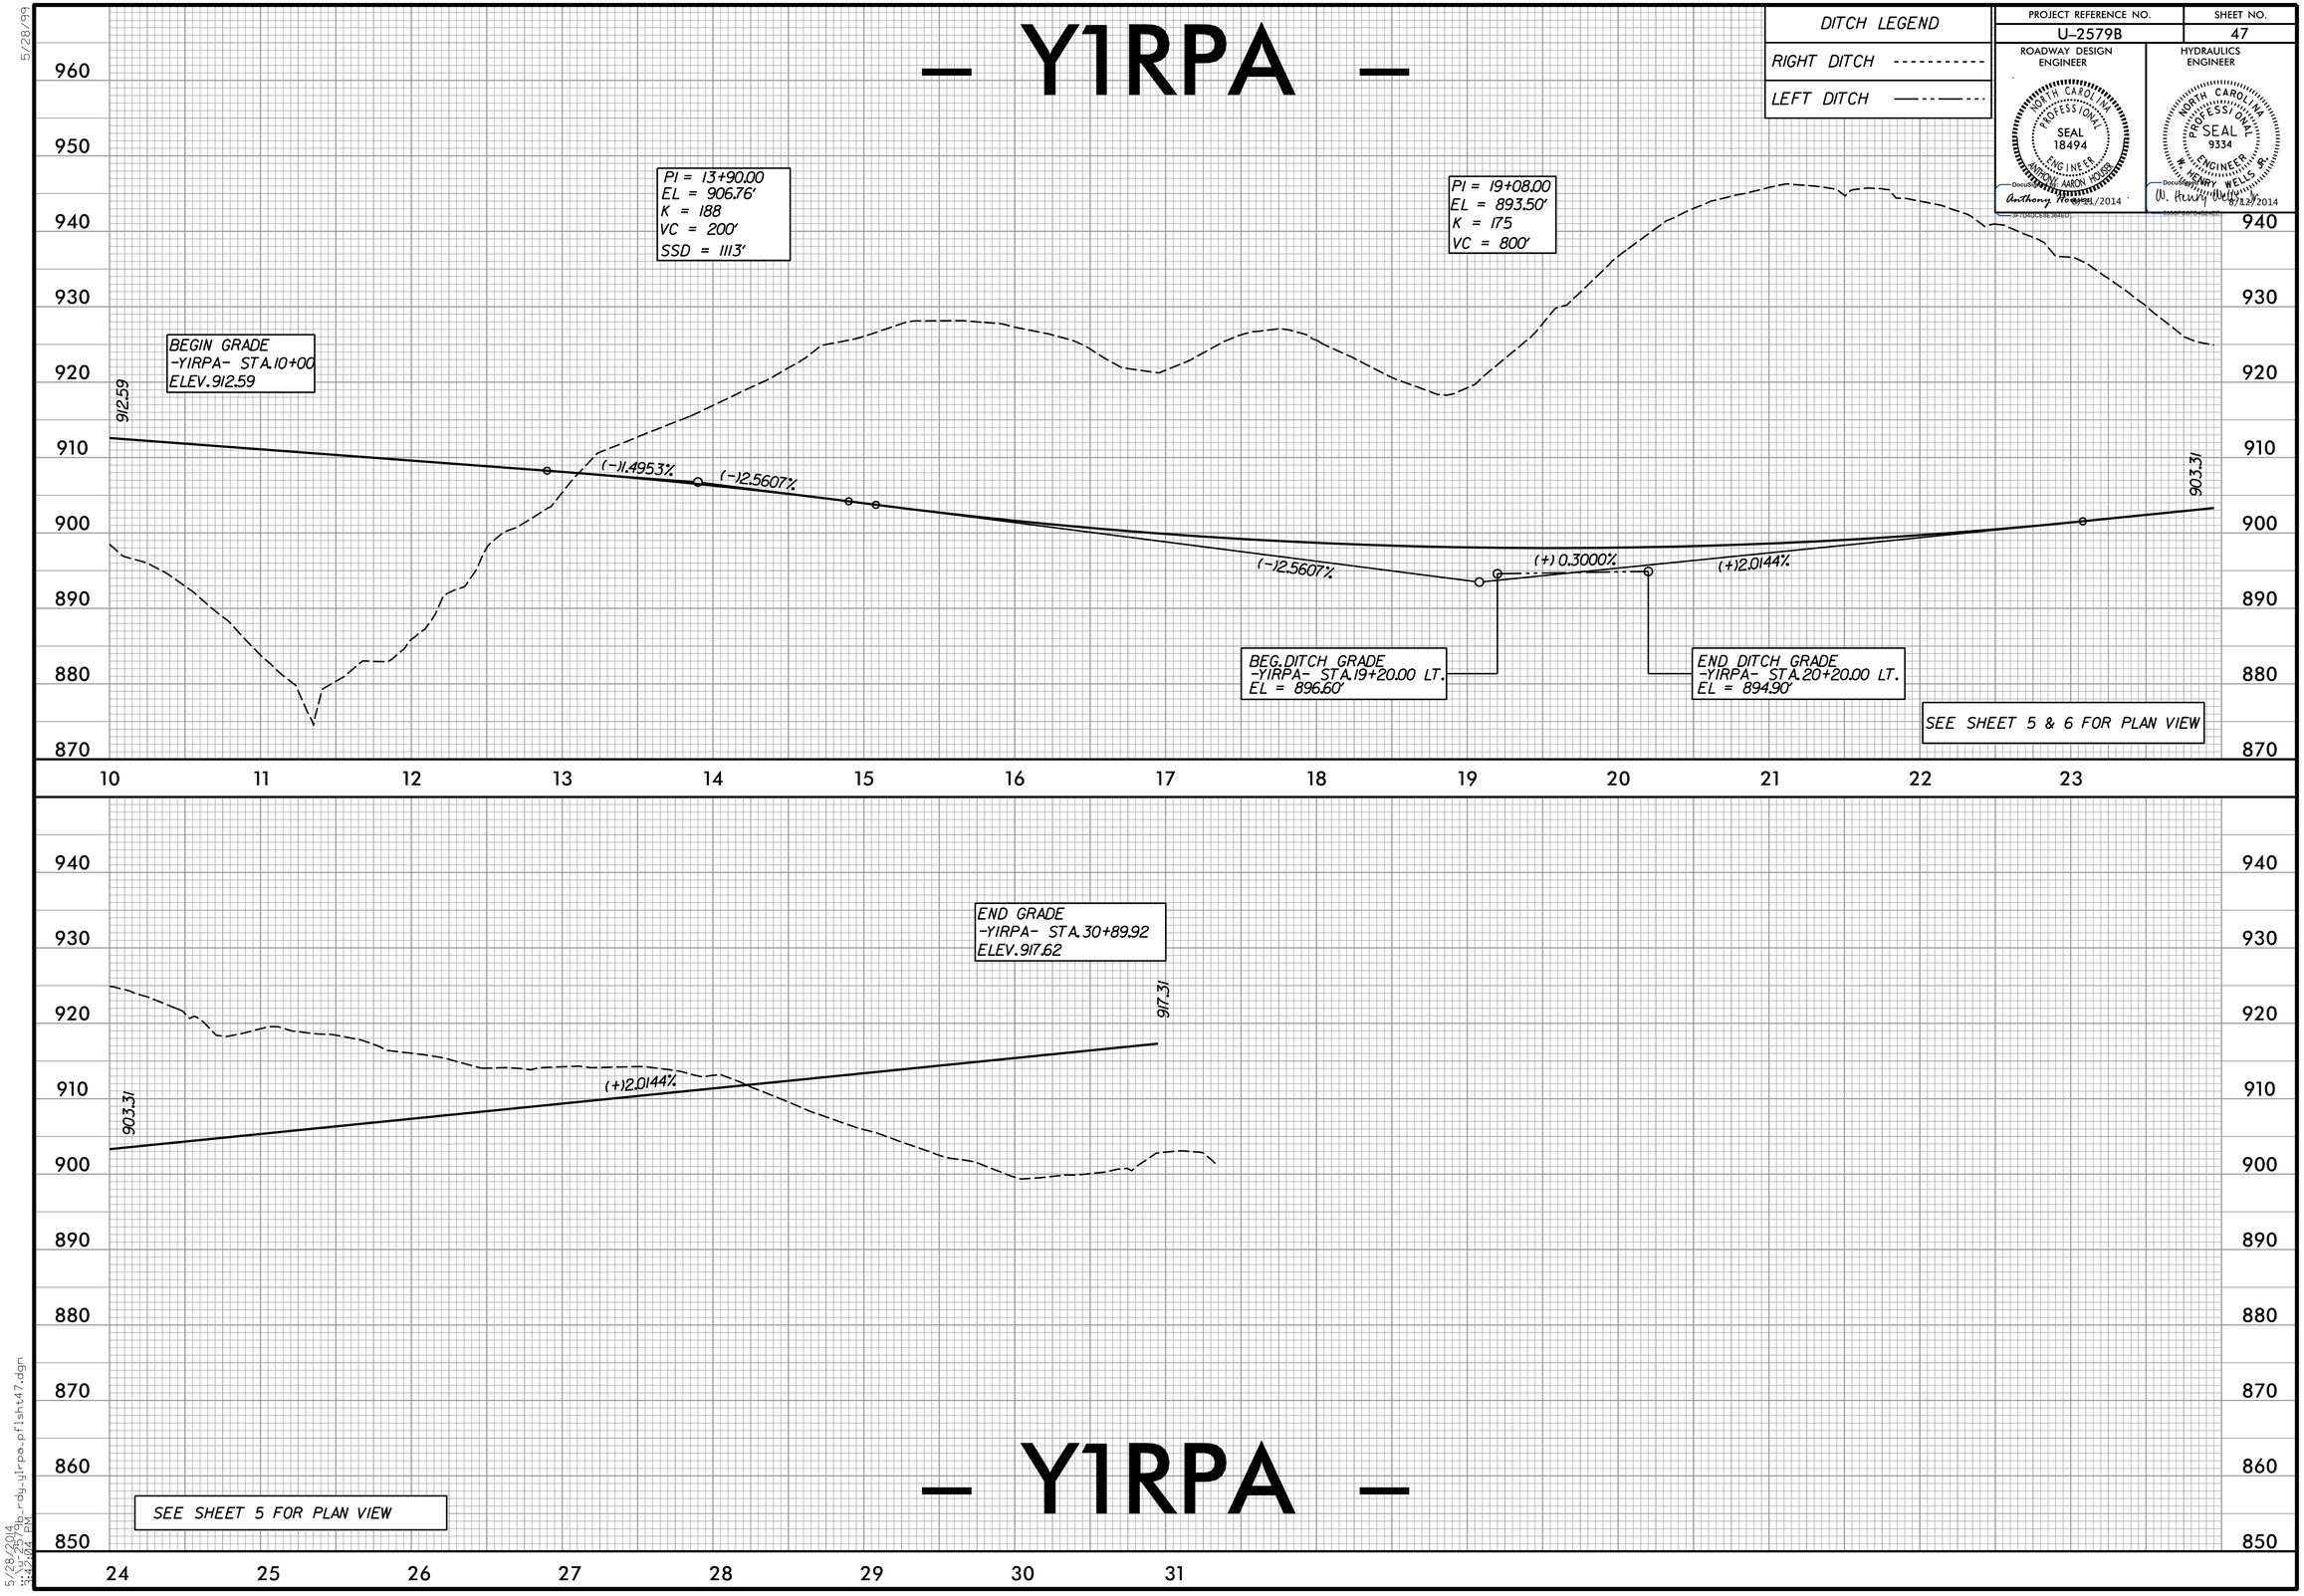

5/28/99

5/28/2014
U:\2579b_rdy_y1rpa_pfl_sht47.dgn
3:32:04 PM