PROJECT REFERENCE NO.	SHEET NO.
U-2579B	18
R/W SHEET NO.	
ROADWAY DESIGN ENGINEER	HYDRAULICS ENGINEER

NORTH CAROLINA PROFESSIONAL SEAL 18494 ENGINEER ANTHONY AARON HOSER
Anthony Hoser 7/11/2014

NORTH CAROLINA PROFESSIONAL SEAL 9334 ENGINEER W. HENRY WELLS, JR.
W. Henry Wells, Jr. 7/15/2014

REVISIONS

8/17/99

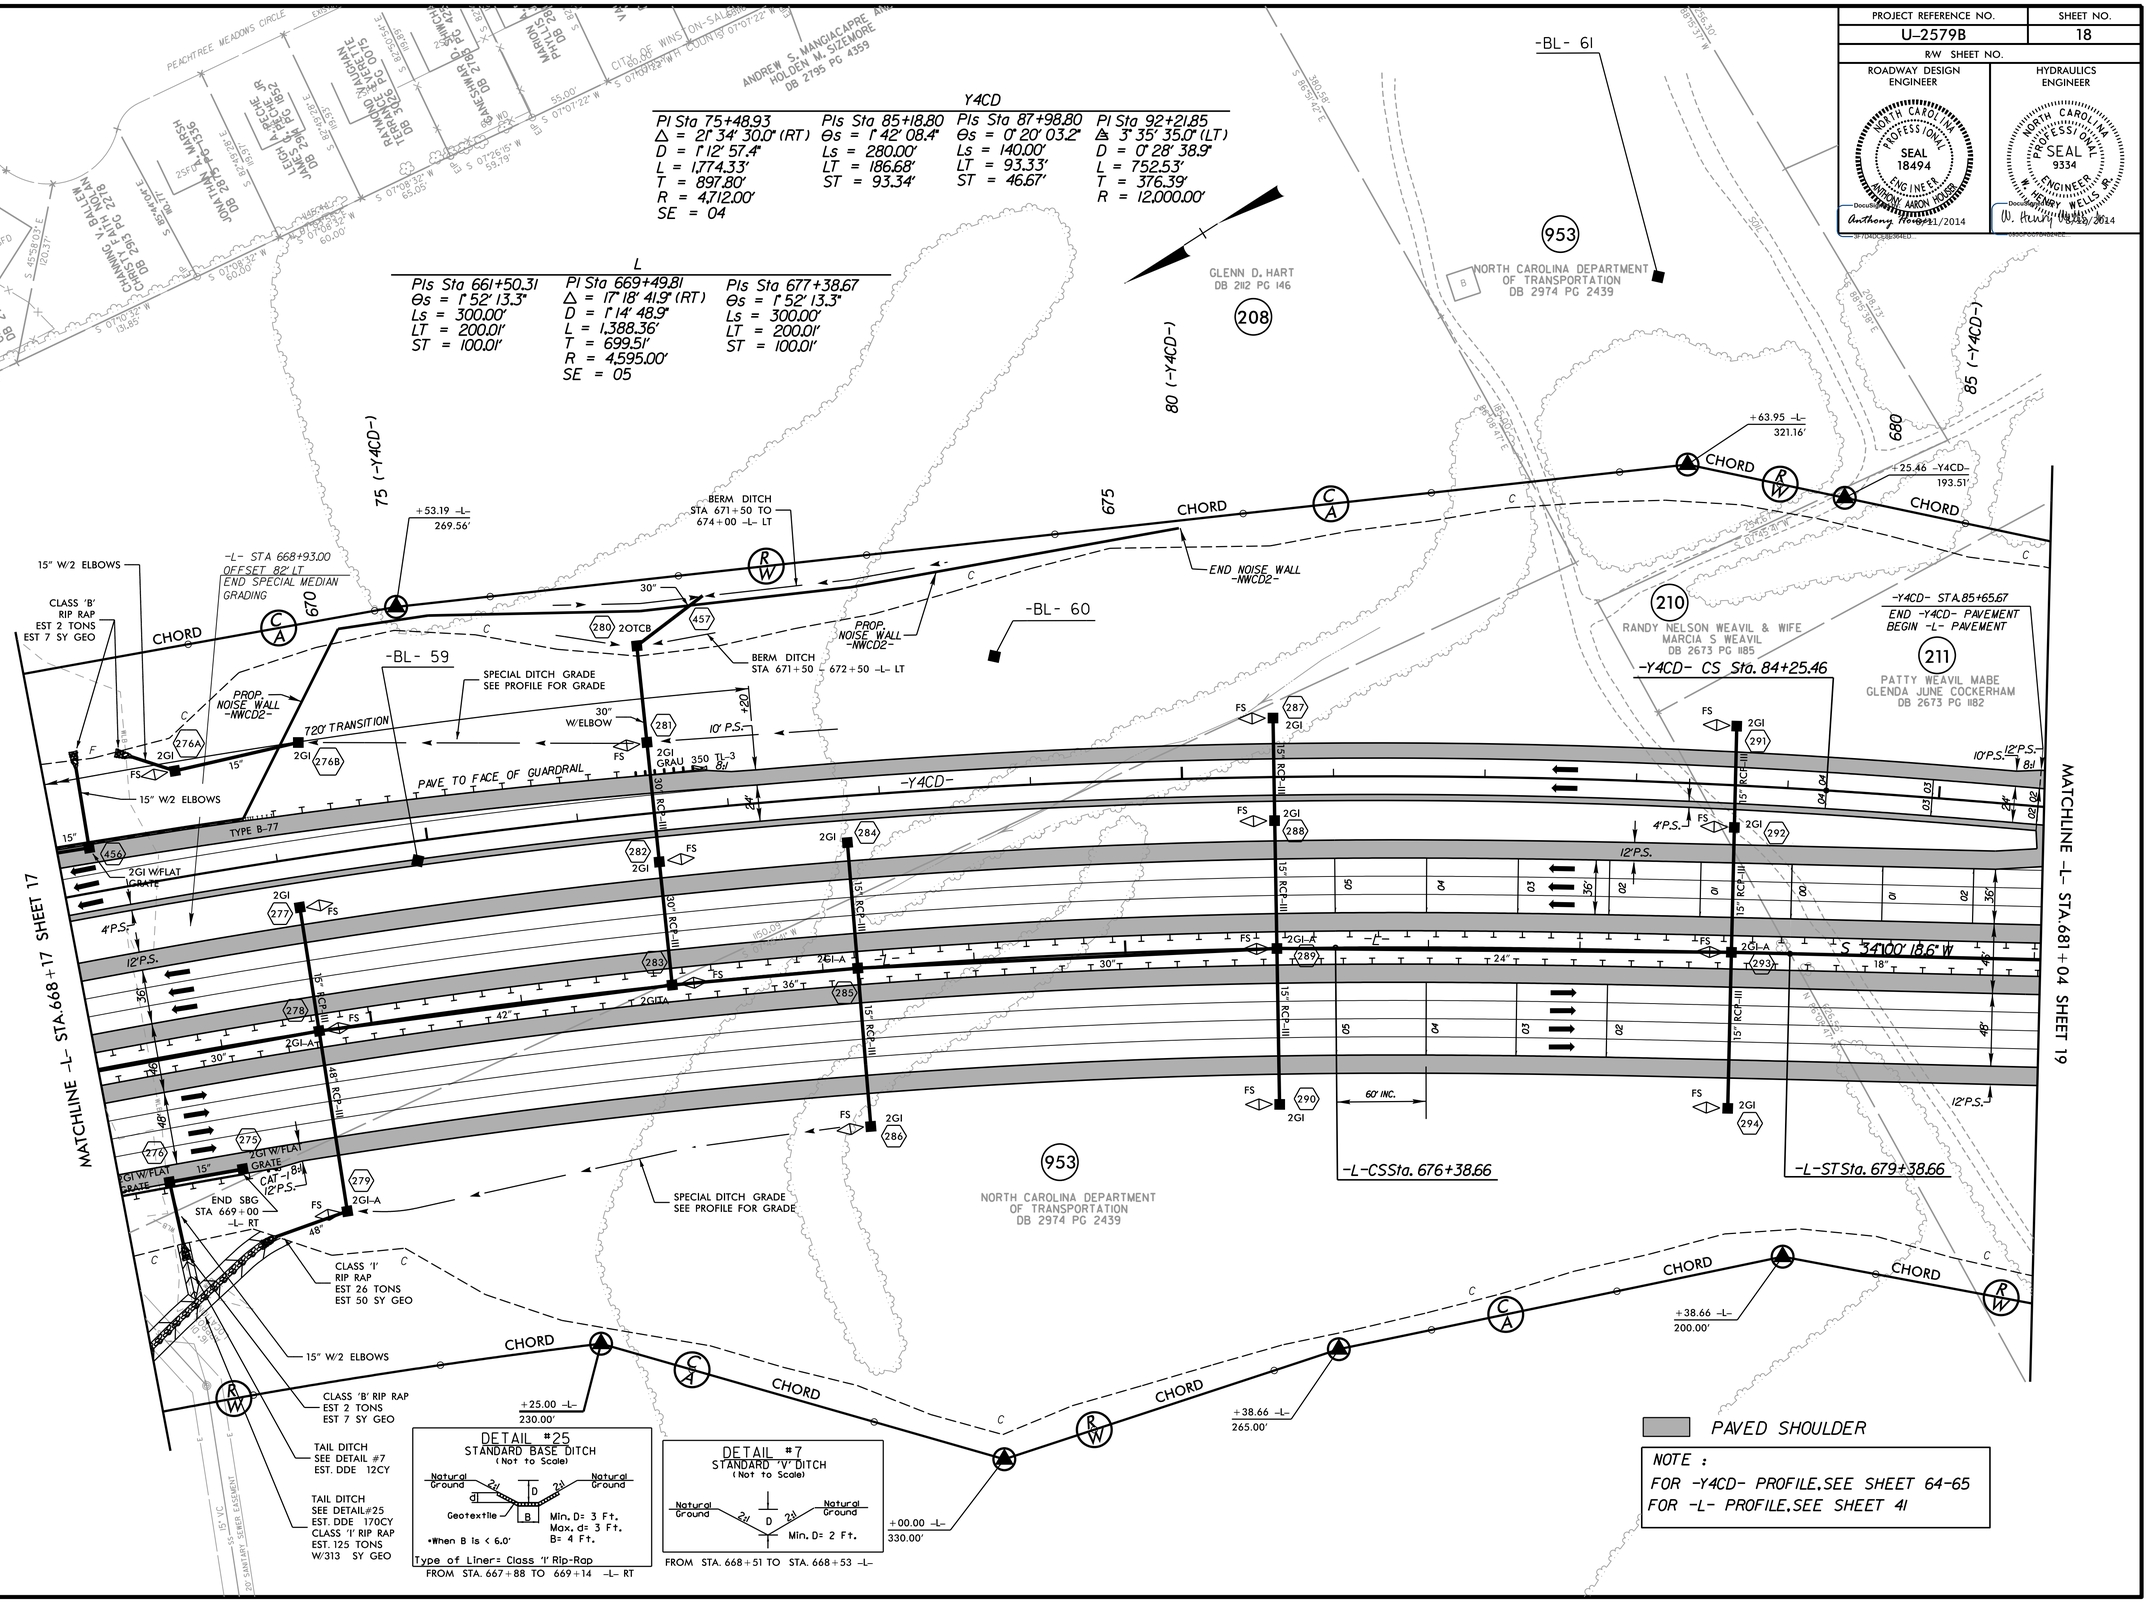

7/15/2014
U-2579B_rdy_pln_sht18.dgn
3:20:07 PM