– Y1LPD –

DITCH LEGEND	
RIGHT DITCH	----------
LEFT DITCH	—·—·—

PROJECT REFERENCE NO.	SHEET NO.
U-2579B	46

ROADWAY DESIGN ENGINEER
NORTH CAROLINA PROFESSIONAL SEAL 18494 ENGINEER ANTHONY AARON HOUSER
Anthony 8/12/2014

HYDRAULICS ENGINEER
NORTH CAROLINA PROFESSIONAL SEAL 9334 ENGINEER W. HENRY WELLS, JR.
W. Henry Wells 8/12/2014

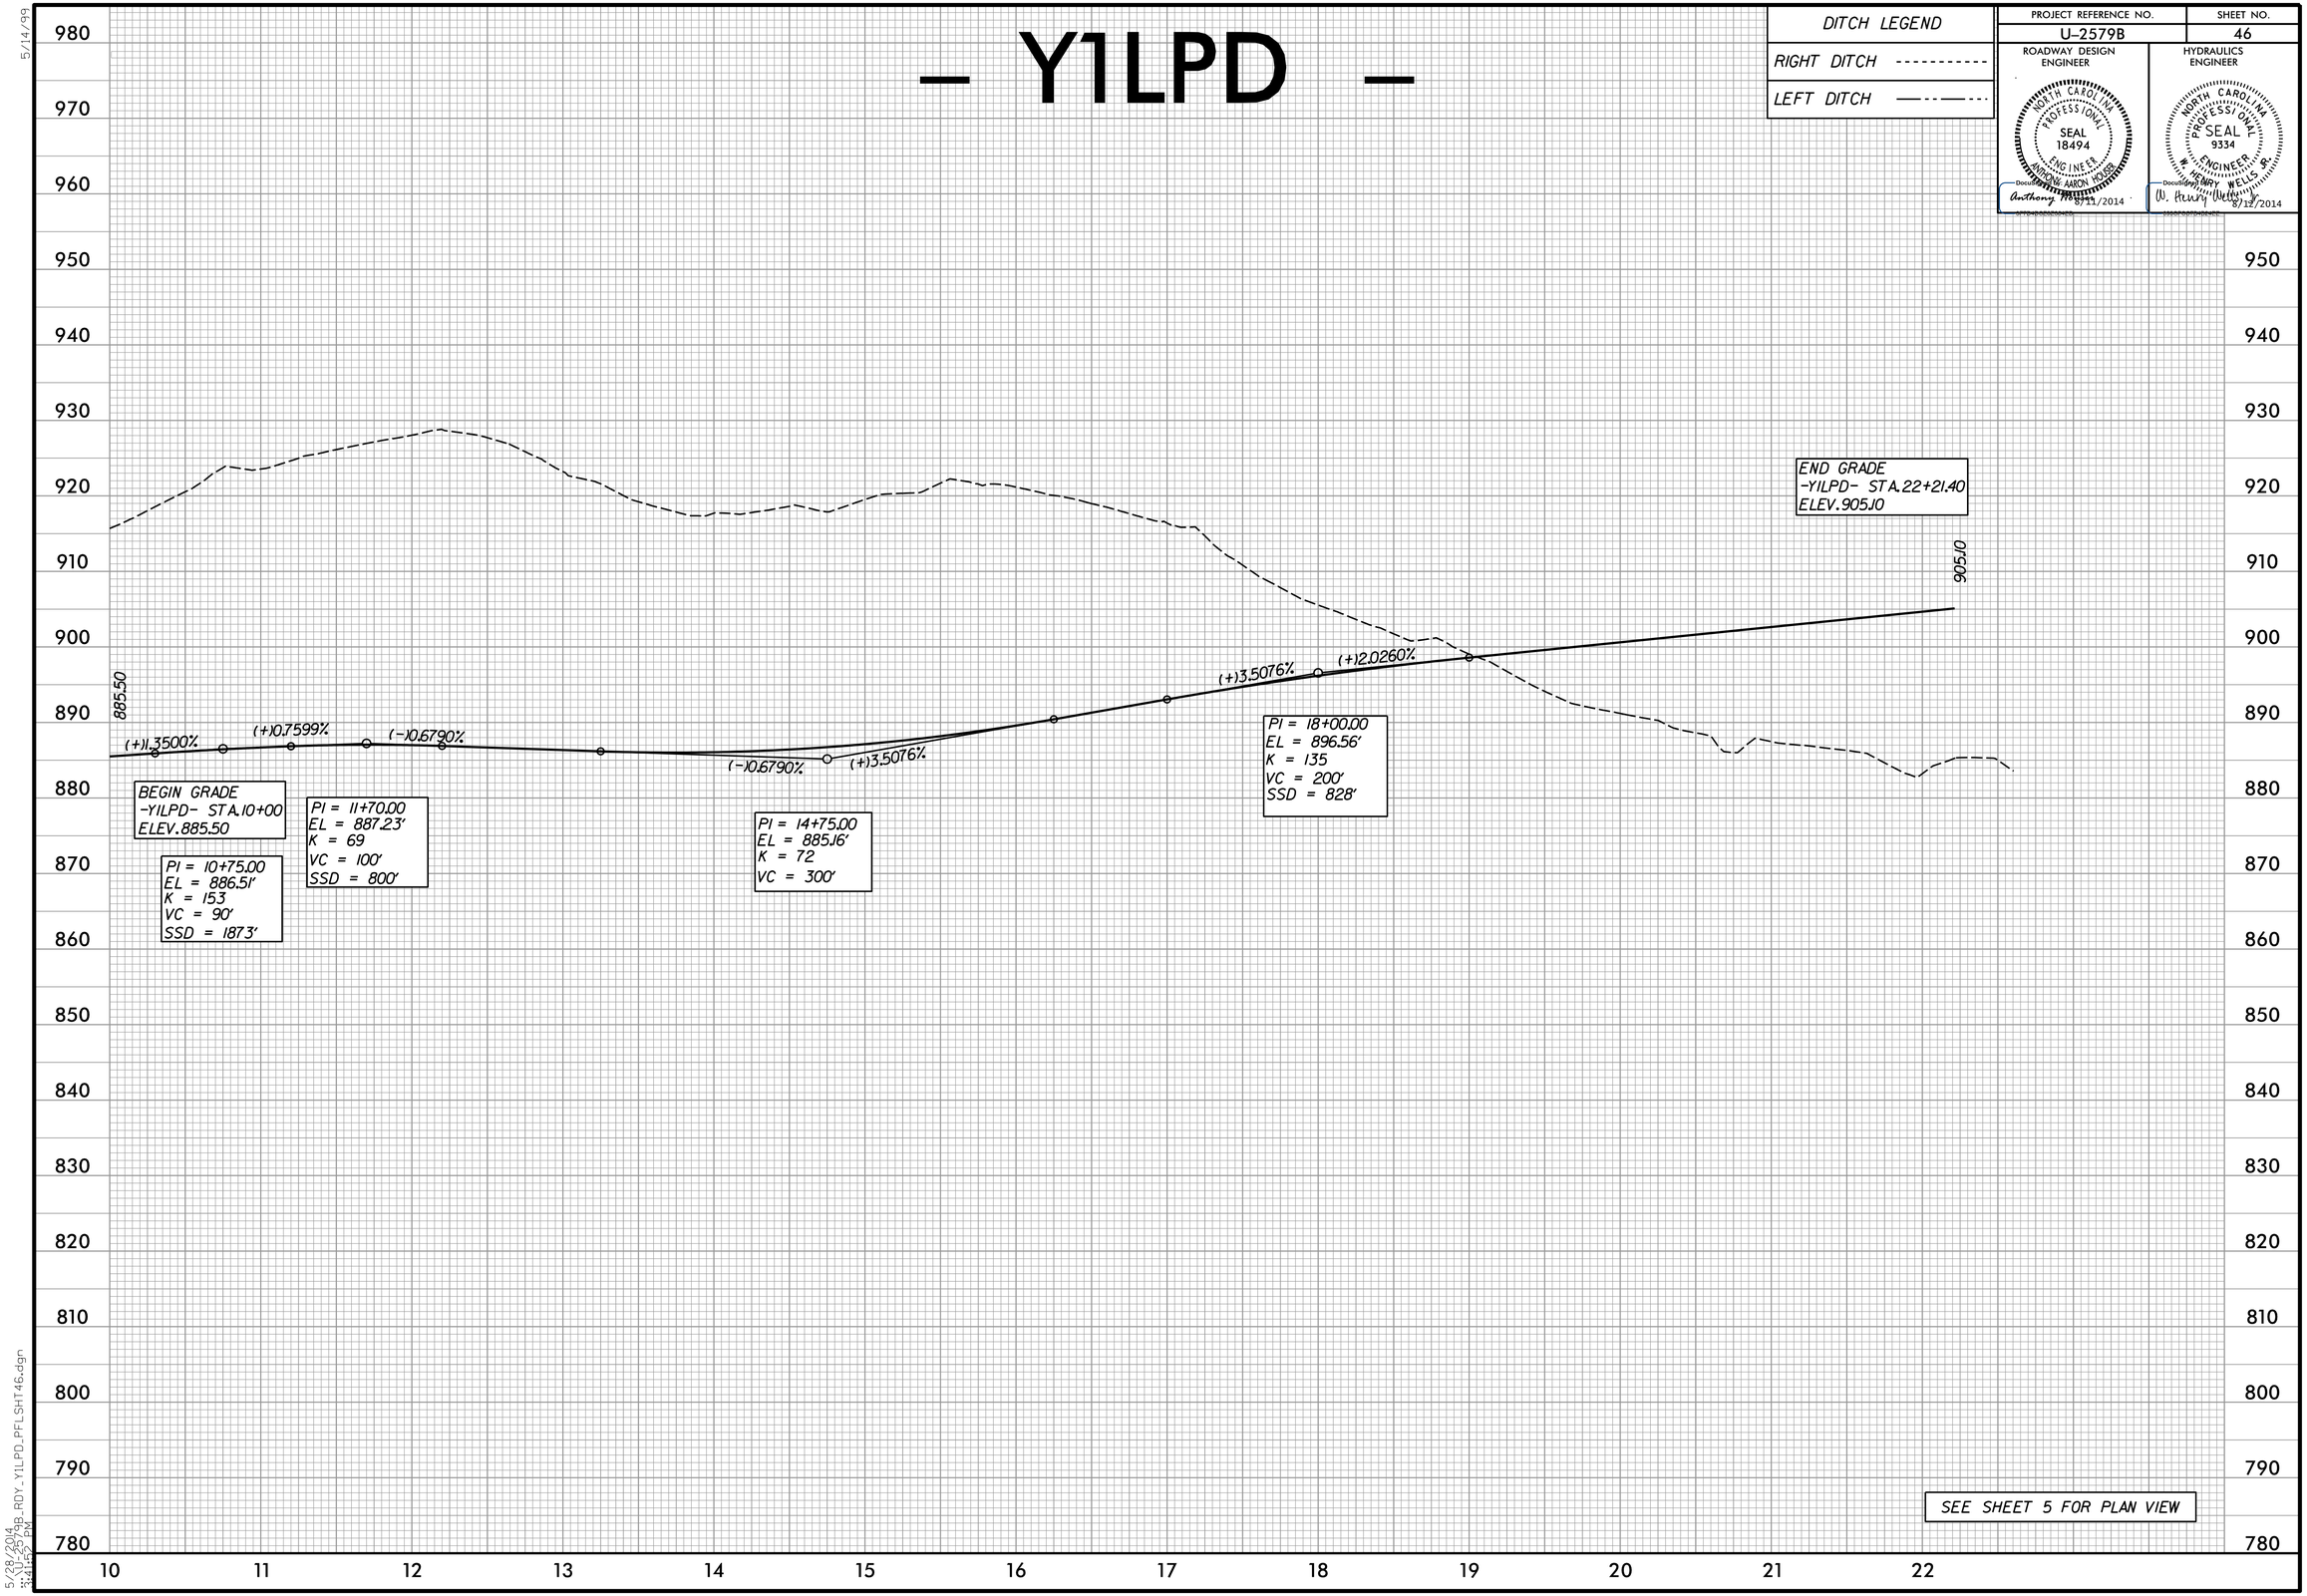

SEE SHEET 5 FOR PLAN VIEW

5/14/99

5/28/2014
U-2579B_RDY_Y1LPD_PFL_SHT46.dgn
3:21:52 PM