DITCH LEGEND	
RIGHT DITCH	----------
LEFT DITCH	—·—·—

PROJECT REFERENCE NO.	SHEET NO.
U-2579B	37

ROADWAY DESIGN ENGINEER

NORTH CAROLINA PROFESSIONAL SEAL 18494 ENGINEER ANTHONY AARON HOUSER

Anthony 10/21/2014

HYDRAULICS ENGINEER

NORTH CAROLINA PROFESSIONAL SEAL 9334 ENGINEER W. HENRY WELLS JR.

W. Henry Wells Jr. 10/21/2014

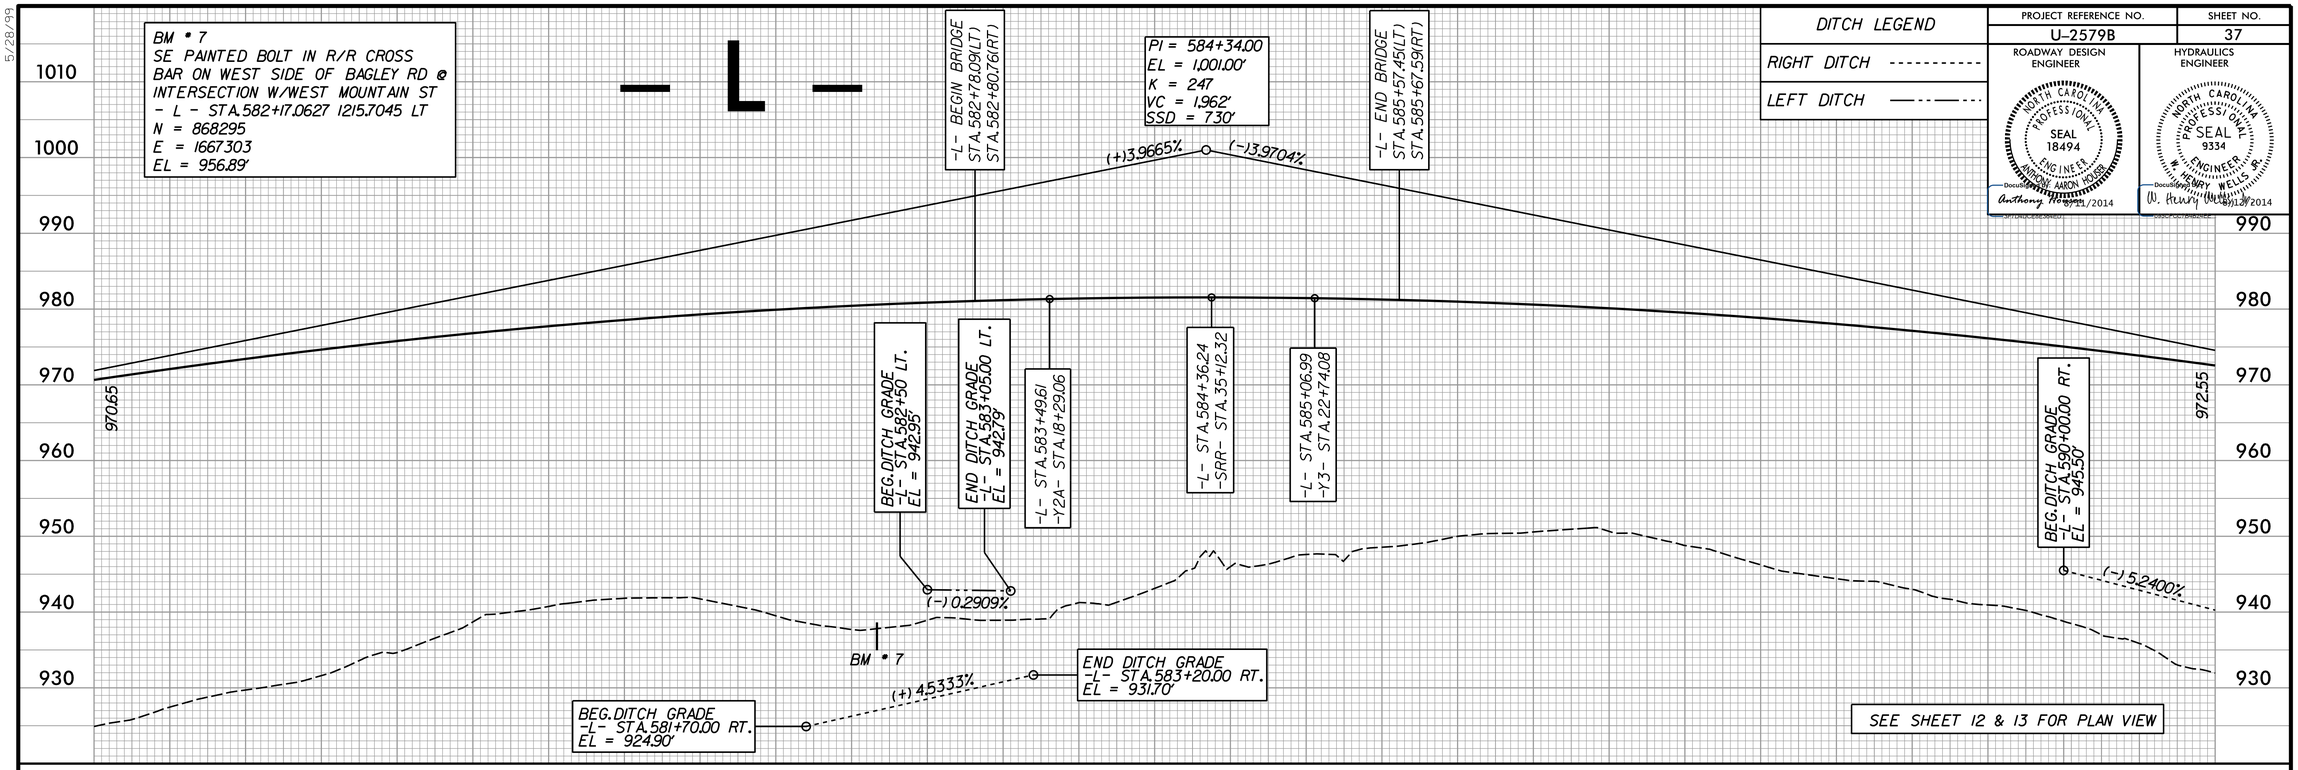

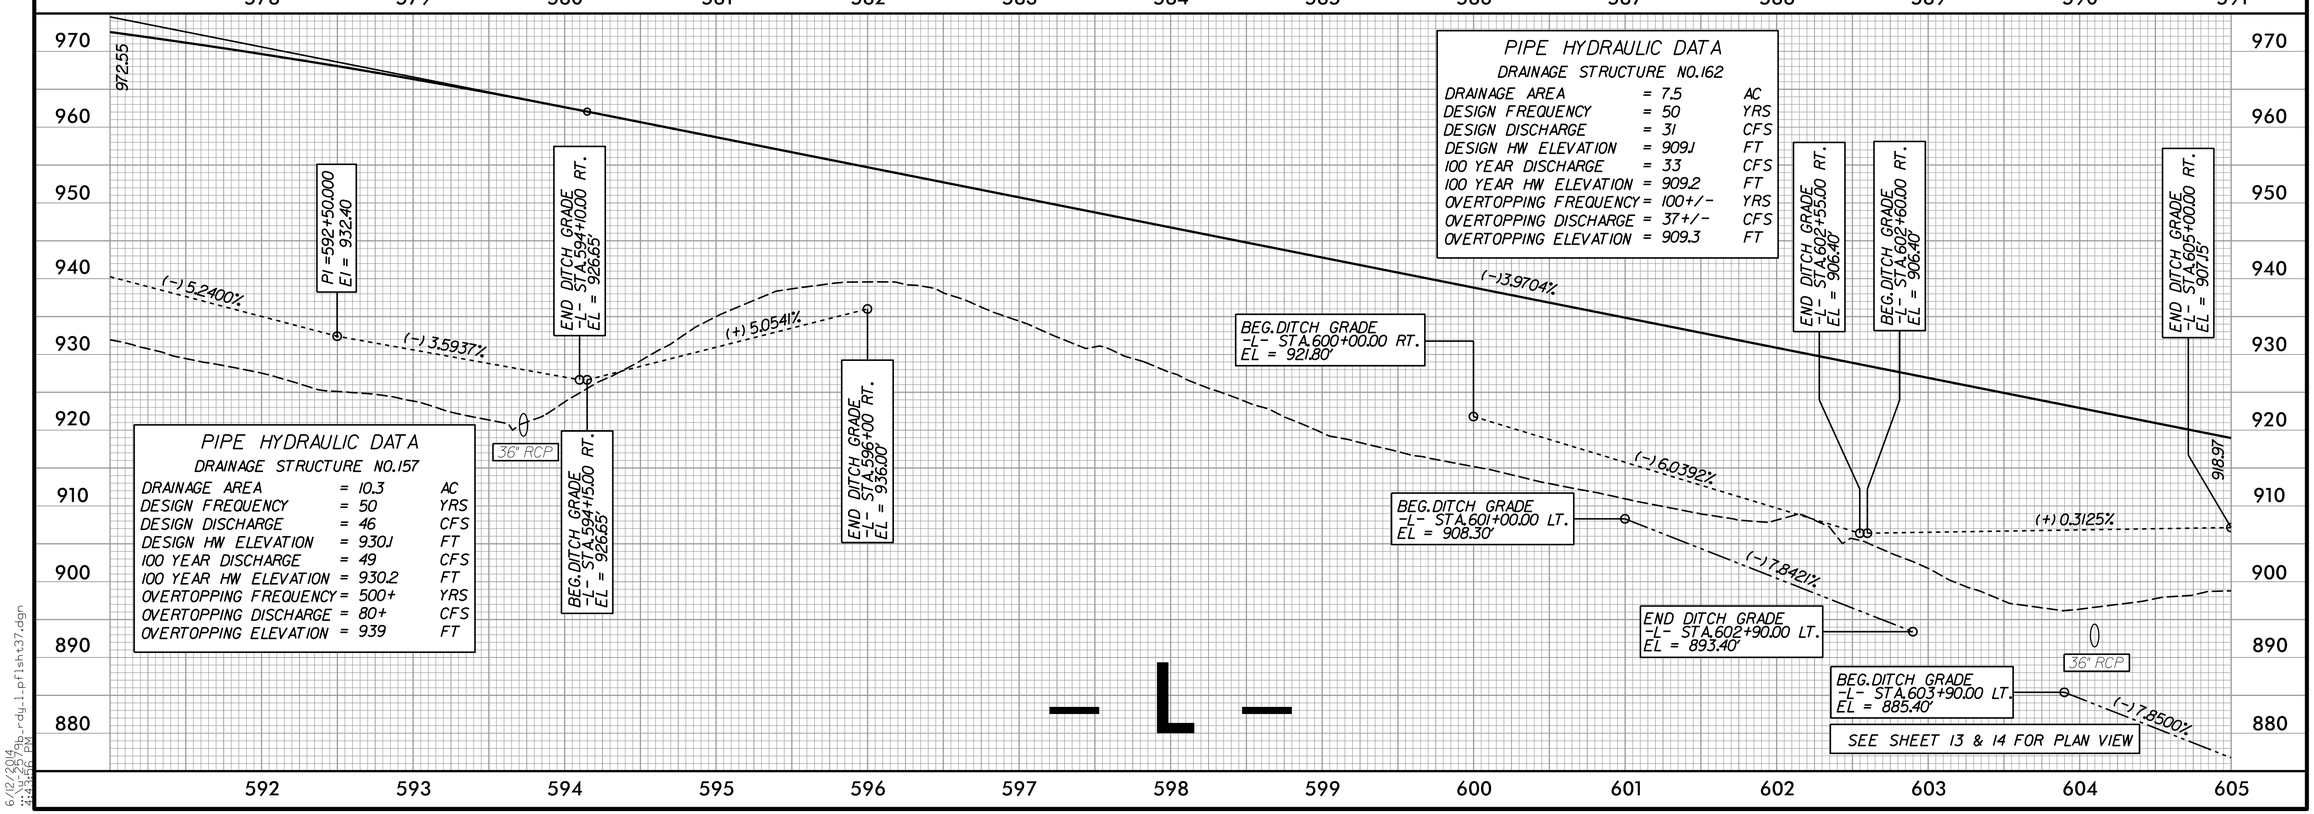

5/28/99

6/12/2014 4:33:56 PM usr0ab_rdy_1_pflsht37.dgn