PROJECT REFERENCE NO.	SHEET NO.
U-2579B	29
R/W SHEET NO.	
ROADWAY DESIGN ENGINEER	HYDRAULICS ENGINEER

NORTH CAROLINA PROFESSIONAL SEAL 18494 ENGINEER ANTHONY AARON HOSER
DocuSigned by: Anthony Hoser 7/11/2014
-39710AOCE5E38AED-

NORTH CAROLINA PROFESSIONAL SEAL 9334 ENGINEER W. HENRY WELLS JR.
DocuSigned by: W. Henry Wells Jr. 7/11/2014
-D50CFCC7B4B24EE-

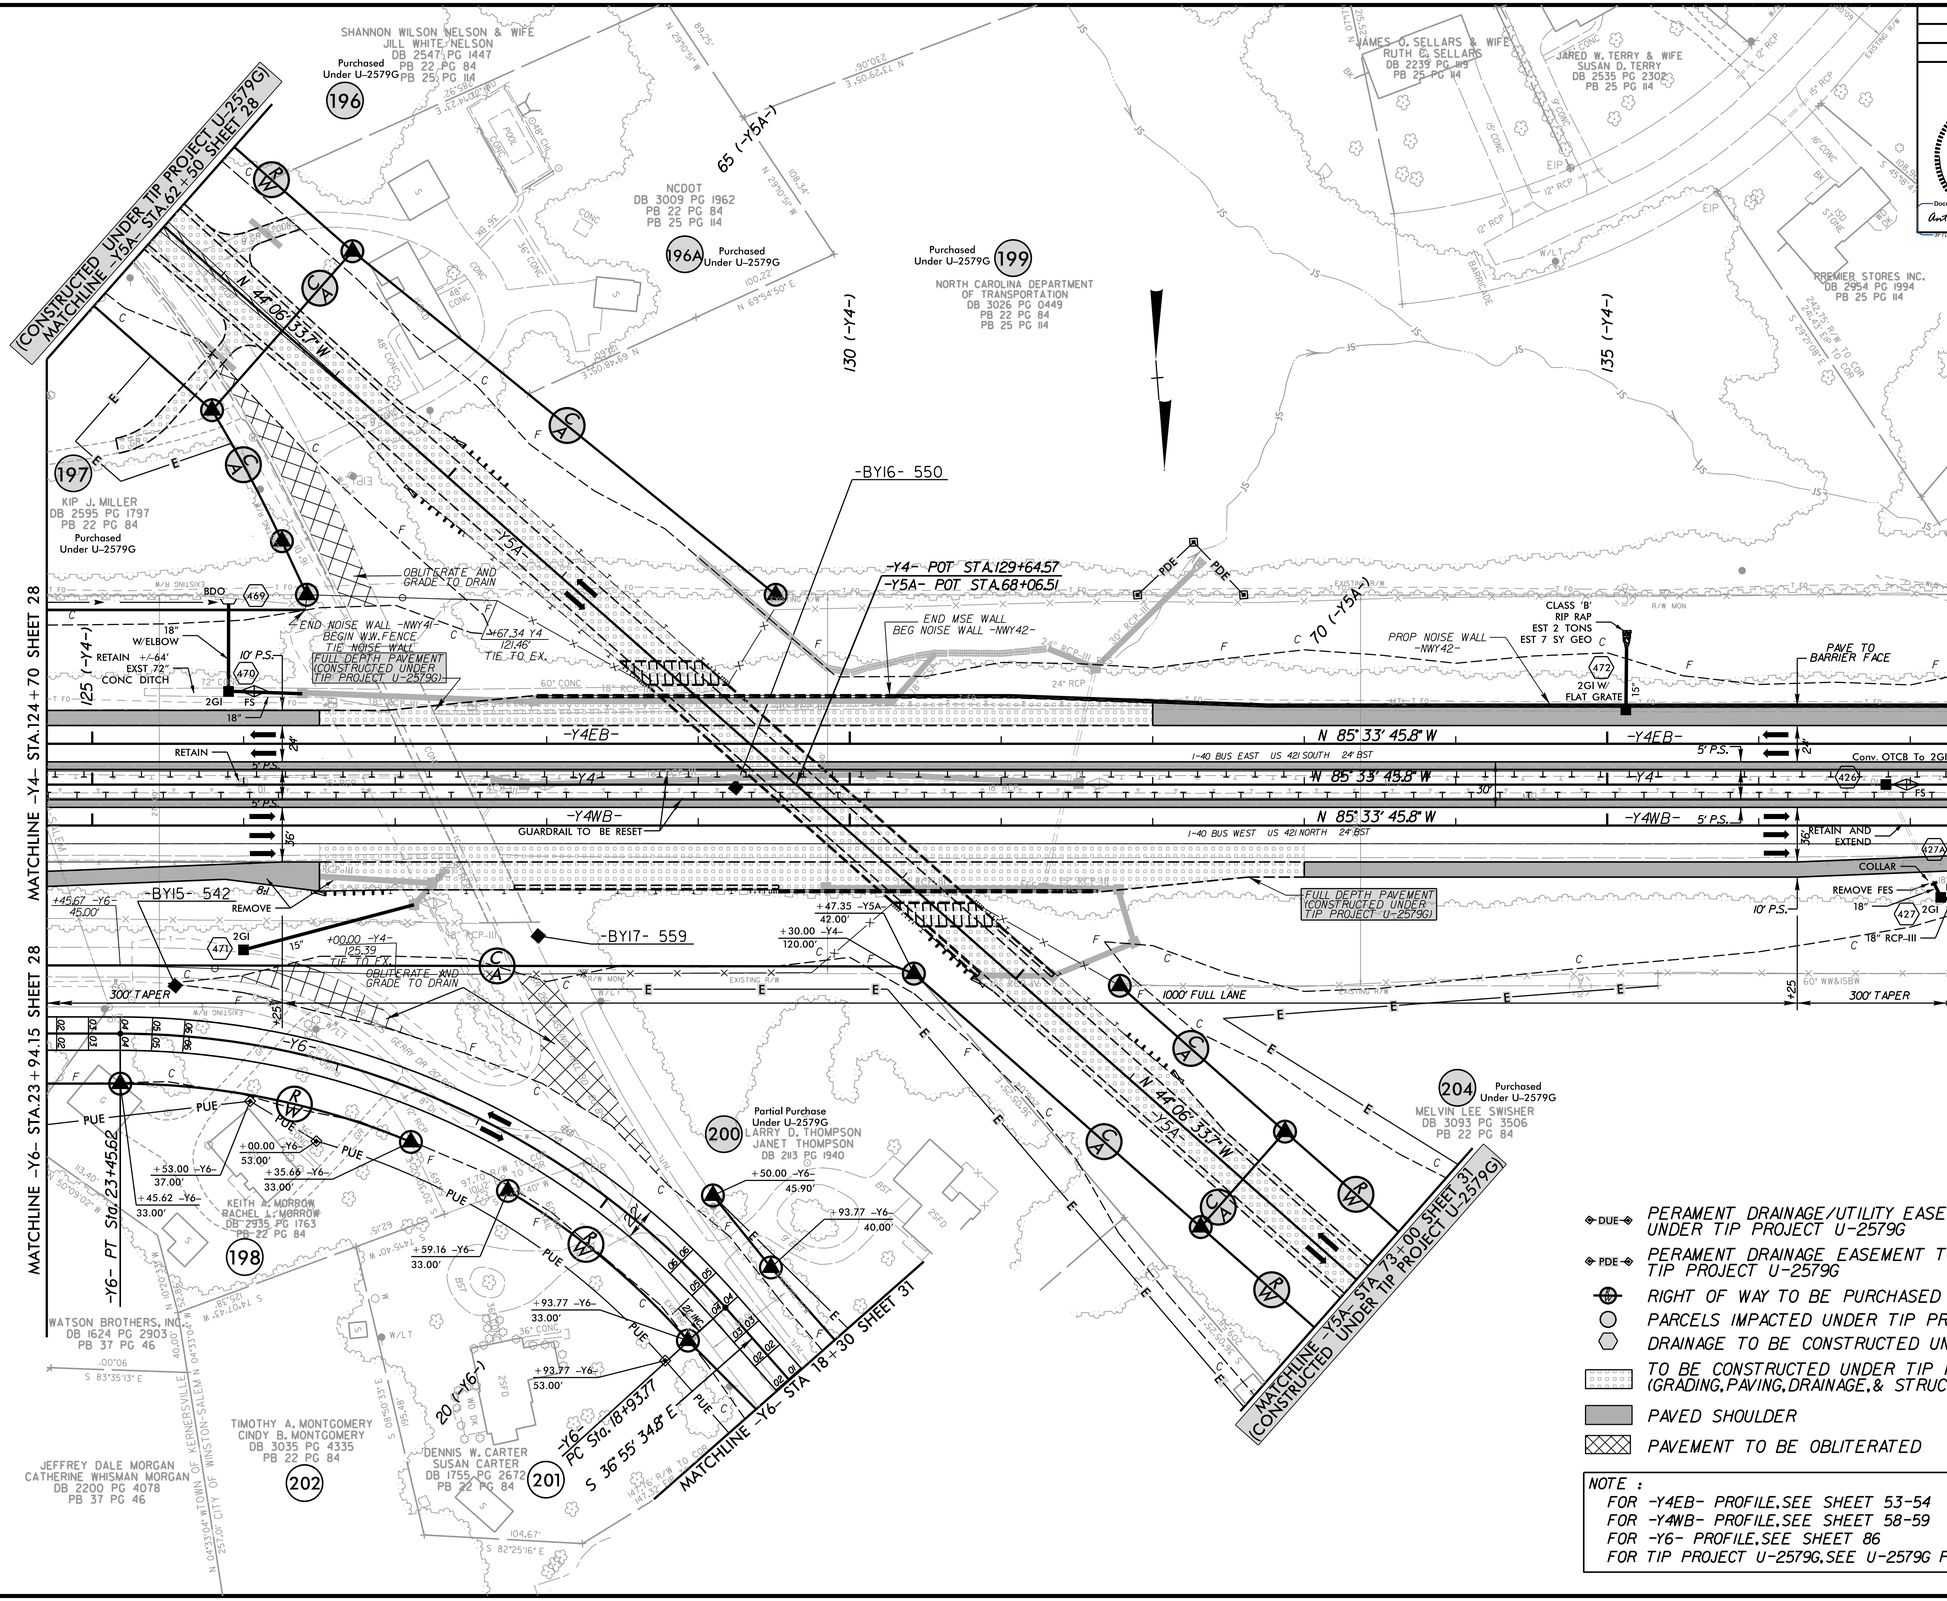

REVISIONS

8/17/99

7/16/2014 U-2579b_rdy_pln_sht29.dgn 3:22:03 PM