DITCH LEGEND	PROJECT REFERENCE NO.	SHEET NO.
RIGHT DITCH ----------	U-2579B	32
LEFT DITCH —·—·—	ROADWAY DESIGN ENGINEER	HYDRAULICS ENGINEER

NORTH CAROLINA PROFESSIONAL SEAL 18494 ENGINEER ANTHONY AARON HOUSER — Anthony Houser 8/13/2014

NORTH CAROLINA PROFESSIONAL SEAL 9334 ENGINEER W. PERRY WELLS JR. — W. Perry Wells Jr. 8/14/2014

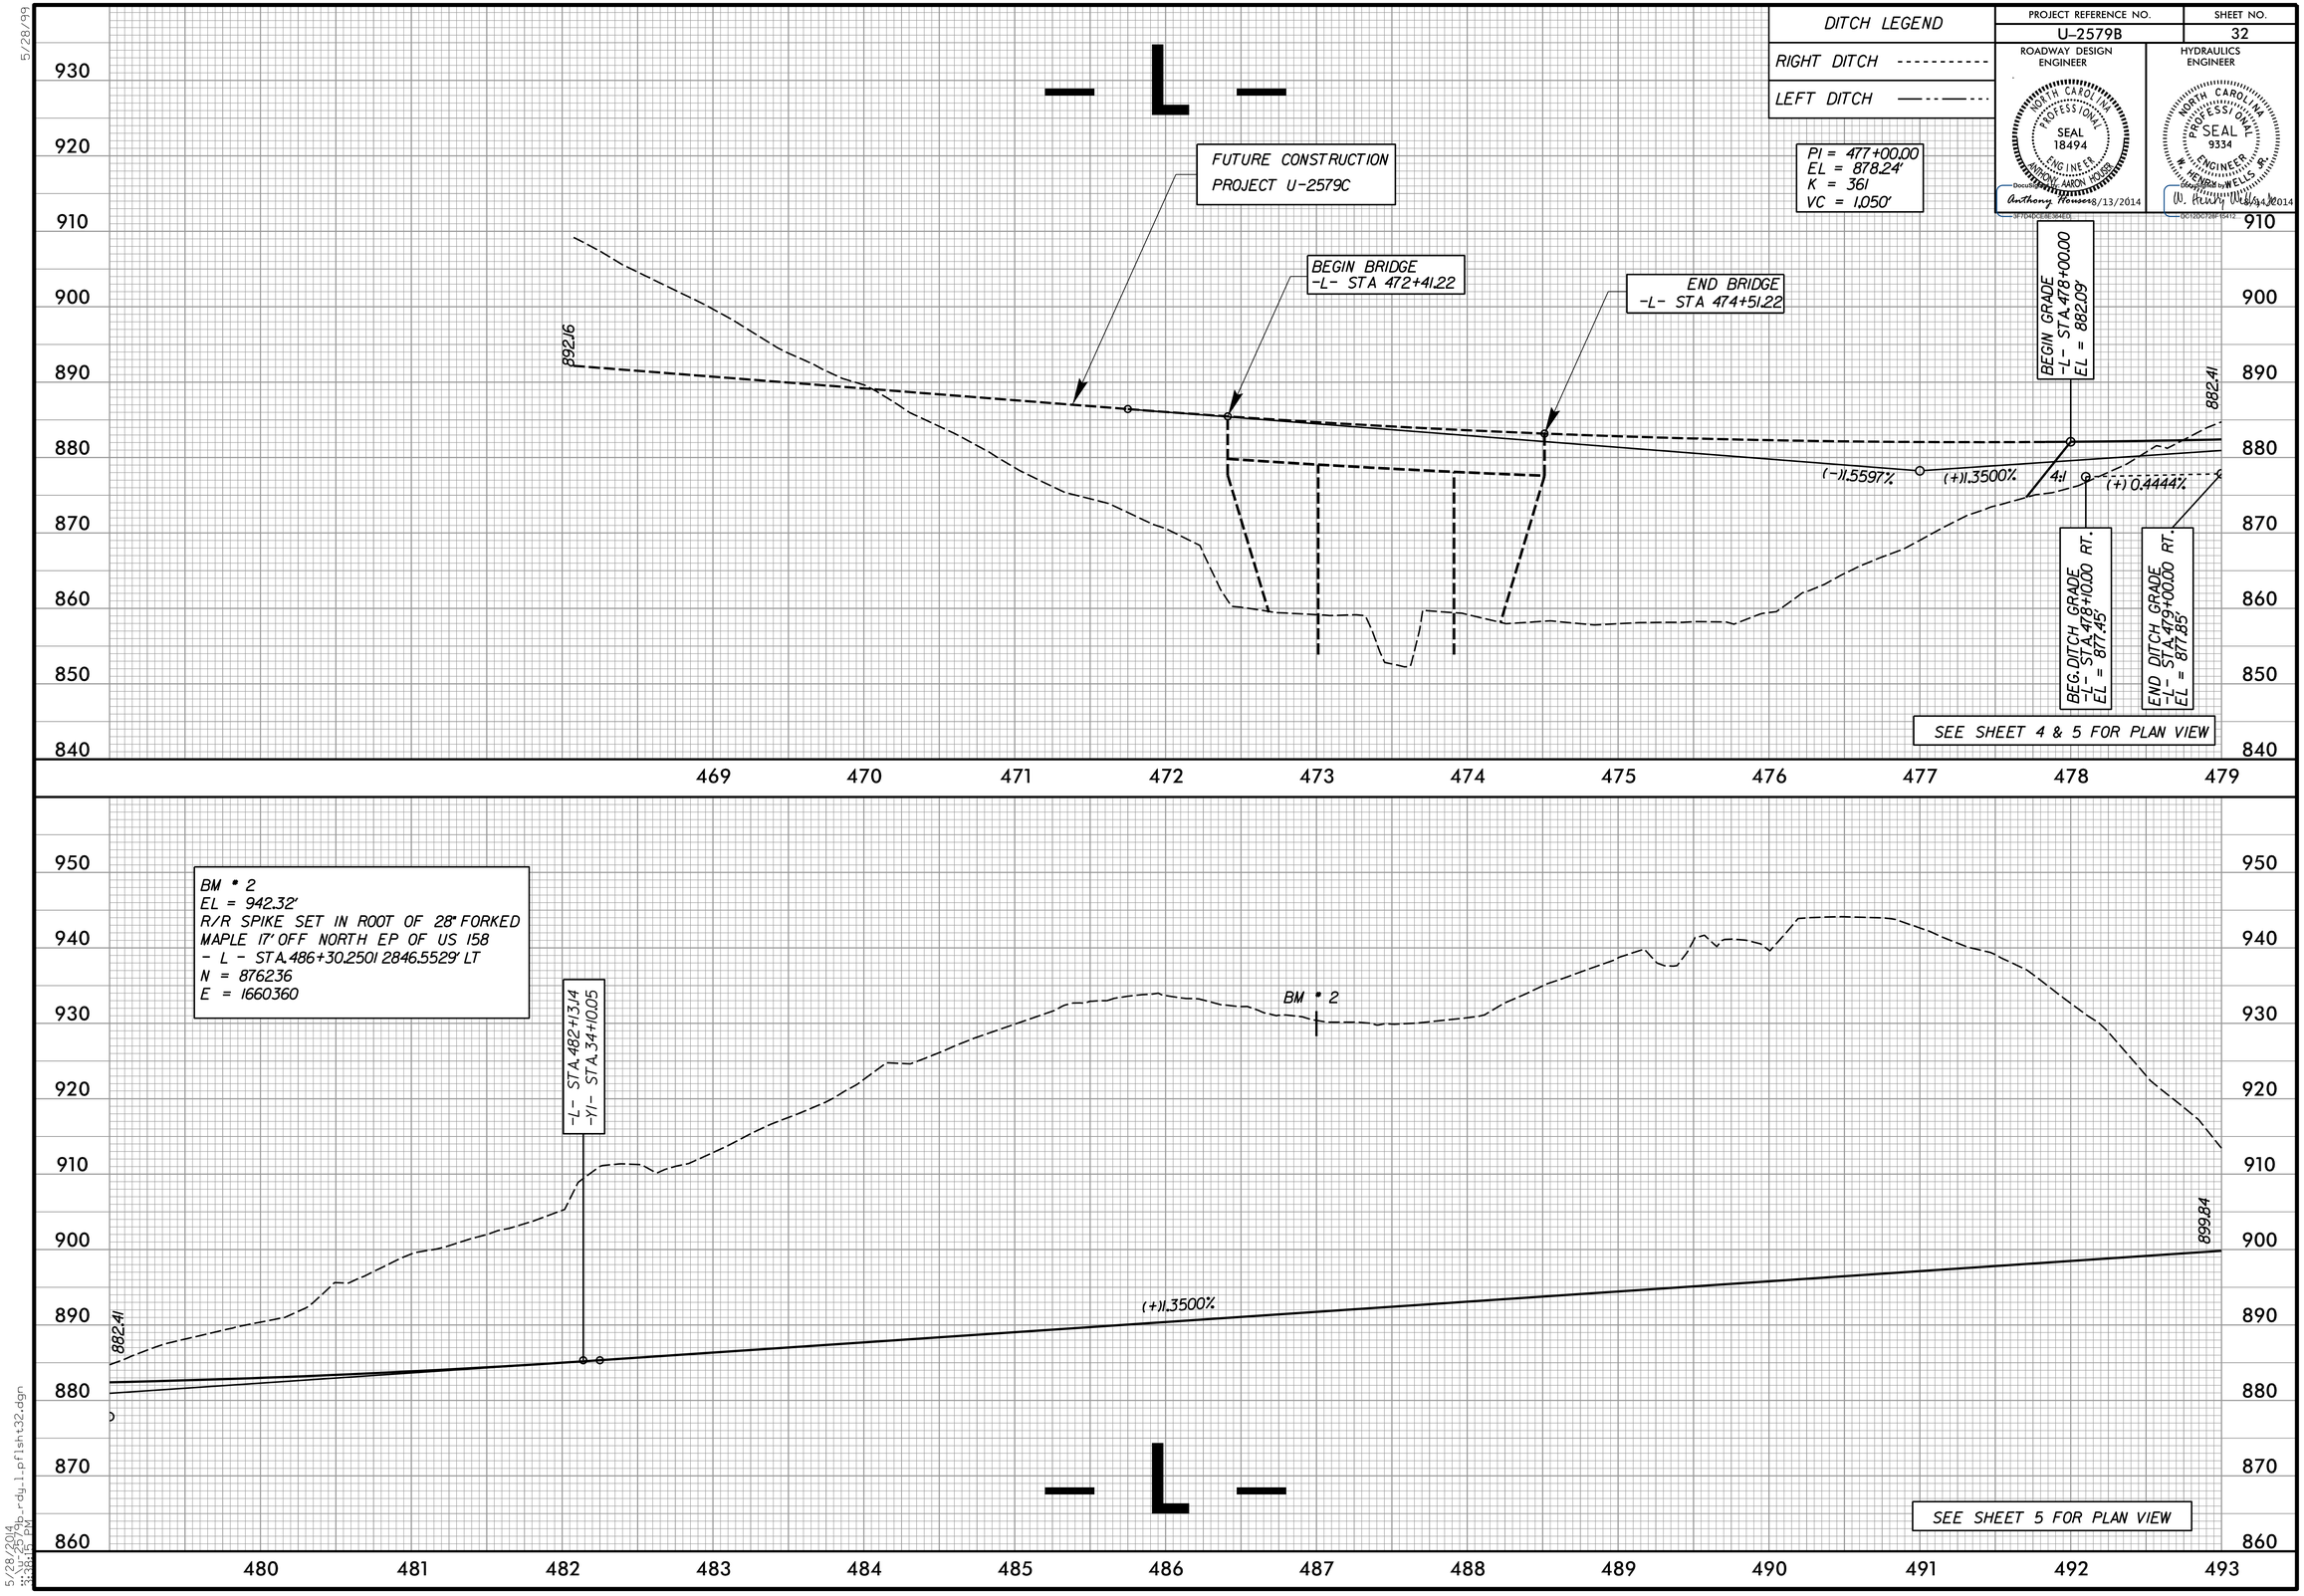

5/28/99

5/28/2014
3:38:16 PM
u2579b_rdy_l_pflsht32.dgn