PROJECT REFERENCE NO.	SHEET NO.
U-2579B	48

ROADWAY DESIGN ENGINEER: NORTH CAROLINA PROFESSIONAL SEAL 18494 ENGINEER ANTHONY AARON HOUSER — 8/11/2014

HYDRAULICS ENGINEER: NORTH CAROLINA PROFESSIONAL SEAL 9334 ENGINEER W. HENRY WELLS JR. — 8/12/2014

DITCH LEGEND

RIGHT DITCH ----------

LEFT DITCH —·—·—

– Y1RPD –

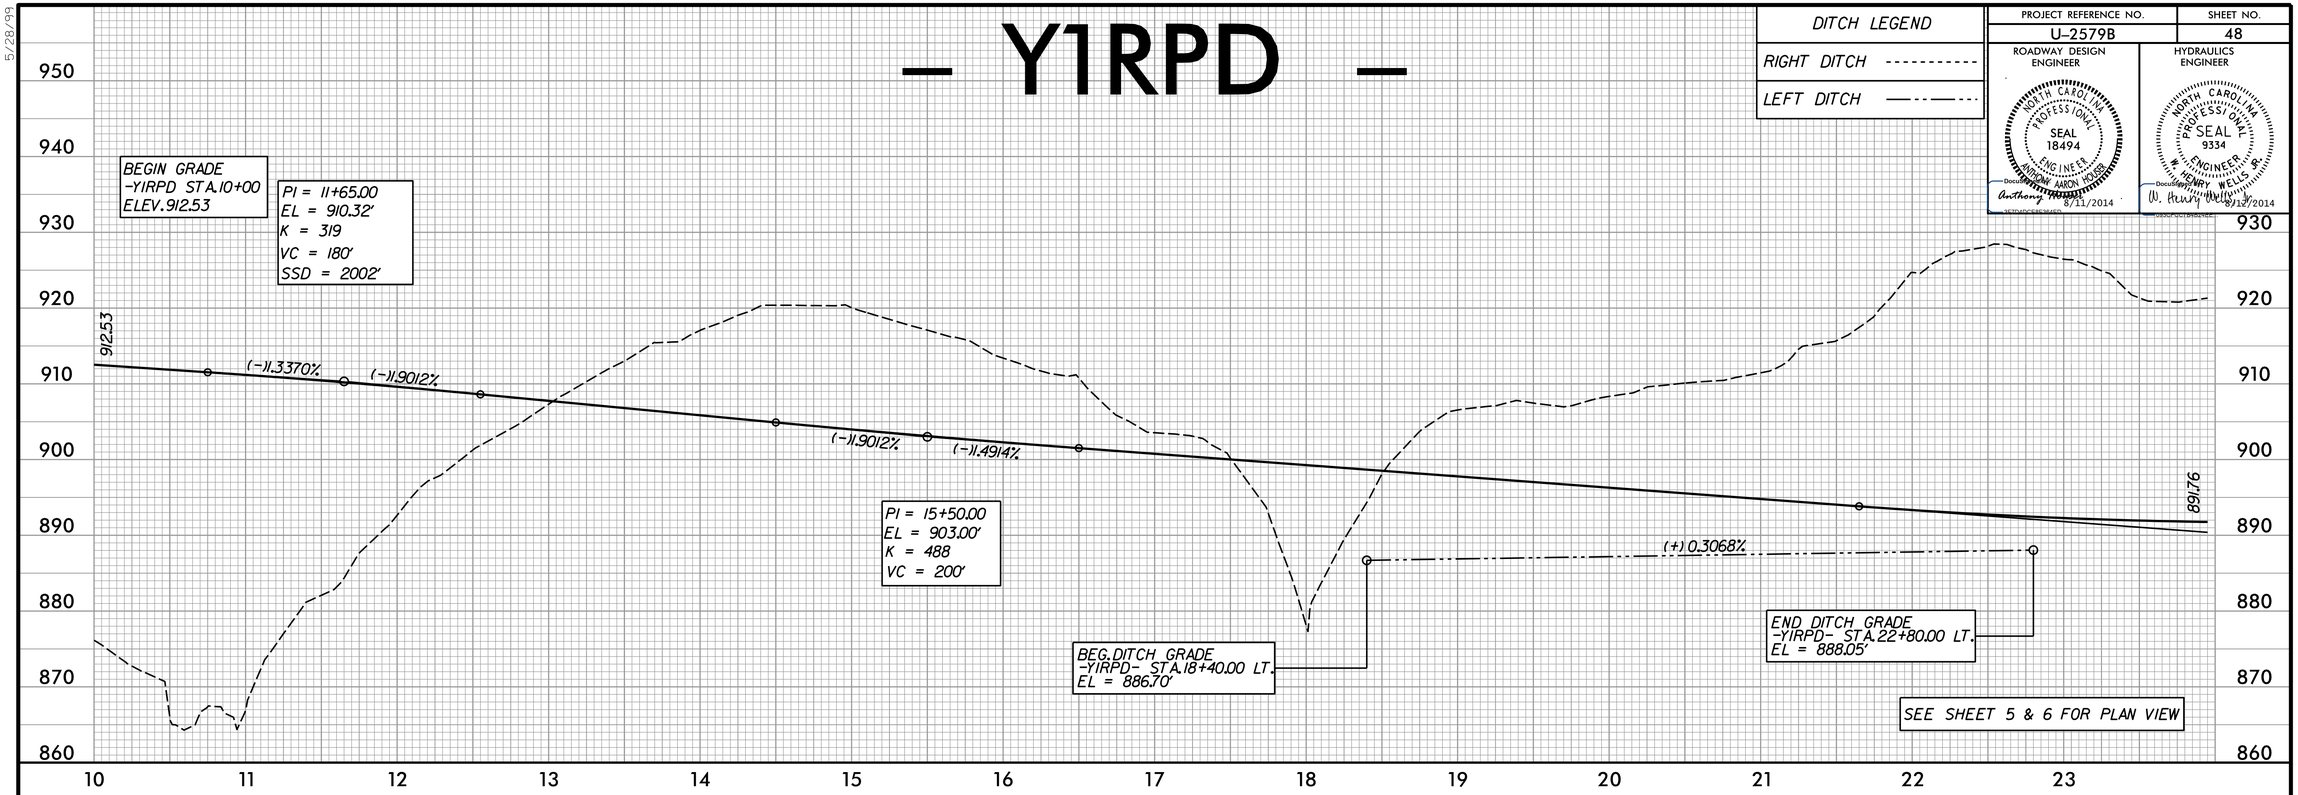

– Y1RPD –

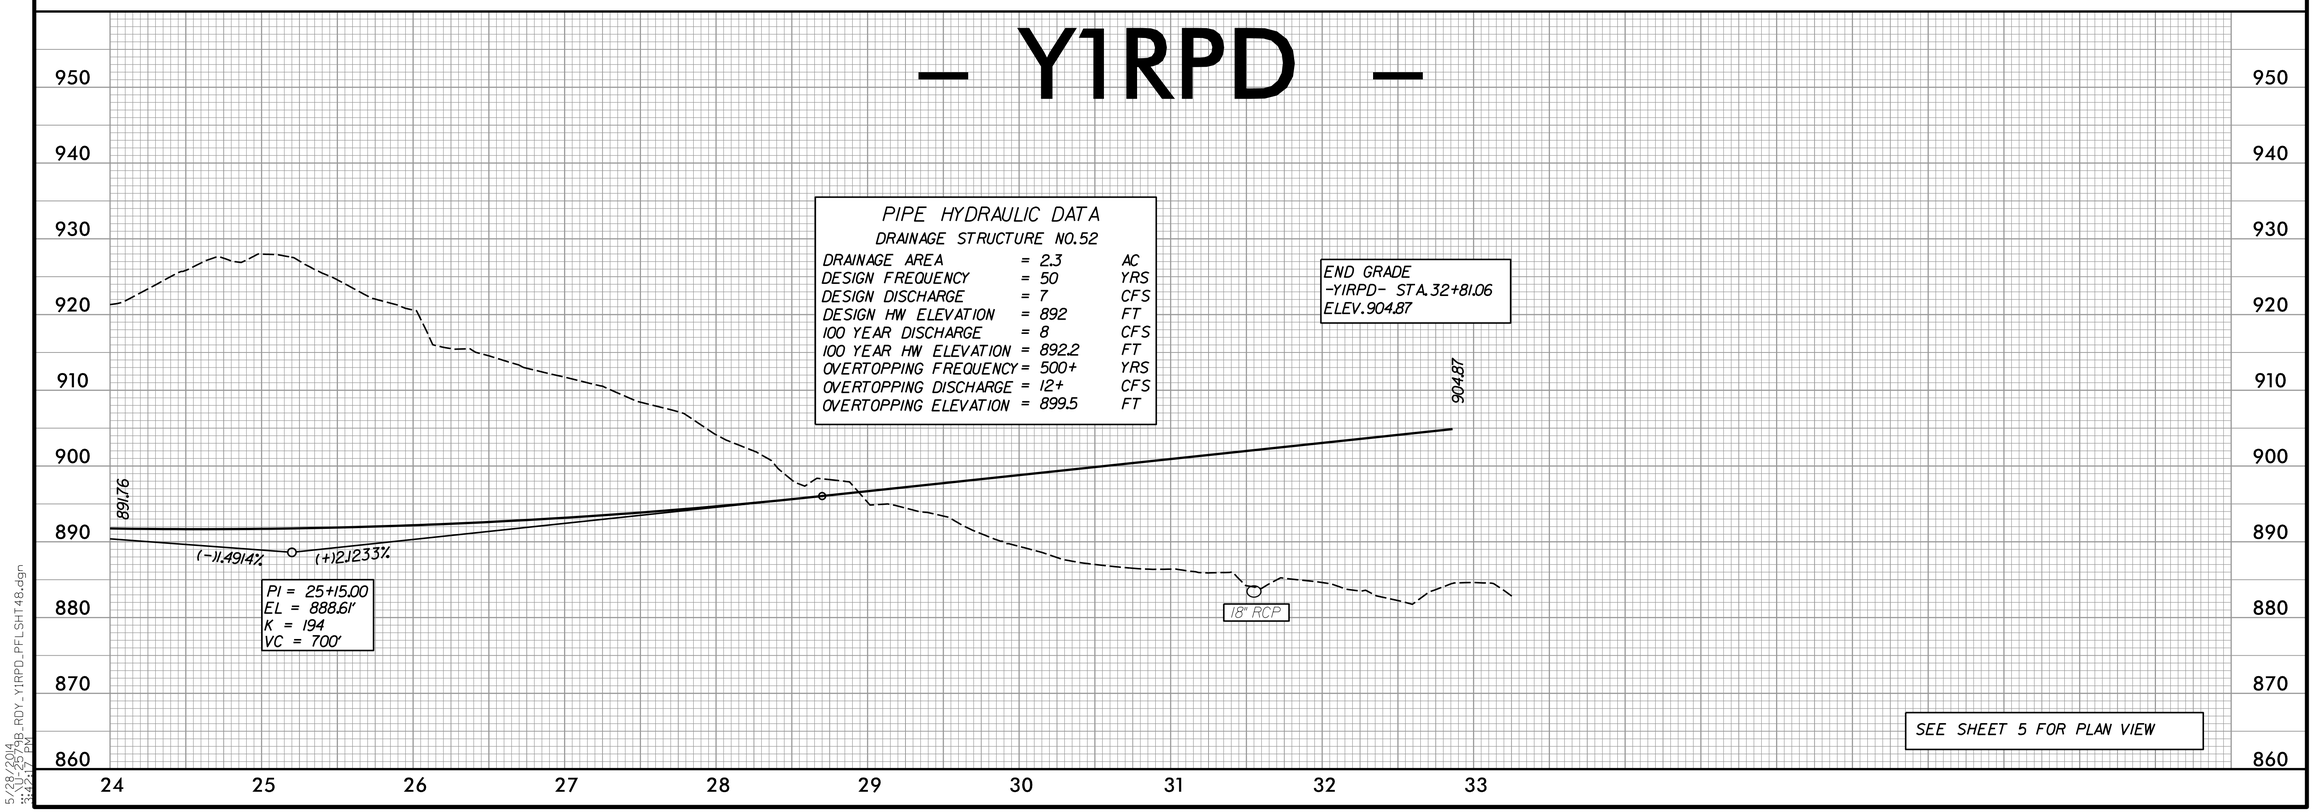

5/28/99

5/28/2014
3:32:57 PM
U:\2579B_RDY_Y1RPD_PFL_SHT48.dgn