– Y4RPBD –

DITCH LEGEND
RIGHT DITCH ----------
LEFT DITCH —·—·—

PROJECT REFERENCE NO.	SHEET NO.
U-2579B	77

ROADWAY DESIGN ENGINEER

NORTH CAROLINA PROFESSIONAL SEAL 18494 ENGINEER ANTHONY AARON HOUSER

Docu... Anthony Houser 8/21/2014

HYDRAULICS ENGINEER

NORTH CAROLINA PROFESSIONAL SEAL 9334 ENGINEER W. HENRY WELLS, JR.

Docu... W. Henry Wells, Jr. 8/12/2014

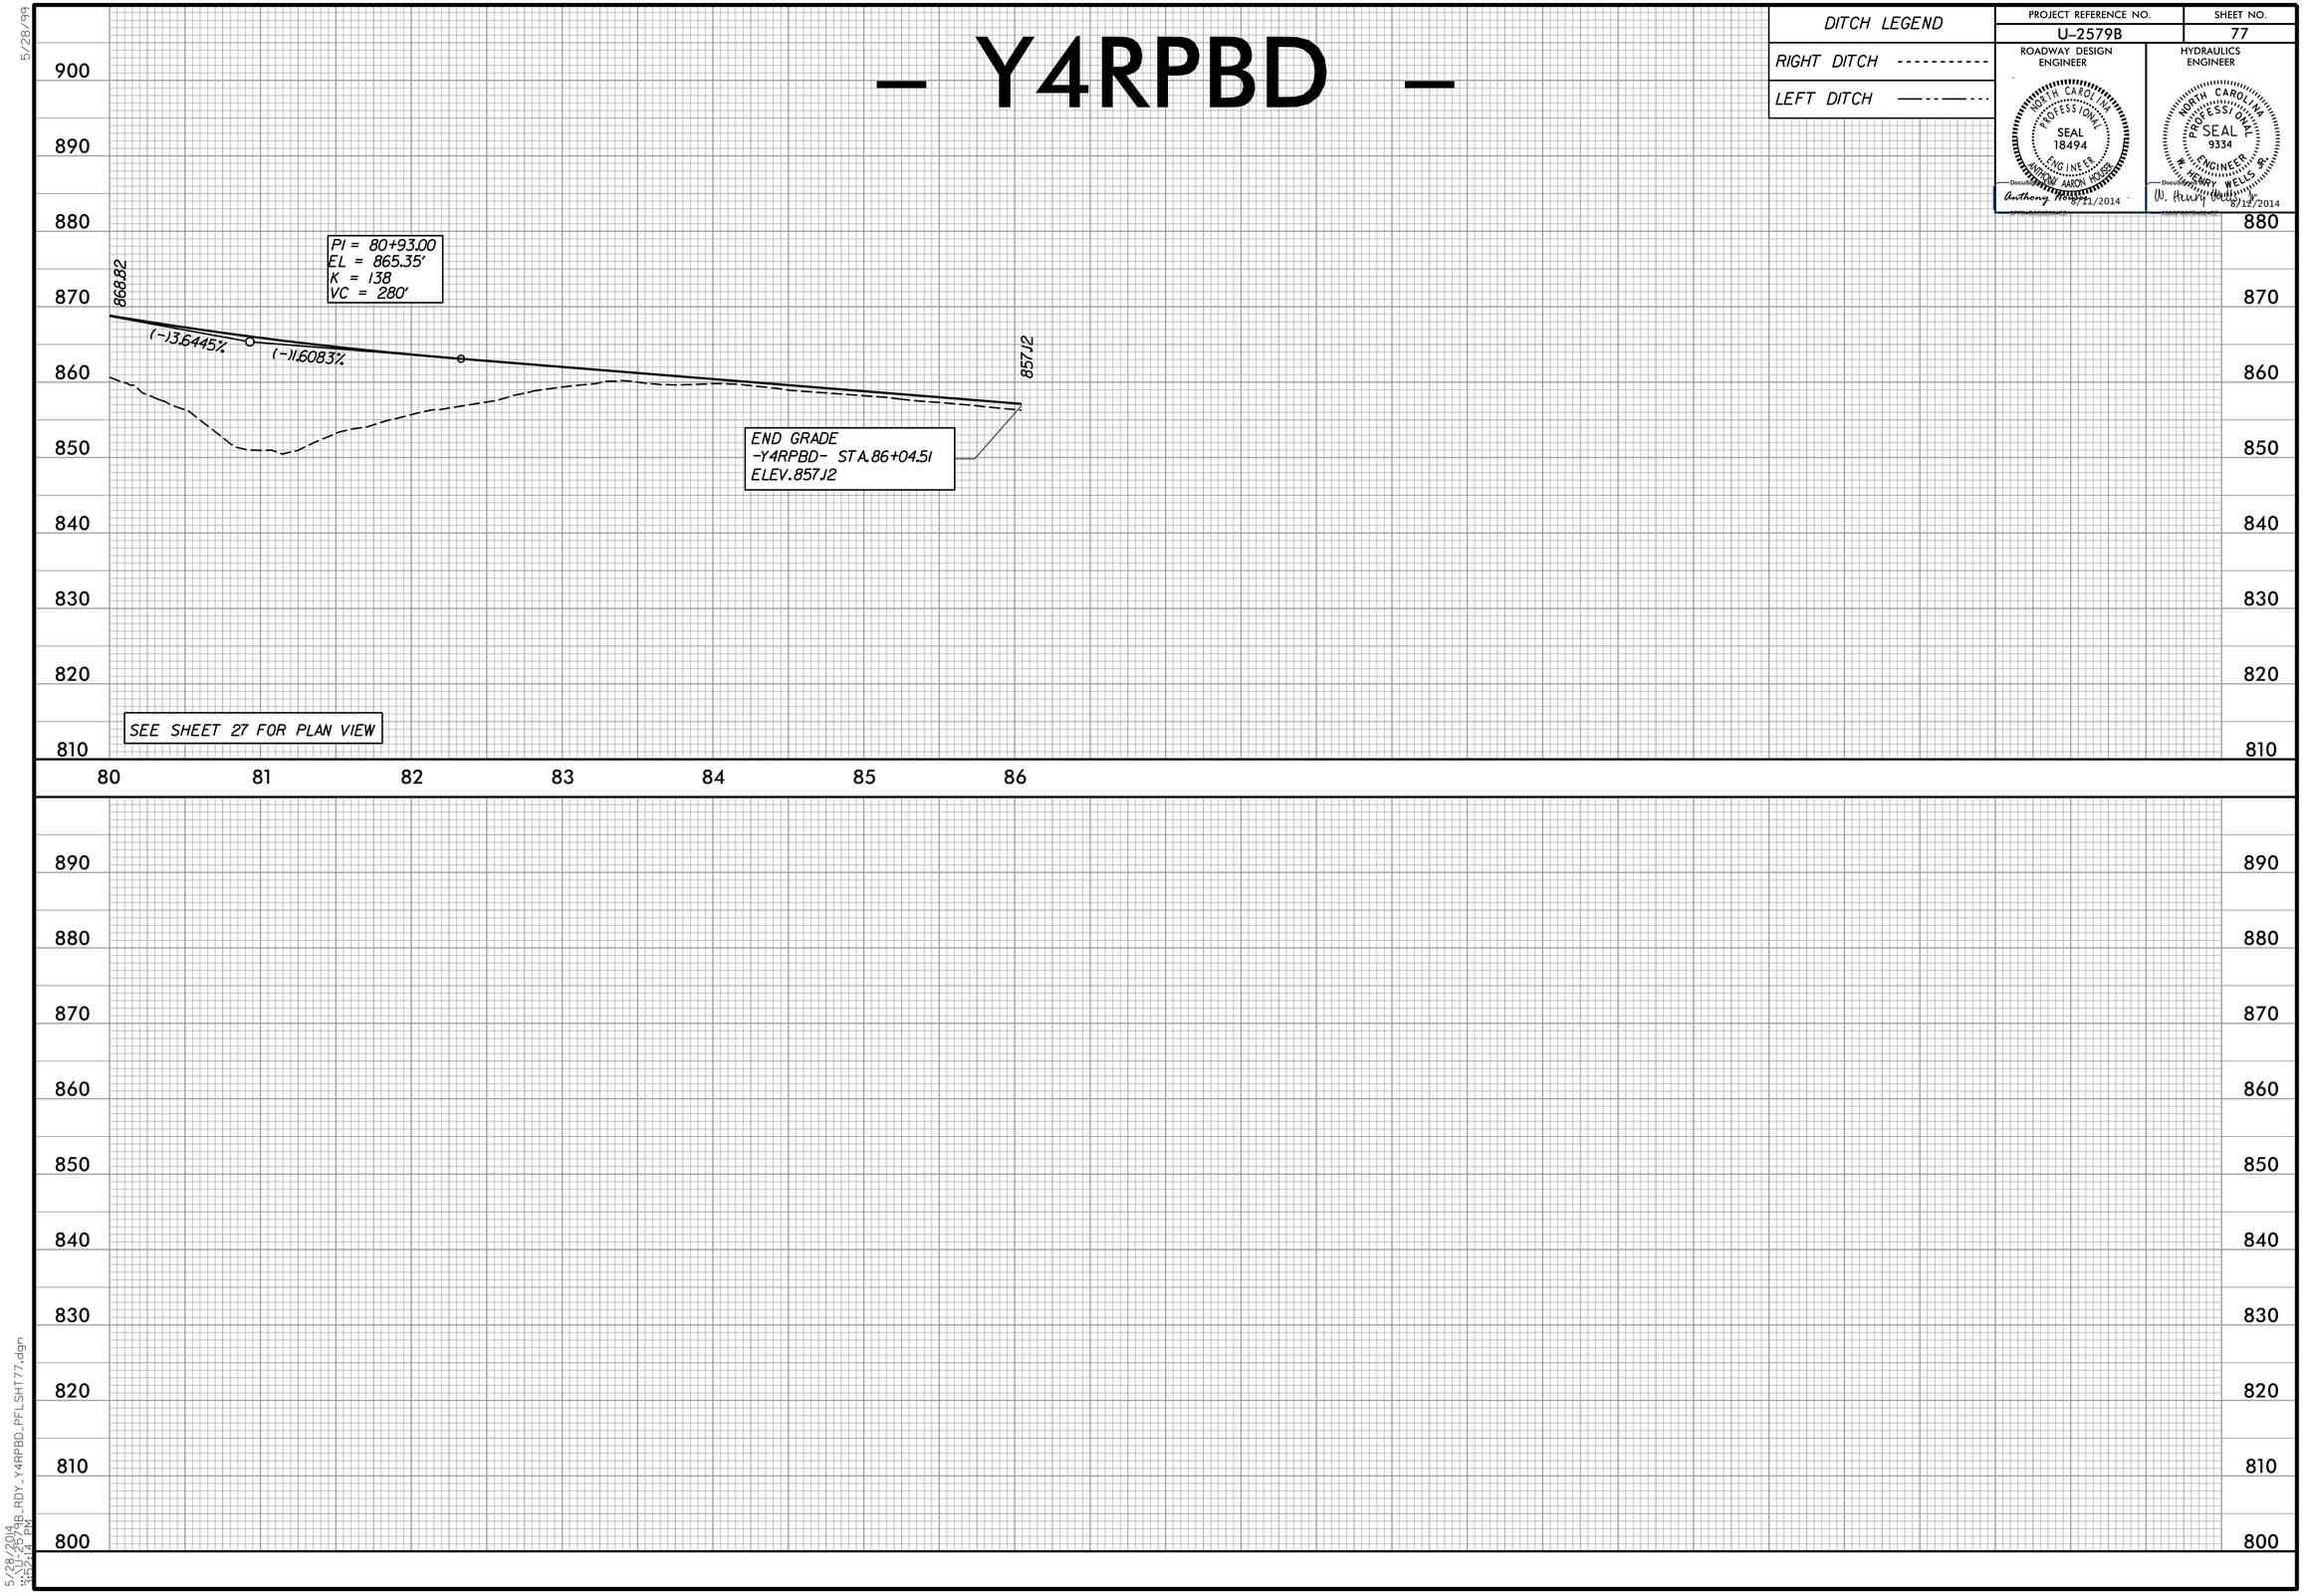

5/28/99

5/28/2014
3:52:14 PM
U:\2579B_RDY_Y4RPBD_PFL_SHT77.dgn