PROJECT REFERENCE NO.	SHEET NO.
U-2579B	31
R/W SHEET NO.	
ROADWAY DESIGN ENGINEER	HYDRAULICS ENGINEER

NORTH CAROLINA PROFESSIONAL SEAL 18494 ENGINEER ANTHONY AARON HOUSER
Anthony Houser 8/13/2014

NORTH CAROLINA PROFESSIONAL SEAL 9334 ENGINEER W. HENRY WELLS, JR.
W. Henry Wells, Jr. 8/13/2014

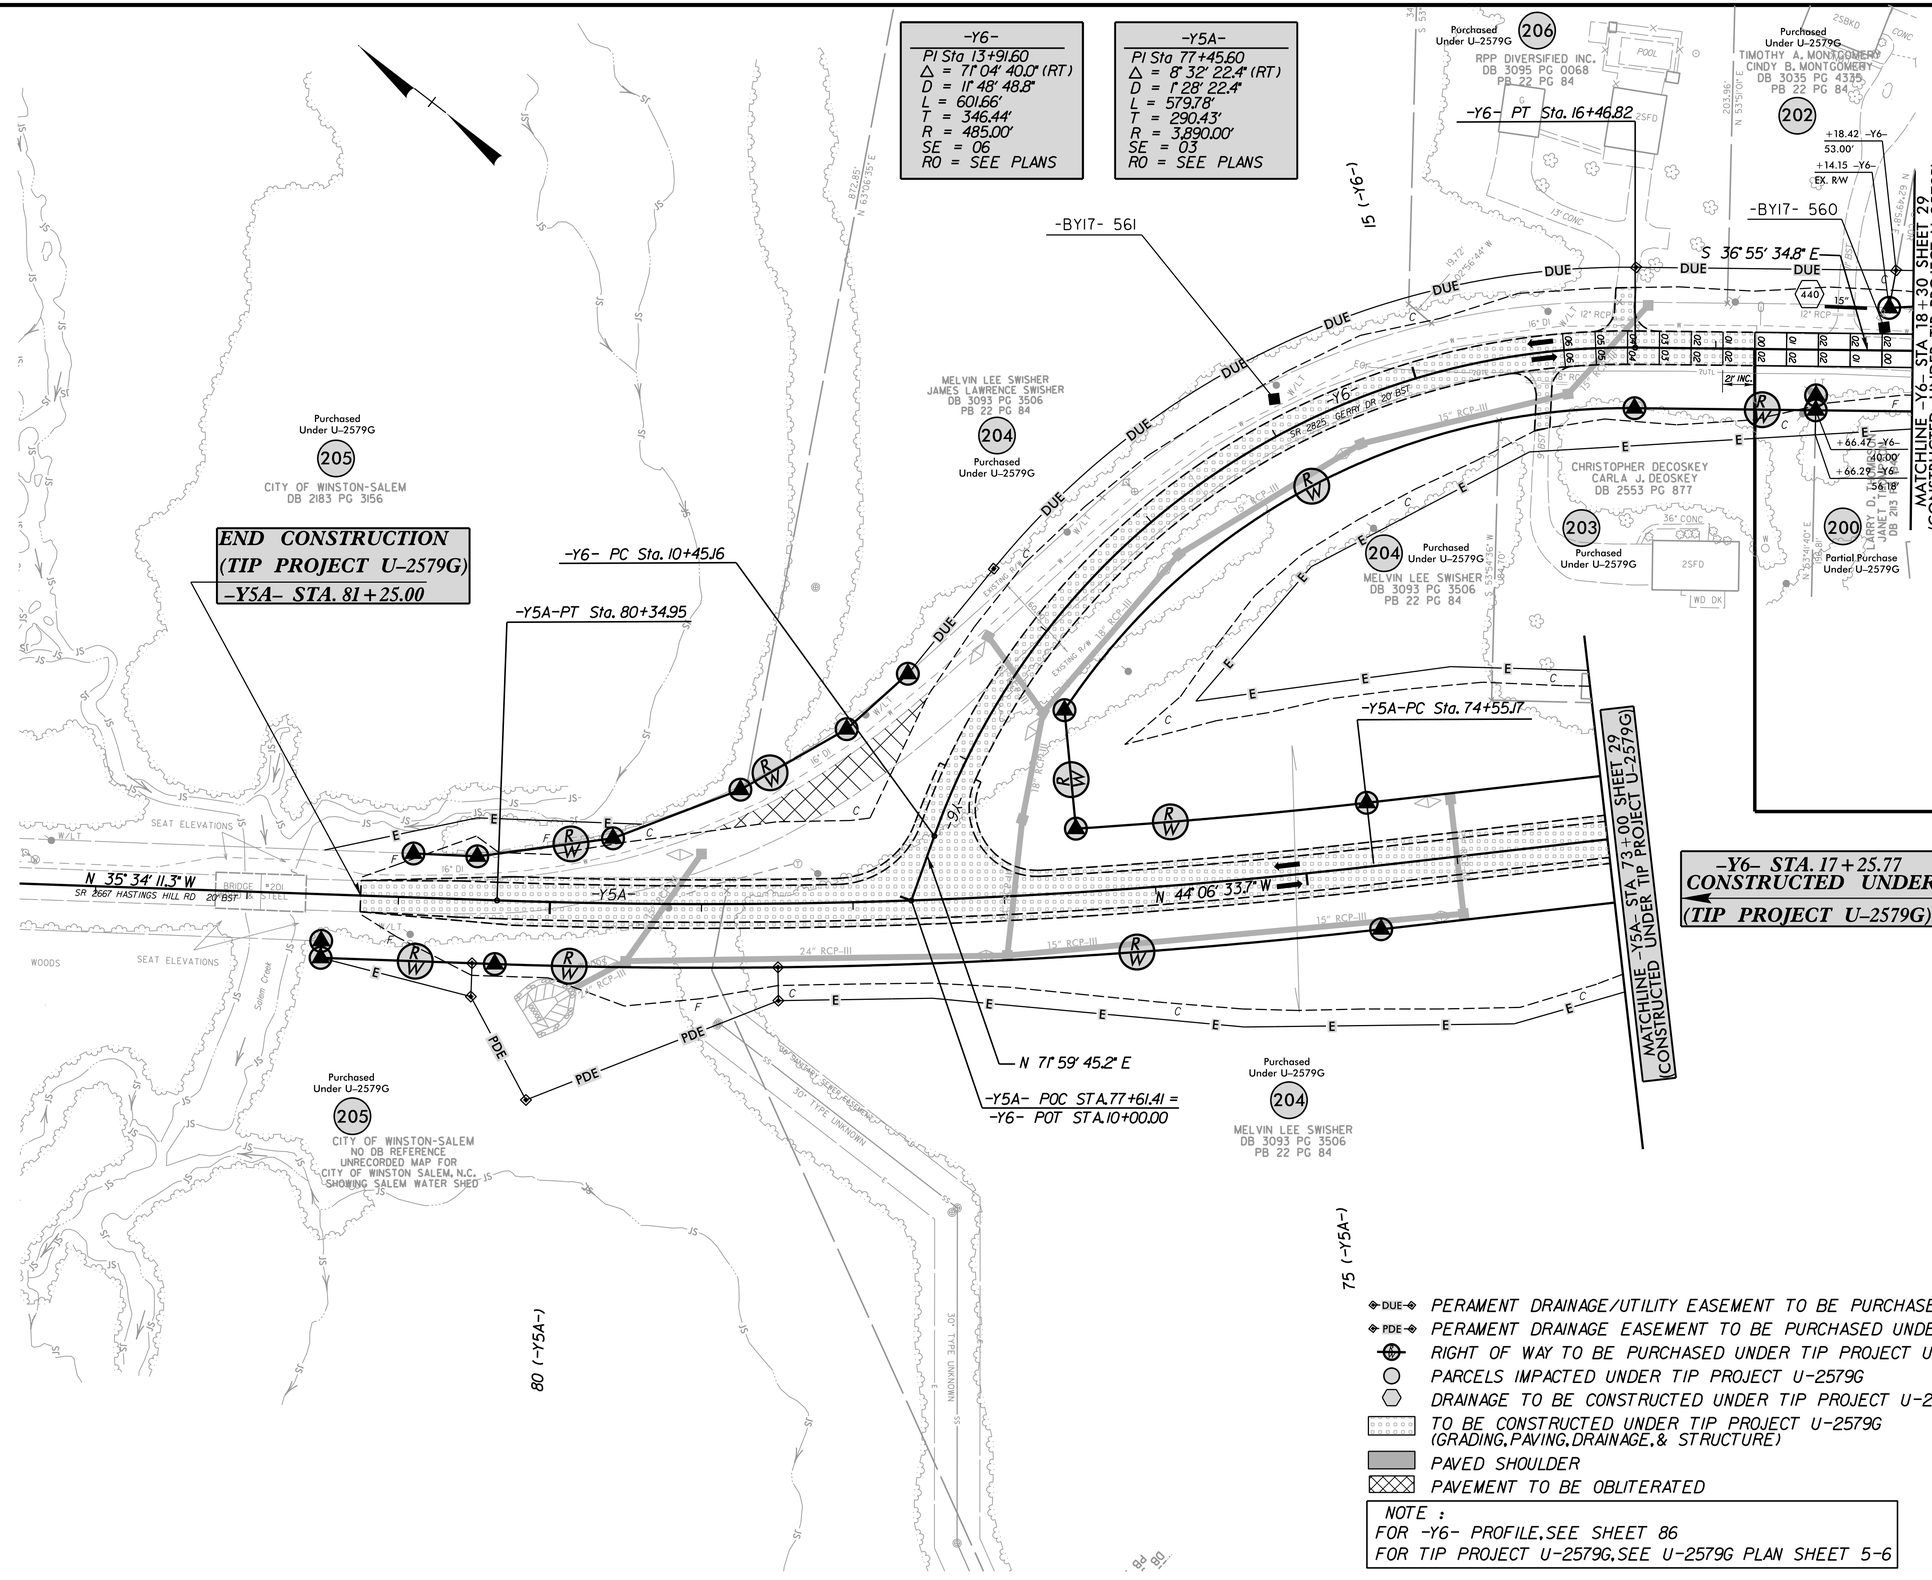

REVISIONS

8/17/99

8/12/2014
u-2579b_rdy_pln_sht31.dgn
2:03:53 PM