DITCH LEGEND	PROJECT REFERENCE NO.	SHEET NO.
RIGHT DITCH ----------	U-2579B	38
LEFT DITCH —·—·—	ROADWAY DESIGN ENGINEER	HYDRAULICS ENGINEER

NORTH CAROLINA PROFESSIONAL SEAL 18494 ENGINEER ANTHONY AARON HOUSER — 6/11/2014

NORTH CAROLINA PROFESSIONAL SEAL 9334 ENGINEER H. HENRY WELLS JR. — 6/12/2014

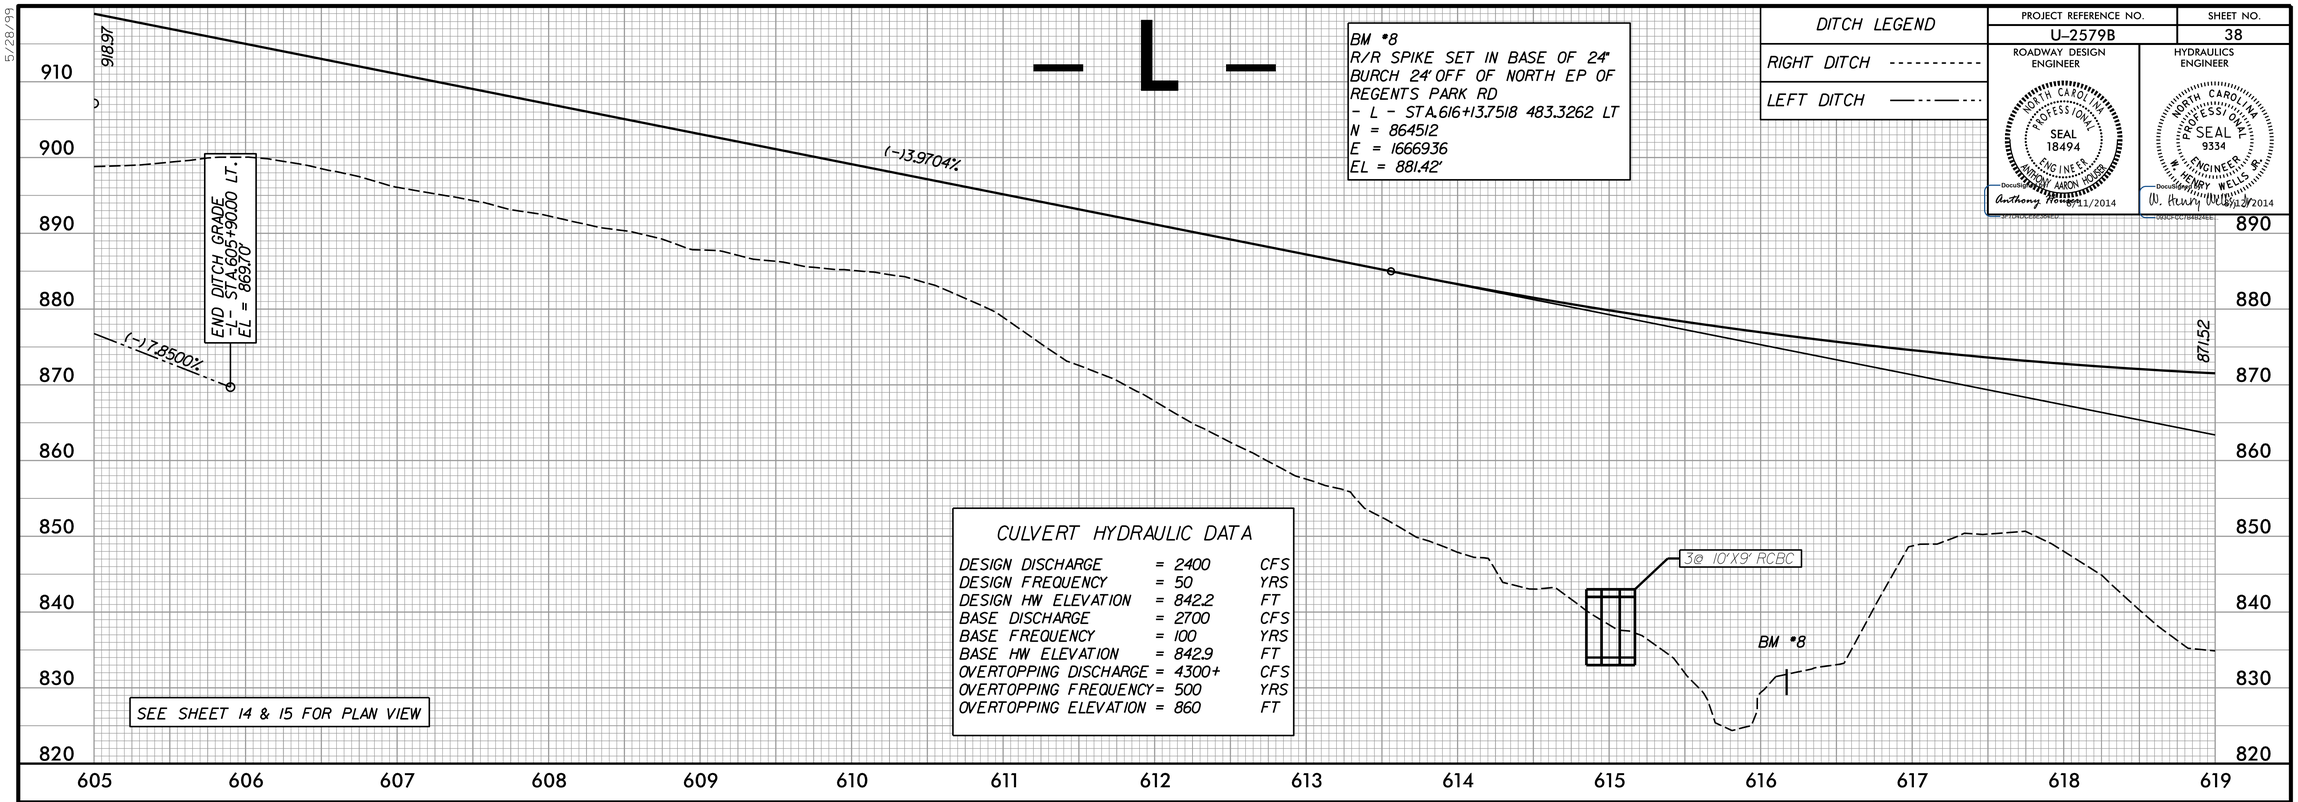

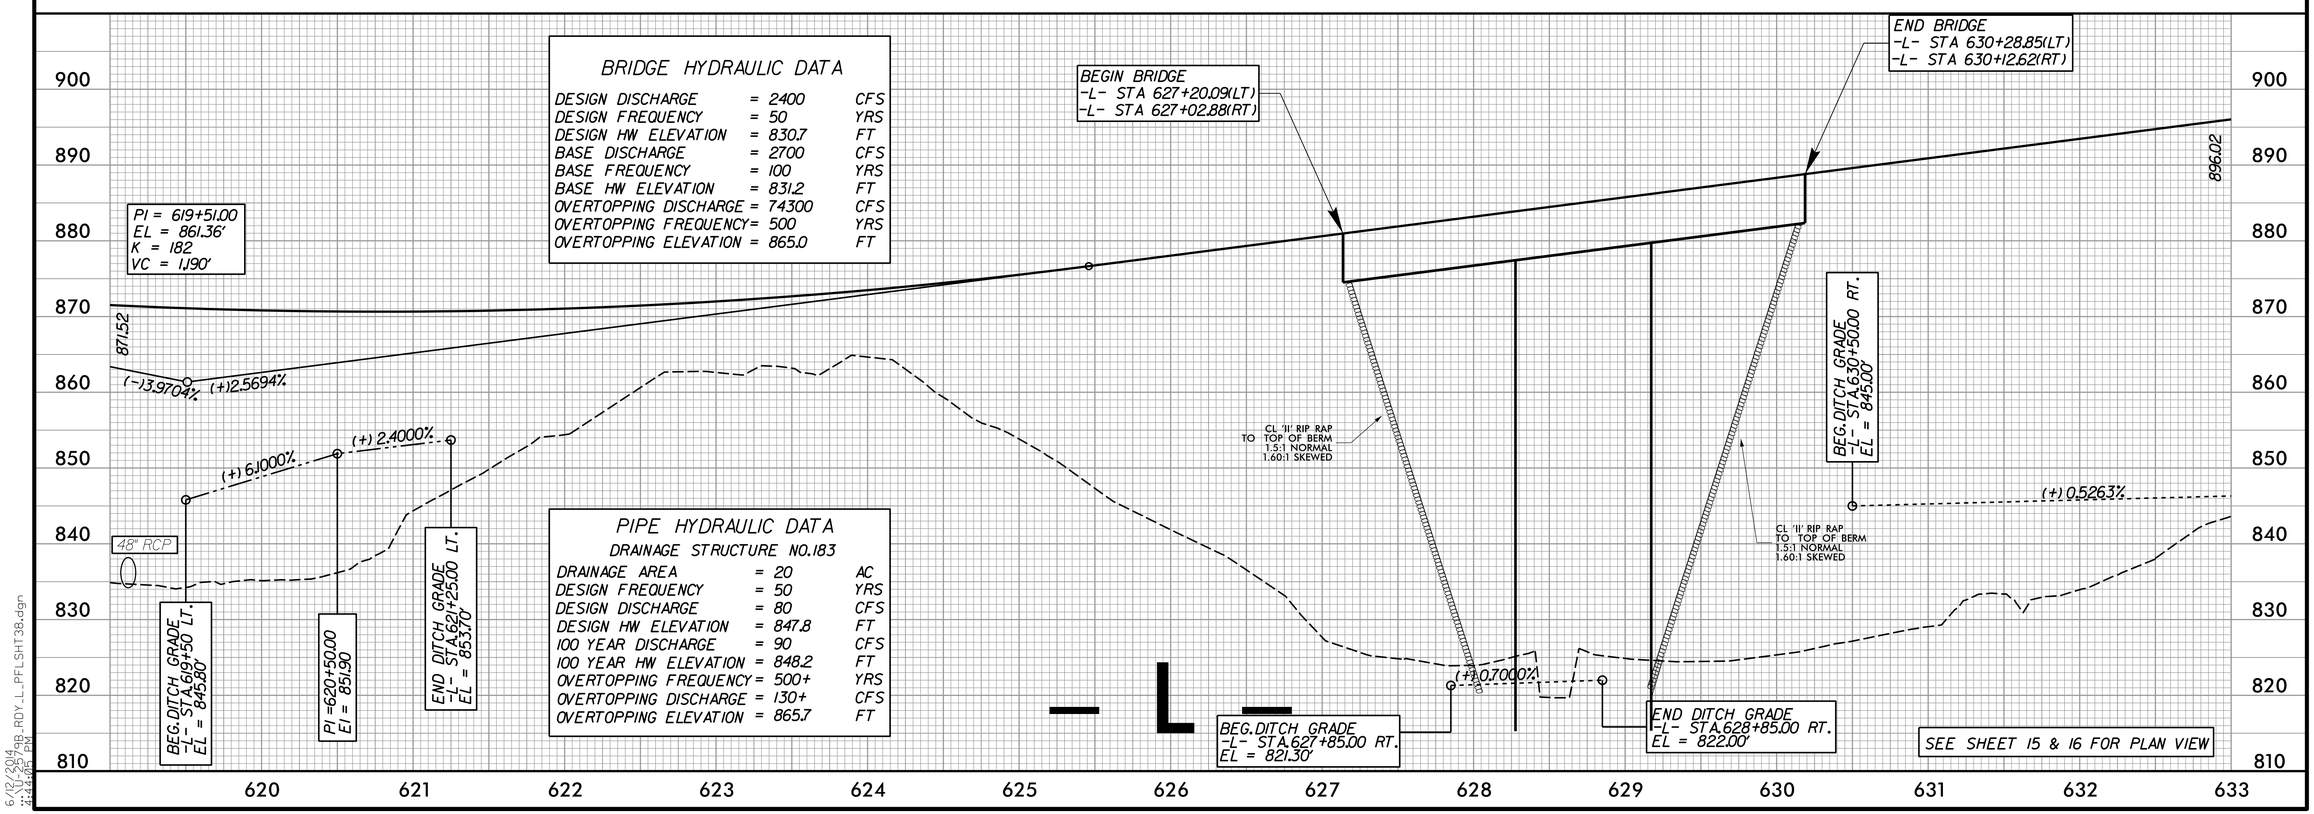

5/28/99

6/12/2014 U:\2579B_RDY_L_PFL_SHT38.dgn 4:44:06 PM