PROJECT REFERENCE NO.	SHEET NO.
U-2579B	8
R/W SHEET NO.	
ROADWAY DESIGN ENGINEER	HYDRAULICS ENGINEER

NORTH CAROLINA PROFESSIONAL SEAL 18494 ENGINEER ANTHONY AARON HOUSER
DocuSigned by: Anthony Houser 8/13/2014
5F7D8DCE8E364ED...

NORTH CAROLINA PROFESSIONAL SEAL 9334 ENGINEER W. HENRY WELLS, JR.
DocuSigned by: W. Henry Wells, Jr. 8/13/2014
DC120C728F15412...

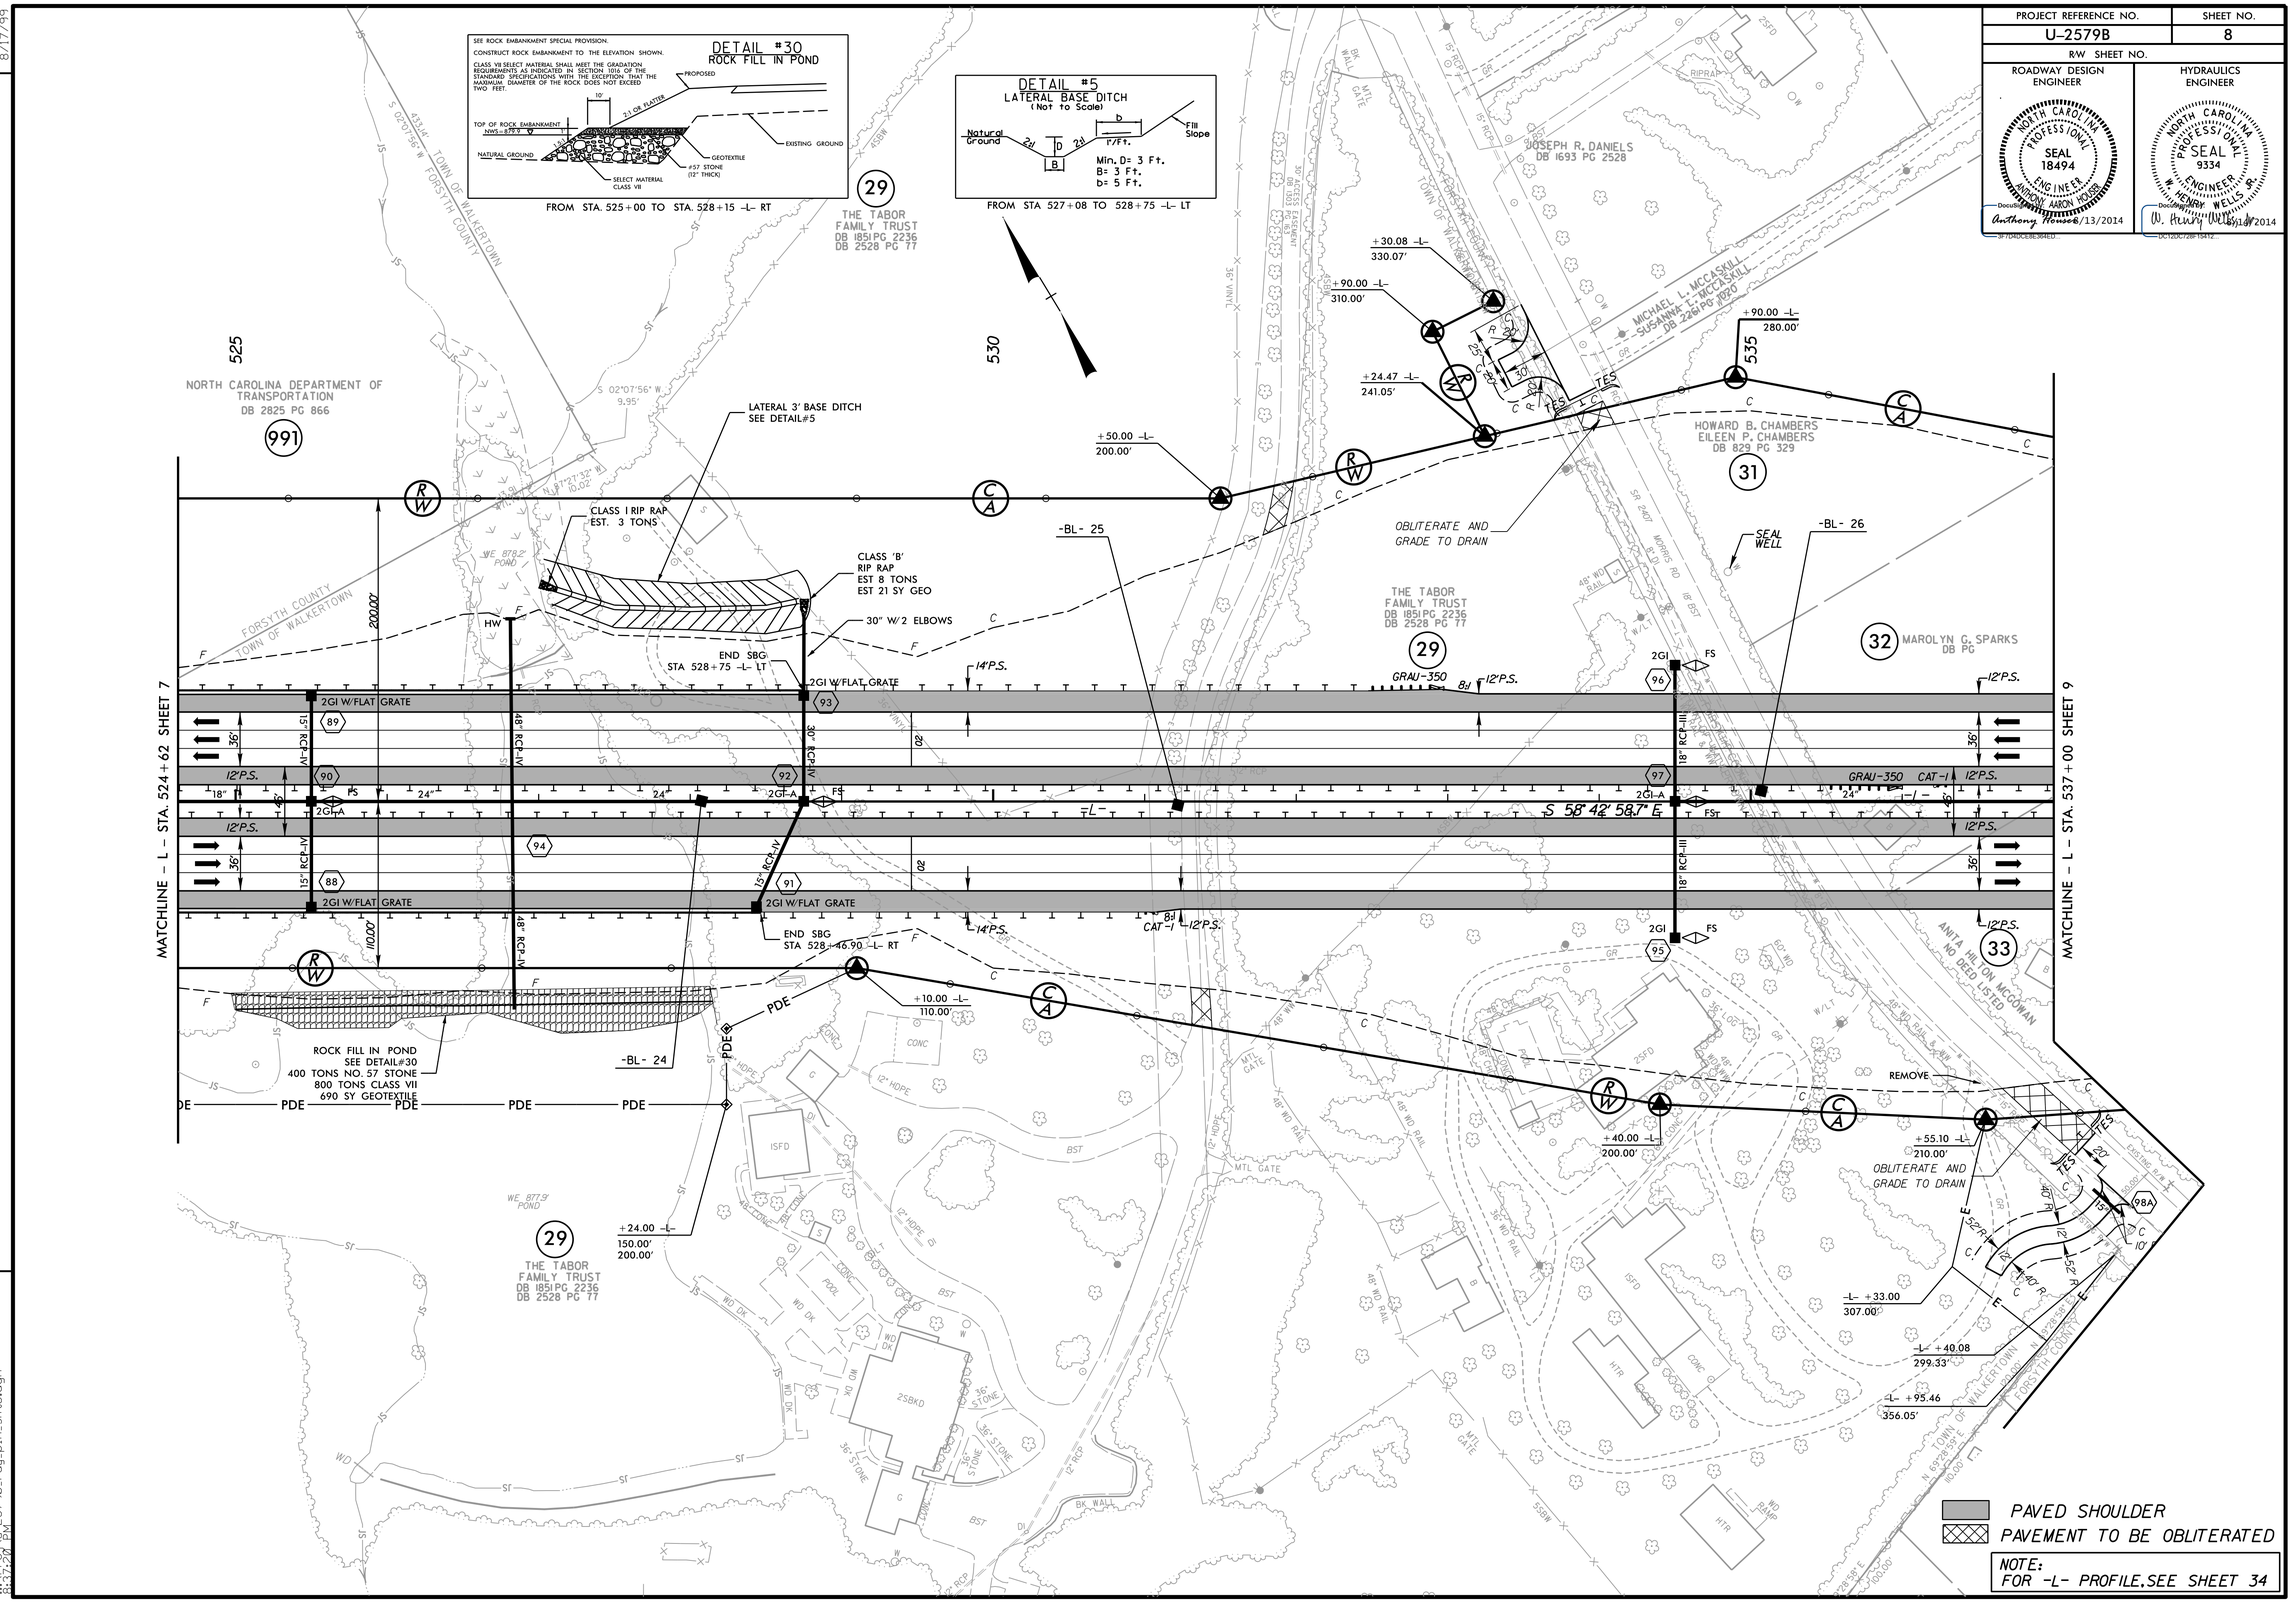

REVISIONS

8/17/99

8/18/2014
u:\2014\u-2579b_rdy_pln_sht8.dgn
8:37:50 PM