PROJECT REFERENCE NO.	SHEET NO.
U-2579B	23
R/W SHEET NO.	
ROADWAY DESIGN ENGINEER	HYDRAULICS ENGINEER

NORTH CAROLINA PROFESSIONAL SEAL 18494 ENGINEER ANTHONY AARON HOUSER
Anthony Houser 7/16/2014

NORTH CAROLINA PROFESSIONAL SEAL 9334 ENGINEER W. HENRY WELLS, JR.
W. Henry Wells, Jr. 7/16/2014

-Y2-
PI Sta 27+32.39
Δ = 27° 06' 16.2" (LT)
D = 7° 33' 31.7"
L = 358.58'
T = 182.71'
R = 758.00'
SE = .08
RO = SEE PLANS

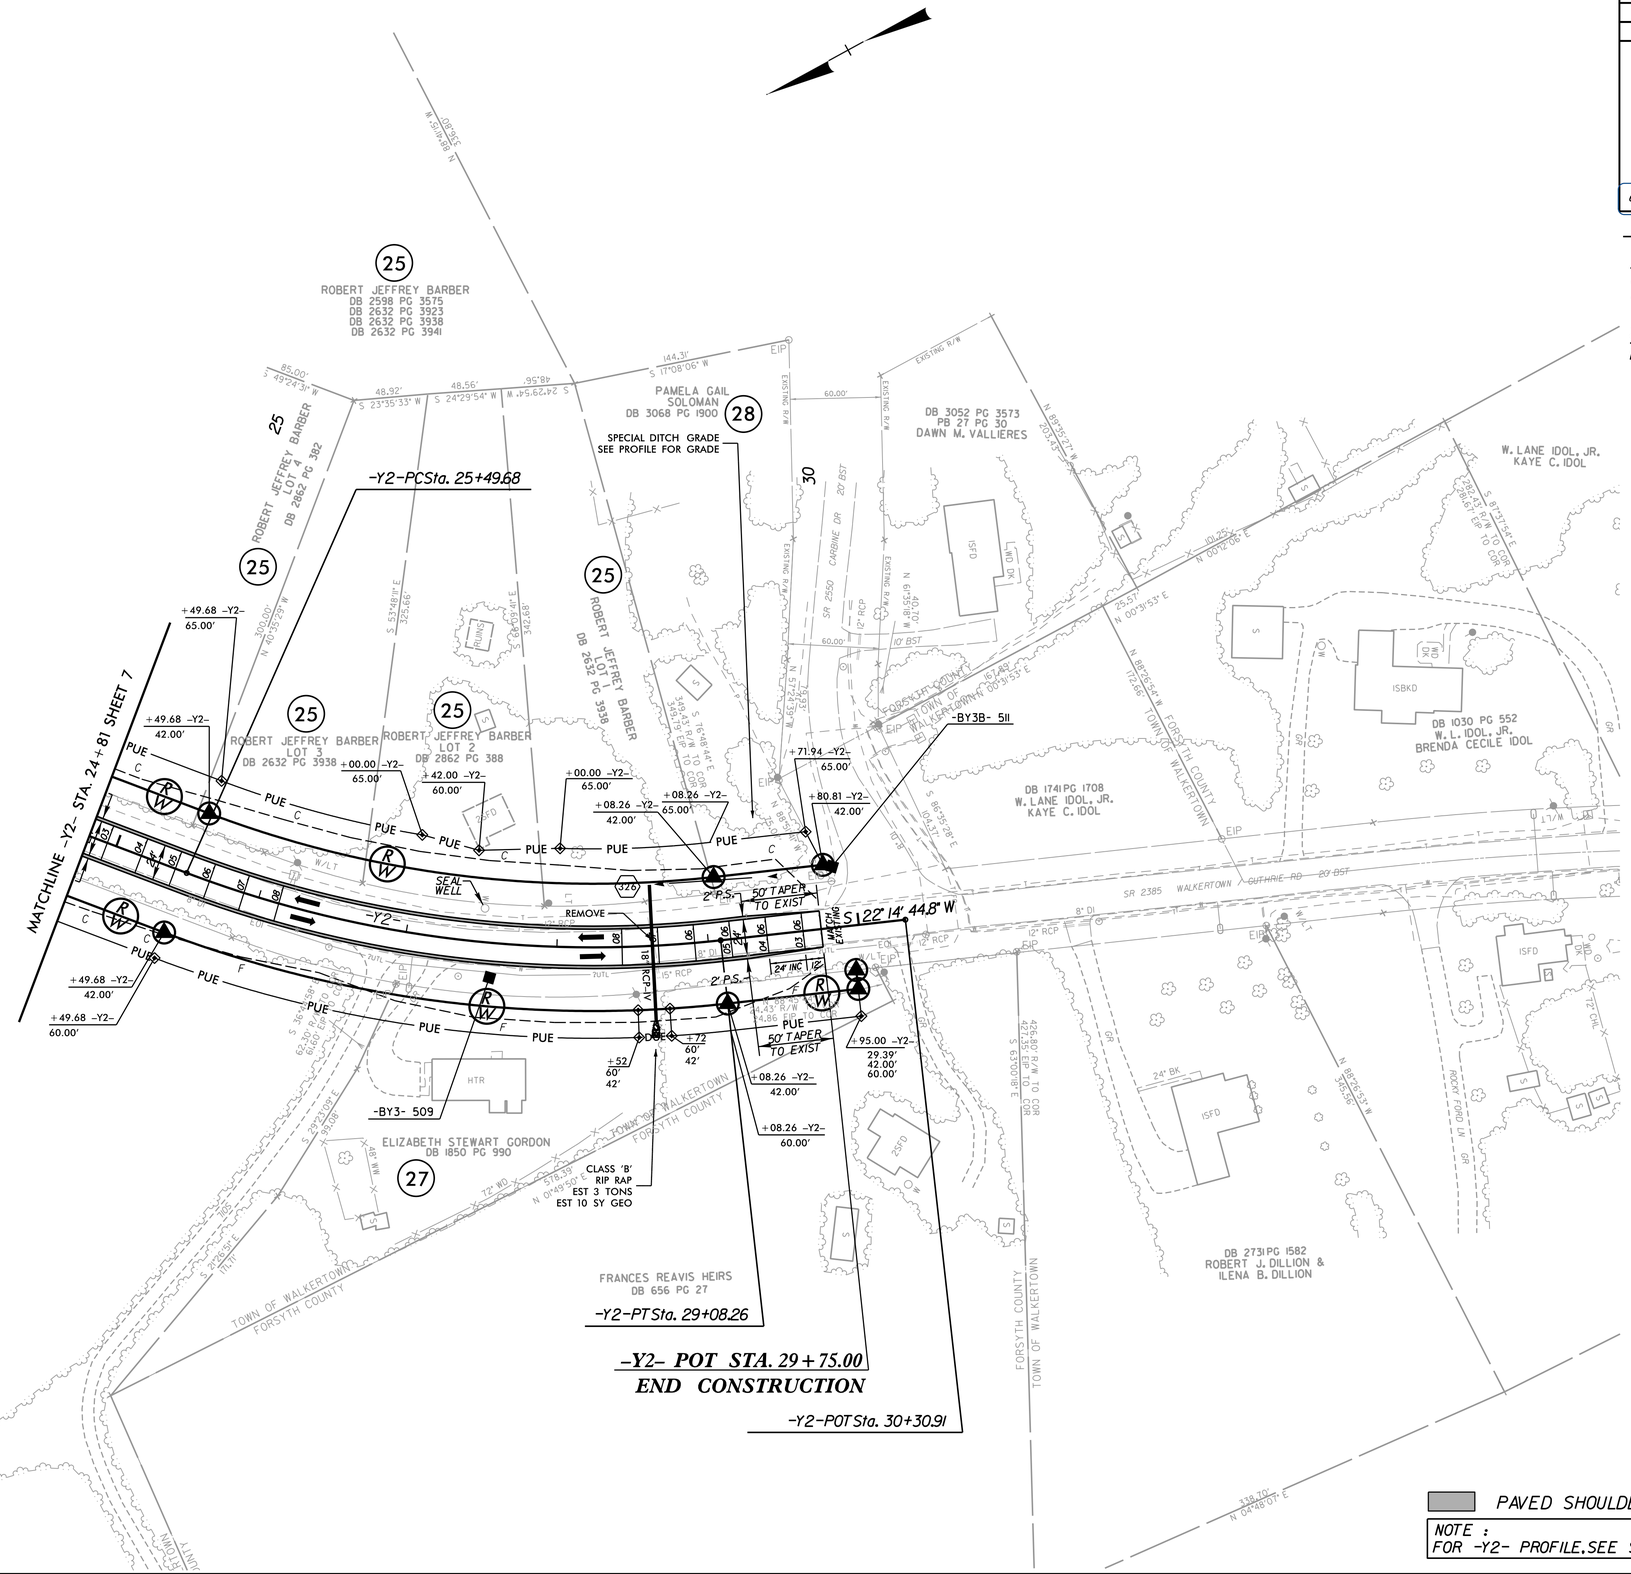

PAVED SHOULDER

NOTE :
FOR -Y2- PROFILE, SEE SHEET 49

REVISIONS

8/17/99

7/16/2014
r:\roadway\proj\2579b_rdy_pln_sht23.dgn
12:21:06 PM