PROJECT REFERENCE NO.	SHEET NO.
U-2579B	19
R/W SHEET NO.	
ROADWAY DESIGN ENGINEER	HYDRAULICS ENGINEER

NORTH CAROLINA PROFESSIONAL SEAL 18494 ENGINEER ANTHONY HOWARD HOSER — Anthony Howard Hoser 8/13/2014
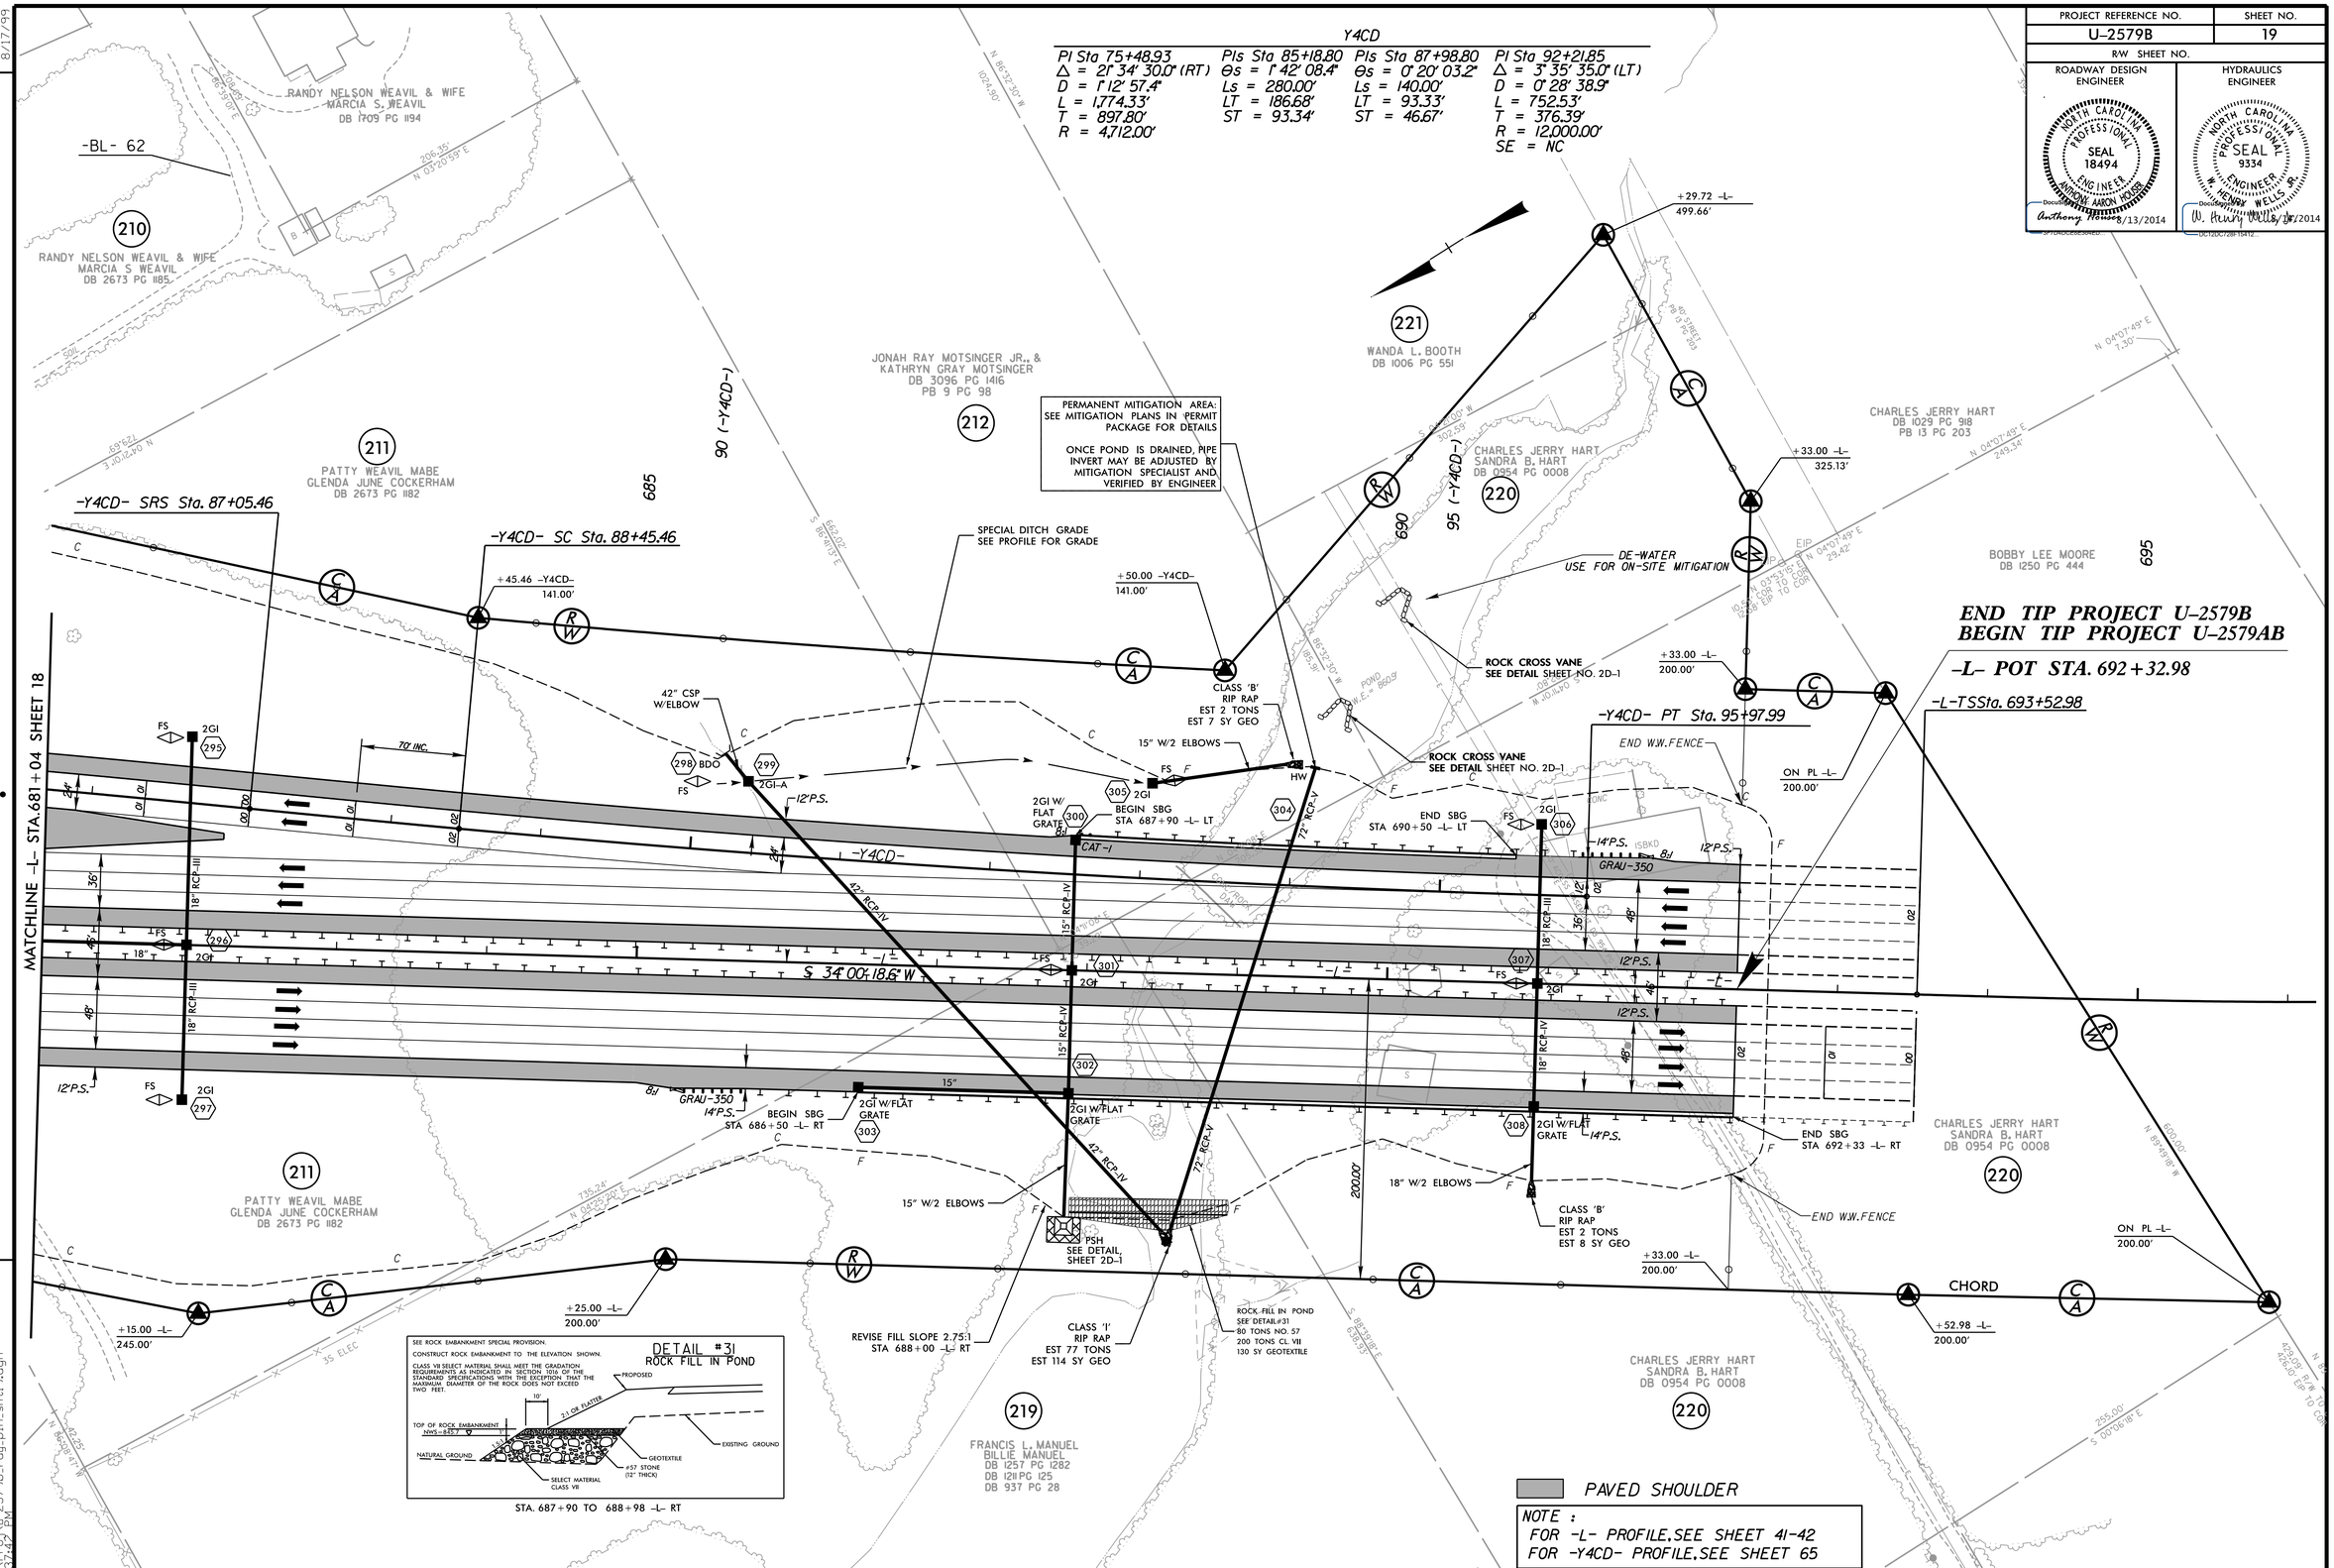
NORTH CAROLINA PROFESSIONAL SEAL 9334 ENGINEER W. HENRY WELLS, JR. — W. Henry Wells, Jr. 8/13/2014