PROJECT REFERENCE NO.	SHEET NO.
U-2579B	30
R/W SHEET NO.	
ROADWAY DESIGN ENGINEER	HYDRAULICS ENGINEER

NORTH CAROLINA PROFESSIONAL SEAL 18494 ENGINEER ANTHONY AARON HOSER
Anthony Hoser 8/11/2014

NORTH CAROLINA PROFESSIONAL SEAL 9334 ENGINEER W. HENRY WELLS, JR.
W. Henry Wells, Jr. 8/12/2014

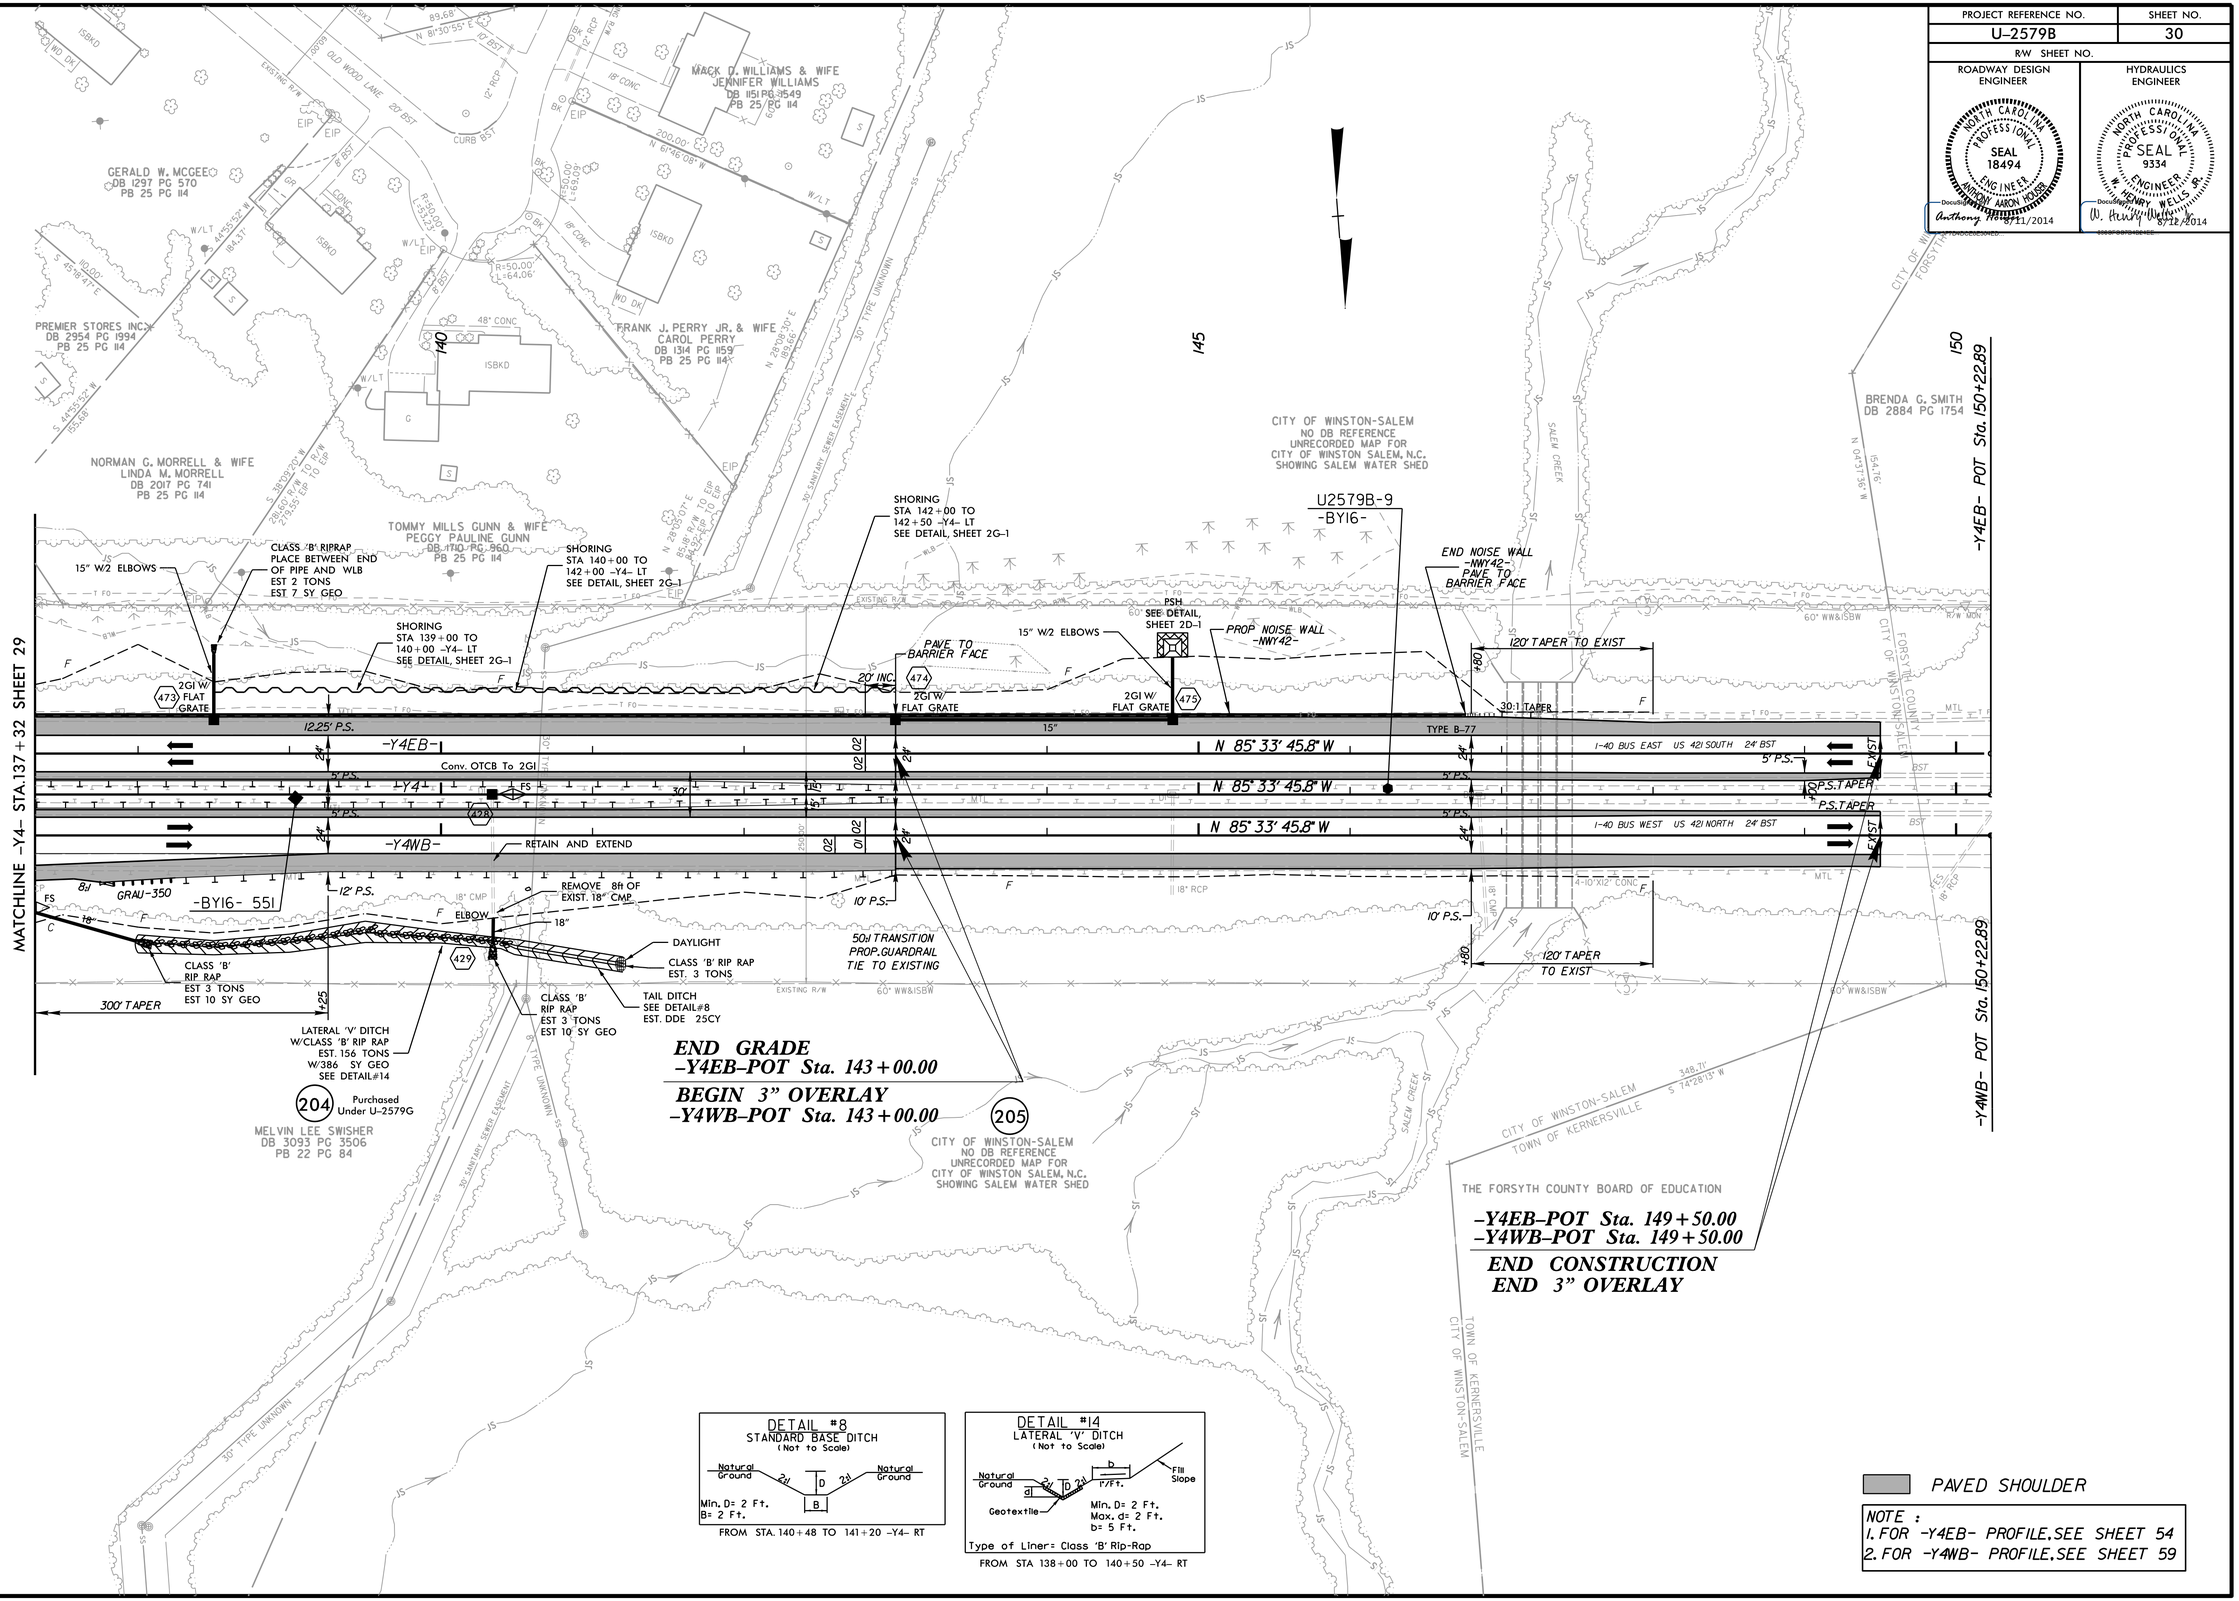

REVISIONS

8/17/99

7/16/2014 10:29:22 AM u2579b_rdy_pln_sht30.dgn