PROJECT REFERENCE NO.	SHEET NO.
U-2579B	5
R/W SHEET NO.	
ROADWAY DESIGN ENGINEER	HYDRAULICS ENGINEER

NORTH CAROLINA PROFESSIONAL SEAL 18494 ENGINEER ANTHONY AARON HOSER
DocuSigned by: Anthony Hoser 8/12/2014
3F7DADCE8E304ED...

NORTH CAROLINA PROFESSIONAL SEAL 9334 ENGINEER W. HENRY WELLS, JR.
DocuSigned by: W. Henry Wells, Jr. 8/12/2014
D90CC0718B2EEE...

50' 25' 0 50' 100'

BEGIN TIP PROJECT U-2579B
END TIP PROJECT U-2579C
-L- POT STA. 478+00.00

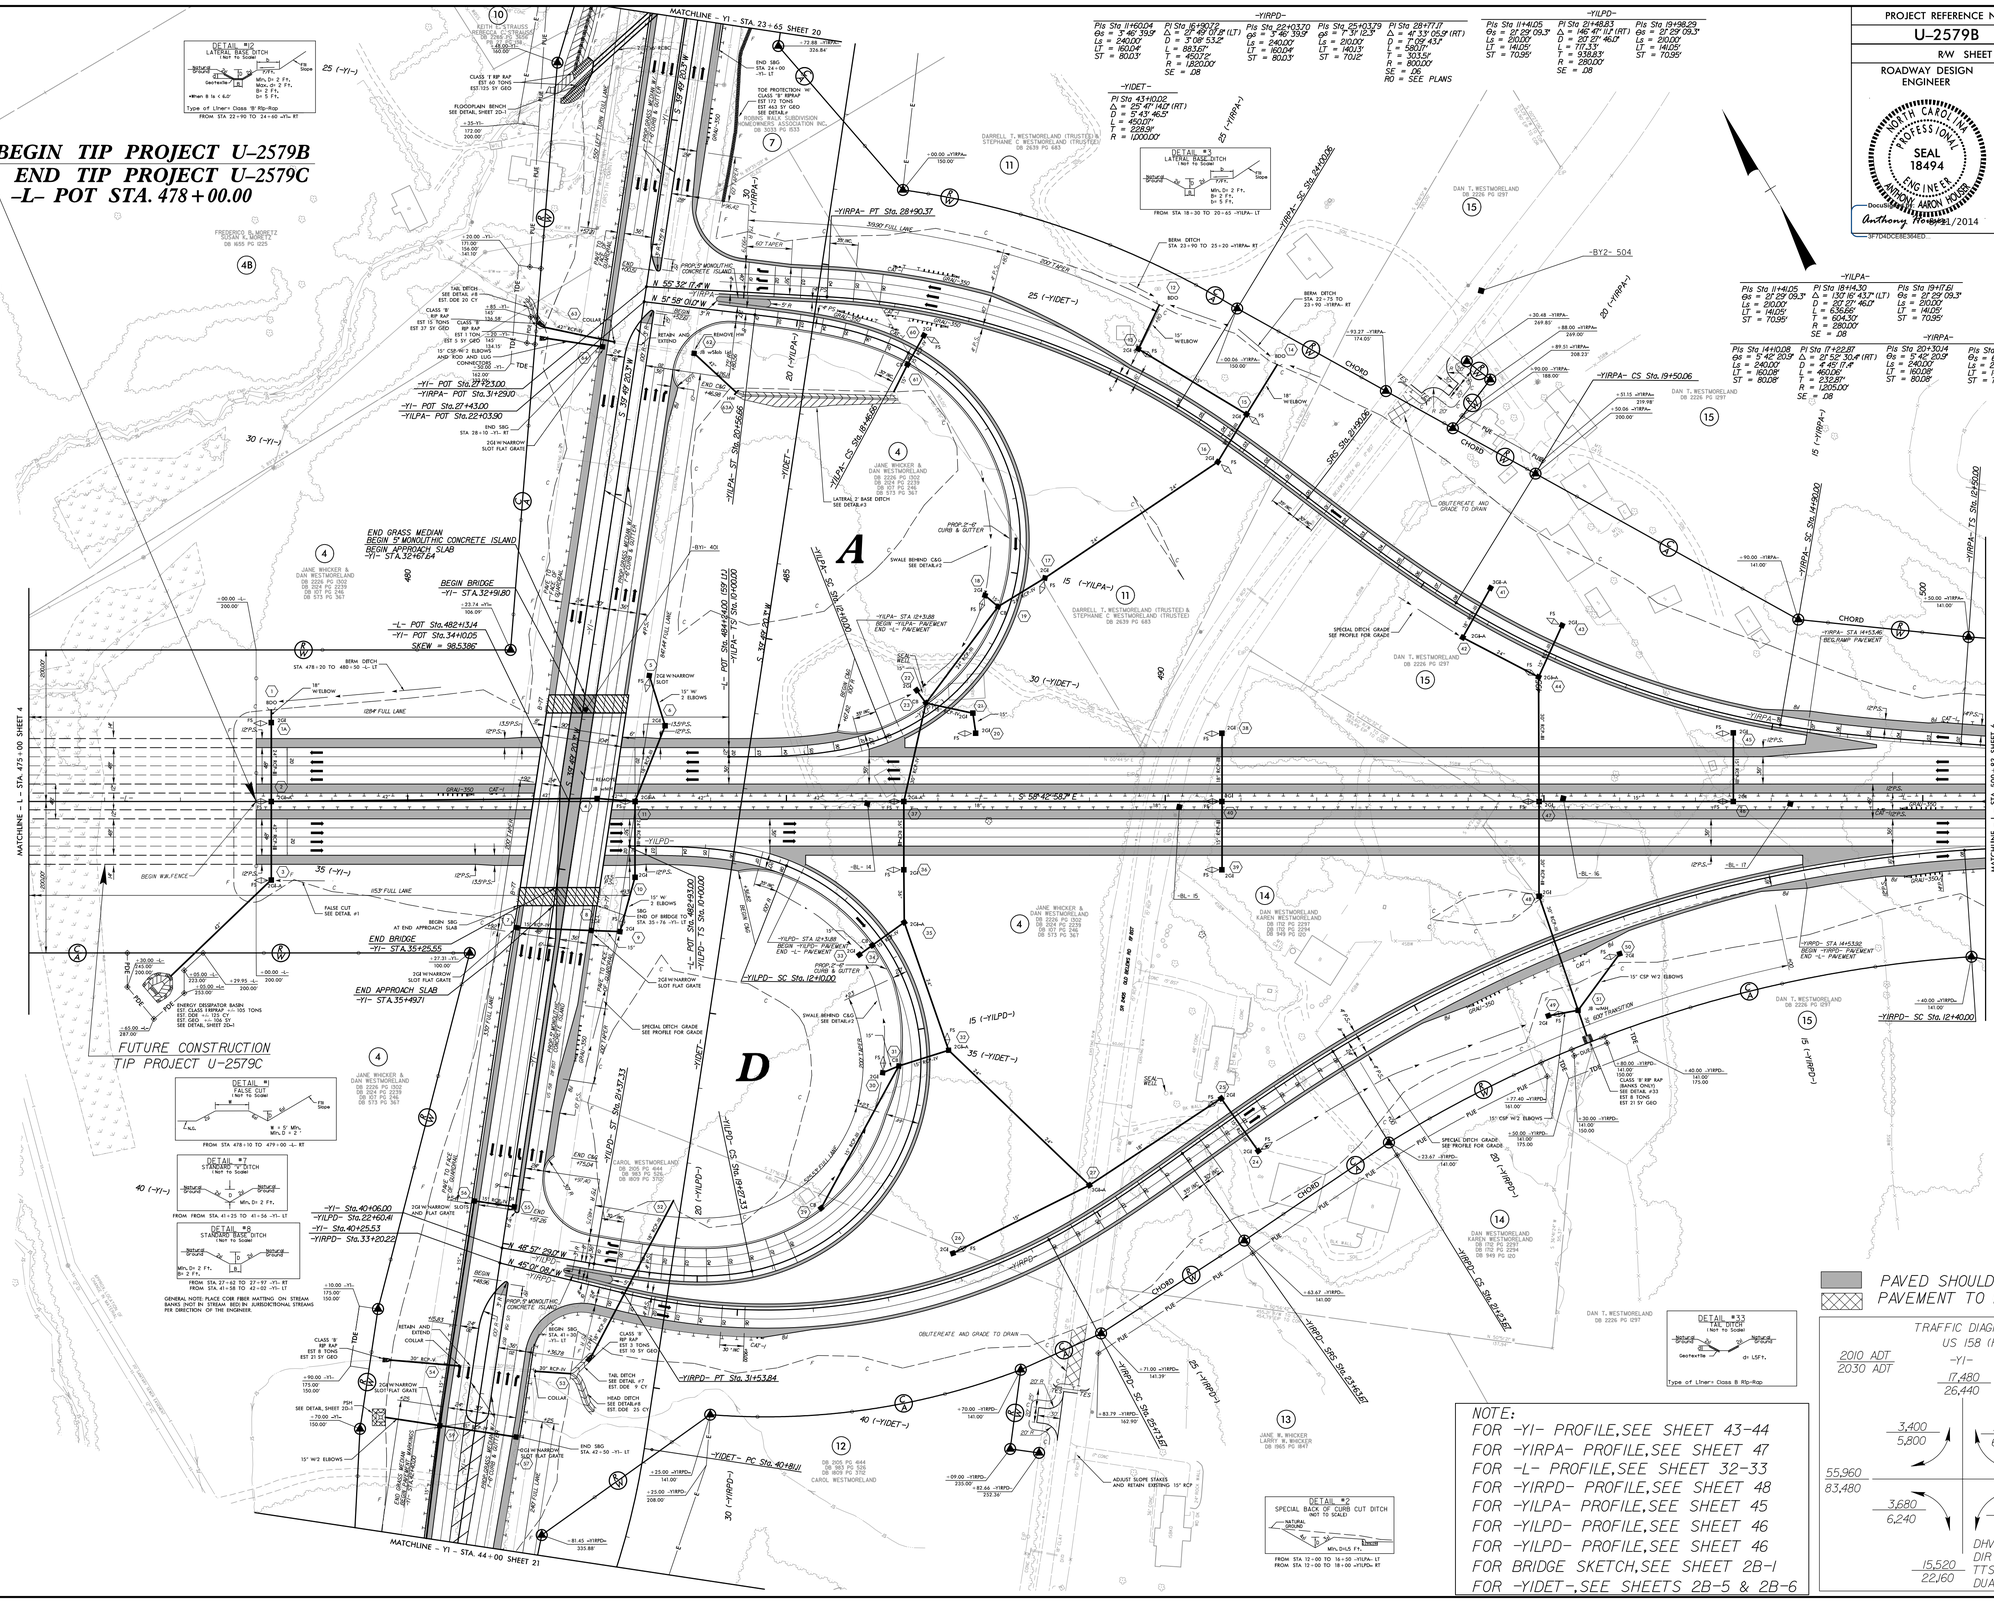

NOTE:
FOR -Y1- PROFILE,SEE SHEET 43-44
FOR -YIRPA- PROFILE,SEE SHEET 47
FOR -L- PROFILE,SEE SHEET 32-33
FOR -YIRPD- PROFILE,SEE SHEET 48
FOR -YILPA- PROFILE,SEE SHEET 45
FOR -YILPD- PROFILE,SEE SHEET 46
FOR -YILPD- PROFILE,SEE SHEET 46
FOR BRIDGE SKETCH,SEE SHEET 2B-1
FOR -YIDET-,SEE SHEETS 2B-5 & 2B-6

REVISIONS

8/17/99

7/16/2014
8:32:50 PM
u:\2579b_rdy_pln_sht5.dgn