DITCH LEGEND	PROJECT REFERENCE NO.	SHEET NO.
RIGHT DITCH ----------	U-2579B	55
LEFT DITCH —·—·—	ROADWAY DESIGN ENGINEER	HYDRAULICS ENGINEER

NORTH CAROLINA PROFESSIONAL SEAL 18494 ENGINEER ANTHONY AARON HOUSER
Anthony A. Houser 8/21/2014

NORTH CAROLINA PROFESSIONAL SEAL 9334 ENGINEER W. HENRY WELLS JR.
W. Henry Wells Jr. 8/12/2014

– Y4WB –

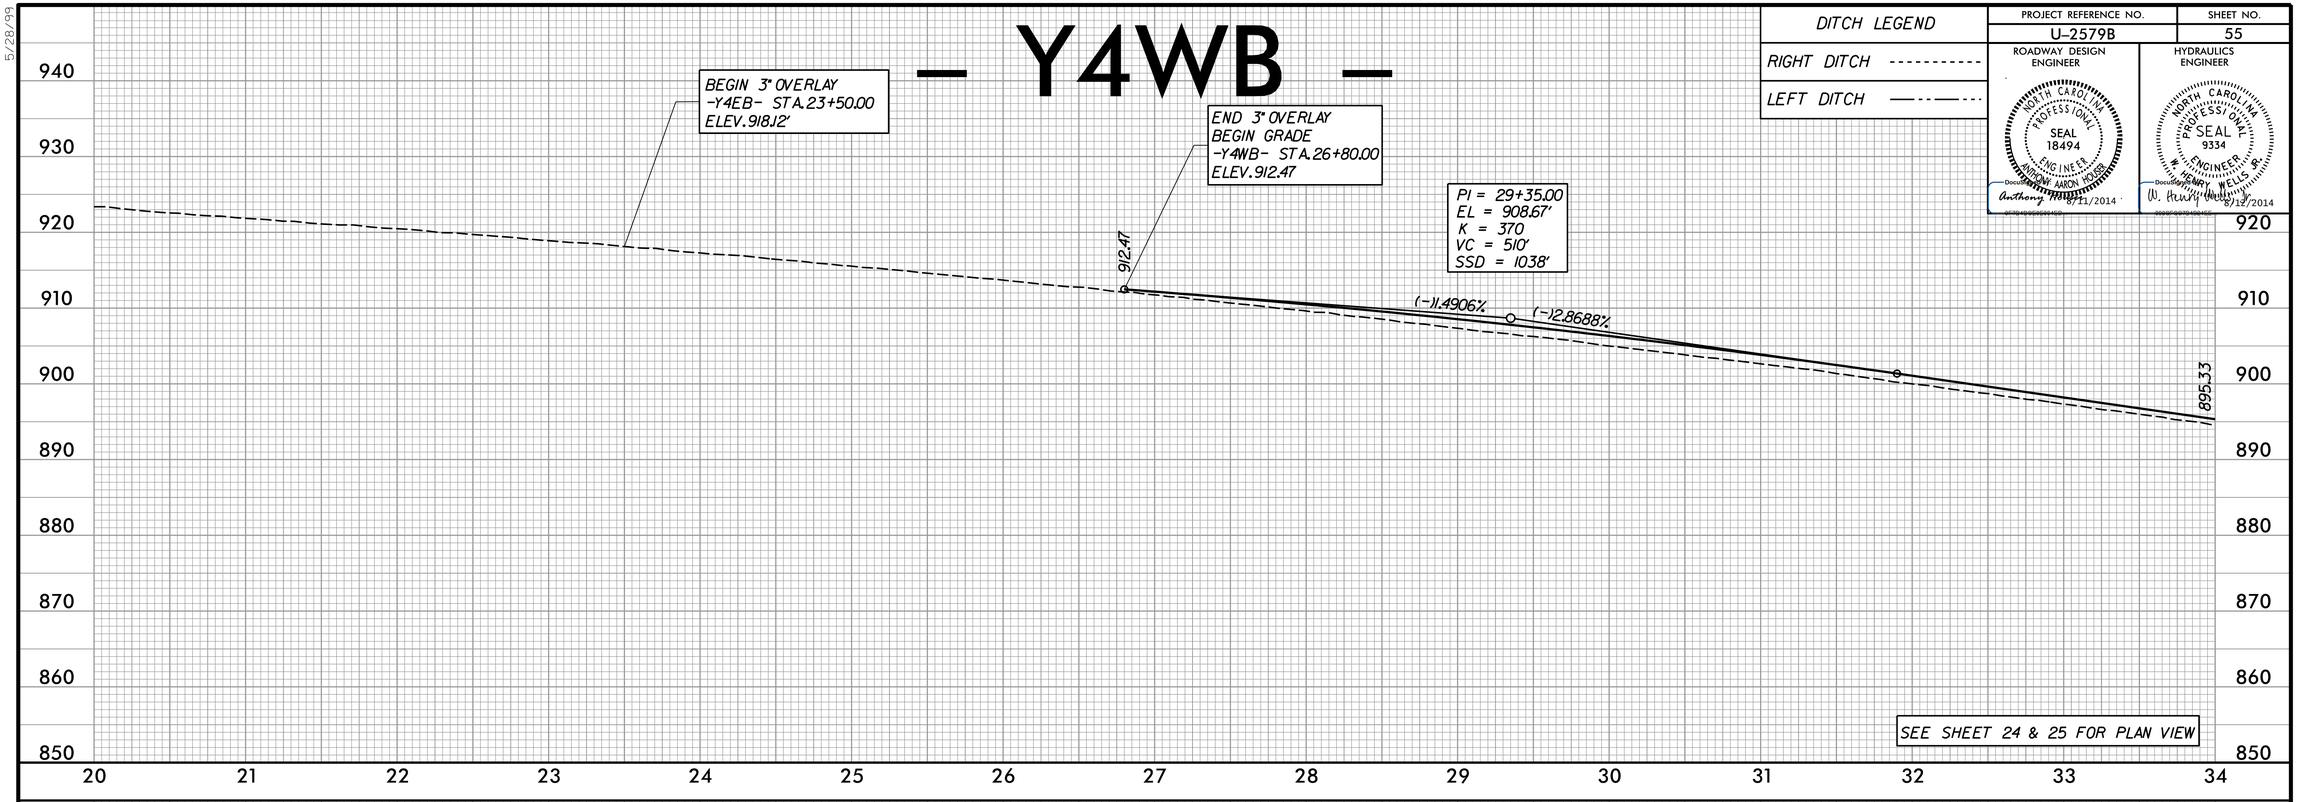

SEE SHEET 24 & 25 FOR PLAN VIEW

– Y4WB –

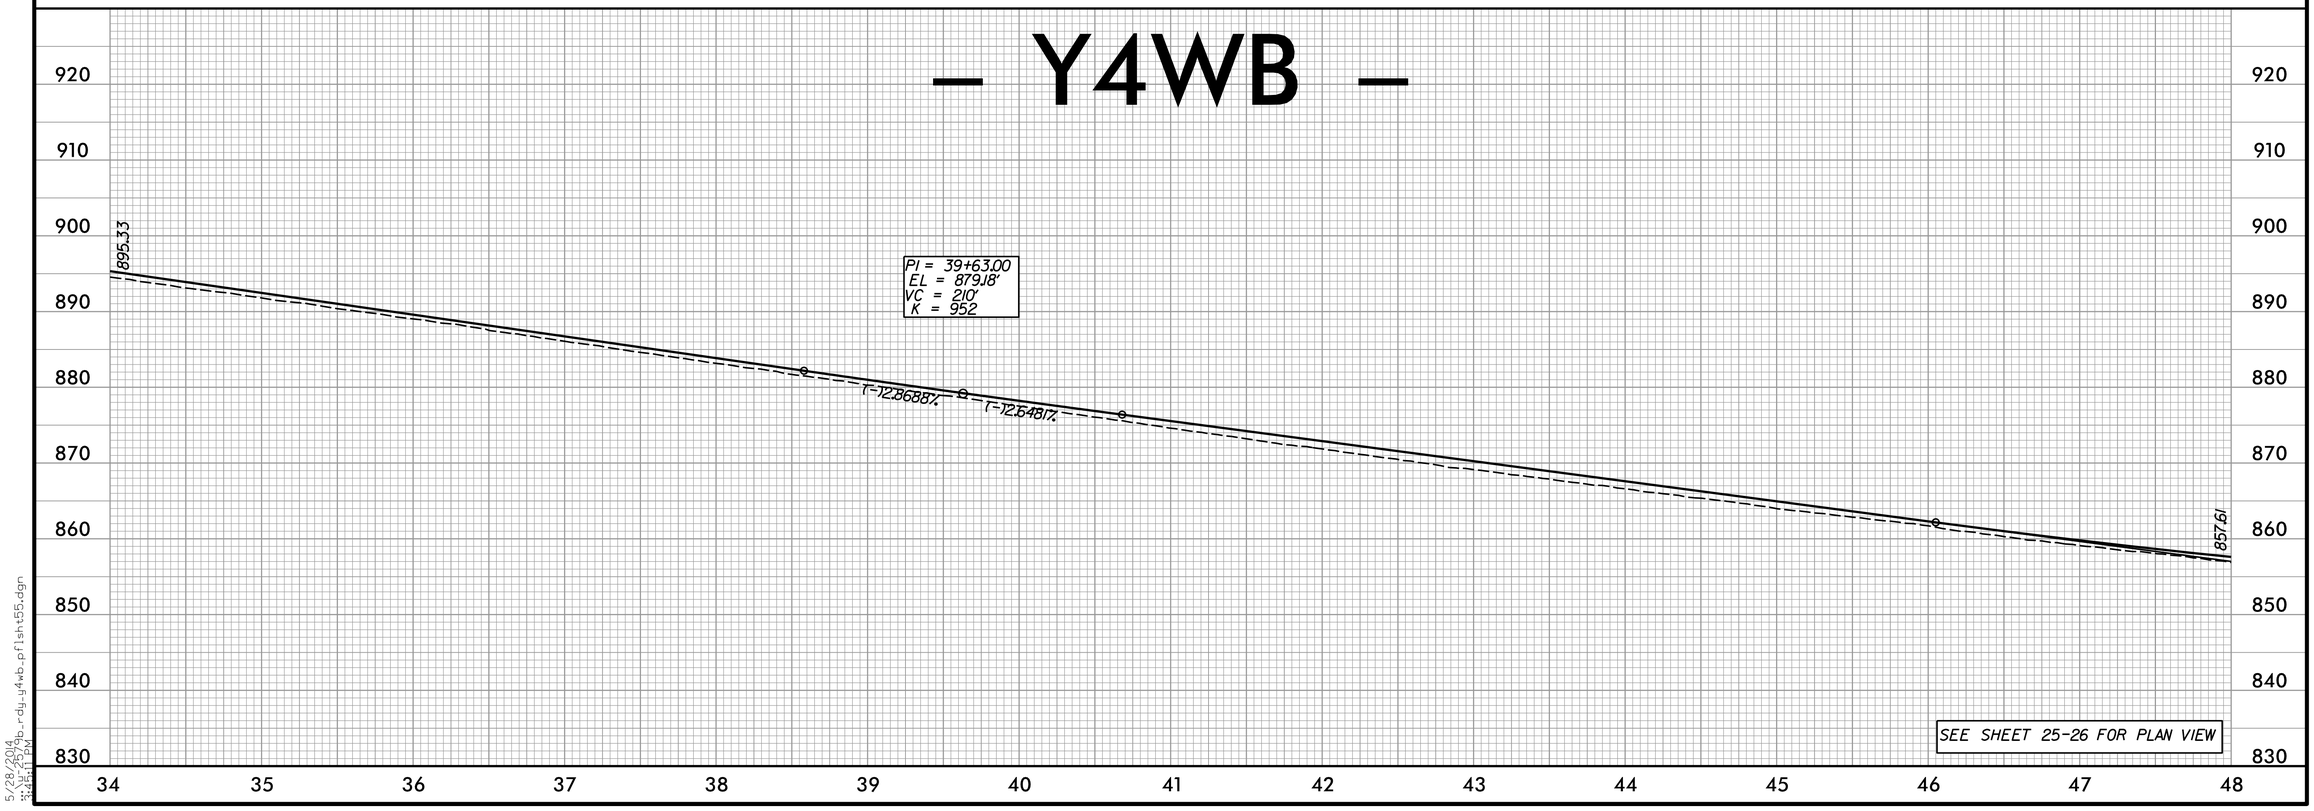

SEE SHEET 25-26 FOR PLAN VIEW

5/28/99

5/28/2014
8:26:11 PM
u:\u2579b_rdy_y4wb_pfl_sht55.dgn