PROJECT REFERENCE NO.	SHEET NO.
U-2579B	6
R/W SHEET NO.	
ROADWAY DESIGN ENGINEER	HYDRAULICS ENGINEER

NORTH CAROLINA PROFESSIONAL SEAL 18494 ENGINEER ANTHONY AARON HOSER
DocuSigned by: Anthony Hoser 7/11/2014 — 3F7D4DCE8E3E4ED...

NORTH CAROLINA PROFESSIONAL SEAL 9334 ENGINEER W. HENRY WELLS, JR.
DocuSigned by: W. Henry Wells, Jr. 7/11/2014 — 0B0FCCC1B4B24EE...

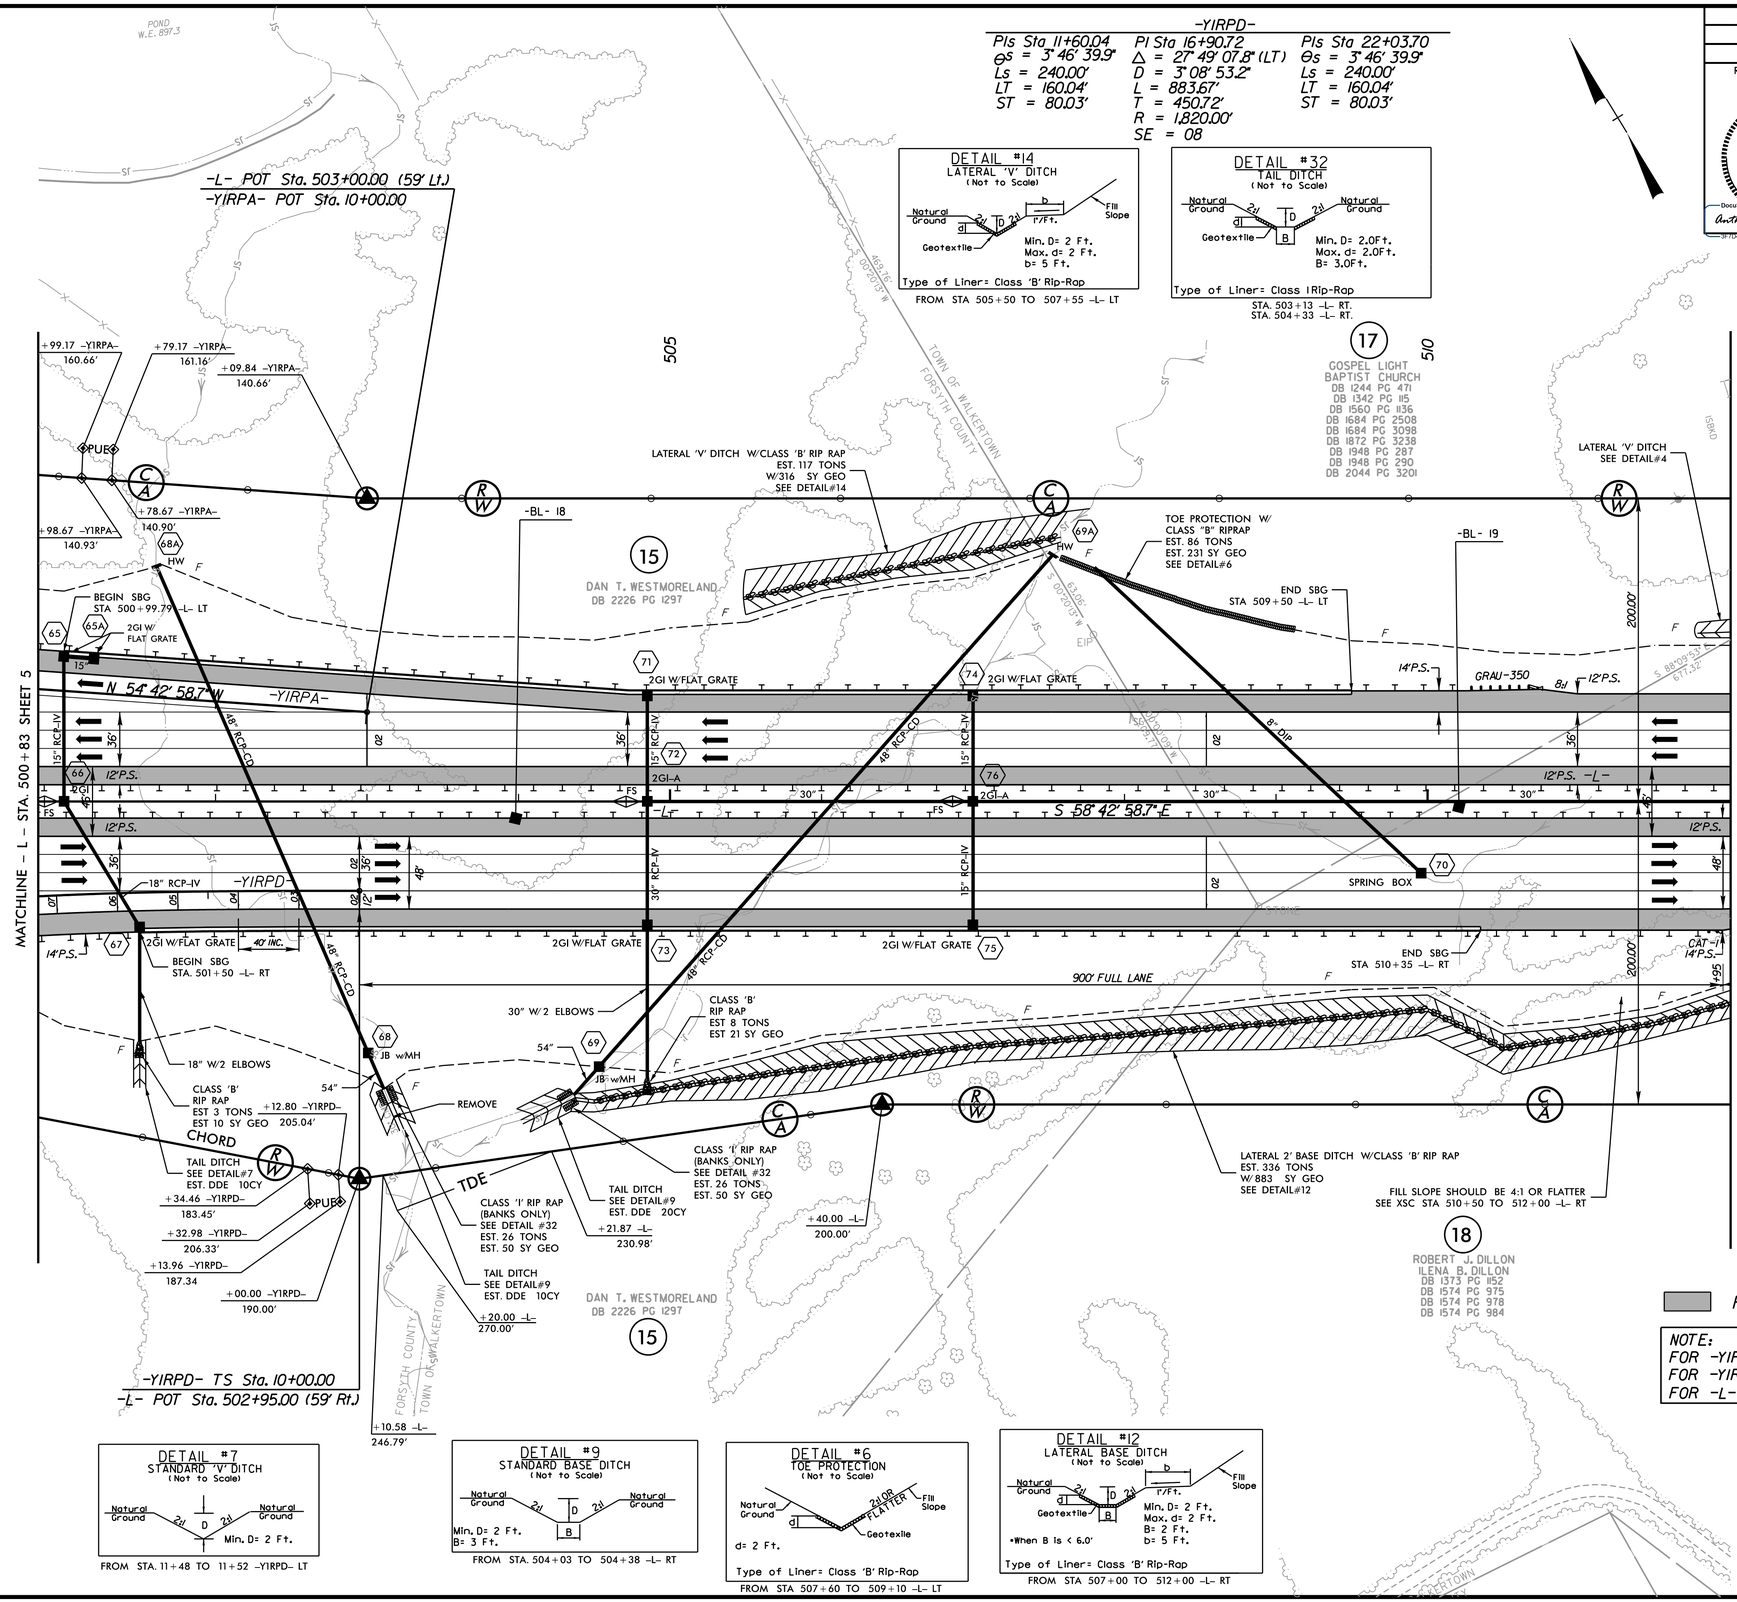

REVISIONS

8/17/99

7/16/2014
r:\roadway\proj\u-2579b_rdy_pln_sht6.dgn
3:19:54 PM