DITCH LEGEND
RIGHT DITCH ----------
LEFT DITCH —·—·—

PROJECT REFERENCE NO.	SHEET NO.
U-2579B	81

ROADWAY DESIGN ENGINEER
NORTH CAROLINA PROFESSIONAL SEAL 18494 ENGINEER ANTHONY AARON HOUSER
Docu... Anthony Houser 8/21/2014

HYDRAULICS ENGINEER
NORTH CAROLINA PROFESSIONAL SEAL 9334 ENGINEER HENRY WELLS JR.
Docu... H. Henry Wells Jr. 8/21/2014

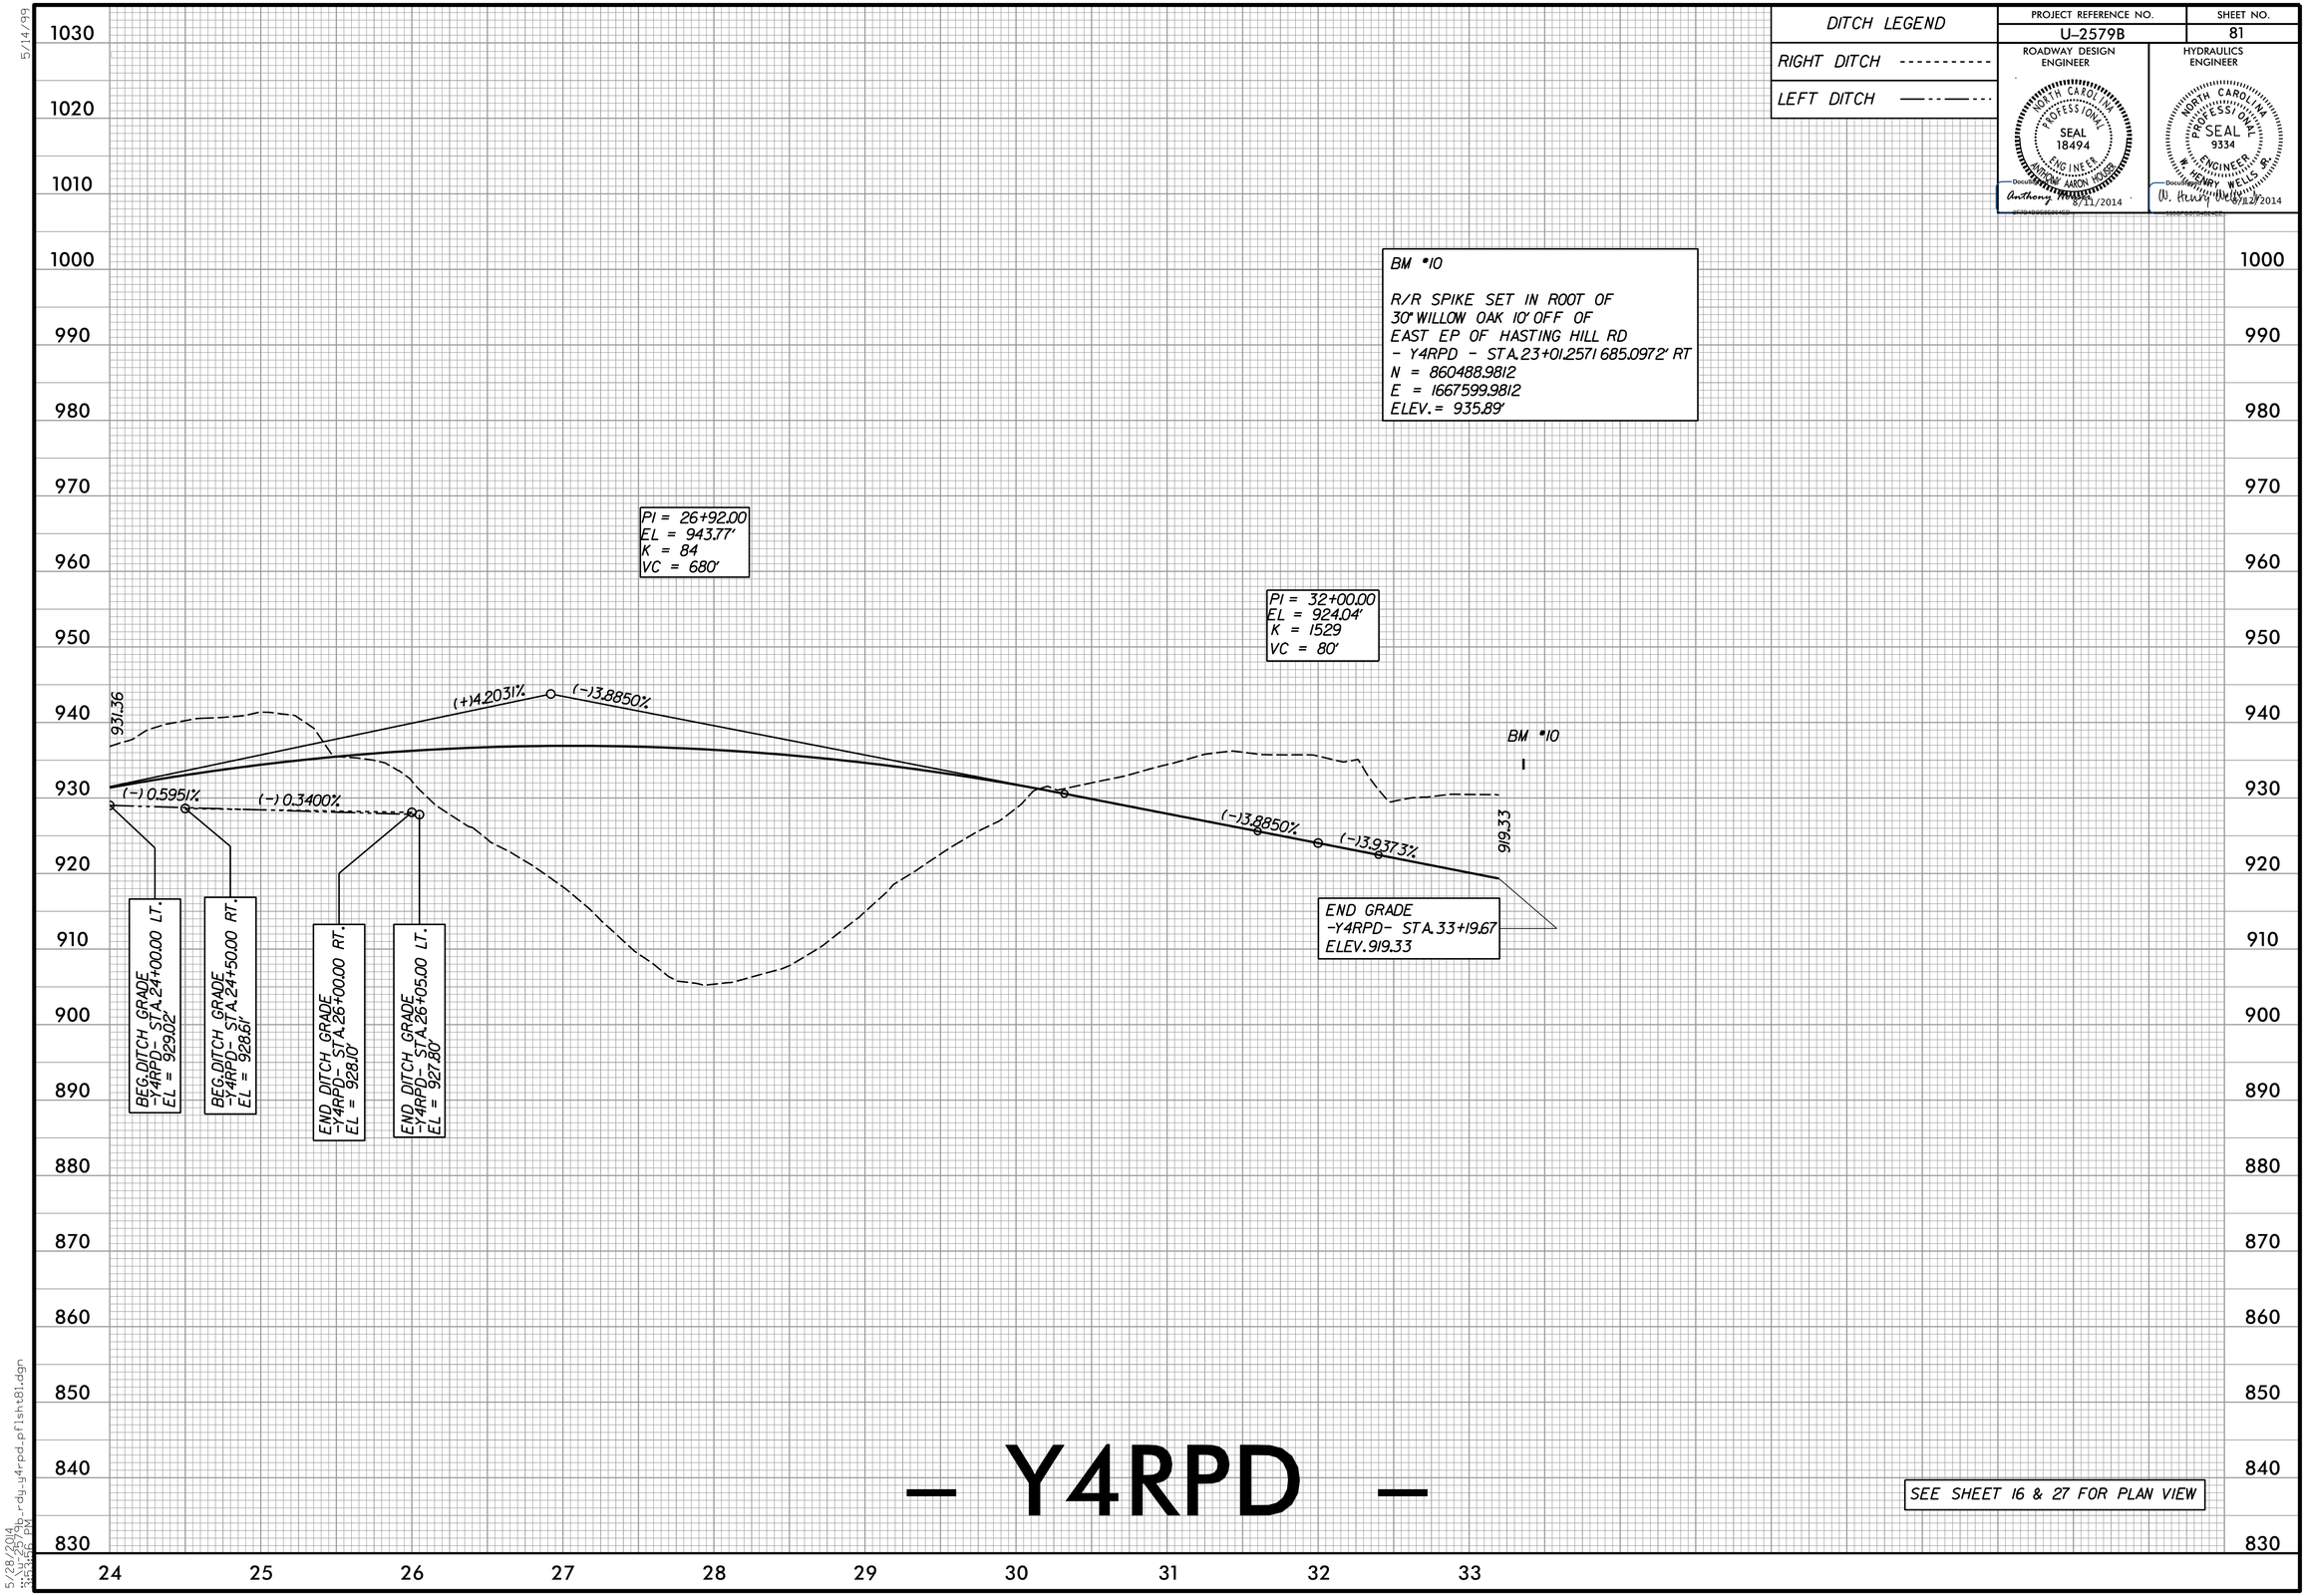

5/14/99

5/28/2014
12:22:20 PM
u2579b_rdy_y4rpd_pfl_sht81.dgn