DITCH LEGEND	
RIGHT DITCH	----------
LEFT DITCH	—·—·—

PROJECT REFERENCE NO.	SHEET NO.
U-2579B	56

ROADWAY DESIGN ENGINEER

NORTH CAROLINA PROFESSIONAL SEAL 18494 ENGINEER ANTHONY AARON HOUSER

DocuSigned by: Anthony Houser 8/21/2014

HYDRAULICS ENGINEER

NORTH CAROLINA PROFESSIONAL SEAL 9334 ENGINEER W. HENRY WELLS, JR.

DocuSigned by: W. Henry Wells Jr. 8/12/2014

— Y4WB —

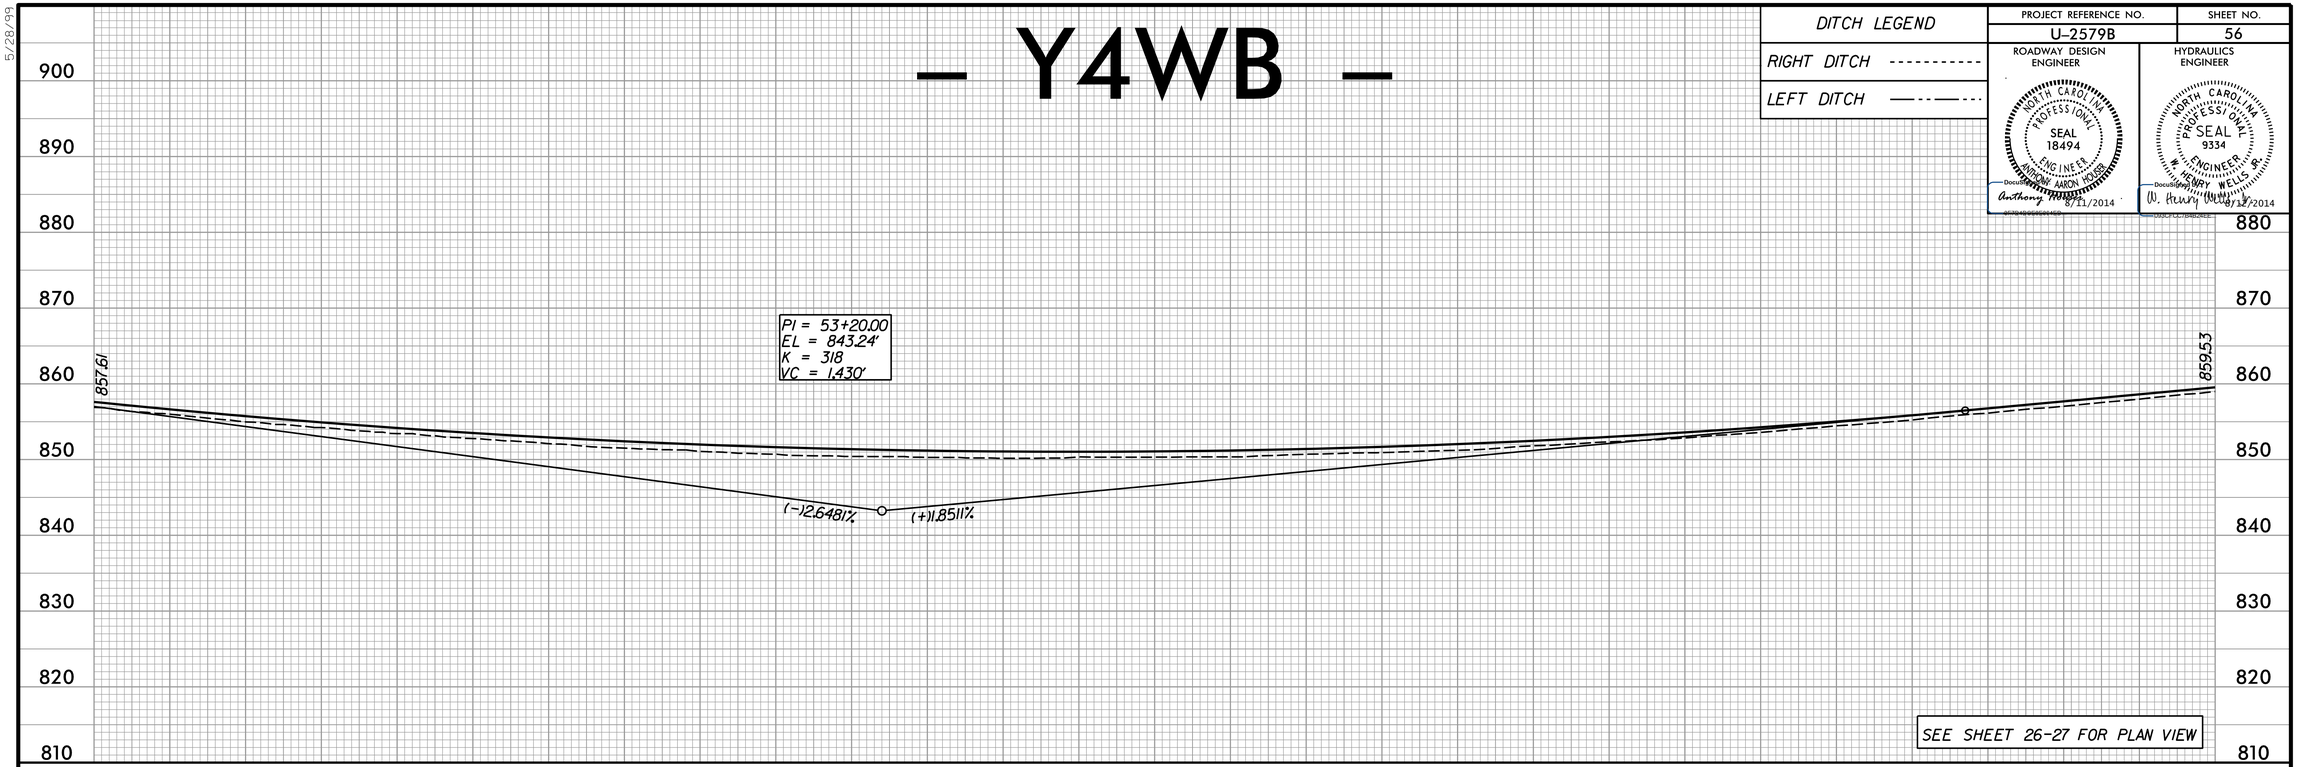

SEE SHEET 26-27 FOR PLAN VIEW

— Y4WB —

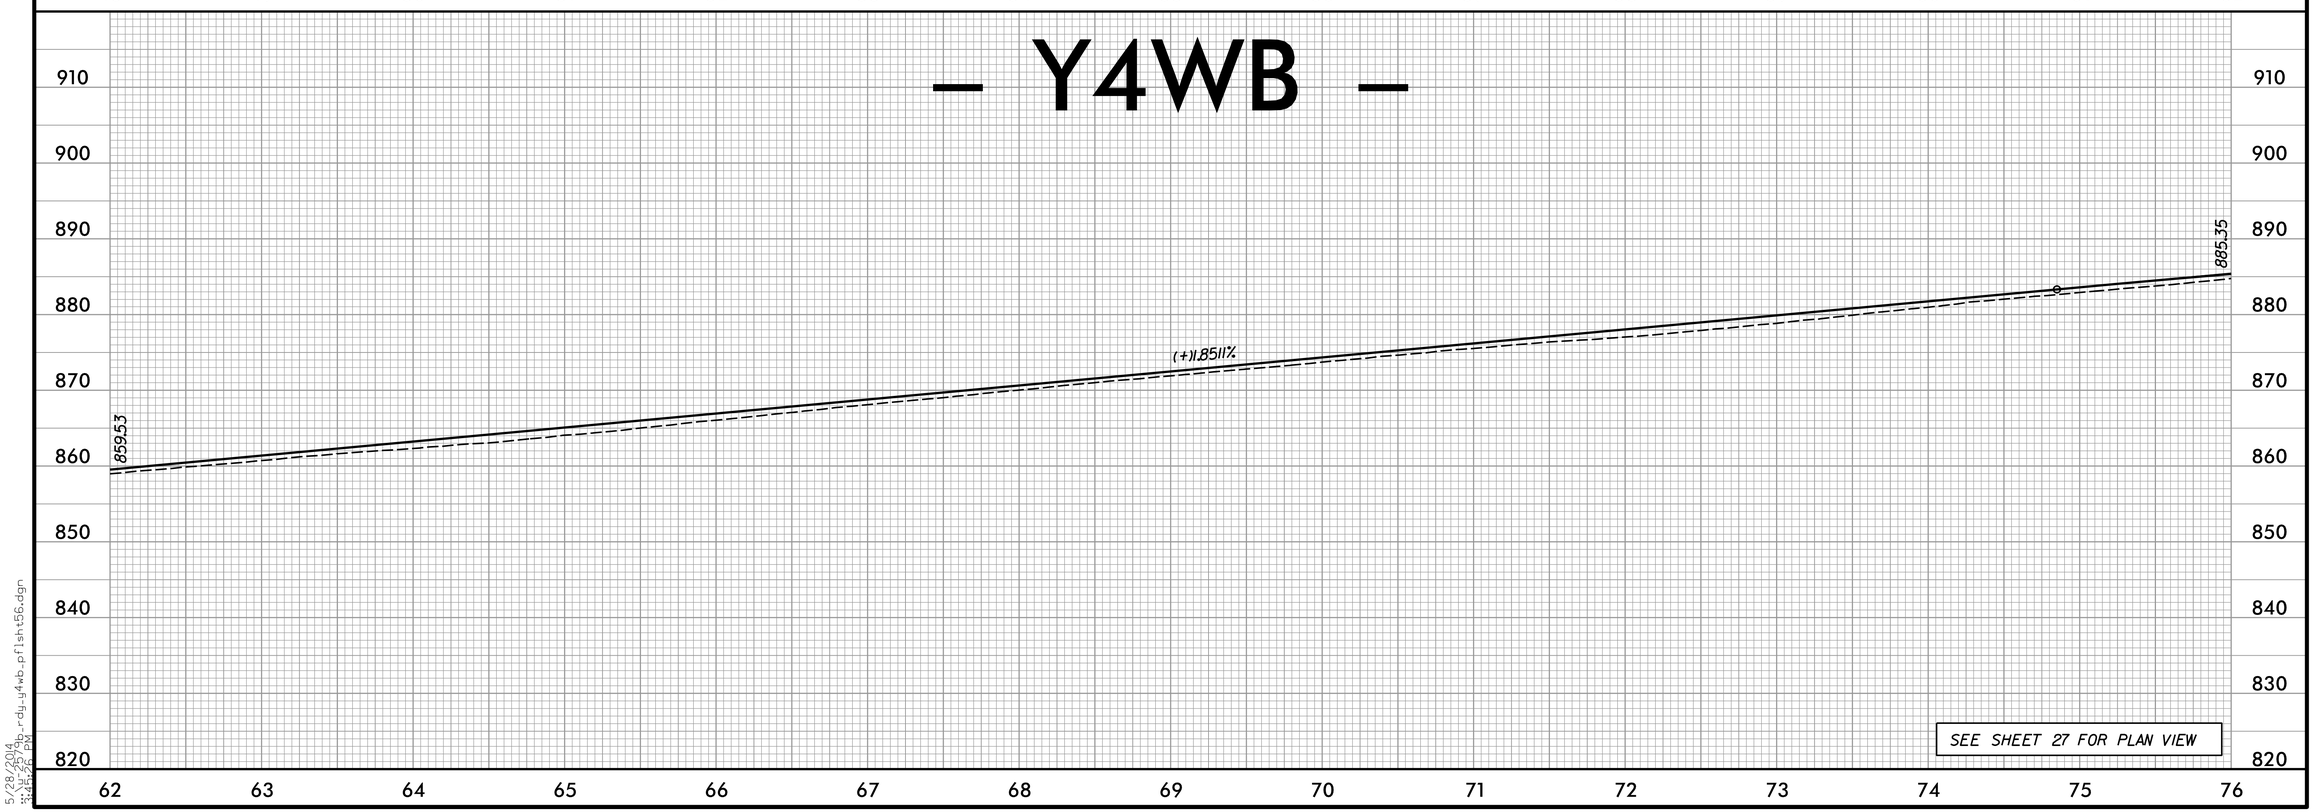

SEE SHEET 27 FOR PLAN VIEW

5/28/99

5/28/2014
9:25:26 PM
u:\2579b_rdy_y4wb_pfl_sht56.dgn