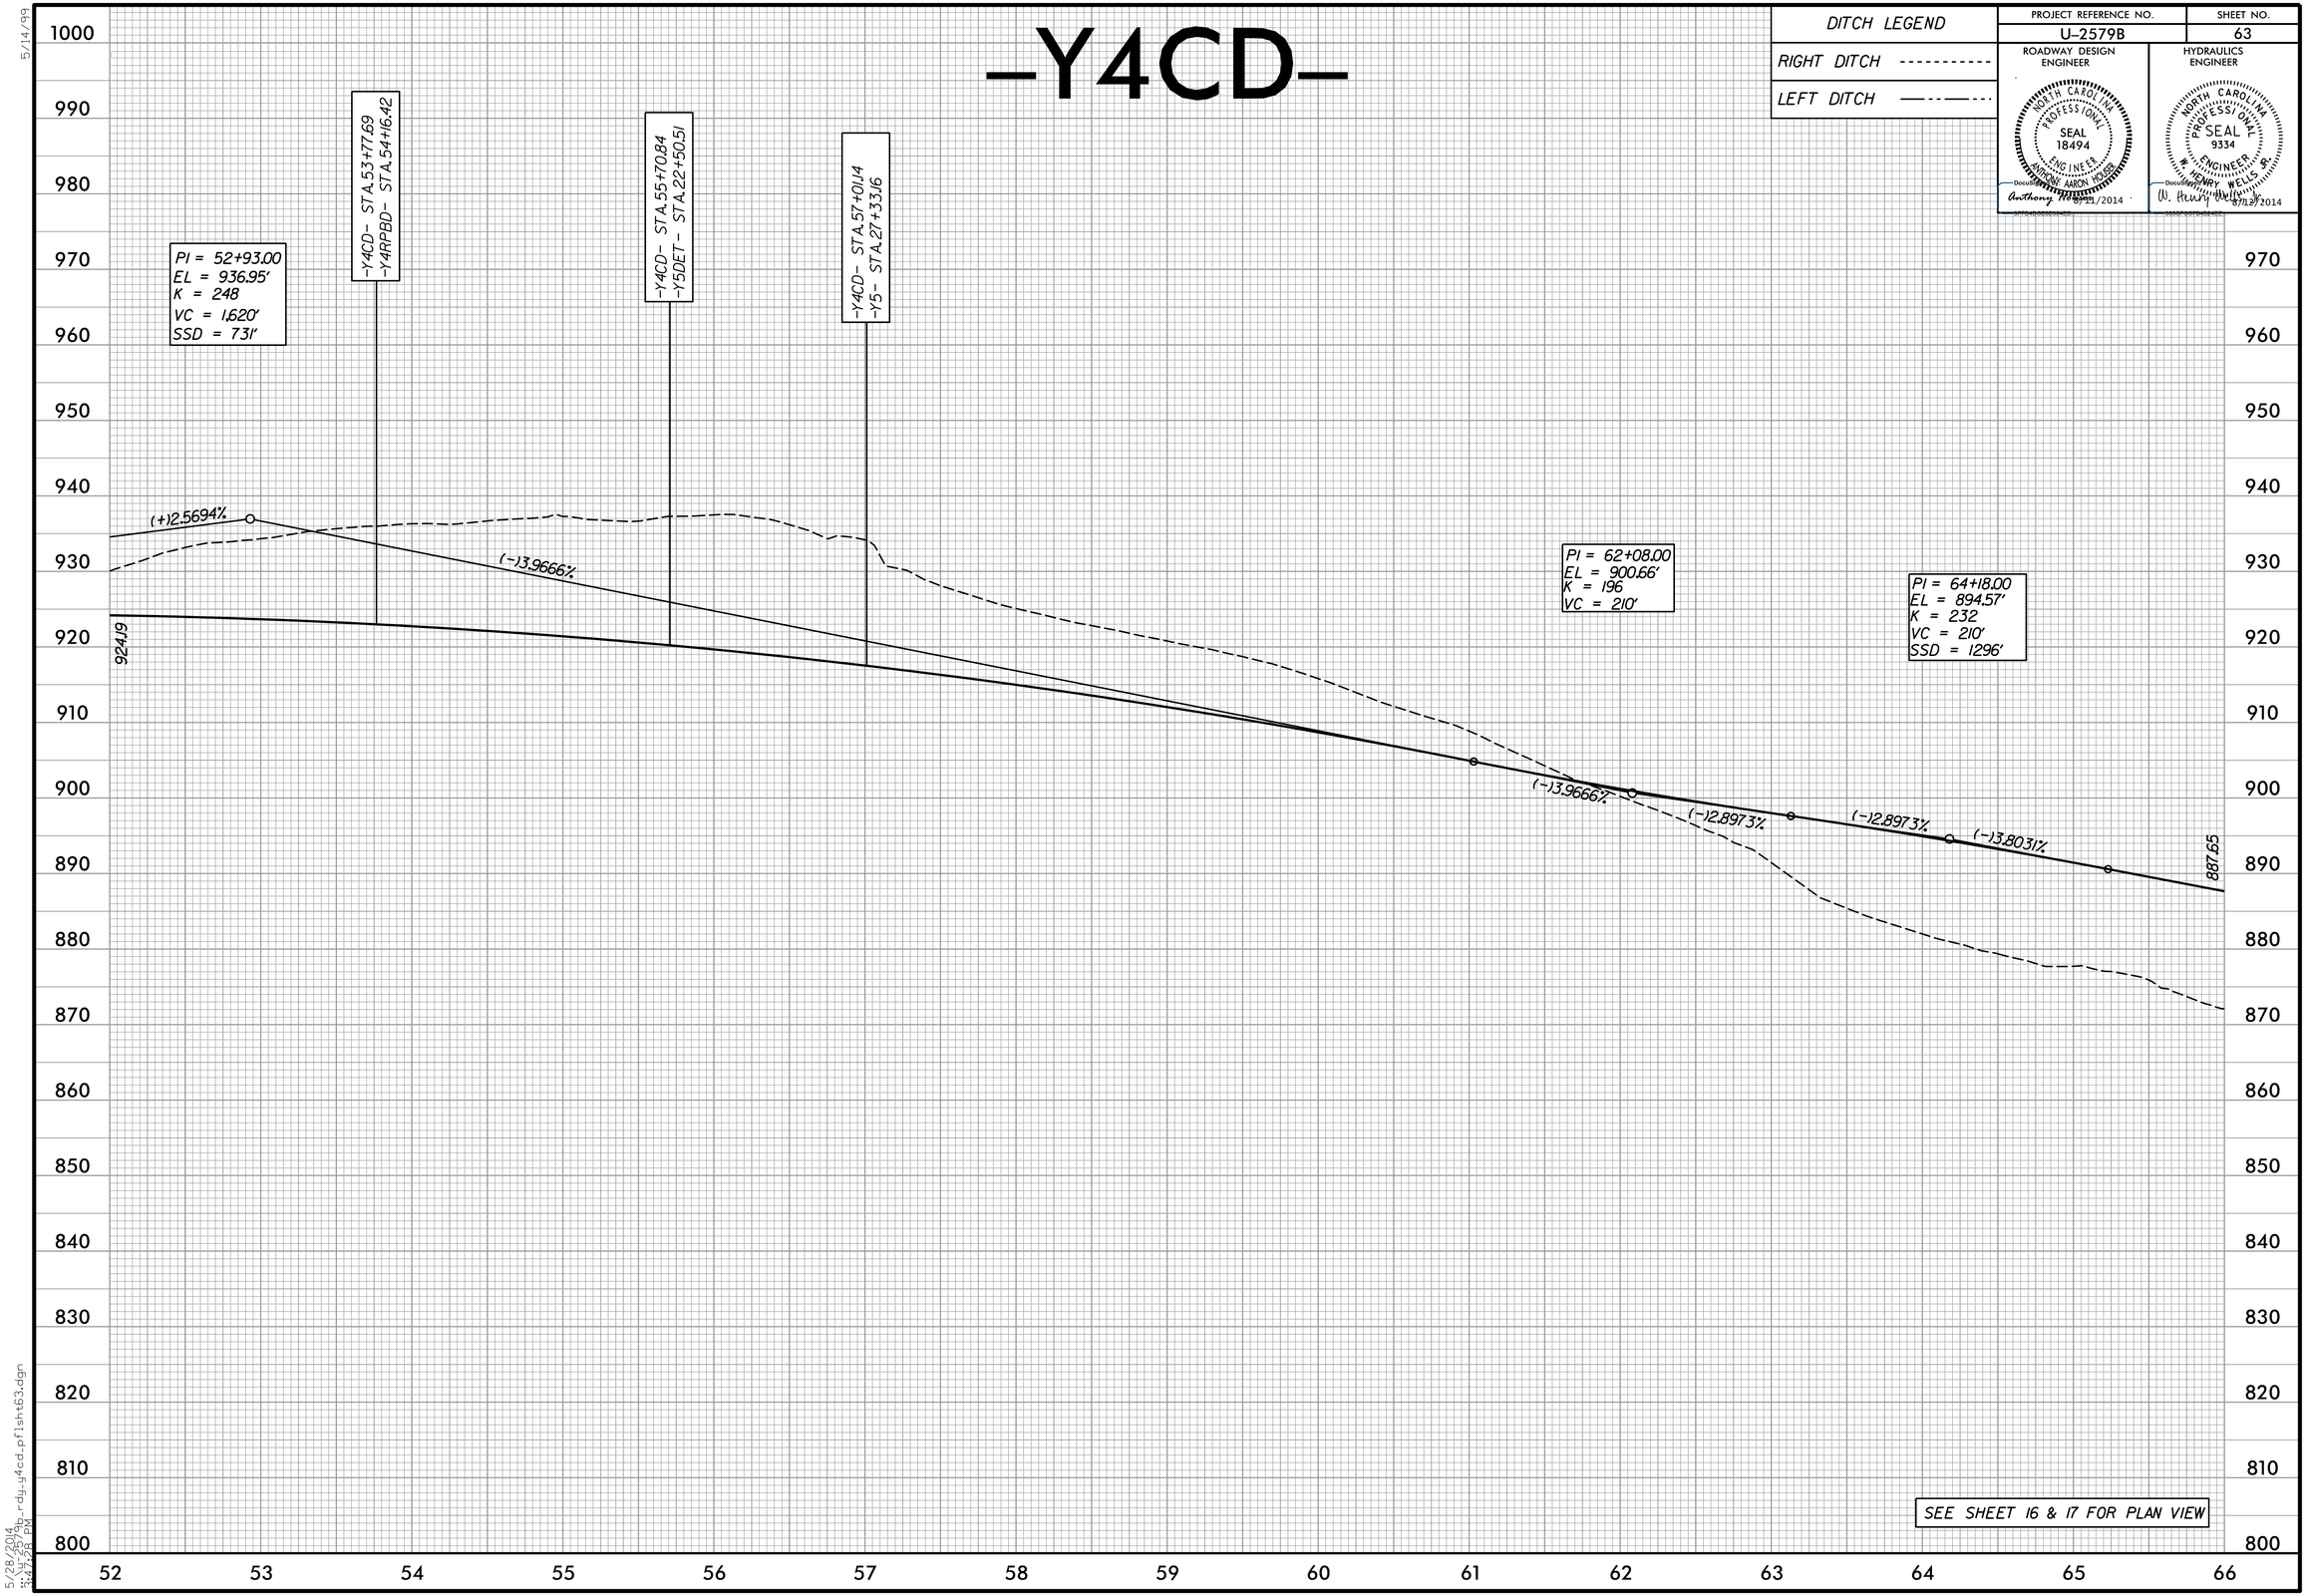

DITCH LEGEND
RIGHT DITCH ----------
LEFT DITCH —·—·—

PROJECT REFERENCE NO.	SHEET NO.
U-2579B	63

ROADWAY DESIGN ENGINEER

NORTH CAROLINA PROFESSIONAL SEAL 18494 ENGINEER ANTHONY AARON HOUSER

DocuSigned by: Anthony Aaron House 8/21/2014

HYDRAULICS ENGINEER

NORTH CAROLINA PROFESSIONAL SEAL 9334 ENGINEER W. HENRY WELLS JR.

DocuSigned by: W. Henry Wells Jr. 8/21/2014

5/14/99

5/28/2014
N:\Project\Hydro\rdy_y4cd_pflsh+63.dgn
3:47:58 PM